



City of Rolling Hills

INCORPORATED JANUARY 24, 1957

2 PORTUGUESE BEND ROAD
ROLLING HILLS, CA 90274
(310) 377-1521

AGENDA

Regular City Council Meeting

CITY COUNCIL

Monday, October 28, 2024

CITY OF ROLLING HILLS

7:00 PM

The meeting agenda is available on the City's website. The City Council meeting will be live-streamed on the City's website. Both the agenda and the live-streamed video can be found here:
<https://www.rolling-hills.org/government/agenda/index.php>

Members of the public may submit written comments in real-time by emailing the City Clerk's office at cityclerk@cityofrh.net. Your comments will become part of the official meeting record. You must provide your full name, but please do not provide any other personal information that you do not want to be published.

Recordings to City Council meetings can be found here: <https://www.rolling-hills.org/government/agenda/index.php>

Next Resolution No. 1383

Next Ordinance No. 385

1. CALL TO ORDER

2. ROLL CALL

3. PLEDGE OF ALLEGIANCE

4. PRESENTATIONS/PROCLAMATIONS/ANNOUNCEMENTS

5. APPROVE ORDER OF THE AGENDA

This is the appropriate time for the Mayor or Councilmembers to approve the agenda as is or reorder.

6. BLUE FOLDER ITEMS (SUPPLEMENTAL)

Blue folder (supplemental) items are additional back up materials to administrative reports, changes to the posted agenda packet, and/or public comments received after the printing and distribution of the agenda packet for receive and file.

6.A. FOR BLUE FOLDER DOCUMENTS APPROVED AT THE CITY COUNCIL MEETING

RECOMMENDATION: Approved

[CL_AGN_241028_CC_Item11A.pdf](#)

[CL_AGN_241028_CC_Item13A.pdf](#)

7. PUBLIC COMMENT ON NON-AGENDA ITEMS

*This is the appropriate time for members of the public to make comments regarding items **not** listed on this agenda. Pursuant to the Brown Act, no action will take place on any items not on the agenda.*

8. CONSENT CALENDAR

Business items, except those formally noticed for public hearing, or those pulled for discussion are assigned to the Consent Calendar. The Mayor or any Councilmember may request that any Consent Calendar item(s) be removed,

discussed, and acted upon separately. Items removed from the Consent Calendar will be taken up under the "Excluded Consent Calendar" section below. Those items remaining on the Consent Calendar will be approved in one motion. The Mayor will call on anyone wishing to address the City Council on any Consent Calendar item on the agenda, which has not been pulled by Councilmembers for discussion.

8.A. APPROVE AFFIDAVIT OF POSTING FOR THE CITY COUNCIL REGULAR MEETING OF OCTOBER 14, 2024

RECOMMENDATION: Approve.

[CL_AGN_241028_CC_AffidavitofPosting.pdf](#)

8.B. APPROVE MOTION TO READ BY TITLE ONLY AND WAIVE FURTHER READING OF ALL ORDINANCES AND RESOLUTIONS LISTED ON THE AGENDA

RECOMMENDATION: Approve.

8.C. APPROVE THE FOLLOWING CITY COUNCIL MINUTES: OCTOBER 14, 2024 REGULAR MEETING

RECOMMENDATION: Approve as presented.

[CL_MIN_241014_CC_F.pdf](#)

8.D. PAYMENT OF BILLS

RECOMMENDATION: Approve as presented.

[CL_AGN_241028_CC_PaymentOfBills_E.pdf](#)

8.E. REPUBLIC SERVICES RECYCLING TONNAGE AND COMPLAINT REPORTS FOR SEPTEMBER 2024

RECOMMENDATION: Receive and file.

[VC_REP_241021_September_TonnageReport.pdf](#)

[VC_REP_241021_September_C&D_Report.pdf](#)

[VC_REP_241021_September_RedTagReport.pdf](#)

[VC_REP_241021_September_RedTag_CityList.pdf](#)

[VC_REP_241021_September_CallLog_Redacted.pdf](#)

[VC_REP_241021_September_City_ComplaintList_Redacted.pdf](#)

9. EXCLUDED CONSENT CALENDAR ITEMS

10. COMMISSION ITEMS

10.A. ZONING CASE 24-063: REQUEST FOR APPROVAL FOR A VARIANCE TO CONSTRUCT SOLAR BATTERIES AND RELATED EQUIPMENT IN THE SIDE YARD SETBACK FOR A PROPERTY LOCATED AT 18 EASTFIELD DRIVE, AND FINDING THE PROJECT CATEGORICALLY EXEMPT FROM THE CALIFORNIA ENVIRONMENTAL QUALITY ACT (CEQA) PURSUANT TO STATE CEQA GUIDELINES SECTION 15303 (LOT 69-A-EF) (RICH)

RECOMMENDATION: Receive and file the Planning Commission's decision to adopt Resolution No. 2024-12 approving the project.

Attachment 1: [CL_PBN_240917_PH_RadiusMap_PC_18EastfieldDr_ZC24-063.pdf](#)

Attachment 2: [PL_ADR_18EastfieldDr_240917_Development_Table.pdf](#)

Attachment 3: [2024-12_PC_Resolution_18EastfieldDr_ZC24-063_F.pdf](#)

Attachment 4: [2022-05_PC_Resolution_18EastfieldDr_ZC 21-16_E.pdf](#)

Attachment 5: [Previously Approved Resolutions - 18 Eastfield Dr.pdf](#)

Attachment 6: [PL_ADR_18EastfieldDr_ZC24-005_SolarPanels_240614_Revised_Plans.pdf](#)

11. PUBLIC HEARINGS

- 11.A. ZONING CASE NO. 23-070: SITE PLAN REVIEW TO DEVELOP A VACANT LOT INCLUDING NON-EXEMPT GRADING AND THE CONSTRUCTION OF A NEW SINGLE-FAMILY RESIDENCE WITH ACCESSORY STRUCTURES FOR A PROPERTY LOCATED AT 23 CREST ROAD EAST, AND FINDING THE PROJECT CATEGORICALLY EXEMPT FROM THE CALIFORNIA ENVIRONMENTAL QUALITY ACT (CEQA) PURSUANT TO STATE CEQA GUIDELINES SECTION 15303 (LOT 132A-MS) (OGASAWARA)

RECOMMENDATION: Open the public hearing, take public testimony, and adopt Resolution No. 1376 approving the Project (Attachment 3A).

Attachment 1A: PL_ADR_23CrestRdE_ZC23-070_StaffReports_CC241014_F.pdf

Attachment 1B: PL_ADR_23CrestRdE_ZC23-070_StaffReports_CC240812_CCStaffReport.pdf

Attachment 2A: PL_ADR_240711_23CRE_RadiusMap_VicinityMap_Google.pdf

Attachment 2B: PL_ADR_23CrestRdE_ZC23-070_ProximityMap.pdf

Attachment 2C: PL_ADR_240607_23CrestRdE_ZC23-070_DevelopmentTable.pdf

Attachment 2D: 240605_Comparison_Table_23_Crest_Road_East_CCMeeting_8.12.pdf

Attachment 2E: 22324_Application Takeoffs-grading page 10.03.24.pdf

Attachment 2F: PL_ADR_23CrestRdE_ZC23-070_StaffReports_CC241014_ChangeLog.pdf

Attachment 3A: ResolutionNo1376_23CrestRoadE_ZC23-070_241028_F.pdf

Attachment 3B: 2024-06_PC_Resolution_23CrestRoadE_ZC23-070_F_E.pdf

Attachment 4: 240613_23 Crest Road East_ZC23-070_PhotosForCCAgenda.pdf

Attachment 5A: PL_ADR_240118_23CrestRdE_ZC23-070_CopyofEmailfromResidents17CRE_01.17.24.pdf

Attachment 5B: PL_ADR_240521_23CrestRdE_ZC23-070_EmailfromPaulHuh.pdf

Attachment 5C: CL_AGN_241014_CC_Item11A_PublicComment01_Redacted.pdf

Attachment 5D: CL_AGN_241014_CC_Item11A_PublicComment02_Redacted.pdf

Attachment 5E: CL_AGN_241014_CC_Item11A_PublicComment03.pdf

Attachment 5F: PL_ADR_23CrestRdE_ZC23-070_Letter_Escher_GuneWardena_241024.pdf

Attachment 6: Attachment06_LandscapeReviewComments_23CrestRoadEast (ZC23-070)

Attachment 7A: CL_AGN_240812_CC_Item11A_GMED_Referral.pdf

Attachment 7B: CL_AGN_240812_CC_Item11A_LomitaAgencyRef_Rev_5-2024.pdf

Attachment 7C: CL_AGN_240812_CC_Item11A_PagesFromGradingReviewSheet_02-23.pdf

Attachment 8: PL_ADR_240612_23CrestRdE_ZC23-070_TechRep_GeotechnicalReport.pdf

Attachment 9: PL_ADR_241002_23CrestRdE_ZC23-070_TechRep_HydrologyReport.pdf

Attachment 10A: CL_PBN_241014_PH_CC_23CrestRdE_ZC23-070_Proof_Affidavit.pdf

Attachment 10B: CL_PBN_240812_PH_CC_23CrestRdE_ZC23-070_Affidavit.pdf

Attachment 11: 22324_CIVIL PLANNING SET_10.02.24.pdf

Attachment 12: Drawing_SitePlanComparison_2024-10-02.pdf

Attachment 13A: PL_ADR_23CRE_ZC23-070_Plans_Architecture_CityCouncil_2024-10-14_P1p.pdf

Attachment 13B: PL_ADR_23CRE_ZC23-070_Plans_Architecture_CityCouncil_2024-10-14_P2p.pdf

Attachment 13C: PL_ADR_23CRE_ZC23-070_Plans_Architecture_CityCouncil_2024-10-14_P3.pdf

Attachment 13D: PL_ADR_23CRE_ZC23-070_Plans_Architecture_CityCouncil_2024-10-14_P4.pdf

Attachment 14: PL_ADR_23CRE_ZC23-070_Plans_Civil_CityCouncil_10.14.24.pdf

Attachment 15: PL_ADR_23CRE_ZC23-070_Plans_Landscape_CityCouncil_2024-10-14.pdf

CL_AGN_241028_CC_Item11A_PublicComment01_Redacted.pdf
CL_AGN_241028_CC_Item11A_PublicComment02_Redacted.pdf
CL_AGN_241028_CC_Item11A_PublicComment03_Redacted.pdf
CL_AGN_241028_CC_Item11A_PublicComment04_Redacted.pdf
CL_AGN_241028_CC_Item11A_PublicComment05_Redacted.pdf
CL_AGN_241028_CC_Item11A_PublicComment06_Redacted.pdf
CL_AGN_241028_CC_Item11A_PublicComment07_Redacted.pdf
CL_AGN_241028_CC_Item11A_PublicComment08_Redacted.pdf

12. OLD BUSINESS

- 12.A. UPDATE ON THE CITY HALL ADA IMPROVEMENT PROJECT AND PACIFIC ARCHITECTURE AND ENGINEERING'S INC. (PAE) REQUEST FOR ADDITIONAL BUDGET TO COMPLETE RESPONSES TO PLAN REVIEW COMMENTS; ADOPT BY RESOLUTION NO. 1379 AUTHORIZING A FISCAL YEAR 2024-2025 BUDGET MODIFICATION TO APPROPRIATE \$4,000.00 IN THE CAPITAL PROJECTS FUND FUNDED FROM A TRANSFER FROM GENERAL FUND RESERVES AND APPROVE FIFTH AMENDMENT TO PROFESSIONAL SERVICES AGREEMENT WITH PAE COVERING ADDITIONAL SERVICES FOR THE CITY HALL ADA IMPROVEMENT PROJECT

RECOMMENDATION: Receive and file. Approve as presented.

ResolutionNo1379_CityHallADA_PAE_BudgetAmendment_F.pdf
CA_AGR_240909_PAE_5thAmendment_F.pdf
CA_AGR_240827_PAE_5A_ScopeChange_Proposal.pdf
CL_AGN_240909_CC_Item12A_PublicComment01.pdf

13. NEW BUSINESS

- 13.A. APPROVE FIFTH AMENDMENT TO THE PROFESSIONAL SERVICES AGREEMENT WITH WILL DAN ENGINEERING TO PROVIDE ADDITIONAL SUPPLEMENTAL SERVICES FOR THE CITY ON AN ON-CALL BASIS

RECOMMENDATION: Approve as presented.

Attachment A - CA_AGR_241028_Willdan_Amendment05_F.pdf
Attachment B - CA_AGR_080114_Willdan_E.pdf
Attachment C - CA_AGR_100114_Willdan_Amendment01_E.pdf
Attachment D - CA_AGR_120629_Willdan_Amendment02_E.pdf
Attachment E - CA_AGR_150114_Willdan_Amendment03_E.pdf
Attachment F - CA_AGR_240325_Willdan_Amendment04_F_A_E.pdf

- 13.B. ADOPT RESOLUTION NO. 1382 AUTHORIZING A FISCAL YEAR 2024-2025 BUDGET MODIFICATION TO INCREASE APPROPRIATIONS BY \$23,485.40 IN THE GENERAL FUND REPAIRS AND MAINTENANCE ACCOUNT FUNDED FROM AVAILABLE GENERAL FUND RESERVES FOR EMERGENCY PLUMBING REPAIRS RELATED TO EXTERIOR WATER MAIN LEAKS ON THE CITY HALL CAMPUS

RECOMMENDATION: Approve as presented

ResolutionNo1382_WaterMainRepair_BudgetAmendment_F.pdf

14. MATTERS FROM THE CITY COUNCIL

15. MATTERS FROM STAFF

- 15.A. RECEIVE AND FILE FIRE FUEL ABATEMENT AND CODE ENFORCEMENT QUARTERLY REPORT FOR THE THIRD QUARTER OF 2024 (JULY 1 TO SEPTEMBER 30)

RECOMMENDATION: Receive and file.

Attachment 1: CE_QRP_2024_Q3_241022_CC_CE_OpenedCases.pdf

Attachment 2: CE_QRP_2024_Q3_241010_CC_CE_ClosedCases.pdf

Attachment 3: CE_QRP_2024_Q3_241022_CC_CE_AllOpenCases.pdf

- 15.B. RECEIVE AND FILE A PUBLIC SAFETY AND EMERGENCY PREPAREDNESS UPDATE

RECOMMENDATION: Receive and file.

Attachment A - CL_AGN_240909_CC_Item15B.pdf

Attachment B - CL_AGN_240909_CC_Item15B_Letter_SCG_09-13-24.pdf

Attachment C - CL_AGN_240914_CC_Item15B_SCG_ResponseLetter.pdf

Attachment D - CL_AGN_240926_CC_Item15B_Letter_SupevisorHahn.pdf

Attachment E - CL_AGN_240926_CC_Item15B_CongressionalFEMA_Letter.pdf

- 15.C. RECEIVE AND FILE A REPORT ON THE PLANNING COMMISSION AND TRAFFIC COMMISSION TERMS EXPIRING ON JANUARY 1, 2025

RECOMMENDATION: Receive and file.

Attachment A - CL_AGN_241028_CC_TentativeCommissionerAppointment_Timeline.pdf

Attachment B - CL_AGN_241028_CC_PC-Appt_Posting.pdf

Attachment C - CL_AGN_241028_CC_TC-Appt_Posting.pdf

16. RECESS TO CLOSED SESSION

- 16.A. EXISTING LITIGATION - GOVERNMENT CODE SECTION 54956.9(D)(1) THE CITY FINDS, BASED ON ADVICE FROM LEGAL COUNSEL, THAT DISCUSSION IN OPEN SESSION WILL PREJUDICE THE POSITION OF THE CITY IN THE LITIGATION. (1 CASE) a. NAME OF CASE: CONNIE ANDERSEN, ET AL. V. CALIFORNIA WATER COMPANY, ET AL. (SEAVIEW CASE) CASE NO.: 24STCV20953

RECOMMENDATION: None.

- 16.B. CONFERENCE WITH LEGAL COUNSEL - EXISTING LITIGATION GOVERNMENT CODE SECTION 54956.9 (TWO CASES) CPUC COMPLAINTS AGAINST SOUTHERN CALIFORNIA EDISON AND SOCAL GAS

RECOMMENDATION: None.

- 16.C. PUBLIC EMPLOYEE PERFORMANCE EVALUATION PURSUANT TO GOVERNMENT CODE SECTION 54957 (B)(1) TITLE: CITY MANAGER

RECOMMENDATION: None.

17. RECONVENE TO OPEN SESSION

18. ADJOURNMENT

Next adjourned regular meeting: Tuesday, November 12, 2024, at 7:00 p.m. in the City Council Chamber, Rolling Hills City Hall, 2 Portuguese Bend Road, Rolling Hills,

California, 90274.

Notice:

Public Comment is welcome on any item prior to City Council action on the item.

Documents pertaining to an agenda item received after the posting of the agenda are available for review in the City Clerk's office or at the meeting at which the item will be considered.

In compliance with the Americans with Disabilities Act (ADA), if you need special assistance to participate in this meeting due to your disability, please contact the City Clerk at (310) 377-1521 at least 48 hours prior to the meeting to enable the City to make reasonable arrangements to ensure accessibility and accommodation for your review of this agenda and attendance at this meeting.



City of Rolling Hills

INCORPORATED JANUARY 24, 1957

Agenda Item No.: 6.A
Mtg. Date: 10/28/2024

TO: HONORABLE MAYOR AND MEMBERS OF THE CITY COUNCIL

FROM: CHRISTIAN HORVATH, CITY CLERK / EXECUTIVE ASSISTANT TO CITY MANAGER

THRU: KARINA BAÑALES, CITY MANAGER

SUBJECT: FOR BLUE FOLDER DOCUMENTS APPROVED AT THE CITY COUNCIL MEETING

DATE: October 28, 2024

BACKGROUND:

None.

DISCUSSION:

None.

FISCAL IMPACT:

None.

RECOMMENDATION:

Approved.

ATTACHMENTS:

[CL_AGN_241028_CC_Item11A.pdf](#)

[CL_AGN_241028_CC_Item13A.pdf](#)

BLUE FOLDER ITEM (SUPPLEMENTAL)

Blue folder (supplemental) items are additional back up materials to administrative reports, changes to the posted agenda packet, and/or public comments received after the printing and distribution of the agenda packet for receive and file.

CITY COUNCIL MEETING October 28, 2024

- 11A. ZONING CASE NO. 23-070: SITE PLAN REVIEW TO DEVELOP A VACANT LOT INCLUDING NON-EXEMPT GRADING AND THE CONSTRUCTION OF A NEW SINGLE-FAMILY RESIDENCE WITH ACCESSORY STRUCTURES FOR A PROPERTY LOCATED AT 23 CREST ROAD EAST, AND FINDING THE PROJECT CATEGORICALLY EXEMPT FROM THE CALIFORNIA ENVIRONMENTAL QUALITY ACT (CEQA) PURSUANT TO STATE CEQA GUIDELINES SECTION 15303 (LOT 132A-MS) (OGASAWARA)**

FROM: CHRISTIAN HORVATH, CITY CLERK/EXECUTIVE ASSISTANT TO THE CITY MANAGER

[CL AGN 241028 CC Item11A PublicComment01 Redacted.pdf](#)
[CL AGN 241028 CC Item11A PublicComment02 Redacted.pdf](#)
[CL AGN 241028 CC Item11A PublicComment03 Redacted.pdf](#)
[CL AGN 241028 CC Item11A PublicComment04 Redacted.pdf](#)
[CL AGN 241028 CC Item11A PublicComment05 Redacted.pdf](#)
[CL AGN 241028 CC Item11A PublicComment06 Redacted.pdf](#)
[CL AGN 241028 CC Item11A PublicComment07 Redacted.pdf](#)
[CL AGN 241028 CC Item11A PublicComment08 Redacted.pdf](#)

BLUE FOLDER ITEM (SUPPLEMENTAL)

Blue folder (supplemental) items are additional back up materials to administrative reports, changes to the posted agenda packet, and/or public comments received after the printing and distribution of the agenda packet for receive and file.

CITY COUNCIL MEETING October 28, 2024

**13A. APPROVE FIFTH AMENDMENT TO THE PROFESSIONAL SERVICES AGREEMENT
WITH WILLDAN ENGINEERING TO PROVIDE ADDITIONAL SUPPLEMENTAL
SERVICES FOR THE CITY ON AN ON-CALL BASIS**

FROM: CHRISTIAN HORVATH, CITY CLERK/EXECUTIVE ASSISTANT TO THE CITY
MANAGER

[CA_AGR_241028_Willdan_Amendment05_F.pdf](#)



City of Rolling Hills

INCORPORATED JANUARY 24, 1957

Agenda Item No.: 8.A
Mtg. Date: 10/28/2024

TO: HONORABLE MAYOR AND MEMBERS OF THE CITY COUNCIL

FROM: CHRISTIAN HORVATH, CITY CLERK / EXECUTIVE ASSISTANT TO CITY MANAGER

THRU: KARINA BAÑALES, CITY MANAGER

SUBJECT: APPROVE AFFIDAVIT OF POSTING FOR THE CITY COUNCIL REGULAR MEETING OF OCTOBER 14, 2024

DATE: October 28, 2024

BACKGROUND:

None.

DISCUSSION:

None.

FISCAL IMPACT:

None.

RECOMMENDATION:

Approve.

ATTACHMENTS:

[CL_AGN_241028_CC_AffidavitofPosting.pdf](#)



Administrative Report

8.A., File # 2506

Meeting Date: 10/28/2024

To: MAYOR & CITY COUNCIL

From: Christian Horvath, City Clerk

TITLE

APPROVE AFFIDAVIT OF POSTING FOR THE CITY COUNCIL ADJOURNED REGULAR MEETING OF OCTOBER 28, 2024

EXECUTIVE SUMMARY

STATE OF CALIFORNIA)
COUNTY OF LOS ANGELES) SS
CITY OF ROLLING HILLS)

AFFIDAVIT OF POSTING

In compliance with the Brown Act, the following materials have been posted at the locations below.

Legislative Body	City Council
Posting Type	Adjourned Regular Meeting Agenda
Posting Location	2 Portuguese Bend Road, Rolling Hills, CA 90274 City Hall Window City Website: https://www.rolling-hills.org/government/agenda/index.php https://www.rolling-hills.org/government/city_council/city_council_archive_agendas/index.php

Meeting Date & Time	OCTOBER 28, 2024	7:00pm Open Session
---------------------	------------------	---------------------

As City Clerk of the City of Rolling Hills, I declare under penalty of perjury, the document noted above was posted at the date displayed below.

Christian Horvath, City Clerk

Date: October 25, 2024



City of Rolling Hills

INCORPORATED JANUARY 24, 1957

Agenda Item No.: 8.B
Mtg. Date: 10/28/2024

TO: HONORABLE MAYOR AND MEMBERS OF THE CITY COUNCIL

FROM: CHRISTIAN HORVATH, CITY CLERK / EXECUTIVE ASSISTANT TO CITY MANAGER

THRU: KARINA BAÑALES, CITY MANAGER

SUBJECT: APPROVE MOTION TO READ BY TITLE ONLY AND WAIVE FURTHER READING OF ALL ORDINANCES AND RESOLUTIONS LISTED ON THE AGENDA

DATE: October 28, 2024

BACKGROUND:

None.

DISCUSSION:

None.

FISCAL IMPACT:

None.

RECOMMENDATION:

Approve.

ATTACHMENTS:



City of Rolling Hills

INCORPORATED JANUARY 24, 1957

Agenda Item No.: 8.C
Mtg. Date: 10/28/2024

TO: HONORABLE MAYOR AND MEMBERS OF THE CITY COUNCIL

FROM: CHRISTIAN HORVATH, CITY CLERK / EXECUTIVE ASSISTANT TO CITY MANAGER

THRU: KARINA BAÑALES, CITY MANAGER

SUBJECT: APPROVE THE FOLLOWING CITY COUNCIL MINUTES: OCTOBER 14, 2024 REGULAR MEETING

DATE: October 28, 2024

BACKGROUND:

None.

DISCUSSION:

None.

FISCAL IMPACT:

None.

RECOMMENDATION:

Approve as presented.

ATTACHMENTS:

[CL_MIN_241014_CC_F.pdf](#)



1. CALL TO ORDER

The City Council of the City of Rolling Hills met in person on the above date at 7:01 p.m. Mayor Mirsch presiding.

2. ROLL CALL

Councilmembers Present:	Wilson, Black, Pieper, Mayor Mirsch
Councilmembers Absent:	Dieringer
Staff Present:	Karina Bañales, City Manager Christian Horvath, City Clerk / Executive Assistant to the City Manager John Signo, Planning & Community Services Director Pat Donegan, City Attorney

3. PLEDGE OF ALLEGIANCE – Councilmember Wilson

4. PRESENTATIONS / PROCLAMATIONS / ANNOUNCEMENTS – NONE

5. APPROVE ORDER OF THE AGENDA

Mayor Mirsch requested moving Item 13A ahead of Item 11A. Without objection, so ordered.

6. BLUE FOLDER ITEMS (SUPPLEMENTAL)

Motion by Mayor Mirsch, seconded by Mayor Pro Tem Pieper to receive and file Blue Folder Item 11A. Motion carried unanimously with the following vote:

AYES:	Wilson, Black, Pieper, Mayor Mirsch
NOES:	None
ABSENT:	Dieringer

7. PUBLIC COMMENT ON NON-AGENDA ITEMS

Public Comment: Alfred Visco

8. CONSENT CALENDAR

8.A. APPROVE AFFIDAVIT OF POSTING FOR THE CITY COUNCIL REGULAR MEETING OF OCTOBER 14, 2024

8.B. APPROVE MOTION TO READ BY TITLE ONLY AND WAIVE FURTHER READING OF ALL ORDINANCES AND RESOLUTIONS LISTED ON THE AGENDA

8.C. APPROVE THE FOLLOWING CITY COUNCIL MINUTES: SEPTEMBER 23, 2024 REGULAR MEETING

8.D. PAYMENT OF BILLS

8.E. APPROVE A LIGHT POLE IN FRONT OF THE MAIN GATEHOUSE ON PORTUGUESE BEND ROAD AND IN FRONT OF THE GATEHOUSE ON CREST ROAD WEST ON THE RANCHO DEL MAR SCHOOL PROPERTY

8.F. PULLED BY MAYOR PRO TEM PIEPER

Motion by Councilmember Black, seconded by Mayor Pro Tem Pieper to approve the Consent Calendar except for Item 8F. Motion carried unanimously with the following vote:

AYES: Wilson, Black, Pieper, Mayor Mirsch
NOES: None
ABSENT: Dieringer

9. EXCLUDED CONSENT CALENDAR ITEMS

8.F. ZONING CASE NO. 24-073: REQUEST FOR APPROVAL TO ENLARGE AND MOVE A DRIVEWAY APRON APPROXIMATELY 10 FEET ON A PROPERTY LOCATED AT 10 CREST ROAD WEST (LOT 2-CH), ROLLING HILLS, CA 90274 (FRYKMAN), AND DETERMINING THE PROJECT EXEMPT FROM THE CALIFORNIA ENVIRONMENTAL QUALITY ACT

Motion by Councilmember Black, seconded by Mayor Pro Tem Pieper to approve as presented. Motion carried unanimously with the following vote:

AYES: Wilson, Black, Pieper, Mayor Mirsch
NOES: None
ABSENT: Dieringer

10. COMMISSION ITEMS – NONE

Mayor Mirsch moved to Item 13A.

13. NEW BUSINESS

13.A. RECEIVE AND FILE PRELIMINARY YEAR END RESULTS FOR THE FISCAL YEAR ENDED JUNE 30, 2024

Presentation by Finance Operations Lead Consultant Robert Samario

Councilmember Dieringer arrived at 7:12 p.m.

Motion by Councilmember Black, seconded by Councilmember Dieringer to receive and file. Motion carried unanimously with the following vote:

AYES: Wilson, Black, Dieringer, Pieper, Mayor Mirsch
NOES: None
ABSENT: None

Mayor Mirsch moved to Item 11A.

11. PUBLIC HEARINGS

11.A. ZONING CASE NO. 23-070: SITE PLAN REVIEW TO DEVELOP A VACANT LOT INCLUDING NON-EXEMPT GRADING AND THE CONSTRUCTION OF A NEW SINGLE-FAMILY RESIDENCE WITH ACCESSORY STRUCTURES FOR A PROPERTY LOCATED AT 23 CREST ROAD EAST, AND FINDING THE PROJECT CATEGORICALLY EXEMPT FROM THE CALIFORNIA ENVIRONMENTAL QUALITY ACT (CEQA) PURSUANT TO STATE CEQA GUIDELINES SECTION 15303 (LOT 132A-MS) (OGASAWARA)

Presentation by Planning & Community Services Director John Signo

Applicant presentations: Frank Escher, Principal, Escher GuneWardena Architecture
Dave Hamilton, Geotechnical Engineer, Hamilton and Associates
Eirik Haenschke, Geologist, Hamilton and Associates
Kevin Poffenbarger, Engineer, EPD Consultants
David Godshall, Landscape Architect, Terremoto
Allan Rigg, Engineer, Rigg Consulting
Yuki Ogasawara, Applicant

LA County Building & Safety: Mike Dorta

Public Comment: John Mackenbach, Heidi Mackenbach, Alfred Visco, Dustin McNabb, Melissa McNabb, Ann Bellis, Charlie Raine, Kathleen Hughes, Jim Partridge

Motion by Councilmember Dieringer, seconded by Mayor Pro Tem Pieper to continue the public hearing to the regularly scheduled October 28, 2024 City Council meeting. Motion carried unanimously with the following vote:

AYES: Wilson, Black, Dieringer, Pieper, Mayor Mirsch
NOES: None
ABSENT: None

12. OLD BUSINESS

12.A. UPDATE ON THE CITY HALL ADA IMPROVEMENT PROJECT AND PACIFIC ARCHITECTURE AND ENGINEERING'S INC. (PAE) REQUEST FOR ADDITIONAL BUDGET TO COMPLETE RESPONSES TO PLAN REVIEW COMMENTS; ADOPT BY RESOLUTION NO. 1379 AUTHORIZING A FISCAL YEAR 2024-2025 BUDGET MODIFICATION TO APPROPRIATE \$4,000.00 IN THE CAPITAL PROJECTS FUND FUNDED FROM A TRANSFER FROM GENERAL FUND RESERVES AND APPROVE FIFTH AMENDMENT TO PROFESSIONAL SERVICES AGREEMENT WITH PAE COVERING ADDITIONAL SERVICES FOR THE CITY HALL ADA IMPROVEMENT PROJECT

The City Council continued this item to the next meeting.

14. MATTERS FROM THE CITY COUNCIL – NONE

15. MATTERS FROM STAFF

15.A. REVIEW AND APPROVE THE 2024 HOLIDAY OPEN HOUSE FINAL GUEST LIST

Presentation by City Clerk / Executive Assistant to the City Manager Christian Horvath

Public Comment: Jim Aichele

Motion by Councilmember Dieringer, seconded by Mayor Pro Tem Pieper to approve the list as is but remove "and staff" where currently denoted. Motion carried unanimously with the following vote:

AYES: Wilson, Black, Dieringer, Pieper, Mayor Mirsch
NOES: None
ABSENT: None

16. RECESS TO CLOSED SESSION

The City Council continued the following items to the next meeting.

16.A. EXISTING LITIGATION - GOVERNMENT CODE SECTION 54956.9(D)(1)THE CITY FINDS, BASED ON ADVICE FROM LEGAL COUNSEL, THAT DISCUSSION IN OPEN SESSION WILL PREJUDICE THE POSITION OF THE CITY IN THE LITIGATION. (1 CASE) a. NAME OF CASE: CONNIE ANDERSEN, ET AL. V. CALIFORNIA WATER COMPANY, ET AL. (SEAVIEW CASE) CASE NO.: 24STCV20953

16.B. CONFERENCE WITH LEGAL COUNSEL - EXISTING LITIGATION GOVERNMENT CODE SECTION 54956.9 (2 CASES) CPUC COMPLAINTS AGAINST SOTHERN CALIFORNIA EDISON AND SOCAL GAS

17. RECONVENE TO OPEN SESSION

18. ADJOURNMENT: 11:54 P.M.

The meeting was adjourned at 11:54 p.m. on September 23, 2024. The next regular meeting of the City Council is scheduled to be held on Monday, October 28, 2024 beginning at 7:00 p.m. in the City Council Chamber at City Hall, 2 Portuguese Bend Road, Rolling Hills, California. It will also be available via City's website link at: <https://www.rolling-hills.org/government/agenda/index.php>

All written comments submitted are included in the record and available for public review on the City website.

Respectfully submitted,

Christian Horvath, City Clerk

Approved,

Leah Mirsch, Mayor



City of Rolling Hills

INCORPORATED JANUARY 24, 1957

Agenda Item No.: 8.D
Mtg. Date: 10/28/2024

TO: HONORABLE MAYOR AND MEMBERS OF THE CITY COUNCIL

FROM: CHRISTIAN HORVATH, CITY CLERK / EXECUTIVE ASSISTANT TO CITY MANAGER

THRU: KARINA BAÑALES, CITY MANAGER

SUBJECT: PAYMENT OF BILLS

DATE: October 28, 2024

BACKGROUND:

None.

DISCUSSION:

None.

FISCAL IMPACT:

None.

RECOMMENDATION:

Approve as presented.

ATTACHMENTS:

[CL_AGN_241028_CC_PaymentOfBills_E.pdf](#)

CITY OF ROLLING HILLS

AP25-007, ACH25-007, ACH25-007ADJ


Check Run 10/23/2024

Check No.	Check Date	Payee	Description	Amount
028739	10/23/2024	Bergeman Group	Prog Mgmt - Sept 2024 - Tennis Courts ADA	2,257.50
028740	10/23/2024	Best Best & Krieger LLP	General Legal Services-September 2024	17,802.00
028741	10/23/2024	Environmental Design Associates	Landscape Review Aug 2024 - 4 Storm Hill Lane	250.00
028742	10/23/2024	County of Los Angeles	Public Works - Sign Removal - Sept 2024	72.17
028743	10/23/2024	LA County Sheriff's Department	September 2024 Law Enforcement Services	35,055.53
028744	10/23/2024	MV CHENG AND ASSOCIATES	Monthly Accounting Services for September 2024	8,706.25
028745	10/23/2024	Orkin	Monthly Pest Control September 2024	172.99
028746	10/23/2024	PVS, Inc.	PV Security for November 2024	168.00
028747	10/23/2024	South Bay Cities Council of	CalRecycle SB1383 Grant 04-08-24 to 09-26-24	3,440.36
028748	10/23/2024	Stephens Plumbing Heating & Air	City Hall Toilet Repair	869.51
028748	10/23/2024	Stephens Plumbing Heating & Air	Emergency Water Main Repair	23,485.40
CHECK TOTAL			\$ 24,354.91	
028749	10/23/2024	Thompson Building Materials	Weatherization for Impacted Residents	5,056.20
028750	10/23/2024	Willdan Inc.	Bldg Plan Check/Permit Sept 2024	2,722.50
028750	10/23/2024	Willdan Inc.	Traffic Engineering Serv for Sept 2024	1,400.00
CHECK TOTAL			\$ 4,122.50	
ACH-648	10/18/2024	Abila	Accounting Software from 10-18-24 to 11-17-24	349.67
ACH-649	6/30/2024	CalPERS	PERS GASB 68 Invoice	700.00
ACH-650	10/1/2024	CalPERS	PERS Retirement Payroll Ending 10-01-24	4,060.01
ACH-651	9/26/2024	California Water Service Co.	Water usage 08-27-24 to 09-26-24_RANCHO#74654	548.87
ACH-652	9/26/2024	California Water Service Co.	Water usage 08-27-24 to 09-26-24_ROLLING#54654	2,841.65
ACH-653	10/7/2024	The Gas Company	Gas usage from 09-05-24 to 10-07-24	22.09
ACH-654	9/30/2024	Pitney Bowes	Postage for September 2024	1,517.25
ACH-655	10/1/2024	Standard Insurance Company	October 2024 Life Insurance Policy # 161783 Div 0001	247.69
ACH-657	10/1/2024	Vantagepoint Transfer Agents -	Deferred Comp Contributions PR Ending 10-01-24	1,891.87
ACH-658	7/24/2023	Abila	Accounting Software from 09-18-23 to 10-17-23	326.79
ACH-659	8/15/2023	Alliant Insurance Services Inc.	Insurance Payment	312.00

ACH-661	8/11/2023	CalPERS	PERS Retirement Payroll Ending 07-25-23	2,213.42
ACH-662	9/6/2023	CalPERS	PERS GASB 68 Invoice	700.00
ACH-663	3/5/2024	CalPERS	March 2024 Health Premium	9,248.44
ACH-664	3/15/2024	CalPERS	PERS Retirement Payroll Ending 01-09-24	3,065.82
ACH-665	3/21/2024	CalPERS	PERS Retirement Payroll Ending 03-05-24	3,065.82
ACH-666	5/14/2024	CalPERS	PERS Retirement Payroll Ending 04-30-24	3,562.87
ACH-667	8/22/2023	California Water Service Co.	Water usage for 06-23-23 to 07-28-	361.75
ACH-669	7/3/2023	Nextiva	Business Phone Service July 2023 Invoice	312.42
ACH-670	10/13/2023	NV5, INC.	Sewer Feasibility Study 01/23 to 04/23	16,550.00
ACH-671	10/16/2023	NV5, INC.	Stormwater Monitoring - April 2023	1,528.75
ACH-672	10/16/2023	NV5, INC.	Stormwater Monitoring March 2023	2,940.00
ACH-673	8/17/2023	Pitney Bowes	Postage for July 2023	1,005.00
ACH-674	12/18/2023	Pitney Bowes	Postage for November 2023	500.00
ACH-675	3/19/2024	Pitney Bowes	Postage for February 2024	500.00
ACH-676	4/17/2024	Pitney Bowes	Postage for March 2024	1,510.00
ACH-677	5/20/2024	Pitney Bowes	Postage for April 2024	1,005.00
ACH-678	8/21/2023	Robert Half	Temp Emp P/E 07-07-23	1,158.40
ACH-679	8/21/2023	Robert Half	Temp Emp P/E 07-14-23	1,158.40
ACH-680	8/21/2023	Robert Half	Temp Emp P/E 07-21-23	1,448.00
ACH-681	8/21/2023	Robert Half	Temp Emp P/E 07-28-23	1,443.84
ACH-682	8/21/2023	Robert Half	Temp Emp P/E 08-04-23	1,448.00
ACH-683	8/21/2023	Robert Half	Temp Emp P/E 08-11-23	1,449.99
ACH-684	7/25/2023	Vision Service Plan - (CA)	Vision Plan for August 2023	160.65
ACH-685	8/25/2023	Vision Service Plan - (CA)	Vision Plan for September 2023	32.13
ACH-686	12/23/2023	Xpress Bill Pay	Online Bill Pay Serv-Nov 2023-Initial Startup and Fee	535.00
ACH-687	2/6/2024	Xpress Bill Pay	January 2024 Online Bill Pay Serv	35.00
ACH-688	3/6/2024	Xpress Bill Pay	February 2024 Online Bill Pay Serv	35.00
ACH-689	4/5/2024	Xpress Bill Pay	March 2024 Online Bill Pay Serv	35.00
ACH-690	5/7/2024	Xpress Bill Pay	April 2024 Online Bill Pay Serv	42.00
PR LINK	10/18/2024	PR LINK - Payroll & PR Taxes PR#21	Payroll Processing Fee PR#21_ 10/02/24 - 10/15/24	77.71
PR LINK	10/18/2024	PR LINK - Payroll & PR Taxes PR#21	Pay Period PR#21_ 10/02/24 - 10/15/24	23,423.00

194,827.71

I, Karina Banales, City Manager of Rolling Hills, California certify that the above demands are accurate and there is available in the General Fund a balance of
\$ 194,827.71 for the payment of above items.

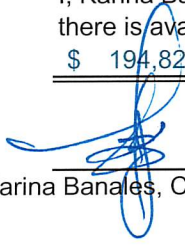

Karina Banales, City Manager



City of Rolling Hills

INCORPORATED JANUARY 24, 1957

Agenda Item No.: 8.E
Mtg. Date: 10/28/2024

TO: HONORABLE MAYOR AND MEMBERS OF THE CITY COUNCIL

FROM: CHRISTIAN HORVATH, CITY CLERK / EXECUTIVE ASSISTANT TO CITY MANAGER

THRU: KARINA BAÑALES, CITY MANAGER

SUBJECT: REPUBLIC SERVICES RECYCLING TONNAGE AND COMPLAINT REPORTS FOR SEPTEMBER 2024

DATE: October 28, 2024

BACKGROUND:

As requested, Republic Services has provided the following clarifications to their reports:

- Non-franchise means any business not covered under the City's Franchise Agreement with Republic Services – for instance, temporary bins or roll offs for construction or cleanups or permanent dumpsters for horse properties.
- The Commercial Recycling is hauled to various transfer facilities. Those facilities separate and recover(recycle) a portion of that material. They provide Republic recovery rates each month that is in turn used for the cities Republic serves.
- The Greenwaste on the Non-Franchise report can show up and change for various reasons from month to month. Aspects like changes to the customers service type, load contamination and data entry errors can contribute to this.

DISCUSSION:

None.

FISCAL IMPACT:

None.

RECOMMENDATION:

Receive and file.

ATTACHMENTS:

[VC_REP_241021_September_TonnageReport.pdf](#)
[VC_REP_241021_September_C&D_Report.pdf](#)
[VC_REP_241021_September_RedTagReport.pdf](#)
[VC_REP_241021_September_RedTag_CityList.pdf](#)
[VC_REP_241021_September_CallLog_Redacted.pdf](#)

CITY OF ROLLING HILLS RESIDENTIAL FRANCHISE 2024

Year 2024
Franchise Y/N Y

Month	Commodity	Tons Collected	Tons Recovered	Tons Disposed	Diversion %
1	Greenwaste	79.86	79.86	-	100.00%
	Trash	247.10	-	247.10	0.00%
1 Total		326.96	79.86	247.10	24.43%
2	Greenwaste	51.72	51.72	-	100.00%
	Trash	198.13	-	198.13	0.00%
2 Total		249.85	51.72	198.13	20.70%
3	Greenwaste	53.42	53.42	-	100.00%
	Trash	199.60	-	199.60	0.00%
3 Total		253.02	53.42	199.60	21.11%
4	Greenwaste	116.50	116.50	-	100.00%
	Trash	183.05	-	183.05	0.00%
	Trash - Free Residential Roll Off Bin	3.76	-	3.76	0.00%
4 Total		303.31	116.50	186.81	38.41%
5	Greenwaste	101.62	101.62	-	100.00%
	Trash	180.98	-	180.98	0.00%
5 Total		282.60	101.62	180.98	35.96%
6	Greenwaste	83.11	83.11	-	100.00%
	Trash	195.05	-	195.05	0.00%
	Trash - Free Residential Roll Off Bin	1.10	-	1.10	0.00%
	Greenwaste - Free Residential Roll Off Bin	2.30	2.30	-	100.00%
6 Total		281.56	85.41	196.15	30.33%
7	Greenwaste	67.20	67.20	-	100.00%
	Trash	238.54	-	238.54	0.00%
	Greenwaste - Free Residential Roll Off Bin	5.32	5.32	-	100.00%
7 Total		311.06	72.52	238.54	23.31%
8	Greenwaste	75.89	75.89	-	100.00%
	Trash	222.41	-	222.41	0.00%
	Trash - Free Residential Roll Off Bin	1.62	-	37.45	0.00%
8 Total		299.92	75.89	259.86	25.30%
9	Greenwaste	102.52	102.52	-	100.00%
	Recycle	0.79	0.16	0.63	20.35%
	Trash	200.89	-	200.89	0.00%
9 Total		304.20	102.68	201.52	33.75%
Grand Total		2,612.48	739.62	1,908.69	28.31%

CITY OF ROLLING HILLS NON-FRANCHISE 2024

Year 2024
Franchise Y/N N

Month	Commodity	Tons Collected	Tons Recovered	Tons Disposed	Diversion %
1	Greenwaste	19.61	19.61	-	100.00%
	Recycle	0.27	0.04	0.23	15.00%
	Trash	59.97	-	59.97	0.00%
	Organics	0.16	0.10	0.06	61.71%
	C&D	4.27	3.43	0.84	80.24%
1 Total		84.29	23.18	61.11	27.50%
2	Greenwaste	16.94	16.94	-	100.00%
	Recycle	0.29	0.11	0.18	37.67%
	Trash	57.05	-	57.05	0.00%
	C&D	11.29	9.05	2.25	80.10%
2 Total		85.57	26.09	59.47	30.50%
3	Greenwaste	6.42	6.42	-	100.00%
	Recycle	0.22	0.08	0.13	38.48%
	Trash	35.05	-	35.05	0.00%
3 Total		41.69	6.50	35.19	15.60%
4	Greenwaste	11.07	11.07	-	100.00%
	Recycle	0.27	0.11	0.16	40.00%
	Trash	46.40	-	46.40	0.00%
4 Total		57.74	11.18	46.56	19.36%
5	Recycle	0.27	0.09	0.19	31.77%
	Trash	70.08	-	70.08	0.00%
	Organics	0.17	0.12	0.05	70.73%
	C&D	11.15	8.95	2.20	80.24%
5 Total		81.68	9.16	72.52	11.21%
6	Greenwaste	11.95	11.95	-	100.00%
	Recycle	0.21	0.07	0.13	36.18%
	Trash	45.24	-	45.24	0.00%
	Organics	0.16	0.12	0.04	73.76%
6 Total		57.56	12.14	45.42	21.09%
7	Greenwaste	8.71	8.71	-	100.00%
	Recycle	0.24	0.07	0.16	30.41%
	Trash	52.51	-	52.51	0.00%
	Organics	0.14	0.10	0.04	70.71%
7 Total		61.59	8.88	52.71	14.42%
8	Greenwaste	0.09	0.09	-	100.00%
	Recycle	0.56	0.18	0.38	32.62%
	Trash	48.53	-	48.53	0.00%
	Organics	0.06	0.05	0.02	71.55%
8 Total		49.25	0.32	48.93	0.65%
9	Greenwaste	1.72	1.72	-	100.00%
	Recycle	0.60	0.44	0.16	73.16%
	Trash	17.24	-	17.24	0.00%
	Organics	0.05	0.04	0.01	80.17%
9 Total		19.61	2.20	17.41	11.19%
Grand Total		538.97	99.64	439.33	18.49%



Republic Services
C&D Report

City of Rolling Hills
Reporting Period September-24

Disposal Site	Material	Loads Taken	Tons Collected
No C&D to Report			

Summary	
Row Labels	Sum of Tons Collected
(blank)	
Grand Total	



Sustainability in Action

Rolling Hills Red Tags – September 2024

Date	Address	Code	Issue	COMM
9/4/2024	29 CREST RD E	7	Greenwaste overloaded	No
9/16/2024	17 CREST RD E	7	Greenwaste overloaded	No
9/17/2024	25 PORTUGUESE BEND RD	7	Greenwaste overloaded	No
9/19/2024	11 SADDLEBACK RD	7	Greenwaste overloaded	No

City of Rolling Hills - September 2024 Red Tag List

Republic Services - Red Tag List

Date of Issue	Time	Issue	Resident Name	Resident Address	Republic contacted	Republic Response	Date Reponse	Time of Reponse	Resolved
9/3/2024		Red Tag: Vehicle Blocking Access Way	Resident		Tanasha Malone				
9/4/2024		Red Tag: Excessive Amount of Green Waste	Resident		Tanasha Malone				
9/6/2024		Red Tag: Green Waste Not Properly Bundled	Resident		Tanasha Malone				
9/26/2024		Red Tag: Green Waste Overloaded	Resident		Tanasha Malone				
9/26/2024		Red Tag: Green Waste Too Heavy	Resident		Tanasha Malone				



Republic Services Call Log Report

City:	Rolling Hills
Year	2024
Month/Quarter	9

Summary of Calls by Type		
Final Call		
Final Call Type	Sub-Type	Total
2.Complaint	Escalation	5
2.Complaint Total		5
3.Missed Pick Up	Missed Trash - Residential	9
	Missed Yard Waste - Residential	4
	Missed Bulk Service	1
3.Missed Pick Up Total		14
Grand Total		19

Republic Services Call Log Report

Final Call Type	Sub-Type	Case Number	Date/Time Opened	Date/Time Closed	Created By	Request Description	Resolution Comments	Customer Category	Account Number	Site	Account Name	Site Address	Phone
2.Complaint	Escalation	20240906-200823115	9/6/2024 10:00 AM	9/10/2024 11:12 AM	Kris Adams	Alexandra Sermon [REDACTED] called to report an issue. NOT YET SERVICED THIS WEEK NEEDS TO BE COMPLETED WITH REG SERVICE. STATED THAT CITY SENT LETTER STATING ROAD CLOSED MONDAY PLEASE ADV DRIVER TUESDAY SERVICED.	reviewed.	RESI	9020204638	1	ALEXANDRA SERMON	15 Upper Blackwater Cyn Rd Palos Verdes Peninsula CA	[REDACTED]
2.Complaint	Escalation	20240913-201244846	9/13/2024 7:49 AM	9/17/2024 6:12 AM	Tiana Woods	Debra Fornier [REDACTED] called to report an issue. client advised me of mpu for yesterday and needs pick up sooner than 9/16 as she has landscapers coming today if possible pls contact client if able to accommodate sooner pick up .	will pick up 9/17/2024	RESI	9020003487	1	CURRENT RESIDENT	30 CREST RD E ROLLING HILLS CA	(000) 000-0000
2.Complaint	Escalation	20240917-201465354	9/17/2024 1:03 PM	9/19/2024 5:25 AM	Felisha Bell	Debra Fornier [REDACTED] YW has not been serviced for either Mondays or Thursdays. Was missed 9/9, 9/13 and 9/16 and reported for recovery for Monday but was not done. Per escalation 20240913-201244846 entered 9/13 and just being updated today 9/17 on	Recovery 9/19/2024	RESI	9020003487	1	CURRENT RESIDENT	30 CREST RD E ROLLING HILLS CA	(000) 000-0000
2.Complaint	Escalation	20240928-202155935	9/27/2024 5:02 PM	10/3/2024 9:19 AM	Celina Calloway	Kamran Jahangard [REDACTED] called to report an issue. CX says driver went 2yrs when house was under construction without servicing because he had a commercial bin in front of property. Says he wants a supervisor to call him back .	Re-Assigned to the supervisor in the area	RESI	9020003456	1	RESIDENT	13 WIDELOOP RD ROLLING HILLS CA	(000) 000-0000
2.Complaint	Escalation	20240930-202212452	9/30/2024 10:42 AM	10/1/2024 12:33 PM	Carlos Bojorquez	Robert Brockway [REDACTED] called to report an issue. MPU bulk on 09/27 and worried miss again for recovery as its almost 11AM.	Conf Serv RR	RESI	9020003618	1	JENNIFER BROCKWAY	87 EASTFIELD DR ROLLING HILLS CA	[REDACTED]

Republic Services Call Log Report

Final Call Type	Sub-Type	Case Number	Date/Time Opened	Date/Time Closed	Created By	Request Description	Resolution Comments	Customer Category	Account Number	Site	Account Name	Site Address	Phone
3.Missed Pick Up	Missed Bulk Service	20240927-202149536	9/27/2024 2:49 PM	9/30/2024 10:37 PM	Ebony Richmond	(blank)	(blank)	RESI	9020003618	1	JENNIFER BROCKWAY	87 EASTFIELD DR ROLLING HILLS CA	[REDACTED]
3.Missed Pick Up	Missed Trash - Residential	20240904-200608689	9/3/2024 5:05 PM	9/5/2024 10:35 PM	Nikkita Shirley	(blank)	(blank)	RESI	9020204638	1	ALEXANDRA SERMON	15 Upper Blackwater Cyn Rd Palos Verdes Peninsula CA	[REDACTED]
3.Missed Pick Up	Missed Trash - Residential	20240906-200822860	9/6/2024 9:58 AM	9/10/2024 10:37 PM	Kris Adams	(blank)	(blank)	RESI	9020204638	1	ALEXANDRA SERMON	15 Upper Blackwater Cyn Rd Palos Verdes Peninsula CA	[REDACTED]
3.Missed Pick Up	Missed Trash - Residential	20240911-201124800	9/11/2024 12:37 PM	9/13/2024 10:30 PM	Arely Ramirez	(blank)	(blank)	RESI	9020204638	1	ALEXANDRA SERMON	15 Upper Blackwater Cyn Rd Palos Verdes Peninsula CA	[REDACTED]
3.Missed Pick Up	Missed Trash - Residential	20240916-201358795	9/16/2024 10:53 AM	9/18/2024 10:31 PM	BOBBIE GONZALES	(blank)	(blank)	RESI	9020003607	1	CURRENT RESIDENT	69 EASTFIELD DR ROLLING HILLS CA	(000) 000-0000

Republic Services Call Log Report

Final Call Type	Sub-Type	Case Number	Date/Time Opened	Date/Time Closed	Created By	Request Description	Resolution Comments	Customer Category	Account Number	Site	Account Name	Site Address	Phone
3.Missed Pick Up	Missed Trash - Residential	20240923-201815963	9/23/2024 2:58 PM	9/25/2024 10:33 PM	Lakeisha Jones	(blank)	(blank)	RESI	9020003656	1	NAVAL BANSAL	12 GEORGEFF RD ROLLING HILLS CA	
3.Missed Pick Up	Missed Trash - Residential	20240924-201872556	9/24/2024 10:53 AM	9/26/2024 10:29 PM	Perla Veronica Iriarte Serrano	(blank)	(blank)	RESI	9020003634	1	CURRENT RESIDENT	1 FLYING MANE RD ROLLING HILLS CA	(000) 000-0000
3.Missed Pick Up	Missed Trash - Residential	20240927-202155768	9/27/2024 4:56 PM	10/2/2024 10:35 PM	Celina Calloway	(blank)	(blank)	RESI	9020003456	1	RESIDENT	13 WIDELOOP RD ROLLING HILLS CA	(000) 000-0000
3.Missed Pick Up	Missed Trash - Residential	20240930-202196725	9/30/2024 9:10 AM	9/30/2024 9:11 AM	Tiana Charles	(blank)	(blank)	RESI	9020206014	1	ROLLING HILLS RESIDENT	33 CREST RD E ROLLING HILLS CA	
3.Missed Pick Up	Missed Trash - Residential	20240930-202197227	9/30/2024 9:13 AM	10/2/2024 10:35 PM	Tiana Charles	(blank)	(blank)	RESI	9020206014	1	ROLLING HILLS RESIDENT	33 CREST RD E ROLLING HILLS CA	

Republic Services Call Log Report

Final Call Type	Sub-Type	Case Number	Date/Time Opened	Date/Time Closed	Created By	Request Description	Resolution Comments	Customer Category	Account Number	Site	Account Name	Site Address	Phone
3.Missed Pick Up	Missed Yard Waste - Residential	20240913-201244658	9/13/2024 7:48 AM	9/17/2024 10:24 PM	Tiana Woods	(blank)	(blank)	RESI	9020003487	1	CURRENT RESIDENT	30 CREST RD E ROLLING HILLS CA	(000) 000-0000
3.Missed Pick Up	Missed Yard Waste - Residential	20240918-201550323	9/18/2024 2:07 PM	9/20/2024 10:30 PM	Josie Nunez	(blank)	(blank)	RESI	9020003187	1	CURRENT RESIDENT	12 CABALLEROS RD ROLLING HILLS CA	(000) 000-0000
3.Missed Pick Up	Missed Yard Waste - Residential	20240918-201553556	9/18/2024 2:35 PM	9/20/2024 10:30 PM	BOBBIE GONZALES	(blank)	(blank)	RESI	9020003074	1	PAT & BILL GARDNER	16 OUTRIDER RD ROLLING HILLS CA	
3.Missed Pick Up	Missed Yard Waste - Residential	20240930-202253325	9/30/2024 3:27 PM	10/2/2024 10:35 PM	Fernando Ibarra Duran	(blank)	(blank)	RESI	9020003711	1	TRACY HOLMES	10 WILLIAMSBURG LN ROLLING HILLS CA	

City of Rolling Hills Republic Services Complaint List -September 2024

Date of Issue	Time	Issue/Complaint	Resident Name	Resident Address	Republic contacted	Republic Reponse	Date Reponse	Time of Reponse	Resolved
9/5/2024		Missed Greenwaste pickup		19 Southfield Dr.					
9/9/2024		Missed Trash Pickup		16 Southfield Dr.	Tanasha Malone	Tanasha Malone			
9/10/2024		Missed Greenwaste Pickup		65 Portuguese Bend Rd.	Tanasha Malone	Tanasha Malone			
9/10/2024		Missed Trash Pickup		12 Cinchring	Tanasha Malone	Tanasha Malone			
9/12/2024		Missed Trash Pickup		15 Upper Blackwater Canyon Rd.	Tanasha Malone	Tanasha Malone			
9/12/2024		Missed Greenwaste Pickup		5 Caballeros Rd.	Tanasha Malone	Tanasha Malone			
9/13/2024		Missed Greenwaste Pickup		5 Caballeros Rd.	Tanaha Malone	Tanasha Malone			
9/13/2024		Missed Trash Pickup		1 Hummingbird Lane	Tanasha Malone	Tanasha Malone			
9/13/2024		Missed Trash Pickup		42 Eastfield Dr.	Tanasha Malone	Tanasha Malone			
9/16/2024		Missed Trash Pickup		28 Eastfield Dr.	Tanasha Malone	Tanasha Malone			
9/17/2024		Missed Trash Pickup		42 Eastfield Dr.	Tanasha Malone	Tanasha Malone			
9/17/2024		Missed Trash Pickup		25 Caballeros	Tanasha Malone	Tanasha Malone			
9/17/2024		Missed Trash Pickup		1 Flying Mane Rd.	Tanasha Malone	Tanasha Malone			
9/17/2024		Missed Trash Pickup		44 Eastfield Dr.	Tanasha Malone	Tanasha Malone			
9/20/2024		Missed Trash Pickup		37 Crest rd. W.	Tanasha Malone	Tanasha Malone			
9/20/2024		Missed Trash Pickup		25 Caballeros	Tanasha Malone	Tanasha Malone			
9/20/2024		Missed Trash & Green waste Pickup		63 Crest Rd. E.	Tanasha Malone	Tanasha Malone			
9/20/2024		Missed Trash Pickup		59 Eastfield Dr.	Tanasha Malone	Tanasha Malone			
9/25/2024		Missed Greenwaste		8 Quailridge Rd. S.	Tanasha Malone	Tanasha Malone			
9/30/2024		Missed Trash and Green waste		33 Crest Rd. E.	Tanasha Malone	Tanasha Malone			



City of Rolling Hills

INCORPORATED JANUARY 24, 1957

Agenda Item No.: 10.A
Mtg. Date: 10/28/2024

TO: HONORABLE MAYOR AND MEMBERS OF THE CITY COUNCIL

FROM: JOHN F. SIGNO, AICP,

THRU: KARINA BAÑALES, CITY MANAGER

SUBJECT: ZONING CASE 24-063: REQUEST FOR APPROVAL FOR A VARIANCE TO CONSTRUCT SOLAR BATTERIES AND RELATED EQUIPMENT IN THE SIDE YARD SETBACK FOR A PROPERTY LOCATED AT 18 EASTFIELD DRIVE, AND FINDING THE PROJECT CATEGORICALLY EXEMPT FROM THE CALIFORNIA ENVIRONMENTAL QUALITY ACT (CEQA) PURSUANT TO STATE CEQA GUIDELINES SECTION 15303 (LOT 69-A-EF) (RICH)

DATE: October 28, 2024

BACKGROUND:

Planning Commission

On September 17, 2024, the Planning Commission held a field trip at the subject property and continued to the evening meeting. Two residents were present during the field trip: Aaron De La Torre (18 Eastfield Drive) and Paul Kinkelaar (2 Roundup Road). Neither had issues with the project. During the evening meeting, there was no one from the public in attendance. The Commission discussed noise, location, and screening, and voted unanimously, 5-0, to approve the project.

Zoning, Location, Lot Description, and History

The property located at 18 Eastfield Drive is zoned RAS-1 and has a net lot area of 68,826 square feet (1.58 acre). On December 17, 1996, the Planning Commission approved a Site Plan Review request for a new single-family residence and other improvements to replace an existing residence on the subject property. On July 21, 1998, the Planning Commission approved a Conditional Use Permit to construct a cabana and modification to the 1996 Site Plan Review approval for additional grading. On June 14, 2005, the Planning Commission approved a Site Plan Review for grading and construction of a stable and corral, a Conditional Use Permit to convert an existing stable into a recreation room, and a variance to exceed the maximum permitted disturbed area on the lot. On May 17, 2022, the Planning Commission

granted approval for a Site Plan Review for grading and construction of a new retaining wall; Conditional Use Permit for a recreational game court; and Variance to exceed the maximum permitted lot disturbance in Zoning Case No. 21-16.

The lot is developed with a 5,265-square-foot single-family residence and a 1,284-square-foot garage. There are three existing building pads on site with approximately 50 50-foot difference in elevation. The highest point is located closest to the roadway easement on the western portion of the property; the lowest portion is located in the eastern portion of the lot near the existing stable and corral. The existing residence and garage are located on Pad 1, which is 26,083 square feet and located closest to the roadway easement; Pad 2 is 12,342 square feet in the middle of the property and contains a swimming pool, pool house, and garden. Pad 3, in the rear portion of the property, is 7,439 square feet and includes a stable, corral, and recreational game court.

DISCUSSION:

Applicant Request

The applicant is requesting a variance to encroach into the required side yard setback in order to construct a project that includes solar batteries and equipment. The project will be located 10 feet from the property line. There will be four batteries, each nine inches wide, three feet high, and two feet long. Distance from the residence to the batteries will be at least 15 feet, which provides adequate access around the residence. The pad area will be approximately 13 feet long by three feet wide, or 39 square feet.

The batteries will connect to new roof-mounted solar panels. Roof-mounted solar panels are approved administratively and not subject to discretionary review. The residence will also be re-roofed which is also approved administratively and not subject to Planning Commission review.

Variance to Encroach into the Side Yard Setback

Certain findings listed in Rolling Hills Municipal Code (RHMC) Section 17.38.050 are required in order to approve a variance. Findings are included in the attached resolution and listed below.

MUNICIPAL CODE COMPLIANCE

Area of Disturbance

The location of the solar batteries is landscaped and has already been disturbed. There will be no further site disturbance.

Lot Coverage

The proposed concrete pad will be 39 square feet.

Environmental Review

The proposed project has been determined to not have a significant effect on the environment and is categorically exempt from the provisions of CEQA pursuant to Section 15303 (New Construction or Conversion of Small Structures) of the CEQA Guidelines, which exempts accessory structures including new solar panels and equipment.

Public Participation

Neighbors within a 1,000-foot radius were notified of the public hearings and a notice was published in the Daily Breeze on September 6, 2024. The applicants were notified of the public hearings in writing by first class mail.

CRITERIA FOR APPROVAL OF A VARIANCE

17.38.050 Required Variance findings.

In granting a variance, the Commission (and Council on appeal) must make the following findings:

1. That there are exceptional or extraordinary circumstances or conditions applicable to the property that do not apply generally to other properties in the same vicinity and zone;
2. That such variance is necessary for the preservation and enjoyment of substantial property rights possessed by other properties in the same vicinity and zone but which is denied the property in question;
3. That the granting of such variance will not be materially detrimental to the public welfare or injurious to properties or improvements in the vicinity;
4. That in granting the variance, the spirit and intent of this title will be observed;
5. That the variance does not grant special privilege to the applicant;
6. That the variance is consistent with the portions of the County of Los Angeles Hazardous Waste Management Plan relating to siting and siting criteria for hazardous waste facilities; and
7. That the variance request is consistent with the general plan of the City of Rolling Hills.

FISCAL IMPACT:

None.

RECOMMENDATION:

Receive and file the Planning Commission's decision to adopt Resolution No. 2024-12 approving the project.

ATTACHMENTS:

[Attachment 1: CL_PBN_240917_PH_RadiusMap_PC_18EastfieldDr_ZC24-063.pdf](#)


[Attachment 2: PL_ADR_18EastfieldDr_240917_Development_Table.pdf](#)

[Attachment 3: 2024-12_PC_Resolution_18EastfieldDr_ZC24-063_F.pdf](#)

[Attachment 4: 2022-05_PC_Resolution_18EastfieldDr_ZC 21-16_E.pdf](#)

[Attachment 5: Previously Approved Resolutions - 18 Eastfield Dr.pdf](#)

[Attachment 6: PL_ADR_18EastfieldDr_ZC24-005_SolarPanels_240614_Revised_Plans.pdf](#)

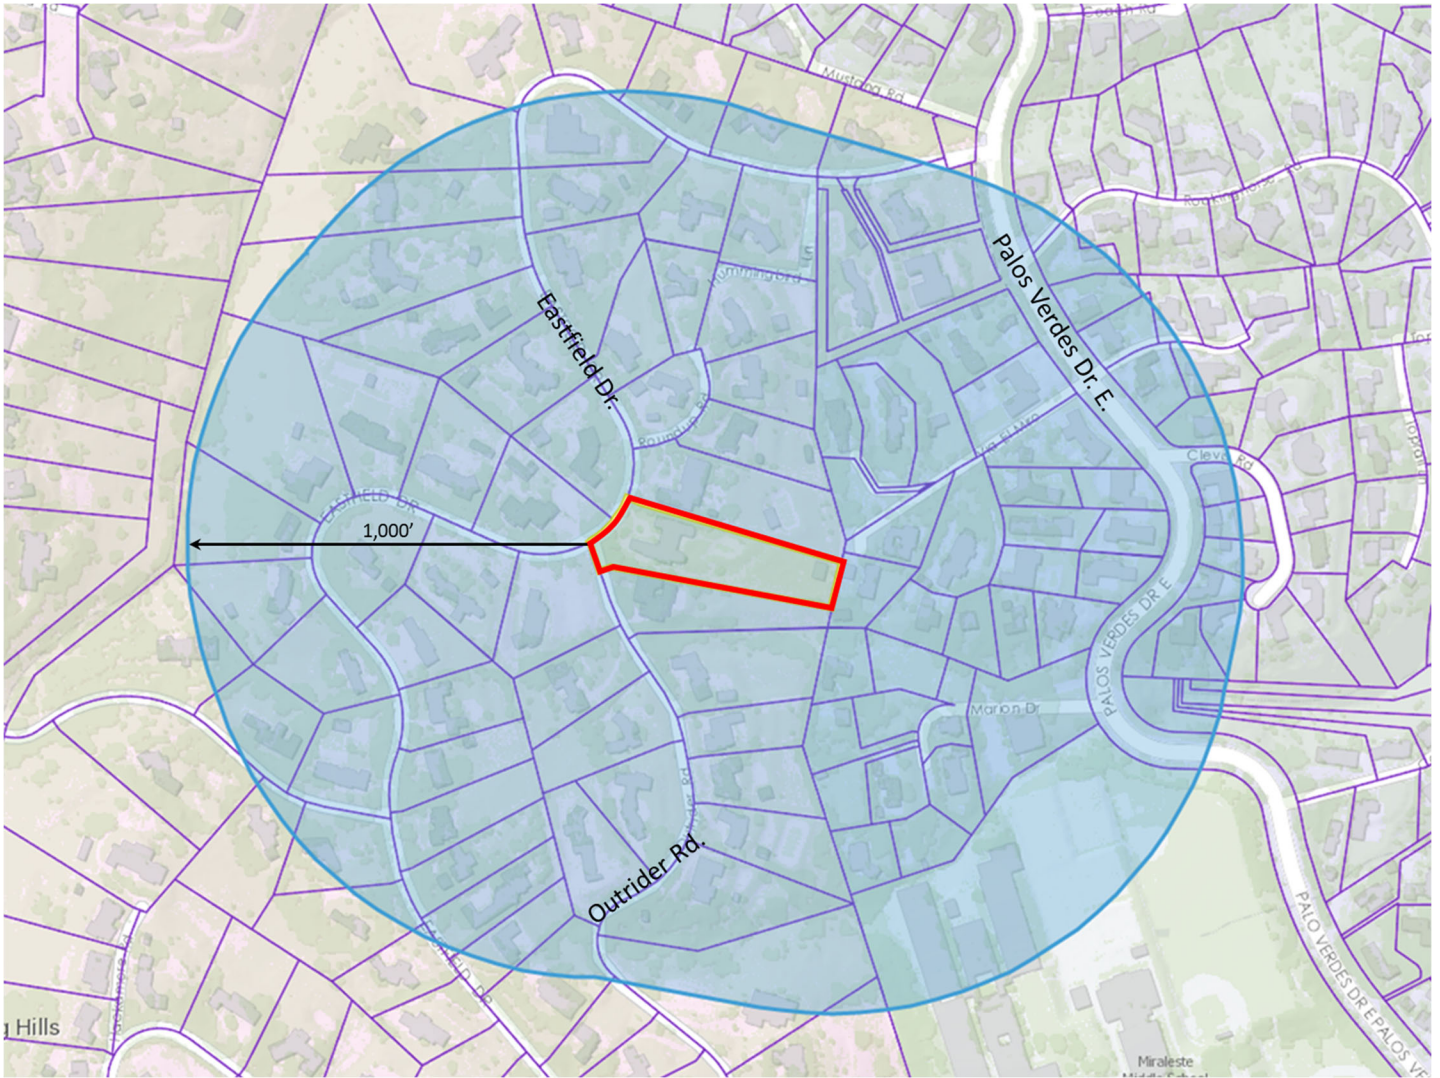

City of Rolling Hills

2 PORTUGUESE BEND ROAD

ROLLING HILLS, CA 90274

TITLE VICINITY MAP

CASE NO. Zoning Case No. 24-063
Variance

OWNER Rich

ADDRESS 18 Eastfield, Rolling Hills 90274

SITE



DEVELOPMENT TABLE – ZONING CASE NO. 24-063 (18 EASTFIELD DRIVE)				
Request: Variance to Encroach Into Side Yard Setback	PAD 1	PAD 2	PAD 3	TOTAL
RAS-1 Zone Setbacks Front: 50 ft. from front easement line Side: 20 ft. from side property line Rear: 50 ft. from rear easement line	Single family residence, garage (SF)	Swimming Pool, Pool House (SF)	New Stable and corral (SF)	
Pad/Net Lot Area	Existing: 26,083 Proposed: 0 Total: 26,083	Existing: 7,317 Proposed: 5,025 Total: 12,342	Existing: 6,213 Proposed: 1,226 Total: 7,439	68,826
Residence	5,265			5,265
Garage	1,284			1,284
Swimming Pool/Spa		722		722
Pool Equipment		233		233
<u>Proposed Solar Batteries & Equip.</u>	<u>39</u>			<u>39</u>
Stable (min. 450 SF)			479	479
Corral (existing; min. 550 SF)			(1,006)	(1,006)
Recreation Court			1,697	1,697
Attached Covered Porched	377		353	730
Potting Shed		140		140
Aviary		76		76
Chicken Coop		83		83
Water Features, Etc.		294		294
Other	1,374			1,374
Total Structure Area	8,339	1,548	2,529	12,416
Structural Coverage (20% maximum)				18%
Grading (balanced on site)	None for this project			--
Total Flatwork				8,708
Total Structural and Flatwork				21,124
Total Lot Coverage (35% maximum)				30.7%
Building Pad Coverage (Policy: 30% maximum)	32.0%	12.5%	29.9%	
Disturbed Area (40% maximum; up to 60% with slopes less than 3:1)	No Change	No Change	No Change	34,355 49.9%

RESOLUTION NO. 2024-12

A RESOLUTION OF THE PLANNING COMMISSION OF THE CITY OF ROLLING HILLS GRANTING APPROVAL FOR A VARIANCE REQUEST TO CONSTRUCT SOLAR BATTERIES AND EQUIPMENT IN THE SIDE YARD SETBACK IN ZONING CASE NO. 24-063 FOR A PROPERTY LOCATED AT 18 EASTFIELD DRIVE, AND FINDING THE PROJECT CATEGORICALLY EXEMPT FROM THE CALIFORNIA ENVIRONMENTAL QUALITY ACT (CEQA) PURSUANT TO STATE CEQA GUIDELINES SECTION 15303 (LOT 69-A-EF) (RICH)

THE PLANNING COMMISSION OF THE CITY OF ROLLING HILLS DOES HEREBY FIND, RESOLVE, AND ORDER AS FOLLOWS:

Section 1. An application was duly filed by Joseph and Christine Rich with respect to real property located at 18 Eastfield Drive, Rolling Hills (Lot 69-A-EF) requesting a variance to construct solar batteries and equipment approximately 10 feet from the property line within the 20-foot side yard setback.

Section 2. On December 17, 1996, the Planning Commission adopted Resolution No. 96-21 approving a Site Plan Review in Zoning Case No. 546 for the construction of a new single-family residence, and other improvements to replace an existing single-family residence. On July 21, 1998, the Planning Commission adopted Resolution No. 98-14 approving a Conditional Use Permit for a cabana and modifications to a Site Plan Review application to permit the construction of the cabana with increased grading in Zoning Case No. 579. On June 14, 2005, the Planning Commission adopted Resolution No. 2005-18 approving a Site Plan Review for grading and construction of a stable and corral to be reviewed by the Planning Commission; a Conditional Use Permit to convert an existing stable into a recreation room; and a Variance to exceed the maximum permitted disturbed area of the lot in Zoning Case No. 703 of 40% to 48.4%. On May 17, 2022, the Planning Commission granted approval for a Site Plan Review for grading and construction of a new retaining wall; Conditional Use Permit for a recreational game court; and Variance to exceed the maximum permitted lot disturbance in Zoning Case No. 21-16.

Section 3. The Planning Commission conducted duly noticed public hearings to consider the application at its special field trip meeting and its regular meeting on September 17, 2024. Neighbors within 1,000-foot radius were notified of the public hearings and a notice was published in the Daily Breeze on September 6, 2024. The applicants were notified of the public hearings in writing by first class mail and were in attendance at the hearings. Evidence was heard and presented from all persons interested in affecting said proposal.

Section 4. The property is zoned RAS-1 and the net lot area excluding the roadway easement is 68,826 square feet (1.58 acre). The lot is developed with a 5,265-square-foot single-family residence and a 1,284-square-foot garage. There are three existing building pads on site with approximately 50 feet difference in elevation. The existing residence and garage are located on the Pad 1 (25,546 square feet), which is the highest point and closest to the roadway easement on the western portion of the property; Pad 2 is 12,017 square feet in the

middle of the property and contains a courtyard area, swimming pool, and pool house. Pad 3 in on the eastern and rear portion of the lot, is the lowest part on the property, and is 893 square feet; it is developed with a stable, corral, and recreational game court.

Section 5. The Planning Commission finds that the Project is categorically exempt from further environmental review pursuant to Section 15303 of Title 14 of the California Code of Regulations ("State CEQA Guidelines"), Class 3 "New Construction or Conversion of Small Structures." Class 3 exempts the construction and location of a limited number of new, small facilities or structures, including single family residence and accessory structures, including but not limited to garages, carports, patios, swimming pools and fences. Here, the Project involves the construction of solar batteries and equipment on a developed lot within a residential zone. Accordingly, the Project qualifies for the exemption pursuant to Section 15303.

Further, no exceptions to the exemptions in State CEQA Guidelines Section 15300.2 apply. Specifically, the Project:

- a. Is not located in a particularly sensitive environment. The Project is located in an urbanized area and is not environmentally sensitive.
- b. There is no possibility of a cumulative impact of the same type of project in the same place over time. The Project entails the construction of solar batteries and equipment. Once built, the likelihood of a successive project on this site is low and probability of a cumulative impact is low.
- c. Is not marked by unusual circumstances. There is nothing unusual about the construction of solar batteries and equipment in a residential area. In addition, the Project will implement best management practices (BMPs) to prevent erosion and construction pollutants from contacting stormwater.
- d. Would not damage scenic resources, including but not limited to, trees, historic buildings, rock outcroppings, or similar resources, within a highway officially designated as a state scenic highway.
- e. Is not located on a site which is included on any list compiled pursuant to Section 65962.5 of the Government Code.
- f. Would not cause a substantial adverse change in the significance of a historical resource.

The Planning Commission directs staff to prepare, execute, and file a Notice of Exemption with the Los Angeles County Clerk and the State Clearinghouse within five (5) working days of the Project's approval and the adoption of this Resolution.

Section 6. Variance. Section 17.38.050 sets forth the required findings for granting a variance to encroach approximately 10 feet from the property line into the required 20-foot side yard setback identified in Section 17.16.120(A). With respect to this request for a Variance, the Planning Commission finds as follows:

A. That there are exceptional or extraordinary circumstances or conditions applicable to the property that do not apply generally to other properties in the same vicinity and zone.

There are extraordinary circumstances applicable to this property. The lot consists of an unusual lot configuration in that it is deep and slopes downward toward the rear. The site is

developed with a residence and related improvements and the side yard is the best place to construct the batteries and equipment.

B. That such variance is necessary for the preservation and enjoyment of substantial property rights possessed by other properties in the same vicinity and zone but which is denied the property in question.

Granting the requested variance to encroach into the required side yard setback is necessary for the preservation and enjoyment of substantial property rights possessed by other properties in the same vicinity and zone in that the site is already developed and the project will be consistent with other properties that have similar ground-mounted equipment.

C. That the granting of such variance will not be materially detrimental to the public welfare or injurious to properties or improvements in the vicinity.

Granting a variance to encroach into the required side yard will not be materially detrimental to the public welfare or injurious to properties or improvements in the vicinity in that the project will be screened and adequately set back from neighboring structures. Further, the project will be consistent with other development in the area in that other residences are equipped with solar batteries.

D. That in granting the variance, the spirit and intent of this title will be observed.

Granting the requested variance will meet the spirit and intent of this title in that the project will be used for residential purposes and located on a residential lot.

E. That the variance does not grant special privilege to the applicant.

The project results in a common amenity enjoyed by many properties throughout the City and the proposed location is the best location since it is screened, not visible from the street, and located in close proximity to the existing electrical panel. The project, together with the variance, will be compatible with the objectives, policies, general land uses, and programs specified in the General Plan.

F. That the variance is consistent with the portions of the County of Los Angeles Hazardous Waste Management Plan relating to siting and siting criteria for hazardous waste facilities.

Granting a variance for the project will be consistent with the applicable portions of the Los Angeles County Hazardous Waste Management Plan related to siting criteria for hazardous waste facilities. The project site is not listed on the current State of California Hazardous Waste and Substances Sites List.

G. That the variance request is consistent with the General Plan of the City of Rolling Hills.

Granting the variance to encroach into the required side yard setback will be consistent with the General Plan of the City of Rolling Hills, which allows and encourages residential uses.

Section 7. Based upon the foregoing findings, and the evidence in the record, the Planning Commission hereby approves Zoning Case No. 24-063 subject to the following conditions:

A. The Variance approval shall expire within two years from the effective date of approval as defined in RHMC Section 17.38.070 of the Zoning Ordinance unless otherwise extended pursuant to the requirements of these sections.

B. If any condition of this resolution is violated, the entitlement granted by this resolution shall be suspended and the privileges granted hereunder shall lapse and upon receipt of written notice from the City, all construction work being performed on the subject property shall immediately cease, other than work determined by the City Manager or his/her designee required to cure the violation. The suspension and stop work order will be lifted once the Applicant cures the violation to the satisfaction of the City Manager or his/her designee. In the event that the Applicant disputes the City Manager or his/her designee's determination that a violation exists or disputes how the violation must be cured, the Applicant may request a hearing before the City Council. The hearing shall be scheduled at the next regular meeting of the City Council for which the agenda has not yet been posted; the Applicant shall be provided written notice of the hearing. The stop work order shall remain in effect during the pendency of the hearing. The City Council shall make a determination as to whether a violation of this Resolution has occurred. If the Council determines that a violation has not occurred or has been cured by the time of the hearing, the Council will lift the suspension and the stop work order. If the Council determines that a violation has occurred and has not yet been cured, the Council shall provide the Applicant with a deadline to cure the violation; no construction work shall be performed on the property until and unless the violation is cured by the deadline, other than work designated by the Council to accomplish the cure. If the violation is not cured by the deadline, the Council may either extend the deadline at the Applicant's request or schedule a hearing for the revocation of the entitlements granted by this Resolution pursuant to Chapter 17.58 of the Rolling Hills Municipal Code (RHMC).

C. All requirements of the Building and Construction Ordinance, the Zoning ordinance, and of the zone in which the subject property is located must be complied with unless otherwise a variance to such requirement has been approved.

D. The lot shall be developed and maintained in substantial conformance with the site plan on file at City Hall and approved by the Planning Commission except as otherwise provided in these conditions. The working drawings submitted to the Department of Building and Safety for plan check review shall conform to the approved development plan. All conditions of the Variance approval shall be incorporated into the building permit working drawings, and where applicable complied with prior to issuance of a grading or building permit from the building department.

The conditions of approval of this Resolution shall be printed onto a separate sheet and included in the building plans submitted to the Building Department for review and shall be kept on site at all times.

Any proposed modifications and/or changes to the approved project, including resulting from field conditions, shall be discussed with staff so that staff can determine whether the modification is minor or major in nature. Minor modifications are subject to approval by the City Manager or his or her designee. Major modifications are subject to approval by the Planning Commissioner after a public hearing. Applicant shall not implement modifications or changes to the approved project without the appropriate approval from the City Manager or designee or the Planning Commission, as required.

E. Prior to submittal of final working drawings to Building and Safety Department for issuance of building and grading permits, the plans for the project shall be submitted to City staff for verification that the final plans are in compliance with the plans approved by the Planning Commission.

F. A licensed professional preparing construction plans for this project for Building Department review shall execute a Certificate affirming that the plans conform in all respects to this Resolution approving this project and all of the conditions set forth herein and the City's Building Code and Zoning Ordinance.

Further, the person obtaining a building and/or grading permit for this project shall execute a Certificate of Construction stating that the project will be constructed according to this Resolution and any plans approved therewith.

G. Structural lot coverage of the lot shall not exceed 12,377 square feet or 18% of the net lot area, in conformance with lot coverage limitations (20% maximum). The total lot coverage proposed, including structures and flatwork, shall not exceed 20,835 square feet or 30.3% of the net lot area in conformance with lot coverage limitations (35% maximum).

H. The disturbed area of the lot shall not exceed 49.9%, or 34,355 square feet surface area. Grading, other than preparation for the foundation, is not proposed.

L. The solar batteries and equipment shall be screened from neighboring properties with vegetation or fencing and maintained in good condition at all times. Conduit and wiring shall be underground or concealed in a manner approved by the Planning Director.

M. A minimum of five-foot level path and/or walkway, which does not have to be paved, shall be provided around the entire perimeter of all of structures, or as otherwise required by the Fire Department.

N. The applicant shall comply with all requirements of the Low Impact Development requirements for storm water management on site (RHMC Chapter 8.32).

O. Hydrology, soils, geology and other reports, as required by the Building and Public Works Departments, and as may be required by the Building Official, shall be prepared.

P. Prior to issuance of building permit, any new landscaping shall be shown on a landscaping plan and shall meet the requirements of the City. The landscape plan shall be submitted to the City in conformance with Fire Department Fuel Modification requirements, and shall be approved by the City.

Q. The project shall be landscaped, and continually maintained in substantial conformance with the landscaping plan on file. A detailed landscaping plan shall provide that any trees and shrubs used in the landscaping scheme for this project shall be planted in a way that screens the project development from adjacent streets and neighbors, such that shrubs and trees as they mature do not grow into a hedge or impede any neighbors' views and the plan shall provide that all landscaping be maintained at a height no higher than the roof line of the nearest project structure. In addition, the landscaping plan shall provide for screening of the project with vegetation not to exceed 10 feet in height, and that the vegetation used for screening shall be planted in an off-set manner, so as to prevent it, as it grows from forming a solid hedge. The landscaping plan shall utilize to the maximum extent feasible, plants that are native to the area, are water-wise and are consistent with the rural character of the community. Plants listed as high hazardous plants under RHMC Section 8.30.015 are prohibited.

R. The landscaping shall be subject to the requirements of the City's Water Efficient Landscape Ordinance, (Chapter 13.18 of the RHMC).

Pursuant to Chapter 8.30 of the RHMC, the property shall at all times be maintained free of dead trees and vegetation.

S. The setback lines and roadway easement lines in the vicinity of the construction for this project shall remain staked throughout the construction. A construction fence may be required.

T. Perimeter easements, including roadway easements and trails, if any, shall remain free and clear of any improvements to advance equestrian use and emergency preparedness for evacuation within the City. Where RHCA has demonstrated authority over the easement, the City's Planning Director may grant relief from this condition upon satisfactory proof of permission from RHCA and a legitimate showing that there is no need for the condition to advance equestrian uses and emergency preparedness.

U. Minimum of 65% of any construction materials must be recycled or diverted from landfills. The hauler of the materials shall obtain City's Construction and Demolition permits for waste hauling prior to start of work and provide proper documentation to the City.

V. *During construction*, conformance with the air quality management district requirements, storm water pollution prevention practices, county and local ordinances and engineering practices so that people or property are not exposed to undue vehicle trips, noise, dust, objectionable odors, landslides, mudflows, erosion, or land subsidence shall be required.

W. *During construction*, to the extent feasible, all parking shall take place on the project site, on the driveway and, if necessary, any overflow parking may take place within the unimproved roadway easements along adjacent streets, and shall not obstruct neighboring driveways, visibility at intersections or pedestrian and equestrian passage. During construction, to the maximum extent feasible, employees of the contractor shall car-pool into the City. To the extent feasible, a minimum of 4' wide path, from the edge of the roadway pavement, for pedestrian and equestrian passage shall be available and be clear of vehicles, construction materials and equipment at all times.

X. *During construction*, the property owners shall be required to schedule and regulate construction and relate traffic noise throughout the day between the hours of 7 AM and 6 PM, Monday through Saturday only, when construction and mechanical equipment noise is permitted, so as not to interfere with the quiet residential environment of the City of Rolling Hills.

Y. Prior to demolition of the existing structures, an investigation shall be conducted for the presence of hazardous chemicals, lead-based paints or products, mercury and asbestos-containing materials (ACMs). If hazardous chemicals, lead-based paints or products, mercury or ACMs are identified, remediation shall be undertaken in compliance with California environmental regulations and policies.

Z. The property owner and/or his/her contractor/applicant shall be responsible for compliance with the no-smoking provisions in the Municipal Code. The contractor shall not use tools that could produce a spark, including for clearing and grubbing, during red flag warning conditions. Weather conditions can be found at: http://www.wrhn.noaa.gov/lox/main.php?suite=safety&page=hazard_definitions#FIRE. It is the sole responsibility of the property owner and/or his/her contractor to monitor the red flag warning conditions.

AA. The project shall drain in accordance with the City's drainage requirements. Drainage dissipaters shall be constructed outside of any easements. The drainage system shall be approved by the Department of Building and Safety. If an above ground swale and/or dissipater is required, it shall be designed in such a manner as not to cross over any equestrian trails or discharge water onto a trail, shall be stained in an earth tone color, and shall be screened from any trail, road and neighbors' view to the maximum extent practicable, without impairing the function of the drainage system.

AB. *During construction*, dust control measures shall be used to stabilize the soil from wind erosion and reduce dust and objectionable odors generated by construction activities in accordance with South Coast Air Quality Management District, Los Angeles County and local ordinances and engineering practices.

AC. *During construction*, an Erosion Control Plan containing the elements set forth in Section 7010 of the 2016 County of Los Angeles Uniform Building Code shall be followed to minimize erosion and to protect slopes and channels to control storm water pollution.

AD. The property owners shall be required to conform to the Regional Water Quality Control Board and County Health Department requirements for the installation and maintenance of storm water drainage facilities and septic tank.

AE. The applicant shall pay all of the applicable Building and Safety and Public Works Department fees and Palos Verdes Peninsula Unified School District fees, if any.

AF. Prior to final inspection of the project, "as graded" and "as constructed" plans and certifications shall be provided to the Planning Department and the Building Department to ascertain that the completed project is in compliance with the Planning Commission approved plans. In addition, any modifications made to the project during construction, shall be depicted on the "as built/as graded" plan.

AG. The applicants shall execute an Affidavit of Acceptance of all conditions of the Site Plan Review approval, or the approval shall not be effective.

AH. All conditions of this Resolution, when applicable, must be complied with prior to the issuance of a grading or building permit from the Building and Safety Department

AI. Any action challenging the final decision of the City made as a result of the public hearing on this application must be filed within the time limits set forth in Section 17.54.070 of the Rolling Hills Municipal Code and Code of Civil Procedure Section 1094.6.

PASSED, APPROVED AND ADOPTED THIS 17th DAY OF SEPTEMBER, 2024.

BRAD CHELF, CHAIRPERSON

ATTEST:

CHRISTIAN HORVATH, CITY CLERK

Any action challenging the final decision of the City made as a result of the public hearing on this application must be filed within the time limits set forth in Section 17.54.070 of the Rolling Hills Municipal Code and Civil Procedure Section 1094.6.

STATE OF CALIFORNIA)
COUNTY OF LOS ANGELES) §§
CITY OF ROLLING HILLS)

I certify that the foregoing Resolution No. 2024-12 entitled:

A RESOLUTION OF THE PLANNING COMMISSION OF THE CITY OF ROLLING HILLS GRANTING APPROVAL FOR A VARIANCE REQUEST TO CONSTRUCT SOLAR BATTERIES AND EQUIPMENT IN THE SIDE YARD SETBACK IN ZONING CASE NO. 24-063 FOR A PROPERTY LOCATED AT 18 EASTFIELD DRIVE, AND FINDING THE PROJECT CATEGORICALLY EXEMPT FROM THE CALIFORNIA ENVIRONMENTAL QUALITY ACT (CEQA) PURSUANT TO STATE CEQA GUIDELINES SECTION 15303 (LOT 69-A-EF) (RICH)

was approved and adopted at a regular meeting of the Planning Commission on September 17, 2024, by the following roll call vote:

AYES:

NOES:

ABSENT:

ABSTAIN:

and in compliance with the laws of California was posted at the following:

Administrative Offices.

CHRISTIAN HORVATH, CITY CLERK

RESOLUTION NO. 2022-05

A RESOLUTION OF THE PLANNING COMMISSION OF THE CITY OF ROLLING HILLS GRANTING APPROVAL FOR A SITE PLAN REVIEW FOR GRADING AND CONSTRUCTION OF A NEW RETAINING WALL; CONDITIONAL USE PERMIT FOR A RECREATIONAL GAME COURT; AND VARIANCE TO EXCEED THE MAXIMUM PERMITTED LOT DISTURBANCE IN ZONING CASE NO. 21-16 FOR A PROPERTY LOCATED AT 18 EASTFIELD DRIVE (LOT 69-A-EF) (RICH)

THE PLANNING COMMISSION OF THE CITY OF ROLLING HILLS DOES HEREBY FIND, RESOLVE, AND ORDER AS FOLLOWS:

Section 1. An application was duly filed by Joe and Christine Rich with respect to real property located at 18 Eastfield Drive, Rolling Hills (Lot 69-A-EF) requesting a site plan review for overall grading of 886 cubic yards and construction of a 1,697-square-foot recreational game court, pond, potting shed, chicken coop, hardscape, landscape, and other improvements. A Conditional Use Permit is requested for the construction and use of the recreational game court. A Variance is requested to exceed the total allowable lot disturbance of 40% from 48.4% to 49.9%.

Section 2. On December 17, 1996, the Planning Commission adopted Resolution No. 96-21 approving a Site Plan Review in Zoning Case No. 546 for the construction of a new single-family residence, and other improvements to replace an existing single-family residence. On July 21, 1998, the Planning Commission adopted Resolution No. 98-14 approving a Conditional Use Permit for a cabana and modifications to a Site Plan Review application to permit the construction of the cabana with increased grading in Zoning Case No. 579. On June 14, 2005, the Planning Commission adopted Resolution No. 2005-18 approving a Site Plan Review for grading and construction of a stable and corral to be reviewed by the Planning Commission; a Conditional Use Permit to convert an existing stable into a recreation room; and a Variance to exceed the maximum permitted disturbed area of the lot in Zoning Case No. 703 of 40% to 48.4%.

Section 3. The Planning Commission conducted duly noticed public hearings to consider the application at its special field trip meeting and its regular meeting on May 17, 2022. Neighbors within 1,000-foot radius were notified of the public hearings and a notice was published in the Daily Breeze on May 6, 2022. The applicant and his agent were notified of the public hearings in writing by first class mail and the agent was in attendance at the hearings. Evidence was heard and presented from all persons interested in affecting said proposal.

Section 4. The property is zoned RAS-1 and the net lot area excluding the roadway easement is 68,826 square feet (1.58 acre). The lot is developed with a 5,265-square-foot single-family residence and a 1,284-square-foot garage. There are three existing building pads on site with approximately 50 feet difference in elevation. The existing residence and garage are located on the Pad 1 (25,546 square feet), which is the highest point and closest to the roadway easement on the western portion of the property; Pad 2 is 12,017 square feet in the middle of the property and contains a courtyard area, swimming pool, and pool house. Pad 3 in

on the eastern and rear portion of the lot, is the lowest part on the property, and is 893 square feet; it includes the existing stable and corral, which will remain on the pad, and the proposed recreational game court.

Section 5. The Project is exempt from the California Environmental Quality Act (CEQA) Guidelines pursuant to Section 15303, Class 3 (New Construction or Conversion of Small Structures), which exempts the construction and location of a limited number of new, small facilities or structures, including accessory structures, including but not limited to garages, carports, patios, swimming pools and fences. Here, the Project includes construction of a recreational game court and retaining wall and associated minimal grading that will be balanced on site. Accordingly, the Project qualifies for the exemption pursuant to Section 15303. Further, no exceptions to the exemption apply; there is no reasonable possibility that the activity will have a significant effect on the environment due to unusual circumstances. The site has already been graded and existing structures are on site.

Section 6. Site Plan Review. Site Plan Review is required for grading pursuant to RHMC Section 17.46.020(A)(1) and for a retaining wall above three feet pursuant to RHMC Section 17.16.190(F). With respect to the Site Plan Review for the proposed development, the Planning Commission hereby makes the following findings:

A. The project complies with and is consistent with the goals and policies of the General Plan and all requirements of the zoning ordinance.

The proposed development, which includes grading and a retaining wall for construction of a recreational game court and other appurtenant structures, is compatible with the General Plan, the Zoning Ordinance, subject to the Variance for increased disturbance in the amount of 1.5% concurrently granted herein, and surrounding uses because the proposed structures comply with the General Plan requirement of low profile, low-density residential development with sufficient open space between surrounding structures and maintain sufficient setbacks to provide buffers between residential uses. The project conforms to Zoning Code setback requirements and no variances are required for setbacks. The proposed project is in the rear of the property and at a lower elevation from the road; thus, it is not visible from the roadway.

The project conforms to Zoning Code lot coverage requirements. The net lot area of the lot is 68,826 square feet. The structural net lot coverage is proposed at 12,377 square feet or 18.0% (20% max. permitted); and the total lot coverage proposed, including flatwork, would be 12,127 square feet or 30.3%, (35% max. permitted). The disturbed area of the lot is proposed to be 49.9%, which requires the Variance for increased disturbance in the amount of 1.5% and is concurrently granted herein.

B. The project substantially preserves the natural and undeveloped state of the lot by minimizing building coverage. Lot coverage requirements are regarded as maximums, and the actual amount of lot coverage permitted depends upon the existing buildable area of the lot.

The topography and the configuration of the lot has been considered, and the proposed grading and retaining wall for development will not adversely affect or be materially detrimental to adjacent uses, buildings, or structures; the grading and retaining wall allows the proposed

construction to be constructed largely on existing building pads which enables proposed project elements to be the least intrusive to surrounding properties. Further, the grading and retaining wall allows the proposed construction to be a sufficient distance from nearby residences so views and privacy of surrounding neighbors will not be impacted. Lastly, the graded areas will incorporate landscaping and the retaining wall will be screened with landscaping. The lot is 1.58 acres and 49.9% is proposed to be disturbed, with the remaining lot left in a natural state. The property has an existing stable and corral, which will be unaffected by the grading and retaining wall and therefore furthers the City's goal to remain an equestrian community.

C. The project is harmonious in scale and mass with the site, the natural terrain and surrounding residences.

The proposed development, as conditioned, is harmonious in scale and mass with the site, and is consistent with the scale of the neighborhood when compared to new residences in the vicinity of said lot. The development plan takes into consideration the visibility of the project from Eastfield Drive as the project is located in the rear of the property on a downward slope, which will help screen the development. The slopes are being preserved or rebuilt in a manner that attempts to mimic the natural terrain. Portions of the lot will be left undeveloped or landscaped. The project will be screened from the road and neighbors.

D. The project preserves and integrates into the site design, to the greatest extent possible, existing topographic features of the site, including surrounding native vegetation, mature trees, drainage courses and land forms (such as hillsides and knolls).

The grading and retaining wall are designed to preserve slopes where possible and mimic the natural terrain and to preserve drainage courses and mature trees. The development plan will introduce additional landscaping, which is compatible with and enhances the rural character of the community, and the landscaping will provide a buffer or transition area between private and public areas.

E. Grading has been designed to follow natural contours of the site and to minimize the amount of grading required to create the building area.

The site naturally slopes from the front of the lot to the rear. Grading will follow the natural slope and will be balanced on site. The project includes 443 cubic yards of cut and 443 cubic yards of fill for a total of 886 cubic yards. Thus, import of export of dirt is not required.

F. Grading will not modify existing drainage channels nor redirect drainage flow, unless such flow is redirected into an existing drainage course.

Drainage flows from the front of the property to the rear due to the site naturally topography. The site for the recreational game court has already been graded with development of the adjacent stable and corral and minimal grading is required for the retaining wall. Drainage will continue to flow toward the rear of the property with development of the proposed project.

G. The project preserves surrounding native vegetation and mature trees and supplements these elements with drought-tolerant landscaping which is compatible with and enhances the rural character of the community, and landscaping provides a buffer or transition area between private and public areas.

A landscape plan has been prepared that will be reviewed and approved by the City's landscape consultant. Landscaping will meet the requirements of the water efficient landscape ordinance and incorporate low impact development practices. Surrounding native vegetation and mature trees will not be affected and new landscaping will be considerate of the environment and will enhance the rural character of the community. Landscaping will provide a buffer or transition between various pads on the property.

H. The project is sensitive and not detrimental to the convenience and safety of circulation for pedestrians and vehicles.

The grading and retaining wall for the project occurs in the rear of the property away from the roadway easement. There is ample parking in the garages and driveway in the front of the house. An adequate pathway is proposed to safely accommodate pedestrians from the residence to the recreational game court and stable in the rear of the property.

I. The project conforms to the requirements of the California Environmental Quality Act (CEQA).

The Project is exempt from the CEQA Guidelines pursuant to Section 15303, Class 3 (New Construction or Conversion of Small Structures), which exempts the construction and location of a limited number of new, small facilities or structures, including accessory structures, including but not limited to garages, carports, patios, swimming pools and fences. Here, the Project includes construction of a recreational game court and retaining wall and associated minimal grading that will be balanced on site. Accordingly, the Project qualifies for the exemption pursuant to Section 15303. Further, no exceptions to the exemption apply; there is no reasonable possibility that the activity will have a significant effect on the environment due to unusual circumstances. The site has already been graded and existing structures are on site.

Section 7. Conditional Use Permits. Section 17.16.040(A)(5) of the Rolling Hills Municipal Code (RHMC) permits approval of a recreational game court with a Conditional Use Permit subject to the conditions in Section 17.16.210(A)(7). With respect to the proposed 1,697-square-foot recreational game court request for a Conditional Use Permit, the Planning Commission finds as follows:

A. That the proposed conditional use is consistent with the General Plan.

The granting of a Conditional Use Permit for the recreational game court is consistent with the purposes and objectives of the Zoning Ordinance and General Plan because the use is consistent with similar uses in the community, and meets all the applicable code development standards for such use. The property is adequately sized to accommodate such use. The proposed use is appropriately located in that it will be sufficiently separated from nearby structures used for habitation or containing sleeping quarters. The recreational game

court would be constructed in furtherance of the General Plan goal of promoting and encouraging recreational uses. The recreational game court is proposed to be located on the property so that it will be downslope from the existing residence and minimally visible. All other proposed appurtenant structures are common amenities in Rolling Hills.

B. The nature, condition and development of adjacent uses, buildings and structures have been considered, and that the use will not adversely affect or be materially detrimental to these adjacent uses, building or structures.

The nature, condition, and development of adjacent structures have been considered, and the project will not adversely affect or be materially detrimental to these adjacent uses, buildings, or structures because the proposed use (recreational game court) is located in the rear of the property and its general location is of sufficient distance from nearby residences so as to not impact the view or privacy of surrounding properties. The proposed recreational game court will be constructed on a portion of the rear building pad that is already graded and developed with a stable and corral. As such, it will be screened by the stable and will not impact the view or privacy of surrounding neighbors. It will permit neighbors to enjoy their property without deleterious infringement on neighboring property rights. There is a path designated for pedestrian and equestrian use that runs from the stable and proposed recreational game court to the residence and main building pad above.

C. That the site for the proposed conditional use is of adequate size and shape to accommodate the use and buildings proposed.

The project is harmonious in scale and mass with the site, the natural terrain, and surrounding residences because the proposed uses comply with the low profile residential development pattern of the community and will not give the property an over-built look, and areas will remain open and unobstructed. The lot is sufficient to accommodate the proposed recreational game court and appurtenant structures.

D. That the proposed conditional use complies with all applicable development standards of the zone district.

The proposed conditional use complies with all applicable development standards of the zone district, including the specified conditions for recreational games courts identified in Section 17.16.210(A)(7) of the Zoning Ordinance.

E. That the proposed use is consistent with the portions of the Los Angeles County Hazardous Waste Management Plan relating to siting and siting criteria for hazardous waste facilities.

The proposed conditional use is consistent with the portions of the Los Angeles County Hazardous Waste Management Plan relating to siting criteria for hazardous waste facilities because the project site is not listed on the current State of California Hazardous Waste and Substances Sites List.

F. That the proposed conditional use observes the spirit and intent of this title.

The proposed recreational game court meets the spirit and intent of this title in that it is a residential amenity enjoyed by other properties in the City. The use is consistent with the residential character of the City.

Section 8. Variance. Section 17.38.050 sets forth the required findings for granting a variance to exceed the total allowable lot disturbance of 40% identified in Section 17.16.070(B) from 48.4% to 49.9. With respect to this request for a Variance, the Planning Commission finds as follows:

A. That there are exceptional or extraordinary circumstances or conditions applicable to the property that do not apply generally to other properties in the same vicinity and zone.

There are extraordinary circumstances applicable to this property. The lot consists of an unusual lot configuration in that it is deep and slopes downward toward the rear. The central portion of the property has a 2.5:1 slope, which will be improved through grading making Pad 2 much more accessible.

B. That such variance is necessary for the preservation and enjoyment of substantial property rights possessed by other properties in the same vicinity and zone but which is denied the property in question.

Granting the requested variance to further exceed lot disturbance will facilitate construction of appurtenant structures on the property. The existing structural coverage is 14.3% and the existing lot coverage including flatwork is 30.3%. The proposed recreational game court will be located on an existing pad that was graded for the stable and corral. The added disturbance will only increase by 1.5% bringing the total from 48.4% to 49.9%. Additional disturbance will result in a minor increase and having a recreational game court along with the existing stable and corral is a property right enjoyed by other properties in the vicinity.

C. That the granting of such variance will not be materially detrimental to the public welfare or injurious to properties or improvements in the vicinity.

Granting a variance to further exceed lot disturbance by 1.5% will not be detrimental to the public welfare and will not be injurious to properties in the vicinity; a recreational game court along with other residential appurtenant structures are allowed in the Rolling Hills community. Further, the project will be consistent with other development in the area.

D. That in granting the variance, the spirit and intent of this title will be observed.

Increasing the disturbance on the lot by 1.5% will allow construction of a recreational game court on Pad 3 and will make Pad 2 much more accessible. The disturbance will allow development that is harmonious in scale and mass with the site, the natural terrain, and surrounding residences and will not give the property an over-built look.

E. That the variance does not grant special privilege to the applicant.

The disturbance for construction of a recreational game court and to make Pad 2 more accessible results in a common amenity enjoyed by many properties throughout the City and a more accessible lot. The project, together with the variance, will be compatible with the objectives, policies, general land uses, and programs specified in the General Plan.

F. That the variance is consistent with the portions of the County of Los Angeles Hazardous Waste Management Plan relating to siting and siting criteria for hazardous waste facilities.

Granting a variance for the project will be consistent with the applicable portions of the Los Angeles County Hazardous Waste Management Plan related to siting criteria for hazardous waste facilities. The project site is not listed on the current State of California Hazardous Waste and Substances Sites List.

G. That the variance request is consistent with the General Plan of the City of Rolling Hills.

Granting the variance to further exceed lot disturbance up to 49.9% of the net lot area will be consistent with the General Plan of the City of Rolling Hills, which allows and encourages residential and recreational uses.

Section 9. Based upon the foregoing findings, and the evidence in the record, the Planning Commission hereby approves Zoning Case No. 21-16 subject to the following conditions:

A. The Site Plan, Conditional Use Permit, and Variance approvals shall expire within two years from the effective date of approval as defined in RHMC Sections 17.46.080, 17.42.070, and 17.38.070 of the Zoning Ordinance unless otherwise extended pursuant to the requirements of these sections.

B. If any condition of this resolution is violated, the entitlement granted by this resolution shall be suspended and the privileges granted hereunder shall lapse and upon receipt of written notice from the City, all construction work being performed on the subject property shall immediately cease, other than work determined by the City Manager or his/her designee required to cure the violation. The suspension and stop work order will be lifted once the Applicant cures the violation to the satisfaction of the City Manager or his/her designee. In the event that the Applicant disputes the City Manager or his/her designee's determination that a violation exists or disputes how the violation must be cured, the Applicant may request a hearing before the City Council. The hearing shall be scheduled at the next regular meeting of the City Council for which the agenda has not yet been posted; the Applicant shall be provided written notice of the hearing. The stop work order shall remain in effect during the pendency of the hearing. The City Council shall make a determination as to whether a violation of this Resolution has occurred. If the Council determines that a violation has not occurred or has been cured by the time of the hearing, the Council will lift the suspension and the stop work

order. If the Council determines that a violation has occurred and has not yet been cured, the Council shall provide the Applicant with a deadline to cure the violation; no construction work shall be performed on the property until and unless the violation is cured by the deadline, other than work designated by the Council to accomplish the cure. If the violation is not cured by the deadline, the Council may either extend the deadline at the Applicant's request or schedule a hearing for the revocation of the entitlements granted by this Resolution pursuant to Chapter 17.58 of the Rolling Hills Municipal Code (RHMC).

C. All requirements of the Building and Construction Ordinance, the Zoning ordinance, and of the zone in which the subject property is located must be complied with unless otherwise a variance to such requirement has been approved.

D. The lot shall be developed and maintained in substantial conformance with the site plan on file at City Hall and approved by the Planning Commission on May 17, 2022 except as otherwise provided in these conditions. The working drawings submitted to the Department of Building and Safety for plan check review shall conform to the approved development plan. All conditions of the Site Plan Review, Conditional Use Permit, and Variance approvals shall be incorporated into the building permit working drawings, and where applicable complied with prior to issuance of a grading or building permit from the building department.

The conditions of approval of this Resolution shall be printed onto a separate sheet and included in the building plans submitted to the Building Department for review and shall be kept on site at all times.

Any proposed modifications and/or changes to the approved project, including resulting from field conditions, shall be discussed with staff so that staff can determine whether the modification is minor or major in nature. Minor modifications are subject to approval by the City Manager or his or her designee. Major modifications are subject to approval by the Planning Commissioner after a public hearing. Applicant shall not implement modifications or changes to the approved project without the appropriate approval from the City Manager or designee or the Planning Commission, as required.

E. Prior to submittal of final working drawings to Building and Safety Department for issuance of building and grading permits, the plans for the project shall be submitted to City staff for verification that the final plans are in compliance with the plans approved by the Planning Commission.

F. A licensed professional preparing construction plans for this project for Building Department review shall execute a Certificate affirming that the plans conform in all respects to this Resolution approving this project and all of the conditions set forth herein and the City's Building Code and Zoning Ordinance.

Further, the person obtaining a building and/or grading permit for this project shall execute a Certificate of Construction stating that the project will be constructed according to this Resolution and any plans approved therewith.

G. Structural lot coverage of the lot shall not exceed 12,377 square feet or 18% of the net lot area, in conformance with lot coverage limitations (20% maximum). The total lot coverage proposed, including structures and flatwork, shall not exceed 20,835 square feet or 30.3% of the net lot area in conformance with lot coverage limitations (35% maximum).

H. The disturbed area of the lot, including the approved stable and corral, shall not exceed 49.9%, or 34,355 square feet surface area. Grading for this project shall not exceed 443 cubic yards of cut and 443 cubic yards of fill for a total of 886 cubic yards balanced on site.

I. The residential building pad is proposed at 26,083 square feet and shall not exceed coverage of 8,300 square feet or 31.8% with allowed deductions. The swimming pool and garden pad is proposed at 12,342 square feet and shall not exceed coverage of 1,548 square feet or 12.5%. The stable and recreational game court pad is proposed at 7,435 square feet and shall not exceed 2,234.4 square feet of coverage or 29.9% with allowed deductions.

J. A driveway access shall be provided per the Fire Department requirements and the apron of the driveway shall be roughened and the first 20 feet of the driveway shall not exceed 7% in slope.

K. Access to the stable and to the corral shall be decomposed granite or 100% pervious roughened material; it shall not be wider than 12'.

L. The recreational game court shall at all times comply with the conditions set forth in Section 17.16.210(A)(7) of the RHMC. In summary, the recreational game court shall not prohibit access to the stable and corral area; retaining walls for the game court shall not exceed four feet in height; existing topography, flora, and natural features of the site shall be retained to the greatest extent possible; a drainage system shall be incorporated into the game court; landscape screening shall include native or other drought-tolerant shrubs; landscaping shall not interfere with the viewscape of surrounding properties; game court lighting shall not be permitted; and features shall be included to mitigate visual and noise impacts, such as landscape screening approved by the Planning Department. Fencing for the recreational game court is not a part of the project and not approved.

M. A minimum of five-foot level path and/or walkway, which does not have to be paved, shall be provided around the entire perimeter of all of the proposed structures, including the recreational game court, or as otherwise required by the Fire Department.

N. The applicant shall comply with all requirements of the Low Impact Development requirements for storm water management on site (RHMC Chapter 8.32).

O. Hydrology, soils, geology and other reports, as required by the Building and Public Works Departments, and as may be required by the Building Official, shall be prepared.

P. Prior to issuance of a final construction approval of the project, all graded slopes shall be landscaped. Prior to issuance of building permit, the landscaping plan shall meet the requirements of the City, shall be submitted to the City in conformance with Fire Department Fuel Modification requirements, and shall be approved by the City's landscape consultant.

Q. The project shall be landscaped, and continually maintained in substantial conformance with the landscaping plan on file approved by the City's landscape consultant. A detailed landscaping plan shall provide that any trees and shrubs used in the landscaping scheme for this project shall be planted in a way that screens the project development from adjacent streets and neighbors, such that shrubs and trees as they mature do not grow into a hedge or impede any neighbors views and the plan shall provide that all landscaping be maintained at a height no higher than the roof line of the nearest project structure. In addition, the landscaping plan shall provide for screening of the proposed recreational game court with vegetation not to exceed 10 feet in height, and that the vegetation used for screening shall be planted in an off-set manner, so as to prevent it, as it grows from forming a solid hedge. The landscaping plan shall utilize to the maximum extent feasible, plants that are native to the area, are water-wise and are consistent with the rural character of the community. Plants listed as high hazardous plants under RHMC Section 8.30.015 are prohibited.

R. The applicant shall submit a landscaping performance bond or other financial obligation, to be kept on deposit by the City, in the amount of the planting plus irrigation plus 15%. The bond shall be released no sooner than two years after completion of all plantings, subject to a City staff determination that the plantings required for the project are in substantial conformance with approved plans and are in good condition.

The landscaping shall be subject to the requirements of the City's Water Efficient Landscape Ordinance, (Chapter 13.18 of the RHMC).

Pursuant to Chapter 8.30 of the RHMC, the property shall at all times be maintained free of dead trees and vegetation.

S. The setback lines and roadway easement lines in the vicinity of the construction for this project shall remain staked throughout the construction. A construction fence may be required.

T. Perimeter easements, including roadway easements and trails, if any, shall remain free and clear of any improvements to advance equestrian use and emergency preparedness for evacuation within the City. Where RHCA has demonstrated authority over the easement, the City's Planning Director may grant relief from this condition upon satisfactory proof of permission from RHCA and a legitimate showing that there is no need for the condition to advance equestrian uses and emergency preparedness.

U. Minimum of 65% of any construction materials must be recycled or diverted from landfills. The hauler of the materials shall obtain City's Construction and Demolition permits for waste hauling prior to start of work and provide proper documentation to the City.

V. *During construction*, conformance with the air quality management district requirements, storm water pollution prevention practices, county and local ordinances and engineering practices so that people or property are not exposed to undue vehicle trips, noise, dust, objectionable odors, landslides, mudflows, erosion, or land subsidence shall be required.

W. *During construction*, to the extent feasible, all parking shall take place on the project site, on the new driveway and, if necessary, any overflow parking may take place within

the unimproved roadway easements along adjacent streets, and shall not obstruct neighboring driveways, visibility at intersections or pedestrian and equestrian passage. During construction, to the maximum extent feasible, employees of the contractor shall car-pool into the City. To the extent feasible, a minimum of 4' wide path, from the edge of the roadway pavement, for pedestrian and equestrian passage shall be available and be clear of vehicles, construction materials and equipment at all times.

X. *During construction*, the property owners shall be required to schedule and regulate construction and relate traffic noise throughout the day between the hours of 7 AM and 6 PM, Monday through Saturday only, when construction and mechanical equipment noise is permitted, so as not to interfere with the quiet residential environment of the City of Rolling Hills.

Y. Prior to demolition of the existing structures, an investigation shall be conducted for the presence of hazardous chemicals, lead-based paints or products, mercury and asbestos-containing materials (ACMs). If hazardous chemicals, lead-based paints or products, mercury or ACMs are identified, remediation shall be undertaken in compliance with California environmental regulations and policies.

Z. The property owner and/or his/her contractor/applicant shall be responsible for compliance with the no-smoking provisions in the Municipal Code. The contractor shall not use tools that could produce a spark, including for clearing and grubbing, during red flag warning conditions. Weather conditions can be found at: http://www.wrh.noaa.gov/lox/main.php?suite=safety&page=hazard_definitions#FIRE. It is the sole responsibility of the property owner and/or his/her contractor to monitor the red flag warning conditions.

AA. The recreational game court shall drain in accordance with the approved grading and drainage plan. Drainage dissipaters shall be constructed outside of any easements. The drainage system shall be approved by the Department of Building and Safety. If an above ground swale and/or dissipater is required, it shall be designed in such a manner as not to cross over any equestrian trails or discharge water onto a trail, shall be stained in an earth tone color, and shall be screened from any trail, road and neighbors' view to the maximum extent practicable, without impairing the function of the drainage system.

AB. *During construction*, dust control measures shall be used to stabilize the soil from wind erosion and reduce dust and objectionable odors generated by construction activities in accordance with South Coast Air Quality Management District, Los Angeles County and local ordinances and engineering practices.

AC. *During construction*, an Erosion Control Plan containing the elements set forth in Section 7010 of the 2016 County of Los Angeles Uniform Building Code shall be followed to minimize erosion and to protect slopes and channels to control storm water pollution.

AD. The property owners shall be required to conform to the Regional Water Quality Control Board and County Health Department requirements for the installation and maintenance of storm water drainage facilities and septic tank.

AE. The applicant shall pay all of the applicable Building and Safety and Public Works Department fees and Palos Verdes Peninsula Unified School District fees, if any.


AF. Prior to final inspection of the project, "as graded" and "as constructed" plans and certifications shall be provided to the Planning Department and the Building Department to ascertain that the completed project is in compliance with the Planning Commission approved plans. In addition, any modifications made to the project during construction, shall be depicted on the "as built/as graded" plan.

AG. The applicants shall execute an Affidavit of Acceptance of all conditions of the Site Plan Review approval, or the approval shall not be effective.

AH. All conditions of this Resolution, when applicable, must be complied with prior to the issuance of a grading or building permit from the Building and Safety Department

AI. Any action challenging the final decision of the City made as a result of the public hearing on this application must be filed within the time limits set forth in Section 17.54.070 of the Rolling Hills Municipal Code and Code of Civil Procedure Section 1094.6.

PASSED, APPROVED AND ADOPTED THIS 17th DAY OF MAY, 2022.

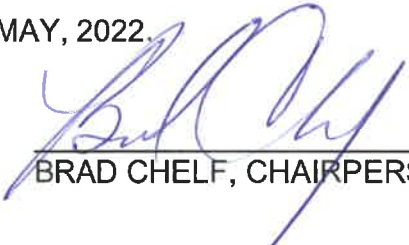
BRAD CHELF, CHAIRPERSON

ATTEST:


CHRISTIAN HORVATH, CITY CLERK

Any action challenging the final decision of the City made as a result of the public hearing on this application must be filed within the time limits set forth in Section 17.54.070 of the Rolling Hills Municipal Code and Civil Procedure Section 1094.6.

STATE OF CALIFORNIA)
COUNTY OF LOS ANGELES) §§
CITY OF ROLLING HILLS)

I certify that the foregoing Resolution No. 2022-05 entitled:

A RESOLUTION OF THE PLANNING COMMISSION OF THE CITY OF ROLLING HILLS GRANTING APPROVAL FOR A SITE PLAN REVIEW FOR GRADING AND CONSTRUCTION OF A NEW RETAINING WALL; CONDITIONAL USE PERMIT FOR A RECREATIONAL GAME COURT; AND VARIANCE TO EXCEED THE MAXIMUM PERMITTED LOT DISTURBANCE IN ZONING CASE NO. 21-16 FOR A PROPERTY LOCATED AT 18 EASTFIELD DRIVE (LOT 69-A-EF) (RICH)

was approved and adopted at a regular meeting of the Planning Commission on May 17, 2022, by the following roll call vote:

AYES: Cardenas, Cooley, Douglas, Chair Chelf

NOES:

ABSENT: Kirkpatrick

ABSTAIN:

and in compliance with the laws of California was posted at the following:

Administrative Offices.


CHRISTIAN HORVATH, CITY CLERK

RESOLUTION NO. 2005-18

4

A RESOLUTION OF THE PLANNING COMMISSION OF THE CITY OF ROLLING HILLS GRANTING APPROVAL FOR A SITE PLAN REVIEW FOR GRADING AND CONSTRUCTION OF A STABLE AND CORRAL; GRANTING A CONDITIONAL USE PERMIT TO CONVERT AN EXISTING STABLE INTO A RECREATION ROOM; GRANTING A VARIANCE TO EXCEED THE MAXIMUM PERMITTED DISTURBED AREA OF THE LOT AND A SITE PLAN REVIEW FOR DEVELOPMENT ON A PROPERTY THAT REQUIRES PLANNING COMMISSION REVIEW DUE TO EXISTING STRUCTURAL DEVELOPMENT RESTRICTION AT AN EXISTING SINGLE FAMILY RESIDENCE IN ZONING CASE NO. 703, AT 18 EASTFIELD DRIVE, (LOT 69-A-EF), (RICH).

THE PLANNING COMMISSION OF THE CITY OF ROLLING HILLS DOES HEREBY FIND, RESOLVE AND ORDER AS FOLLOWS:

Section 1. An application has been filed by Mr. and Mrs. Joseph Rich, with respect to real property located at 18 Eastfield Drive, (Lot 69-A-EF), Rolling Hills, requesting a Site Plan Review for grading and construction of a 450 square foot stable with 360 square foot covered porch and a corral, Conditional Use Permit to convert an existing 320 square foot stable into a recreation room, a Variance to exceed the maximum permitted disturbed area of the lot and a Site Plan Review for the proposed development on a property that requires Planning Commission review, due to existing structural development restriction approved in 1996 and in 1998. An addition of 446 square feet to the existing basement and modification to the entryway are also proposed.

Section 2. In 1996, the Planning Commission approved a Site Plan Review request for a new single family residence and other improvements to replace an existing residence on subject property. On July 21, 1998, the Planning Commission approved a Conditional Use Permit to construct a cabana and modification to the 1996 Site Plan Review approval for additional grading. Both, the 1996 and 1998 Resolutions of Approval contain a condition that any further development on the property is subject to Planning Commission review and approval.

Section 3 The Planning Commission conducted duly noticed public hearings to consider the request in Zoning Case No. 703 on April 19, 2005, May 17, 2005 and at a field trip on May 17, 2005. The applicants were notified of the hearings in writing by first class mail. Evidence was heard and presented from all persons interested in said proposal. The Planning Commission heard a report from the City staff and reviewed, analyzed and studied the proposal. The applicants and the applicants' representative were in attendance at the hearings.

5

Section 4. The City staff received a letter from a neighbor objecting to the proposed location of the stable. The Planning Commission reviewed and analyzed the letter and scheduled a visit to view the proposed project from the objecting neighbor's property. Prior to the field trip, the neighbor submitted a letter recanting her objection and requesting that the field trip to view the project from her property be cancelled.

Section 5. The Planning Commission finds that the project qualifies as a Class 3 Exemption (The State of CA Guidelines, Section 15303) and is therefore categorically exempt from environmental review under the California Environmental Quality Act.

Section 6 Section 17.46.030 requires a development plan to be submitted for site plan review and approval before any development requiring a grading permit or any building or structure may be constructed or any expansion, addition, alteration or repair to existing buildings may be made which involve changes to grading or an increase to the size of the building or structure by at least 1,000 square feet and has the effect of increasing the size of the building by more than twenty-five percent (25%) in any thirty-six (36) month period. With respect to the Site Plan Review application for grading for the stable and corral and the restriction placed in 1996 and 1998 on any future development on subject property the Planning Commission makes the following findings of fact:

A. The proposed development is compatible with the General Plan, and surrounding uses because the proposed stable complies with the General Plan requirement of low profile, low-density residential development with sufficient open space between surrounding structures, and equestrian uses. The project conforms to Zoning Code setbacks and the grading will be minimal.

B. The project substantially preserves the natural and undeveloped state of the lot. The proposed stable will be constructed on an existing building pad and minimal grading is required. The project is of sufficient distance from nearby residences so that the stable will not impact the view or privacy of surrounding neighbors, and will permit the owners to enjoy their property without deleterious infringement on the rights of surrounding property owners.

C. The proposed development, as conditioned, is harmonious in scale and mass with the site. Although the disturbed net lot area exceeds the maximum permitted, the proposed project is consistent with the scale of the neighborhood when compared to properties in the vicinity. The grading for the stable and corral will increase the disturbed lot area by 8.5%, which is minimal.

D. The development plan incorporates existing vegetation to the maximum extent feasible. The development plan substantially preserves the natural and undeveloped state of the lot and the stable will not cause the lot to look overdeveloped. Significant portions of the lot will be left undeveloped so as to maintain open space.

E. The proposed development is sensitive and not detrimental to the convenience and safety of circulation for pedestrians and vehicles because the proposed project will not change the existing circulation pattern and will utilize an existing driveway. No new stable access from Outrider Road or Eastfeld Drive is proposed.

F. The proposed project is to construct a stable and corral area of sufficient size that meets all standards for vehicular access thereto in conformance with site plan review requirements.

G. The project is exempt from the requirements of the California Environmental Quality Act.

Section 7. Sections 17.38.010 through 17.38.050 of the Rolling Hills Municipal Code permit approval of a Variance from the standards and requirements of the Zoning Ordinance when exceptional or extraordinary circumstances applicable to the property and not applicable to other similar properties in the same zone prevent the owner from making use of a parcel of property to the same extent enjoyed by similar properties in the same vicinity. A Variance to Section 17.16.070 (B) is required because it states that the lot disturbance shall be limited to 40% of the net lot area. With respect to this request for a Variance for lot disturbance of 48.4%, the Planning Commission finds as follows:

A. There are exceptional and extraordinary circumstances and conditions applicable to the property or to the intended use that do not apply generally to the other property or class of use in the same zone. The Variance for the total disturbance is necessary because the configuration, and topography of the lot create a difficulty in meeting this Code requirement.

B. The Variance is necessary for the preservation and enjoyment of a substantial property right possessed by other property in the same vicinity and zone, but which is denied to the property in question. The Variance is necessary because of the existing conditions of the lot. The existing 320 square foot stable is located in proximity to the cabana and swimming pool and is not utilized for a stable. The proposed stable will be located away from the "living area" of the lot and will retain an equestrian flavor. The stable will only minimally affect the disturbance of the lot. 328 cubic yards of grading is required for this construction, which includes excavation for a basement. One of the goals of the General Plan is to encourage construction of equestrian uses, which this Variance would accommodate.

C. The granting of the Variance would not be materially detrimental to the public welfare or injurious to the property or improvements in such vicinity and zone in which the property is located. All development will occur within required setbacks, and will be adequately screened to prevent adverse visual impact to surrounding properties.

06 1316073

1

Section 8. Section 17.16.210(A)(2) of the Rolling Hills Municipal Code permits approval of a recreation room under certain conditions, provided the Planning Commission approves a Conditional Use Permit. The applicant is requesting to convert the existing 320 square foot stable into a recreation room. With respect to this request for a Conditional Use Permit, the Planning Commission finds as follows:

A. The granting of a Conditional Use Permit for the recreation room would be consistent with the purposes and objectives of the Zoning Ordinance and General Plan and will be desirable for the public convenience and welfare because the use is consistent with similar uses in the community, and the area proposed for the recreation room would be located in an area on the property where such use will not change the existing configuration of structures on the lot.

B. The nature, condition, and development of adjacent uses, buildings, and structures have been considered, and the conversion will not adversely affect or be materially detrimental to these adjacent uses, buildings, or structures because the proposed recreation room will be located in a cluster with other structures and will promote pad integration. The proposed recreation room is of sufficient distance from nearby residences so that it will not impact the view or privacy of surrounding neighbors.

C. The project is harmonious in scale and mass with the site, the natural terrain, and surrounding residences because the recreation room will comply with the low profile residential development pattern of the community.

D. The proposed conditional use complies with all applicable development standards of the zone district because the 320 square foot size of the recreation room is less than the maximum permitted under the Municipal Code.

E. The proposed conditional use is consistent with the portions of the Los Angeles County Hazardous Waste Management Plan relating to siting and siting criteria for hazardous waste facilities because the project site is not listed on the current State of California Hazardous Waste and Substances Sites List.

F. The proposed conditional use observes the spirit and intent of Title 17 of the Zoning Code because an adequate area is set-aside for the construction of a stable structure, adjacent corral and access.

Section 9. Based upon the foregoing findings and the evidence in the record, the Planning Commission hereby approves a Site Plan Review for grading and construction of a 450 square foot stable, a Variance request to exceed the maximum permitted disturbance of the lot and a Conditional Use Permit to convert an existing 320 square foot stable into a recreation room, and a Site Plan Review for the total proposed development due to the restriction placed on the previously approved applications for subject property, in accordance with the

06 1316073

development plan dated March 28, 2005 and marked Exhibit A in Zoning Case No. 703 subject to the following conditions:

A. The Site Plan, Variance and Conditional Use Permit approvals shall expire within two years from the effective date of approval if work has not commenced as defined in Sections 17.38.070, 17.42.070 and 17.46.080 of the Zoning Ordinance, unless otherwise extended pursuant to the requirements of these sections.

B. It is declared and made a condition of the approval, that if any conditions thereof are violated, this approval shall be suspended and the privileges granted thereunder shall lapse; provided that the City has given the applicants written notice to cease such violation, the opportunity for a hearing has been provided, and if requested, has been held, and thereafter the applicant fails to correct the violation within a period of thirty (30) days from the date of the City's determination.

C. All requirements of the Building and Construction Ordinance, the Zoning Ordinance, and of the zone in which the subject property is located must be complied with unless otherwise set forth in the permit, or shown otherwise on an approved plan. This shall include, but not be limited to, the requirements of the Outdoor Lighting Ordinance, Undergrounding of Utilities Ordinance, Roof Covering Ordinance and others.

D. The lot shall be developed and maintained in substantial conformance with the site plan on file marked Exhibit A and dated March 28, 2005, except as otherwise provided in these conditions.

E. Structural lot coverage shall not exceed 9,254 square feet or 14.8% in conformance with lot coverage limitations.

F. Total lot coverage of structures and paved areas shall not exceed 20,352 square feet or 32.6% in conformance with lot coverage limitations.

G. The disturbed area of the lot shall not exceed 30,236 square feet or 48.4% in conformance with the Variance approval.

H. Building pad coverage on the stable pad shall not exceed 25.6%; including the covered patio. Building pad coverage on the residential building pad shall not exceed 31.5% including covered porches and 28.8% not including covered porches.

I. Grading for the stable and excavation for the basement shall not exceed 328 cubic yards of cut and 328 cubic yards of fill and shall be balanced on site.

J. The stable and recreation room shall be screened from adjacent properties. Landscaping shall be designed using mature trees and shrubs so as not to obstruct views from neighboring properties, but to screen these structures

9
on the lot. If trees are to be incorporated into the landscaping scheme, at maturity they shall be no higher than the ridge height of the stable and the recreation room on the lot.

K. The stable and corral shall be located a minimum of twenty-five feet from the rear property line and twenty feet from the side property line.

L. Landscaping shall include water efficient irrigation, to the maximum extent feasible, that incorporates a low gallonage irrigation system, utilizes automatic controllers, incorporates an irrigation design using "hydrozones," considers slope factors and climate conditions in design, and utilizes means to reduce water waste resulting from runoff and overspray in accordance with Section 17.27.020 (Water efficient landscaping requirements) of the Rolling Hills Municipal Code.

M. No kitchen or other cooking facilities shall be permitted in the recreation room. No sleeping quarters shall be permitted in the recreation room.

N. The stable shall be used exclusively for keeping permitted domestic animals. Commercial uses are not permitted.

O. *During construction*, dust control measures shall be used to stabilize the soil from wind erosion and reduce dust and objectionable odors generated by construction activities in accordance with South Coast Air Quality Management District, Los Angeles County and local ordinances and engineering practices.

P. *During construction*, conformance with the Air Quality Management District requirements, stormwater pollution prevention practices, county and local ordinances and engineering practices shall be required so that people or property are not exposed to undue vehicle trips, noise, dust, objectionable odors, landslides, mudflows, erosion, or land subsidence.

Q. *During and after construction*, all soil preparation, drainage, and landscape sprinklers shall protect the building pad from erosion and direct surface water in an approved manner.

R. *During and after construction*, all parking shall take place on the project site and, if necessary, any overflow parking shall take place within nearby roadway easements.

S. *During construction*, the property owners shall be required to schedule and regulate construction and related traffic noise throughout the day between the hours of 7 AM and 6 PM, Monday through Saturday only, when construction and mechanical equipment noise is permitted, so as not to interfere with the quiet residential environment of the City of Rolling Hills.

T. If any walls are to be incorporated into the design of this project, they shall not be located in any setback nor shall they exceed 3-feet in height.

06 1316073

10
U. The drainage plan system shall be approved by the Planning Department and the County Drainage Engineer and shall assure that any water from any site irrigation systems and all drainage from the site shall be conveyed in an approved manner and shall remain on the property and not cross over any easements.

V. The property owners shall be required to conform to the Regional Water Quality Control Board and County Health Department requirements for the installation and maintenance of stormwater drainage facilities.

W. The property owners shall be required to conform to the Regional Water Quality Control Board and County Public Works Department Best Management Practices (BMP's) related to solid waste.

X. The project shall be reviewed and approved by the Rolling Hills Community Association Architectural Review Committee prior to the issuance of any permits.


Y. The working drawings submitted to the County Department of Building and Safety for plan check review shall conform to the development plan described in Condition D.

Z. Notwithstanding Sections 17.46.020 and 17.46.070 of the Rolling Hills Municipal Code, any modifications to the property, which would constitute additional structural development or grading, shall require the filing of a new application for approval by the Planning Commission.

AA. The applicants shall execute an Affidavit of Acceptance of all conditions of this Site Plan, Conditional Use Permit and Variance approvals, pursuant to Sections 17.38.060, 17.42.060 and 17.46.065 of the Zoning Ordinance, or the approval shall not be effective.


AB. All conditions of this Site Plan Review, Conditional Use Permit and Variance approval, which apply, must be complied with prior to the issuance of a building permit from the County of Los Angeles.

PASSED, APPROVED AND ADOPTED THIS 14th DAY OF JUNE 2005.

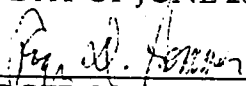

ROGER SOMMER, CHAIRMAN

ATTEST:

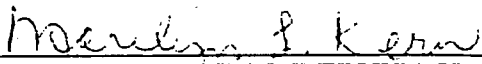

MARILYN L. KERN, DEPUTY CITY CLERK

06 1316073

STATE OF CALIFORNIA)
COUNTY OF LOS ANGELES) SS
CITY OF ROLLING HILLS)

I certify that the foregoing Resolution No. 2005-18 entitled:

A RESOLUTION OF THE PLANNING COMMISSION OF THE CITY OF ROLLING HILLS GRANTING APPROVAL FOR A SITE PLAN REVIEW FOR GRADING AND CONSTRUCTION OF A STABLE AND CORRAL; GRANTING A CONDITIONAL USE PERMIT TO CONVERT AN EXISTING STABLE INTO A RECREATION ROOM; GRANTING A VARIANCE TO EXCEED THE MAXIMUM PERMITTED DISTURBED AREA OF THE LOT AND A SITE PLAN REVIEW FOR DEVELOPMENT ON A PROPERTY THAT REQUIRES PLANNING COMMISSION REVIEW DUE TO EXISTING STRUCTURAL DEVELOPMENT RESTRICTION AT AN EXISTING SINGLE FAMILY RESIDENCE IN ZONING CASE NO. 703, AT 18 EASTFIELD DRIVE, (LOT 69-A-EF), (RICH).

was approved and adopted at an adjourned regular meeting of the Planning Commission on June 14, 2005 by the following roll call vote:

AYES: Commissioner DeRoy, Hankins, Witte and Chairman Sommer.

NOES: None.

ABSENT: None.

ABSTAIN: None.

and in compliance with the laws of California was posted at the following:

Administrative Offices.



DEPUTY CITY CLERK

06/15/06

06 1316073

2

RESOLUTION NO. 98-14

A RESOLUTION OF THE PLANNING COMMISSION OF THE CITY OF ROLLING HILLS GRANTING A CONDITIONAL USE PERMIT FOR A CABANA AND APPROVING A REQUEST FOR MODIFICATIONS TO AN APPROVED SITE PLAN REVIEW APPLICATION TO PERMIT THE CONSTRUCTION OF A CABANA THAT REQUIRES INCREASED GRADING AT A SINGLE FAMILY RESIDENTIAL DEVELOPMENT IN ZONING CASE NO. 579.

THE PLANNING COMMISSION OF THE CITY OF ROLLING HILLS DOES HEREBY FIND, RESOLVE AND ORDER AS FOLLOWS:

Section 1. Applications were duly filed by Mr. and Mrs. Russell Cole Shoemaker with respect to real property located at 18 Eastfield Drive (Lot 69-A-EF), Rolling Hills requesting a Conditional Use Permit to permit the construction of a cabana and request for Site Plan Review modification to permit the construction of a cabana that requires increased grading at a single family residential development.

Section 2. On December 17, 1996, the Planning Commission approved a request for Site Plan Review application by Resolution No. 96-21 in Zoning Case No. 546 for the construction of a new single family residence, and other improvements to replace an existing single family residence.

Section 3. The Planning Commission conducted a duly noticed public hearing to consider the applications on May 19, 1998 and June 16, 1998, and at a field trip visit on June 9, 1998.

Section 4. The Planning Commission finds that the project qualifies as a Class 3 Exemption (State CEQA Guidelines, Section 15303(e) and is therefore categorically exempt from environmental review under the California Environmental Quality Act.

Section 5. Section 17.16.210(A)(2) of the Rolling Hills Municipal Code permits approval of a Cabana or detached recreation room with a Conditional Use Permit under certain conditions. The applicant is requesting to construct a 220 square foot cabana. With respect to this request for a Conditional Use Permit, the Planning Commission finds as follows:

A. The granting of a Conditional Use Permit for the cabana would be consistent with the purposes and objectives of the Zoning Ordinance and General Plan and will be desirable for the public convenience and welfare because the use is consistent with similar uses in the community, and the area proposed for the cabana would be located in an area on the property where such use will not change the existing configuration of structures on the lot.

98 1701309

3

B. The nature, condition, and development of adjacent uses, buildings, and structures have been considered, and the construction of cabana will not adversely affect or be materially detrimental to these adjacent uses, buildings, or structures because the proposed cabana structure will be 90 feet from the residential structure and is a sufficient distance from nearby residences so that the cabana will not impact the view or privacy of surrounding neighbors.

C. The project is harmonious in scale and mass with the site, the natural terrain, and surrounding residences because the cabana will comply with the low profile residential development pattern of the community and is located on a 1.74 acre parcel of property that is adequate in size, shape and topography to accommodate such use.

D. The proposed conditional use complies with all applicable development standards of the zone district because the 220 square foot size of the cabana is less than the 800 square foot maximum permitted for similar accessory buildings and the cabana does not encroach into any setback areas.

E. The proposed conditional use is consistent with the portions of the Los Angeles County Hazardous Waste Management Plan relating to siting criteria for hazardous waste facilities because the project site is not listed on the current State of California Hazardous Waste and Substances Sites List.

F. The proposed conditional use observes the spirit and intent of Title 17 of the Zoning Code because the cabana will be adjacent to the pool.

Section 6. Based upon the foregoing findings, the Planning Commission hereby approves a Conditional Use Permit for the construction of a cabana in accordance with the Development Plan attached hereto in Zoning Case No. 579 subject to the conditions contained in Section 9.

Section 7. Section 17.46.010 of the Rolling Hills Municipal Code requires a development plan to be submitted for site plan review and approval before any building or structure may be constructed or any expansion, addition, alteration or repair to existing buildings may be made which involve changes to grading or an increase to the size of the building or structure by at least 1,000 square feet and has the effect of increasing the size of the building or structure by more than twenty-five percent (25%) in any thirty-six month period. In addition, a condition of Resolution No. 96-21 required that any modifications to the project which would constitute additional structural development requires the filing of a new application for Site Plan Review approval by the Planning Commission. The applicant is requesting to modify the approved Site Plan by constructing a cabana that requires increased grading. The applicant's latest proposal submitted on April 6, 1998, includes additional grading of 85 cubic yards of cut soil and 85 cubic yards of fill soil for a total of 565 cubic yards of cut soil and 565 cubic yards of fill soil. With respect to this request, the Planning Commission makes the following findings of fact:

4

A. The development is compatible with the General Plan, the Zoning Ordinance and surrounding uses because the proposed grading together with the other improvements on the property complies with the General Plan requirement of low profile, low density residential development with sufficient open space between surrounding structures. The project as modified conforms to Zoning Code setback and lot coverage requirements. The lot has a net square foot area of 62,471 square feet. The residence (5,079 sq.ft.), attached garage (1,192 sq.ft.), swimming pool (624 sq. ft.), existing stable (320 sq.ft.), service yard (96 sq.ft.); and cabana (220 sq.ft.) will have 7,531 square feet which constitutes 12.1% of the lot which is within the maximum 20% structural lot coverage requirement. The total lot coverage including paved areas and driveway will be 18,571 square feet which equals 29.7% of the lot, which is within the 35% maximum overall lot coverage requirement. The proposed project is on a relatively large lot with the proposed structures located away from the road so as to reduce the visual impact of the development and is similar and compatible with several neighboring developments. The building pad is 26,786 square feet and structural coverage on the building pad is 28.1%.

B. The proposed development preserves and integrates into the site design, to the maximum extent feasible, existing natural topographic features of the lot including surrounding native vegetation, mature trees, drainage courses, and land forms (such as hillsides and knolls) because a minimum amount of grading is proposed and will only be done to provide approved drainage that will flow away from the proposed residence and existing neighboring residences.

C. The development plan follows natural contours of the site to minimize grading and the natural drainage courses will continue to the canyons at the east side (rear) of this lot.

D. The development plan incorporates existing large trees and native vegetation to the maximum extent feasible. Specifically, the development plan preserves several mature trees and shrubs.

E. The development plan substantially preserves the natural and undeveloped state of the lot by minimizing building coverage because the new structures will not cause the structural and total lot coverage to be exceeded. The residential and total lot coverage will not exceed the Planning Commission's established guideline. Further, the proposed project is designed to minimize grading. Significant portions of the lot will be left undeveloped so as to maintain scenic vistas across the northerly portions of the property.

F. The proposed development, as conditioned, is harmonious in scale and mass with the site, the natural terrain and surrounding residences. As indicated in Paragraph A, the lot coverage maximum will not be exceeded and the proposed project is consistent with the scale of the neighborhood when compared to this

5
irregular-shaped lot. Grading shall be permitted only to restore the natural slope of the property.

G. The proposed development is sensitive and not detrimental to the convenience and safety of circulation for pedestrians and vehicles because the proposed project will utilize the same driveway to Eastfield Drive for access.

H. The project conforms with the requirements of the California Environmental Quality Act and is categorically exempt from environmental review.

Section 8. Based upon the foregoing findings, the Planning Commission hereby approves a modification to an approved Site Plan Review application to allow the proposed increased grading on the site for a cabana. The modifications are shown on the Development Plan and marked Exhibit A in Zoning Case No. 579. These approved modifications are subject to the conditions contained in Section 9 of this Resolution.

Section 9. The Conditional Use Permit for a cabana approved in Section 6 and the modification to permit the increased grading for the cabana from the amount previously approved in the Site Plan Review application, that is approved in Section 8, as indicated on the Development Plan attached hereto and incorporated herein as Exhibit A in Zoning Case No. 579, are subject to the following list of conditions. These conditions include applicable conditions of approval previously imposed on the Site Plan Review application by Resolution No. 96-21 on December 17, 1996. To the extent these conditions duplicate prior conditions imposed on this project, the conditions set forth herein shall be considered as continuations of those prior requirements:

A. The Conditional Use Permit and Site Plan Review approvals shall expire within one year from the effective date of approval as defined in Sections 17.42.070(A) and 17.46.080(A).

B. It is declared and made a condition of the Conditional Use Permit and Site Plan Review approvals, that if any conditions thereof are violated, these approvals shall be suspended and the privileges granted thereunder shall lapse; provided that the applicant has been given written notice to cease such violation and has failed to do so for a period of thirty (30) days.

C. All requirements of the Buildings and Construction Ordinance, the Zoning Ordinance, and of the zone in which the subject property is located must be complied with unless otherwise set forth in the Permit, or shown otherwise on an approved plan.

6

D. The lot shall be developed and maintained in substantial conformance with the site plan on file marked, Exhibit A, except as otherwise provided in these conditions.

E. The cabana shall not exceed 220 square feet.

F. No sleeping quarters or kitchen or other cooking facilities shall be provided within the cabana or detached recreation room.

G. No vehicular access or paved parking area shall be developed within 50 feet of the cabana.

H. The basement door of the residence shall be solid (without windows) and shall be subject to City staff approval.

I. Renting of the cabana is prohibited.

J. Any retaining walls incorporated into the project shall not exceed 5 feet in height, averaging no more than 2-1/2 feet.

K. Residential building pad coverage shall not exceed 28.1%.

L. Maximum disturbed area shall not exceed 39.9% of the net lot area.

M. Grading shall not exceed 565 cubic yards of cut soil and 565 cubic yards of fill soil.

N. Landscaping shall incorporate and preserve, to the maximum extent feasible, the existing mature trees and shrubs and the natural landscape screening surrounding the proposed building pad.

O. Two copies of a landscape plan must be submitted for review by the Planning Department and include native drought-resistant vegetation that will not disrupt the impact of the views of neighboring properties prior to the issuance of any building or grading permit. The landscaping plan submitted must comply with the purpose and intent of the Site Plan Review Ordinance, shall incorporate existing mature trees and native vegetation, and shall utilize to the maximum extent feasible, plants that are native to the area and/or consistent with the rural character of the community.

A bond in the amount of the cost estimate of the implementation of the landscaping plan plus 15% shall be required to be posted prior to issuance of a grading and building permit and shall be retained with the City for not less than two years after landscape installation. The retained bond will be released by the City Manager after the City Manager determines that the landscaping was installed

7

pursuant to the landscaping plan as approved, and that such landscaping is properly established and in good condition.

P. Prior to the submittal of an applicable final grading plan to the County of Los Angeles for plan check, a detailed grading and drainage plan with related geology, soils and hydrology reports that conform to the development plan as approved by the Planning Commission must be submitted to the Rolling Hills Planning Department staff for their review. Cut and fill slopes must conform to the City of Rolling Hills standard of 2 to 1 slope ratio.


Q. The project must be reviewed and approved by the Rolling Hills Community Association Architectural Review Committee prior to the issuance of any building or grading permit.

R. The applicants shall execute an Affidavit of Acceptance of all conditions of this Conditional Use Permit and Site Plan Review, pursuant to Section 17.42.060, or the approval shall not be effective.

S. Notwithstanding Section 17.46.070 of the Rolling Hills Municipal Code, any modifications to the project which would constitute additional development shall require the filing of a new application for Site Plan Review approval by the Planning Commission.


T. All conditions of these Conditional Use Permit and Site Plan Review approvals must be complied with prior to the issuance of a building or grading permit from the County of Los Angeles.


PASSED, APPROVED AND ADOPTED ON THE 21ST DAY OF JULY, 1998.

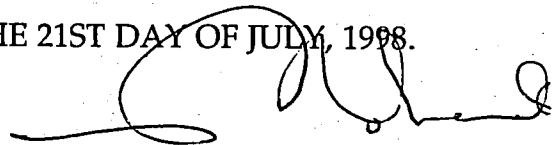

ALLAN ROBERTS, CHAIRMAN

ATTEST:


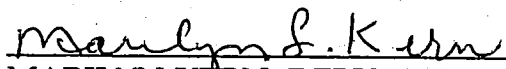

MARILYN KERN, DEPUTY CITY CLERK

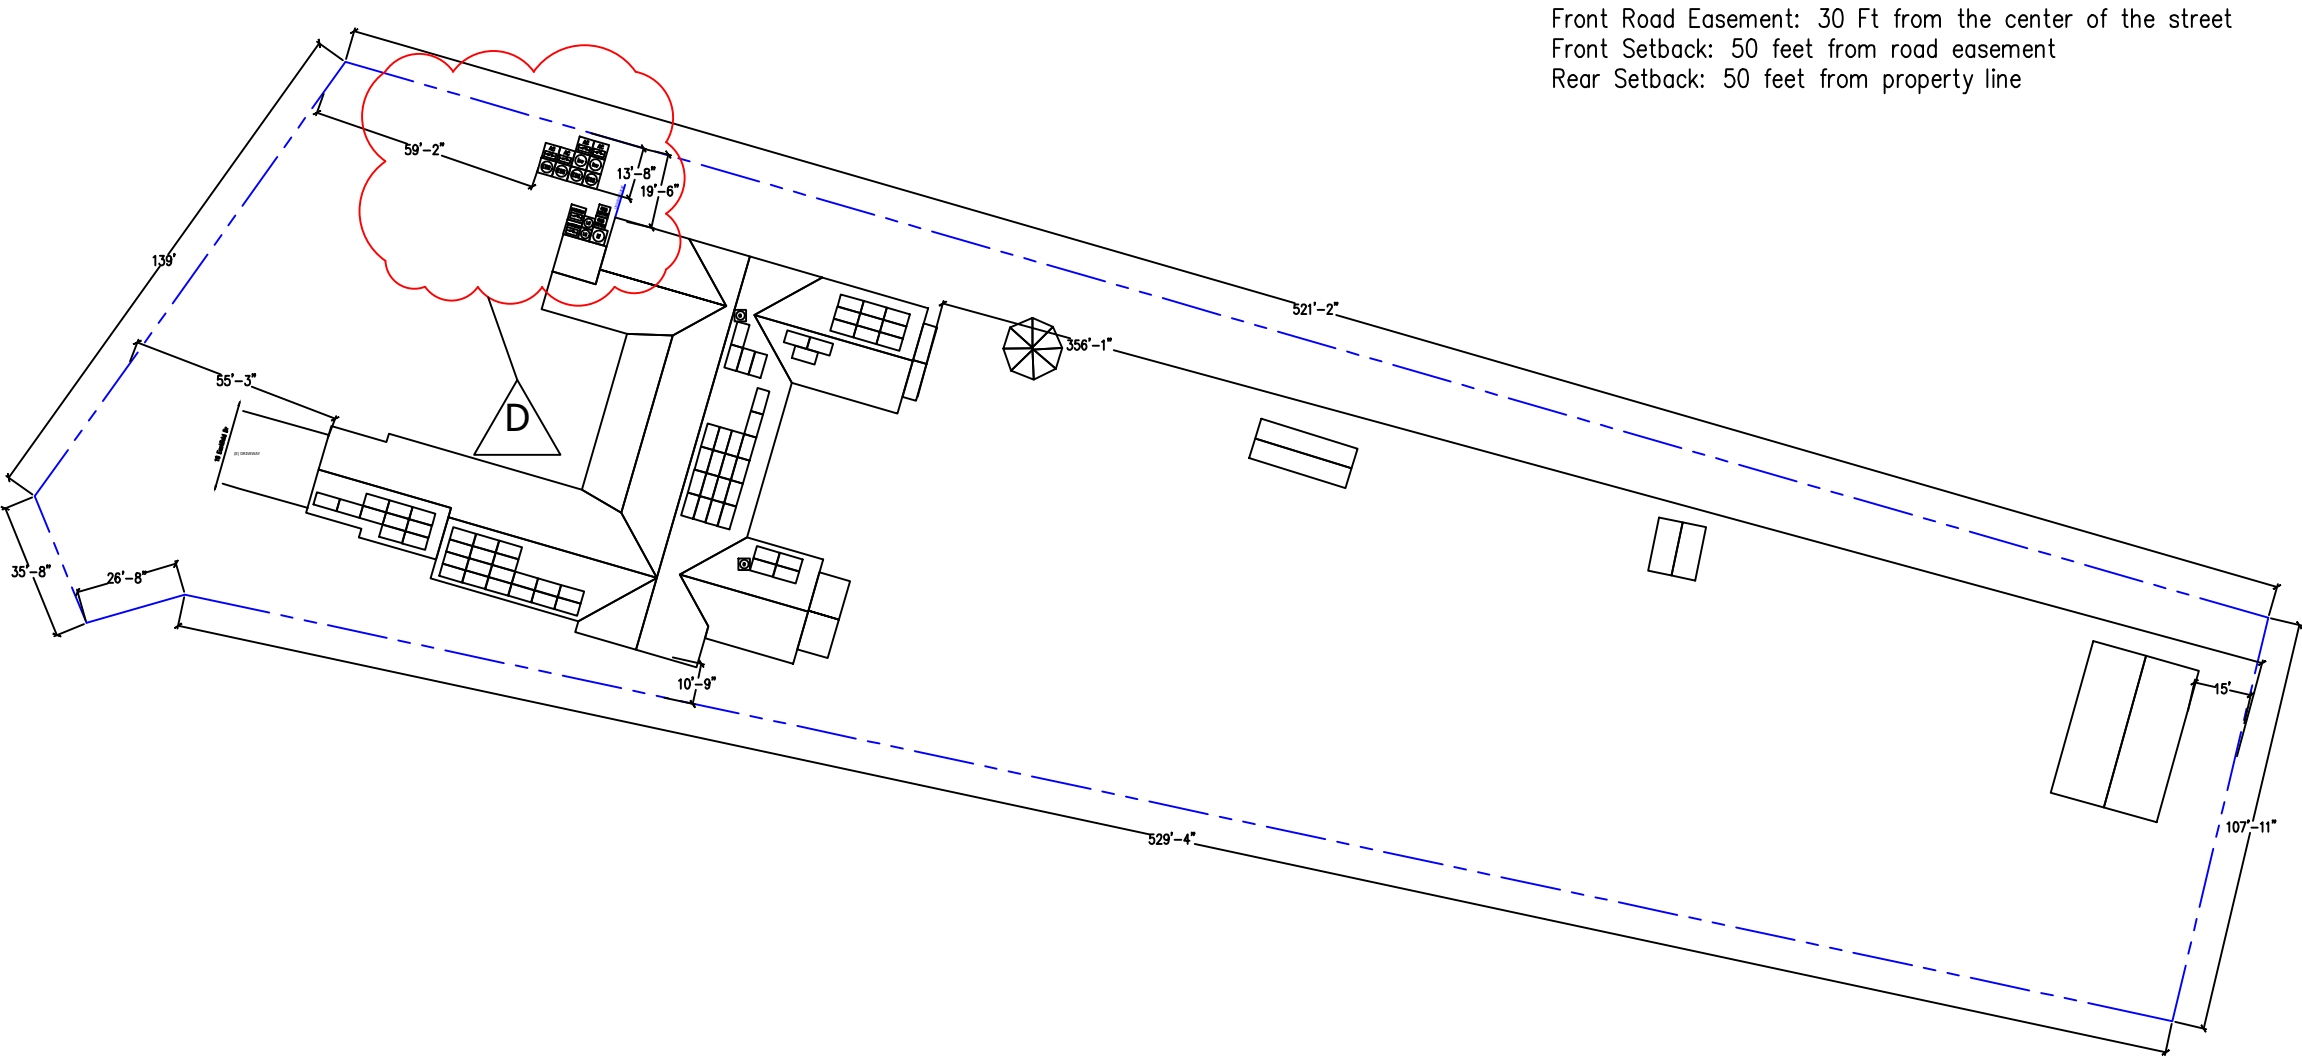

Front Road Easement: 30 Ft from the center of the street
Front Setback: 50 feet from road easement
Rear Setback: 50 feet from property line

PROPERTY PLAN

Scale: 1" = 50'-0"

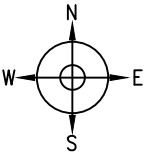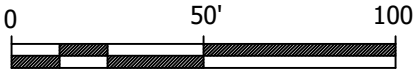

CONFIDENTIAL – THE INFORMATION HEREIN CONTAINED SHALL NOT BE USED FOR THE BENEFIT OF ANYONE EXCEPT TESLA INC., NOR SHALL IT BE DISCLOSED IN WHOLE OR IN PART TO OTHERS OUTSIDE THE RECIPIENT'S ORGANIZATION, EXCEPT IN CONNECTION WITH THE SALE AND USE OF THE RESPECTIVE TESLA EQUIPMENT, WITHOUT THE WRITTEN PERMISSION OF TESLA INC.

JOB NUMBER: JB-90213442 00
MOUNTING SYSTEM: ZS Comp V4 w Flashing-Insert
MODULES: (66) Hanwha # Q.PEAK DUO BLK ML-G10+/TS 405
INVERTER: Powerwall 3 [240V] # 1707000-25-G 11.5 kW / 13.5 kWh

CUSTOMER: Joe Rich
18 Eastfield Dr
Rolling Hills, CA 90274
3107016380

DESCRIPTION: 26.73 KW PV ARRAY
54 KWH ENERGY STORAGE SYSTEM
PAGE NAME: PROPERTY PLAN

DESIGN: Bradley Bishoff
SIGNATURE: *Bradley Bishoff*
SHEET: 2 REV: D DATE: 6/11/2024




A 36-INCH WIDE PATHWAY SHALL BE PROVIDED TO THE EMERGENCY ESCAPE AND RESCUE OPENING.

EQUIPMENT ICONS ARE NOT TO SCALE

HATCHING INDICATES WIND PRESSURE ZONES. SEE THE STANDOFF SPACING AND LAYOUT TABLE FOR MORE INFORMATION.

Front Of House

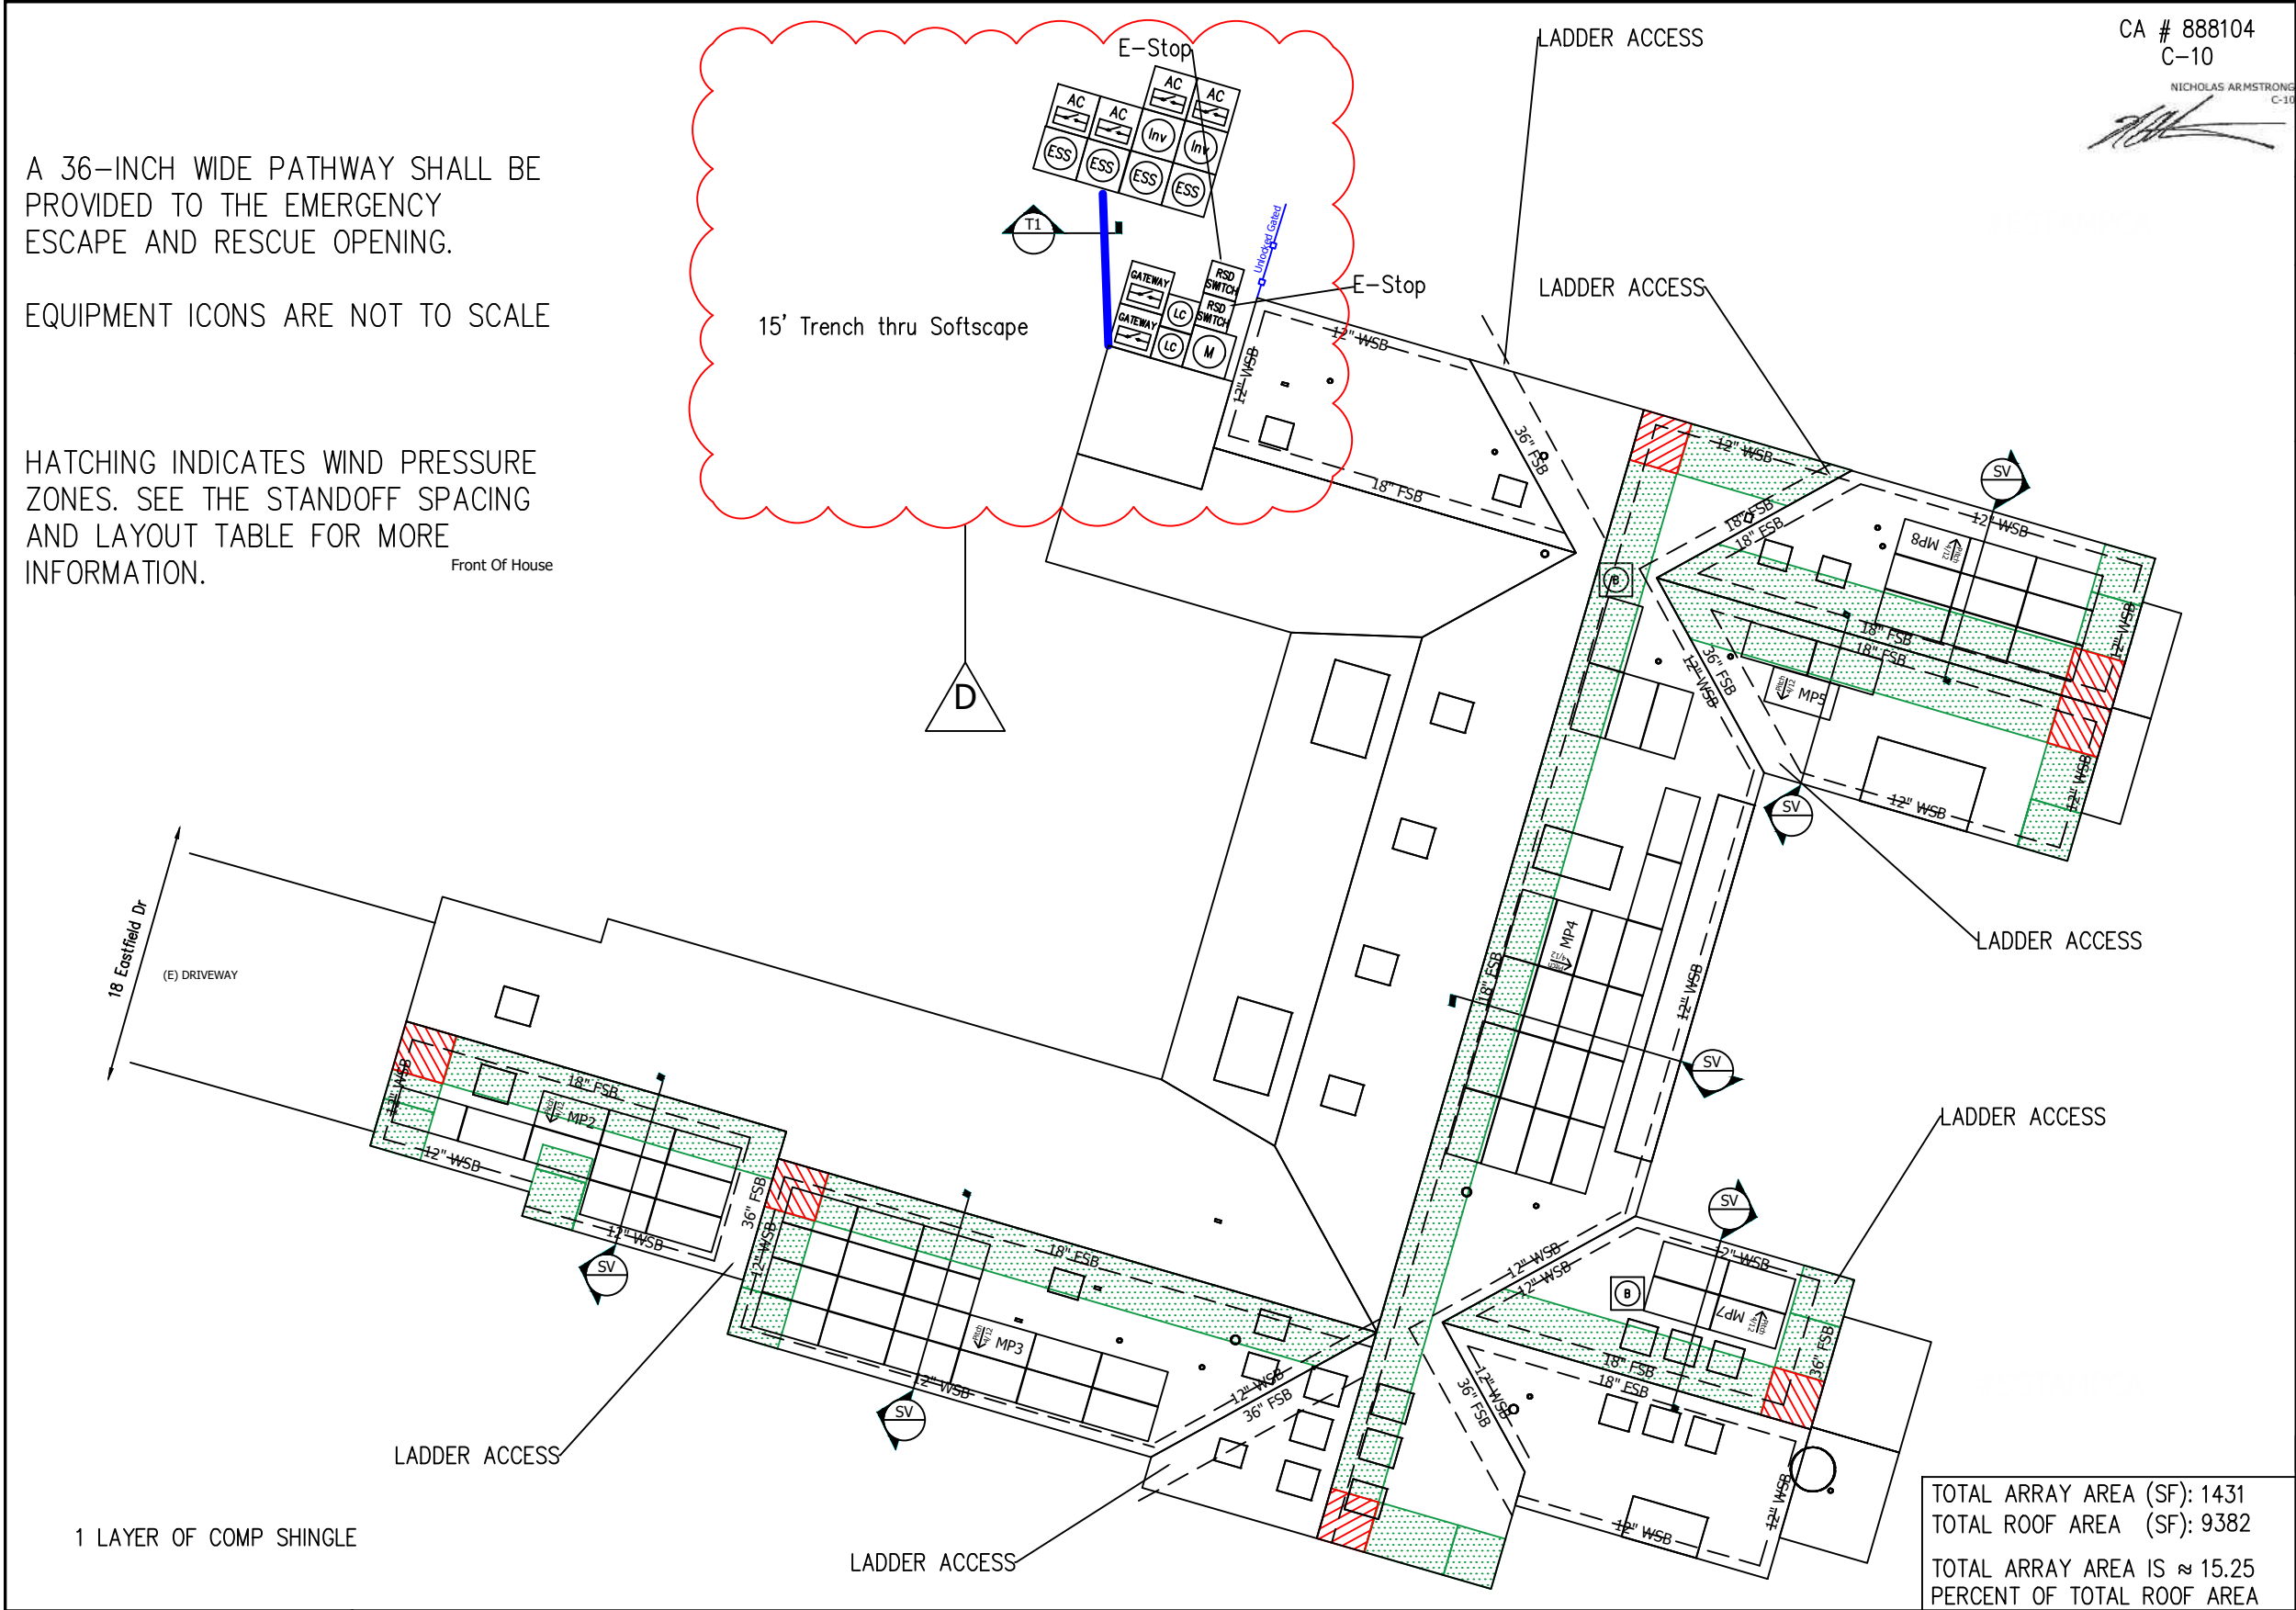

CA # 888104
C-10
NICHOLAS ARMSTRONG
C-10

MP2	PITCH: 18° (4:12) ARRAY PITCH: 18° (4:12) AZIMUTH: 196 ARRAY AZIMUTH: 196 MATERIAL: Comp Shingle STORY: 1 Story
MP3	PITCH: 18° (4:12) ARRAY PITCH: 18° (4:12) AZIMUTH: 196 ARRAY AZIMUTH: 196 MATERIAL: Comp Shingle STORY: 1 Story
MP4	PITCH: 18° (4:12) ARRAY PITCH: 18° (4:12) AZIMUTH: 106 ARRAY AZIMUTH: 106 MATERIAL: Comp Shingle STORY: 1 Story
MP5	PITCH: 18° (4:12) ARRAY PITCH: 18° (4:12) AZIMUTH: 196 ARRAY AZIMUTH: 196 MATERIAL: Comp Shingle STORY: 1 Story
MP5	PITCH: 18° (4:12) ARRAY PITCH: 18° (4:12) AZIMUTH: 196 ARRAY AZIMUTH: 196 MATERIAL: Comp Shingle STORY: 1 Story
MP5	PITCH: 18° (4:12) ARRAY PITCH: 18° (4:12) AZIMUTH: 196 ARRAY AZIMUTH: 196 MATERIAL: Comp Shingle STORY: 1 Story

LEGEND

(M)	(E) UTILITY METER & WARNING LABEL
(Inv)	INVERTER W/ INTEGRATED DC DISCO & WARNING LABELS
GATEWAY	GATEWAY
DC	DC DISCONNECT & WARNING LABELS
AC	AC DISCONNECT & WARNING LABELS
(B)	DC JUNCTION/COMBINER BOX & LABELS
(ESS)	ENERGY STORAGE SYSTEM FOR STAND ALONE OPERATION
(D)	DISTRIBUTION PANEL & LABELS
(LC)	LOAD CENTER & WARNING LABELS
(M)	DEDICATED PV SYSTEM METER
RSD SWITCH	EMERGENCY STOP BUTTON
○	STANDOFF LOCATIONS
—	CONDUIT RUN ON EXTERIOR
---	CONDUIT RUN ON INTERIOR
—	GATE/FENCE
○	HEAT PRODUCING VENTS ARE RED
- - -	INTERIOR EQUIPMENT IS DASHED
MP	MOUNTING PLANE
FSB	FIRE SETBACK

SITE PLAN

Scale: 1/16" = 1'



TOTAL ARRAY AREA (SF): 1431
TOTAL ROOF AREA (SF): 9382
TOTAL ARRAY AREA IS ~ 15.25
PERCENT OF TOTAL ROOF AREA

CONFIDENTIAL - THE INFORMATION HEREIN
CONTAINED SHALL NOT BE USED FOR THE
BENEFIT OF ANYONE EXCEPT TESLA INC., NOR
SHALL IT BE DISCLOSED IN WHOLE OR IN
PART TO OTHERS OUTSIDE THE RECIPIENT'S
ORGANIZATION, EXCEPT IN CONNECTION WITH
THE SALE AND USE OF THE RESPECTIVE
TESLA EQUIPMENT, WITHOUT THE WRITTEN
PERMISSION OF TESLA INC.

JOB NUMBER: JB-90213442 00

MOUNTING SYSTEM:
ZS Comp V4 w Flashing-Insert

MODULES:
(66) Hanwha # Q.PEAK DUO BLK ML-G10+/TS 405

INVERTER:
Powerwall 3 [240V] # 1707000-25-G 11.5 kW / 13.5 kWh

CUSTOMER:
Joe Rich
18 Eastfield Dr
Rolling Hills, CA 90274

3107016380


DESCRIPTION:
26.73 KW PV ARRAY
54 KWH ENERGY STORAGE SYSTEM

PAGE NAME:
SITE PLAN

DESIGN:
Bradley Bishoff

SHEET: 3 REV: D DATE: 6/11/2024

TESLA

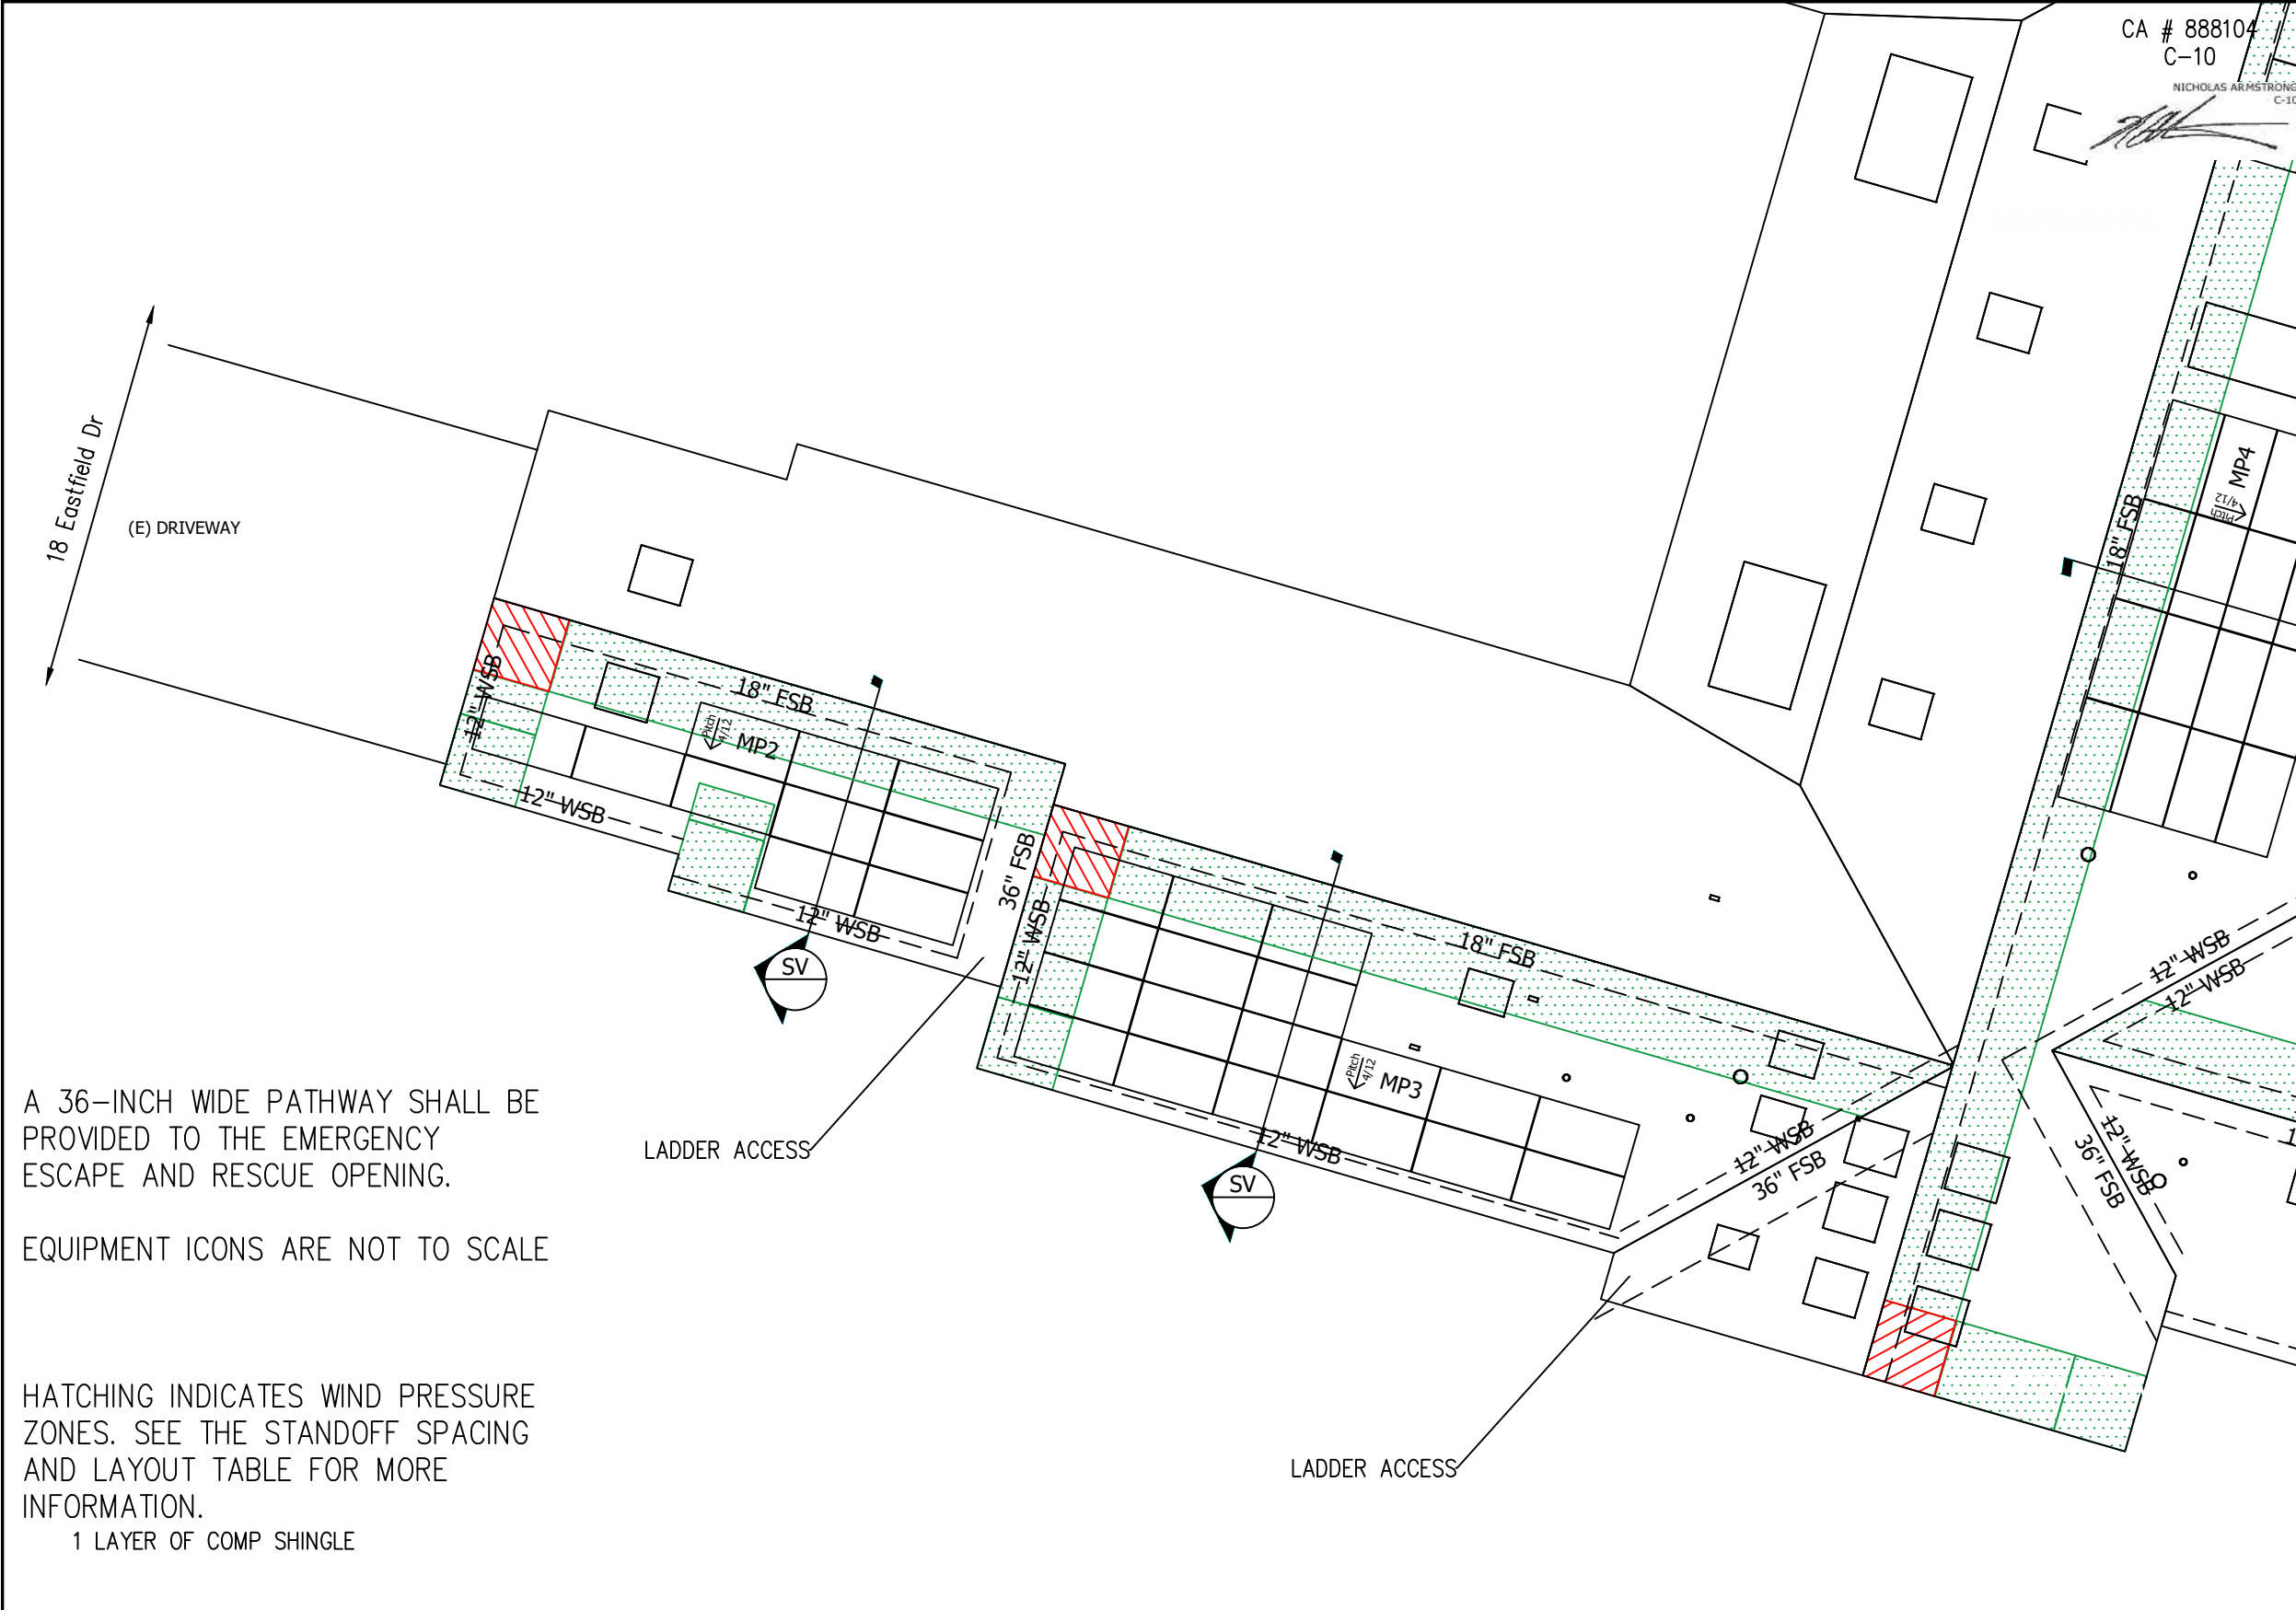



MP2	PITCH: 18° (4:12) ARRAY PITCH: 18° (4:12) AZIMUTH: 196 ARRAY AZIMUTH: 196 MATERIAL: Comp Shingle STORY: 1 Story
MP3	PITCH: 18° (4:12) ARRAY PITCH: 18° (4:12) AZIMUTH: 196 ARRAY AZIMUTH: 196 MATERIAL: Comp Shingle STORY: 1 Story
MP4	PITCH: 18° (4:12) ARRAY PITCH: 18° (4:12) AZIMUTH: 106 ARRAY AZIMUTH: 106 MATERIAL: Comp Shingle STORY: 1 Story
MP5	PITCH: 18° (4:12) ARRAY PITCH: 18° (4:12) AZIMUTH: 196 ARRAY AZIMUTH: 196 MATERIAL: Comp Shingle STORY: 1 Story
MP5	PITCH: 18° (4:12) ARRAY PITCH: 18° (4:12) AZIMUTH: 196 ARRAY AZIMUTH: 196 MATERIAL: Comp Shingle STORY: 1 Story
MP5	PITCH: 18° (4:12) ARRAY PITCH: 18° (4:12) AZIMUTH: 196 ARRAY AZIMUTH: 196 MATERIAL: Comp Shingle STORY: 1 Story

LEGEND

	(E) UTILITY METER & WARNING LABEL
	INVERTER W/ INTEGRATED DC DISCO & WARNING LABELS
	GATEWAY
	DC DISCONNECT & WARNING LABELS
	AC DISCONNECT & WARNING LABELS
	DC JUNCTION/COMBINER BOX & LABELS
	ENERGY STORAGE SYSTEM FOR STAND ALONE OPERATION
	DISTRIBUTION PANEL & LABELS
	LOAD CENTER & WARNING LABELS
	DEDICATED PV SYSTEM METER
	EMERGENCY STOP BUTTON
	STANDOFF LOCATIONS
	CONDUIT RUN ON EXTERIOR
	CONDUIT RUN ON INTERIOR
	GATE/FENCE
	HEAT PRODUCING VENTS ARE RED
	INTERIOR EQUIPMENT IS DASHED
	MOUNTING PLANE
	FIRE SETBACK

SITE PLAN

Scale: 3/32" = 1'

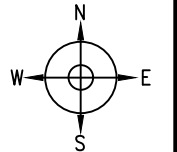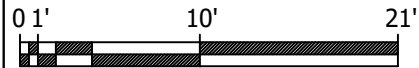

CONFIDENTIAL – THE INFORMATION HEREIN CONTAINED SHALL NOT BE USED FOR THE BENEFIT OF ANYONE EXCEPT TESLA INC., NOR SHALL IT BE DISCLOSED IN WHOLE OR IN PART TO OTHERS OUTSIDE THE RECIPIENT'S ORGANIZATION, EXCEPT IN CONNECTION WITH THE SALE AND USE OF THE RESPECTIVE TESLA EQUIPMENT, WITHOUT THE WRITTEN PERMISSION OF TESLA INC.

JOB NUMBER:	JB-90213442 00
MOUNTING SYSTEM:	ZS Comp V4 w Flashing-Insert
MODULES:	(66) Hanwha # Q.PEAK DUO BLK ML-G10+/TS 405
INVERTER:	Powerwall 3 [240V] # 1707000-25-G 11.5 kW / 13.5 kWh

CUSTOMER:
Joe Rich
18 Eastfield Dr
Rolling Hills, CA 90274


3107016380

DESCRIPTION:
26.73 KW PV ARRAY
54 KWH ENERGY STORAGE SYSTEM

PAGE NAME:
SITE PLAN CONT.

DESIGN:
Bradley Bishoff
SIGNATURE:
Bradley Bishoff
SHEET: 4 REV: D DATE: 6/11/2024



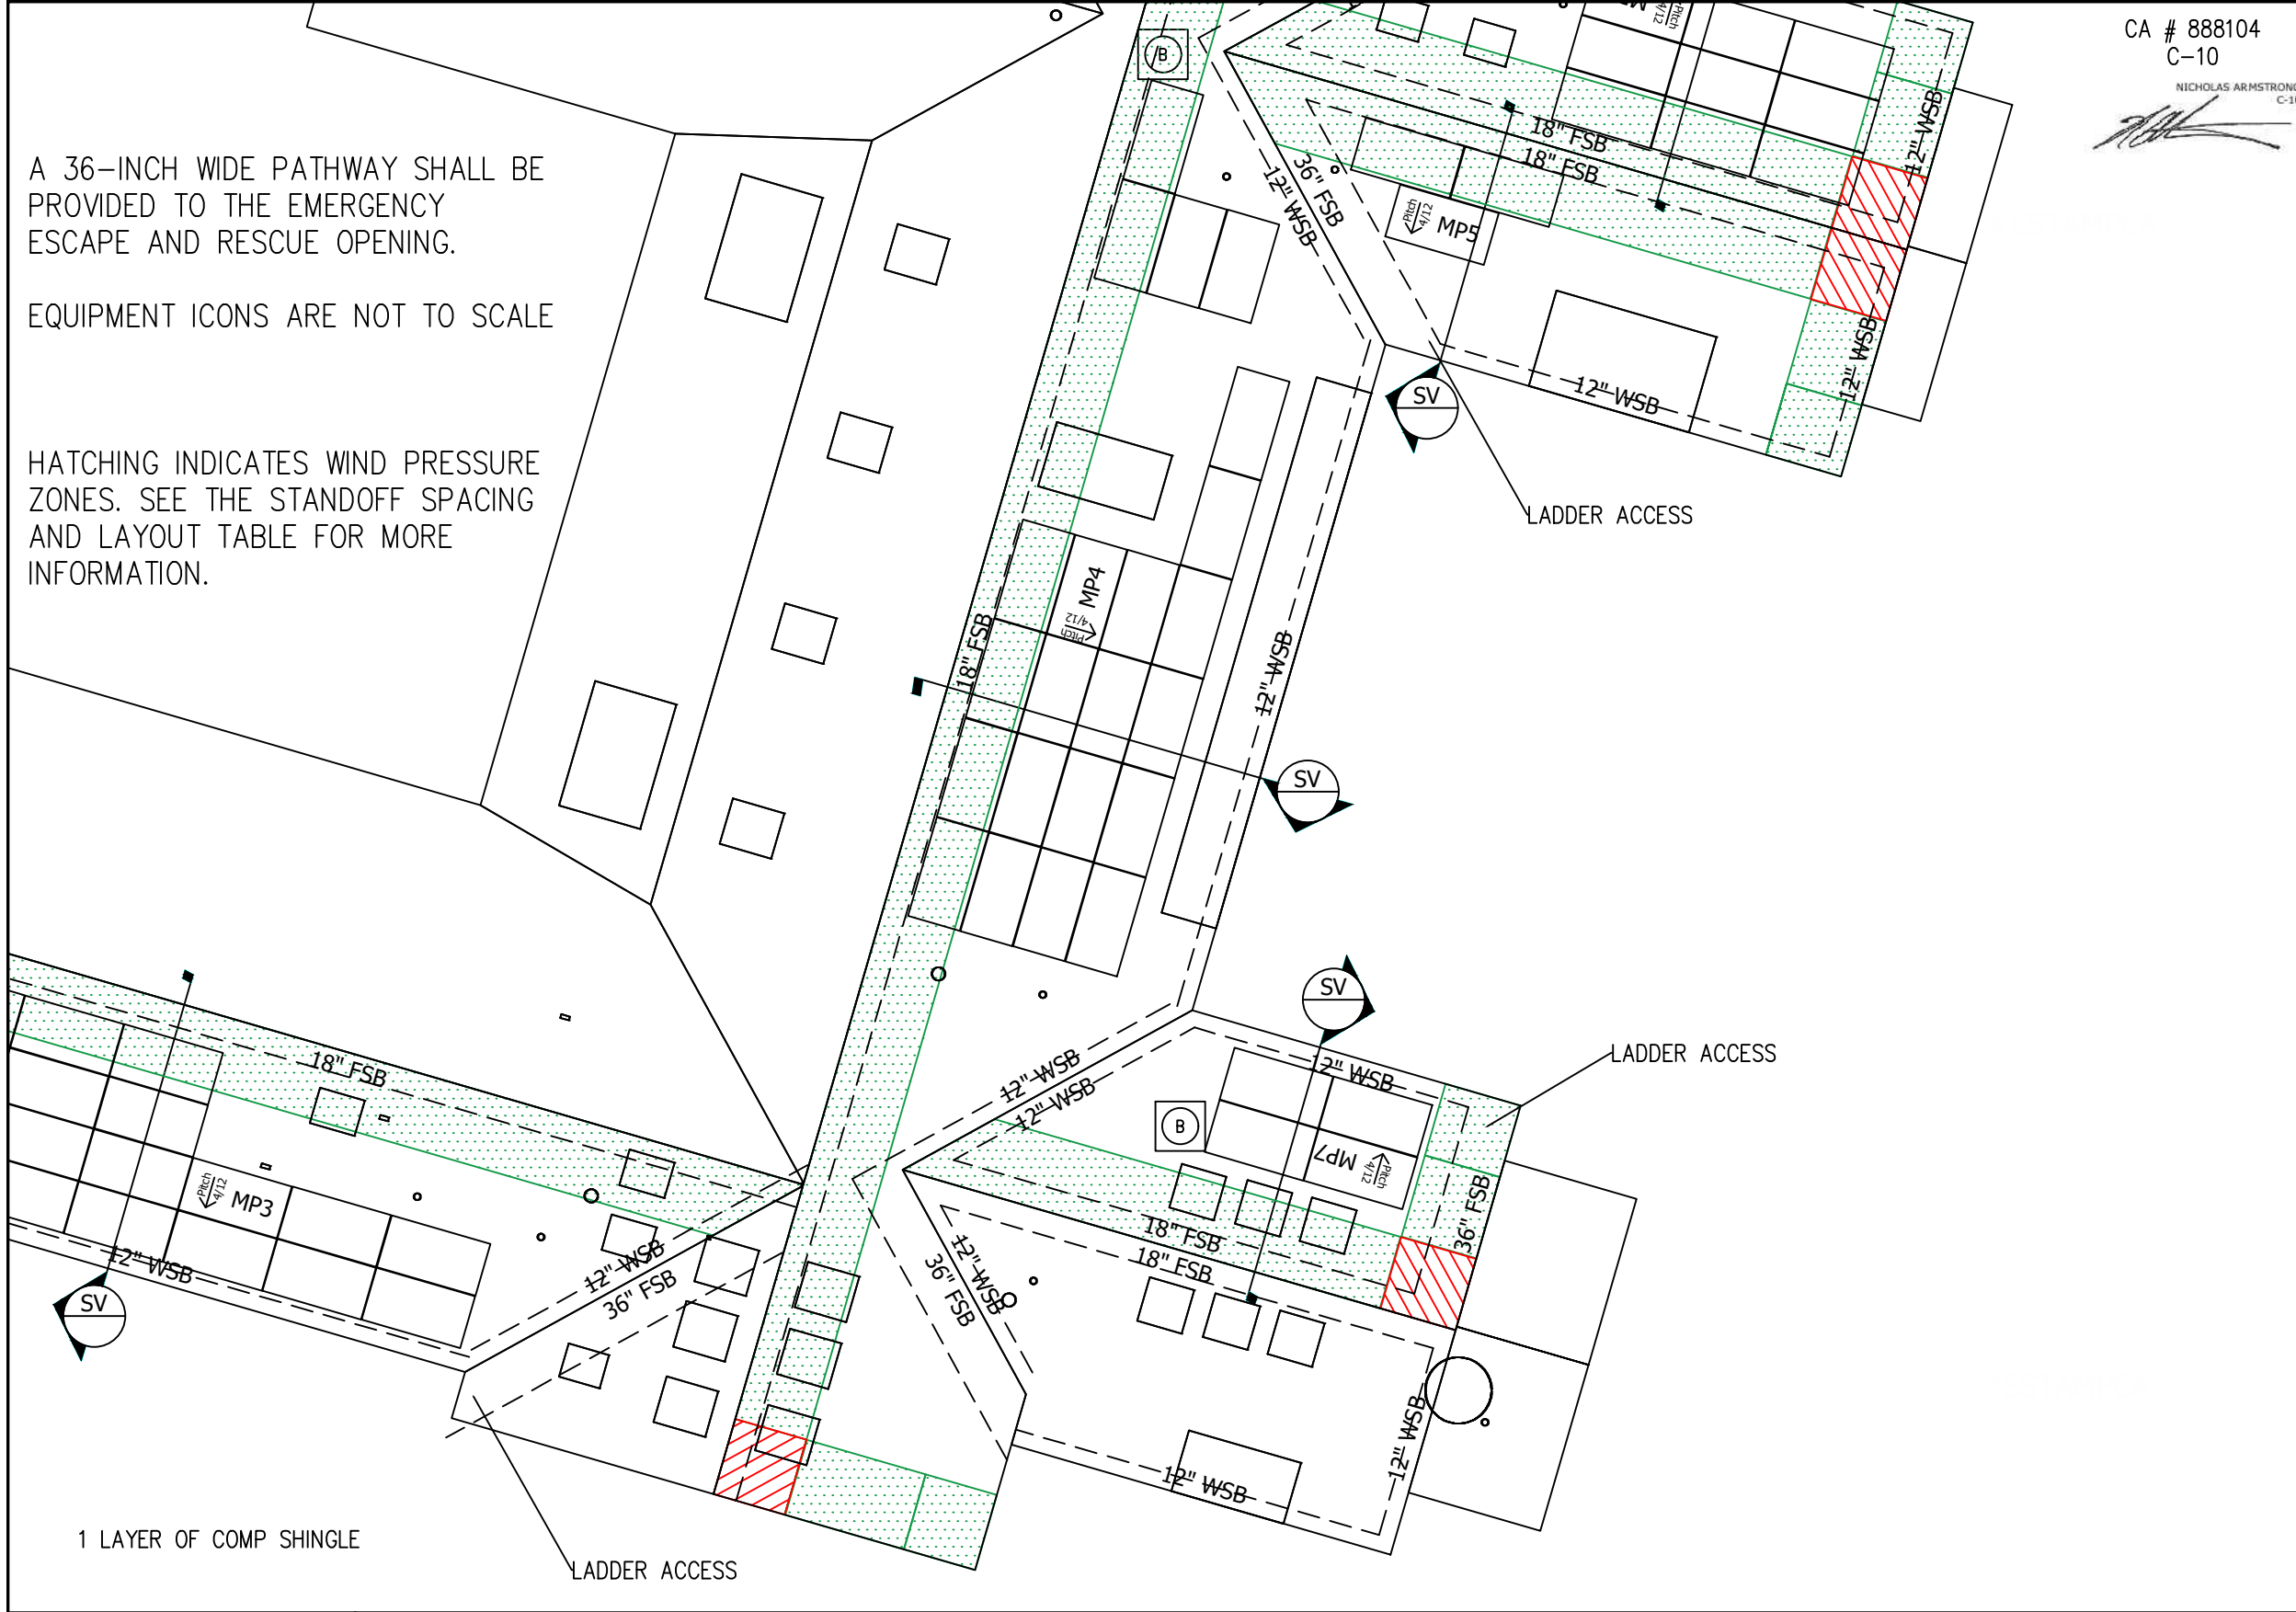

MP2	PITCH: 18° (4:12) ARRAY PITCH: 18° (4:12) AZIMUTH: 196 ARRAY AZIMUTH: 196 MATERIAL: Comp Shingle STORY: 1 Story
MP3	PITCH: 18° (4:12) ARRAY PITCH: 18° (4:12) AZIMUTH: 196 ARRAY AZIMUTH: 196 MATERIAL: Comp Shingle STORY: 1 Story
MP4	PITCH: 18° (4:12) ARRAY PITCH: 18° (4:12) AZIMUTH: 106 ARRAY AZIMUTH: 106 MATERIAL: Comp Shingle STORY: 1 Story
MP5	PITCH: 18° (4:12) ARRAY PITCH: 18° (4:12) AZIMUTH: 196 ARRAY AZIMUTH: 196 MATERIAL: Comp Shingle STORY: 1 Story
MP5	PITCH: 18° (4:12) ARRAY PITCH: 18° (4:12) AZIMUTH: 196 ARRAY AZIMUTH: 196 MATERIAL: Comp Shingle STORY: 1 Story
MP5	PITCH: 18° (4:12) ARRAY PITCH: 18° (4:12) AZIMUTH: 196 ARRAY AZIMUTH: 196 MATERIAL: Comp Shingle STORY: 1 Story


LEGEND	
	(E) UTILITY METER & WARNING LABEL
	INVERTER W/ INTEGRATED DC DISCO & WARNING LABELS
	GATEWAY
	DC DISCONNECT & WARNING LABELS
	AC DISCONNECT & WARNING LABELS
	DC JUNCTION/COMBINER BOX & LABELS
	ENERGY STORAGE SYSTEM FOR STAND ALONE OPERATION
	DISTRIBUTION PANEL & LABELS
	LOAD CENTER & WARNING LABELS
	DEDICATED PV SYSTEM METER
	EMERGENCY STOP BUTTON
	STANDOFF LOCATIONS
	CONDUIT RUN ON EXTERIOR
	CONDUIT RUN ON INTERIOR
	GATE/FENCE
	HEAT PRODUCING VENTS ARE RED
	INTERIOR EQUIPMENT IS DASHED
	MOUNTING PLANE
	FIRE SETBACK

SITE PLAN

Scale: 3/32" = 1'

0 1' 10' 21'

CONFIDENTIAL – THE INFORMATION HEREIN CONTAINED SHALL NOT BE USED FOR THE BENEFIT OF ANYONE EXCEPT TESLA INC., NOR SHALL IT BE DISCLOSED IN WHOLE OR IN PART TO OTHERS OUTSIDE THE RECIPIENT'S ORGANIZATION, EXCEPT IN CONNECTION WITH THE SALE AND USE OF THE RESPECTIVE TESLA EQUIPMENT, WITHOUT THE WRITTEN PERMISSION OF TESLA INC.	JOB NUMBER: JB-90213442 00	CUSTOMER: Joe Rich 18 Eastfield Dr Rolling Hills, CA 90274 3107016380	DESCRIPTION: 26.73 KW PV ARRAY 54 KWH ENERGY STORAGE SYSTEM PAGE NAME: SITE PLAN CONT.	DESIGN: Bradley Bishoff SIGNATURE: <i>Bradley Bishoff</i> SHEET: 5 REV: D DATE: 6/11/2024	
	MOUNTING SYSTEM: ZS Comp V4 w Flashing-Insert				
	MODULES: (66) Hanwha # Q.PEAK DUO BLK ML-G10+/TS 405				
	INVERTER: Powerwall 3 [240V] # 1707000-25-G 11.5 kW / 13.5 kWh				

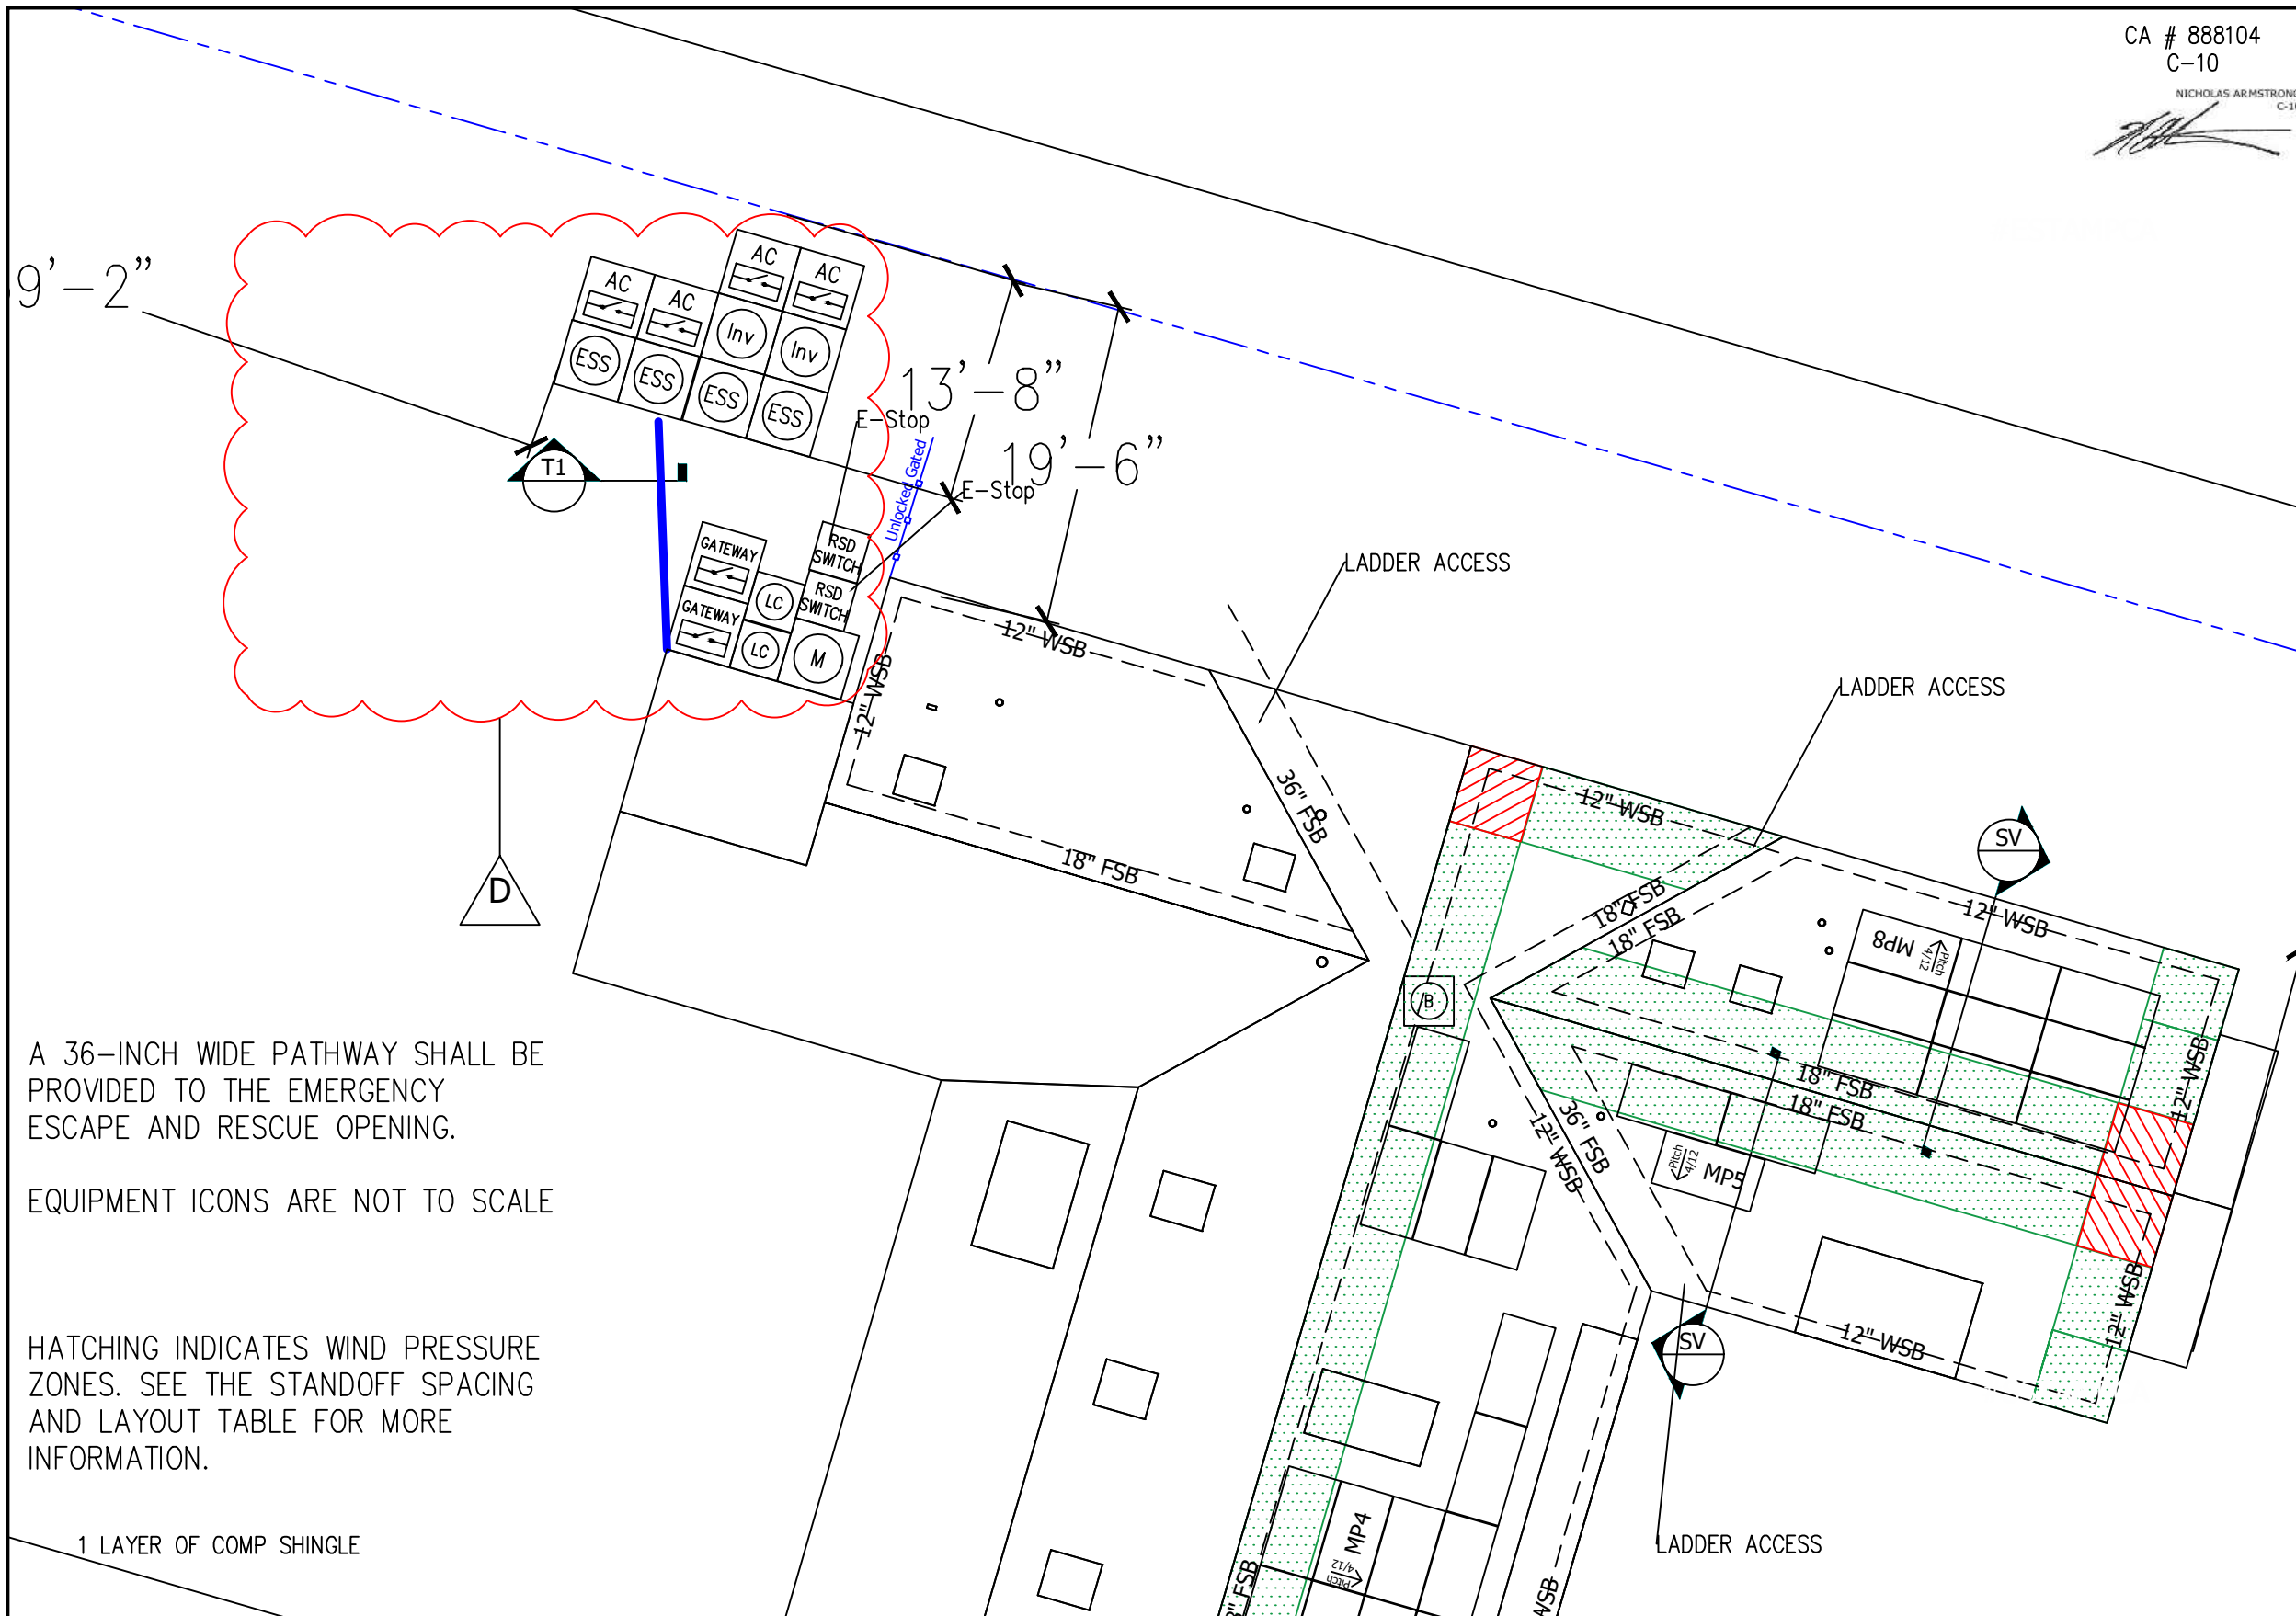

CA # 888104
C-10
NICHOLAS ARMSTRONG
C-10



MP2	PITCH: 18° (4:12) ARRAY PITCH: 18° (4:12) AZIMUTH: 196 ARRAY AZIMUTH: 196 MATERIAL: Comp Shingle STORY: 1 Story
MP3	PITCH: 18° (4:12) ARRAY PITCH: 18° (4:12) AZIMUTH: 196 ARRAY AZIMUTH: 196 MATERIAL: Comp Shingle STORY: 1 Story
MP4	PITCH: 18° (4:12) ARRAY PITCH: 18° (4:12) AZIMUTH: 106 ARRAY AZIMUTH: 106 MATERIAL: Comp Shingle STORY: 1 Story
MP5	PITCH: 18° (4:12) ARRAY PITCH: 18° (4:12) AZIMUTH: 196 ARRAY AZIMUTH: 196 MATERIAL: Comp Shingle STORY: 1 Story
MP5	PITCH: 18° (4:12) ARRAY PITCH: 18° (4:12) AZIMUTH: 196 ARRAY AZIMUTH: 196 MATERIAL: Comp Shingle STORY: 1 Story
MP5	PITCH: 18° (4:12) ARRAY PITCH: 18° (4:12) AZIMUTH: 196 ARRAY AZIMUTH: 196 MATERIAL: Comp Shingle STORY: 1 Story

LEGEND

- (M) (E) UTILITY METER & WARNING LABEL
- Inv INVERTER W/ INTEGRATED DC DISCO & WARNING LABELS
- GATEWAY GATEWAY
- DC DC DISCONNECT & WARNING LABELS
- AC AC DISCONNECT & WARNING LABELS
- B DC JUNCTION/COMBINER BOX & LABELS
- ESS ENERGY STORAGE SYSTEM FOR STAND ALONE OPERATION
- D DISTRIBUTION PANEL & LABELS
- LC LOAD CENTER & WARNING LABELS
- M DEDICATED PV SYSTEM METER
- RSD SWITCH EMERGENCY STOP BUTTON
- STANDOFF LOCATIONS
- CONDUIT RUN ON EXTERIOR
- - - CONDUIT RUN ON INTERIOR
- - - GATE/FENCE
- HEAT PRODUCING VENTS ARE RED
- - - INTERIOR EQUIPMENT IS DASHED
- MP MOUNTING PLANE
- FSB FIRE SETBACK

SITE PLAN

Scale: 3/32" = 1'

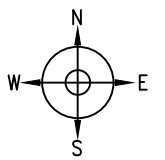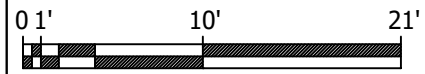

A 36-INCH WIDE PATHWAY SHALL BE PROVIDED TO THE EMERGENCY ESCAPE AND RESCUE OPENING.

EQUIPMENT ICONS ARE NOT TO SCALE

HATCHING INDICATES WIND PRESSURE ZONES. SEE THE STANDOFF SPACING AND LAYOUT TABLE FOR MORE INFORMATION.

1 LAYER OF COMP SHINGLE

CONFIDENTIAL – THE INFORMATION HEREIN CONTAINED SHALL NOT BE USED FOR THE BENEFIT OF ANYONE EXCEPT TESLA INC., NOR SHALL IT BE DISCLOSED IN WHOLE OR IN PART TO OTHERS OUTSIDE THE RECIPIENT'S ORGANIZATION, EXCEPT IN CONNECTION WITH THE SALE AND USE OF THE RESPECTIVE TESLA EQUIPMENT, WITHOUT THE WRITTEN PERMISSION OF TESLA INC.




JOB NUMBER: JB-90213442 00
MOUNTING SYSTEM: ZS Comp V4 w Flashing-Insert
MODULES: (66) Hanwha # Q.PEAK DUO BLK ML-G10+/TS 405
INVERTER: Powerwall 3 [240V] # 1707000-25-G 11.5 kW / 13.5 kWh

CUSTOMER: Joe Rich
18 Eastfield Dr
Rolling Hills, CA 90274
3107016380

DESCRIPTION: 26.73 KW PV ARRAY
54 KWH ENERGY STORAGE SYSTEM
PAGE NAME: SITE PLAN CONT.

DESIGN: Bradley Bishoff
SIGNATURE: *Bradley Bishoff*
SHEET: 6 REV: D DATE: 6/11/2024



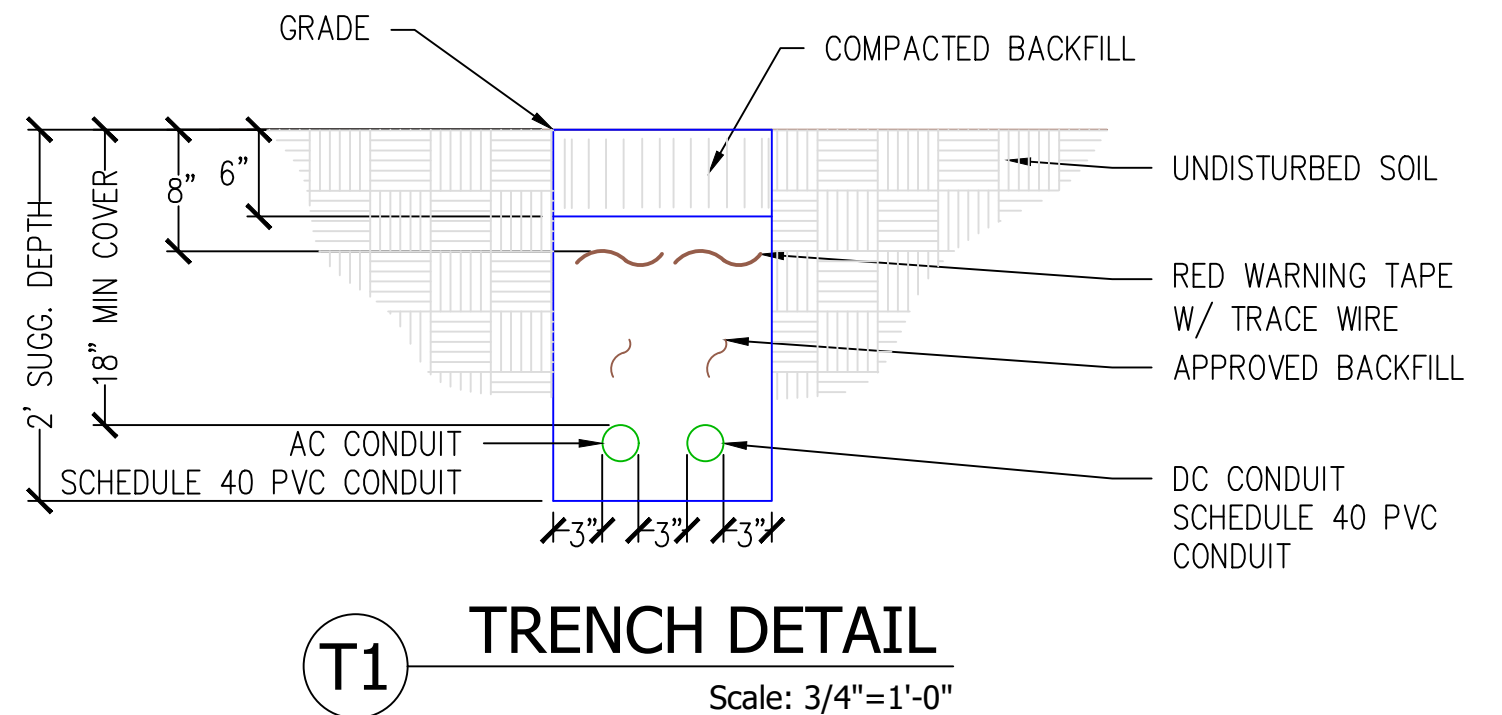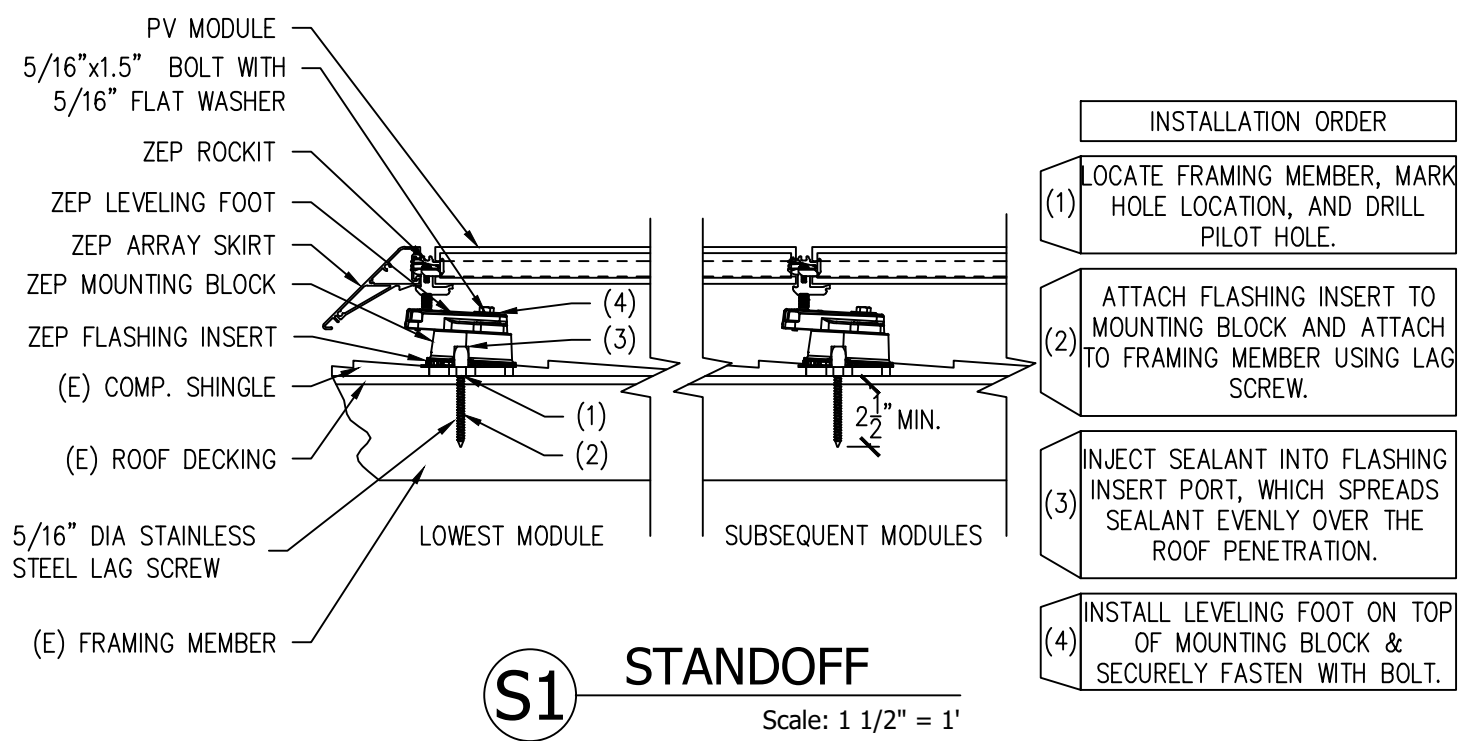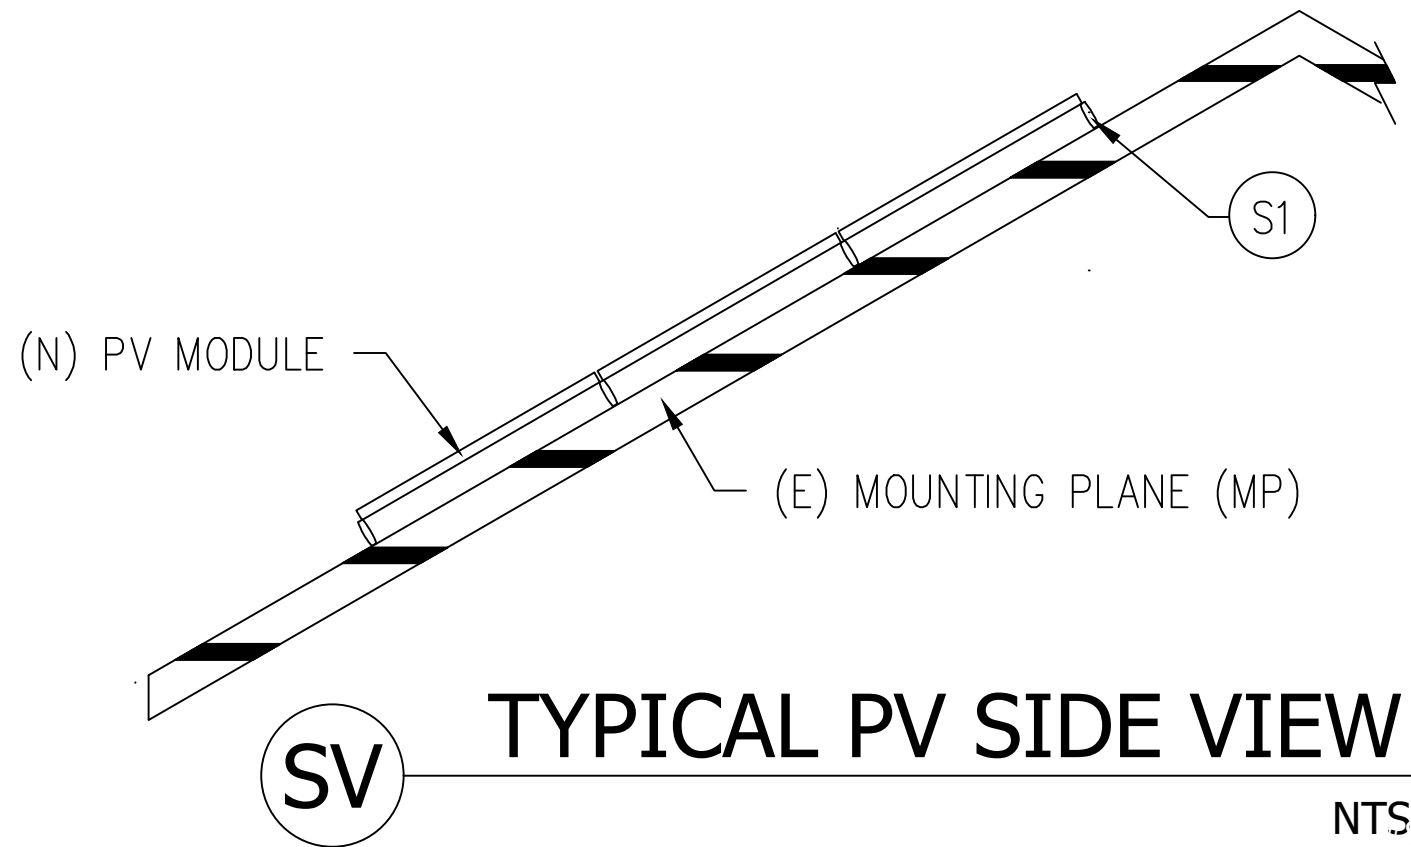

CONFIDENTIAL – THE INFORMATION HEREIN CONTAINED SHALL NOT BE USED FOR THE BENEFIT OF ANYONE EXCEPT TESLA INC., NOR SHALL IT BE DISCLOSED IN WHOLE OR IN PART TO OTHERS OUTSIDE THE RECIPIENT'S ORGANIZATION, EXCEPT IN CONNECTION WITH THE SALE AND USE OF THE RESPECTIVE TESLA EQUIPMENT, WITHOUT THE WRITTEN PERMISSION OF TESLA INC.

JOB NUMBER: JB-90213442 00

MOUNTING SYSTEM: ZS Comp V4 w Flashing-Insert

MODULES: (66) Hanwha # Q.PEAK DUO BLK ML-G10+/TS 405

INVERTER: Powerwall 3 [240V] # 1707000-25-G 11.5 kW / 13.5 kWh

CUSTOMER: Joe Rich
18 Eastfield Dr
Rolling Hills, CA 90274

3107016380

DESCRIPTION: 26.73 KW PV ARRAY
54 KWH ENERGY STORAGE SYSTEM

PAGE NAME: STRUCTURAL VIEWS

DESIGN: Bradley Bishoff

SIGNATURE: *Bradley Bishoff*

SHEET: 7 REV: D DATE: 6/11/2024



NICHOLAS ARMSTRONG
C-10

Jobsite Specific Design Criteria			
Design Code		ASCE 7-16	
Risk Category		II	Table 1.5-1
Ultimate Wind Speed	V-Ult	100	Fig. 1609A
Exposure Category		C	Section 26.7
Ground Snow Load	p9	0	Table 7-1

MP Specific Design Information						
MP Name	MP2	MP3	MP4	MP5	MP7	MP8
Roofing	Comp Shingle	Comp Shingle	Comp Shingle	Comp Shingle	Comp Shingle	Comp Shingle
Standoff	ZS Comp V4 w Flashing-Insert	ZS Comp V4 w Flashing-Insert	ZS Comp V4 w Flashing-Insert	ZS Comp V4 w Flashing-Insert	ZS Comp V4 w Flashing-Insert	ZS Comp V4 w Flashing-Insert
Pitch	18	18	18	18	18	18
SL/RLL: PV	0.0	0.0	0.0	0.0	0.0	0.0
SL/RLL: Non-PV	20.0	20.0	20.0	20.0	20.0	20.0
Edge Zone Width	4.7 ft	4.7 ft	4.7 ft	4.7 ft	4.7 ft	4.7 ft
Azimuth	196	196	106	196	16	16
Stories	1	1	1	1	1	1
Rafter Size/Spacing	2x8 @16" OC	2x8 @16" OC	4x8 @48" OC	4x8 @48" OC	4x8 @48" OC	4x8 @48" OC
CJ Size/Spacing	2x4 @8" OC	2x4 @8" OC				
Standoff Spacing and Layout						
MP Name	MP2	MP3	MP4	MP5	MP7	MP8
Applied Wind Zones	1, 2e	1, 2e	1, 2e	1, 2e	1, 2e	1, 2e
Wind Pressure	-14.84	-14.84	-14.84	-14.84	-14.84	-14.84
Landscape X-Spacing	64	64	48	48	48	48
Landscape X-Cantilever	24	24	24	24	24	24
Landscape Y-Spacing	41	41	41	41	41	41
Landscape Y-Cantilever	-	-	-	-	-	-
Portrait X-Spacing	48	48	48	48	48	48
Portrait X-Cantilever	16	16	16	16	16	16
Portrait Y-Spacing	74	74	74	74	74	74
Portrait Y-Cantilever	-	-	-	-	-	-
Layout	Not Staggered	Not Staggered	Staggered	Staggered	Staggered	Staggered
Applied Wind Zones	2n, 2r, 3e	2n, 2r, 3e	2n, 2r, 3e	2n, 2r, 3e	2n, 2r, 3e	2n, 2r, 3e
Wind Pressure	-19.34	-19.34	-19.34	-19.34	-19.34	-19.34
Landscape X-Spacing	64	64	48	48	48	48
Landscape X-Cantilever	24	24	24	24	24	24
Landscape Y-Spacing	41	41	41	41	41	41
Landscape Y-Cantilever	-	-	-	-	-	-
Portrait X-Spacing	48	48	48	48	48	48
Portrait X-Cantilever	16	16	16	16	16	16
Portrait Y-Spacing	74	74	74	74	74	74
Portrait Y-Cantilever	-	-	-	-	-	-
Layout	Not Staggered	Not Staggered	Staggered	Staggered	Staggered	Staggered
Applied Wind Zones	3r	3r	3r	3r	3r	3r
Wind Pressure	-23.00	-23.00	-23.00	-23.00	-23.00	-23.00
Landscape X-Spacing	64	64	48	48	48	48
Landscape X-Cantilever	24	24	24	24	24	24
Landscape Y-Spacing	41	41	41	41	41	41
Landscape Y-Cantilever	-	-	-	-	-	-
Portrait X-Spacing	32	32	DQ	DQ	DQ	DQ
Portrait X-Cantilever	14	14	DQ	DQ	DQ	DQ
Portrait Y-Spacing	74	74	DQ	DQ	DQ	DQ
Portrait Y-Cantilever	-	-	DQ	DQ	DQ	DQ
Layout	Not Staggered	Not Staggered	Staggered	Staggered	Staggered	Staggered
Notes: 1. X and Y are maximums that are always relative to the structure framing that supports the PV. X is across rafters and Y is along rafters. 2. Hatching in Applied Wind Zone rows corresponds to hatching on Site Plan.						

CONFIDENTIAL – THE INFORMATION HEREIN CONTAINED SHALL NOT BE USED FOR THE BENEFIT OF ANYONE EXCEPT TESLA INC., NOR SHALL IT BE DISCLOSED IN WHOLE OR IN PART TO OTHERS OUTSIDE THE RECIPIENT'S ORGANIZATION, EXCEPT IN CONNECTION WITH THE SALE AND USE OF THE RESPECTIVE TESLA EQUIPMENT, WITHOUT THE WRITTEN PERMISSION OF TESLA INC.

JOB NUMBER: JB-90213442 00

MOUNTING SYSTEM:
ZS Comp V4 w Flashing-Insert

MODULES:
(66) Hanwha # Q.PEAK DUO BLK ML-G10+/TS 405

INVERTER:
Powerwall 3 [240V] # 1707000-25-G 11.5 kW / 13.5 kWh

CUSTOMER:
Joe Rich
18 Eastfield Dr
Rolling Hills, CA 90274

3107016380

DESCRIPTION:
26.73 KW PV ARRAY
54 KWH ENERGY STORAGE SYSTEM


PAGE NAME:
UPLIFT CALCULATIONS

DESIGN:
Bradley Bishoff

SIGNATURE:
Bradley Bishoff

SHEET: 8 REV: D DATE: 6/11/2024




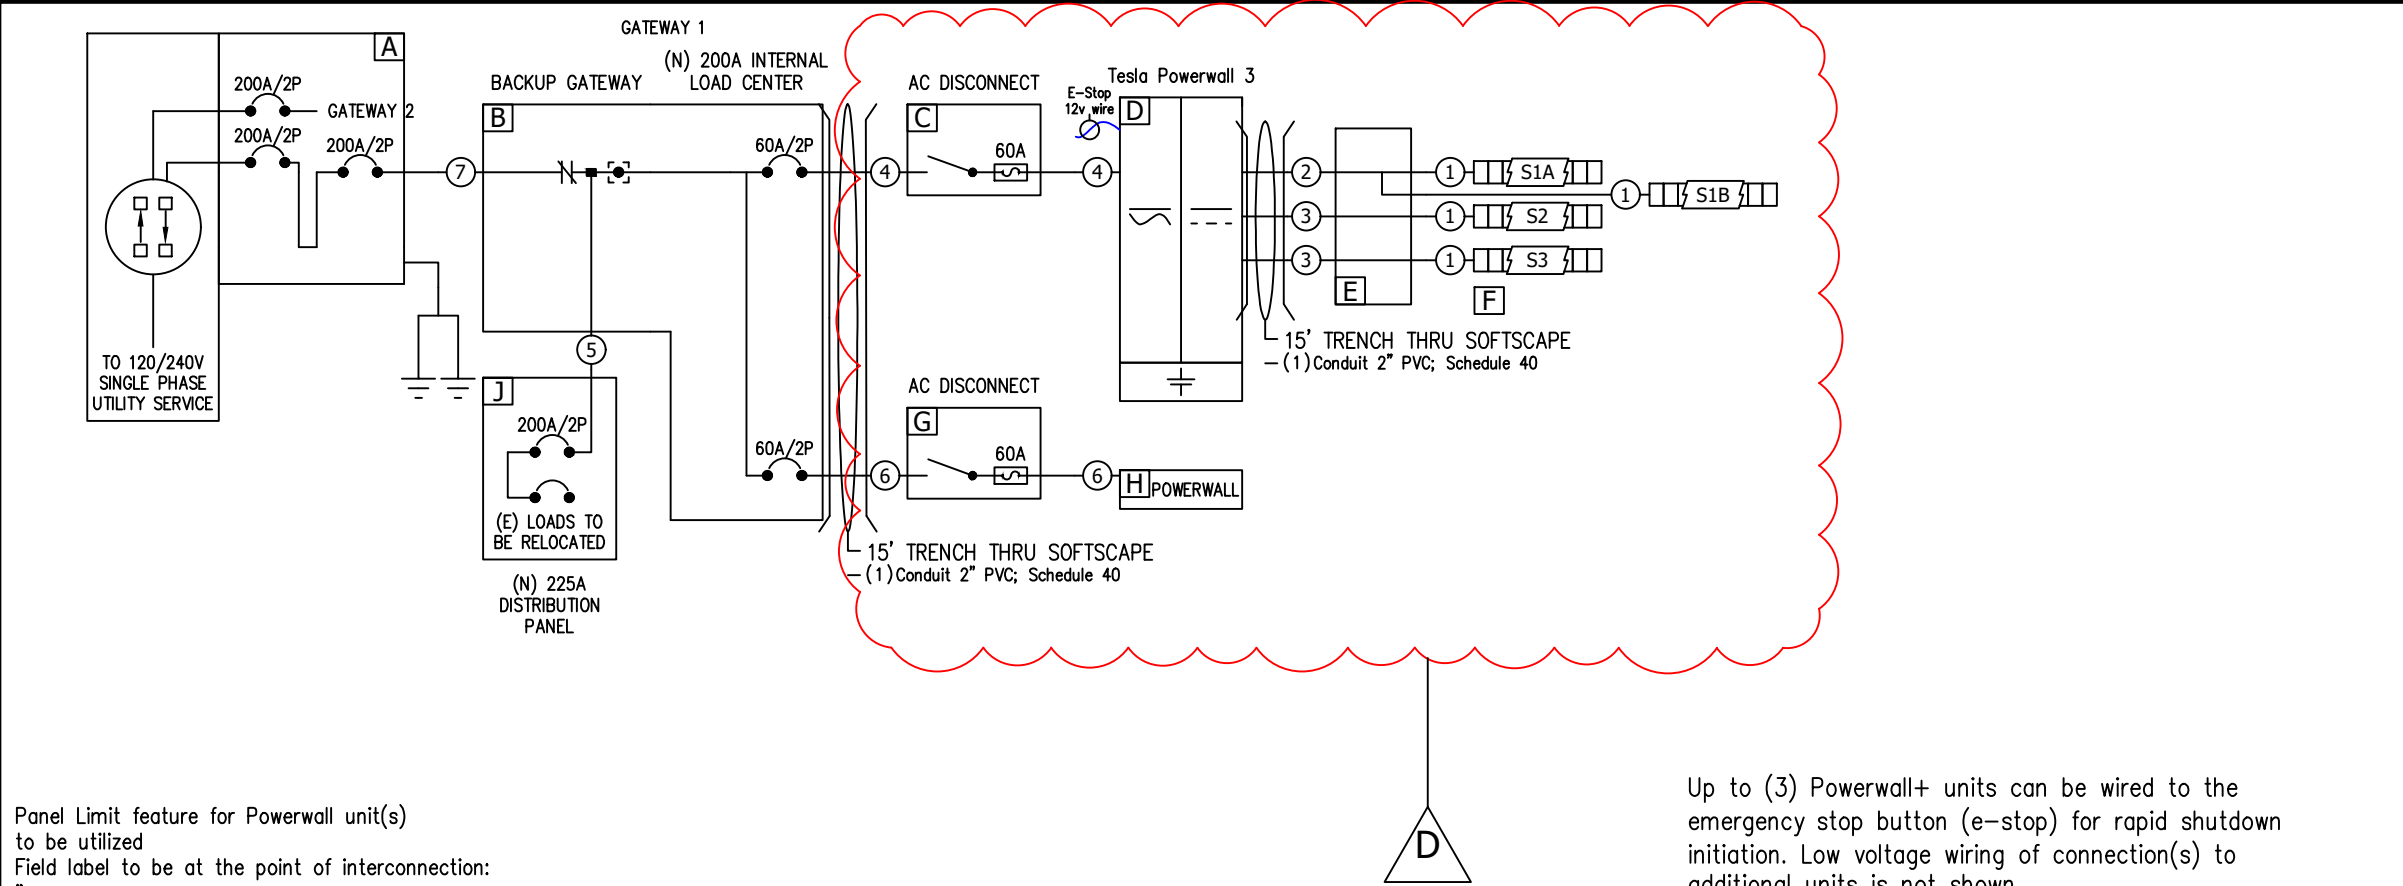

Panel Limit feature for Powerwall unit(s) to be utilized
Field label to be at the point of interconnection:
"PCS Controlled Current Setting: 200A

The maximum output current from this system towards the main panel is controlled electronically. Refer to manufacturer's instructions for more information."

Up to (3) Powerwall+ units can be wired to the emergency stop button (e-stop) for rapid shutdown initiation. Low voltage wiring of connection(s) to additional units is not shown.

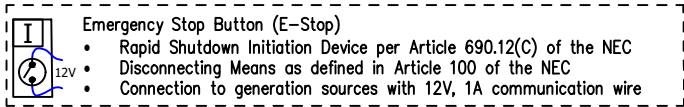

- CONDUIT RUNS MAY BE CONDENSED DUE TO SITE CONDITIONS AND/OR INSTALLATION EASE. ALL CONDUIT FILL DERATES AND PROPER CALCULATIONS HAVE BEEN COMPLETED PER NEC CHAPTER 9, TABLE 4.
- SOLAR SHUTDOWN DEVICE TO BE INSTALLED FOR SYSTEM RAPID SHUTDOWN (RSD) IN ACCORDANCE WITH ARTICLE 690 OF THE APPLICABLE NEC.
- CONDUIT TYPE CAN CHANGE DUE TO SITE CONDITIONS AND WILL FOLLOW THE NEC REQUIREMENTS FOR THAT CONDUIT TYPE.

LICENSE		NICHOLAS ARMSTRONG C-10	
CA # 888104 C-10			
SITE SPECIFICATIONS		MODULE SPECIFICATIONS	
Main Panel Rating	(E) 400A	Hanwha # Q.PEAK DUO BLK ML-G10+/TS 40S: PV Module, 405W, 376.3WPTC, ZEP, Black Frame, MC4, 1000V	
Main Breaker Rating	(E) 200A	Qty	32
General Notes	DC Ungrounded Inverters	Voc	45.34
Panel Number		Vmp	37.39
Meter Number	222011-434389	Isc and Imp are in the DC Conductor Table	
Service Entrance	Underground		

PARTS		
Ref	Qty	Description
A	1	Circuit Breaker; 200A/240V/2P, 4 Space
B	2	Breaker; 60A/2P, 2 Spaces
	1	Tesla # 1841000-01-C: Back-up Gateway 3.0 NA for PW
C	1	Disconnect; 60A, 240Vac, Fusible, NEMA 3R: 2P, 2W, Lockable
	2	Fuse; 60A, 250V, Class RK5
	1	Class R Fuse Kit
	1	Ground/Neutral Kit; 60-100A, General Duty (DG)
D	1	Powerwall 3 [240V] # 1707000-25-G 11.5 kW / 13.5 kWh
E	1	JUNCTION BOX, 4 STRING
F	12	Tesla MCI, 650V, 12A
G	1	Disconnect; 60A, 240Vac, Non-Fusible, NEMA 3R: 2P, 2W, Lockable
	2	Fuse; 60A, 250V, Class RK5
	1	Class R Fuse Kit
	1	Ground/Neutral Kit; 60-100A, General Duty (DG)
H	1	Powerwall 3 [240V] # 1707000-25-G 11.5 kW / 13.5 kWh
I	1	Eaton M22-PVT-K01 : UL 508 Emergency Stop Button - NEMA 4X
J	1	Load Center; 225A bus, Convertible, NEMA 3R, 20sp/40cir, 120v/240v, 10kAIC, Surface
	1	Breaker; 200A, Main, Field-Installable, 22 kAIR

DC CONDUCTOR TABLE										
Ref	Type	Qty	Size (AWG, Cu)		EGC (AWG, Cu)	Conduit		Isc (ADC)	Imp (ADC)	
1	PV Wire	2	#10		SBC #06	3/4" EMT		11.17	10.83	
2	THWN-2/THWN	2	#8		#10	3/4" EMT		22.34	21.66	
3	THWN-2/THWN	2	#10		#10	3/4" EMT		11.17	10.83	
AC CONDUCTOR TABLE										
Ref	Type	Qty	Size (AWG)		Min EGC (AWG, Cu)	Conduit		Length (ft)	Imp (AAC)	Vmp (VAC)
			(Cu)	(Al)		(Cu)	(Al)			
4	THWN-2	3	#06	#04	#10	PVC Jacketed MC	1" EMT	5ft	48	240
5	THWN-2	3	#3/0	250 KCMIL	#06	2" PVC	2" PVC	2ft	—	240
6	THWN-2	3	#06	#04	#10	PVC Jacketed MC	1" EMT	2ft	—	240
7	THWN-2	3	#3/0	250 KCMIL	#06	2" PVC	2" PVC	2ft	—	240

MCIS ARE LOCATED IN ACCORDANCE WITH 690.12 AND QUANTITY IS BASED ON UL CERTIFICATION 690.12(B)(2)(1).
MAX OUTPUT IS 3 PV MODULES. PLEASE SEE "MCI WIRING DETAIL" PAGE FOR MORE INFORMATION

LOAD SIDE INTERCONNECTIONS ON CENTER-FED PANELBOARDS COMPLIANT WITH 705.12(B)(3)(4)

PV BREAKER TO BE INSTALLED ON OPPOSITE END OF BUSBAR FROM MAIN BREAKER OR INPUT FEEDER.

GROUNDING NOTES:
A. GEC SHALL BE SIZED TO NEC 250.66(A) AND SHALL BE #6 AWG TO PREMISES GROUND RODS.
B. WHEN INSTALLING NEW GROUND ROD: NEW GROUND IS ESTABLISHED AT THE MAIN PANEL TO SUPPLEMENT COLD WATER GROUND, TWO GROUND RODS WILL BE INSTALLED AT LEAST 6 FEET APART FROM EACH OTHER PER NEC 250.53(2) & (3).

WHEN MAIN PANEL UPGRADE IS REQUIRED:
A. GEC SHALL BE SIZED TO NEC 250.66(A) AND WILL BE INSPECTED AFTER MAIN PANEL IS UPGRADED. GEC SHALL BE #4 AWG FROM GROUND BAR IN MAIN PANEL TO COLD WATER BOND AND #6 AWG FROM COLD WATER BOND TO GROUND RODS.
B. GROUND WILL BE BONDED TO COLD WATER UNLESS PIPES ARE PVC. CONNECTION TO THE INTERIOR. METAL WATER PIPING SHALL BE MADE WITHIN 5 FT FROM THE POINT OF ENTRANCE. PER SECTION 250.68(C)(1)
C. MAIN PANEL UPGRADE WITH OVERHEAD SERVICE: THE SERVICE CONDUCTORS SHALL BE 2" C -3 #3/0 CU THWN-2 WITH EMT CONDUIT.

ALL CONDUCTORS AND TERMINATIONS SHALL BE LISTED FOR 75 DEGREES (C).
SITE CTS TO BE PLACED ELECTRICALLY AT THE MAIN BREAKER FOR POWER CONTROL OPERATION

TESLA BACKUP SYSTEM INCLUDES A SYNCHRONIZER CONSTANTLY MONITORING GRID VOLTAGE AND FREQUENCY TO RELAY GRID PARAMETERS TO TESLA POWERWALL DURING BACK-UP TO GRID-TIED TRANSITION.


ESS BREAKER SHALL BE SECURED IN PLACE BY AN ADDITIONAL FASTENER PER SECTION 408.36(D).
BREAKER AND FASTENER SHALL BE MADE BY THE SAME MANUFACTURER. WHEN ESS BREAKER IS INSTALLED IN THE GATEWAY INTERNAL PANELBOARD, IT SHALL BE SECURED BY THE INTEGRATED HOLD-DOWN BRACKET.

AT THE BACKUP GATEWAY, REMOVE THE NEUTRAL-GROUND BONDING STRAP.
ALL BREAKER TERMINATIONS SHALL BE RATED AT 75 DEGREES CELSIUS.


STRING TABLE						
Product Ref	String Ref	Module per String	MCI per String	Voc* (VDC)	Vmp (VDC)	Mounting Plane
D	S1A	9	3	447.72	336.51	MP4
	S1B	9	3	447.72	336.51	MP4
	S2	4	2	198.99	149.56	MP8
	S3	10	4	497.47	373.90	MP5

CONFIDENTIAL - THE INFORMATION HEREIN CONTAINED SHALL NOT BE USED FOR THE BENEFIT OF ANYONE EXCEPT TESLA INC., NOR SHALL IT BE DISCLOSED IN WHOLE OR IN PART TO OTHERS OUTSIDE THE RECIPIENT'S ORGANIZATION, EXCEPT IN CONNECTION WITH THE SALE AND USE OF THE RESPECTIVE TESLA EQUIPMENT, WITHOUT THE WRITTEN PERMISSION OF TESLA INC.	JOB NUMBER: JB-90213442 00	CUSTOMER: Joe Rich 18 Eastfield Dr Rolling Hills, CA 90274 3107016380	DESCRIPTION: 26.73 KW PV ARRAY 54 KWH ENERGY STORAGE SYSTEM PAGE NAME: THREE LINE DIAGRAM	DESIGN: Bradley Bishoff SIGNATURE: <i>Bradley Bishoff</i> SHEET: 9 REV: D DATE: 6/11/2024	
	MOUNTING SYSTEM: ZS Comp V4 w Flashing-Insert				
	MODULES: (66) Hanwha # Q.PEAK DUO BLK ML-G10+/TS 40S				
	INVERTER: Powerwall 3 [240V] # 1707000-25-G 11.5 kW / 13.5 kWh				




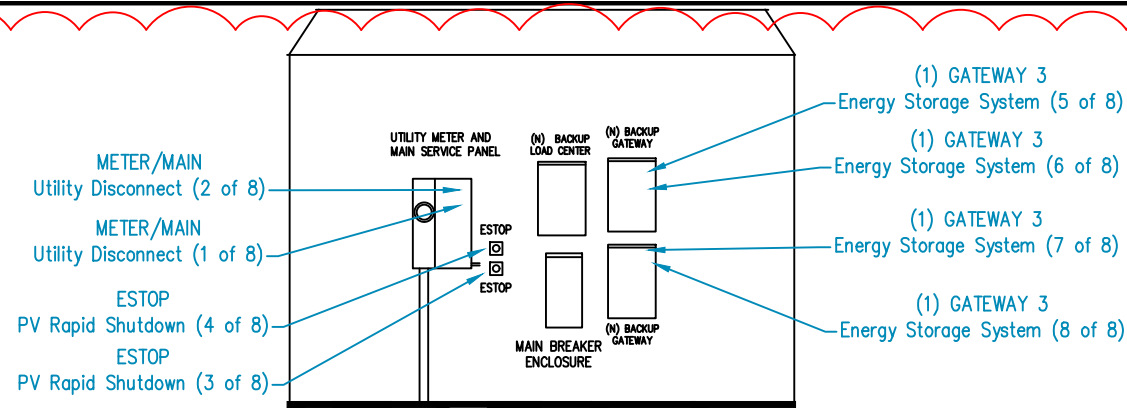

E1 EXTERIOR EQUIPMENT ELEVATION
NORTH WALL

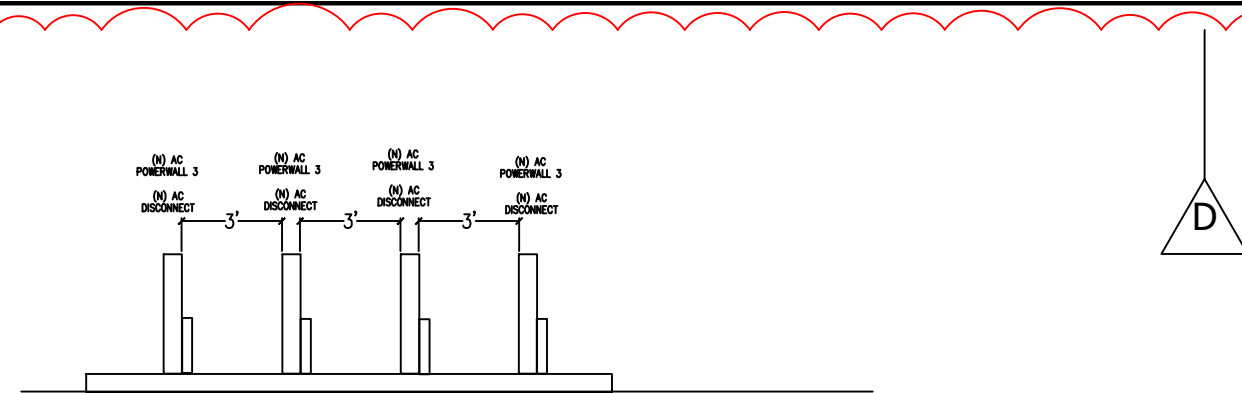

E2 EXTERIOR EQUIPMENT ELEVATION
FREESTAND MOUNT

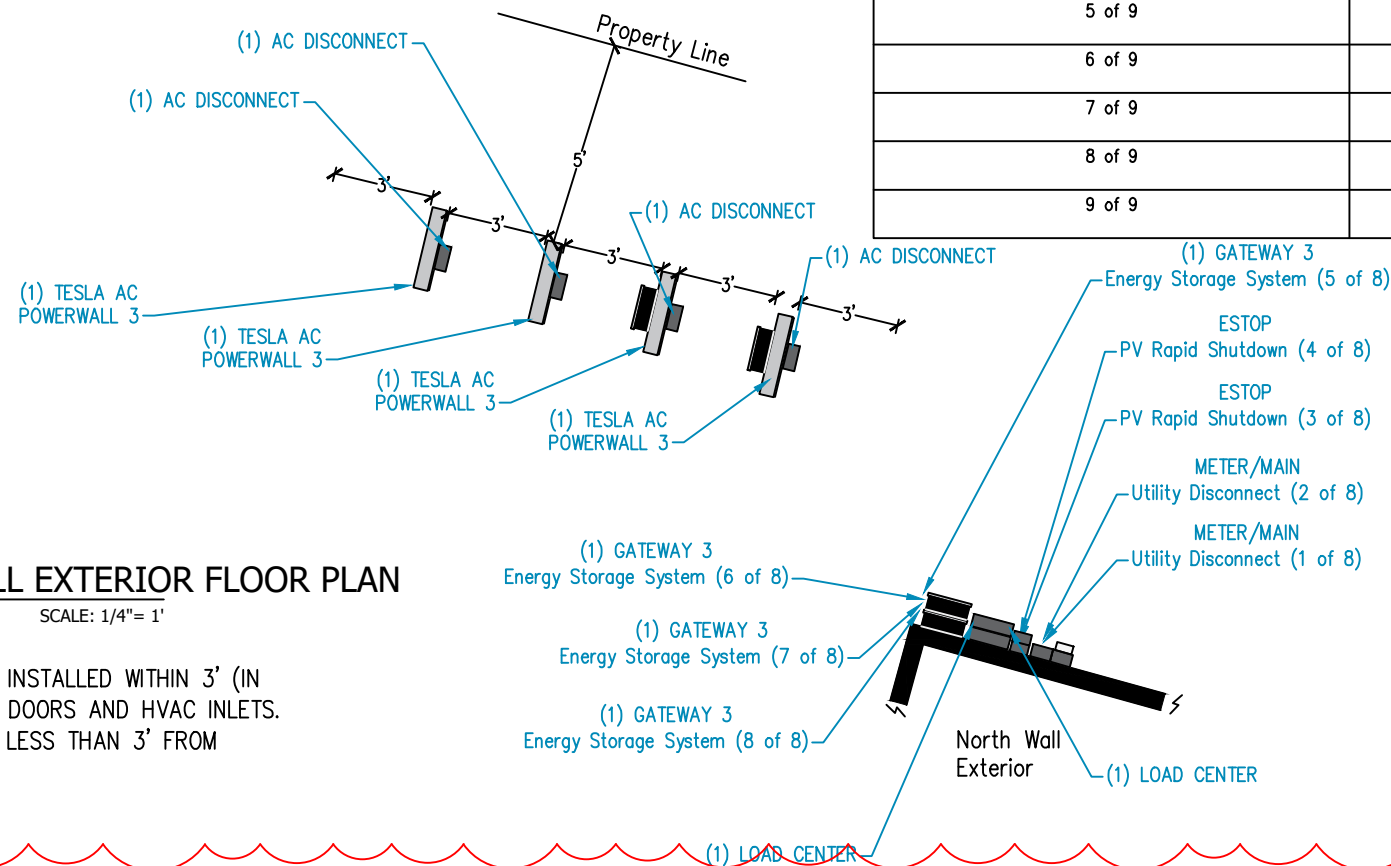

A SOUTH WALL EXTERIOR FLOOR PLAN
SCALE: 1/4" = 1'

Power Source Disconnect Schedule		
Disconnect Number	Type of Disconnect	Location
1 of 9	Utility	Main Service Panel 200a breaker
2 of 9	Utility	Main Service Panel 200a breaker
3 of 9	Rapid Shutdown	ESTOP
4 of 9	Rapid Shutdown	ESTOP
5 of 9	Energy Storage System	Gateway 50a breaker
6 of 9	Energy Storage System	Gateway 50a breaker
7 of 9	Energy Storage System	Gateway 50a breaker
8 of 9	Energy Storage System	Gateway 50a breaker
9 of 9	Energy Storage System	Gateway 30a breaker

Minimum number of disconnects required to turn off all power sources to the home (Utility, ESS, and PV)

CA # 888104
C-10

NICHOLAS ARMSTRONG
C-10

EXTERIOR ESS UNITS WILL NOT BE INSTALLED WITHIN 3' (IN ANY DIRECTION) OF ALL WINDOWS, DOORS AND HVAC INLETS. ESS UNITS WILL BE INSTALLED NO LESS THAN 3' FROM OTHER ESS UNITS

CONFIDENTIAL - THE INFORMATION HEREIN CONTAINED SHALL NOT BE USED FOR THE BENEFIT OF ANYONE EXCEPT TESLA INC., NOR SHALL IT BE DISCLOSED IN WHOLE OR IN PART TO OTHERS OUTSIDE THE RECIPIENT'S ORGANIZATION, EXCEPT IN CONNECTION WITH THE SALE AND USE OF THE RESPECTIVE TESLA EQUIPMENT, WITHOUT THE WRITTEN PERMISSION OF TESLA INC.

JOB NUMBER: JB-90213442 00
MOUNTING SYSTEM: ZS Comp V4 w Flashing-Insert
MODULES: (66) Hanwha # Q.PEAK DUO BLK ML-G10+/TS 405
INVERTER: Powerwall 3 [240V] # 1707000-25-G 11.5 kW / 13.5 kWh

CUSTOMER: Joe Rich
18 Eastfield Dr
Rolling Hills, CA 90274
3107016380

DESCRIPTION: 26.73 KW PV ARRAY
54 KWH ENERGY STORAGE SYSTEM
PAGE NAME: FLOOR PLAN DETAIL & ELEVATIONS


DESIGN: Bradley Bishoff
SIGNATURE: *Bradley Bishoff*
SHEET: 11 REV: D DATE: 6/11/2024

TESLA


GENERAL NOTES

- WITHIN PERIMETER OF THE PAD EXCAVATE AND REMOVE ALL LOOSE AND ORGANIC MATERIAL. COMPATCT IN PLACE SOILS TO A LEVEL SURFACE. CONCRETE TO BE EMBEDDED INTO SOIL, PER DETAIL. COMPACT & FILL 4" THICK BASE OF CRUSHED, COURSE STONE WHEN 10PSF OR MORE GROUND SNOW LOAD IS EXPECTED IN SITE SPECIFIC DESIGN CRITERIA.
- CONCRETE USED FOR SLABS SHALL HAVE MINIMUM COMPRESSIVE STRENGTH OF 3,000 PSI AT 28 DAYS. WORK CAN BEGIN 14 DAYS AFTER PAD IS POURED.
- CONCRETE REINFORCING SHALL MEET TEMPERATURE AND SHRINKAGE REQUIREMENTS OF ACI 318.
 - #4 REBARS $\leq 16"$ O.C. (BOTH WAYS)
 - ASTM A615 GRADE 60 (FY = 60000 PSI)
 - 3" COVER MIN FOR CONCRETE FACING SOIL
- POSTS SHALL BE 2" SCH 40 STEEL PIPES OR EQUIVALENT TESLA APPROVED POSTS.
- EACH POST TO BE ATTACHED TO PAD THROUGH HOLLAENDER PIPE FLANGE WITH (4) 3/8" SIMPSON STRONG-TIE TITEN HD CONCRETE SCREWS (ESR-2713) W/ 2.5" EMBEDMENT MIN. OR EQUIVALENT CONCRETE ANCHOR APPROVED BY TESLA COMPLIANCE LETTER.
- ALL ITEMS TO BE CAST INTO CONCRETE, SUCH AS REINFORCING, SHALL BE SECURELY AND ACCURATELY POSITIONED INTO THE FORMS PRIOR TO PLACING THE CONCRETE.
- CONCRETE ANCHORS SHALL BE INSTALLED WITH 6" MIN EDGE DISTANCE FROM ALL EDGES OF THE PAD. TYPICAL SPACING BETWEEN POSTS SUPPORTING THE SAME PW IS 20" ON CENTER. POSTS SHALL BE SPACED 12" MIN, ON CENTER FROM POSTS OF OTHER BAYS WHEN APPLICABLE.
- 1-5/8" STRUTS AND HARDWARE SHALL BE USED TO ATTACH ELECTRICAL EQUIPMENT TO POSTS.
- POWERWALL BRACKET NOT SHOWN FOR CLARITY.

ISOMETRIC VIEW NTS

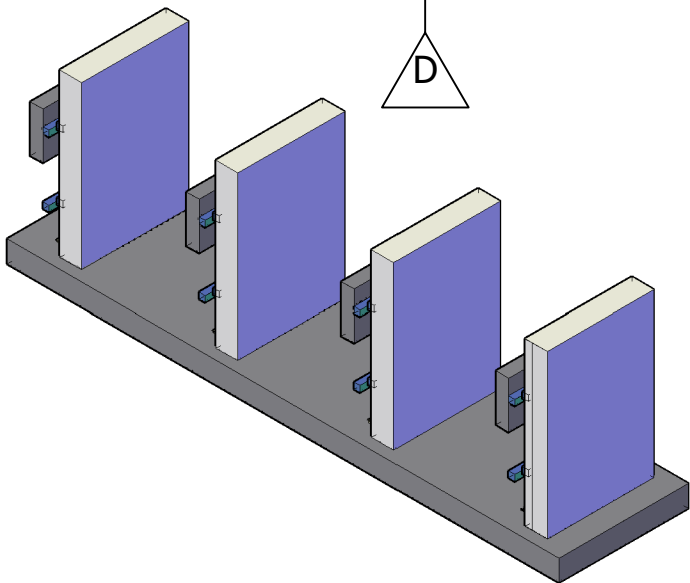


TOP VIEW NTS

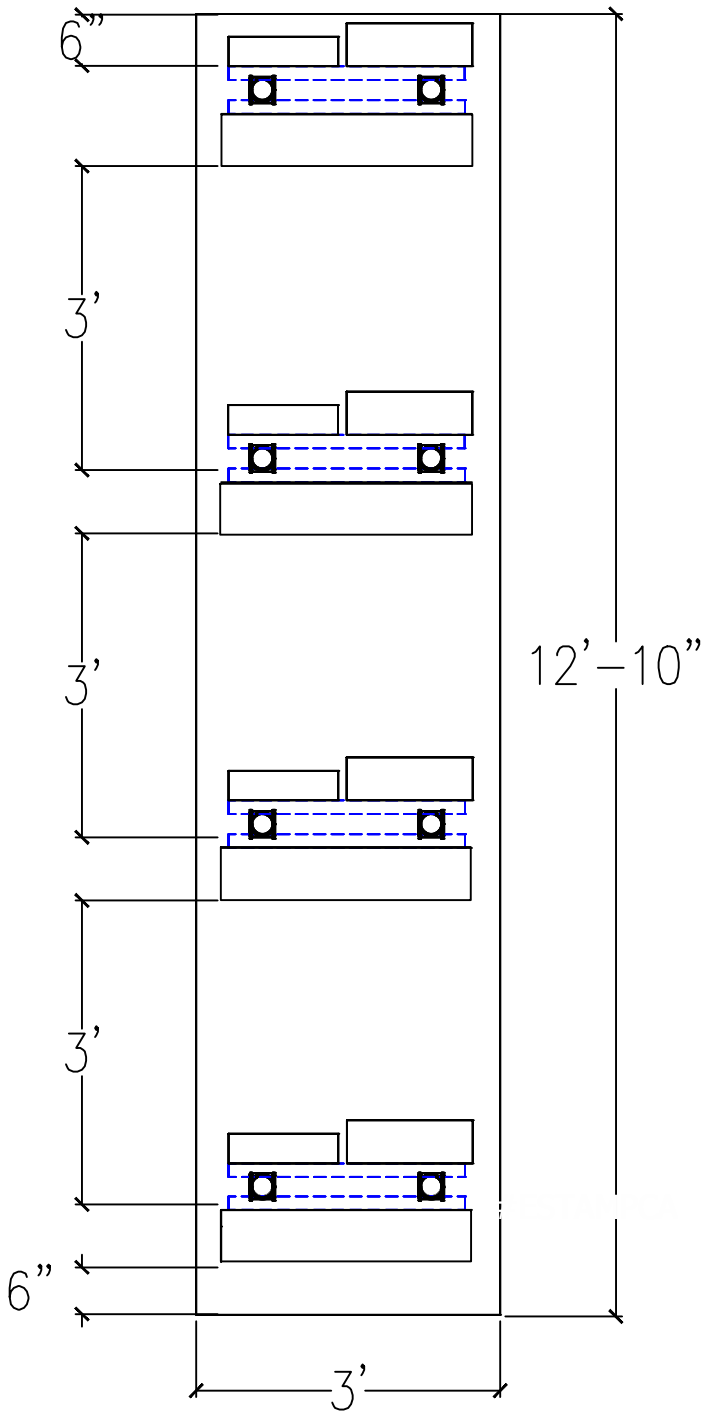

CA # 888104
C-10
NICHOLAS ARMSTRONG
C-10

SIDE VIEW NTS

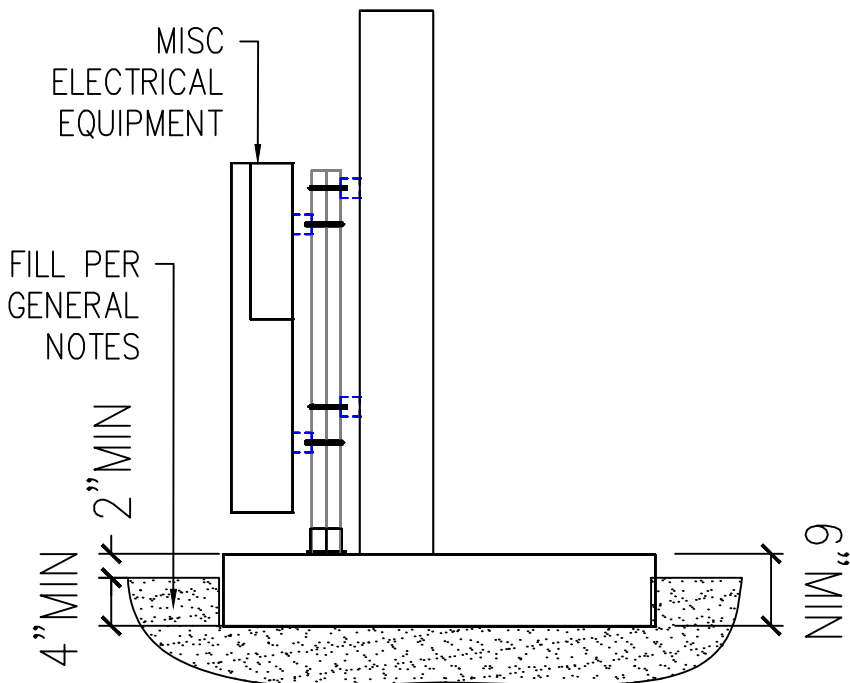

CONFIDENTIAL - THE INFORMATION HEREIN CONTAINED SHALL NOT BE USED FOR THE BENEFIT OF ANYONE EXCEPT TESLA INC., NOR SHALL IT BE DISCLOSED IN WHOLE OR IN PART TO OTHERS OUTSIDE THE RECIPIENT'S ORGANIZATION, EXCEPT IN CONNECTION WITH THE SALE AND USE OF THE RESPECTIVE TESLA EQUIPMENT, WITHOUT THE WRITTEN PERMISSION OF TESLA INC.

JOB NUMBER: JB-90213442-00

MOUNTING SYSTEM:
ZS Comp V4 w Flashing-Insert

MODULES:
(66) Hanwha # Q.PEAK DUO BLK ML-G10+/TS 405

INVERTER:
Powerwall 3 [240V] # 1707000-25-G 11.5 kW / 13.5 kWh

CUSTOMER:
Joe Rich
18 Eastfield Dr
Rolling Hills, CA 90274

3107016380

DESCRIPTION:
26.73 KW PV ARRAY
54 KWH ENERGY STORAGE SYSTEM

PAGE NAME:
FREE STAND MOUNT DETAILS

DESIGN:
Bradley Bishoff
SIGNATURE:
Bradley Bishoff

SHEET: 12 REV: D DATE: 6/11/2024

TESLA

NEC 220.83 - Residential Load Calculation				
			L1/L2	240 V
NEC 220.83(B)(1)		Lighting & General-Use Receptacles		
Floor Area	6,142 square feet x 3VA/sq ft	18,426 VA		
NEC 220.83(B)(2)		Small Appliance & Laundry Circuits		
Small Appliance Circuits	4 circuits x 1500VA/circuit	6,000 VA		
Laundry Circuits	2 circuits x 1500VA/circuit	3,000 VA		
NEC 220.83(B)(3)		Permanent Appliances		
	Load	Breaker	VA	
	Oven	50	9,600	
	Other	20	3,840	
	Pool/Spa/Hot tub	20	1,920	
	FAU (Air Handler)	15	1,500	
			16,860	
NEC 220.83(B)				
	Total of non air-conditioning loads:	44,286		
	First 8 kVA of load at 100%	8,000		
	Remainder of load at 40%	14,514		
	Adjusted total of non air-conditioning load	22,514 VA		
NEC 220.83(B)		Heating & Cooling		
	Load	Nameplate (A)	Breaker Sum	VA
	AC	73.4	120	17,616
				17,616 VA
NEC 220.83(B)				
	Total of All Loads:	40,130 VA		
Total Proposed Calculated Load:		167.2 Amps		

Load Calcs for the leg of service with relocated loads

CA # 888104
C-10

NICHOLAS ARMSTRONG
C-10

CONFIDENTIAL – THE INFORMATION HEREIN CONTAINED SHALL NOT BE USED FOR THE BENEFIT OF ANYONE EXCEPT TESLA INC., NOR SHALL IT BE DISCLOSED IN WHOLE OR IN PART TO OTHERS OUTSIDE THE RECIPIENT'S ORGANIZATION, EXCEPT IN CONNECTION WITH THE SALE AND USE OF THE RESPECTIVE TESLA EQUIPMENT, WITHOUT THE WRITTEN PERMISSION OF TESLA INC.

JOB NUMBER: JB-90213442 00
MOUNTING SYSTEM: ZS Comp V4 w Flashing-Insert
MODULES: (66) Hanwha # Q.PEAK DUO BLK ML-G10+/TS 405
INVERTER: Powerwall 3 [240V] # 1707000-25-G 11.5 kW / 13.5 kWh

CUSTOMER: Joe Rich
18 Eastfield Dr
Rolling Hills, CA 90274
3107016380

DESCRIPTION: 26.73 KW PV ARRAY
54 KWH ENERGY STORAGE SYSTEM
PAGE NAME: ELECTRICAL LOAD CALCULATIONS

DESIGN: Bradley Bishoff
SIGNATURE: *Bradley Bishoff*
SHEET: 13 REV: D DATE: 6/11/2024


TESLA

NICHOLAS ARMSTRONG
C-10

SOLAR PV SYSTEM EQUIPPED WITH RAPID SHUTDOWN

TURN RAPID SHUTDOWN SWITCH TO THE "OFF"
POSITION TO SHUT DOWN PV SYSTEM AND REDUCE
SHOCK HAZARD IN THE ARRAY
CAUTION: MULTIPLE SOURCES OF POWER

- Address: 18 Eastfield Dr

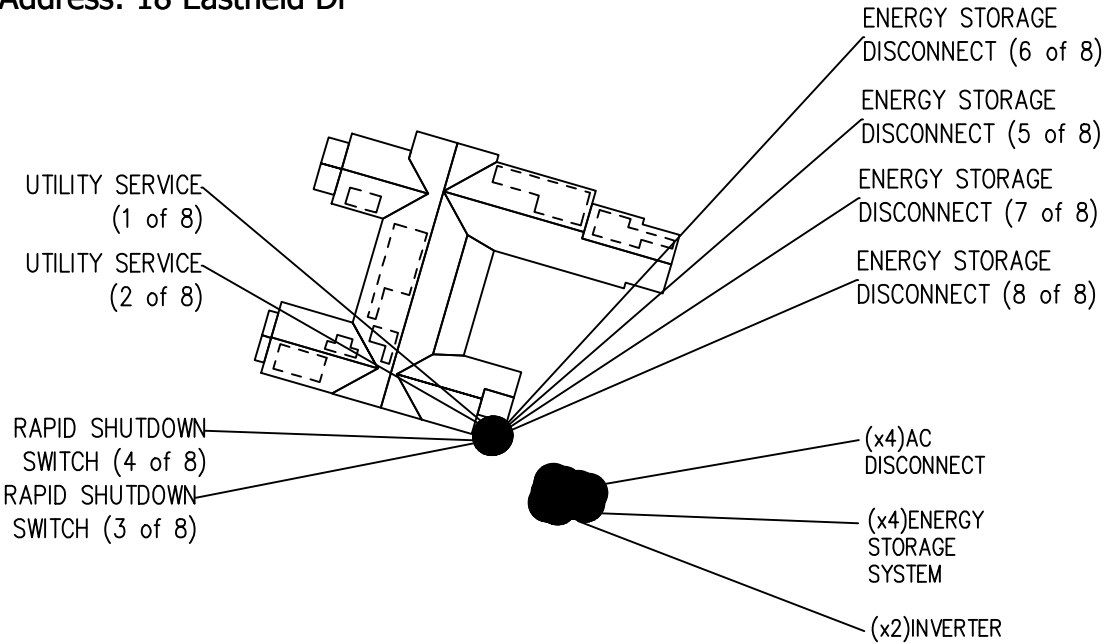

OPERATING VOLTAGE = 240V

JB-90213442-00

CONFIDENTIAL – THE INFORMATION HEREIN
CONTAINED SHALL NOT BE USED FOR THE
BENEFIT OF ANYONE EXCEPT TESLA INC., NOR
SHALL IT BE DISCLOSED IN WHOLE OR IN
PART TO OTHERS OUTSIDE THE RECIPIENT'S
ORGANIZATION, EXCEPT IN CONNECTION WITH
THE SALE AND USE OF THE RESPECTIVE
TESLA EQUIPMENT, WITHOUT THE WRITTEN
PERMISSION OF TESLA INC.

JOB NUMBER: JB-90213442 00

MOUNTING SYSTEM:
ZS Comp V4 w Flashing-Insert

MODULES:
(66) Hanwha # Q.PEAK DUO BLK ML-G10+/TS 405

INVERTER:
Powerwall 3 [240V] # 1707000-25-G 11.5 kW / 13.5 kWh

CUSTOMER:
Joe Rich
18 Eastfield Dr
Rolling Hills, CA 90274

3107016380

DESCRIPTION:
26.73 KW PV ARRAY
54 KWH ENERGY STORAGE SYSTEM

PAGE NAME:
SITE PLAN PLACARD

DESIGN:
Bradley Bishoff
SIGNATURE:
Bradley Bishoff

SHEET: 14 REV: D DATE: 6/11/2024

TESLA

WARNING: PHOTOVOLTAIC POWER SOURCE

Label Location:
(C)(IC)(CB)
Per Code:
690.31.D.2

MAXIMUM DC VOLTAGE OF PV 547.22

Label Location:
(DC) (INV)
Per Code:
690.53

PHOTOVOLTAIC
SYSTEM DISCONNECT

Label Location:
(AC) (POI)(DC) (INV)
Per Code:
690.13.B

MAXIMUM AC
OPERATING CURRENT 48 A
MAXIMUM AC
OPERATING VOLTAGE 240 V

Label Location:
(AC) (POI)
Per Code:
690.54

WARNING
ELECTRIC SHOCK HAZARD
DO NOT TOUCH TERMINALS
ON BOTH LINE AND
LOAD SIDES MAY BE ENERGIZED
IN THE OPEN POSITION

Label Location:
(DC)(CB)
Per Code:
690.13.B

WARNING
POWER SOURCE
OUTPUT CONNECTION
DO NOT RELOCATE
THIS OVERCURRENT
DEVICE

Label Location:
(POI)
Per Code:
705.12.B.3.2

WARNING
THIS EQUIPMENT FED BY
MULTIPLE SOURCES. TOTAL
RATING OF ALL OVER CURRENT
DEVICES, EXCLUDING MAIN
SUPPLY OVERCURRENT DEVICE,
SHALL NOT EXCEED AMPACITY
OF BUSBAR.

Per Code:
705.12.B.3.3

CAUTION
DUAL POWER SOURCE
SECOND SOURCE IS
PHOTOVOLTAIC SYSTEM

Label Location:
(POI)
Per Code:
705.12.C

PHOTOVOLTAIC POINT OF
INTERCONNECTION
WARNING: ELECTRIC SHOCK
HAZARD. DO NOT TOUCH
TERMINALS. TERMINALS ON
BOTH THE LINE AND LOAD SIDE
MAY BE ENERGIZED IN THE OPEN
POSITION. FOR SERVICE
DE-ENERGIZE BOTH SOURCE
AND MAIN BREAKER.
PV POWER SOURCE
MAXIMUM AC
OPERATING CURRENT 48 A
MAXIMUM AC
OPERATING VOLTAGE 240 V


Label Location:
(POI)
Per Code:
690.54; 690.13.B

PCS Controlled Current Setting: _____ A
The maximum output current from this system toward
the main panel is controlled electronically. Refer to the
manufacturer's instructions for more information.

Label Location:
(INV)(LC)
Per Code:
UL 1741 Power Control System

RAPID SHUTDOWN
SWITCH FOR
SOLAR PV SYSTEM

Label Location:
RSD Switch
Per Code:
690.56.C.2

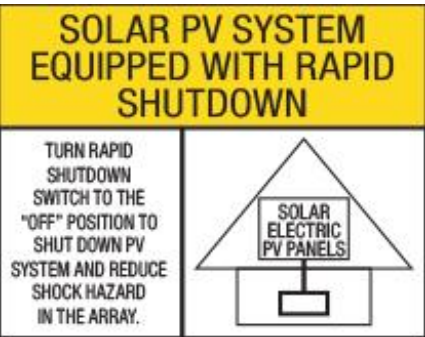

Label Location:
(MSP)
Per Code:
690.56.C

(AC): AC Disconnect
(C): Conduit
(CB): Combiner Box
(D): Distribution Panel
(DC): DC Disconnect
(IC): Interior Run Conduit
(INV): Inverter With Integrated DC Disconnect
(LC): Load Center
(M): Utility Meter
(POI): Point of Interconnection

BACKUP LOAD CENTER

Label Location:
(BLC)
Per Code:
408.4

CAUTION
DO NOT ADD NEW LOADS

Label Location:
(BLC)
Per Code:
220

CAUTION
THIS PANEL HAS SPICED FEED-
THROUGH CONDUCTORS.
LOCATION OF DISCONNECT AT ENERGY
STORAGE BACKUP LOAD PANEL

Label Location:
(MSP)
Per Code:
312.8.A.3

CAUTION
DUAL POWER SOURCE
SECOND SOURCE IS
ENERGY STORAGE SYSTEM

Label Location:
(MSP)
Per Code:
705.12.C

WARNING
ELECTRIC SHOCK HAZARD
DO NOT TOUCH TERMINALS
TERMINALS ON BOTH LINE AND
LOAD SIDES MAY BE ENERGIZED
IN THE OPEN POSITION

Label Location:
(AC)
Per Code:
706.15.c

WARNING
POWER SOURCE
OUTPUT CONNECTION
DO NOT RELOCATE
THIS OVERCURRENT
DEVICE

Label Location:
(POI)
Per Code:
705.12.B.3.2

WARNING
THIS EQUIPMENT FED BY
MULTIPLE SOURCES. TOTAL
RATING OF ALL OVER CURRENT
DEVICES, EXCLUDING MAIN
SUPPLY OVERCURRENT DEVICE,
SHALL NOT EXCEED AMPACITY
OF BUSBAR.

Per Code:
705.12.B.3.3

CAUTION
TRI POWER SOURCE
SECOND SOURCE IS PHOTOVOLTAIC SYSTEM
THIRD SOURCE IS ENERGY STORAGE SYSTEM

Label Location:
(MSP)
Per Code:
705.12.C

PCS Controlled Current Setting: _____ A
The maximum output current from this system toward
the main panel is controlled electronically. Refer to the
manufacturer's instructions for more information.

Label Location:
(INV)(LC)
Per Code:
UL 1741 Power Control System

Tesla Energy
Customer Care 888-765-2489
Powerwall team

Label Location:
(MSP)
Per Code:
R328.11

ENERGY STORAGE
SYSTEM DISCONNECT
NOMINAL ESS AC VOLTAGE: 240
MAXIMUM ESS DC VOLTAGE: 92

Label Location:
(MSP)
Per Code:
706.15.C

(AC): AC Disconnect
(BLC): Backup Load Center
(MSP): Main Service Panel

DATASHEET - M22-PVT-K01-BVP



Emergency stop/emergency switching off pushbutton, RMQ-Titan, 1 NC, blister pack



Powering Business Worldwide™

Part no. M22-PVT-K01-BVP
Catalog No. 132624
Alternate Catalog No. M22-PVT-K01-BVPQ

Delivery program

Product range			RMQ-Titan
Description			Blister pack for hanging. Complete practical solution. Can be ordered using a single article no.
Connection to SmartWire-DT			no
Equipment supplied			
1	Emergency-stop button mounting clamp contact element		M22-PVT
1			M22-A
1			M22-K01

Technical data

General

Ambient temperature			
Open		°C	-25 - +70
shipping classification			DNV GL LR
			

Design verification as per IEC/EN 61439

Technical data for design verification			
Rated operational current for specified heat dissipation	I _n	A	6
Heat dissipation per pole, current-dependent	P _{vid}	W	0.11
Equipment heat dissipation, current-dependent	P _{vid}	W	0
Static heat dissipation, non-current-dependent	P _{vs}	W	0
Heat dissipation capacity	P _{diss}	W	0
Operating ambient temperature min.		°C	-25
Operating ambient temperature max.		°C	70
IEC/EN 61439 design verification			
10.2 Strength of materials and parts			
10.2.2 Corrosion resistance			Meets the product standard's requirements.
10.2.3.1 Verification of thermal stability of enclosures			Meets the product standard's requirements.
10.2.3.2 Verification of resistance of insulating materials to normal heat			Meets the product standard's requirements.
10.2.3.3 Verification of resistance of insulating materials to abnormal heat and fire due to internal electric effects			Meets the product standard's requirements.
10.2.4 Resistance to ultra-violet (UV) radiation			Please enquire
10.2.5 Lifting			Does not apply, since the entire switchgear needs to be evaluated.
10.2.6 Mechanical impact			Does not apply, since the entire switchgear needs to be evaluated.
10.2.7 Inscriptions			Meets the product standard's requirements.
10.3 Degree of protection of ASSEMBLIES			Does not apply, since the entire switchgear needs to be evaluated.
10.4 Clearances and creepage distances			Meets the product standard's requirements.

10.5 Protection against electric shock			Does not apply, since the entire switchgear needs to be evaluated.
10.6 Incorporation of switching devices and components			Does not apply, since the entire switchgear needs to be evaluated.
10.7 Internal electrical circuits and connections			Is the panel builder's responsibility.
10.8 Connections for external conductors			Is the panel builder's responsibility.
10.9 Insulation properties			
10.9.2 Power-frequency electric strength			Is the panel builder's responsibility.
10.9.3 Impulse withstand voltage			Is the panel builder's responsibility.
10.9.4 Testing of enclosures made of insulating material			Is the panel builder's responsibility.
10.10 Temperature rise			The panel builder is responsible for the temperature rise calculation. Eaton will provide heat dissipation data for the devices.
10.11 Short-circuit rating			Is the panel builder's responsibility. The specifications for the switchgear must be observed.
10.12 Electromagnetic compatibility			Is the panel builder's responsibility. The specifications for the switchgear must be observed.
10.13 Mechanical function			The device meets the requirements, provided the information in the instruction leaflet (IL) is observed.

Technical data ETIM 7.0

Low-voltage industrial components (EG000017) / Front element for mushroom push-button (EC001038)			
Electric engineering, automation, process control engineering / Low-voltage switch technology / Command and alarm device / Front element for mushroom push-button actuators (ec1@ss10.0.1-27-37-12-12 [AKF030014])			
Colour button			Red
Construction type lens			Round
Diameter cap		mm	38
Hole diameter		mm	22.5
Width opening		mm	0
Height opening		mm	0
Degree of protection (IP)			IP67
Degree of protection (NEMA)			
Type of button			High
Suitable for illumination			No
Switching function latching			Yes
Spring-return			No
With front ring			No
Material front ring			Plastic
Colour front ring			Other
Suitable for emergency stop			Yes
Unlocking method			Turn-release

Additional product information (links)

IL04716005Z RMQ-Titan: Emergency stop buttons, Emergency stop buttons	
IL04716005Z RMQ-Titan: Emergency stop buttons, Emergency stop buttons	https://es-assets.eaton.com/DOCUMENTATION/AWA_INSTRUCTIONS/IL04716005Z2020_01.pdf
IL04716002Z RMQ-Titan System	
IL04716002Z RMQ-Titan System	https://es-assets.eaton.com/DOCUMENTATION/AWA_INSTRUCTIONS/IL04716002Z2020_09.pdf

The intended purpose of this document is to show that the PV system will never exceed 600VDC when designed to the max string length. To show this, we have provided voltage calculations using the electrical characteristics of various modules we will be installing. The relevant equations are below and will be used for all individual module calculations.

$$V_{CorString} = (V_{oc} + (T_{low} - 25^{\circ}C)T_{voc}) * 14$$
$$\text{where } T_{voc} = C_{T,voc}V_{oc}$$
$$\text{where } T_{low} = 2^{\circ}C$$

Tesla 425W Module (T425S)
 $C_{T,voc} = -0.26\%/^{\circ}C$
 $V_{oc} = 48.65\text{ V}$
 $V_{Cor} = [48.65 + (2^{\circ} - 25^{\circ}C) * (-0.26\% * 48.65)] * 11$
 $V_{CorString} = 567.15\text{ V}$
(max string length is 11 modules for non-fixed voltage inverter)

Tesla 420W Module (T420S)
 $C_{T,voc} = -0.26\%/^{\circ}C$
 $V_{oc} = 48.50\text{ V}$
 $V_{Cor} = [48.50 + (2^{\circ} - 25^{\circ}C) * (-0.26\% * 48.50)] * 11$
 $V_{CorString} = 565.40\text{ V}$
(max string length is 11 modules for non-fixed voltage inverter)

Tesla 400W Module (T400H)
 $C_{T,voc} = -0.27\%/^{\circ}C$
 $V_{oc} = 45.30\text{ V}$
 $V_{Cor} = [45.30 + (2^{\circ} - 25^{\circ}C) * (-0.27\% * 45.30)] * 12$
 $V_{CorString} = 577.36\text{ V}$
(max string length is 12 modules for non-fixed voltage inverter)

Tesla 395W Module (T395H)
 $C_{T,voc} = -0.27\%/^{\circ}C$
 $V_{oc} = 45.27\text{ V}$
 $V_{Cor} = [45.27 + (2^{\circ} - 25^{\circ}C) * (-0.27\% * 45.27)] * 12$
 $V_{CorString} = 576.98\text{ V}$
(max string length is 12 modules for non-fixed voltage inverter)

SolarCity Standard 265W Module (SC265)
 $C_{T,voc} = -0.36\%/^{\circ}C$
 $V_{oc} = 38.3\text{ V}$
 $V_{Cor} = [38.3 + (2^{\circ} - 25^{\circ}C) * (-0.36\% * 38.3)] * 14$
 $V_{CorString} = 580.60\text{ V}$
(max string length is 14 modules for non-fixed voltage inverter)

SolarCity 325W Module (SC325)
 $C_{T,voc} = -0.235\%/^{\circ}C$
 $V_{oc} = 69.60\text{ V}$
 $V_{Cor} = [69.60 + (2^{\circ} - 25^{\circ}C) * (-0.235\% * 69.60)] * 8$
 $V_{CorString} = 586.90\text{ V}$
(max string length is 8 modules for non-fixed voltage inverter)

SolarCity 315W Module (SC315B2)
 $C_{T,voc} = -0.25\%/^{\circ}C$
 $V_{oc} = 70.20\text{ V}$
 $V_{Cor} = [70.20 + (2^{\circ} - 25^{\circ}C) * (-0.25\% * 70.20)] * 8$
 $V_{CorString} = 593.89\text{ V}$
(max string length is 8 modules for non-fixed voltage inverter)


Hanwha 345W Module (Q.PEAK DUO BLK-G6+/SC)
 $C_{T,voc} = -0.27\%/^{\circ}C$
 $V_{oc} = 40.92\text{ V}$
 $V_{Cor} = [40.92 + (2^{\circ} - 25^{\circ}C) * (-0.27\% * 40.92)] * 13$
 $V_{CorString} = 564.99\text{ V}$
(max string length is 13 modules for non-fixed voltage inverter)

Hanwha 340W Module (Q.PEAK DUO BLK-G6+/SC)
 $C_{T,voc} = -0.27\%/^{\circ}C$
 $V_{oc} = 40.66\text{ V}$
 $V_{Cor} = [40.66 + (2^{\circ} - 25^{\circ}C) * (-0.27\% * 40.66)] * 13$
 $V_{CorString} = 561.40\text{ V}$
(max string length is 13 modules for non-fixed voltage inverter)

Hanwha 320W Module (Q.PEAK DUO BLK-G5/SC)
 $C_{T,voc} = -0.28\%/^{\circ}C$
 $V_{oc} = 40.56\text{ V}$
 $V_{Cor} = [40.56 + (2^{\circ} - 25^{\circ}C) * (-0.28\% * 40.56)] * 13$
 $V_{CorString} = 561.24\text{ V}$
(max string length is 13 modules for non-fixed voltage inverter)

Hanwha 315W Module (Q.PEAK DUO BLK-G5/SC)
 $C_{T,voc} = -0.28\%/^{\circ}C$
 $V_{oc} = 40.29\text{ V}$
 $V_{Cor} = [40.29 + (2^{\circ} - 25^{\circ}C) * (-0.28\% * 40.29)] * 13$
 $V_{CorString} = 557.50\text{ V}$
(max string length is 13 modules for non-fixed voltage inverter)

Hanwha 300W Module (Q.PEAK-G4.1/SC)
 $C_{T,voc} = -0.28\%/^{\circ}C$
 $V_{oc} = 39.76\text{ V}$
 $V_{Cor} = [39.76 + (2^{\circ} - 25^{\circ}C) * (-0.28\% * 39.76)] * 14$
 $V_{CorString} = 592.49\text{ V}$
(max string length is 14 modules for non-fixed voltage inverter)

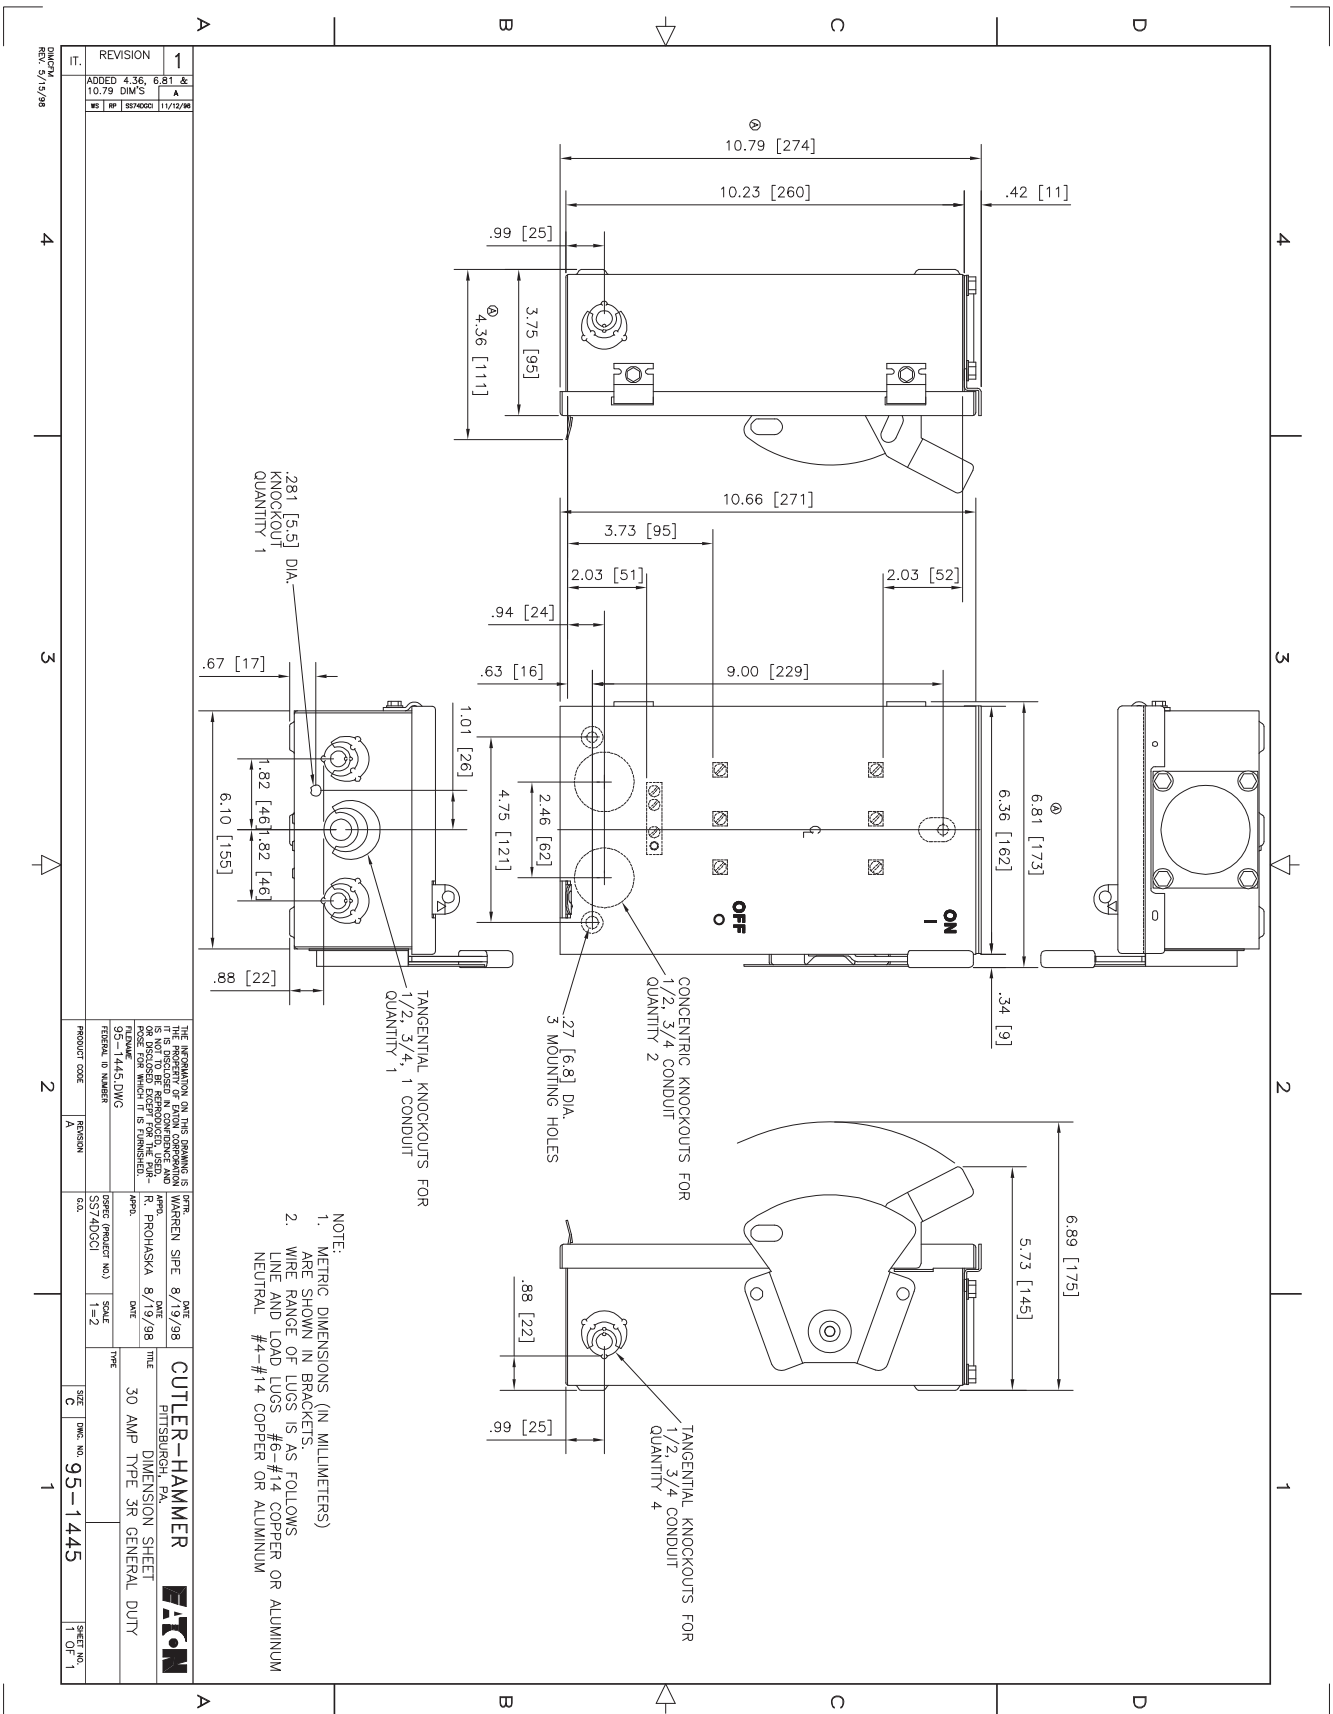


ROOFING SYSTEM SPECIFICATIONS



DESCRIPTION	PV mounting solution for composition shingle roofs.
	Works with all Zep Compatible Modules.
	Auto bonding UL-listed hardware creates structural and electrical bond.
SPECIFICATIONS	Designed for pitched roofs.
	Installs in portrait and landscape orientations.
	Engineered for spans up to 72” and cantilevers up to 24”.
	ZS Comp has a UL 1703 Class “A” Fire Rating when installed using modules from any manufacturer certified as “Type 1” or “Type 2”.
	Attachment method UL listed to UL 2582 for Wind Driven Rain.
	ZS Comp supports 50 psf (2400 Pa) front and up to 72 psf (3450 Pa) rear side design load rating for Portrait module orientation per UL 2703.
	ZS Comp supports 50 psf (2400 Pa) front side and up to 72 psf (3450 Pa) rear side design load rating for Landscape module orientation.
	Engineered for compliance with ASCE 7-05, 7-10, and 7-16 wind load requirements.
	Zep wire management products listed to UL 1565 for wire positioning devices.
	ZS Comp grounding products are listed to UL 2703 and UL 467.
	ZS Comp bonding products are listed to UL 2703.


MOUNTING BLOCK

Listed to UL 2703
Part #850-1633

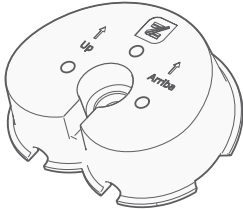


FLASHING INSERT

Listed to UL 2703 and UL 2582 for Wind Driven Rain
Part #850-1628

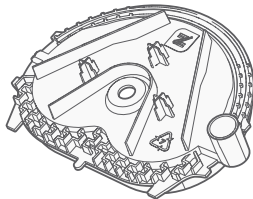

CAPTURED WASHER LAG

Part #850-1631-002 and #850-1631-004

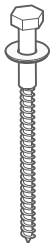


GROUND ZEP

Listed to UL 2703
Part #850-1511




LEVELING FOOT

Listed to UL 2703
Part #850-1397

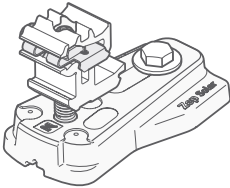


DC WIRE CLIP

Listed to UL 1565
Part #850-1509

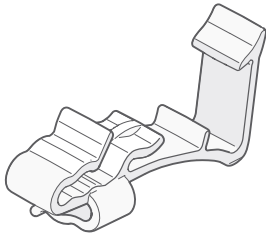


HOME RUN CLIP

Listed to UL 1565
Part #850-1510

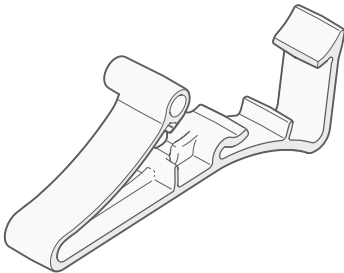


ARRAY SKIRT

Listed to UL 2703
Part #850-1608

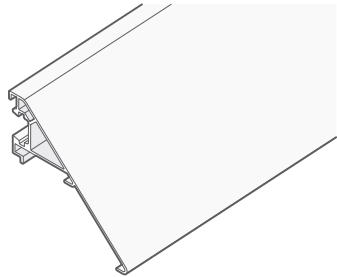


END CAP

Listed to UL 2703
Part #850-1586 (Left)
Part #850-1588 (Right)

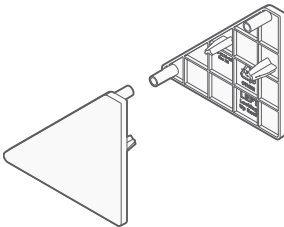


SKIRT GRIP

Listed to UL 2703
Part #850-1606

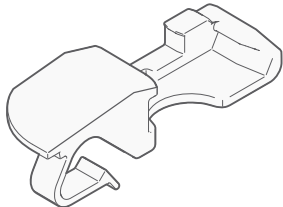


INTERLOCK

Listed to UL 2703
Part #850-1613

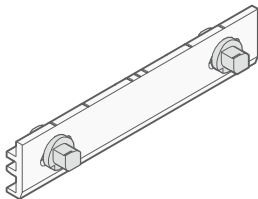

HYBRID INTERLOCK

Listed to UL 2703
Part #850-1281

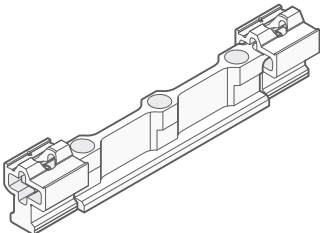

Photovoltaic Combiner Box

Tesla uses custom photovoltaic combiner boxes to combine solar module strings on the roof. The two combiner boxes defined here are purpose-built photovoltaic combiner box assemblies, with one designed for rail-based systems and one designed for systems without rails.



PERFORMANCE SPECIFICATIONS

Part Number	Tesla 4J
Array System Voltage	600 Vdc
Single Input String Current Rating	42 A
Single Input String Current Rating	42 A
Dual Input String Current Rating	28.5 A
Output Current Rating (with jumpers)	57 A
Maximum Number of Single Inputs	4
Maximum Number of Combined Inputs	2

MECHANICAL SPECIFICATIONS

Dimensions	185.93 x 228.6 x 126.8 mm (7.32 x 9.32 x 4.99 in)
------------	---


ENVIRONMENTAL SPECIFICATIONS

Maximum Operating Temperature	50°C
Enclosure Type	NEMA 3, 3R, 4, 4X, 12, 13
Ingress Rating	IP66


COMPLIANCE INFORMATION

Certifications	UL 1741, UL 508, CSA 22.2 No. 94
----------------	----------------------------------

Tesla 4J Combiner Box with Bracket / Cord Grip

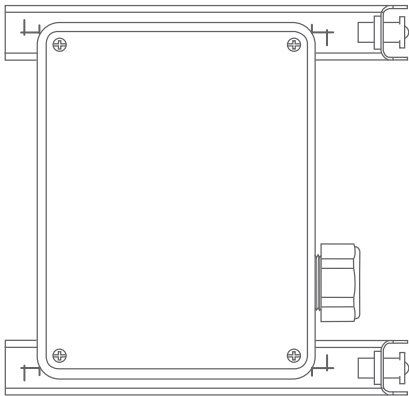


Top View with Cover

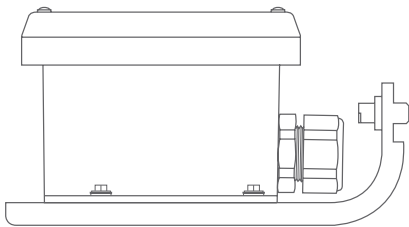


End View

NOTE: Tesla 4J combiner box with bracket / cord grip has the same dimensions as Tesla 4J combiner box, but has the added bracket/cord grip as shown above.

Tesla 4J Combiner Box

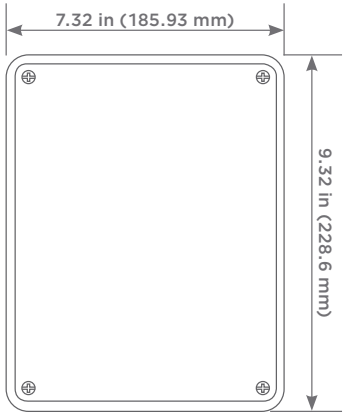

Top View with Cover

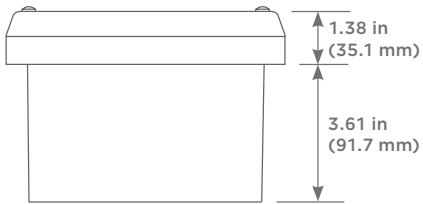

End View

PV HAZARD CONTROL SYSTEM | BIPV

UL 3741 REPORT DATE 01-27-23
PV RAPID SHUTDOWN ARRAY

WARNING: To reduce the risk of injury, read all instructions.

PV HAZARD CONTROL EQUIPMENT AND COMPONENTS

Function	Manufacturer	Model No.	Firmware Versions and Checksums	Certification Standard
PVRSE Mid Circuit Interrupter (MCI)	Tesla	MCI-1, MCI-2	N/A	UL 1741 PVRSE
Inverter, Powerwall+, or Powerwall 3	Tesla	7.6 kW: 1538000 ¹ 3.8 kW: 1534000 ¹ 7.6 kW: 1850000 ¹ 11.5 kW: 1707000 ¹	V4, CEA4F802 V4, FF7BE4E1 V4, CEA4F802 V1, 0x3282A1	UL 1741, 1998 PVRSS/PVRSE
PV Module	Tesla	SR60T1, SR72T1, SR72T2, SR72T3R	N/A	UL 61730
PVHCS Initiator (PV Inverter)	Dedicated PV system AC circuit breaker or AC disconnect switch, labeled per NEC 690.12 requirements.			N/A
PVHCS Initiator (Powerwall+, Powerwall 3)	Emergency stop device (NISD)- Listed "Emergency Stop Button" or "Emergency Stop Device" or "Emergency Stop Unit".			UL 508 or UL 60947 Parts 1, 5-1 and 5-5
PVHCS Initiator (Powerwall 3)	On/Off Enable switch located on Powerwall 3, when labeled as Rapid Shutdown initiator per NEC 690.12 requirements			UL 1741

¹ Applies to variations of this part number with suffix of two numbers and one letter.

Note: PVHCS installation requirements may reduce the effective equipment and component ratings below the individual equipment and component PVRSE ratings in order to achieve PVHCS shock hazard reduction requirements.

PVHCS INSTALLATION REQUIREMENTS

Max System Voltage	600 Vdc
PVHCS Maximum Circuit Voltage (Array Internal Voltage After Actuation)	165 Vdc (cold weather open circuit)
Max Series-Connected Panels Between MCIs:	10

OTHER INSTALLATION INSTRUCTIONS

1. An MCI must be connected to one end of each series string or mounting plane sub-array string.
2. Verification that MCIs are installed with 10 or fewer modules between MCIs shall be documented for inspection, by voltage measurement logs and/or as-built string layout diagrams.
3. For PV Inverter: The PVHCS initiator (AC breaker or switch) shall be sized and installed in accordance with NEC requirements. The specific part shall be identified on the as-built system drawings.
4. For Powerwall+ or Powerwall 3: The PVHCS emergency stop initiator shall have the following minimum ratings: Outdoor (Type 3R or higher), 12V, 1A, and shall be installed in accordance with NEC requirements. The specific part shall be identified on the as-built system drawings. Refer to the Powerwall installation manual for further details.

PV HAZARD CONTROL SYSTEM | GENERIC PV ARRAY

UL 3741 REPORT DATE 01-27-23 Tesla Inverter Based PVHCS, Consisting of Tesla Inverters, Tesla MCI and other
PV RAPID SHUTDOWN ARRAY listed components to create the system

WARNING: To reduce the risk of injury, read all instructions.

PV HAZARD CONTROL EQUIPMENT AND COMPONENTS

Function	Manufacturer	Model No.	Firmware Versions and Checksums	Certification Standard
Inverter, Powerwall+, or Powerwall 3	Tesla	7.6 kW: 1538000 ¹ 3.8 kW: 1534000 ¹ 7.6 kW: 1850000 ¹ 11.5 kW: 1707000 ¹	V4, CEA4F802 V4, FF7BE4E1 V4, CEA4F802 V1, 0x3282A1	UL 1741, UL 1998, PVRSS/PVRSE
Mid Circuit Interrupter (MCI)	Tesla	MCI-1, MCI-2	N/A	UL 1741 PVRSE
PV Modules	The PVHC PV modules must be listed by a NRTL to UL 1703 and/or UL 61730-1 and UL 61730-2 (excluding Class 0 and Class I).			
PV Mounting System	The PV mounting system must comply with one of the following: - Listed by NRTL to UL 2703 and rated for use with the specific PV modules noted above. - The non-certified combinations of mounting and PV modules shall be evaluated for loading, mounting and grounding per the NEC and other applicable installation codes.			
PV Connectors	The following PV connectors may be used to connect to the Tesla MCIs: - Staubli type PV-KST4/6II-UR or type PV-KST4-EVO2 (male), - Staubli type PV-KBT4/6II-UR or PV-KBT4-EVO2 (female), - Staubli Branch Socket PV-AZB4 and Branch Plug PV-AZS4, - Connectors evaluated by an NRTL for intermatability with the connectors above.			
PVHCS Initiator (PV Inverter)	Dedicated PV system AC circuit breaker or AC disconnect switch, labeled per NEC 690.12 requirements.			N/A
PVHCS Initiator (Powerwall+, Powerwall 3)	Emergency stop device (NISD)- Listed "Emergency Stop Button" or "Emergency Stop Device" or "Emergency Stop Unit".			UL 508 or UL 60947 Parts 1, 5-1 and 5-5.
PVHCS Initiator (Powerwall 3)	On/Off Enable switch located on Powerwall 3, when labeled as Rapid Shutdown initiator per NEC 690.12 requirements			UL 1741

¹ Applies to variations of this part number with suffix of two numbers and one letter.

Note: PVHCS installation requirements may reduce the effective equipment and component ratings below the individual equipment and component PVRSE ratings in order to achieve PVHCS shock hazard reduction requirements.

PVHCS INSTALLATION REQUIREMENTS

Max System Voltage	600 Vdc
PVHCS Maximum Circuit Voltage (Array Internal Voltage After Actuation)	165 Vdc (cold weather open circuit)

OTHER INSTALLATION INSTRUCTIONS

1. An MCI must be connected to one end of each series string or mounting plane sub-array string.
2. MCIs shall be installed between series connected module combinations such that the PVHC Maximum Circuit Voltage after actuation is no greater than 165V under any circumstances. The installation location coldest anticipated operating ambient temperature shall be used to calculate the PV maximum voltage in accordance with NEC 690.7.
3. Verification that the MCIs are installed in accordance with 1) and 2) shall be documented for inspection, by voltage measurement logs and/or as-built string layout diagrams.
4. For PV Inverter: The PVHCS initiator (AC breaker or switch) shall be sized and installed in accordance with NEC requirements. The specific part shall be identified on the as-built system drawings.
5. For Powerwall+ and Powerwall 3: The PVHCS emergency stop initiator shall have the following minimum ratings: Outdoor (Type 3R or higher), 12V, 1A, and shall be installed in accordance with NEC requirements. The specific part shall be identified on the as-built system drawings. Refer to the Powerwall installation manual for further details.

Solar Shutdown Device 1 Technical Specifications

The Solar Shutdown Device is a Mid-Circuit Interrupter (MCI) and is part of the PV system rapid shutdown (RSD) function in accordance with Article 690 of the applicable NEC. When paired with Powerwall+ or Tesla Solar Inverter, solar array shutdown is initiated by any loss of AC power.

Electrical Specifications	Nominal Input DC Current Rating (I_{MP})	12 A
	Maximum Input Short Circuit Current (I_{SC})	19 A
	Maximum System Voltage (PVHCS)	600 V DC
RSD Module Performance	Maximum Number of Devices per String	5
	Control	Power Line Excitation
	Passive State	Normally Open
	Maximum Power Consumption	7 W
	Warranty	25 years
Environmental Specifications	Ambient Temperature	-40°C to 50°C (-40°F to 122°F)
	Storage Temperature	-30°C to 70°C (-22°F to 158°F)
	Enclosure Rating	NEMA 4X / IP65
Compliance Information	Certifications	UL 1741 PVRSE, UL 3741, PVRSA (Photovoltaic Rapid Shutdown Array)
	RSD Initiation Method	PV System AC Breaker or Switch
	Compatible Equipment	See Compatibility Table below
Mechanical Specifications	Model Number	MCI-1
	Electrical Connections	MC4 Connector
	Housing	Plastic
	Dimensions	125 mm x 150 mm x 22 mm (5 in x 6 in x 1 in)
	Weight	350 g (0.77 lb)
	Mounting Options	ZEP Home Run Clip M4 Screw (#10) M8 Bolt (5/16") Nail / Wood screw

The technical drawing illustrates the Solar Shutdown Device 1 (MCI-1) from two perspectives: a side view and a front view. The side view shows a vertical profile with a total height of 650 mm and a width of 22 mm. It features two MC4 connectors at the top and bottom. The front view shows a hexagonal plastic housing with a width of 125 mm and a height of 150 mm. Mounting options are indicated on the right side of the front view: an M4 screw, an M8 bolt, and a nail or wood screw. A dimension of 250 mm is shown between the top and bottom MC4 connectors in the front view.

UL 3741 PV Hazard Control (and PVRSA) Compatibility

Tesla Solar Roof and Tesla/Zep ZS Arrays using the following modules are certified to UL 3741 and UL 1741 PVRSA when installed with Powerwall+ or Tesla Solar Inverter and Solar Shutdown Devices. See [Powerwall+ / Tesla Solar Inverter Rapid Shutdown: Module Selection Based on PV Hazard Control System Listing](#) for guidance on installing other modules.

Brand	Model	Required Solar Shutdown Devices
Tesla	Solar Roof V3	1 Solar Shutdown Device per 10 modules
Tesla	Tesla TxxxS (where xxx = 405 to 450 W, increments of 5) Tesla TxxxH (where xxx = 395 to 415 W, increments of 5)	1 Solar Shutdown Device per 3 modules ¹
Hanwha	Q.PEAK DUO BLK-G5 or Q.PEAK DUO BLK-G6+	1 Solar Shutdown Device per 3 modules

¹ **Exception:** Tesla solar modules installed in locations where the max Voc for three modules at low design temperatures exceeds 165 V shall be limited to two modules between Solar Shutdown Devices.

Q.PEAK DUO BLK ML-G10+ SERIES



385-405 Wp | 132 Cells
20.5 % Maximum Module Efficiency

MODEL Q.PEAK DUO BLK ML-G10+/TS



Breaking the 20% efficiency barrier

Q.ANTUM DUO Z Technology with zero gap cell layout boosts module efficiency up to 20.5%.



A reliable investment

Inclusive 25-year product warranty and 25-year linear performance warranty¹.



Enduring high performance

Long-term yield security with Anti LeTID Technology, Anti PID Technology² and Hot-Spot Protect.



Innovative all-weather technology

Optimal yields, whatever the weather with excellent low-light and temperature behaviour.



Zep compatible™ frame design

High-tech black Zep Compatible™ frame, for improved aesthetics, easy installation and increased safety.



The most thorough testing programme in the industry

Qcells is the first solar module manufacturer to pass the most comprehensive quality programme in the industry: The new "Quality Controlled PV" of the independent certification institute TÜV Rheinland.


¹ See data sheet on rear for further information.

² APT test conditions according to IEC/TS 62804-1:2015, method A (-1500 V, 96 h)

Q.PEAK DUO BLK ML-G10+ SERIES

Mechanical Specification

Format	74.4 in × 41.2 in × 1.57 in (including frame) (1890 mm × 1046 mm × 40 mm)
Weight	51.8 lbs (23.5 kg)
Front Cover	0.13 in (3.2 mm) thermally pre-stressed glass with anti-reflection technology
Back Cover	Composite film
Frame	Black anodised aluminium
Cell	6 × 22 monocrystalline Q.ANTUM solar half cells
Junction box	2.09-3.98 in × 1.26-2.36 in × 0.59-0.71 in (53-101 mm × 32-60 mm × 15-18 mm), IP67, with bypass diodes
Cable	4 mm ² Solar cable; (+) ≥ 52.2 in (1325 mm), (-) ≥ 52.2 in (1325 mm)
Connector	Stäubli MC4; IP68

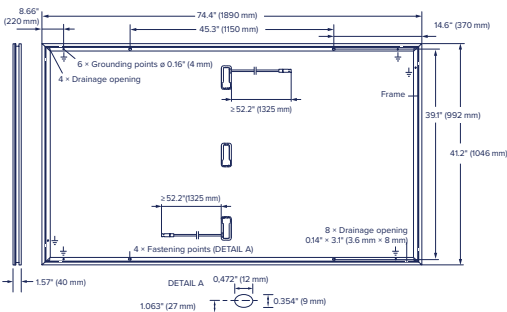

Electrical Characteristics

POWER CLASS	385	390	395	400	405
-------------	-----	-----	-----	-----	-----

MINIMUM PERFORMANCE AT STANDARD TEST CONDITIONS, STC¹ (POWER TOLERANCE +5 W / -0 W)


Minimum	Power at MPP ¹	P _{MPP} [W]	385	390	395	400	405
	Short Circuit Current ¹	I _{SC} [A]	11.04	11.07	11.10	11.14	11.17
	Open Circuit Voltage ¹	V _{OC} [V]	45.19	45.23	45.27	45.3	45.34
	Current at MPP	I _{MPP} [A]	10.59	10.65	10.71	10.77	10.83
	Voltage at MPP	V _{MPP} [V]	36.36	36.62	36.88	37.13	37.39
	Efficiency ¹	η [%]	≥ 19.5	≥ 19.7	≥ 20.0	≥ 20.2	≥ 20.5

MINIMUM PERFORMANCE AT NORMAL OPERATING CONDITIONS, NMOT²

Minimum	Power at MPP	P _{MPP} [W]	288.8	292.6	296.3	300.1	303.8
	Short Circuit Current	I _{SC} [A]	8.90	8.92	8.95	8.97	9.00
	Open Circuit Voltage	V _{OC} [V]	42.62	42.65	42.69	42.72	42.76
	Current at MPP	I _{MPP} [A]	8.35	8.41	8.46	8.51	8.57
	Voltage at MPP	V _{MPP} [V]	34.59	34.81	35.03	35.25	35.46


¹Measurement tolerances P_{MPP} ± 3%; I_{SC}; V_{OC} ± 5% at STC: 1000 W/m², 25 ± 2 °C, AM 1.5 according to IEC 60904-3 • ²800 W/m², NMOT, spectrum AM 1.5

Qcells PERFORMANCE WARRANTY	PERFORMANCE AT LOW IRRADIANCE
-----------------------------	-------------------------------

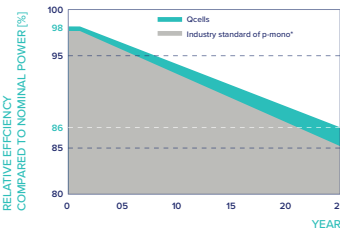

At least 98 % of nominal power during first year. Thereafter max. 0.5 % degradation per year. At least 93.5 % of nominal power up to 10 years. At least 86 % of nominal power up to 25 years.

All data within measurement tolerances. Full warranties in accordance with the warranty terms of the Qcells sales organisation of your respective country.

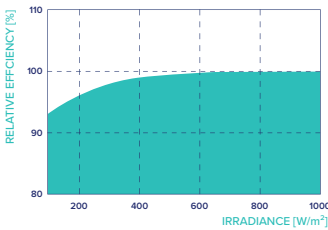

Typical module performance under low irradiance conditions in comparison to STC conditions (25 °C, 1000 W/m²).

*Standard terms of guarantee for the 5 PV companies with the highest production capacity in 2021 (February 2021)

TEMPERATURE COEFFICIENTS			
Temperature Coefficient of I _{SC}	α	[% / K]	+0.04
Temperature Coefficient of P _{MPP}	γ	[% / K]	-0.34
Temperature Coefficient of V _{OC}	β	[% / K]	-0.27
Nominal Module Operating Temperature	NMOT	[°F]	109 ± 5.4 (43 ± 3 °C)

Properties for System Design

Maximum System Voltage	V _{sys} [V]	1000 (IEC)/1000 (UL)	PV module classification	Class II
Maximum Series Fuse Rating	[A DC]	20	Fire Rating based on ANSI / UL 61730	TYPE 2
Max. Design Load, Push / Pull ³	[lbs / ft ²]	85 (4080 Pa) / 85 (4080 Pa)	Permitted Module Temperature on Continuous Duty	-40 °F up to +185 °F (-40 °C up to +85 °C)
Max. Test Load, Push / Pull ³	[lbs / ft ²]	128 (6120 Pa) / 128 (6120 Pa)		

³ See Installation Manual

Qualifications and Certificates

UL 61730, CE-compliant,
Quality Controlled PV -
TÜV Rheinland; IEC 61215:2016,
IEC 61730:2016,
U.S. Patent No. 9,893,215
(solar cells)



The ideal solution for:



Rooftop arrays on residential buildings



Rooftop arrays on commercial/industrial buildings



Qcells pursues minimizing paper output in consideration of the global environment.

Note: Installation instructions must be followed. Contact our technical service for further information on approved installation of this product.
Hanwha Q CELLS America Inc. 400 Spectrum Center Drive, Suite 1400, Irvine, CA 92618, USA | TEL +1 949 748 59 96 | EMAIL hqc-inquiry@qcells.com | WEB www.qcells.com

qcells

MCI WIRING DETAIL

TESLA

GENERAL NOTES


- DRAWING OF STANDARD MCI WIRING DETAIL FOR ANY GIVEN STRING LENGTH
- IF INITIATED, RAPID SHUTDOWN OCCURS WITHIN 30 SECONDS OF ACTIVATION AND LIMITS VOLTAGE ON THE ROOF TO NO GREATER THAN 165V (690.12.B.2.1)
- MID CIRCUIT INTERRUPTER (MCI) IS A UL 1741 PVRSE CERTIFIED RAPID SHUTDOWN DEVICE (RSD)

RETROFIT PV MODULES

- MCIS ARE LOCATED AT ROOF LEVEL, JUST UNDER THE PV MODULES IN ACCORDANCE WITH 690.12 REQUIREMENTS
- THE QUANTITY OF MCIS PER STRING IS DETERMINED BY STRING LENGTH
 - NUMBER OF MODULES BETWEEN MCI UNITS = 0–3
 - MAXIMUM NUMBER OF MODULES PER MCI UNIT = 3
 - MINIMUM NUMBER MCI UNITS = MODULE COUNT/3

*Exception: Tesla (Longi) modules installed in locations where the max Voc for 3 modules at low design temperature exceeds 165V shall be limited to 2 modules between MCIs.

PLEASE REFER TO MCI CUTSHEET AND PVRSA INSERT FOR MORE INFORMATION

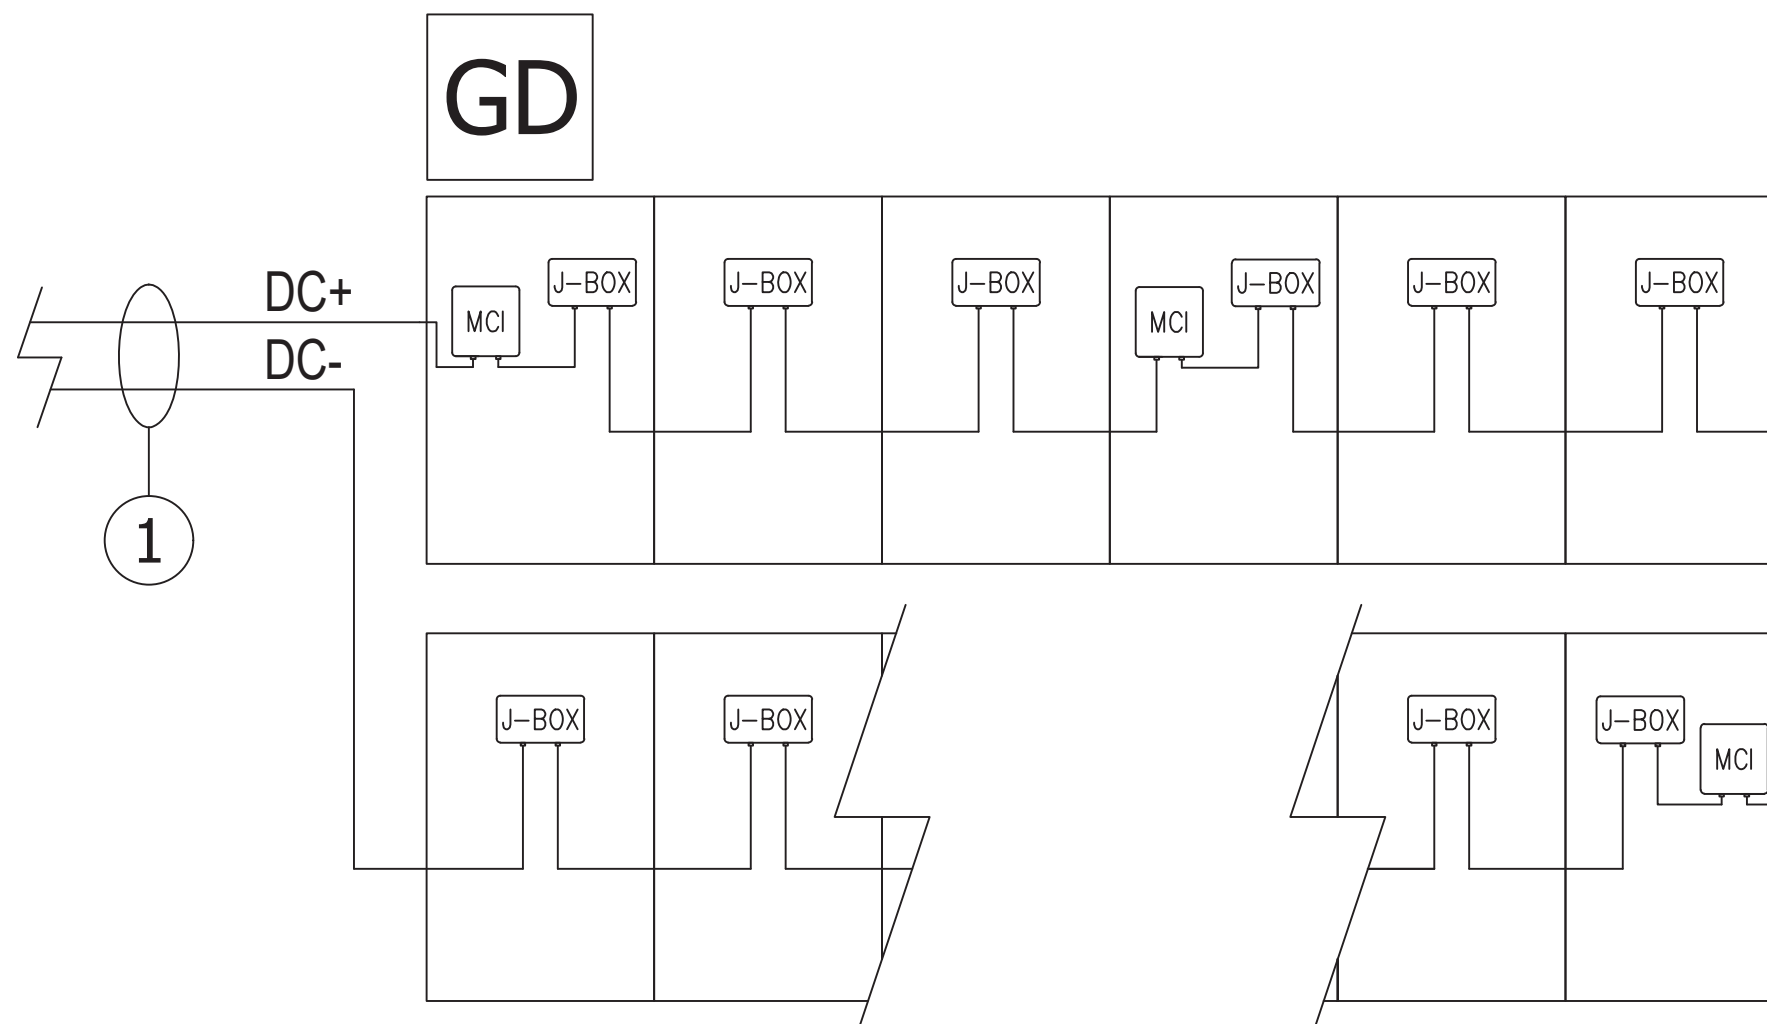

① (2) AWG, PV Wire, 600V, Black

DC

Product Selection

120/240 Vac General-Duty, Fusible,
Single Throw

Specifications

- 30 – 600 amperes.
- Suitable for service entrance applications unless otherwise noted.
- Horsepower rated.
- Bolt-on hub provision. Provided for general-duty switches in a NEMA 3R enclosure. See **Page 8-7** for selection.
- UL listed File No. E5239. Meets UL 98 for enclosed switches and NEMA Std. KS-1.
- 200 – 600 ampere switches incorporate K-Series design.



DP221NGB



DG321NRB

8

Table 8-40. 120/240 Vac General-Duty, Fusible, Single Throw

System	Ampere Rating	Fuse Type Provision	Maximum Horsepower Ratings ^①				NEMA 1 Enclosure Indoor		NEMA 3R Enclosure Rainproof	
			Single-Phase ac		3-Phase ac	dc	Catalog Number	Price U.S. \$	Catalog Number	Price U.S. \$
			120 Volt	240 Volt	240 Volt	250 Volt				

Fusible — Plug Type ^②

2-Wire (One Blade, One Fuse, S/N) — 120 Vac

	30	Plug (Type S, T or W)	1/2 – 2	—	—	—	DP111NGB		—	
--	----	-----------------------	---------	---	---	---	----------	--	---	--

3-Wire (Two Blades, Two Fuses, S/N) — 120/240 Vac

	30	Plug (Type S, T or W)	1/2 – 2	1-1/2 – 3	—	—	DP221NGB		Use cartridge-type fuse catalog number DG221NRB	
--	----	-----------------------	---------	-----------	---	---	----------	--	---	--

Fusible — Cartridge Type

2-Pole 2-Wire (Two Blades, Two Fuses) — 240 Vac

	30	—	—	1-1/2 – 3	3 – 7-1/2	—	③		③	
	60	—	—	3 – 10	7-1/2 – 15	—	③		③	
	100	—	—	7-1/2 – 15	15 – 30	—	③		③	
	200	—	—	15	25 – 60	—	③		③	
	400	H	—	—	50 – 125	—	DG225FGK ④⑤		DG225FRK ④⑤	
	600	H	—	—	75 – 200	—	DG226FGK ④⑤		DG226FRK ④⑤	

3-Wire (Two Blades, Two Fuses, S/N) — 120/240 Vac

	30	H	—	1-1/2 – 3	3 – 7-1/2 ⑥	—	DG221NGB		DG221NRB	
	60	H	—	3 – 10	7-1/2 – 15 ⑥	—	DG222NGB		DG222NRB	
	100	H	—	7-1/2 – 15	15 – 30 ⑥	—	DG223NGB		DG223NRB	
	200	H	—	15	25 – 60 ⑥	—	DG224NGK		DG224NRK	
	400	H	—	—	50 – 125 ⑥	50	DG225NGK		DG225NRK	
	600	H	—	—	75 – 200 ⑥	—	DG226NGK		DG226NRK	

- ① Maximum hp ratings apply only when dual element time delay fuses are used.
- ② These switches do not have an interlock which prevents door from being opened when switch is in the ON position.
- ③ Use 3-wire catalog numbers below.
- ④ Solid neutral bars are not included. Order separately from **Table 8-1** on **Page 8-5**.
- ⑤ **WARNING!** Switch is not approved for service entrance unless a neutral kit is installed.
- ⑥ Grounded B phase rating, UL listed.

Note: All general-duty safety switches are individually packaged.

Note: Accessories are limited in scope on general-duty safety switches. See **Page 8-5** for availability. In addition, clear line shields are available as an accessory on 200 – 600 ampere general-duty switches. Catalog Numbers: 200 A = 70-7759-11, 400 A = 70-8063-8, 600 A = 70-8064-8.

Discount Symbol **22CD**

Gateway 3

Tesla Gateway 3 controls connection to the grid in a Powerwall system, automatically detecting outages and providing seamless transition to backup power. It provides energy monitoring that is used by Powerwall for solar self-consumption, time-based control, and backup operation.

Performance Specifications

Model Number	1841000-01-y	AC Meter	Revenue accurate (+/- 0.5%)
Nominal Grid Voltage	120/240 V AC	Communication	CAN
Grid Configuration	Split phase	User Interface	Tesla App
Grid Frequency	60 Hz	Backup Transition	Automatic disconnect for seamless backup
Continuous Current Rating	200 A	Overcurrent Protection Device	100–200 A Service entrance rated Eaton CSR, BWH, or BW, or Square D QOM breakers
Maximum Supply Short Circuit Current	22 kA with Square D or Eaton main breaker 25 kA with Eaton main breaker ¹	Internal Panelboard	200 A 8-space/16 circuit breakers Eaton BR, Siemens QP, or Square D HOM breakers rated to 10–125A
IEC Protective Class	Class I	Warranty	10 years
Overvoltage Category	Category IV		

¹Only Eaton CSR or BWH main breakers are 25 kA rated

Environmental Specifications


Operating Temperature	–20°C to 50°C (–4°F to 122°F)
Operating Humidity (RH)	Up to 100%, condensing
Maximum Elevation	3000 m (9843 ft)
Environment	Indoor and outdoor rated
Enclosure Type	NEMA 3R

Compliance Information

Certifications	UL 67, UL 869A, UL 916, UL 1741 PCS, CSA 22.2 107.1, CSA 22.2 29
Emmissions	FCC Part 15, ICES 003

Mechanical Specifications

Dimensions	660 x 411 x 149 mm (26 x 16 x 6 in)
Weight	16.4 kg (36 lb)
Mounting options	Wall mount

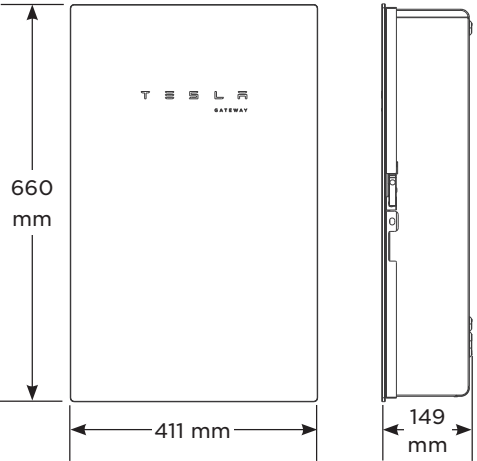

Powerwall 3

Power Everything

Powerwall 3 is a fully integrated solar and battery system, designed to accelerate the transition to sustainable energy. Customers can receive whole home backup, cost savings, and energy independence by producing and consuming their own energy while participating in grid services. Once installed, customers can manage their system using the Tesla App to customize system behavior to meet their energy goals.

Powerwall 3 achieves this by supporting up to 20 kW DC of solar and providing 11.5 kW AC of continuous power per unit. It has the ability to start heavy loads up to 185 A LRA, meaning a single unit can support the power needs of most homes. Powerwall 3 is designed for mass production, fast and efficient installations, easy system expansion, and simple connection to any electrical service.



Powerwall 3 Technical Specifications

System Technical Specifications	Model Number	1707000-xx-y
	Nominal Grid Voltage (Input & Output)	120/240 VAC
	Grid Type	Split phase
	Frequency	60 Hz
	Overcurrent Protection Device	60 A
	Solar to Battery to Home/Grid Efficiency	89% ^{1,2}
	Solar to Home/Grid Efficiency	97.5% ³
	Supported Islanding Devices	Gateway 3, Backup Switch, Backup Gateway 2
	Connectivity	Wi-Fi (2.4 and 5 GHz), Dual-port switched Ethernet, Cellular (LTE/4G ⁴)
	Hardware Interface	Dry contact relay, Rapid Shutdown (RSD) certified switch and 2-pin connector, RS-485 for meters
Solar Technical Specifications	AC Metering	Revenue Grade (+/- 0.5%)
	Protections	Integrated arc fault circuit interrupter (AFCI), Isolation Monitor Interrupter (IMI), PV Rapid Shutdown (RSD) using Tesla Mid-Circuit Interrupters
	Customer Interface	Tesla Mobile App
	Warranty	10 years
	Maximum Solar STC Input	20 kW
	Withstand Voltage	600 V DC
	PV DC Input Voltage Range	60 — 550 V DC
	PV DC MPPT Voltage Range	60 — 480 V DC
	MPPTs	6
Battery Technical Specifications	Maximum Current per MPPT (I _{mp})	13 A ⁵
	Maximum Short Circuit Current per MPPT (I _{sc})	15 A ⁵
	Nominal Battery Energy	13.5 kWh AC ²
	Maximum Continuous Discharge Power	11.5 kW AC
	Maximum Continuous Charge Power	5 kW AC
	Output Power Factor Rating	0 - 1 (Grid Code configurable)
	Maximum Continuous Current	48 A
	Maximum Output Fault Current	10 kA
	Load Start Capability (1 s)	185 A LRA
	Power Scalability	Up to 4 Powerwall 3 units supported

¹Typical solar shifting use case.
²Values provided for 25°C (77°F), at beginning of life. 3.3 kW charge/discharge power.
³Tested using CEC weighted efficiency methodology.
⁴The customer is expected to provide internet connectivity for Powerwall 3; cellular should not be used as the primary mode of connectivity. Cellular connectivity subject to network operator service coverage and signal strength.
⁵Where the DC input current exceeds the MPPT rating, a jumper can be used to combine two MPPTs into a single input to intake DC current up to 26 A I_{MP} / 30 A I_{SC}.

Powerwall 3 Technical Specifications

Environmental Specifications

Operating Temperature	−20°C to 50°C (−4°F to 122°F) ⁶
Operating Humidity (RH)	Up to 100%, condensing
Storage Temperature	−20°C to 30°C (−4°F to 86°F), up to 95% RH, non-condensing, State of Energy (SOE): 25% initial
Maximum Elevation	3000 m (9843 ft)
Environment	Indoor and outdoor rated
Enclosure Rating	NEMA 3R
Ingress Rating	IP67 (Battery & Power Electronics) IP45 (Wiring Compartment)
Pollution Rating	PD3
Operating Noise @ 1 m	<50 db(A) typical <62 db(A) maximum


⁶Performance may be de-rated at operating temperatures above 40°C (104°F).

Compliance Information

Certifications	UL 1642, UL 1699B, UL 1741, UL 1741 SA, UL 1741 SB, UL 1741 PCS, UL 3741, UL 1973, UL 1998, UL 9540, IEEE 1547-2018, IEEE 1547.1, UN 38.3
Grid Connection	United States
Emissions	FCC Part 15 Class B
Environmental	RoHS Directive 2011/65/EU
Seismic	AC156, IEEE 693-2005 (high)
Fire Testing	Meets the unit level performance criteria of UL 9540A

Mechanical Specifications


Dimensions	1099 x 609 x 193 mm (43.25 x 24 x 7.6 in)
Weight	130 kg (287 lb)
Mounting Options	Floor or wall mount

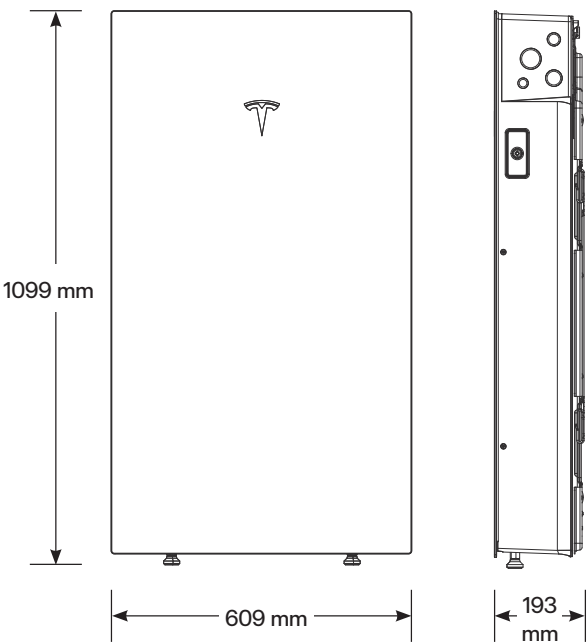

Powerwall 3 Example System Configurations


Powerwall 3 with Gateway 3

Whole Home Backup

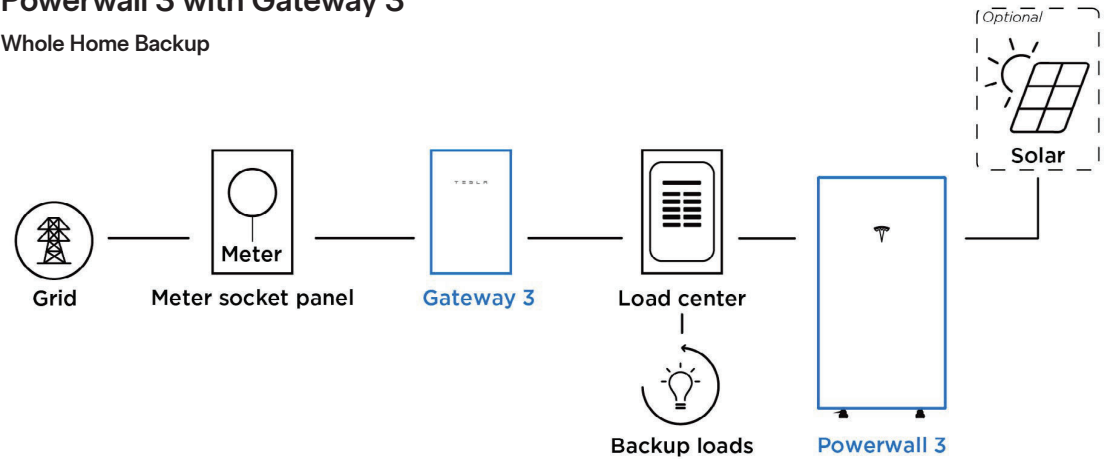


Powerwall 3 with Backup Switch

Whole Home Backup

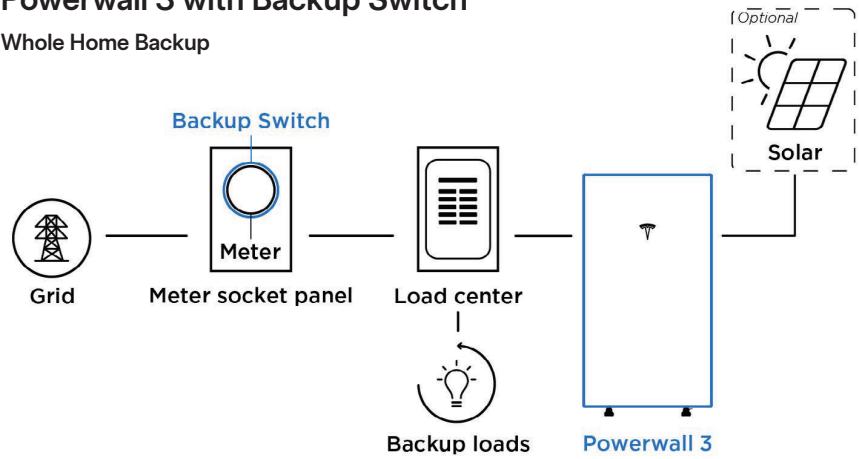

Powerwall 3 with Backup Gateway 2

Partial Home Backup

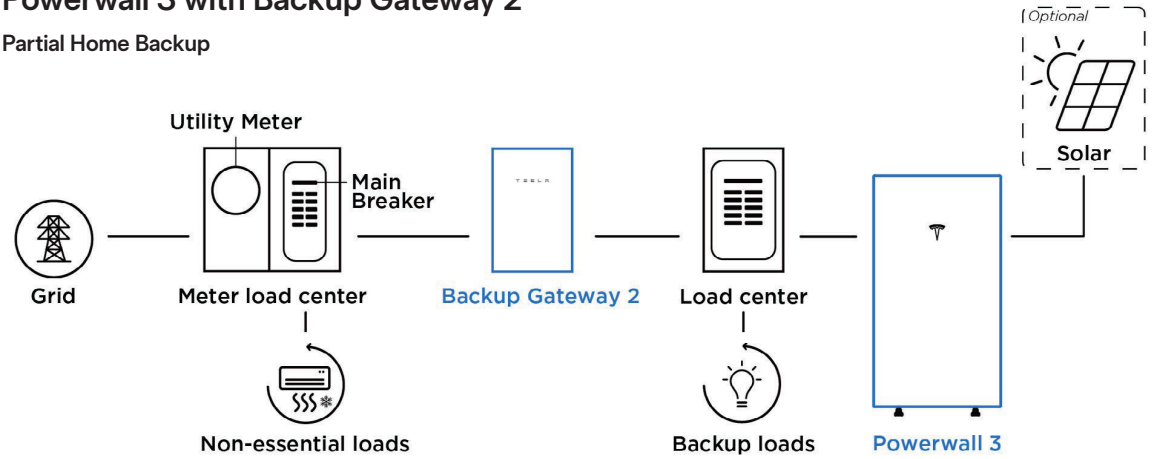



City of Rolling Hills

INCORPORATED JANUARY 24, 1957

Agenda Item No.: 11.A
Mtg. Date: 10/28/2024

TO: HONORABLE MAYOR AND MEMBERS OF THE CITY COUNCIL

FROM: JOHN F. SIGNO, AICP,

THRU: KARINA BAÑALES, CITY MANAGER

SUBJECT: ZONING CASE NO. 23-070: SITE PLAN REVIEW TO DEVELOP A VACANT LOT INCLUDING NON-EXEMPT GRADING AND THE CONSTRUCTION OF A NEW SINGLE-FAMILY RESIDENCE WITH ACCESSORY STRUCTURES FOR A PROPERTY LOCATED AT 23 CREST ROAD EAST, AND FINDING THE PROJECT CATEGORICALLY EXEMPT FROM THE CALIFORNIA ENVIRONMENTAL QUALITY ACT (CEQA) PURSUANT TO STATE CEQA GUIDELINES SECTION 15303 (LOT 132A-MS) (OGASAWARA)

DATE: October 28, 2024

BACKGROUND:

This item was continued from the October 14, 2024, and August 12, 2024, City Council meetings. To avoid redundancy, the staff reports for those meetings are included as Attachment 1A and 1B, respectively. At the October 14th meeting, the applicant's team gave a presentation, and the public was allowed to provide testimony. The hearing was continued to the October 28th meeting due to a scheduled power outage occurring at midnight. This staff report will only address the information and issues raised at the October 14, 2024 meeting – which include:

Tree Height: The applicant removed trees from the “mound”, but the landscape plan still shows six *Quercus Agrifolia* (Coast Live Oak, 30’ height, 30’ width) and four *Cercis Canadensis* (Forest Pansy, 12’ height, 12’ width) on the landscape plan.

Number of Variances: The proposal includes six variances which the City Council must make finding on as follows:

1. Improvements in the front yard. The stable, corral, swimming pool, and retaining walls are all proposed to be in the front yard, which is the area between the front roadway easement line and either the nearest line of the primary building or the nearest line of any enclosed or covered porch attached thereto.

2. Corral to encroach into the required 50-foot front setback measured from the street easement;
3. Retaining walls that exceed the maximum average height of two-and-one-half feet;
4. Basement with a portion extending beyond the building walls of the residence;
5. Decks/patios that exceed more than one foot above grade; and
6. Grading export.

Council requested LA County to have representatives be at the October 28th meeting to discuss grading, drainage, and geology. Staff has confirmed that representatives will be present.

Applicant Request

By way of brief background, on June 2, 2023, an application was filed by the applicant, Frank Escher of Escher, Gune, Wardena Architecture on behalf of the property owner, Yuki Ogasawara, requesting a Site Plan Review, Conditional Use Permit, and Variances under Zoning Case No. 23-070 (ZC 23 -070). The proposed project was for construction of a new single-family residence and other improvements on a vacant lot.

The applicant is requesting the following:

- 14,270 SF single-family residence (main residence)
- 1,000 SF garage (attached)
- 1,225 SF stable & 5,190 SF Corral (Discussed under the Conditional Use Permit (CUP) and Variance)
- 7,428 SF basement
- 700 SF accessory dwelling unit (ADU)
- 650 SF guest house
- 280 SF swimming pool
- 155 pool equipment
- 480 SF of attached covered porches
- Service yard
- Lightwell
- Retaining walls to exceed a height of 3 feet (maximum 5 feet)
- 28,389 CY total grading
- 1st Pad: 32,610 SF; 2nd Pad: 1,610 SF; 3rd Pad 2,900 SF; Sunset Terrace: 415 SF
- Oval driveway with center landscape mound
- Landscaping and features

At the October 14th meeting, in response to public and City Council concerns, the applicant provided the following changes or clarifications:

- Underground cisterns updated to capture 100-year storm with changes to the onsite water management plan resulting in minimal changes to the landscaping plan.
- Removal of all trees on the mound such that no trees will be planted in that area.
- Grading calculations updated to show 8 CY cut and 9 CY fill in the "sunset terrace" covered patio located downslope from the residence. The 1 CY difference is an adjustment which is expected to come from the main building pad.

DISCUSSION:

To reiterate, this discussion section is geared toward just the issues raised at the October 14,

2024 meeting, the project modifications in response to issues raised at the October 14, 2024 meeting, and an emphasis on the requested variances. The fuller discussion of the project and various entitlements and required findings are found in Attachment 1A.

Tree Height

At the October 14th meeting, Council questioned the trees proposed on the property as some may grow taller than the roof line of the proposed residence. Since the residence is located at a lower elevation than the proposed trees, it is not possible to keep all the trees lower than the roof line of the residence. Instead, the condition has been drafted so that landscaping provides screening and is "maintained at a height no higher than the roof line of the nearest Project structure." This allows trees next to the stable and accessory dwelling unit (ADU) to be as tall as those buildings. Condition P reads as follows:

- "P. The Project shall be landscaped, and continually maintained in substantial conformance with the landscaping plan on file approved by the City's landscape consultant. A detailed landscaping plan shall provide that any trees and shrubs used in the landscaping scheme for this Project shall be planted in a way that screens the Project development from adjacent streets and neighbors, such that shrubs and trees as they mature do not grow into a hedge or impede any neighbors' views and the plan shall provide that all landscaping be maintained at a height **no higher than the roof line of the nearest Project structure**. In addition, the landscaping plan shall provide for screening of development with vegetation not to exceed 10 feet in height, and that the vegetation used for screening shall be planted in an off-set manner, so as to prevent it, as it grows from forming a solid hedge. The landscaping plan shall utilize to the maximum extent feasible, plants that are native to the area, are water-wise and are consistent with the rural character of the community. Plants listed as high hazardous plants under RHMC Section 8.30.015 are prohibited." (Emphasis added.)

It should be noted that the property had tall mature trees that were removed in the past few years. The applicant is attempting to reestablish the shade and benefits those trees provided in the past. However, City Council does have discretion to add, delete, or modify any of the conditions of approval as it sees fit based on valid reasons. The landscape plan will be modified to meet the conditions.

Number of Variances

The project originally requested six variances as listed above. However, the applicant has modified the Project to remove the decks and patios that were cantilevered more than 12 inches above grade. Thus, this requested variance is no longer applicable to the Project and only five are being requested.

So as presently constituted, the Rolling Hills Municipal Code (RHMC) requires a variance for the following project components:

1. Stable, corral, swimming pool, and retaining walls to encroach into the front yard (RHMC Section 17.16.200);
2. Corral to encroach into the required 50-foot front setback (RHMC Section 17.16.110 and 17.16.200);
3. Retaining walls that exceed the maximum average height of two-and-one-half feet (RHMC Section 17.16.190(F));
4. Basement with a portion extending beyond the building walls of the residence (RHMC Section 17.12.020); and
5. Grading export (RHMC Section 17.16.230).

In granting a variance, City Council must make the following findings:

A. That there are exceptional or extraordinary circumstances or conditions applicable to the property that do not apply generally to other properties in the same vicinity and zone.

There are extraordinary circumstances applicable to this property. The location of stable and corral between the main house and the street is a design adopted by many neighbors on Crest Road East and would be consistent with other nearby properties. However, this design does require a variance to allow the stable, corral, swimming pool and retaining wall in the front yard and the corral to encroach into the required 50-foot setback. The area of the site considered the "front yard", between the proposed main residence and the street, is the widest and most level part of the site. Allowing the proposed pool and retaining walls to encroach into the front yard will be consistent with the natural slope of the existing property and reduce the need for additional grading. The construction of retaining walls to exceed the maximum average height of two-and-one-half feet, and the light well/tunnel portion of the basement extending beyond the building walls of the residence, will minimize grading and support the development. As a result of the shape of the lot, the grading of the Project requires a variance to export non-exempt grading of 3,131 CY of soil to keep the peak of the knoll below the height of the street and out of the view of neighbors.

B. That such variance is necessary for the preservation and enjoyment of substantial property rights possessed by other properties in the same vicinity and zone but which is denied the property in question.

Developments similar to the proposed Project, with stables and corrals in the front yard, are enjoyed by many neighbors on Crest Road East who similarly position main residences away from the street to create privacy and maximize views from their residences, all while making the equestrian uses of the neighborhood visible along the street. The variance requests are necessary for preservation and enjoyment of property rights consistent with other properties in the same vicinity and zone with the same types of structures and improvements in similar areas of the project. The variance request pertaining to the basement extending beyond the walls of the residence is solely for a light well type area that allows ingress and egress to the basement area as required by the building code. This subterranean tunnel type design minimizes grading and allows access to the basement area as depicted on the project plans.

C. That the granting of such variance will not be materially detrimental to the public welfare or injurious to properties or improvements in the vicinity.

Granting a variance for the Project will not be detrimental to the public welfare and will not be injurious to properties in the vicinity because it is consistent with the encroachments by the existing residences and structures and contributes to a consistent and equitable treatment of development in the surrounding area. The requested variances are designed to make the development less intensive in terms of grading, maximize privacy and reduce other impacts to the neighborhood to ensure the protection of the public welfare.

D. That in granting the variance, the spirit and intent of this title will be observed.

The granting of the variance will allow for a development that is harmonious in scale and mass

with the site, the proposed Project is visually harmonious with adjacent properties and in scale with adjacent residential development.

E. That the variance does not grant special privilege to the applicant.

The variance does not grant special privileges for the Applicant; the proposed Project is similar to other properties on Crest Road East that have stables and corrals in the front yard and setbacks. The Project, together with the variance, will be compatible with the objectives, policies, and general land uses specified in the General Plan.

F. That the variance is consistent with the portions of the County of Los Angeles Hazardous Waste Management Plan relating to siting and siting criteria for hazardous waste facilities.

Granting a variance for the Project will be consistent with the applicable portions of the Los Angeles County Hazardous Waste Management Plan related to siting criteria for hazardous waste facilities. The Project site is not listed on the current State of California Hazardous Waste and Substances Sites List. The proposed Project would not constitute a hazardous waste facility.

G. That the variance request is consistent with the General Plan of the City of Rolling Hills.

Approvals granting the variance to allow encroachments into the front yard setback will be consistent with the General Plan of the City of Rolling Hills, which encourages residential and equestrian uses.

Public Participation

The public was given an opportunity to address the Planning Commission during field trips and meetings on January 16, 2024, April 16, 2024, and June 18, 2024. City Council reviewed the Planning Commission's decision on July 22, 2024, and the public was allowed to participate. City Council held public hearings on August 12, 2024, October 14, 2024, and October 28, 2024. The public was allowed to participate and provide comments at all meetings.

Environmental Review

The City has consistently applied Class 3 (CEQA Guidelines section 15303) categorical exemptions to single-family residence projects in the City. This Class 3 CEQA exemption (New Construction or Conversion of Small Structures) exempts the construction and location of a limited number of new, small facilities or structures, including single family residence and accessory structures, including but not limited to garages, carports, patios, swimming pools and fences. Here, the Project involves the construction of a new single-family residence on a vacant lot within a residential zone, along with attached garage, driveway, stable, swimming pool, ADU, guesthouse and other residential improvements. It is staff's position that the Project fits squarely within the Section 15303 exemption.

Further no exceptions to the exemptions in CEQA Guidelines Section 15300.2 apply. The Project is not located in an environmentally sensitive habitat. As a single-family residence with accessory structures and landscaping/hardscaping improvements on a lot that permits a single-family residence, there is no likelihood of successive project on this site due to the

City's current development standards.

Finally, staff does not believe there is a reasonable possibility that the Project will have a significant effect on the environment due to unusual circumstances. Assertions that this Project will have some different or dispositive impact on land movement issues in the City is not supported by any technical evidence and the Project involves water retention features above and beyond what has been typically required and approved for other projects in the City.

FISCAL IMPACT:

None.

RECOMMENDATION:

Open the public hearing, take public testimony, and adopt Resolution No. 1376 approving the Project (Attachment 3A).

ATTACHMENTS:

Attachment 1A: [PL_ADR_23CrestRdE_ZC23-070_StaffReports_CC241014_F.pdf](#)
Attachment 1B: [PL_ADR_23CrestRdE_ZC23-070_StaffReports_CC240812_CCStaffReport.pdf](#)
Attachment 2A: [PL_ADR_240711_23CRE_RadiusMap_VicinityMap_Google.pdf](#)
Attachment 2B: [PL_ADR_23CrestRdE_ZC23-070_ProximityMap.pdf](#)
Attachment 2C: [PL_ADR_240607_23CrestRdE_ZC23-070_DevelopmentTable.pdf](#)
Attachment 2D: [240605_Comparison_Table_23_Crest_Road_East_CCMeeting_8.12.pdf](#)
Attachment 2E: [22324_Application Takeoffs-grading page 10.03.24.pdf](#)
Attachment 2F: [PL_ADR_23CrestRdE_ZC23-070_StaffReports_CC241014_ChangeLog.pdf](#)
Attachment 3A: [ResolutionNo1376_23CrestRoadE_ZC23-070_241028_F.pdf](#)
Attachment 3B: [2024-06_PC_Resolution_23CrestRoadE_ZC23-070_F_E.pdf](#)
Attachment 4: [240613_23 Crest Road East_ZC23-070_PhotosForCCAgenda.pdf](#)
Attachment 5A: [PL_ADR_240118_23CrestRdE_ZC23-070_CopyofEmailfromResidents17CRE_01.17.24.pdf](#)
Attachment 5B: [PL_ADR_240521_23CrestRdE_ZC23-070_EmailfromPaulHuh.pdf](#)
Attachment 5C: [CL_AGN_241014_CC_Item11A_PublicComment01_Redacted.pdf](#)
Attachment 5D: [CL_AGN_241014_CC_Item11A_PublicComment02_Redacted.pdf](#)
Attachment 5E: [CL_AGN_241014_CC_Item11A_PublicComment03.pdf](#)
Attachment 5F: [PL_ADR_23CrestRdE_ZC23-070_Letter_Escher_GuneWardena_241024.pdf](#)
Attachment 6: [Attachment06_LandscapeReviewComments_23CrestRoadEast \(ZC23-070\)](#)
Attachment 7A: [CL_AGN_240812_CC_Item11A_GMED_Referral.pdf](#)
Attachment 7B: [CL_AGN_240812_CC_Item11A_LomitaAgencyRef_Rev_5-2024.pdf](#)
Attachment 7C: [CL_AGN_240812_CC_Item11A_PagesFromGradingReviewSheet_02-23.pdf](#)
Attachment 8: [PL_ADR_240612_23CrestRdE_ZC23-070_TechRep_GeotechnicalReport.pdf](#)
Attachment 9: [PL_ADR_241002_23CrestRdE_ZC23-070_TechRep_HydrologyReport.pdf](#)
Attachment 10A: [CL_PBN_241014_PH_CC_23CrestRdE_ZC23-070_Proof_Affidavit.pdf](#)
Attachment 10B: [CL_PBN_240812_PH_CC_23CrestRdE_ZC23-070_Affidavit.pdf](#)
Attachment 11: [22324_CIVIL PLANNING SET_10.02.24.pdf](#)
Attachment 12: [Drawing_SitePlanComparison_2024-10-02.pdf](#)
Attachment 13A: [PL_ADR_23CRE_ZC23-070_Plans_Architecture_CityCouncil_2024-10-14_P1p.pdf](#)
Attachment 13B: [PL_ADR_23CRE_ZC23-070_Plans_Architecture_CityCouncil_2024-10-14_P2p.pdf](#)

Attachment 13C: PL_ADR_23CRE_ZC23-070_Plans_Architecture_CityCouncil_2024-10-14_P3.pdf

Attachment 13D: PL_ADR_23CRE_ZC23-070_Plans_Architecture_CityCouncil_2024-10-14_P4.pdf

Attachment 14: PL_ADR_23CRE_ZC23-070_Plans_Civil_CityCouncil_10.14.24.pdf

Attachment 15: PL_ADR_23CRE_ZC23-070_Plans_Landscape_CityCouncil_2024-10-14.pdf

CL_AGN_241028_CC_Item11A_PublicComment01_Redacted.pdf

CL_AGN_241028_CC_Item11A_PublicComment02_Redacted.pdf

CL_AGN_241028_CC_Item11A_PublicComment03_Redacted.pdf

CL_AGN_241028_CC_Item11A_PublicComment04_Redacted.pdf

CL_AGN_241028_CC_Item11A_PublicComment05_Redacted.pdf

CL_AGN_241028_CC_Item11A_PublicComment06_Redacted.pdf

CL_AGN_241028_CC_Item11A_PublicComment07_Redacted.pdf

CL_AGN_241028_CC_Item11A_PublicComment08_Redacted.pdf



City of Rolling Hills

INCORPORATED JANUARY 24, 1957

Agenda Item No.: 11.A
Mtg. Date: 10/14/2024

TO: HONORABLE MAYOR AND MEMBERS OF THE CITY COUNCIL
FROM: JOHN SIGNO, DIRECTOR OF PLANNING & COMMUNITY SERVICES
THRU: KARINA BAÑALES, CITY MANAGER

SUBJECT: ZONING CASE NO. 23-070: SITE PLAN REVIEW TO DEVELOP A VACANT LOT INCLUDING NON-EXEMPT GRADING AND THE CONSTRUCTION OF A NEW SINGLE-FAMILY RESIDENCE WITH ACCESSORY STRUCTURES FOR A PROPERTY LOCATED AT 23 CREST ROAD EAST, AND FINDING THE PROJECT CATEGORICALLY EXEMPT FROM THE CALIFORNIA ENVIRONMENTAL QUALITY ACT (CEQA) PURSUANT TO STATE CEQA GUIDELINES SECTION 15303 (LOT 132A-MS) (OGASAWARA)

DATE: October 14, 2024

BACKGROUND:

This item was continued from the August 12, 2024, City Council meeting. At that meeting, Council received the staff report and deliberated on the merits of the Project. Among other things, the City Council directed staff and the applicant to address the following:

- Environmental Determination: Explore and confirm that the CEQA Class 3 categorical exemption determination for the Project is applicable.
- Landscaping: Selection of tree and maturity height for placement on the mound.
- Trellis: Re-evaluate the building pad for the 415 square foot trellis on the slope below the proposed residence to determine if grading is necessary:
- LA County's HydroCalc Calculator: Use LA County's HydroCalc Calculator to calculate runoff rates and volume https://pw.lacounty.gov/wmd/dsp_LowImpactDevelopment.cfm
- Guest House: Clarify adjustments made to the location of the guest house.
- Applicant's Technical Team: Provide the entire applicant team at the next meeting so that technical questions can be answered
- Resolution Findings: Ensure that the findings and supporting analysis for the various entitlements in the resolution are consistent with the City's pertinent zoning standards
- Pad Size: Explain the applicability of Rolling Hills Municipal Code ("RHMC") section 17.16.095 and the minimum 12,000 SF pad size.

- *Building Pad Coverage Guidelines*: Provide analysis of RHMC section 17.16.097 regarding guidelines for pad coverage.

Applicant Request

On June 2, 2023, an application was filed by the applicant, Frank Escher of Escher, Gune, Wardena Architecture on behalf of the property owner, Yuki Ogaswara, requesting a Site Plan Review, Conditional Use Permit, and Variances under Zoning Case No. 23-070 (ZC 23 -070). The proposed project was for construction of a new single-family residence and other improvements on a vacant lot.

The applicant is requesting the following:

- 14,270 SF single-family residence (main residence)
- 1,000 SF garage (attached)
- 1,225 SF stable & 5,190 SF Corral (Discussed under the Conditional Use Permit (CUP) and Variance)
- 7,428 SF basement
- 700 SF accessory dwelling unit (ADU)
- 650 SF guest house
- 280 SF swimming pool
- 155 pool equipment
- 480 SF of attached covered porches
- Service yard
- Lightwell
- Retaining walls to exceed a height of 3 feet (maximum 5 feet)
- 28,389 CY total grading
- 1st Pad: 32,610 SF; 2nd Pad: 1,610 SF; 3rd Pad 2,900 SF; Sunset Terrace: 415 SF
- Oval driveway with center landscape mound
- Landscaping and features

There have been changes to the project since the original submittal, mostly during the Planning Commission process. Since the August 12, 2024, City Council meeting, the following changes or clarifications have been made:

- Underground cisterns updated to capture 100-year storm with changes to the onsite water management plan resulting in minimal changes to the landscaping plan.
- No trees will be planted on the mound.
- Grading calculations updated to show 8 CY cut and 9 CY fill in the "sunset terrace" covered patio located downslope from the residence. The 1 CY difference is an adjustment which is expected to come from the main building pad.

DISCUSSION:

The Project must be analyzed and weighed against the aforementioned required findings for the various entitlements for the Project. The City Council is limited to the record and evidence before it in analyzing the merits of the Project. A decision must be based on the explicit RHMC findings and be supported by evidence in the record.

Requested Entitlements

Site Plan Review

Per Rolling Hills Municipal Code Section 17.46.020.A.1, a Site Plan Review (SPR) is required for the construction of any new buildings or structures that require any grading that is not exempt. The applicants are requesting a Site Plan Review for the construction of the project on a vacant lot. The proposal situates the main house and accessory structures as sensitively on the lot as possible, integrating them into the existing topography. The proposed residence will only be partially visible to adjacent neighbors with the inclusion of landscape features. The footprint of the main residence complies with the setback requirements of the RHMC. The main residence has been integrated into the existing slope to minimize grading and land disturbance by constructing a long and narrow V-shaped floor plan that closely follows the existing topography. The apex of the house is located at the point of the natural slope, with an adjacent west and east wing. The applicant is requesting a Site Plan Review for the following

- 14,270 SF single-family residence (main residence)
- 1,000 SF garage (attached)
- 1,225 SF stable & 5,190 SF Corral (also discussed under the CUP and Variance sections)
- 7,428 SF basement
- 650 SF guest house
- 480 SF of attached covered porches
- Lightwell
- Retaining walls to exceed a height of 3 feet (maximum 5 feet)
- 28,389 CY total grading
- 1st Pad: 32,610 SF; 2nd Pad: 1,610 SF; 3rd Pad 2,900 SF; Sunset Terrace: 415 SF
- Oval driveway with center landscape mound
- Landscaping

Certain aspects of the project, such as the ADU, swimming pool (less than 800 square feet), pool equipment, and service yard, are approved administratively and not subject to Site Plan Review.

Site Plan Review requires that the City Council make the following findings in order to approve or conditionally approve the project:

A. The Project complies with and is consistent with the goals and policies of the General Plan and all requirements of the zoning ordinance.

The proposed development is compatible with the General Plan and Zoning ordinance – sans the requested variances. The proposed structures comply with the General Plan requirement of low profile, low-density residential development with sufficient open space between surrounding structures. The Project maintains the maximum possible distances from adjacent neighbors. The main residence has been integrated into the existing slope to minimize grading and land disturbance by constructing a long and narrow V-shaped floor plan that closely follows the existing topography, which will reduce the visual impact from neighboring properties. The Project complies with all of the City of Rolling Hills Development standards with the exception of requiring Variances for the structures to encroach into the front yard as discussed below in this Resolution.

The Project conforms to Zoning Code lot coverage requirements. The net lot area of the lot is 262,368 square feet (6.02 acres) per RHMC Section 17.16.060(A). The structural net lot coverage is proposed at 18,205 square feet or 6.94% (20% max. permitted) excluding exempt structures; and the total lot coverage proposed, including flatwork, would be 36,590 square feet or 13.95% (35% max. permitted). The disturbed area is 87,770 square feet or 33.45% (40% max permitted).

B. The Project substantially preserves the natural and undeveloped state of the lot by minimizing building coverage. Lot coverage requirements are regarded as maximums, and the actual amount of lot coverage permitted depends upon the existing buildable area of the lot.

The topography and the configuration of the lot have been considered, and the Project will not adversely affect or be materially detrimental to adjacent uses, buildings, or structures; the Project will be built on new building pads which enables Project elements to be the least intrusive to surrounding properties. Further, the Project will be a sufficient distance from nearby residences so views and privacy of surrounding neighbors will not be impacted. The main house is sited to minimize grading and minimize impact on the site below the 1293-foot contour line that defines both the Finished Floor level and the precise orientation of the wings of the house. The landscape below this line will not experience any site disturbance and will be utilized to seed and reestablish a pallet of native species back into the landscape above the house. The Project includes three new building pads: Pad #1 is for the main residence for a total of 32,610 SF; Pad #2 is for the ADU for a total of 1,610 SF; and Pad #3 is for the stable for a total of 2,900 SF.

C. The Project is harmonious in scale and mass with the site, the natural terrain and surrounding residences.

The proposed development, as conditioned, is harmonious in scale and mass with the site, and is consistent with the scale of the neighborhood when compared to new residences in the vicinity of said lot. The proposed site plan is harmonious with the site conditions of the existing lot and neighboring lots. The integration of the into the slope following the topography enables the residence to be largely hidden from view from the street and neighboring residences, maximizing the distance between the main house and the street. The slopes being created have been rounded and it was attempted to mimic the existing natural slopes in the area.

D. The Project preserves and integrates into the site design, to the greatest extent possible, existing topographic features of the site, including surrounding native vegetation, mature trees, drainage courses and land forms (such as hillsides and knolls).

There will be no significant changes to the overall drainage features on the lot. There will be minimal impact to site design, vegetation, and mature trees. The property will be landscaped in accordance with the approved landscape plan.

E. Grading has been designed to follow natural contours of the site and to minimize the amount of grading required to create the building area.

The total proposed grading for the Project is 28,389 cubic yards (19,052 CY of cut and 9,337 CY of fill). The excavation for the basement (3,026 CY) and pool (105 CY) are exempt from the Site Plan Review. The non-exempt grading totaling 25,258 CY is subject to Site Plan

Review. The grading will be balanced on site with exception to 6,584 CY of non-exempt export. Rather than retaining the dirt on the property, export is needed to maintain the existing topography as much as possible. The Project has been designed to follow natural contours of the site and minimize grading to the extent feasible.

F. Grading will not modify existing drainage channels nor redirect drainage flow, unless such flow is redirected into an existing drainage course.

Grading will be balanced on site with exception to 9,715 CY of export (3,131 CY exempt and 6,584 CY non-exempt). Grading has been minimized by integrating the main residence into the natural slope. The width of the main residence is limited to 25 feet, and the result is a long and narrow ranch house rambling along the 1293-foot contour line. The main residence is centered on its site so that runoff is not increased within existing drainage courses on either side of the lot. Control of water collected by impervious surfaces will utilize large cisterns to collect and redistribute storm-water in a controlled manner that does not alter drainage courses or runoff loads from the undeveloped state of the lot. These cisterns are designed to retain runoff in the event of a 100-year storm event.

G. The Project preserves surrounding native vegetation and mature trees and supplements these elements with drought-tolerant landscaping which is compatible with and enhances the rural character of the community, and landscaping provides a buffer or transition area between private and public areas.

Surrounding native vegetation and mature trees will not be affected or will be replaced. New vegetation will be installed in accordance with the approved landscape plan. The development will be considerate of the environment and will enhance the rural character of the community. As such, the rural character of the community is maintained and privacy is maintained with neighbors. The new landscape will utilize this plant community as the framework for all new plantings in the landscape that will enhance the existing habitat and ecological community already present on site. These native plants are well suited to the existing site without the need for irrigation beyond their establishment period of 1 to 2 years. The trees will provide visual buffers and habitat creation between neighboring properties while preserving and protecting natural drainage patterns on the site. The new landscape adjacent to Crest Road focuses largely on the reestablishment of the coastal sage scrub planting community and providing habitat for the local fauna while seamlessly blending the house into the surrounding native hillside without obstructing views

H. The Project is sensitive and not detrimental to the convenient and safe movement of pedestrians and vehicles.

The proposed site plan is not detrimental to convenience and safety of pedestrians and vehicles. The proposed continuous driveway allows for the simplest path between all structures, with an attached garage in the main residence accommodating four vehicles, suitable per Rolling Hills guidelines for the main house, guest house and ADU parking requirements. The open agricultural room in the stable will also facilitate storage of maintenance vehicles and equipment, as well as animal transportation equipment.

I. The Project conforms to the requirements of the California Environmental Quality Act (CEQA).

The Project is categorically exempt from further environmental review pursuant to State CEQA

Guidelines, Section 15303, Class 3 (New Construction or Conversion of Small Structures). Class 3 exempts the construction and location of a limited number of new, small facilities or structures, including single family residence and accessory structures, including but not limited to garages, carports, patios, swimming pools and fences. Here, the Project includes development on a vacant lot of a new single-family residence in a residential zone, with attached garage, driveway, stable, swimming pool, ADU, guesthouse and other residential improvements. Accordingly, the Project qualifies for the exemption pursuant to Section 15303. Further, no exceptions to the exemptions in State CEQA Guidelines, section 15300.2, apply.

Conditional Use Permit

Per RHMC section 17.80.050, a conditional use permit is required for stable greater than 200-square-feet and a corral that is greater than 550 square feet in size. The proposed 1,225-square-foot stable exceeds the 200 -square-foot limit by 775 square feet. The proposed stable will not encroach into any required setbacks. The proposed corral encroaches into front yard and front setback. The stable and corral will also require a variance because they are located in the front yard. The corral will also require a variance to encroach into the 50-foot front setback. These are discussed below.

RHMC section 17.16.210 requires a conditional use permit in order to construct a guest house. The proposed 540-square-foot guest will not encroach into any required setbacks.

Further, a conditional use permit is required for an accessory structure that exceeds 200-square-feet. The project includes a detached 415-square-foot trellis at the bottom of the canyon. There are also two existing trails that lead down to the new trellis. The existing trails are currently overgrown and not accessible. The applicant is proposing to redesign and cut the overgrown vegetation the pathways for the new trellis.

In order to approve a CUP, the City Council must make the following findings:

A. That the proposed conditional use is consistent with the General Plan.

The granting of a Conditional Use Permit for a guesthouse, stable, corral, and trellis is consistent with the purposes and objectives of the Zoning Ordinance and General Plan because the use is consistent with similar uses in the community, and meets all the applicable code development standards for such use. The Project is compatible with existing land uses as other properties in the same zone have a guest house and stable.

B. That the nature, condition and development of adjacent uses, buildings and structures have been considered, and that the use will not adversely affect or be materially detrimental to these adjacent uses, building or structures.

The nature, condition, and development of adjacent structures have been considered, and the Project will not adversely affect or be materially detrimental to these adjacent uses, buildings, or structures because the proposed guest house, stable, corral, and trellis will be located on the property with sufficient proximity to neighboring buildings and structures.

C. That the site for the proposed conditional use is of adequate size and shape to accommodate the uses and buildings proposed.

The proposed conditional uses comply with all applicable development standards in the RAS-2

Zone. The net lot area is 262,368 SF (6.02 acres) and is adequate to support the proposed uses. The area of the site considered the "front yard", between the proposed main residence and the street, is the widest and most level part of the site. The exception to this is the location of the stable in the front yard, and the corral in the front yard setback, both are subject to variances. The property will be developed and adequate in size and shape to accommodate the proposed uses and buildings.

D. That the proposed conditional use complies with all applicable development standards of the zone district.

The proposed conditional uses comply with all applicable development standards of the RAS-2 Zone, with exception to the variances requested herein.

E. That the proposed use is consistent with the portions of the Los Angeles County Hazardous Waste Management Plan relating to siting and siting criteria for hazardous waste facilities.

Granting the proposed conditional use for the Project will be consistent with the applicable portions of the Los Angeles County Hazardous Waste Management Plan related to siting criteria for hazardous waste facilities. The Project site is not listed on the current State of California Hazardous Waste and Substances Sites List. The proposed Project would not constitute a hazardous waste facility.

F. That the proposed conditional use observes the spirit and intent of this title.

The proposed Project allows the Applicant the ability to enjoy rights enjoyed by other residents in the City – the development and construction of a single-family home. The proposed uses are consistent with the residential character of the City.

Variance

The Rolling Hills Municipal Code requires a variance for the following project components:

1. Stable, corral, swimming pool, and retaining walls to encroach into the front yard;
2. Corral to encroach into the required 50-foot front setback;
3. Retaining walls that exceed the maximum average height of two-and-one-half feet;
4. Basement with a portion extending beyond the building walls of the residence;
5. Decks/patios that exceed more than one foot above grade; and
6. Grading export.

In granting a variance, City Council must make the following findings:

A. That there are exceptional or extraordinary circumstances or conditions applicable to the property that do not apply generally to other properties in the same vicinity and zone.

There are extraordinary circumstances applicable to this property. The location of stable and corral between the main house and the street is a design adopted by many neighbors on Crest Road East, requiring a variance to allow stables and corrals in the front yard and front yard setback. The area of the site considered the "front yard", between the proposed main residence and the street, is the widest and most level part of the site. Allowing the proposed

pool and retaining walls to encroach into the front yard will be consistent with the natural slope of the existing property. The construction of retaining walls to exceed the maximum average height of two-and one-half-feet, a basement with a portion extending beyond the building walls of the residence, and construction decks/patios more than one foot above grade will minimize grading and support the development. As a result of the shape of the lot, the grading of the Project requires a variance to export non-exempt grading of 3,131 CY of soil to keep the peak of the knoll below the height of the street and out of the view of neighbors.

B. That such variance is necessary for the preservation and enjoyment of substantial property rights possessed by other properties in the same vicinity and zone but which is denied the property in question.

Developments similar to the proposed Project, with stables and corrals in the front yard, are enjoyed by many neighbors on Crest Road East who similarly position main residences away from the street to create privacy and maximize views from their residences, all while making the equestrian uses of the neighborhood visible along the street. The variance requests are necessary for preservation and enjoyment of property rights consistent with other properties in the same vicinity and zone.

C. That the granting of such variance will not be materially detrimental to the public welfare or injurious to properties or improvements in the vicinity.

Granting a variance for the Project will not be detrimental to the public welfare and will not be injurious to properties in the vicinity because it is consistent with the encroachments by the existing residences and structures and contributes to a consistent and equitable treatment of development in the surrounding area.

D. That in granting the variance, the spirit and intent of this title will be observed.

The granting of the variance will allow for a development that is harmonious in scale and mass with the site, the proposed Project is visually harmonious with adjacent properties and in scale with adjacent residential development.

E. That the variance does not grant special privilege to the applicant.

The variance does not grant special privileges for the Applicant; the proposed Project is similar to other properties on Crest Road East that have stables and corrals in the front yard and setbacks. . The Project, together with the variance, will be compatible with the objectives, policies, and general land uses specified in the General Plan.

F. That the variance is consistent with the portions of the County of Los Angeles Hazardous Waste Management Plan relating to siting and siting criteria for hazardous waste facilities.

Granting a variance for the Project will be consistent with the applicable portions of the Los Angeles County Hazardous Waste Management Plan related to siting criteria for hazardous waste facilities. The Project site is not listed on the current State of California Hazardous Waste and Substances Sites List. The proposed Project would not constitute a hazardous waste facility.

G. That the variance request is consistent with the General Plan of the City of Rolling

Hills.

Approvals granting the variance to allow encroachments into the front yard setback will be consistent with the General Plan of the City of Rolling Hills, which encourages residential and equestrian uses.

City Council Concerns

Staff and the Applicant worked together to address the Council's concerns raised the last time this Project was before the City Council:

Environmental Determination: The City has consistently applied Class 3 (CEQA Guidelines section 15303) categorical exemptions to single-family residence projects in the City. This Class 3 CEQA exemption (New Construction or Conversion of Small Structures) exempts the construction and location of a limited number of new, small facilities or structures, including single family residence and accessory structures, including but not limited to garages, carports, patios, swimming pools and fences. Here, the Project involves the construction of a new single -family residence on a vacant lot within a residential zone, along with attached garage, driveway, stable, swimming pool, ADU, guesthouse and other residential improvements. It is staff's position that the Project fits squarely within Section 15303 exemption.

Further, no exceptions to the exemptions in CEQA Guidelines Section 15300.2 apply. The Project is not located in an environmentally sensitive habitat. As a single-family residence with accessory structures and landscaping/hardscaping improvements on a lot that permits a single- family residence, there is no likelihood of successive project on this site due to the City's current development standards

Finally, staff does not believe there is a reasonable possibility that the Project will have a significant effect on the environment due to unusual circumstances. Assertions that this Project will have some different or dispositive impact on land movement issues in the City is not supported by any technical evidence and the Project involves water retention features above and beyond what has been typically required and approved for other projects in the City

Landscaping: Following the August 12th meeting, the applicant has decided to eliminate all trees from the mound. Condition AP in the draft resolution has been updated to eliminate any specific tree type on the mound. Landscaping must be in compliance with the landscape plan as approved by the City's landscape consultant.

Trellis: The applicant proposes a 415 square foot (SF) trellis an existing pad located below the slope. It is accessible via existing trails, however, due to overgrown vegetation access is currently not available. City Council was not able to visit the pad during the August field trip due to the overgrown vegetation. The applicant reevaluated the pad location and determined there will be minor grading of 16 cubic yards (CY) balanced at the same location to level the slab foundation. Vegetation will be cleared for access.

LA County's HydroCal Calculator: The applicant was directed to use LA County's HydroCalc Calculator to calculate runoff rates and volumes: https://pw.lacounty.gov/wmd/dsp_LowImpactDevelopment.cfm. The applicant was able to use the tool and has upgraded the underground cisterns to store the excess runoff from a 100-year storm. To staff's understanding, this Project is unique in the City in that its water retention

design efforts are meant to capture and store 100-year storm runoff. The Summary of Hydrology Analysis is included as Attachment 9.

Guest House: Through the Planning Commission process, the applicant was able to relocate the guest house 10 feet to the northwest to distance the corner from the top of the canyon. Plans showing the proposed project from December 2023, April 2024, and June 2024 are provided as Attachment 12.

Applicant's Technical Team: The City Council requested to have the entire applicant team present in case there were questions for the engineer, geologist, or landscape architect. Staff has contacted the applicant to forward this request that the entire team be present. Staff has reached out to LA County to have representatives from the Public Works Department present as well.

Resolution Findings: The City Council requested that staff ensure the analysis for each finding in the proposed Resolution of approval was supported by the evidence in the record. Findings are listed below and the revised Resolution, supporting each finding, is included as Attachment 3A.

Pad Size: Rolling Hills Municipal Code (RHMC) Section 17.16.095 indicates "The minimum size of a graded building pad shall be twelve thousand square feet [12,000 SF], as specified in the City's Subdivisions Code (Title 16 of this code)." The provisions in the Subdivision Code indicate the pad size is meant to demonstrate a minimum-sized pad for development of a main residence when a lot is subdivided. RHMC Section 17.18.020 requires all residential properties to be developed with a stable, contiguous corral and access thereto, or provide a minimum 1,000 SF to be set aside for such use. Thus, this minimum pad size described in Section 17.16.095 is not meant for accessory structures such as stables and other buildings as there exists another minimum size for these structures elsewhere in RHMC. Historically, the 12,000 SF minimum pad size has been applied to the main building pad and not for pads for stables and accessory structures. If the 12,000 SF minimum were required for all pads, including accessory structures, then a lot of other projects in the City would not have been subject to approval.

Building Pad Coverage Guidelines: RHMC Section 17.16.097 provides a guideline for "determining whether the proportion of the building pad that is proposed for development is appropriate. The Planning Commission's guideline is expressed in terms of a maximum percentage of building pad coverage. A determination as to whether a proposed project satisfies the guideline is determined by first calculating the square footage of the proposed structure(s) and of all existing structures on the lot, dividing that number by the square footage of that portion of the building pad that is not in the setbacks, and then comparing that percentage figure to the Commission's guideline percentage. . . Satisfaction of the Commission's guideline for allowable building pad coverage is only one of several factors for determining project compliance with the general plan and zoning ordinance and all other required findings for the particular approval sought must also be satisfied." , many projects exceeding this building pad guideline have been approved more recently.

Other Items

Traffic Commission Review of Driveway

The proposed driveway connects to Crest Road East and has a driveway apron of 62-feet 5-

inches wide. The driveway entrance will be 26 feet wide and connects to an oval-shaped driveway that will be 15 feet wide. The oval-shaped driveway connects to the barn, ADU, and main residence. Existing eucalyptus trees along Crest Road East will remain. The proposed driveway apron was reviewed and approved by the Traffic Commission on December 11, 2023. The City Council makes the final decision on the Traffic Commission's recommendations.

Rolling Hills Community Association Review

Rolling Hills Community Association will review this project at a later date.

Public Participation

The public was given an opportunity to address the Planning Commission during field trips and meetings, and the City Council at the August 12, 2024 meeting and October 14, 2024 meeting.

Environmental Review

The City has consistently applied Class 3 (CEQA Guidelines section 15303) categorical exemptions to single-family residence projects in the City. This Class 3 CEQA exemption (New Construction or Conversion of Small Structures) exempts the construction and location of a limited number of new, small facilities or structures, including single family residence and accessory structures, including but not limited to garages, carports, patios, swimming pools and fences. Here, the Project involves the construction of a new single-family residence on a vacant lot within a residential zone, along with attached garage, driveway, stable, swimming pool, ADU, guesthouse and other residential improvements. It is staff's position that the Project fits squarely within the Section 15303 exemption.

Further no exceptions to the exemptions in CEQA Guidelines Section 15300.2 apply. The Project is not located in an environmentally sensitive habitat. As a single-family residence with accessory structures and landscaping/hardscaping improvements on a lot that permits a single-family residence, there is no likelihood of successive project on this site due to the City's current development standards.

Finally, staff does not believe there is a reasonable possibility that the Project will have a significant effect on the environment due to unusual circumstances. Assertions that this Project will have some different or dispositive impact on land movement issues in the City is not supported by any technical evidence and the Project involves water retention features above and beyond what has been typically required and approved for other projects in the City.

FISCAL IMPACT:

None.

RECOMMENDATION:

Open the public hearing, take public testimony, and adopt Resolution No. 1376 approving the Project (Attachment 3A).

ATTACHMENTS:

[Attachment 1A: PL_ADR_23CrestRdE_ZC23-](#)

070_StaffReports_CC240812_CCStaffReport.pdf
Attachment 1B: PL_ADR_240711_23CRE_RadiusMap_VicinityMap_Google.pdf
Attachment 1C: PL_ADR_23CrestRdE_ZC23-070_ProximityMap.pdf
Attachment 2A: PL_ADR_240607_23CrestRdE_ZC23-070_DevelopmentTable.pdf
Attachment 2B: 240605_Comparison_Table_23_Crest_Road_East_CCMeeting_8.12.pdf
Attachment 2C: 22324_Application Takeoffs-grading page 10.03.24.pdf
Attachment 2D: PL_ADR_23CrestRdE_ZC23-070_StaffReports_CC241014_ChangeLog.pdf
Attachment 3A: ResolutionNo1376_23CrestRoadE_ZC23-070_241014_F.pdf
Attachment 3B: 2024-06_PC_Resolution_23CrestRoadE_ZC23-070_F_E.pdf
Attachment 4: 240613_23 Crest Road East_ZC23-070_PhotosForCCAgenda.pdf
Attachment 5A: PL_ADR_240118_23CrestRdE_ZC23-070_CopyofEmailfromResidents17CRE_01.17.24.pdf
Attachment 5B: PL_ADR_240521_23CrestRdE_ZC23-070_EmailfromPaulHuh.pdf
Attachment 5C: CL_AGN_241014_CC_Item11A_PublicComment01_Redacted.pdf
Attachment 6: Attachment06_LandscapeReviewComments_23CrestRoadEast (ZC23-070)
Attachment 7A: CL_AGN_240812_CC_Item11A_GMED_Referral.pdf
Attachment 7B: CL_AGN_240812_CC_Item11A_LomitaAgencyRef_Rev_5-2024.pdf
Attachment 7C: CL_AGN_240812_CC_Item11A_PagesFromGradingReviewSheet_02-23.pdf
Attachment 8: PL_ADR_240612_23CrestRdE_ZC23-070_TechRep_GeotechnicalReport.pdf
Attachment 9: PL_ADR_241002_23CrestRdE_ZC23-070_TechRep_HydrologyReport.pdf
Attachment 10A: CL_PBN_241014_PH_CC_23CrestRdE_ZC23-070_Proof_Affidavit.pdf
Attachment 10B: CL_PBN_240812_PH_CC_23CrestRdE_ZC23-070_Affidavit.pdf
Attachment 11: 22324_CIVIL PLANNING SET_10.02.24.pdf
Attachment 12: Drawing_SitePlanComparison_2024-10-02.pdf
Attachment 13A: PL_ADR_23CRE_ZC23-070_Plans_Architecture_CityCouncil_2024-10-14_P1p.pdf
Attachment 13B: PL_ADR_23CRE_ZC23-070_Plans_Architecture_CityCouncil_2024-10-14_P2p.pdf
Attachment 13C: PL_ADR_23CRE_ZC23-070_Plans_Architecture_CityCouncil_2024-10-14_P3.pdf
Attachment 13D: PL_ADR_23CRE_ZC23-070_Plans_Architecture_CityCouncil_2024-10-14_P4.pdf
Attachment 14: PL_ADR_23CRE_ZC23-070_Plans_Civil_CityCouncil_10.14.24.pdf
Attachment 15: PL_ADR_23CRE_ZC23-070_Plans_Landscape_CityCouncil_2024-10-14.pdf



City of Rolling Hills

INCORPORATED JANUARY 24, 1957

Agenda Item No.: 11.A
Mtg. Date: 08/12/2024

TO: HONORABLE MAYOR AND MEMBERS OF THE CITY COUNCIL

FROM: JOHN SIGNO, DIRECTOR OF PLANNING & COMMUNITY SERVICES

THRU: KARINA BAÑALES, CITY MANAGER

SUBJECT: ZONING CASE NO. 23-070: SITE PLAN REVIEW TO DEVELOP A VACANT LOT INCLUDING NON-EXEMPT GRADING AND THE CONSTRUCTION OF A NEW SINGLE-FAMILY RESIDENCE WITH BASEMENT, RETAINING WALLS EXCEEDING A HEIGHT OF 3 FEET (UP TO A MAXIMUM HEIGHT OF 5 FEET), DRIVEWAY WITH PORTIONS THAT EXCEED A WIDTH OF 20 FEET, AND OTHER IMPROVEMENTS; CONDITIONAL USE PERMITS FOR CONSTRUCTION OF A STABLE, CORRAL, DETACHED TRELLIS, AND GUEST HOUSE; AND VARIANCES TO ALLOW THE STABLE, CORRAL, SWIMMING POOL, AND RETAINING WALLS TO ENCROACH INTO THE FRONT YARD, ALLOW A PORTION OF THE CORRAL TO ENCROACH INTO THE FRONT YARD SETBACK, CONSTRUCT RETAINING WALLS EXCEEDING THE MAXIMUM AVERAGE HEIGHT OF TWO-AND-ONE-HALF FEET, CONSTRUCT A BASEMENT WITH A PORTION EXTENDING BEYOND THE BUILDING WALLS OF THE RESIDENCE, CONSTRUCT DECKS/PATIOS MORE THAN ONE FOOT ABOVE GRADE, AND ALLOW GRADING EXPORT FOR A PROPERTY LOCATED AT 23 CREST ROAD EAST, AND FINDING THE PROJECT CATEGORICALLY EXEMPT FROM THE CALIFORNIA ENVIRONMENTAL QUALITY ACT (LOT 132A-MS) (OGASAWARA)

DATE: August 12, 2024

BACKGROUND:

On July 22, 2024, the City Council considered the Planning Commission's action to approve the proposed project and the Traffic Commission's action to approve the driveway apron. The City Council voted 5-0 to take the matter under its own jurisdiction. On August 1, 2024, a public hearing notice was published in the Daily Breeze for the field trip and evening Council meeting on August 12, 2024. Notices were mailed to owners within 1,000 feet of the subject property (Attachments 1A and 10).

Applicant Request

On June 2, 2023, an application was filed by the applicant, Frank Escher of Escher, Gune, Wardena Architecture on behalf of the property owner, Yuki Ogaswara, requesting a Site Plan Review, Conditional Use Permit, and Variances under Zoning Case No. 23-070 (ZC 23-070). The proposed project was for construction of a new 14,680-square-foot (SF) single-family residence with a 7,849 SF basement, 1,000 SF attached garage, 1,225 SF stable, 5,190 SF corral, 600 SF accessory dwelling unit (ADU), 600 SF guest house, 280 SF swimming pool, 155 SF pool equipment, 480 SF of attached covered porches, 95 SF service yard, lightwells, maximum five-foot-high retaining walls, walkways, landscaping, and other improvements (Attachment 2). A 17,700 SF oval driveway was proposed in the front of the property for access to the residence, ADU, and stable.

Previous Projects

On January 2017, the City Council adopted a resolution approving Zoning Case (ZC) No. 902 for construction of an 11,500 SF new single-family residence with an 11,500 SF basement and appurtenances (See City Council Resolution No. 1202).

On December 12, 2018, the Planning Commission granted a two-year time extension for ZC No. 902 to January 23, 2021. Due to COVID-19 several entitlements were placed on hold and Assembly Bill 1561 created an automatic time extension for ZC No. 902 which extended the expiration to July 22, 2022.

On November 9, 2021, an application was received for development of a new 8,460 SF residence, basement, accessory dwelling unit (ADU), guest house, stable, swimming pool, spa, and other improvements (ZC No. 21-11). On March 15, 2022, the Planning Commission conducted a field trip and evening public hearing to discuss the project, and continued the public hearing to April 19, 2022. On March 24, 2022, the Traffic Commission recommended approval of the main driveway, but removal of the secondary driveway. On April 13, 2022, the applicant requested the item be pulled from the Planning Commission agenda since the property had been sold to a new owner who did not want to continue with the project. As such, ZC No. 21-11 was closed; the approval for ZC No. 902 ultimately expired.

Planning Commission Review of ZC 23-070

On January 16, 2024, the Planning Commission reviewed ZC 23-070 for the first time. After conducting a field trip and evening public hearing, the Planning Commission continued the item and directed staff to work with the applicant to revise the plans to address certain issues:

- The height of the mound at the center of the oval driveway. The plans indicated a height of 15 feet from the existing grade at the highest point and showed Coast Live Oak Trees (these can grow up to 80 feet tall) to be planted. This would negatively impact the line of site from Crest Road East. The Commission required that the proposed mound be staked and silhouetted.
- The residents at 17 Crest Road East expressed concerns about privacy and the proximity of the proposed barn.
- The walkway that extends out from the basement and the portion of the basement under the covered patio that is not under the footprint of the residence.
- The discrepancies with the grading calculations, application, and plans.
- Mixed-Use Structure/Stable located in the front yard.
- The guest house's proximity to the canyon.

- Retaining walls along the stable.
- Floor level above the grade/raised decks – various sections of the residence, guest house, stable, and guest house show raised decks.
- Trellis calculations need to be added to the calculations (415 square feet (SF))

On April 16, 2024, this item was presented to the Planning Commission for a second time. That morning, the Planning Commission held a field trip at the site. Commissioners, staff, and attendees viewed the silhouettes of the proposed project. The project was presented later at the evening Planning Commission meeting. The Planning Commissioners voted 4-0 (1 Commissioner was absent) to continue the item to the next meeting. The Planning Commission directed staff to work with the applicant to revise the plans to address the following:

- The basement projection from the main residence;
- The exit from the basement;
- The proposed mount height at 1330' elevation, which must be lowered;
- Privacy; and
- View blockage issues.

On June 18, 2024, the Planning Commission conducted a third field trip and evening public hearing. The applicant and several residents were present at the field trip. The Commission and the public were able to walk the site to better understand the proposed project. At the evening hearing, the Commission listened to the staff's presentation and heard the applicants' testimonies. Several residents spoke about stormwater concerns. At the conclusion of the evening hearing, the Planning Commission voted 3-0 (two commissioners absent) to adopt Resolution No. 2024-06 approving ZC 23-070 (Attachment 3). The action included amending the conditions of approval to address future area drainage, the height of the mound and what can be planted atop, and the orientation of a passageway to the basement.

Traffic Commission Review

On December 11, 2023, the Traffic Commission reviewed the proposed driveway and apron. The proposed driveway connects to Crest Road East and has a driveway apron of 62 feet 5 inches wide. The driveway entrance will be 26 feet wide and connects to an oval-shaped driveway that will be 15 feet wide. The oval-shaped driveway connects to the barn, ADU, and main residence. Existing eucalyptus trees along Crest Road East will remain. At the conclusion of the meeting, the Traffic Commission voted 4-0 (one commissioner absent) to approve the proposed driveway and apron.

Zoning, Location, and Lot Description

The property is zoned RAS-2, and the gross lot area is 7.05 acres or 307,098 SF. The net lot area for development purposes is 6.02 acres or 262,368 SF. The lot is currently undeveloped and vacant (see photos in Attachment 4). The lot is irregularly shaped and has a depth of approximately 820 feet and a width of approximately 480 feet. The property slopes downward from Crest Road East to the rear of the property. The grade elevation between the proposed main building pad and the street is approximately 42 feet. The lot is located in the southern portion of the City and has views of the Pacific Ocean. A natural drainage course is located along the western portion of the lot, and a blue line stream, which is a part of the Klondike Canyon System, is located approximately 200 feet south of the southern property line of the lot. The lot is also located in proximity to the Geotechnical Hazardous area of the City, known

as the Flying Triangle. The existing topography of the project site slopes down approximately 115 feet from Crest Road East to the lowest portion of the lot. The closest structures to the proposed project are 330 feet to the north, 179 feet to the east, 220 feet to the west, and 403 feet to the south (Attachment 1B).

DISCUSSION:

Project Approved by the Planning Commission on June 18, 2024

The applicant revised the project during the public hearing process to address issues discussed at previous meetings. On June 18, 2024, the Planning Commission approved the following:

- 14,680 SF single-family residence
- 7,849 SF basement
- 1,000 SF attached garage
- 652 SF accessory dwelling unit (ADU; not subject to discretionary review)
- 1,225 SF stable and 5,190 SF corral (Discussed under the Conditional Use Permit (CUP) and Variance)
- Retaining walls to exceed a height of 3 feet (maximum 5 feet)
- 28,389 cubic yards (CY) of total grading
- 25,343 SF mound in the center of the oval driveway
- 58,050 SF landscaping
- Native plants & tree species
- 3,000 SF native pollinator meadow in the center of the mound

Three building pads are proposed:

- Pad 1: 32,610 SF main building pad
- Pad 2: 1,610 SF accessory dwelling unit (ADU) pad
- Pad 3: 2,900 SF stable pad

The Planning Commission amended or added conditions to address certain issues:

- Condition AB: Language included to address drainage.
- Condition AP: Condition added regarding the mound height (maximum elevation of 1330 feet) and landscaping.
- Condition AQ: Condition added that basement passageway be redesigned to be angled or zigzagged.

Grading

The total grading is 28,389 CY (see Attachment 8). Grading export is 9,715 CY (3,131 CY exempt and 6,584 CY non-exempt). Grading for the mound was reduced from 11,405 CY to 9,337 CY. A Site Plan Review is required for the non-exempt grading and a Variance is required for non-exempt export.

Site Plan Review

Per Rolling Hills Municipal Code (RHMC) Section 17.46.020.A.1, a Site Plan Review is required for the construction of any new buildings or structures that require any grading that is not exempt. RHMC Section 17.46.50 includes required findings which are listed below.

Conditional Use Permit

Per RHMC Section 17.80.050, a conditional use permit (CUP) is required for a stable greater than 200 SF and a corral that is greater than 550 SF. The proposed 1,225 SF stable exceeds the 200 SF limit by 775 SF. The stable has not changed in this project.

Per RHMC Section 17.16.210, a CUP is also required to construct a guest house. The new proposal for the guest house has been changed to 600 SF, which was reduced from 540 SF. The guest house will not encroach into any required setbacks and was moved away from the top of the canyon.

As per RHMC Section 17.16.210, a CUP is required for an accessory structure that exceeds 200 SF. The project includes a detached 415 SF trellis at the bottom of the canyon. There are also two existing trails that lead down to the new trellis. The existing trails are currently overgrown and not accessible. The applicant is proposing to redesign and cut the overgrown vegetation on the pathways for the new trellis. There are no changes to the trellis.

Variances

The Rolling Hills Municipal Code requires a Variance application and approvals for the following:

1. Stable, corral, swimming pool, and retaining walls to encroach into the front yard;
2. Corral to encroach into the required 50-foot front setback;
3. Retaining walls that exceed the maximum average height of two-and-one-half feet;
4. Basement with a portion extending beyond the building walls of the residence;
5. Decks/patios that exceed more than one foot above grade; and
6. Grading export.

Municipal Code Compliance

Lot and Building Pad Coverage

The net lot area is 262,368 SF. The structural coverage is as follows: the total proposed structural coverage is 18,970 SF or 7.23%, which is well below the 20% maximum (with deductions). The proposed flatwork coverage is 18,385 SF or 7.01%, which is below the 15% maximum. The total proposed structural and flatwork coverage for the entire lot with deductions is 37,355 SF or 14.24%, which is well below the 35% maximum. The project complies with all of the RHMC development standards.

The project exceeds the 30% maximum building pad coverage guidelines, the smaller building pads provides less disturbance to the lot and preserves the natural terrain.

Pad 1: Main Residence will be developed with a 32,610 SF building pad area for a total of 17,799 SF, or 54.58% building pad coverage. This exceeds the maximum 30% guideline by 24.58%.

Pad 2: ADU Pad will be developed with a 1,610 SF building pad area and a total of 700 SF, or 43.48% building pad coverage. This exceeds the maximum 30% guideline by 10.5%.

Pad 3: Stable Pad will be developed with a 2,900-square-foot building pad area and a total of

1,340 square feet, or 46.21% building pad coverage. This exceeds the maximum 30% guideline by 16.21%.

Disturbance

The total disturbed area for the lot will be 87,770 SF, or 33.45% of the lot (40% maximum permitted). The previous proposed disturbed area was 87,920 SF, or 33.51% of the lot (40% maximum permitted). This is a reduction of 150 SF or 0.06%.

Stable/Corral

The project includes a 1,225 SF one-story stable with 2 stalls, a tack room/office, 2 bathrooms, a tack workspace, feed/counter space, and a large agricultural space with a garage accessible from the circular driveway. The ridgeline of the new stable is 13.9 feet maximum height. The stable is accessible from a driveway that is connected off of the northwest portion of the oval-shaped driveway.

Site Access

The new driveway apron will be located at Crest Road East on the northeast side of the lot and will provide access to the oval driveway. The driveway will be 15 feet wide, leading to a stable storage garage, motor court, main entry to the house, and garage. The proposed continuous driveway allows for the simplest path between all structures, with a garage in the main residence accommodating four vehicles, suitable per RH guidelines for the main house, guest house, and ADU parking requirements. The center of the oval driveway will be landscaped with native trees, native plants, a native pollinator meadow, and a 115 SF water feature. An entry gate with pilasters will be located at the driveway entrance.

Walls

The RHMC Section 17.16.190(F), requires a Site Plan Review for any walls that exceed a height of 3 feet. Such walls require a variance if located in the front yard. The project includes 6 wall sections:

- Wall A is located at the east wing of the main residence and connects to the guest house. It has a maximum height of 2.5 feet and an average height of 2.5 feet.
- Wall B is a 3-foot-high retaining wall located at the west wing of the main residence along the swimming pool.
- Wall C is located along the south portion of the mound and extends along the south portion of the driveway with a maximum height of 5 feet high with an average height of 4 feet high (Wall C requires a Variance).
- Wall D is located on the west portion of the mound and west portion of the driveway. The maximum height is 5 feet high, with an average height of 4.1 feet (Wall D requires a variance).
- Wall E located along the southern portion of the driveway, is a maximum of 2.5 feet high with an average height of 2.1 feet.
- Wall F is located just north of the stable walkway, and the maximum height is 3 feet high with an average of 2.4 feet high.

Landscaping

The project includes 58,050 SF of new native landscape area and 3,000 SF of a native

pollinator meadow area with a water feature, and 21 native tree species. The project proposes seven *Lyonothamnus Floribundus* known as the Catalina Ironwood trees that will grow up to a maximum height of 20 feet and maximum width of 12 feet, six *Quercus Agrifolia* known as the Coast Live Oak with a maximum height of 30 feet and 30 feet maximum width, and 8 *Cercus Canadensis* known as the Forest Pansy with a maximum height and width of 12 feet. The project will restore the majority of the new landscape areas to a state similar to the original pre-developed, pre-cleared condition of the site, with few visible changes to the existing topography and to the panoramic views from the street and neighboring houses. A review by the City's landscape consultant is required for compliance with landscape standards and the Water Efficiency Landscape Ordinance (WELO). See Attachment 6 for the landscape review.

Building Height and Pad Elevations (Pads 1 - 3)

The new residence, basement, and attached garage will be developed on the lower southern portion of Pad 1 with a maximum ridge height of 12 feet 9 inches; the ridgeline of these structures will be about 31 feet below Crest Road East. The maximum height of the chimneys is 19 feet 2 inches. The main residence includes eaves that will extend a maximum of 8 feet. The basement and atrium are located at the V section of the main residence under the proposed deck. The elevations on Page A201 of the plans show that there is a 5-foot maximum retaining wall just above the finished grade. The guest house will be 13 feet and 2 inches in height; the ridgeline of the structure will be about 31 feet below Crest Road East.

The accessory dwelling unit (ADU) (Pad 2) will be 11 feet and 9 inches in height, with a ridgeline about 5 feet below Crest Road East.

The front upper east portion of the lot (Pad 3) will consist of a corral and stable. The stable will be 13 feet and 9 inches in height, and the ridgeline of the structures will be about 5 feet below Crest Road East.

Drainage

A natural drainage course is located along the western portion of the lot, and a blue line stream, which is part of the Klondike Canyon System, is located approximately 200 feet south of the southern property line of the lot. The lot is also located in proximity to the Geotechnical Hazardous area of the City known as the Flying Triangle; however, no part of the lot is within the Flying Triangle.

This project is subject to the Low Impact Development (LID) requirements pertaining to stormwater management, including provisions for retention of run-off on the property. LID is plan checked by Building Services after the City grants entitlements. The proposed storage system is designed to store the difference in stormwater runoff volume between the pre-and post-development conditions. The design proposes two separate drainage systems, splitting runoff between the two adjacent watercourses, to mimic the existing flow patterns.

Included in each system is a Contech Urbangreen SRPE cistern system, at the main residence pad, to intercept and store runoff as follows:

1. The eastern system will collect runoff from the ADU, easterly driveway, easterly half of the residence and residential pad, and guest house.
2. The western system will collect runoff from the stable/corral, westerly driveway, westerly half of the residence and residential pad, and pool area.
3. Each system:

- a. Will first pass runoff through a Contech inline CDS pre-treatment system to remove trash, debris, and suspended solids. Runoff will then enter the storage barrels.
- b. Downstream of the storage barrel will be a second manhole with a pump, supplying the irrigation system. Runoff impounded in the storage tanks will be used to irrigate the site after the storm has passed.
- c. Above the soffit of the storage barrel, an overflow pipe will direct runoff exceeding the storage capacity and discharge to the watercourse below through an erosion-control outlet structure.

Utility Lines / Septic Tank

All utility lines for the development will be required to be placed underground. The Los Angeles County Public Health department will review the septic system (location to be determined).

Rolling Hills Community Association Review

Rolling Hills Community Association will review this project at a later date.

Public Participation

On January 16, 2024, Yuan Chang, 17 Crest Road East, attended the morning field trip and expressed concerns with privacy and the proximity of the proposed stable. Youkun Nie, representing the owner, submitted an email dated January 17, 2024, regarding the concern (Attachment 5A). The applicant has since moved the stable away from the property and reduced the size to address the concern.

At the January 16, 2024 evening meeting, John Mackenbach, 56 Portuguese Bend Road, commended the project but suggested putting the cisterns closer to vegetation. He asked about drainage and the applicant's team explained the drainage system.

On May 6, 2024, Paul Huh and Jane Huh, the residents of 20 Crest Road East, came into the City to review the project and express their concerns regarding any view obstructions at 23 Crest Road East. Mr. Huh sent an email to staff on May 21, 2024, opposing any obstructions above the Crest Road East ocean view (Attachment 5B).

On June 10, 2024, Charlie Raine, the resident at 4 Pinto Road, came into the City to review the drainage plans for 23 Crest Road East. He expressed his concerns regarding the capacity of cisterns, impermeable and permeable surfaces, excess water flowing into the canyon, future storm drainpipe that the applicant can tie into, and storm drain plans.

At the June 18, 2024 Planning Commission meeting, Mr. Raine discussed issues with drainage in his neighborhood. Leah Mirsch, 4 Cinchring Road, suggested a larger design for the cisterns.

At the July 22, 2024 City Council meeting, Mr. Raine expressed similar concerns he discussed with the Planning Commission. Mr. Mike Nash discussed the location and commented about stormwater. Mr. Alfred Visco suggested that City Council take the item under its jurisdiction and consider large projects south of Crest Road.

Environmental Review

The project has been determined to be categorically exempt pursuant to the California Environmental Quality Act (CEQA) under Class 3, Section 15303. New construction of a single-family residence and accessory structures.

SITE PLAN REVIEW CRITERIA

RHMC Section 17.46.010 Purpose.

The site plan review process is established to provide discretionary review of certain development projects in the City for the purposes of ensuring that the proposed project is consistent with the City's General Plan; incorporates environmentally and aesthetically sensitive grading practices; preserves existing mature vegetation; is compatible and consistent with the scale, massing and development pattern in the immediate project vicinity; and otherwise preserves and protects the health, safety and welfare of the citizens of Rolling Hills.

RHMC Section 17.46.50 Required findings.

The Commission shall be required to make findings in acting to approve, conditionally approve, or deny a site plan review. No project which requires site plan review approval shall be approved by the Commission, or by the City Council on appeal unless the following findings can be made:

1. The project complies with and is consistent with the goals and policies of the general plan and all requirements of the zoning ordinance; the project substantially preserves the natural and undeveloped state of the lot by minimizing building coverage. Lot coverage requirements are regarded as maximums, and the actual amount of lot coverage permitted depends upon the existing buildable area of the lot;
2. The project is harmonious in scale and mass with the site, the natural terrain and surrounding residences;
3. The project preserves and integrates into the site design, to the greatest extent possible, existing topographic features of the site, including surrounding native vegetation, mature trees, drainage courses, and landforms (such as hillsides and knolls);
4. Grading has been designed to follow the natural contours of the site and to minimize the amount of grading required to create the building area;
5. Grading will not modify existing drainage channels nor redirect drainage flow unless such flow is redirected into an existing drainage course;
6. The project preserves surrounding native vegetation and mature trees and supplements these elements with drought-tolerant landscaping, which is compatible with and enhances the rural character of the community, and landscaping provides a buffer or transition area between private and public areas;
7. The project is sensitive and not detrimental to the convenient and safe movement of pedestrians and vehicles; and
8. The project conforms to the requirements of the California Environmental Quality.

CONDITIONAL USE PERMIT CRITERIA

RHMC Section 17.42.50 Basis for approval or denial of conditional use permit.

The Commission (and Council on appeal), in acting to approve a conditional use permit application, may impose conditions as are reasonably necessary to ensure the project is consistent with the General Plan, compatible with surrounding land use, and meets the provisions and intent of this title. In making such a determination, the hearing body shall find that the proposed use is in general accord with the following principles and standards:

1. That the proposed conditional use is consistent with the General Plan;
2. That the nature, condition, and development of adjacent uses, buildings, and structures have been considered, and that the use will not adversely affect or be materially detrimental to these adjacent uses, buildings or structures;
3. That the site for the proposed conditional use is of adequate size and shape to accommodate the use and buildings proposed;
4. That the proposed conditional use complies with all applicable development standards of the zone district;
5. That the proposed use is consistent with the portions of the Los Angeles County Hazardous Waste Management Plan relating to siting and siting criteria for hazardous waste facilities;
6. That the proposed conditional use observes the spirit and intent of this title.

CRITERIA FOR VARIANCE

RHMC Section 17.38.050 Required findings.

In granting a variance, the Commission (and Council on appeal) must make the following findings:

1. That there are exceptional or extraordinary circumstances or conditions applicable to the property that do not apply generally to other properties in the same vicinity and zone;
2. That such variance is necessary for the preservation and enjoyment of substantial property rights possessed by other properties in the same vicinity and zone but which is denied the property in question;
3. That the granting of such variance will not be materially detrimental to the public welfare or injurious to properties or improvements in the vicinity;
4. That in granting the variance, the spirit and intent of this title will be observed;
5. That the variance does not grant special privilege to the applicant;
6. That the variance is consistent with the portions of the County of Los Angeles Hazardous Waste Management Plan relating to siting and siting criteria for hazardous waste facilities; and
7. That the variance request is consistent with the general plan of the City of Rolling Hills.

FISCAL IMPACT:

None.


RECOMMENDATION:

Open the public hearing, take public testimony, and provide direction to staff and the applicant. A resolution is provided in case the City Council wishes to approve the project with conditions (Attachment 11).

ATTACHMENTS:

Attachment 1A: [PL_ADR_240711_23CRE_RadiusMap_VicinityMap_Google.pdf](#)
 Attachment 1B: [PL_ADR_23CrestRdE_ZC23-070_ProximityMap.pdf](#)
 Attachment 2: [PL_ADR_240607_23CrestRdE_ZC23-070_DevelopmentTable.pdf](#)
 Attachment 3: [2024-06_PC_Resolution_23CrestRoadE_ZC23-070_F_E.pdf](#)
 Attachment 4: [240613_23 Crest Road East_ZC23-070_PhotosForCCAagenda.pdf](#)
 Attachment 5A: [PL_ADR_240118_23CrestRdE_ZC23-070_CopyofEmailfromResidents17CRE_01.17.24.pdf](#)

Attachment 5B: PL_ADR_240521_23CrestRdE_ZC23-070_EmailfromPaulHuh.pdf
Attachment 6: Attachment06_LandscapeReviewComments_23CrestRoadEast (ZC23-070)
Attachment7: 240605_Comparison_Table_23_Crest_Road_East_CCMeeting_8.12.pdf
Attachment 8: PL_ADR_23CrestRdE_ZC23-
070_StaffReports_CC240812_GradingBreakdown.pdf
Attachment 9: 240605_ChangeLog_23 Crest Road East_CCMeeting_8.12.pdf
Attachment 10: CL_PBN_240812_PH_CC_23CrestRdE_ZC23-070_Affidavit.pdf
Attachment 11: ResolutionNo1376_23CrestRoadE_ZC23-070_F.pdf
Attachment 12: PL_ADR_23CrestRdE_ZC23-
070_240715_Plans_9thSubmittal_CCMeeting7.22.24.pdf

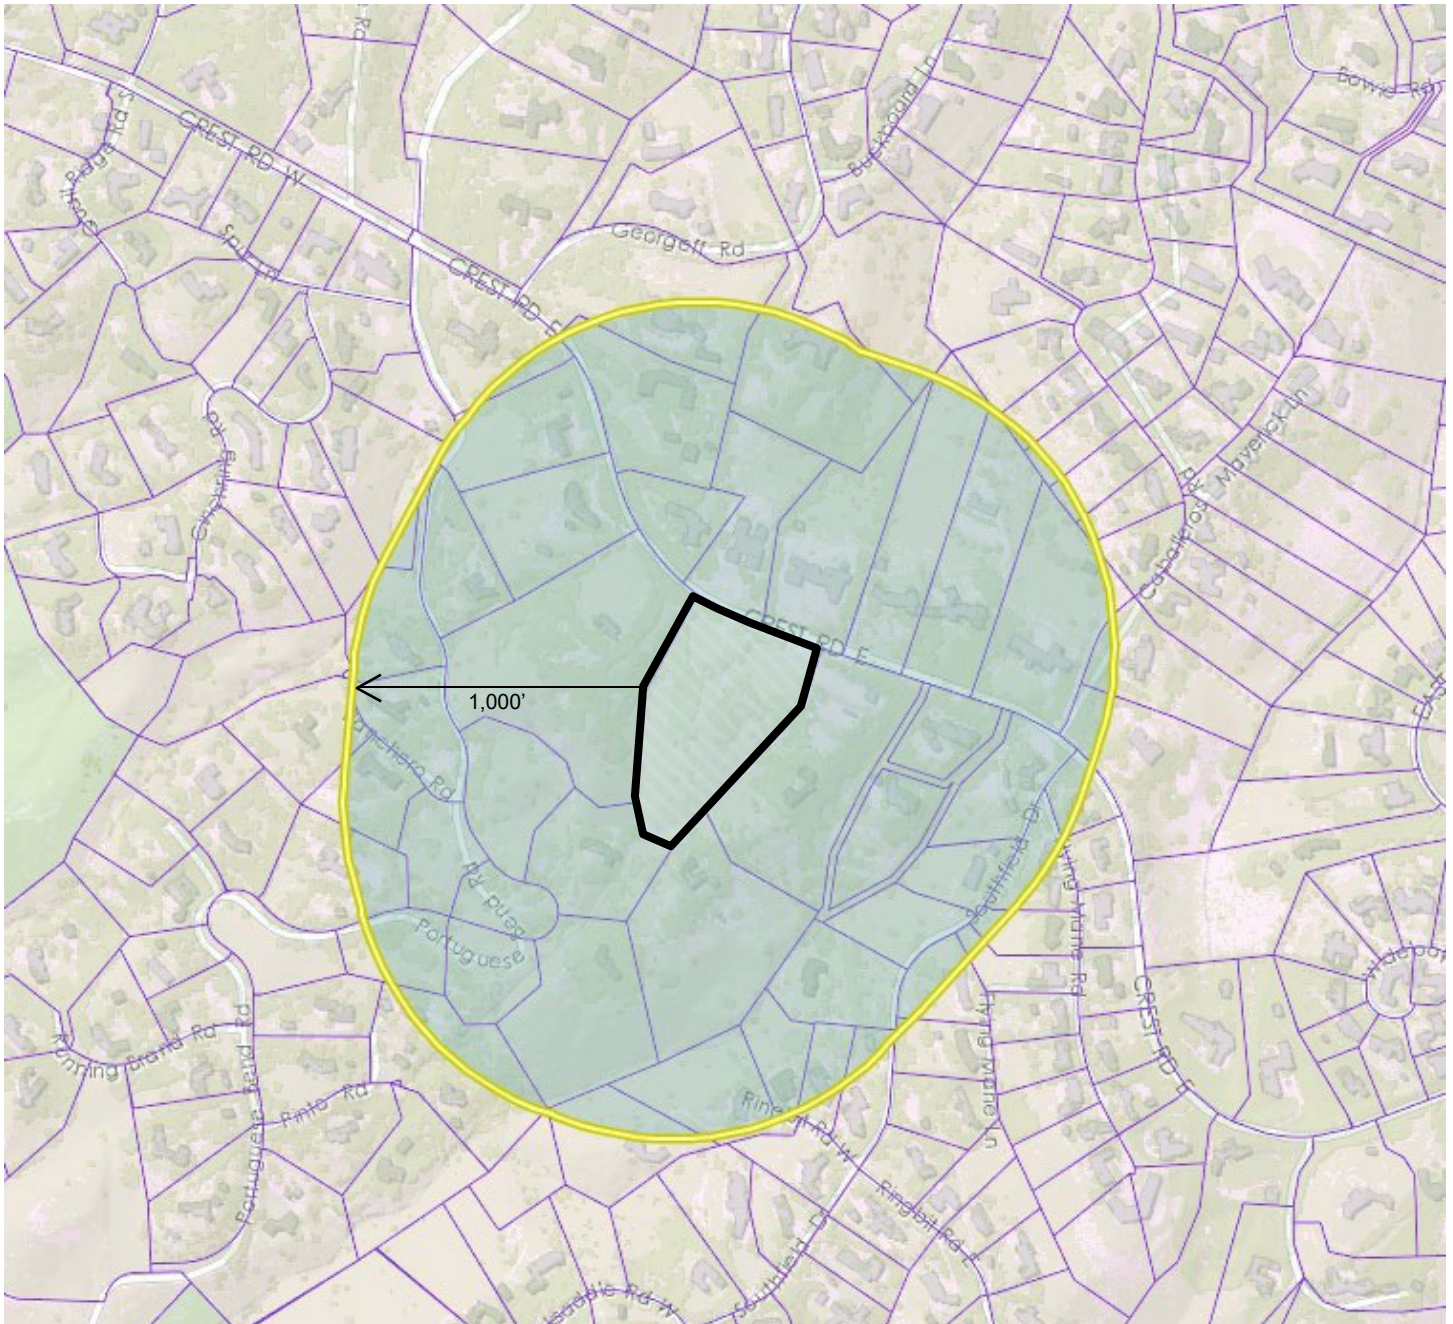

City of Rolling Hills

ROLLING HILLS, CA 90274

TITLE VICINITY MAP

CASE NO. Zoning Case No. 23-070

Site Plan Review, Conditional Use Permits, Variances

OWNER OGASAWARA

ADDRESS 23 Crest Road East, Rolling Hills 90274

SITE ☐

Vicinity Map: 23 Crest Road East



PROXIMITY MAP
23 CREST ROAD EAST
ZC NO. 23-070



Development Table for 23 Crest Road East Zoning Case No. 23-070_Planning Commission Meeting June 18, 2024

Site Plan Review, Conditional Use Permit Variance	EXISTING	PROPOSED PAD NO. 1	PROPOSED PAD NO. 2	PROPOSED PAD NO. 3	TOTAL
New 14,680 SF single family residence with 7,849 SF basement, atrium, 1,000 SF garage, 600 SF guest house, 1,225 SF stable, 280 SF pool, new driveway apron, circular driveway, decks, motor court, retaining walls, concrete stairs, and landscape	Vacant Lot	Main Residence, Garage, Guest House, Swimming Pool, Decks, Retaining Walls, Entryways, Atrium, Water feature	Accessory Dwelling Unit (ADU)	Structure Stable with Agricultural Storage and Corral	
RA-S- 2 Zone Setbacks Front: 50 ft. from front easement line Side: 35 ft. from side property line Rear: 50 ft. from rear easement line					
Net Lot Area	262,368 SF	—	—	—	262,368 SF
Residence	0 SF	14,680 SF	—	—	14,680 SF
Garage	0 SF	1,000 SF	—	—	1,000 SF
Swimming Pool/Spa	0 SF	280 SF	—	—	280 SF
Pool Equipment	0 SF	155 SF	—	—	155 SF
Guest House	0 SF	600 SF	—	—	600 SF
Accessory Dwelling Unit (ADU)	0 SF	—	700 SF	—	700 SF
Stable	0 SF	—	—	1,225 SF	1,225 SF
Basement	0 SF	7,849 SF	—	—	7,849 SF
Depth of Basement	0 SF	10 FT	—	—	10 FT
Entryway, Breezeway	0 SF	0 SF	—	—	0 SF
Attached Covered Porches	0 SF	480 SF	—	—	480 SF
Detached Structures:					
Guest House	0 SF	600 SF	—	—	600 SF
Water Feature	0 SF	115 SF	—	—	115 SF
Trellis	0 SF	415 SF	—	—	415 SF
Raised Deck	0 SF	0 SF	—	—	0 SF

Development Table for 23 Crest Road East Zoning Case No. 23-070_Planning Commission Meeting June 18, 2024

Service Yard	0 SF	95 SF	—	—	95 SF
	EXISTING	PROPOSED PAD NO. 1	PROPOSED PAD NO. 2	PROPOSED PAD NO. 3	TOTAL
Grading	0 CY	19,052 CY Cut 9,337 CY Fill	—	—	28,389 CY
Structural Coverage (20 % maximum)	0 SF	18,970 SF (7.23%)	—	—	18,970 SF (7.23%)
Flatwork Coverage (15% maximum)	0 SF	18,385 SF (7.01%)	—	—	18,385 SF (7.01%)
Total Structural & Flatwork Coverage (35% maximum)	0 SF	37,355 SF (14.24%)	—	—	37,355 SF (14.24%)
Disturbance (40% maximum)	0 SF	87,770 SF (33.45%)	—	—	87,770 SF (33.45%)
Building Pad 1 Area	0 SF	32,610 SF	—	—	32,610 SF
Building Pad Coverage	0 SF	17,799 SF (54.58%)	—	—	17,799 SF (54.58%)
Building Pad 2 Area	0 SF	—	1,610 SF	—	1,610 SF
Building Pad Coverage	0 SF	—	700 SF (43.48%)	—	700 SF (43.48%)
Building Pad 3 Area	0 SF	—	—	2,900 SF	2,900 SF
Building Pad Coverage	0 SF	—	—	1,340 SF (46.21%)	1,340 SF (46.21%)

Comparison Table

Comparison Table: 2017 Hynes, 2022 Dark Moon Ranch, and 2023 Ogasawara Orig. and Rev-1 Proposals					
	Hynes 2017	Dark Moon Ranch 2022	Ogasawara 1/16/24	Ogasawara 4/16/24	Ogasawara 6/18/24
Architecture					
Main Residence and Garage	11,520 sf	9,970 sf	13,000 sf	14,680 sf	14,680 sf
Basement	10,400 sf	8,460 sf	7,610 sf	8,240 sf	7,849 sf
Covered Porches	2,500 sf	2,165 sf	480 sf	480 sf	480 sf
Guest House	800 sf	800 sf	540 sf	600 sf	600 sf
Guest House Porches	369 sf	570 sf	0 sf	0 sf	0 sf
Stable	2,092 sf	2,456 sf	1,940 sf	1,225 sf	1,225 sf
Stable Porches	350 sf	1,225 sf	0 sf	0 sf	0 sf
Misc Accessory Structures	956 sf	882 sf	300 sf	1,070 sf	1,070 sf
Raised Deck	0 sf	520 sf	0 sf	0 sf	0 sf
Pool	864 sf	1,230 sf	270 sf	315 sf	280 sf
Hardscape	8,100 sf	6,390 sf	6,430 sf	5,595 sf	5,595 sf
Primary Driveway	8,860 sf	8,050 sf	16,100 sf	13,480 sf	13,480 sf
Secondary Driveway	600 sf	1,850 sf	0 sf	0 sf	0 sf
Disturbance	95,850 sf	104,850 sf	92,460 sf	87,920 sf	87,770 sf
Mound Height	n/a	n/a	1335'	1335'	1330'
Structure					
Total Structures	29,851 sf	28,178 sf	17,184 sf	18,872 sf	18,970 sf
Total Structures (excluding Basment)	19,451 sf	19,718 sf	9,574 sf	10,632 sf	11,121 sf
Total Flatwork	17,560 sf	16,290 sf	20,520 sf	18,714 sf	18,385 sf
Total Structures and Flatwork	47,411 sf	44,468 sf	37,704 sf	37,587 sf	37,770 sf
Total Structures (excluding Basment) and Flatwork	37,011 sf	36,008 sf	30,094 sf	29,347 sf	29,921 sf
Grading					
Cut	15,185 cy	14,600 cy	16,980 cy	17,320 cy	19,052 cy
Fill	7,300 cy	9,310 cy	11,950 cy	11,405 cy	9,337 cy
Over-excavation	11,750 cy	17,510 cy	3,760 cy	3,760 cy	3,760 cy
Recompaction	13,885 cy	22,800 cy	5,400 cy	5,400 cy	5,400 cy
Total Cut and Fill	22,485 cy	23,910 cy	28,930 cy	28,725 cy	28,389 cy
Total Overall	48,120 cy	64,220 cy	38,090 cy	37,885 cy	37,549 cy

RECEIVED

City of Rolling Hills
By _____

6.5.24

GRADING AND EXCAVATION INFORMATION

Grading Quantities:		Cubic Yds.	Max Depth	Max Depth Location
CUT/EXCAVATION				
For house/addition		5363	13.6	
For other structures (i.e. walls)				
List	Stable	63	3.3	at structure
	ADU	61	3.8	
	Sunset Terrace	8	3.0	
For driveway(s)		2,848	15.0	
For yard areas		3,818	15.1	at toe of slope
For basement excavation		3,026	10.0	
For pool/spa excavation		105	4.5	
Overexcavation		3,760	3.0	
TOTAL CUT		19,052	16.4	
TOTAL EXPORT			Export:	9,716
			Export (less exempt):	6,585
FILL				
For house/addition		12	3.2	
For other structures (i.e. walls)				
List	Stable	202	6.8	at structure
	ADU	10	1.8	
	Sunset Terrace	8	3.0	
For driveway(s)		457	6.9	
For yard areas		3,247	11.9	at top of slope
For basement excavation		0	0	
For pool/spa excavation		0	0	
Recompaction		5,400	3	
TOTAL FILL		9,336	11.9	
TOTAL GRADING		(Sum 28,388		
of total cut and total fill):				

PAD/FLOOR ELEVATIONS

Existing pad elevations	House	ADU	Stable	Cabana
Finished Floor	-		-	-
Finished Grade	-		-	-
Proposed pad elevations				
Finished floor	1293.00	1319.00	1316.00	1293.00
Finished grade	1292.50	1318.50	1315.50	1292.50
Basement	1283.50			

Site Planning Change Log (From 12/1/23 to 4/16/24)

Main House

- Finish floor at 1293' (Previous 1291')
- Apex at 1288' (Previous 1286')
- Building footprint moved 12'-5" North and 4'-6" East
- Pool footprint angled perpendicular to west property line (previously parallel with main house west wing)
- Building GSF incl. Basement 21,920 sf (Previous 20,940 sf)

Guest House

- Finish floor at 1293' (Previous 1291')
- Building footprint moved 16' North and 4' West
- Southeast building corner from property line 51'-3" (Previous 39'-9")
- Southeast building corner does not require fill grading (Previously required fill grading)

ADU

- Finish floor at 1319' (Previous 1320')
- Building footprint moved 2'-6" North and 0'-8" West
- Northeast building corner from property line 38'-8" (Previous 37'-5")
- Building footprint 38'-4" x 18'-4" (Previous 36'-0" x 16'-0")
- Building GSF 700 sf (Previous 576 sf)

Stable

- Finish floor at 1316' (Previous 1314')
- Building southwest corner 62'4" from the western property line and 207'11" from the north east corner of 17 Crest Road East's nearest building.
(Previous southwest building corner 39'8" from the western property line and 185'7" from the north east corner of 17 Crest Road East's nearest building)
- Building footprint 58'-10" x 20'-10" (Previous 70'-0" x 27'-6")
- Building GSF 1,225 sf (Previous 1,295 sf)
- Office space, closet space, and full bath are omitted (Previously included)

Civil

- Total grading 28,725 cy (Previous 28,930 cy)
- Total Structure 18,457 sf (Previous 17,184 sf)
- Total disturbed area 87,920 sf (Previous 92,460 sf)
- Total flatwork 18,715 sf (Previous 20,520 sf)
- Primary driveway 13,480 sf (Previous 16,100 sf)
- Paved walks, patio areas 2,675 sf (Previous 4,010 sf)
- Pool decking 1,120 sf (Previous 410 sf)

Site Planning Change Log (From 4/16/24 to 6/18/24)

Main House

- Building footprint moved 9'-5" North and 3'-5" West.
- Southwest building corner from property line 57'-9" (Previous 65'-9")
- Southeast building corner from property line 100'-11" (Previous 100'-1")
- Building east wing rotated clockwise 5 deg.
- Pool deck area 1,100 sf (Previous 1,500 sf)
- All basement area under covered porch has been removed.
- Basement area 7,428 sf (Previous 7,610 sf)

Guest House

- Building footprint rotated counterclockwise 12 deg.
- Southeast building corner from property line 55'-1" (Previous 51'-3")

Civil

- Total grading 28,725 cy (Previous 28,930 cy)
- Total Structure 18,457 sf (Previous 17,184 sf)
- Total disturbed area 87,920 sf (Previous 92,460 sf)
- Total flatwork 18,715 sf (Previous 20,520 sf)
- Primary driveway 13,480 sf (Previous 16,100 sf)
- Paved walks, patio areas 2,675 sf (Previous 4,010 sf)
- Pool decking 1,120 sf (Previous 410 sf)

Site

- Mound height 1330' (Previous 1335')

RESOLUTION NO. 1376

A RESOLUTION OF THE CITY COUNCIL OF THE CITY OF ROLLING HILLS GRANTING APPROVAL OF ZONING CASE NO. 23-070 FOR A SITE PLAN REVIEW TO DEVELOP A VACANT LOT INCLUDING NON-EXEMPT GRADING AND THE CONSTRUCTION OF A NEW SINGLE-FAMILY RESIDENCE WITH ACCESSORY STRUCTURES FOR A PROPERTY LOCATED AT 23 CREST ROAD EAST, AND FINDING THE PROJECT CATEGORICALLY EXEMPT FROM THE CALIFORNIA ENVIRONMENTAL QUALITY ACT (CEQA) PURSUANT TO STATE CEQA GUIDELINES SECTION 15303 (LOT 132A-MS) (OGASAWARA).

THE CITY COUNCIL OF THE CITY OF ROLLING HILLS DOES HEREBY FIND, RESOLVE, AND ORDER AS FOLLOWS:

I. Recitals

Section 1. On June 2, 2023, an application was filed by the applicant, Frank Escher of Escher, Gune, Wardena Architecture on behalf of the property owner Yuki Ogasawara, to request approval to construct on the vacant lot at 23 Crest Road East. The proposed Project under Zoning Case (ZC) No. 23-070 includes a new 14,270-square-foot (SF) single-family residence with a 7,428 SF basement, 1,000 SF attached garage, 1,225 SF stable, 5,190 SF corral, 700 SF accessory dwelling unit (ADU), 650 SF guest house, 280 SF swimming pool, 155 pool equipment, 480 square feet of attached covered porches, service yard, lightwells, maximum five-foot-high retaining walls, walkways, native landscaping, and other improvements (the "Project"). There is a proposed 13,480-square-foot oval driveway with access to the residence, ADU, and stable.

Section 2. The property is zoned RAS-2 and the gross lot area is 7.05 acres or 307,098 SF. The net lot area for development purposes is 6.02 acres or 262,368 SF. The lot is currently undeveloped and vacant. The lot is irregularly shaped and has a depth of approximately 820 feet and a width of approximately 480 feet. The property slopes downward from Crest Road East to the rear of the property. The grade elevation between the proposed main building pad and the street is approximately 42 feet. The lot is located in the southern portion of the City, and has views of the Pacific Ocean. A natural drainage course is located along the western portion of the lot and a blue line stream, which is a part of the Klondike Canyon System, is located approximately 200 feet south of the southern property line of the lot. The lot is also located in proximity to the Geotechnical Hazardous area of the City, known as the Flying Triangle.

Section 3. The Planning Commission conducted duly noticed public hearings to consider the application at its morning field trip meeting and regular meeting for the first time on January 16, 2024. Neighbors within a 1,000-foot radius were notified of the public hearings and a notice was published in the Daily Breeze on January 5, 2024. The applicant and owner were notified of the public hearings and were in attendance at the hearings. Evidence was heard and presented from all persons interested in affecting said proposal. The Planning Commission opened the meeting, took public testimony, and continued the public hearing to a later date. The

Planning Commission directed staff to work with the applicant on revising the plans to address the issues.

The Planning Commission conducted duly noticed public hearings to consider the application at its morning field trip meeting and regular meeting for a second time on April 16, 2024. Neighbors within a 1,000-foot radius were notified of the public hearings and a notice was published in the Daily Breeze on April 5, 2024. The applicant and owner were notified of the public hearings and were in attendance at the hearings. Evidence was heard and presented from all persons interested in affecting said proposal. The Planning Commission opened the meeting, took public testimony, and continued the public hearing to a later date. The Planning Commission directed staff to work with the applicant on revising the plans to address the issues.

Subsequently, the applicant revised the Project, and it was brought back to the Planning Commission. The Planning Commission conducted duly noticed public hearings to consider the application at its field trip meeting and regular meeting for a third time on June 18, 2024. Neighbors within a 1,000-foot radius were notified of the public hearings and a notice was published in the Daily Breeze on June 8, 2024. The applicant was notified of the public hearings and was in attendance at the hearings. Evidence was heard and presented at the public hearings from all persons interested in affecting said proposal. On June 18, 2024 the Project was approved by the Planning Commission by 3-0 Vote (2 Commissioner were absent) to adopt Resolution No. 2024-06 approving Zoning Case No. 23-070. The action included amending the conditions of approval to address future area drainage, the height of the mound and what can be planted atop, and the orientation of a passageway to the basement.

On July 22, 2024, the City Council considered the Planning Commission's action to approve the proposed Project and the Traffic Commission's action to approve the driveway apron. The City Council voted 5-0 to take the matter under its own jurisdiction.

The City Council conducted a duly noticed public hearings to consider the application at a morning field trip on August 12, 2024, and regularly scheduled evening meetings on August 12, 2024. The City Council then continued the item and heard it again on October 14 and 28, 2024. Neighbors within a 1,000-foot radius were notified of the public hearings and a notice was published in the Daily Breeze on August 1, 2024, and October 4, 2024. The applicants and owner were notified of the public hearings and were in attendance at the hearings. Evidence was heard and presented from all persons interested in affecting said proposal. The City Council opened the public hearing, took public testimony, and discussed the Project.

Section 4. On February 13, 2017, the City Council adopted Resolution No. 1202 approving Zoning Case (ZC) No. 902 for construction of an 11,500 SF new single-family residence with an 11,500 SF basement and appurtenances. On December 12, 2018, the Planning Commission granted a two-year time extension for ZC No. 902 to January 23, 2021. Due to COVID-19 entitlements were placed on hold and Assembly Bill 1561 created an automatic time extension. As such, the expiration date for ZC No. 902 was extended to July 22, 2022, but the permit was not used and expired.

On November 9, 2021, an application was received for development of a new 8,460-square-foot residence, basement, accessory dwelling unit (ADU), guest house, stable,

swimming pool, spa, and other improvements (ZC No. 21-11). On March 15, 2022, the Planning Commission conducted a field trip and evening meeting and continued the item to April 19, 2022. However, before the April 19, 2022 meeting could take place, the applicant requested the item be pulled because the property had been sold and there was no interest in moving forward with the Project as proposed. As such, the item did not return to the Planning Commission and ZC No. 21-11 was closed. Thus, the Project was never approved.

Section 5. On December 11, 2023, the Traffic Commission reviewed the proposed driveway and apron located on Crest Road East under the current application (ZC No. 23-070). The Traffic Commission recommended approval of the new driveway and apron to City Council.

II. Findings

Section 6. CEQA Findings. The City Council finds that the Project is categorically exempt from further environmental review pursuant to Section 15303 of Title 14 of the California Code of Regulations ("State CEQA Guidelines"), Class 3 "New Construction or Conversion of Small Structures." Class 3 exempts the construction and location of a limited number of new, small facilities or structures, including single family residence and accessory structures, including but not limited to garages, carports, patios, swimming pools and fences. Here, the Project involves the construction of a new single-family residence on a vacant lot within a residential zone, along with attached garage, driveway, stable, swimming pool, ADU, guesthouse and other residential improvements. Accordingly, the Project qualifies for the exemption pursuant to Section 15303.

Further, no exceptions to the exemptions in State CEQA Guidelines Section 15300.2 apply. Specifically, the Project:

- a. Is not located in a particularly sensitive environment. The Project is located in an urbanized area and is not environmentally sensitive.
- b. There is no possibility of a cumulative impact of the same type of project in the same place over time. The Project entails the construction of a 14,270-square-foot single-family residence with accessory structures and landscaping/hardscaping improvements. Once the residence is built, the likelihood of a successive project on this site is low and probability of a cumulative impact is low.
- c. Is not marked by unusual circumstances. There is nothing unusual about the construction of a new single-family residence and accessory structures in a residential area. In addition, the Project will implement best management practices (BMPs) to prevent erosion and construction pollutants from contacting stormwater.
- d. Would not damage scenic resources, including but not limited to, trees, historic buildings, rock outcroppings, or similar resources, within a highway officially designated as a state scenic highway.
- e. Is not located on a site which is included on any list compiled pursuant to Section 65962.5 of the Government Code.
- f. Would not cause a substantial adverse change in the significance of a historical resource.

The City Council directs staff to prepare, execute, and file a Notice of Exemption with the Los Angeles County Clerk and the State Clearinghouse within five (5) working days of the Project's approval and the adoption of this Resolution.

Section 7. Site Plan Review Findings. Site Plan Review is required for construction of any new building or structure pursuant to Rolling Hills Municipal Code (RHMC) Section 17.46.020(A). The Project requires a Site Plan Review (SPR) in order to develop a vacant lot including non-exempt grading, for the construction of a new single-family residence, basement, attached garage, retaining walls that exceed a height of 3 feet (up to a maximum of 5 feet), oval driveway with portions that exceed a width of 20 feet, and other improvements. With respect to the Site Plan Review for the development, the City Council hereby makes the following findings:

A. The Project complies with and is consistent with the goals and policies of the General Plan and all requirements of the zoning ordinance.

The proposed development is compatible with the General Plan and Zoning ordinance – sans the requested variances. The proposed structures comply with the General Plan requirement of low profile, low-density residential development with sufficient open space between surrounding structures. The Project maintains the maximum possible distances from adjacent neighbors. The main residence has been integrated into the existing slope to minimize grading and land disturbance by constructing a long and narrow V-shaped floor plan that closely follows the existing topography, which will reduce the visual impact from neighboring properties. The Project complies with all of the City of Rolling Hills Development standards with the exception of requiring Variances for the structures to encroach into the front yard as discussed below in this Resolution.

The Project conforms to Zoning Code lot coverage requirements. The net lot area of the lot is 262,368 square feet (6.02 acres) per RHMC Section 17.16.060(A). The structural net lot coverage is proposed at 18,205 square feet or 6.94% (20% max. permitted) excluding exempt structures; and the total lot coverage proposed, including flatwork, would be 36,590 square feet or 13.95% (35% max. permitted). The disturbed area is 87,770 square feet or 33.45% (40% max permitted).

B. The Project substantially preserves the natural and undeveloped state of the lot by minimizing building coverage. Lot coverage requirements are regarded as maximums, and the actual amount of lot coverage permitted depends upon the existing buildable area of the lot.

The topography and the configuration of the lot have been considered, and the Project will not adversely affect or be materially detrimental to adjacent uses, buildings, or structures; the Project will be built on new building pads which enables Project elements to be the least intrusive to surrounding properties. Further, the Project will be a sufficient distance from nearby residences so views and privacy of surrounding neighbors will not be impacted. The main house is sited to minimize grading and minimize impact on the site below the 1293-foot contour line that defines both the Finished Floor level and the precise orientation of the wings of the house. The landscape below this line will not experience any site disturbance and will be utilized to seed and reestablish a pallet of native species back into the landscape above the house. The Project

includes three new building pads: Pad #1 is for the main residence for a total of 32,610 SF; Pad #2 is for the ADU for a total of 1,610 SF; and Pad #3 is for the stable for a total of 2,900 SF.

C. The Project is harmonious in scale and mass with the site, the natural terrain and surrounding residences.

The proposed development, as conditioned, is harmonious in scale and mass with the site, and is consistent with the scale of the neighborhood when compared to new residences in the vicinity of said lot. The proposed site plan is harmonious with the site conditions of the existing lot and neighboring lots. The integration of the into the slope following the topography enables the residence to be largely hidden from view from the street and neighboring residences, maximizing the distance between the main house and the street. The slopes being created have been rounded and it was attempted to mimic the existing natural slopes in the area.

D. The Project preserves and integrates into the site design, to the greatest extent possible, existing topographic features of the site, including surrounding native vegetation, mature trees, drainage courses and land forms (such as hillsides and knolls).

There will be no significant changes to the overall drainage features on the lot. There will be minimal impact to site design, vegetation, and mature trees. The property will be landscaped in accordance with the approved landscape plan.

E. Grading has been designed to follow natural contours of the site and to minimize the amount of grading required to create the building area.

The total proposed grading for the Project is 28,389 cubic yards (19,052 CY of cut and 9,337 CY of fill). The excavation for the basement (3,026 CY) and pool (105 CY) are exempt from the Site Plan Review. The non-exempt grading totaling 25,258 CY is subject to Site Plan Review. The grading will be balanced on site with exception to 6,584 CY of non-exempt export. Rather than retaining the dirt on the property, export is needed to maintain the existing topography as much as possible. The Project has been designed to follow natural contours of the site and minimize grading to the extent feasible.

F. Grading will not modify existing drainage channels nor redirect drainage flow, unless such flow is redirected into an existing drainage course.

Grading will be balanced on site with exception to 9,715 CY of export (3,131 CY exempt and 6,584 CY non-exempt). Grading has been minimized by integrating the main residence into the natural slope. The width of the main residence is limited to 25 feet, and the result is a long and narrow ranch house rambling along the 1293-foot contour line. The main residence is centered on its site so that runoff is not increased within existing drainage courses on either side of the lot. Control of water collected by impervious surfaces will utilize large cisterns to collect and redistribute storm-water in a controlled manner that does not alter drainage courses or runoff loads from the undeveloped state of the lot. These cisterns are designed to retain runoff in the event of a 100-year storm event.

G. The Project preserves surrounding native vegetation and mature trees and supplements these elements with drought-tolerant landscaping which is compatible with and enhances the rural character of the community, and landscaping provides a buffer or transition area between private and public areas.

Surrounding native vegetation and mature trees will not be affected or will be replaced. New vegetation will be installed in accordance with the approved landscape plan. The development will be considerate of the environment and will enhance the rural character of the community. As such, the rural character of the community is maintained and privacy is maintained with neighbors. The new landscape will utilize this plant community as the framework for all new plantings in the landscape that will enhance the existing habitat and ecological community already present on site. These native plants are well suited to the existing site without the need for irrigation beyond their establishment period of 1 to 2 years. The trees will provide visual buffers and habitat creation between neighboring properties while preserving and protecting natural drainage patterns on the site. The new landscape adjacent to Crest Road focuses largely on the reestablishment of the coastal sage scrub planting community and providing habitat for the local fauna while seamlessly blending the house into the surrounding native hillside without obstructing views

H. The Project is sensitive and not detrimental to the convenient and safe movement of pedestrians and vehicles.

The proposed site plan is not detrimental to convenience and safety of pedestrians and vehicles. The proposed continuous driveway allows for the simplest path between all structures, with an attached garage in the main residence accommodating four vehicles, suitable per Rolling Hills guidelines for the main house, guest house and ADU parking requirements. The open agricultural room in the stable will also facilitate storage of maintenance vehicles and equipment, as well as animal transportation equipment.

I. The Project conforms to the requirements of the California Environmental Quality Act (CEQA).

The Project is categorically exempt from further environmental review pursuant to State CEQA Guidelines, Section 15303, Class 3 (New Construction or Conversion of Small Structures). Class 3 exempts the construction and location of a limited number of new, small facilities or structures, including single family residence and accessory structures, including but not limited to garages, carports, patios, swimming pools and fences. Here, the Project includes development on a vacant lot of a new single-family residence in a residential zone, with attached garage, driveway, stable, swimming pool, ADU, guesthouse and other residential improvements. Accordingly, the Project qualifies for the exemption pursuant to Section 15303. Further, no exceptions to the exemptions in State CEQA Guidelines, section 15300.2, apply.

Section 8. Conditional Use Permit Findings. RHMC Section 17.16.040 and 17.16.200 require a Conditional Use Permit per RHMC Section 17.16.040(A)(3) for a guest house, per RHMC Section 17.16.040(A)(6) for a stable over 200 square feet, per RHMC Section 17.16.040(A)(7) for corral over 550 square feet, and per 17.16.200(H) for a 400 SF detached trellis, respectively. The Applicant is proposing a 650 SF guesthouse located at the eastern

portion of the main building pad. The Applicant is also proposing a 1,225 SF stable with two stalls and a tack room, and a 5,190 SF corral. Given the foregoing, in accordance with RHMC Section 17.42.050, the City Council makes the following findings:

A. That the proposed conditional use is consistent with the General Plan.

The granting of a Conditional Use Permit for a guesthouse, stable, corral, and trellis is consistent with the purposes and objectives of the Zoning Ordinance and General Plan because the use is consistent with similar uses in the community, and meets all the applicable code development standards for such use. The Project is compatible with existing land uses as other properties in the same zone have a guest house and stable.

B. That the nature, condition and development of adjacent uses, buildings and structures have been considered, and that the use will not adversely affect or be materially detrimental to these adjacent uses, building or structures.

The nature, condition, and development of adjacent structures have been considered, and the Project will not adversely affect or be materially detrimental to these adjacent uses, buildings, or structures because the proposed guest house, stable, corral, and trellis will be located on the property with sufficient proximity to neighboring buildings and structures.

C. That the site for the proposed conditional use is of adequate size and shape to accommodate the uses and buildings proposed.

The proposed conditional uses comply with all applicable development standards in the RAS-2 Zone. The net lot area is 262,368 SF (6.02 acres) and is adequate to support the proposed uses. The area of the site considered the "front yard", between the proposed main residence and the street, is the widest and most level part of the site. The exception to this is the location of the stable in the front yard, and the corral in the front yard setback, both are subject to variances. The property will be developed and adequate in size and shape to accommodate the proposed uses and buildings.

D. That the proposed conditional use complies with all applicable development standards of the zone district.

The proposed conditional uses comply with all applicable development standards of the RAS-2 Zone, with exception to the variances requested herein.

E. That the proposed use is consistent with the portions of the Los Angeles County Hazardous Waste Management Plan relating to siting and siting criteria for hazardous waste facilities.

Granting the proposed conditional use for the Project will be consistent with the applicable portions of the Los Angeles County Hazardous Waste Management Plan related to siting criteria for hazardous waste facilities. The Project site is not listed on the current State of California Hazardous Waste and Substances Sites List. The proposed Project would not constitute a hazardous waste facility.

F. That the proposed conditional use observes the spirit and intent of this title.

The proposed Project allows the Applicant the ability to enjoy rights enjoyed by other residents in the City – the development and construction of a single-family home. The proposed uses are consistent with the residential character of the City.

Section 9. Variance Findings. Section 17.38.050 sets forth the required findings for granting Variances to allow:

1. Stable, corral, swimming pool, and retaining walls to encroach into the front yard (RHMC Section 17.16.200);
2. Corral to encroach into the required 50-foot front setback (RHMC Section 17.16.110 and 17.16.200);
3. Retaining walls that exceed the maximum average height of two-and-one-half feet (RHMC Section 17.16.190(F));
4. Basement with a portion extending beyond the building walls of the residence (RHMC Section 17.12.020); and
5. Grading export (RHMC Section 17.16.230).

With respect to this request for Variances, the City Council finds as follows:

A. That there are exceptional or extraordinary circumstances or conditions applicable to the property that do not apply generally to other properties in the same vicinity and zone.

There are extraordinary circumstances applicable to this property. The location of stable and corral between the main house and the street is a design adopted by many neighbors on Crest Road East and would be consistent with other nearby properties. However, this design does require a variance to allow the stable, corral, swimming pool and retaining wall in the front yard and the corral to encroach into the required 50-foot setback. The area of the site considered the "front yard", between the proposed main residence and the street, is the widest and most level part of the site. Allowing the proposed pool and retaining walls to encroach into the front yard will be consistent with the natural slope of the existing property and reduce the need for additional grading. The construction of retaining walls to exceed the maximum average height of two-and-one-half feet, and the light well/tunnel portion of the basement extending beyond the building walls of the residence, will minimize grading and support the development. As a result of the shape of the lot, the grading of the Project requires a variance to export non-exempt grading of 3,131 CY of soil to keep the peak of the knoll below the height of the street and out of the view of neighbors.

B. That such variance is necessary for the preservation and enjoyment of substantial property rights possessed by other properties in the same vicinity and zone but which is denied the property in question.

Developments similar to the proposed Project, with stables and corrals in the front yard, are enjoyed by many neighbors on Crest Road East who similarly position main residences

away from the street to create privacy and maximize views from their residences, all while making the equestrian uses of the neighborhood visible along the street. The variance requests are necessary for preservation and enjoyment of property rights consistent with other properties in the same vicinity and zone with the same types of structures and improvements in similar areas of the project. The variance request pertaining to the basement extending beyond the walls of the residence is solely for a light well type area that allows ingress and egress to the basement area as required by the building code. This subterranean tunnel type design minimizes grading and allows access to the basement area as depicted on the project plans.

C. That the granting of such variance will not be materially detrimental to the public welfare or injurious to properties or improvements in the vicinity.

Granting a variance for the Project will not be detrimental to the public welfare and will not be injurious to properties in the vicinity because it is consistent with the encroachments by the existing residences and structures and contributes to a consistent and equitable treatment of development in the surrounding area. The requested variances are designed to make the development less intensive in terms of grading, maximize privacy and reduce other impacts to the neighborhood to ensure the protection of the public welfare.

D. That in granting the variance, the spirit and intent of this title will be observed.

The granting of the variance will allow for a development that is harmonious in scale and mass with the site, the proposed Project is visually harmonious with adjacent properties and in scale with adjacent residential development.

E. That the variance does not grant special privilege to the applicant.

The variance does not grant special privileges for the Applicant; the proposed Project is similar to other properties on Crest Road East that have stables and corrals in the front yard and setbacks. The Project, together with the variance, will be compatible with the objectives, policies, and general land uses specified in the General Plan.

F. That the variance is consistent with the portions of the County of Los Angeles Hazardous Waste Management Plan relating to siting and siting criteria for hazardous waste facilities.

Granting a variance for the Project will be consistent with the applicable portions of the Los Angeles County Hazardous Waste Management Plan related to siting criteria for hazardous waste facilities. The Project site is not listed on the current State of California Hazardous Waste and Substances Sites List. The proposed Project would not constitute a hazardous waste facility.

G. That the variance request is consistent with the General Plan of the City of Rolling Hills.

Approvals granting the variance to allow encroachments into the front yard setback will be consistent with the General Plan of the City of Rolling Hills, which encourages residential and equestrian uses.

Section 10. Based upon the foregoing findings, and the evidence in the record, the City Council hereby approves Zoning Case No. 23-070 subject to the following conditions:

A. Approval for the Site Plan Review, Conditional Use Permits, and Variances shall expire within two years from the effective date of approval as defined in RHMC Section 17.38.070 of the Zoning Ordinance unless otherwise extended pursuant to the requirements of this section.

B. If any condition of this resolution is violated, the entitlement granted by this resolution shall be suspended and the privileges granted hereunder shall lapse and upon receipt of written notice from the City, all construction work being performed on the subject property shall immediately cease, other than work determined by the City Manager or his/her designee required to cure the violation. The suspension and stop work order will be lifted once the Applicant cures the violation to the satisfaction of the City Manager or his/her designee. In the event that the Applicant disputes the City Manager or his/her designee's determination that a violation exists or disputes how the violation must be cured, the Applicant may request a hearing before the City Council. The hearing shall be scheduled at the next regular meeting of the City Council for which the agenda has not yet been posted; the Applicant shall be provided written notice of the hearing. The stop work order shall remain in effect during the pendency of the hearing. The City Council shall make a determination as to whether a violation of this Resolution has occurred. If the Council determines that a violation has not occurred or has been cured by the time of the hearing, the Council will lift the suspension and the stop work order. If the Council determines that a violation has occurred and has not yet been cured, the Council shall provide the Applicant with a deadline to cure the violation; no construction work shall be performed on the property until and unless the violation is cured by the deadline, other than work designated by the Council to accomplish the cure. If the violation is not cured by the deadline, the Council may either extend the deadline at the Applicant's request or schedule a hearing for the revocation of the entitlements granted by this Resolution pursuant to Chapter 17.58 of the Rolling Hills Municipal Code (RHMC).

C. All requirements of the Building and Construction Ordinance, the Zoning ordinance, and of the zone in which the subject property is located must be complied with unless otherwise a variance to such requirement has been approved.

D. The lot shall be developed and maintained in substantial conformance with the site plan on file at City Hall and approved by the City Council on August 12, 2024, except as otherwise provided in these conditions. The working drawings submitted to the Department of Building and Safety for plan check review shall conform to the approved development plan. All conditions of the Site Plan Review, Conditional Use Permits, and Variance approvals shall be incorporated into the building permit working drawings, and where applicable complied with prior to issuance of a grading or building permit from the building department.

The conditions of approval of this Resolution shall be printed onto a separate sheet and included in the building plans submitted to the Building Department for review and shall be kept on site at all times.

Any proposed modifications and/or changes to the approved Project, including resulting from field conditions, shall be discussed with staff so that staff can determine whether the modification is minor or major in nature. Minor modifications are subject to approval by the City Manager or his or her designee. Major modifications are subject to approval by the City Council after a public hearing. Applicant shall not implement modifications or changes to the approved Project without the appropriate approval from the City Manager or designee or the City Council, as required.

E. Prior to submittal of final working drawings to Building and Safety Department for issuance of building and grading permits, the plans for the Project shall be submitted to City staff for verification that the final plans are in compliance with the plans approved by the City Council.

F. A licensed professional preparing construction plans for this Project for Building Department review shall execute a Certificate affirming that the plans conform in all respects to this Resolution approving this Project and all of the conditions set forth herein and the City's Building Code and Zoning Ordinance.

Further, the person obtaining a building and/or grading permit for this project shall execute a Certificate of Construction stating that the Project will be constructed according to this Resolution and any plans approved therewith.

G. Structural lot coverage of the lot shall not exceed 18,205 square feet or 6.94% of the net lot area (20% maximum). The flatwork coverage is 18,385 square feet or 7.01%. The total lot coverage proposed, including structures and flatwork, shall not exceed 36,590 square feet or 13.95% (35% maximum).

H. The total disturbed area will be 87,770 square feet or 33.45% (maximum 40%). Grading for this Project shall not exceed 19,052 cubic yards of cut and 9,337 cubic yards of fill for a total of 28,389 cubic yards. Total export of 9,715 cubic yards, Variance granted for non-exempt 6,584 cubic yards, and export of exempt 3,131 cubic yards for the basement and swimming pool.

I. The total proposed building pad coverage for the residential main pad 1 (32,610 square foot area) is 17,799 square feet or 54.58% which is above the 30% maximum guideline. The total proposed building pad coverage for the ADU pad 2 (1,610 square foot area) will be 700 square feet or 43.48%, which exceeds the maximum 30% guideline. The total proposed for stable pad 3 (2,900 square foot area) is 1,340 square feet or 46.21% which exceeds the maximum 30% guideline.

J. A driveway access shall be provided per the Fire Department requirements and the driveway shall be roughened and the first 20 feet of the driveway shall not exceed 7% in slope.

K. Access to the stable and to the corral shall be decomposed granite or 100% pervious roughened material; it shall not be wider than 12 feet.

L. A minimum of five-foot level path and/or walkway, which does not have to be paved, shall be provided around the entire perimeter of all of the proposed structures, including the detached garage and stable, or as otherwise required by the Fire Department.

M. The applicant shall comply with all requirements of the Low Impact Development requirements for storm water management on site (RHMC Chapter 8.32).

N. Hydrology, soils, geology and other reports, as required by the Building and Public Works Departments, and as may be required by the Building Official, shall be prepared.

O. Prior to issuance of a final construction approval of the Project, all graded slopes shall be landscaped. Prior to issuance of building permit, the landscaping plan shall meet the requirements of the City, shall be submitted to the City in conformance with Fire Department Fuel Modification requirements, and shall be approved by the City's landscape consultant.

P. The Project shall be landscaped, and continually maintained in substantial conformance with the landscaping plan on file approved by the City's landscape consultant. A detailed landscaping plan shall provide that any trees and shrubs used in the landscaping scheme for this Project shall be planted in a way that screens the Project development from adjacent streets and neighbors, such that shrubs and trees as they mature do not grow into a hedge or impede any neighbors' views and the plan shall provide that all landscaping be maintained at a height no higher than the roof line of the nearest Project structure. In addition, the landscaping plan shall provide for screening of development with vegetation not to exceed 10 feet in height, and that the vegetation used for screening shall be planted in an off-set manner, so as to prevent it, as it grows from forming a solid hedge. The landscaping plan shall utilize to the maximum extent feasible, plants that are native to the area, are water-wise and are consistent with the rural character of the community. Plants listed as high hazardous plants under RHMC Section 8.30.015 are prohibited.

Q. The applicant shall submit a landscaping performance bond or other financial obligation, to be kept on deposit by the City, in the amount of the planting plus irrigation plus 15%. The bond shall be released no sooner than two years after completion of all plantings, subject to a City staff determination that the plantings required for the Project are in substantial conformance with approved plans and are in good condition.

A Certificate of Completion shall be submitted by the Project designer or contractor prior to final landscape installation inspection.

R. The landscaping shall be subject to the requirements of the City's Water Efficient Landscape Ordinance, (Chapter 13.18 of the RHMC).

S. Pursuant to Chapter 8.30 of the RHMC, the property shall at all times be maintained free of dead trees and vegetation.

T. The setback lines and roadway easement lines in the vicinity of the construction for this Project shall remain staked throughout the construction. A construction fence may be required.

U. Perimeter easements, including roadway easements and trails, if any, shall remain free and clear of any improvements to advance equestrian use and emergency preparedness for evacuation within the City. Where RHCA has demonstrated authority over the easement, the City's Planning Director may grant relief from this condition upon satisfactory proof of permission from RHCA and a legitimate showing that there is no need for the condition to advance equestrian uses and emergency preparedness.

V. Minimum of 65% of any construction materials must be recycled or diverted from landfills. The hauler of the materials shall obtain City's Construction and Demolition permits for waste hauling prior to start of work and provide proper documentation to the City.

W. *During construction*, conformance with the air quality management district requirements, storm water pollution prevention practices, county and local ordinances and engineering practices so that people or property are not exposed to undue vehicle trips, noise, dust, objectionable odors, landslides, mudflows, erosion, or land subsidence shall be required.

X. *During construction*, to the extent feasible, all parking shall take place on the Project site, on the new driveway and, if necessary, any overflow parking may take place within the unimproved roadway easements along adjacent streets, and shall not obstruct neighboring driveways, visibility at intersections or pedestrian and equestrian passage. During construction, to the maximum extent feasible, employees of the contractor shall car-pool into the City. To the extent feasible, a minimum of 4' wide path, from the edge of the roadway pavement, for pedestrian and equestrian passage shall be available and be clear of vehicles, construction materials and equipment at all times.

Y. *During construction*, the property owners shall be required to schedule and regulate construction and relate traffic noise throughout the day between the hours of 7 AM and 6 PM, Monday through Saturday only, when construction and mechanical equipment noise is permitted, so as not to interfere with the quiet residential environment of the City of Rolling Hills.

Z. Prior to demolition of the existing structures, an investigation shall be conducted for the presence of hazardous chemicals, lead-based paints or products, mercury and asbestos-containing materials (ACMs). If hazardous chemicals, lead-based paints or products, mercury or ACMs are identified, remediation shall be undertaken in compliance with California environmental regulations and policies.

AA. The property owner and/or his/her contractor/applicant shall be responsible for compliance with the no-smoking provisions in the Municipal Code. The contractor shall not use tools that could produce a spark, including for clearing and grubbing, during red flag warning conditions. Weather conditions can be found at: http://www.wrh.noaa.gov/lox/main.php?suite=safety&page=hazard_definitions#FIRE. It is the sole responsibility of the property owner and/or his/her contractor to monitor the red flag warning conditions.

AB. Development shall drain in accordance with the approved grading and drainage plan. Drainage dissipaters shall be constructed outside of any easements. The drainage system shall be approved by the Department of Building and Safety. If an above ground swale and/or dissipater is required, it shall be designed in such a manner as not to cross over any equestrian trails or discharge water onto a trail, shall be stained in an earth tone color, and shall be screened from any trail, road and neighbors' view to the maximum extent practicable, without impairing the function of the drainage system. In the event a storm drain pipe is installed to divert water flows through Klondike Canyon, the property owner shall use reasonable efforts to investigate the viability of creating a connection between the water overflow from the two cisterns on the property and the installed storm drain pipe.

AC. *During construction*, dust control measures shall be used to stabilize the soil from wind erosion and reduce dust and objectionable odors generated by construction activities in accordance with South Coast Air Quality Management District, Los Angeles County and local ordinances and engineering practices.

AD. *During construction*, an Erosion Control Plan containing the elements set forth in Section 7010 of the 2022 County of Los Angeles Uniform Building Code shall be followed to minimize erosion and to protect slopes and channels to control storm water pollution.

AE. The property owners shall be required to conform to the Regional Water Quality Control Board and County Health Department requirements for the installation and maintenance of storm water drainage facilities and septic tank.

AF. The applicant shall pay all of the applicable Building and Safety and Public Works Department fees and Palos Verdes Peninsula Unified School District fees, if any.

AG. Prior to final inspection of the Project, "as graded" and "as constructed" plans and certifications shall be provided to the Planning Department and the Building Department to ascertain that the completed Project is in compliance with the City Council approved plans. In addition, any modifications made to the Project during construction, shall be depicted on the "as built/as graded" plan.

AH. The applicants shall execute an Affidavit of Acceptance of all conditions of the Variance approval, or the approval shall not be effective.

AI. All conditions of this Resolution, when applicable, must be complied with prior to the issuance of a grading or building permit from the Building and Safety Department.

AJ. Any action challenging the final decision of the City made as a result of the public hearing on this application must be filed within the time limits set forth in Section 17.54.070 of the Rolling Hills Municipal Code and Code of Civil Procedure Section 1094.6.

AK. To the extent permitted by law, applicant shall defend, indemnify and hold harmless the City of Rolling Hills, its City Council, its officers, employees and agents (the "indemnified parties") from and against any claim, action, or proceeding brought by a third party

against the indemnified parties and the applicant to attack, set aside, or void any permit or approval for this Project authorized by the City, including (without limitation) reimbursing the City its actual attorney's fees and costs in defense of the litigation. The City may, in its sole discretion, elect to defend any such action with attorneys of its choice. The applicant shall reimburse the City for any court and attorney's fees which the City may be required to pay as a result of any claim or action brought against the City because of this permit. Although the applicant is the real party in interest in an action, the City may, at its sole discretion, participate at its own expense in the defense of the action, but such participation shall not relieve the permittee of any obligation under this condition.

AL. The stable and corral shall comply with all requirements in Sections 17.18.060 and 17.18.090, unless otherwise approved herein.

AM. Future expansion of the driveway or motor court is prohibited unless previously approved by the City. Connection to the stable and corral shall be decomposed granite or 100% pervious roughened material; it shall not be less than 6 feet wide and no wider than 12 feet.

AN. New landscaping in the Rolling Hills Community Association (RHCA) easement is prohibited unless previously approved by RHCA. Landscaping not approved by RHCA in the easement shall be removed from the final landscape plan.

AO. The ADU will require Evergreen landscape screening that must be planted and maintained between the ADU and adjacent parcels. The plant specimens for screening must not exceed the maximum roofline height of the ADU. All landscaping must be drought-tolerant. All landscaping must be from the City's approved plant list.

AP. The mound shall have a maximum elevation of 1330 feet. Landscaping on the mound shall be planted in accordance with the approved landscape plan on file at City Hall. Three-foot-high shrubs shall be allowed atop the mound. Landscaping shall be reviewed and approved by the City's landscape consultant prior to issuance of a grading permit.

AQ. The passageway on the western side of the basement shall be angled or zigzagged. The passageway shall be redesigned on the plans and reviewed and approved by the Planning Department prior to submittal to building plan check.

AR. The applicant, irrespective of any approval, direction or other information from the County of Los Angeles or other relevant permitting agency, shall not modify any part or portion of the Project that impacts, deals with or is related to the drainage on the Property, including the size and scope of the proposed cisterns on the Property, without prior City approval.

Section 11. Custodian of Records: The documents and materials associated with this Resolution that constitute the record of proceedings on which these findings are based are located at Rolling Hills City Hall, 2 Portuguese Bend Road, Rolling Hills, California 90274. The Director of Planning and Community Services is the custodian of records for the record of proceedings.

Section 12. Protest of Fees, Dedications, Reservations or Other Exactions: Pursuant to Government Code Section 66020, the applicant may protest the imposition of fees, dedications, reservations, or other exactions imposed on this development project by taking the necessary steps and following the procedures established by Sections 66020 through 66022 of the California Government Code.

PASSED, APPROVED AND ADOPTED THIS 28th DAY OF OCTOBER 2024.

LEAH MIRSCH, MAYOR

ATTEST:

CHRISTIAN HORVATH, CITY CLERK

Any action challenging the final decision of the City made as a result of the public hearing on this application must be filed within the time limits set forth in Section 17.54.070 of the Rolling Hills Municipal Code and Civil Procedure Section 1094.6.

STATE OF CALIFORNIA)
COUNTY OF LOS ANGELES) §§
CITY OF ROLLING HILLS)

I certify that the foregoing Resolution No. 1376 entitled:

**A RESOLUTION OF THE CITY COUNCIL OF THE CITY OF ROLLING HILLS
GRANTING APPROVAL OF ZONING CASE NO. 23-070 FOR A SITE PLAN
REVIEW TO DEVELOP A VACANT LOT INCLUDING NON-EXEMPT GRADING
AND THE CONSTRUCTION OF A NEW SINGLE-FAMILY RESIDENCE WITH
ACCESSORY STRUCTURES FOR A PROPERTY LOCATED AT 23 CREST
ROAD EAST, AND FINDING THE PROJECT CATEGORICALLY EXEMPT
FROM THE CALIFORNIA ENVIRONMENTAL QUALITY ACT (CEQA)
PURSUANT TO STATE CEQA GUIDELINES SECTION 15303 (LOT 132A-MS)
(OGASAWARA)**

was approved and adopted at a regular meeting of the City Council on October 28, 2024, by the following roll call vote:

AYES:

NOES:

ABSENT:

ABSTAIN:

and in compliance with the laws of California was posted at the following:

Administrative Offices.

CHRISTIAN HORVATH, CITY CLERK

RESOLUTION NO. 2024-06

A RESOLUTION OF THE PLANNING COMMISSION OF THE CITY OF ROLLING HILLS GRANTING APPROVAL OF ZONING CASE NO. 23-070 FOR A SITE PLAN REVIEW TO DEVELOP A VACANT LOT INCLUDING NON-EXEMPT GRADING AND THE CONSTRUCTION OF A NEW SINGLE-FAMILY RESIDENCE WITH BASEMENT, RETAINING WALLS EXCEEDING A HEIGHT OF 3 FEET (UP TO A MAXIMUM HEIGHT OF 5 FEET), DRIVEWAY WITH PORTIONS THAT EXCEED A WIDTH OF 20 FEET, AND OTHER IMPROVEMENTS; CONDITIONAL USE PERMITS FOR CONSTRUCTION OF A STABLE, CORRAL, DETACHED TRELLIS, AND GUEST HOUSE; AND VARIANCES TO ALLOW THE STABLE, CORRAL, SWIMMING POOL, AND RETAINING WALLS TO ENCROACH INTO THE FRONT YARD, ALLOW A PORTION OF THE CORRAL TO ENCROACH INTO THE FRONT YARD SETBACK, CONSTRUCT RETAINING WALLS EXCEEDING THE MAXIMUM AVERAGE HEIGHT OF TWO-AND-ONE-HALF FEET, CONSTRUCT A BASEMENT WITH A PORTION EXTENDING BEYOND THE BUILDING WALLS OF THE RESIDENCE, CONSTRUCT DECKS/PATIOS MORE THAN ONE FOOT ABOVE GRADE, AND ALLOW GRADING EXPORT FOR A PROPERTY LOCATED AT 23 CREST ROAD EAST, AND FINDING THE PROJECT CATEGORICALLY EXEMPT FROM THE CALIFORNIA ENVIRONMENTAL QUALITY ACT (LOT 132A-MS) (OGASAWARA)

THE PLANNING COMMISSION OF THE CITY OF ROLLING HILLS DOES HEREBY FIND, RESOLVE, AND ORDER AS FOLLOWS:

Section 1. On June 2, 2023, application was filed by the applicant, Frank Escher of Escher, Gune, Wardena Architecture on behalf of the property owner Yuki Ogasawara, to request approval to construct on the vacant lot at 23 Crest Road East. The proposed project under Zoning Case (ZC) No. 23-070 includes a new 14,680-square-foot (SF) single-family residence with a 7,849 SF basement, 1,000 SF attached garage, 1,225 SF stable, 5,190 SF corral, 652 SF accessory dwelling unit (ADU), 600 SF guest house, 280 SF swimming pool, 155 pool equipment, 480 square feet of attached covered porches, service yard, lightwells, maximum five-foot-high retaining walls, walkways, native landscaping, and other improvements. There is a proposed 13,480-square-foot oval driveway with access to the residence, ADU, and stable.

Section 2. The property is zoned RAS-2 and the gross lot area is 7.05 acres or 307,098 square feet. The net lot area for development purposes is 6.02 acres or 262,368 square feet. The lot is currently undeveloped and vacant. The lot is irregularly shaped and has a depth of approximately 820 feet and a width of approximately 480 feet. The property slopes downward from Crest Road East to the rear of the property. The grade elevation between the proposed main building pad and the street is approximately 42 feet. The lot is located in the southern portion of the City, and has views of the Pacific Ocean. A natural drainage course is located along the western portion of the lot and a blue line stream, which is a part of the Klondike Canyon System, is located approximately 200 feet south of the southern property line of the lot. The lot is also located in proximity to the Geotechnical Hazardous area of the City, known as the Flying Triangle.

Section 3. The Planning Commission conducted duly noticed public hearings to consider the application at its morning field trip meeting and regular meeting for the first time on January 16, 2024. Neighbors within a 1,000-foot radius were notified of the public hearings and a notice was published in the Daily Breeze on January 5, 2024. The applicant and owner were notified of the public hearings and were in attendance at the hearings. Evidence was heard and presented from all persons interested in affecting said proposal. The Planning Commission opened the meeting, took public testimony, and continued the public hearing to a later date. The Planning Commission directed staff to work with the applicant on revising the plans to address the issues.

The Planning Commission conducted duly noticed public hearings to consider the application at its morning field trip meeting and regular meeting for a second time on April 16, 2024. Neighbors within a 1,000-foot radius were notified of the public hearings and a notice was published in the Daily Breeze on April 5, 2024. The applicant and owner were notified of the public hearings and were in attendance at the hearings. Evidence was heard and presented from all persons interested in affecting said proposal. The Planning Commission opened the meeting, took public testimony, and continued the public hearing to a later date. The Planning Commission directed staff to work with the applicant on revising the plans to address the issues.

Subsequently, the applicant revised the Project, and it was brought back to the Planning Commission. The Planning Commission conducted duly noticed public hearings to consider the application at its field trip meeting and regular meeting for a third time on June 18, 2024. Neighbors within a 1,000-foot radius were notified of the public hearings and a notice was published in the Daily Breeze on April 8, 2024. The applicant was notified of the public hearings and was in attendance at the hearings. Evidence was heard and presented at the public hearings from all persons interested in affecting said proposal.

Section 4. On February 13, 2017, the City Council adopted Resolution No. 1202 approving Zoning Case (ZC) No. 902 for construction of an 11,500-square-foot new single-family residence with an 11,500-square-foot basement and appurtenances. On December 12, 2018, the Planning Commission granted a two-year time extension for ZC No. 902 to January 23, 2021. Due to COVID-19 entitlements were placed on hold and Assembly Bill 1561 created an automatic time extension. As such, the expiration date for ZC No. 902 was extended to July 22, 2022, but the permit was not used and expired.

On November 9, 2021, an application was received for development of a new 8,460-square-foot residence, basement, accessory dwelling unit (ADU), guest house, stable, swimming pool, spa, and other improvements (ZC No. 21-11). On March 15, 2022, the Planning Commission conducted a field trip and evening meeting and continued the item to April 19, 2022. However, before the April 19, 2022 meeting could take place, the applicant requested the item be pulled because the property had been sold and there was no interest in moving forward with the project as proposed. As such, the item did not return to the Planning Commission and ZC No. 21-11 was closed. Thus, the project was never approved.

On December 11, 2023, the Traffic Commission reviewed the proposed driveway and apron located on Crest Road East under the current application (ZC No. 23-070). The Traffic Commission approved the new driveway and apron.

Section 5. The Project is exempt from the California Environmental Quality Act (CEQA) Guidelines pursuant to Section 15303, Class 3 (New Construction or Conversion of Small Structures), which exempts the construction and location of a limited number of new, small facilities or structures, including accessory structures, including but not limited to garages, carports, patios, swimming pools and fences. Here, the proposed Project includes development on a vacant lot for a new single-family residence, basement, attached garage, driveway, stable, swimming pool, ADU, guesthouse, trellis, walls, hardscape, landscape, and other residential improvements. Accordingly, the Project qualifies for the exemption pursuant to Section 15303. Further, no exceptions to the exemption apply; there is no reasonable possibility that the activity will have a significant effect on the environment due to unusual circumstances. The lot is vacant, and it is one of the last undeveloped lots in the neighborhood.

Section 6. Site Plan Review. Site Plan Review is required for construction of any new building or structure pursuant to Rolling Hills Municipal Code (RHMC) Section 17.46.020(A). The Project is for Site Plan Review (SPR) to develop a vacant lot including non-exempt grading and the construction of a new single-family residence, basement, attached garage, retaining walls to exceed a height of 3 feet (up to a maximum of 5 feet), oval driveway with portions that exceed a width of 20 feet, and other improvements. With respect to the Site Plan Review for the development, the Planning Commission hereby makes the following findings:

A. The Project complies with and is consistent with the goals and policies of the General Plan and all requirements of the zoning ordinance.

The proposed development is compatible with the General Plan and Zoning ordinance. The proposed structures comply with the General Plan requirement of low profile, low-density residential development with sufficient open space between surrounding structures. The Project maintains the maximum possible distances from adjacent neighbors. The main residence has been integrated into the existing slope to minimize grading and land disturbance by constructing a long and narrow V-shaped floor plan that closely follows the existing topography, which will reduce the visual impact from neighboring properties. The Project complies with all of the City of Rolling Hills Development standards with the exception of requiring Variances for the structures to encroach into the front yard.

The Project conforms to Zoning Code lot coverage requirements. The net lot area of the lot is 262,368 square feet (6.02 acres) per RHMC Section 17.16.060(A). The structural net lot coverage is proposed at 18,970 square feet or 7.23% (20% max. permitted) excluding exempt structures; and the total lot coverage proposed, including flatwork, would be 37,770 square feet or 14.40% (35% max. permitted). The disturbed area is 87,770 square feet or 33.45% (40% max permitted).

B. The project substantially preserves the natural and undeveloped state of the lot by minimizing building coverage. Lot coverage requirements are regarded as

maximums, and the actual amount of lot coverage permitted depends upon the existing buildable area of the lot.

The topography and the configuration of the lot have been considered, and the project will not adversely affect or be materially detrimental to adjacent uses, buildings, or structures; the project will be built on new building pads which enables project elements to be the least intrusive to surrounding properties. Further, the project will be a sufficient distance from nearby residences so views and privacy of surrounding neighbors will not be impacted. The main house is sited to minimize grading and minimize impact on the site below the 1293-foot contour line that defines both the Finished Floor level and the precise orientation of the wings of the house. The landscape below this line will not experience any site disturbance and will be utilized to seed and reestablish a pallet of native species back into the landscape above the house. The Project includes three new building pads: Pad #1 is for the main residence for a total of 32,610 SF; Pad #2 is for the ADU for a total of 1,610 SF; and Pad #3 is for the stable for a total of 2,900 SF.

C. The project is harmonious in scale and mass with the site, the natural terrain and surrounding residences.

The proposed development, as conditioned, is harmonious in scale and mass with the site, and is consistent with the scale of the neighborhood when compared to new residences in the vicinity of said lot. The proposed site plan is harmonious with the site conditions of the existing lot and neighboring lots. The integration of the into the slope following the topography enables the residence to be largely hidden from view from the street and neighboring residences, maximizing the distance between the main house and the street. The slopes being created have been rounded and it was attempted to mimic the existing natural slopes in the area.

D. The project preserves and integrates into the site design, to the greatest extent possible, existing topographic features of the site, including surrounding native vegetation, mature trees, drainage courses and land forms (such as hillsides and knolls).

There will be no significant changes to the overall drainage features on the lot. There will be minimal impact to site design, vegetation, and mature trees. The property will be landscaped in accordance with the approved landscape plan.

E. Grading has been designed to follow natural contours of the site and to minimize the amount of grading required to create the building area.

The total proposed grading for the Project is 28,389 Cubic Yards (19,052 CY of cut and 9,337 CY of fill). The excavation for the basement 3,026 CY and pool 105 CY are exempt, the Site Plan Review is for the non-exempt grading total 25,247 CY. The Grading will be balanced on site with exception to 6,584 CY of non-exempt export. The project has been designed to follow natural contours of the site and minimize grading.

F. Grading will not modify existing drainage channels nor redirect drainage flow, unless such flow is redirected into an existing drainage course.

Grading will be balanced on site with exception to 9,715 cubic yards of export (3,131 CY exempt and 6,584 CY non-exempt). Grading has been minimized by integrating the main residence into the natural slope. The width of the main residence is limited to 25 feet, and the result is a long and narrow ranch house rambling along the 1293-foot contour line. The main residence is centered on its site so that runoff is not increased within existing drainage courses on either side of the lot. Control of water collected by impervious surfaces will utilize large cisterns to collect and redistribute storm-water in a controlled manner that does not alter drainage courses or runoff loads from the undeveloped state of the lot.

G. The project preserves surrounding native vegetation and mature trees and supplements these elements with drought-tolerant landscaping which is compatible with and enhances the rural character of the community, and landscaping provides a buffer or transition area between private and public areas.

Surrounding native vegetation and mature trees will not be affected or will be replaced. New vegetation will be installed in accordance with the approved landscape plan. The development will be considerate of the environment and will enhance the rural character of the community. As such, the rural character of the community is maintained and privacy is maintained with neighbors. The new landscape will utilize this plant community as the framework for all new plantings in the landscape that will enhance the existing habitat and ecological community already present on site. These native plants are well suited to the existing site without the need for irrigation beyond their establishment period of 1 to 2 years. The trees will provide visual buffers and habitat creation between neighboring properties while preserving and protecting natural drainage patterns on the site. The new landscape adjacent to Crest Road focuses largely on the reestablishment of the coastal sage scrub planting community and providing habit for the local fauna while seamlessly blending the house into the surrounding native hillside without obstructing views

H. The project is sensitive and not detrimental to the convenient and safe movement of pedestrians and vehicles.

The proposed site plan is not detrimental to convenience and safety of pedestrians and vehicles. The proposed continuous driveway allows for the simplest path between all structures, with an attached garage in the main residence accommodating four vehicles, suitable per Rolling Hills guidelines for the main house, guest house and ADU parking requirements. The open agricultural room in the stable will also facilitate storage of maintenance vehicles and equipment, as well as animal transportation equipment.

I. The project conforms to the requirements of the California Environmental Quality Act (CEQA).

The Project is exempt from the CEQA Guidelines pursuant to Section 15303, Class 3 (New Construction or Conversion of Small Structures), which exempts the construction and location of a limited number of new, small facilities or structures, including single family residence and accessory structures, including but not limited to garages, carports, patios, swimming pools and fences. Here, the Project includes development on a vacant lot for a new single-family residence, basement, attached garage, driveway, stable, swimming pool, ADU, guesthouse,

trellis, walls, and other residential improvements. Accordingly, the Project qualifies for the exemption pursuant to Section 15303. Further, no exceptions to the exemption apply; there is no reasonable possibility that the activity will have a significant effect on the environment due to unusual circumstances. The lot is vacant, and it is one of the last undeveloped lots in the neighborhood.

Section 7. Conditional Use Permit Findings. RHMC Section 17.16.040 and 17.16.200 require a Conditional Use Permit per RHMC Section 17.16.040(A)(3) for a guest house, per RHMC Section 17.16.040(A)(6) for a stable over 200 square feet, per RHMC Section 17.16.040(A)(7) for corral over 550 square feet, and per 17.16.200(H) for a 400 SF detached trellis, respectively. The Applicant is proposing a 540 SF guesthouse located at the eastern portion of the main building pad. The Applicant is also proposing a 1,225 SF stable with two stalls and a tack room, and a 5,190 SF corral. Given the foregoing, in accordance with RHMC Section 17.42.050, the Planning Commission makes the following findings:

A. That the proposed conditional use is consistent with the General Plan.

The granting of a Conditional Use Permit for a guesthouse, stable, corral, and trellis is consistent with the purposes and objectives of the Zoning Ordinance and General Plan because the use is consistent with similar uses in the community, and meets all the applicable code development standards for such use. The Project is compatible with existing land uses as other properties in the same zone have a guest house and stable.

B. That the nature, condition and development of adjacent uses, buildings and structures have been considered, and that the use will not adversely affect or be materially detrimental to these adjacent uses, building or structures.

The nature, condition, and development of adjacent structures have been considered, and the Project will not adversely affect or be materially detrimental to these adjacent uses, buildings, or structures because the proposed guest house, stable, corral, and trellis will be located on the property with sufficient proximity to neighboring buildings and structures.

C. That the site for the proposed conditional use is of adequate size and shape to accommodate the uses and buildings proposed.

The proposed conditional uses comply with all applicable development standards in the RAS-2 Zone. The net lot area is 262,368 square feet (6.02 acres) and is adequate to support the proposed uses. The area of the site considered the "front yard", between the proposed main residence and the street, is the widest and most level part of the site. The exception to this is the location of the stable in the front yard, and the corral in the front yard setback, both are subject to variances. The property will be developed and adequate in size and shape to accommodate the proposed uses and buildings.

D. That the proposed conditional use complies with all applicable development standards of the zone district.

The proposed conditional uses comply with all applicable development standards of the RAS-2 Zone, with exception to the variances requested herein.

E. That the proposed use is consistent with the portions of the Los Angeles County Hazardous Waste Management Plan relating to siting and siting criteria for hazardous waste facilities.

Granting the proposed conditional use for the project will be consistent with the applicable portions of the Los Angeles County Hazardous Waste Management Plan related to siting criteria for hazardous waste facilities. The project site is not listed on the current State of California Hazardous Waste and Substances Sites List. The proposed project would not constitute a hazardous waste facility.

F. That the proposed conditional use observes the spirit and intent of this title.

The proposed project allows the Applicant the ability to enjoy rights enjoyed by other residents in the City. The proposed uses are consistent with the residential character of the City.

Section 8. Variance Findings. Section 17.38.050 sets forth the required findings for granting Variances to allow the stable, corral, swimming pool, and retaining walls to encroach into the front yard, allow a portion of the corral to encroach into the front yard setback, construct retaining walls exceeding the maximum average height of two-and one-half-feet, construct a basement with a portion extending beyond the building walls of the residence, construct decks/patios more than one foot above grade, and allow grading export. With respect to this request for Variances, the Planning Commission finds as follows:

A. That there are exceptional or extraordinary circumstances or conditions applicable to the property that do not apply generally to other properties in the same vicinity and zone.

There are extraordinary circumstances applicable to this property. The location of stable and corral between the main house and the street is a design adopted by many neighbors on Crest Road East, requiring a variance to allow stables and corrals in the front yard and front yard setback. The area of the site considered the "front yard", between the proposed main residence and the street, is the widest and most level part of the site. Allowing the proposed pool and retaining walls to encroach into the front yard will be consistent with the natural slope of the existing property. The construction of retaining walls to exceed the maximum average height of two-and one-half-feet, a basement with a portion extending beyond the building walls of the residence, and construction decks/patios more than one foot above grade will minimize grading and support the development. As a result of the shape of the lot, the grading of the project requires a variance to export non-exempt grading of 3,160 CY of soil to keep the peak of the knoll below the height of the street and out of the view of neighbors.

B. That such variance is necessary for the preservation and enjoyment of substantial property rights possessed by other properties in the same vicinity and zone but which is denied the property in question.

Developments similar to the proposed project, with stables and corrals in the front yard, are enjoyed by many neighbors on Crest Road East who similarly position main residences away from the street to create privacy and maximize views from their residences, all while making the equestrian uses of the neighborhood visible along the street. The variance requests are necessary for preservation and enjoyment of property rights consistent with other properties in the same vicinity and zone.

C. That the granting of such variance will not be materially detrimental to the public welfare or injurious to properties or improvements in the vicinity.

Granting a variance for the Project will not be detrimental to the public welfare and will not be injurious to properties in the vicinity because it is consistent with the encroachments by the existing residences and structures.

D. That in granting the variance, the spirit and intent of this title will be observed.

The granting of the variance will allow for a development that is harmonious in scale and mass with the site, the proposed project is visually harmonious with adjacent properties and in scale with adjacent residential development.

E. That the variance does not grant special privilege to the applicant.

The variance does not grant special privileges for the Applicant; the proposed project is similar to other properties on Crest Road East that have stables and corrals in the front yard and setbacks. The project, together with the variance, will be compatible with the objectives, policies, and general land uses specified in the General Plan.

F. That the variance is consistent with the portions of the County of Los Angeles Hazardous Waste Management Plan relating to siting and siting criteria for hazardous waste facilities.

Granting a variance for the project will be consistent with the applicable portions of the Los Angeles County Hazardous Waste Management Plan related to siting criteria for hazardous waste facilities. The project site is not listed on the current State of California Hazardous Waste and Substances Sites List. The proposed project would not constitute a hazardous waste facility.

G. That the variance request is consistent with the General Plan of the City of Rolling Hills.

Approvals granting the variance to allow encroachments into the front yard setback will be consistent with the General Plan of the City of Rolling Hills, which encourages residential and equestrian uses.

Section 9. Based upon the foregoing findings, and the evidence in the record, the Planning Commission hereby approves Zoning Case No. 23-070 subject to the following conditions:

A. Approval for the Site Plan Review, Conditional Use Permits, and Variances shall expire within two years from the effective date of approval as defined in RHMC Section 17.38.070 of the Zoning Ordinance unless otherwise extended pursuant to the requirements of this section.

B. If any condition of this resolution is violated, the entitlement granted by this resolution shall be suspended and the privileges granted hereunder shall lapse and upon receipt of written notice from the City, all construction work being performed on the subject property shall immediately cease, other than work determined by the City Manager or his/her designee required to cure the violation. The suspension and stop work order will be lifted once the Applicant cures the violation to the satisfaction of the City Manager or his/her designee. In the event that the Applicant disputes the City Manager or his/her designee's determination that a violation exists or disputes how the violation must be cured, the Applicant may request a hearing before the City Council. The hearing shall be scheduled at the next regular meeting of the City Council for which the agenda has not yet been posted; the Applicant shall be provided written notice of the hearing. The stop work order shall remain in effect during the pendency of the hearing. The City Council shall make a determination as to whether a violation of this Resolution has occurred. If the Council determines that a violation has not occurred or has been cured by the time of the hearing, the Council will lift the suspension and the stop work order. If the Council determines that a violation has occurred and has not yet been cured, the Council shall provide the Applicant with a deadline to cure the violation; no construction work shall be performed on the property until and unless the violation is cured by the deadline, other than work designated by the Council to accomplish the cure. If the violation is not cured by the deadline, the Council may either extend the deadline at the Applicant's request or schedule a hearing for the revocation of the entitlements granted by this Resolution pursuant to Chapter 17.58 of the Rolling Hills Municipal Code (RHMC).

C. All requirements of the Building and Construction Ordinance, the Zoning ordinance, and of the zone in which the subject property is located must be complied with unless otherwise a variance to such requirement has been approved.

D. The lot shall be developed and maintained in substantial conformance with the site plan on file at City Hall and approved by the Planning Commission on June 18, 2024, except as otherwise provided in these conditions. The working drawings submitted to the Department of Building and Safety for plan check review shall conform to the approved development plan. All conditions of the Site Plan Review, Conditional Use Permits, and Variance approvals shall be incorporated into the building permit working drawings, and where applicable complied with prior to issuance of a grading or building permit from the building department.

The conditions of approval of this Resolution shall be printed onto a separate sheet and included in the building plans submitted to the Building Department for review and shall be kept on site at all times.

Any proposed modifications and/or changes to the approved project, including resulting from field conditions, shall be discussed with staff so that staff can determine whether the modification is minor or major in nature. Minor modifications are subject to approval by the City Manager or his or her designee. Major modifications are subject to approval by the Planning Commissioner after a public hearing. Applicant shall not implement modifications or changes to the approved project without the appropriate approval from the City Manager or designee or the Planning Commission, as required.

E. Prior to submittal of final working drawings to Building and Safety Department for issuance of building and grading permits, the plans for the project shall be submitted to City staff for verification that the final plans are in compliance with the plans approved by the Planning Commission.

F. A licensed professional preparing construction plans for this project for Building Department review shall execute a Certificate affirming that the plans conform in all respects to this Resolution approving this project and all of the conditions set forth herein and the City's Building Code and Zoning Ordinance.

Further, the person obtaining a building and/or grading permit for this project shall execute a Certificate of Construction stating that the project will be constructed according to this Resolution and any plans approved therewith.

G. Structural lot coverage of the lot shall not exceed 18,970 square feet or 7.23% of the net lot area (20% maximum). The flatwork coverage is 118,385 square feet or 7.01%. The total lot coverage proposed, including structures and flatwork, shall not exceed 35,590 square feet or 13.95% (35% maximum).

H. The total disturbed area will be 87,770 square feet or 33.45% (maximum 40%). Grading for this project shall not exceed 19,052 cubic yards of cut and 9,337 cubic yards of fill for a total of 28,389 cubic yards. Total export of 9,715 cubic yards, Variance granted for non-exempt 6,584 cubic yards, and export of exempt 3,131 cubic yards for the basement and swimming pool.

I. The total proposed building pad coverage for the residential main pad 1 (32,610 square foot area) is 17,905 square feet or 54.91% which is above the 30% maximum guideline. The total proposed building pad coverage for the ADU pad 2 (1,610 square foot area) will be 700 square feet or 43.48%, which exceeds the maximum 30% guideline. The total proposed for stable pad 3 (2,900 square foot area) is 1,340 square feet or 46.21% which exceeds the maximum 30% guideline.

J. A driveway access shall be provided per the Fire Department requirements and the driveway shall be roughened and the first 20 feet of the driveway shall not exceed 7% in slope.

K. Access to the stable and to the corral shall be decomposed granite or 100% pervious roughened material; it shall not be wider than 12 feet.

L. A minimum of five-foot level path and/or walkway, which does not have to be paved, shall be provided around the entire perimeter of all of the proposed structures, including the detached garage and stable, or as otherwise required by the Fire Department.

M. The applicant shall comply with all requirements of the Low Impact Development requirements for storm water management on site (RHMC Chapter 8.32).

N. Hydrology, soils, geology and other reports, as required by the Building and Public Works Departments, and as may be required by the Building Official, shall be prepared.

O. Prior to issuance of a final construction approval of the project, all graded slopes shall be landscaped. Prior to issuance of building permit, the landscaping plan shall meet the requirements of the City, shall be submitted to the City in conformance with Fire Department Fuel Modification requirements, and shall be approved by the City's landscape consultant.

P. The project shall be landscaped, and continually maintained in substantial conformance with the landscaping plan on file approved by the City's landscape consultant. A detailed landscaping plan shall provide that any trees and shrubs used in the landscaping scheme for this project shall be planted in a way that screens the project development from adjacent streets and neighbors, such that shrubs and trees as they mature do not grow into a hedge or impede any neighbors' views and the plan shall provide that all landscaping be maintained at a height no higher than the roof line of the nearest project structure. In addition, the landscaping plan shall provide for screening of development with vegetation not to exceed 10 feet in height, and that the vegetation used for screening shall be planted in an off-set manner, so as to prevent it, as it grows from forming a solid hedge. The landscaping plan shall utilize to the maximum extent feasible, plants that are native to the area, are water-wise and are consistent with the rural character of the community. Plants listed as high hazardous plants under RHMC Section 8.30.015 are prohibited.

Q. The applicant shall submit a landscaping performance bond or other financial obligation, to be kept on deposit by the City, in the amount of the planting plus irrigation plus 15%. The bond shall be released no sooner than two years after completion of all plantings, subject to a City staff determination that the plantings required for the project are in substantial conformance with approved plans and are in good condition.

A Certificate of Completion shall be submitted by the project designer or contractor prior to final landscape installation inspection.

R. The landscaping shall be subject to the requirements of the City's Water Efficient Landscape Ordinance, (Chapter 13.18 of the RHMC).

S. Pursuant to Chapter 8.30 of the RHMC, the property shall at all times be maintained free of dead trees and vegetation.

T. The setback lines and roadway easement lines in the vicinity of the construction for this project shall remain staked throughout the construction. A construction fence may be required.

U. Perimeter easements, including roadway easements and trails, if any, shall remain free and clear of any improvements to advance equestrian use and emergency preparedness for evacuation within the City. Where RHCA has demonstrated authority over the easement, the City's Planning Director may grant relief from this condition upon satisfactory proof of permission from RHCA and a legitimate showing that there is no need for the condition to advance equestrian uses and emergency preparedness.

V. Minimum of 65% of any construction materials must be recycled or diverted from landfills. The hauler of the materials shall obtain City's Construction and Demolition permits for waste hauling prior to start of work and provide proper documentation to the City.

W. *During construction*, conformance with the air quality management district requirements, storm water pollution prevention practices, county and local ordinances and engineering practices so that people or property are not exposed to undue vehicle trips, noise, dust, objectionable odors, landslides, mudflows, erosion, or land subsidence shall be required.

X. *During construction*, to the extent feasible, all parking shall take place on the project site, on the new driveway and, if necessary, any overflow parking may take place within the unimproved roadway easements along adjacent streets, and shall not obstruct neighboring driveways, visibility at intersections or pedestrian and equestrian passage. During construction, to the maximum extent feasible, employees of the contractor shall car-pool into the City. To the extent feasible, a minimum of 4' wide path, from the edge of the roadway pavement, for pedestrian and equestrian passage shall be available and be clear of vehicles, construction materials and equipment at all times.

Y. *During construction*, the property owners shall be required to schedule and regulate construction and relate traffic noise throughout the day between the hours of 7 AM and 6 PM, Monday through Saturday only, when construction and mechanical equipment noise is permitted, so as not to interfere with the quiet residential environment of the City of Rolling Hills.

Z. Prior to demolition of the existing structures, an investigation shall be conducted for the presence of hazardous chemicals, lead-based paints or products, mercury and asbestos-containing materials (ACMs). If hazardous chemicals, lead-based paints or products, mercury or ACMs are identified, remediation shall be undertaken in compliance with California environmental regulations and policies.

AA. The property owner and/or his/her contractor/applicant shall be responsible for compliance with the no-smoking provisions in the Municipal Code. The contractor shall not use tools that could produce a spark, including for clearing and grubbing, during red flag warning conditions. Weather conditions can be found at: http://www.wrhn.noaa.gov/lox/main.php?suite=safety&page=hazard_definitions#FIRE. It is the sole responsibility of the property owner and/or his/her contractor to monitor the red flag warning conditions.

AB. Development shall drain in accordance with the approved grading and drainage plan. Drainage dissipaters shall be constructed outside of any easements. The drainage system

shall be approved by the Department of Building and Safety. If an above ground swale and/or dissipater is required, it shall be designed in such a manner as not to cross over any equestrian trails or discharge water onto a trail, shall be stained in an earth tone color, and shall be screened from any trail, road and neighbors' view to the maximum extent practicable, without impairing the function of the drainage system. In the event a storm drain pipe is installed to divert water flows through Klondike Canyon, the property owner shall use reasonable efforts to investigate the viability of creating a connection between the water overflow from the two cisterns on the property and the installed storm drain pipe..

AC. *During construction*, dust control measures shall be used to stabilize the soil from wind erosion and reduce dust and objectionable odors generated by construction activities in accordance with South Coast Air Quality Management District, Los Angeles County and local ordinances and engineering practices.

AD. *During construction*, an Erosion Control Plan containing the elements set forth in Section 7010 of the 2022 County of Los Angeles Uniform Building Code shall be followed to minimize erosion and to protect slopes and channels to control storm water pollution.

AE. The property owners shall be required to conform to the Regional Water Quality Control Board and County Health Department requirements for the installation and maintenance of storm water drainage facilities and septic tank.

AF. The applicant shall pay all of the applicable Building and Safety and Public Works Department fees and Palos Verdes Peninsula Unified School District fees, if any.

AG. Prior to final inspection of the project, "as graded" and "as constructed" plans and certifications shall be provided to the Planning Department and the Building Department to ascertain that the completed project is in compliance with the Planning Commission approved plans. In addition, any modifications made to the project during construction, shall be depicted on the "as built/as graded" plan.

AH. The applicants shall execute an Affidavit of Acceptance of all conditions of the Variance approval, or the approval shall not be effective.

AI. All conditions of this Resolution, when applicable, must be complied with prior to the issuance of a grading or building permit from the Building and Safety Department.

AJ. Any action challenging the final decision of the City made as a result of the public hearing on this application must be filed within the time limits set forth in Section 17.54.070 of the Rolling Hills Municipal Code and Code of Civil Procedure Section 1094.6.

AK. To the extent permitted by law, Permittee shall defend, indemnify and hold harmless the City of Rolling Hills, its City Council, its officers, employees and agents (the "indemnified parties") from and against any claim, action, or proceeding brought by a third party against the indemnified parties and the applicant to attack, set aside, or void any permit or approval for this project authorized by the City, including (without limitation) reimbursing the City its actual attorney's fees and costs in defense of the litigation. The City may, in its sole discretion,

elect to defend any such action with attorneys of its choice. The permittee shall reimburse the City for any court and attorney's fees which the City may be required to pay as a result of any claim or action brought against the City because of this permit. Although the permittee is the real party in interest in an action, the City may, at its sole discretion, participate at its own expense in the defense of the action, but such participation shall not relieve the permittee of any obligation under this condition.

AL. The stable and corral shall comply with all requirements in Sections 17.18.060 and 17.18.090, unless otherwise approved herein.

AM. Future expansion of the driveway or motor court is prohibited unless previously approved by the City. Connection to the stable and corral shall be decomposed granite or 100% pervious roughened material; it shall not be less than 6 feet wide and no wider than 12 feet.

AN. New landscaping in the Rolling Hills Community Association (RHCA) easement is prohibited unless previously approved by RHCA. Landscaping not approved by RHCA in the easement shall be removed from the final landscape plan.

AO. The ADU will require Evergreen landscape screening that must be planted and maintained between the ADU and adjacent parcels. The plant specimens for screening must not exceed the maximum roofline height of the ADU. All landscaping must be drought-tolerant. All landscaping must be from the City's approved plant list.

AP. The mound shall have a maximum elevation of 1330 feet. Landscaping on the mound shall be limited to a maximum of five Catalina Ironwood trees with a minimum clearance of six feet from ground to canopy. Three-foot-high shrubs shall be allowed atop the mound. Landscaping shall be reviewed and approved by the City's landscape consultant prior to issuance of a grading permit.

AQ. The passageway on the western side of the basement shall be angled or zigzagged. The passageway shall be redesigned on the plans and reviewed and approved by the Planning Department prior to submittal to building plan check.

PASSED, APPROVED AND ADOPTED THIS 18th DAY OF JUNE 2024.

ATTEST:


CHRISTIAN HORVATH, CITY CLERK


BRAD CHELF, CHAIRPERSON
 Vice
Chair

Any action challenging the final decision of the City made as a result of the public hearing on this application must be filed within the time limits set forth in Section 17.54.070 of the Rolling Hills Municipal Code and Civil Procedure Section 1094.6.

STATE OF CALIFORNIA)
COUNTY OF LOS ANGELES) §§
CITY OF ROLLING HILLS)

I certify that the foregoing Resolution No. 2024-06 entitled:

A RESOLUTION OF THE PLANNING COMMISSION OF THE CITY OF ROLLING HILLS GRANTING APPROVAL OF ZONING CASE NO. 23-070 FOR A SITE PLAN REVIEW TO DEVELOP A VACANT LOT INCLUDING NON-EXEMPT GRADING AND THE CONSTRUCTION OF A NEW SINGLE-FAMILY RESIDENCE WITH BASEMENT, RETAINING WALLS EXCEEDING A HEIGHT OF 3 FEET (UP TO A MAXIMUM HEIGHT OF 5 FEET), DRIVEWAY WITH PORTIONS THAT EXCEED A WIDTH OF 20 FEET, AND OTHER IMPROVEMENTS; CONDITIONAL USE PERMITS FOR CONSTRUCTION OF A STABLE, CORRAL, DETACHED TRELLIS, AND GUEST HOUSE; AND VARIANCES TO ALLOW THE STABLE, CORRAL, SWIMMING POOL, AND RETAINING WALLS TO ENCROACH INTO THE FRONT YARD, ALLOW A PORTION OF THE CORRAL TO ENCROACH INTO THE FRONT YARD SETBACK, CONSTRUCT RETAINING WALLS EXCEEDING THE MAXIMUM AVERAGE HEIGHT OF TWO-AND-ONE-HALF FEET, CONSTRUCT A BASEMENT WITH A PORTION EXTENDING BEYOND THE BUILDING WALLS OF THE RESIDENCE, CONSTRUCT DECKS/PATIOS MORE THAN ONE FOOT ABOVE GRADE, AND ALLOW GRADING EXPORT FOR A PROPERTY LOCATED AT 23 CREST ROAD EAST, AND FINDING THE PROJECT CATEGORICALLY EXEMPT FROM THE CALIFORNIA ENVIRONMENTAL QUALITY ACT (LOT 132A-MS) (OGASAWARA)

was approved and adopted at a regular meeting of the Planning Commission on June 18, 2024, by the following roll call vote:

AYES: Cooley, Douglass, Vice Chair Kirkpatrick


NOES:

ABSENT: Cardenas, Chair Chelf

ABSTAIN:

and in compliance with the laws of California was posted at the following:

Administrative Offices.

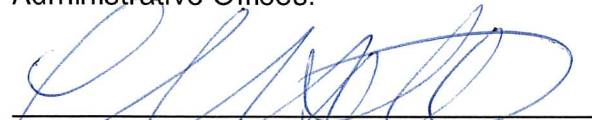

CHRISTIAN HORVATH, CITY CLERK

23 Crest Road East (Zoning Case No. 23-070)
June 18, 2024 Planning Commission Meeting Photos

Photo #1: Taken on June 13, 2024 from top of Crest Road East looking west.



Photo 2 taken on June 13, 2024 from standing at the top of Crest Road East looking west.



Photo 3: Taken on June 13, 2024 from standing at the top of Crest Road East looking west.



From: Youkun Nie <youkunnie@yahoo.com>
Sent: Wednesday, January 17, 2024 4:04 PM
To: John Signo <jsigno@cityofrh.net>; Stephanie Grant <sgrant@cityofrh.net>
Cc: TAO SPACES <taospaces.ca@gmail.com>; zhe song <zhesong0303@gmail.com>
Subject: 23 Crest Rd East---My client's concerns



External (youkunnie@yahoo.com)



[Report This Email](#) [FAQ](#) [Protection by INKY](#)

Hi John, Stephanie,

Hope you are doing well!

After participating the field trip and public hearing yesterday on the development plan at 23 Crest Road East (Subject Project), my client has a few concerns about the Subject Project:

1. The potential impact of the Subject Project's WEST WING on my client's privacy

The Subject Project is located at a higher grade than my client's house at 17 Crest Rd East, and its site layout will enable the people in its west wing to see my client's house from high above.

To better understand how the Subject Project might impact his privacy, my client would like to request a site section from the Owner of the Subject Project. The site section shall include both the Subject project and my client's house and demonstrate what measures the Subject project will take to protect my client's privacy.

2. The Potential impact of the Subject Project's STABLE on my client's privacy

My client is not comfortable with the location of the Subject Projects Stable either. The Stable's adjacency to my client's property will potentially impact my client's privacy, and the Stable's odor will potentially bring unpleasant feeling to my client. It might be more desirable if the Owner of the Subject Project could consider switching the Stable location with ADU's,

My client understands that he was supposed to raise his concerns before the Public Hearing. He will greatly appreciate it if you can kindly advise what he can do with his above concerns.

Any way, it doesn't mean my client opposes to the Subject Project. While he is raising his concerns, he wants to be a good neighbor of the Subject Project's Owner.

Thanks for your time. Look forward to hearing from you.

Best,
Youkun Nie

From: [Paul Huh](#)
To: [Stephanie Grant](#)
Cc: [Jane Huh](#)
Subject: Fw: 27 Crest Road East - new construction
Date: Tuesday, May 21, 2024 7:46:43 AM

This is the first time you received an email from this sender (pahuh@pafco.net). Exercise caution when clicking links, opening attachments or taking further action, before validating its authenticity.

Stephanie Grant,

Thank you for meeting with me regarding the plans for 27 Crest Road East (not sure if this is the correct address).

Per our conversation, the Huh family residence on 20 Crest Road East is against any obstruction above Crest Road East street level to the ocean view.

Thank you,
Paul Huh

Confidentiality Notice: The information contained in this electronic e-mail and any accompanying attachment(s) is intended only for the use of the intended recipient and may be confidential and/or privileged. If any reader of this communication is not the intended recipient, unauthorized use, disclosure or copying is strictly prohibited, and may be unlawful. If you have received this communication in error, please immediately notify the sender by return e-mail, and delete the original message and all copies from your system. FRAUD ALERT: **Be aware! Online banking fraud is on the rise! Email accounts in this industry are targets of cyber criminals that use information in an attempt to initiate fraudulent wire requests. If you receive an e-mail or any other communication that appears to be generated from an employee of Pacific American Fish Co., Inc. that contains new, revised or altered bank wire instructions, consider it suspect and protect yourself by calling our office at a number you trust before you initiate any transfer. It is recommended that you independently research our contact information to confirm instructions and do not rely on information contained in an email signature block. Our wire instructions do not change.

From: [Kathleen Hughes](#)
To: [City Clerk](#)
Subject: Opposition and Request for Geologist at the Next Meeting
Date: Monday, October 7, 2024 1:00:47 PM

EXTERNAL EMAIL - This email was sent by a person from outside your organization. Exercise caution when clicking links, opening attachments or taking further action, before validating its authenticity.

Dear City Council,

My name is Kathleen Hughes and my husband, Dan Bethencourt, and I live at [REDACTED] Caballeros Road, less than a mile from the proposed construction at 23 Crest Road East.

I have already voiced my opposition to any construction at 23 Crest Road East given the land movement we are seeing directly below it. The owner has tried to quell fears about this by designing tanks to capture water. But I am also concerned about the impact of the construction itself.

I would like to request the opinion of an independent geologist. I would also like to hear from any engineers and geologists the owner hired and I think that team should be available to answer questions from the public. They were supposed to be at the last meeting but were unfortunately out of town.

RPV has banned new construction believing that it will exacerbate the current devastating slide. Many of our residents are now devastated by the loss of their utilities. Why on earth would we take the risk of making the slide even worse when we know that the slide in 1956 was triggered by construction?

I'm amazed you are even considering this project! Why not, at a minimum, wait until we have time to collect more data about the rate of land movement within our city? The Fire Station, less than a quarter mile away, has cracks in its foundation. The Fykman's home, on the same street, has had its power cut off.

Please delay this project!

Thank you,
Kathleen Hughes

[REDACTED]

Rolling Hills

James and Ann Bellis

■ Quail Ridge Rd. South
Rolling Hills, CA 90274
■
■

October 14, 2024

City of Rolling Hills
City Council
2 Portuguese Bend Rd.
Rolling Hills, CA 90274

Cc Rolling Hills Community Association
1 Portuguese Bend Rd.
Rolling Hills, CA 90274

Dear City of Rolling Hills:

Again, this letter requests that the City of Rolling Hills agendize and enact a moratorium on development of land and on removal large trees (greater than 3" diameter) until the City can adequately address geotechnical and hydrologic conditions and risks for land in Rolling Hills above the Greater Portuguese Bend Landslide Complex. For the purposes of this letter, "development" is considered demolition, grading, excavating, earthworks, and non-emergency construction of new structures. **This letter opposes the development of 23 Crest Rd.**

Pursuant to Government Code section 66300, subdivision (b)(1)(B)(ii), a city cannot enforce a moratorium that would limit housing development until it has submitted the ordinance to and received approval from HCD. Conditions for imposing a moratorium, or similar restrictions on housing development, must demonstrate "an imminent threat to the health and safety of persons residing in, or within the immediate vicinity of, the area subject to the moratorium" (Gov. Code, § 66300, subd. (b)(1)(B)(i)). The City and its elected and appointed officials can demonstrate and know that there is an imminent threat to the Rolling Hills residents living in the vicinity of the Greater Portuguese Landslide Complex.

I continue to submit this same letter. I am now the squeaky wheel that is being ignored. I ask the City Council and City Manager, "Why is this moratorium item not getting agendized?" If the City agendizes this moratorium item and votes "no," then that is the final decision, and the residents will confidently know where the City stands on the landslide issue. If the City votes "yes" to enact a moratorium, the residents will see that the City is being prudent and not trying to add to an already existing problem. It is beyond my mental capacity how a City Council can confidently approve the development of new structures in an active land slide area with no utilities or in areas under the threat of utility abandonment. City approval of these development projects is not only hazardous for the construction workers of the development, but hazardous to the families who eventually live in the structures, and hazardous to those who own property and structures around

James and Ann Bellis

■ Quail Ridge Rd. South
Rolling Hills, CA 90274



the new development. Until the City can prove that development is safe and not adding to a continuing landslide issue, should the moratorium be lifted.

With regards to 23 Crest Rd: development of a vacant parcel resulting in more impervious surfaces does not “help” keep water from penetrating a landslide slip layer; impervious surfaces just divert water, resulting in more heavily saturated neighboring areas. Trees however, do maintain water in the upper layers of the earth, preventing water from reaching down into landslide slip layers. This is the reason for a moratorium on development and removal of 3+ inch trees.

I AGAIN REQUEST, THE CITY AGENDIZE A MORATORIUM ON DEVELOPMENT AND REMOVAL OF 3+ INCH DIAMETER TREES, PUBLICALLY DISCUSS THE ITEM, AND VOTE ON THE ITEM.

Sincerely,

James and Ann Bellis

■ Quail Ridge Rd. S., Rolling Hills, CA 90274

Enclosed

Table of Figures

Figure 1: September 9, 2024 Crack between 3 and 5 Quail Ridge Rd. S.	3
Figure 2: September 9, 2024 Crack and movement on Quail Ridge Rd. S.	3
Figure 3: September 24th, 2024 Showing Expanding Crack and vertical movement	4
Figure 4: September 29, 2024 showing crack widening and vertical movement	5
Figure 5: September 29, 2024 showing crack all the way through property and damaging fence	5
Figure 6: September 30, 2024 Crack running through retaining wall	6
Figure 7: Greater Portuguese Bend Landslide Complex Overview Map	7
Figure 8: Proposed Rolling Hills Moratorium Area.....	8

James and Ann Bellis

■ Quail Ridge Rd. South
Rolling Hills, CA 90274
■



Figure 1: September 9, 2024 Crack between 3 and 5 Quail Ridge Rd. S.



Figure 2: September 9, 2024 Crack and movement on Quail Ridge Rd. S.

James and Ann Bellis

■ Quail Ridge Rd. South
Rolling Hills, CA 90274



Figure 3: September 24th, 2024 Showing Expanding Crack and vertical movement

James and Ann Bellis

■ Quail Ridge Rd. South
Rolling Hills, CA 90274
■



Figure 4: September 29, 2024 showing crack widening and vertical movement



Figure 5: September 29, 2024 showing crack all the way through property and damaging fence

James and Ann Bellis

■ *Quail Ridge Rd. South*
Rolling Hills, CA 90274



Figure 6: September 30, 2024 Crack running through retaining wall

James and Ann Bellis

Quail Ridge Rd. South
Rolling Hills, CA 90274

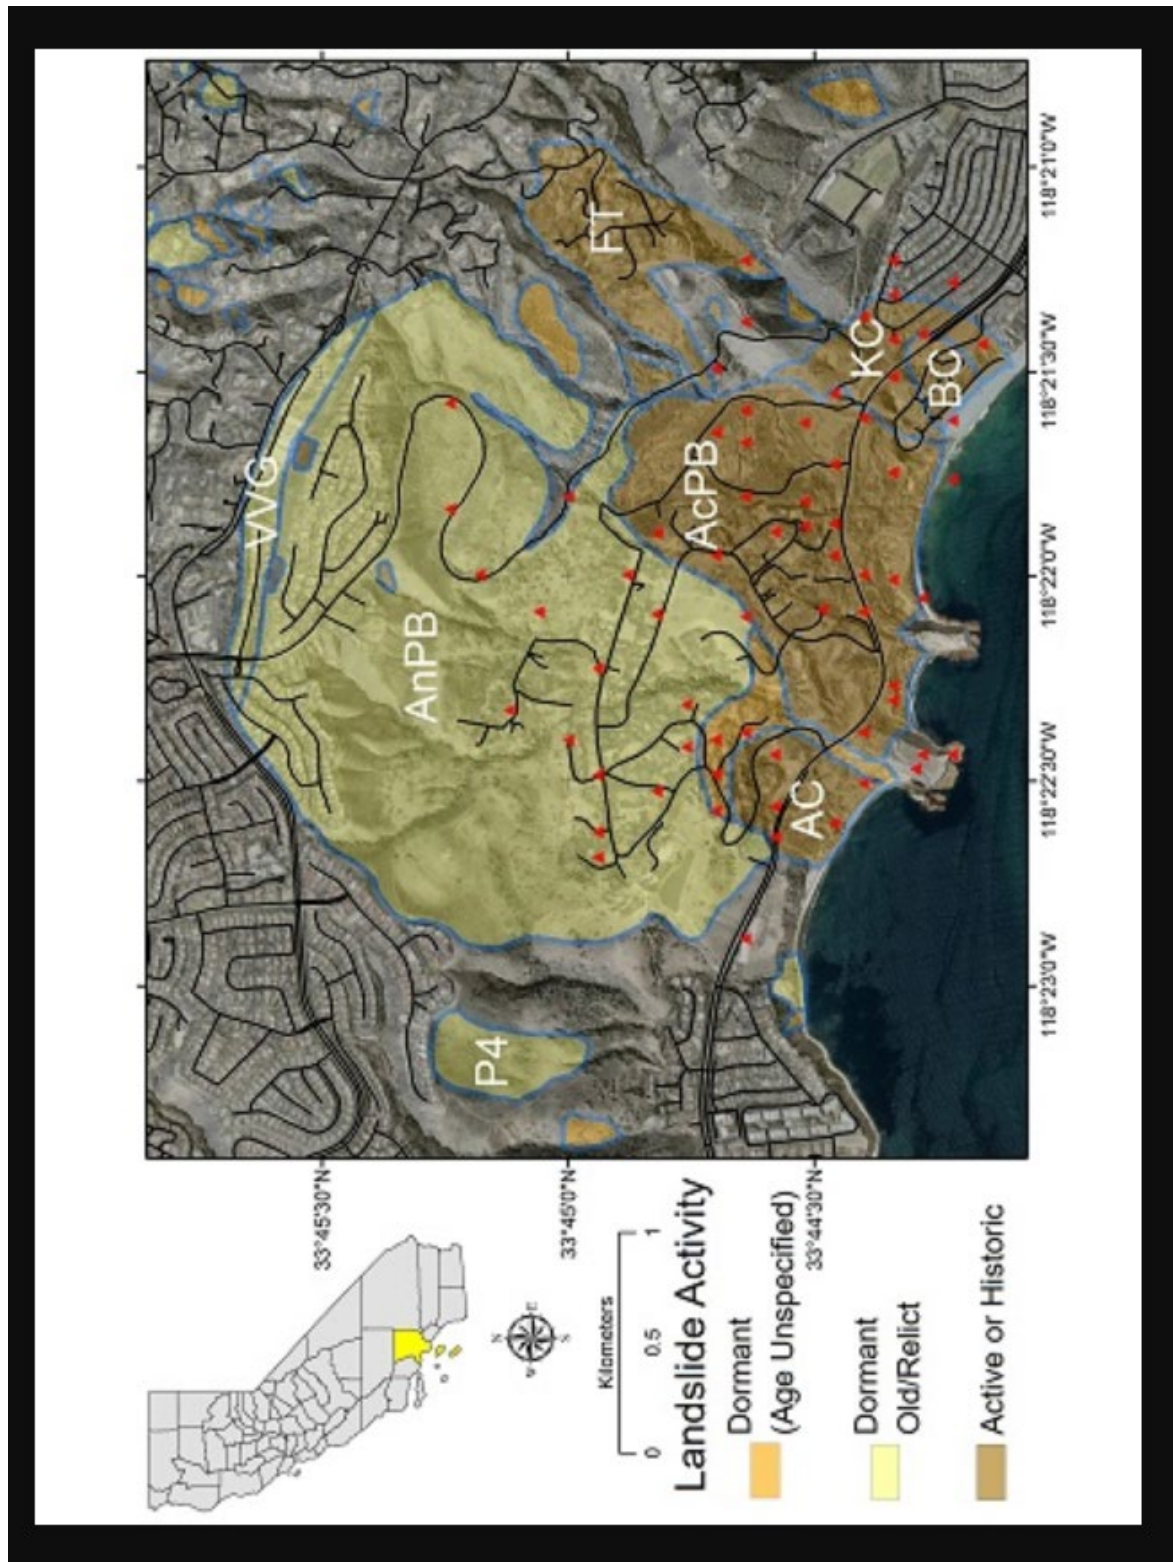


Figure 7: Greater Portuguese Bend Landslide Complex Overview Map

James and Ann Bellis

Quail Ridge Rd. South
Rolling Hills, CA 90274

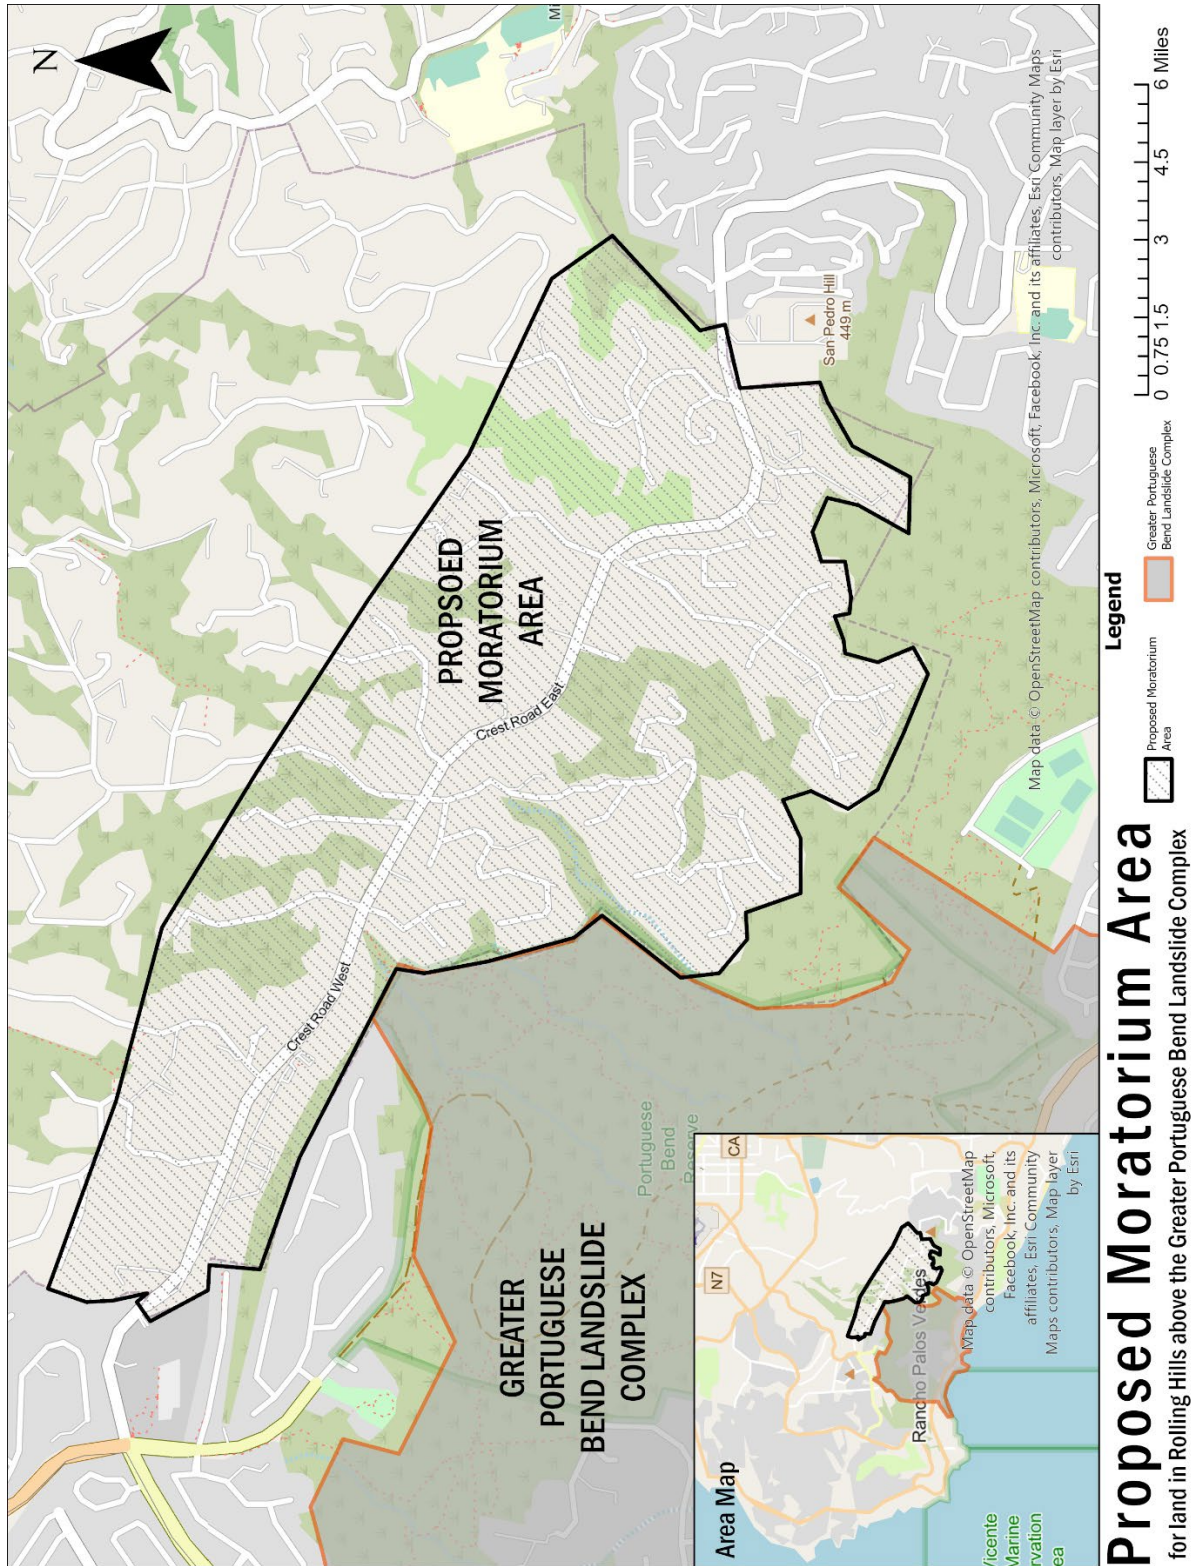


Figure 8: Proposed Rolling Hills Moratorium Area

Alfred Visco Statement At Rolling Hills 10-14-24 City Council Meeting
Re: 23 Crest Road East Development Project

It must be kept in mind that this Project is quite frankly massive in scope both in the structural and flatwork coverage of 36,590 sq. ft. (.84 acres) and the disturbed area of 87,770 sq. ft. (2.015 acres). Pg. 83.

Under the heading of Environmental Determination the following statement is set forth: “ Assertions that this Project will have some different or dispositive impact on land movement issues in the City is not supported by any technical evidence...”. Pg. 50. Unfortunately this is a prime example of not finding what you are not looking for.

The Hamilton and Associates cover letter is dated May 23, 2024 and is entitled Geotechnical and Geological Report Update. Pg. 124. Thus on its face it does not and can not take into consideration the recent land movement in Rolling Hills which commenced in approximately June /July 2024 and of course the GS survey reports published commencing on September 14, 2024. Nor does it take into consideration the recent geological reports and studies set forth in Rancho Palos Verdes city council meetings since May 2024. Delving into the actual HA report it even becomes less supportive of the foregoing environmental determination. For example, all of the geotechnical and geologic engineering investigation on the subject site were performed in 2013 and 2014. Pg. 129.

As set forth in the HA report the Flying Triangle landslide is purportedly located within 230 feet west of the west site margin and about 425 feet southwest of the proposed site development. Pg. 137. There is no analysis done, of course, to determine if in fact this statement is currently accurate. The more recent RPV reports bring into question what has been historically viewed as the outer limits of the reactivated landslide areas and waive a red flag as to the accuracy of the Flying Triangle landslide location as reported decades ago, especially when coupled with the new Rolling Hills land movement.

The HA report goes on to state that the maximum depth of the Flying Triangle landslide slide mass is enigmatic. Some have indicated it is 76 feet deep while others concluded it could be as much as 450 feet below the ground surface. Pg. 137. Yet the deepest boring conducted on the site was only 59 feet. Pg. 129.

The only logical conclusion one can and should draw from all of the foregoing is that the HA report is inadequate and does not support the assertion that the Project will not have an impact on land movement. The City Council should not approve the Project and direct that a new geotechnical and geological report be prepared based on current and adequate geotechnical and geologic engineering investigations.

October 24, 2024

Hon. Leah Mirsch, Mayor
City of Rolling Hills
2 Portuguese Bend Rd
Rolling Hills, CA 90274

RE: Zoning Case No. 23-070
23 Crest Road East
Rolling Hills, CA 90274 (Lot 132A-MS)

Dear Mayor Mirsch and City Council Members,

In preparation for the October 28th City Council Meeting we would like to address comments from neighbors and council. County or County-approved officials, such as plan checkers, are in the best position to verify our team's expert findings. Should the plan checkers have questions about our experts' findings they will request further investigation from our team. We would ask that the Council not take arbitrary and capricious action and direction from the crowd based on speculative concerns and instead rely on the expertise of County or County-approved staff. There have been requests from at least two neighbors for the City to institute a moratorium on this property. A moratorium is fraught with risk for the City.¹ Moreover, a moratorium would not be supported by substantial evidence in the administrative record. To date, there have been no expert refutations of the findings from our team; any opposition has relied on anecdotal observation and speculative conclusions. As stated by our geologists, if *any scientific evidence* is made available that contradicts their findings, they would like to be the first to know. We ask that the council judge the project based on the findings presented by our experts or any other expert testimony. Our client has pledged commitment to contributing to a city-planned regional solution but cannot agree to its full implementation as a prerequisite to building on her property.

¹ In neighboring Rancho Palos Verdes, a moratorium on building was struck down by the court and found to be invalid where not supported by evidence and facts, resulting in a takings claim against that city. See *Monks v. City of Rancho Palos Verdes* (2008) 167 Cal.App.4th 263, 270.

Answers to specific question/comments noted from the City Council Meeting on 10/14/2024:

1. *We have brought claims of water infiltrating the western canyon to our experts.*

Our geologist has surveyed the area in question and found no evidence of fissures or other geologic anomalies that would correspond to water infiltration on our site.

2. *Is the boring depth of 59' sufficiently deep?*

Our Geotechnical and Geological Report is ready for review by plan check officials who can expertly determine the completeness and thoroughness of our report, or request additional investigations.

3. *Is bentonite or any other clays determined to be underneath the bedrock at the property's location?*

There is no evidence that the geologic formation differs from what has been previously mapped and peer-reviewed and included in our Geotechnical and Geological Report. Our Geotechnical and Geological Report is ready for review by plan check officials who can expertly determine the completeness and thoroughness of our report, or request additional investigations.

4. *Are the geologic reports from 2014 to May 2023 accurate and reflective of current conditions reported in the property's immediate area?*

There is no evidence that the geologic formation differs from what has been previously mapped and peer-reviewed and included in our Geotechnical and Geological Report. Our Geotechnical and Geological Report is ready for review by plan check officials who can expertly determine the completeness and thoroughness of our report, or request additional investigations.

5. *Are the calculations for toilet flushings accurate?*

The numbers used for the calculations are determined by the California Green Building Standards Code, Chapter 8, WS-1 and are subject to review by plan check officials. Please note that any changes to the WS-1 use table will not change the overall volume

dispersed from the cisterns each month; the planting palette is such that its irrigation needs are met in the driest of years but can and do benefit from supplementary irrigation.

6. *Has the project received will-serve letters from utility companies?*

Letters have been sent to respective utility companies for water, electricity, and gas requesting will-serve letters. To date, we have not received any correspondence. There is no reason to believe the property will not be served since the other neighbors in the vicinity on stable ground are being served.

7. *Does the plan check by LA County differ in kind or quality from the outsourced method (Wildan)?*

No it does not. Both plan check entities follow the same building code standards. Many building departments, including LA County, outsource their plan check to experts in private practice.

8. *Can the property's acreage be verified and reflected on all pertinent documents?*

Yes. The total lot area is 7.05 acres.

9. *What are the variances applied for?*

The six variances included in the project's resolution are as follows:

A. *The stable, corral, swimming pool, and retaining walls encroach into the front yard. Variance to RHMC 17.18.040.A.3.d, RHMC 17.16.200.G.1, RHMC 17.16.190.F.*

The buildable zone established by the steep slopes on the lower half of the property prompted this variance that other sites with similar site plans have applied for. Properties with corral and/or stable within setback to easement line are: 12 Crest Rd. E.; 17 Crest Rd. E.; 8 Crest Rd. E.; 63 Crest Rd. E.; 2 Possum Ridge on Crest Rd. E.; 1 & 2 South Field Dr. on Crest Road East; and 10 Flying Mane Ln. on Crest Rd. E. Properties with corral/stable in the front yard are: 29 Crest Rd. E.; 5 Crest Rd. E.; 10 Crest Rd. W.

B. Corral encroaches on front yard setback.

Variance to RHMC 17.16.160.H.

Precedent in Rolling Hills for variance. See explanation in variance 1.

C. Retaining walls exceeding the maximum average height of two-and one-half-feet.

Variance to RHMC 17.16.190.F.

All retaining walls are limited in height to a maximum of 5'-0". All retaining walls higher than 2'-6" in height slope down to 0'-0" at one end.

D. Basement with portion extending beyond the building walls of the residence.

Variance to 17.16.080.B.1

Area extending beyond first floor footprint is limited to only the basement exit corridor (labeled on the architectural plans as Bas. Exit 110).

E. Decks/patios contain areas more than one foot above finished grade.

Variance to 17.44.020.D.

Submitted architecture and civil drawings for the main house, guest house, stable, and ADU do not show any decks or patios with areas more than 1' above finish grade. The sunset pavilion's finish floor is at 2'6" above grade to minimize grading at this location.


F. Non-exempt export

Variance to 15.04.110.4

Per submitted calculations, total export equals 9,715 cy including non-exempt export equaling 6,584 cy. The non-exempt export will reduce the height of the central knoll (mound) to a height below street level minimizing visual impact of grading.

Thank you for your attention in reviewing our project.

Sincerely,

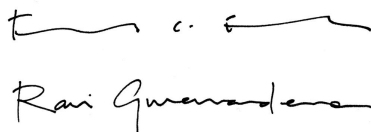A handwritten signature in black ink, appearing to read "Ravi GuneWardena". The signature is fluid and cursive, with a long horizontal stroke at the end.

Frank Escher and Ravi GuneWardena, FAIA

Cc: Yukiko Ogasawara
3 Flying Mane Ln
Rolling Hills, CA 90274

Jeff Lewis, Esq.
827 Deep Valley Dr Suite 209
Rolling Hills Estates, CA 90274

Patrick Donegan
2 Portuguese Bend Rd
Rolling Hills, CA 90274



DATE: January 30, 2024
TO: Stephanie Grant
FIRM: City of Rolling Hills
FROM: Carrie Mandarino
PROJECT: 23 Crest Road E
SUBJECT: Conceptual Landscape Plan Review

Dear Stephanie,

Thank you for the opportunity to review the conceptual landscape plan for 23 Crest Road East located in the City of Rolling Hills. The landscape plans have been reviewed for compliance with the Model Water Efficient Landscape Ordinance (MWELo). Landscape plans were reviewed for appropriateness and adaptability of selected plants, water efficient irrigation design, and the use of design elements that enhance the character of the community. Review of hardscape and precise grading and drainage are not included.

Model Water Efficient Landscape Ordinance (MWELo) Compliance

Landscape plans have been reviewed for compliance with The City of Rolling Hills Water Efficient Landscape Ordinance No. 361.

This is a Conceptual Plan submittal with approximately 83,000 s.f. of landscape. The MAWA and ETWU calculations for the project are not provided. Refer to the City of Rolling Hills Water Efficient Landscape Submittal Package for plan requirements and Water Efficient Landscape Worksheet. Use the Eto of 39.7 for City of Rolling Hills in the calculations. Include the water feature in the ETWU calculation with a 1.0 plant factor and 1.0 irrigation efficiency (1.0 ETAF). Show the fountain as a high hydrozone, and provide a hydrozone map.

The proposed plant palette is comprised low water use native plants. Three groups of low water use zones are shown and include a Native Meadow, Native Garden, and Native Chaparral. Photos with plant water use are shown and checked per WUCOLS IV Region 3 South Coastal.

The Project Application needs to be submitted. Show a Statement of Compliance with the Landscape Ordinance, and a note requiring a 3-inch layer of mulch on the plan. Planting notes should include soil preparation with amendments for planting.

Irrigation Plan

An irrigation plan was not submitted. A Conceptual Plan for Water Management was included. Provide an irrigation plan showing equipment location and a legend.

*Environmental Design Associates
14121 Sawston Circle . Westminster, CA 92683
Phone 714.350.6910*

1

Planting Plan

The plant palette is comprised of a variety of low water use trees, shrubs, succulents, grasses, and ground cover that are adapted to the local climate and conditions on site. Three plant palette zones of low water use plants are shown including, Native Meadow, Native Garden, and Native Chaparral. Photos of plants are included with the WUCOLS Water Use.

Low water use native trees specified include: *Quercus agrifolia* and *Lyonothamnus*.

Moderate water use *Cercis* 'Forest Pansy' is also specified.

Planting details are shown. Planting notes should also be provided with soil preparation and amendments.

City Requirements and Notes

Per City of Rolling Hills requirements, trees specified shall not grow taller than the roof ridge height. Species of concern that grow taller than this include *Quercus agrifolia* and *Lyonothamnus*. *Cercis* 'Forest Pansy' trees are acceptable. Trees should also be located so that neighboring views are not obstructed. Show the mature tree height in legend. No City prohibited tree species are shown on the plan.

No planting is allowed in the RHCA easement. In addition, hedges are not allowed in Rolling Hills. The Toyon hedge shown at the edge of the property should be spaced in an uneven pattern approximately 15 feet minimum apart so as not to create a hedge.

The following notes should be added to the Plan:

No landscaping shall be allowed in the RHCA easement.

Trees specified shall not grow higher than the height of the roof ridge.

Trees shall be planted in locations that do not hinder views from the adjacent lots.

Trees are required to be maintained to a height not to exceed the roof ridge and so that views from adjacent lots are not obstructed.

Hedges are not allowed.

Required Revisions for MWELO Compliance

- Provide Water Efficient Landscape Worksheet project calculations.
- Include water feature in calculations as a high hydrozone with a 1.0 ETAF.
- Provide required notes on plan: Statement of Compliance with Landscape Ordinance, and 3-inches of mulch required in all planting areas.
- Provide irrigation plan with legend, notes/specifications, and details.
- Provide planting plan with legend, and notes/specifications.
- Specify smaller trees with acceptable mature tree height below roof ridge. Locate trees so that neighboring views are not obstructed. Show mature height in legend.
- Space Toyon shrubs so as not to create a hedge.
- Add City Required Notes shown above to plan.

Installation Note

The irrigation and planting plans shall be installed per the approved landscape plan documentation package. Any changes or substitutions to plans shall be subject to approval by the planning department and landscape architect for the City.

A Certificate of Completion shall be submitted by the project designer or contractor prior to final landscape installation inspection.

I appreciate the opportunity to assist with the review of this landscape plan and would be happy to discuss any questions you may have.

Respectfully submitted,
Environmental Design Associates

Carrie Mandarin, RLA #4769



County of Los Angeles - Department of Public Works
GMED PLAN CHECK REFERRAL FORM

TO BE COMPLETED BY COUNTY PLAN CHECKER ONLY

---- APPLICANT TO UPLOAD THIS SHEET TO GMED ----

Plan Checker Name _____ District Office _____

BSD Permit Case: BLD _____ GRAD _____

Valuation: BLD \$ _____ GRAD _____ (cubic yards)

Linked GMED Plan Case: ESTU _____

Address: _____ APN _____

☐ **Multiple Plan Checks on subject site (Please Verify in EpicLA/DAPTS)**

Initial reason for referral:

☐ **Seismic Hazard Zone**

Liquefaction / Seismically Induced Landslide / Fault Zone

☐ **Slope Stability**

Over-Steeped Slopes / Landslide / Debris Flow

☐ **Retaining Walls or Structures**

Basement / Tiered / Soldier Piles / Tie-Back / Geo-Grid

☐ **Foundations Recommendations**

Piles / Caissons / Mat / Settlement / Repairs / Soil-Cement Columns

☐ **Temporary Conditions**

Shoring / Steep excavations / Slot-Cuts / Tie-Backs

☐ **Low Impact Development**

Soil Infiltration Rate / Infiltration Report / LID BMP Location and Depth

☐ **Grading**

Fill and Bearing Recommendations / Soil-Improvements / Geology

☐ **Other (Please Specify)**

Please Note:

This initial referral reason *may not limit* the extent of GMED review. Additional geologic and geotechnical conditions may become apparent after GMED review of the plans, reports, and references.

Please verify with your Plan Checker:

GMED plan check fees will need to be paid prior to start of plan check. Once invoiced, please pay GMED fees online through EpicLA or at the Building and Safety District Office.



**County of Los Angeles Department of Public Works
Geotechnical and Materials Engineering Division**

GEOLOGY AND SOILS ENGINEERING – DEVELOPMENT REVIEW SUBMITTALS

Requirements Prior to Submittal

Plan check applications must be filed with Building and Safety or Land Development Division and an Agency Referral form provided BEFORE any documents can be accepted for review by GMED. For questions regarding the submittal or review process, please contact GMED at GMEDSubmittals@dpw.lacounty.gov, or (626) 458-4923.

GMED Submittals for LAND DEVELOPMENT DIVISION (LDD)

Log in to the same web application used to submit to LDD:

<https://epicla.lacounty.gov/SelfService/#/home>.

Once logged in, click “Apply” then under the “Plans” heading click “Geotechnical Study.”

GMED Submittals for BUILDING AND SAFETY (BSD)

If your BSD application is through EPIC LA/CSS, log in to EpicLA/CSS:

<https://epicla.lacounty.gov/SelfService/#/home>.

First-time users of EpicLA/CSS are required to create site login. Please register on-line.

Once logged in, click “Apply” then under the “Plan” heading click “Geotechnical Study.”

You will receive an ESTU# for your GMED plan check.

If your BSD application is through a Contract City system, then submit documents to GMED here: <https://dpw.lacounty.gov/apps/esubmissions/gme/default.aspx>. First-time users are required to create a site login.

PDF file format for GMED Submittal

Please include all plan sheets into one PDF file.

Please name the file in the following format:

For Agency Referral Forms:

Name file as: “Agency Referral Form”

For Plans:

“YYYYMMDD – [Type of Plan]”

Submittal Date- example: “20190101 – Grading Plan”

For Reports:

“YYYYMMDD – [Firm Name]”

Submittal Date- example: “20190101 – Best Geotechnical Company”



COUNTY OF LOS ANGELES
DEPARTMENT OF PUBLIC WORKS
BUILDING AND SAFETY DIVISION
AGENCY REFERRAL

VHFHSZ	Y / N
Waste	Sewer / Septic
Hwy.	Y / N
Dedication	_____ ft.
Geology	Fault / Liq / LS
Methane	Y / N
Code Enforce.	# Y / N
(N) Address	Y / N



LOMITA DISTRICT OFFICE

24320 S. Narbonne Avenue
Lomita, CA 90717
Telephone: (310) 534-3760, Fax (310) 530-5482
Office Hours: 8:00 a.m. – 4:30 p.m. M - F
Plan Checker Hours: 8:00 a.m. – 11:00 a.m. Appointments are recommended

Prepared By	HNM	OM Initial	Date

Applicant's
Signature: _____

Plans for (Grading/ Structure) at _____ (Address) _____ (Locality)

Plan Check No. _____ was submitted on _____

Land Use Zone _____ Proposed Occupancy _____ Type of Construction _____

Description of proposed work: _____

THIS NOTICE IS TO INFORM YOU THAT APPROVAL FROM THE AGENCIES MARKED BELOW, IN ADDITION TO BUILDING PLAN CHECK APPROVAL, MUST BE OBTAINED PRIOR TO PERMIT ISSUANCE. Pursuant to California Government Code Section 65913.3, if review of the permit application is required by a State Agency or Other Agency, as marked below, the applicable time limits for review of the application are tolled until the applicant provides Building and Safety with a copy of the Agency approval. Issuance of this referral sheet shall serve as formal notice of tolling. You may need to submit the pertinent plans, plan check number, calculations, reports, etc., directly to these agencies. To assist you, we have listed below the information which you will need to contact these agencies. *Follow-up is your responsibility.* Please be aware that some items resulting from these agency plan reviews may affect your building plan check. These should be communicated to your Building Plan Check Engineer as soon as possible to prevent unnecessary delays. Submit all agency approvals 48 hours prior to permit issuance. Notify the Plan Check Engineer when all agency approvals have submitted and request review.

ADDITIONAL AGENCY CLEARANCES MAY BE REQUIRED BY YOUR BUILDING PLAN CHECK ENGINEER

COUNTY AGENCIES

DEPARTMENT OF PUBLIC WORKS

_____ **AVIATION DIVISION**
1000 S. Fremont Ave., Bldg. A9 East, 1st Flr., Alhambra, CA 91803
(626) 300-4600 Mon-Thurs 7:00 a.m. - 5:45 p.m.

_____ **BUILDING AND SAFETY DIVISION**
Headquarters M-Th 6:45 - 5:30 (626) 458-3173
900 S. Fremont Ave., 3rd Fl, Alhambra, CA 91803-1331
Approval for the following sections is required as noted below:

- ☐ **ELECTRICAL SECTION**
900 S. Fremont Ave., 3rd Fl, Alhambra, CA 91803-1331
(626) 458-3180
Approval is required for:

☐ Energy Plan Check ☐ Electrical Code Check

☐ Emergency Egress Illumination (O.L. ≥ 100)

☐ Methane Mitigation required in Methane Zone
- ☐ **MECHANICAL SECTION**
900 S. Fremont Ave., 3rd Fl, Alhambra, CA 91803-1331
(626) 458-3182
Approval is required for:

☐ Energy Plan Check ☐ Mechanical Code Check

☐ Plumbing Code Check ☐ Roof Drainage

☐ Green Building Check

☐ Methane Mitigation required in Methane Zone
- ☐ **Research Section**
900 S. Fremont Ave., 3rd Fl, Alhambra, CA 91803-1331
(626) 458-3173
(Alternate Materials, Methods, SMRF...)
- ☐ **GRADING AND DRAINAGE SECTION**
Anthony Wong – Regional Drainage and Grading Engineer
24320 S. Narbonne Ave, CA Lomita 90717
(310) 534-3760
Thursday 8:00 -11:00 a.m.

☐ Grading Plan Check

☐ "Rough Grade" approval is required prior to issuance of building permit

☐ Drainage Plan Check (NPDES/LID COMPLIANCE)

☐ Drainage approval is required

_____ **LAND DEVELOPMENT DIVISION – PERMIT SECTION**
Permits are required for road excavations and encroachments within County roads and Flood Control easements.

- ☐ **PERMIT SECTION**
900 S. Fremont Ave., 3rd Floor, Alhambra, CA 91803-1331
(626) 458-3129 6:45-5:30 Mon-Thurs
- ☐ **Westchester Office**
5530 W. 83rd St, Westchester, CA 90045
(310) 649-6300 7:30 a.m. – 3:30 p.m. Mon-Fri

_____ **ENVIRONMENTAL PROGRAMS DIVISION**
Plan approval is required for most commercial and industrial buildings for:

- ☐ **INDUSTRIAL WASTE / UNDERGROUND TANKS / STORMWATER**

Lomita Office
24320 S. Narbonne Ave
Lomita, CA 90717
(310) 534-4862
8:00-9:30 a.m. Mon-Fri

Headquarters
900 S. Fremont Ave., Annex 3rd Fl
Alhambra, CA 91803-1331
(626) 458-3517
6:45-5:30 Mon-Thurs

iw@pw.lacounty.gov Industrial Waste
ust@pw.lacounty.gov Underground Storage Tanks
sw@pw.lacounty.gov Stormwater
- ☐ **NPDES/SUSMP Approval**
Industrial Waste Unit
900 S. Fremont Ave, Annex 3rd Fl
Alhambra, CA 91803-1331
(626) 458-3517 7:00am-5:00pm Mon-Thurs
- ☐ **DUMP AREAS/METHANE MITIGATION/OIL & GAS WELLS/CONTAMINATED SOIL HAZARDS** (structure within 1,000 ft from a landfill)
900 S. Fremont Ave., Annex 3rd Fl
Alhambra, CA 91803-1331
Methane@pw.lacounty.gov
(626) 570-2810 7:00am -5:00pm Mon-Thurs
- ☐ **SOLID WASTE MANAGEMENT (TRASH ENCLOSURES)**
900 S. Fremont Ave., Annex 3rd Floor
Alhambra, CA 91803-1331
TrashEnc@pw.lacounty.gov
(626) 570-2810 7:00am -5:00pm Mon-Thurs
- ☐ **CONSTRUCTION & DEMOLITION DEBRIS RECYCLING AND REUSE PLAN**
900 S. Fremont Ave., Annex 3rd Fl, Alhambra, CA 91803-1331
(626) 458-3517 www.CleanLA.com 6:45-5:30 Mon-Thurs
Instructions on how to apply are available at: www.LACountyCND
Email at CND@pw.LACounty.gov
(626) 458-3517 7:00am -5:00pm Mon-Thurs

_____ **GEOTECHNICAL AND MATERIALS ENGINEERING DIVISION (GMED)**
GEOLOGY/SOILS SECTIONS - Plan approval is required for site stability and geologic hazard. (626) 458-4925 M-Th 6:30-5:15 pm

Upload plans, reports, GMED fee receipt, this Agency Referral Sheet to:
<https://epicla.lacounty.gov/SelfService/#!/home>

GMED Referral for:	
☐	Seismic Hazard Zone Liquefaction / Seismically Induced Landslide / Fault Study
☐	Slope Stability Over-Steepened Slopes / Landslide / Debris Flow
☐	Retaining Walls or Systems Basement / Tiered / Soldier Piles / Tie-Back / Geo-Grid
☐	Foundation Recommendations Piles / Caissons / Mat / Repairs / Soil-Cement Columns
☐	Temporary Conditions Shoring / Steep Excavations / Slot-Cuts / Tie-Backs

LAND DEVELOPMENT DIVISION

900 S. Fremont Ave., 3rd Fl, Alhambra, CA 91803-1331
(626) 458-49216:45-5:30 Mon-Thurs

SUBDIVISION PLAN CHECK SECTION

LANDSCAPE (Residential or Non-Residential landscaped area > 500 square feet)

HIGHWAY DEDICATION Form "48-0040-DPW" should be filled out when plan approval for street improvements and/or dedication is required for commercial and multiple residential buildings. "Bridge & Major Thoroughfare (B&T) Fee" is also required for commercial, multiple residential buildings and designated tracts.
(626) 458-4915

MAPPING AND PROPERTY MANAGEMENT

ADDRESS REQUEST:

Manual: [Address Request Manual](#)

OTHER COUNTY DEPARTMENTS

DEPT OF PUBLIC HEALTH – Environmental Health Division

5050 Commerce Way, Baldwin Park, CA 91706
(626) 430-5380

Approval is required for:

Private Sewage Disposal Systems

Underground Cisterns

Food Service Establishments
6053 Bristol Parkway 2nd Fl, Culver City 90230
(310) 665-8483 8:00 a.m. – 10:00 a.m.

Public Swimming Pool- Recreational Health
(626) 430-5360

X-Ray Machine Installation
Radiation Management
3530 Wilshire Blvd., 9th Fl
Los Angeles, CA 90010
(213) 351-7897

COUNTY PUBLIC LIBRARY

Payment of Library Facilities Mitigation Fee is required. A Certificate of Payment or a Certificate of Clearance must be obtained from the Public Library. Bring Plan Check Fee Receipt from Building and Safety.
7400 E. Imperial Highway, Downey, CA 90242
(562) 940-8430M-Th 7:30 am - 5:30 pm

PARKS AND RECREATION DEPARTMENT

Approval for building plans is required for construction adjacent to "Designated Trails"
Planning Division, Research & Trails Section
510 S. Vermont Ave. 2nd Floor, Los Angeles, CA 90020
(213) 351-5098M-Th 7:00 am – 5:30 pm

REGIONAL PLANNING DEPARTMENT

320 W. Temple St., 13th Floor (Rm. 1360)
Los Angeles, CA 90012-3282
Public Counter : 1:00 p.m. to 6:00 p.m. Mon-Thurs
Telephone Hours: 7:00 a.m. to 12:00 p.m. (213) 974-6411 Mon-Thurs

Southwest District Office for General Information:

1320 W. Imperial Hwy, Los Angeles, CA 90044
(323) 820-6500
Mon – Thurs 7:30 a.m.– 11:30 a.m.
(must sign in by 11:00 a.m.)

DEPARTMENT OF ARTS AND CULTURE

Compliance of the Public Art in Private Development Ordinance is required.
Pat Gomez (Phone or email inquiries only) PAPD@arts.lacounty.gov
or 213-315-9972M-Th 9:00am-5:00pm

LOS ANGELES COUNTY DEVELOPMENT AUTHORITY

Recordation of affordable housing land use covenant is required and must be recorded senior to all existing deeds of trust on the property. Payment of monitoring fee is required at time of covenant recordation.
Paulina Safarian (Email inquiries only)
paulina.safarian@lacda.org

STATE AGENCIES

CALTRANS

Permits are required for outdoor signs, excavation, encroachment (including driveway aprons) and improvements (including grading or structures that affect drainage) on State Highways:
100 S. Main Street 2nd Fl.
Los Angeles, CA 90012
(213) 897-3631

CALIFORNIA COASTAL COMMISSION

A Coastal Development permit is required. Prior to application submittal obtain local approval in concept from the Regional Planning Department.
200 Oceangate 10th Fl, Suite 1000, Long Beach, CA 90802
(562) 590-5071

STATE DEPT. OF INDUSTRIAL RELATIONS - CAL/OSHA
DIVISION OF OCCUPATIONAL SAFETY & HEALTH

Permit is required for excavation of trenches which are 5 ft. or more deep into which a person is required to descend or for the construction or demolition of any structure 4 or more stories. Brick-lined seepage pits may require permit.

County Area & Contracted Cities:Lawndale Office:
680 Knox St, Ste. 100320 W. 4th St, Ste. 850
Torrance, CA 90502Los Angeles, CA
(310) 516-3734(213) 576-7451

STATE DEPARTMENT OF CONSERVATION DIVISION OF OIL AND GAS

Obtain clearance for the requirements of abandonment of oil wells.

5816 Corporate Ave., Ste. 200, Cypress, CA 90630-4731
(714) 816-6847

CALIFORNIA STATE WATER RESOURCES CONTROL BOARD
DIVISION OF WATER QUALITY
STORM WATER PERMIT UNIT – Notice of intent required when disturbed area ≥ 1 acre.

P. O. Box 1977, Sacramento, CA 95812-1977
(916) 341-5536

OTHER AGENCIES

FIRE PREVENTION BUREAU OF THE CONSOLIDATED FIRE PROTECTION DISTRICT OF LOS ANGELES COUNTY

- Plan approval is required
4475 W. El Segundo Blvd., Hawthorne, CA 90250
(310) 263-2732
fire-fphawthorne@fire.lacounty.gov

FIRE STATION DEVELOPER FEE is required
4475 W. El Segundo Blvd., Hawthorne, CA 90250

"HAZMAT" form must be submitted to and approved by the Fire Department for non-residential occupancies if hazardous materials are being handled. Obtain form from Building and Safety and submit to:

Fire Prevention Bureau
Hazardous Materials Section
5825 Rickenbacker Road, Commerce, CA 90040-3027
(323) 890-4000

FIRE SPRINKLER SYSTEMS
5823 Rickenbacker Road, Commerce, CA 90040-3027
(323) 890-4125

OTHER APPROVALS (Sprinklers<20 Heads, Sprinklers: Residential & Remodel, Pool draft Hydrant, Alarms, Hoods, Restaurants with new cooking, Tanks, and TI<2500 sq. ft.)
4475 W. El Segundo Blvd., Hawthorne, CA 90250
(310) 263-2732

FUEL MODIFICATION
Brushing Clearance Office, Fire Station 32
605 N. Angeleno Ave., Azusa, CA 91702
(626) 969-5205Mon-Fri 8:00-5:00 p.m.

COUNTY SANITATION DISTRICT

Payment of sewer connection fee is required
1955 Workman Mill Rd., Whittier 90601
(562) 908-4288 ext. 2727

SCHOOL DISTRICT

Development fee must be paid to the District for residential and commercial construction. A "Certificate of Payment of Developer Fee" must be submitted to Building and Safety prior to obtaining a building permit.

Obtain “Certification Form” from B&S District Office.

SOUTH COAST AIR QUALITY MANAGEMENT DISTRICT (SCAQMD)

Applicants for non-residential buildings must fill out "Air Quality Permit Checklist" furnished by Building & Safety. If "Yes" is marked, a written release will be required before occupancy is allowed. Notification form required for demolition and alteration permits where ASBESTOS is involved.

21865 E. Copley Dr., Diamond Bar, CA 91765-4182
(909) 396-2000, (800) 288-7664

LOCAL WATER COMPANY

Provide a copy of the Fire Flow Availability letter (Form 195/196) completed by the water company serving the site. (Form available from B&S District Office)

Provide a “Will Serve” letter from the water company for all new residential and commercial buildings (including additions that will create new units) prior to permit issuance

CITY APPROVALS

City of Lomita
24300 S. Narbonne Ave.
Lomita, CA 90717
(310) 325-7110

City of Rolling Hills
2 Portuguese Bend Rd.
Rolling Hills CA 90274
(310) 377-1521

OTHER

LOW IMPACT DEVELOPMENT (LID) Requirements

All development must comply with the County of Los Angeles' Title 12, Chapter 12.84 (LID).

LID standards are intended to distribute stormwater and urban runoff across developed sites to help reduce adverse water quality impacts and replenish groundwater supplies. The LID Manual is available at the following link: <http://dpw.lacounty.gov/ldd/web/>

Under the NPDES permit (LACBC Section 106.4.3) and the County of Los Angeles LID ordinance, priority projects are required to prohibit the discharge of pollutants from property developments. Preventing these pollutants from entering stormwater discharge system will be accomplished by requiring the installation and maintenance of post-construction treatment controls. (Best Management Practices (BMPs))

Residential development of 4 units or less:

- ☐ New development, hillside development, redevelopment, alterations, or additions which alter 50% or more of impervious surfaces, entire site shall meet LID requirements.

61. **Residential development of 4 units or less** must implement a minimum of two LID Best Management Practice (BMP) alternatives as indicated in Section 3.2 and Appendix E – Stormwater Quality Control Measure Fact Sheets of the LID Manual. Plans must show complete construction details, materials, manufacturer, model number, dimensions, location, structures, slopes, construction notes, specifications, cross sections, elevations, and setbacks from property lines needed to construct proposed LID BMPs. BMPs should be designed so as not to adversely impact building foundations, pavement, slope stability, or an adjacent property. For hillside properties all catch basins and inlets that discharge into an existing or proposed storm drains must be labeled to discourage illegal dumping of pollutants. Stencils are available at your local Building and Safety office.

- a. Permeable Porous Pavement or other impervious surfaces (at least 50% of pavement on lot shall be porous)
 - Show detail of placement, base, geotextile, subgrade, and soil preparation per manufacturer's specifications.
 - The required soils report must address percolation and manufacturer's recommendations and guidelines.
 - H-20 loading is required for Fire Department access.
 - A minimum of 30" deep impervious liner or edge restraint is required within 5' of public right of way, property lines, and structures unless otherwise recommended by a soils engineer.
- b. Downspout routing (choosing one of the options below satisfies 1 of 2 required BMPs)
 - ☐ Cistern/rain barrel (Option 1)
 - Show location of cistern/rain barrels. Rain barrels should be designed to store 200 gallons and be located such that roof run-off is equally distributed. Rain gutters & downspouts shall be shown on plans.
 - Plans shall show hose bibs or pump systems for discharge and watering of landscaping. (Note: A separate electrical permit is required for pump systems).
 - A plumbing permit is required for backflow prevention devices when the discharge system is tied into a landscaping irrigation system served by a potable water source.
 - H-20 loading is required for underground cisterns located in an area subject to traffic conditions.
 - Plans should include manufacturer specifications and notes for rain barrels. See provided guidelines.
 - ☐ Rain garden/Stormwater Planter (Option 2)
 - Surface area of flow through type planter box shall be designed and sized to treat 200 gallons. Planter must have a 18" minimum top soil layer and 12" minimum gravel layer. The infiltration type planter box shall be designed to infiltrate 200 gallons over a 48 hour period.
- c. Divert Runoff/Disconnect Impervious Surfaces (Hillsides $\geq$ 25% slope must comply with this requirement)
 - Show driveway, roof, and other impervious surfaces to drain toward pervious landscaped areas. The ratio of impervious to pervious area shall be no less than 2:1. This ratio must be identified on plans for each affected area. A minimum of 90% of the untreated impervious area shall be routed toward vegetated areas or water quality BMPs.
- d. Dry well
 - Show details including the following: location, cross section details, liner materials, subbase, and all manufacturer's specifications and/or recommendations from soils engineer. The required soils report shall address dry well and manufacturer's specification and requirements.
 - The system should be designed to store and infiltrate a minimum of 200 gallons of stormwater within a 48 hour period.
 - Provide calculations to determine the infiltration volume for sizing of well and determine time of infiltration to percolate 200 gallons.
 - A filter or sediment control is required to filter water entering the dry well.
 - Drywells that are deeper than their widest dimension are defined by the EPA as Class V injection wells, and are subject to inventory requirements under the Safe Drinking Water Act and must be registered at the following link with the EPA as injection wells. <http://www.epa.gov/region09/water/groundwater/injection-wells-register.html>. If this type of dry well is proposed, provide copy of registration.
- e. Landscaping and landscape irrigation
 - Show a minimum of two 15-gallon trees to be planted and maintained. Trees shall be located near impervious surfaces (10 foot maximum distance). One of the trees may be on the drought-tolerant plant list as required under the County's Green Building Ordinance (http://planning.lacounty.gov/assets/upl/project/green_drought-tolerant-garden.pdf). In Very High Fire Hazard Severity Zones, applicant should verify compliance with Fire Department's requirements <https://www.fire.lacounty.gov/forestry-division/forestry-fuel-modification/>.
 - Install Smart Irrigation Controllers. (see Comment 86 for requirements)
- f. Green Roof
 - Show area of green roof on site plan.
 - Structural calculations for design of green roof will be required at time of building plan submittal.
 - Fire Department approval will be required as part of building plan check.

62. The following is a list of Designated Projects for new development and redevelopment activities that require compliance with LA County's LID ordinance. (See LID manual for additional information)

- ❑ All development projects equal to 1 acre or greater of disturbed area and adding more than 10,000 square feet of impervious surface area
- ❑ Residential new or redeveloped projects that creates, adds, or replaces $\geq 10,000$ square feet of impervious surface area.
- ❑ Industrial parks 10,000 square feet or more of surface area
- ❑ Commercial malls 10,000 square feet or more surface area
- ❑ Retail gasoline outlets 5,000 square feet or more of surface area
- ❑ Restaurants (SIC 5812) 5,000 square feet or more of surface area
- ❑ Parking lots 5,000 square feet or more of impervious surface area, or with 25 or more parking spaces
- ❑ Street and road construction of 10,000 square feet or more of impervious surface area
- ❑ Automotive service facilities with 5,000 square feet or more of surface area
- ❑ Projects located in or directly adjacent to, or discharging directly to a Significant Ecological Area (SEA), where the development will discharge storm water runoff that is likely to impact a sensitive biological species or habitat; and Create 2,500 square feet or more of impervious surface area
- ❑ Redevelopment projects identified below*:
 - Land-disturbing activity that results in the creation or addition or replacement of 5,000 square feet or more of impervious surface area
 - Development which alters less than 50% of impervious surfaces. Only proposed re-development needs to meet NPDES requirements.
 - Development which alters 50% or more of impervious surfaces. Entire site shall meet NPDES requirements.

*Impervious surface replacement, such as the reconstruction of parking lots and roadways which does not disturb additional area and maintains the original grade and alignment, is considered a routine maintenance activity. Redevelopment does not include the repaving of existing roads to maintain original line and grade.

REQUIREMENTS:

- A. New Development and Re-Development Projects must control runoff through infiltration, bioretention, and/or rainfall harvest and use. Project must retain onsite the Stormwater Quality Design Volume (SWQDv) as defined by the greater of the following:
- The 0.75-inch, 24 hour rain event or
 - The 85th percentile, 24-hour rain event, as determined from the Los Angeles County 85th percentile precipitation isohyetal map (www.dpw.lacounty.gov/wrd/hydrologygis) .
- B. Bioretention and biofiltration systems shall meet the design specifications provided in Appendix E of LA County's LID manual. (available at <http://dpw.lacounty.gov/idd/web/>). Biofiltration systems shall be entirely open-bottom.
- C. When evaluating the potential for onsite retention, each projects must consider the maximum potential for evapotranspiration from green roofs and rainfall harvest and reuse for both indoor and outdoor use.
- D. To demonstrate technical infeasibility, it must be shown that a project site cannot reliably retain 100 percent of the SWQDv onsite. Technical infeasibility may result from the following:
- i. The infiltration rate of saturated in-situ soils less than 0.3 inch per hour.
 - ii. Seasonal high ground water is within 5 to 10 feet of the surface.
 - iii. Locations within 100 feet of a ground water well used for drinking water.
 - iv. Brownfield development sites where infiltration poses a risk of pollutant mobilization.
 - v. Locations with potential geotechnical hazards.
- E. When technical infeasibility has been demonstrated the site must biofiltrate using the following equation for volume required:
- $$Bv = 1.5 * [SWQDv - Rv]$$

Where: Bv = Biofiltration volume
SWQDv = Stormwater runoff as defined in 88 A
Rv = Volume reliably retained onsite (amount infiltrated)
- Show volumes and flow rates on plans as applicable.

Note: For additional alternative compliance measures see Regional Water Quality Control Board Order No. R4-2012-0175 section VI.D.7.c.iii (http://www.waterboards.ca.gov/losangeles/water_issues/programs/stormwater/municipal/index.shtml)

- F. Project sites that outlet to natural drainage systems that are subject to hydromodification shall be in compliance with LA County's LID manual, Section 8 (available at <http://dpw.lacounty.gov/idd/web/>).
- G. The plans must show complete construction details, materials, manufacturer, model number, dimensions, location, structures, slopes, construction notes, specifications, cross sections, elevations, GPS x-y coordinates for each BMP, and setbacks from property lines needed to construct proposed LID BMPs. BMPs should be designed as not to adversely impact building foundations, pavement, slope stability, or an adjacent property.
- H. Clearly show driveway/access road drainage and provide BMPs for treatment of driveway flows. Provide elevations, cross sections, or slopes as applicable.
- I. Submit and obtain approval from Environmental Programs Division, Industrial Waste Unit at 900 S. Fremont, Alhambra, Annex Building, 3rd floor, Alhambra, CA 91803. Please contact EPD by email at IW@pw.lacounty.gov or call (626) 458-3517 for required fees and submittal requirements. An annual operating permit may be required. . Please note: prior to obtaining approval from EPD the location and the design flows for all BMPs must be shown on plans and approved by Building and Safety (This applies to all non-residential projects).
- J. Pre-treatment BMPs are required.

63. **Non-Designated Projects.**

Non-residential development (Commercial, Industrial) or a residential development consisting of 5 or more residential units:

- ☐ Development which alters less than 50% of impervious surfaces. Only proposed new impervious areas needs to meet LID requirements.
- ☐ Development which alters 50% or more of impervious surfaces. Entire site shall meet LID requirements.

A. This project is required to retain the Delta Storm Water Quality Design Volume (Δ SWQDv), the difference between the stormwater runoff volume pre- and post-condition. The SWQDv, from which the Δ SWQDv is calculated, is defined in item 85A of this grading review sheet. Δ SWQDv is defined as the difference in the runoff volume between undeveloped (1% impervious surface) and post-developed condition. The Δ SWQDv is calculated according to the following equation:

$$\Delta\text{SWQDv} = V_d - V_u$$

Where: Δ SWQDv = Increase in stormwater runoff volume from the project [ft3];
 V_d = Stormwater runoff volume post-development [ft3]; and
 V_u = Undeveloped stormwater runoff volume [ft3] (1% impervious).

If Δ SWQDv cannot be infiltrated due to geotechnical or technical feasibility as indicated in Section 7 of the County's LID Manual; onsite storage or other water conservation requirements must be implemented.

- B. Provide calculations for sizing of the proposed BMP's. Calculations must consider Δ SWQDv, percolation rate, and geotechnical considerations.
- C. Plans must show complete construction details, materials, manufacturer, model number, dimensions, location, structures, slopes, construction notes, specifications, cross sections, elevations, GPS x and y coordinates for each BMP, and setbacks from property lines needed to construct proposed LID BMPs. BMPs should be designed as not to adversely impact building foundations, pavement, slope stability, or an adjacent property.
- D. Hydrology Calculations to determine the increase in volume due to development is required. For smaller sites, the County's Hydrocalc Program may be used for determining Pre- and Post-construction volumes. See Section 6 of County's LID Manual.
- A drain system is required for all infiltration basins. Drain systems shall discharge to an approved location and must be shown on site drainage or grading plans. Calculations for sizing of the infiltration basins are required.

64. For LID compliance, all catch basins and inlets that discharge into an existing or proposed storm drain must be labeled to discourage illegal dumping of pollutants. Stencils are available at your local Building and Safety office.

65. All infiltration basins, dry wells, or planters must comply with the following setbacks

Infiltration Facility Setbacks*	
Setback from	Distance in feet
Property lines & Public Right of Way	5' minimum
Any Foundation	15' or within a 1:1 plane drawn up from the bottom of foundation
Face of any slope	H/2, 5' minimum (H is height of slope)*
Seasonal high ground water	10' minimum depth to invert
Water wells	100' minimum

Required Infiltration Time (due to vector control)	
BMP Type	Duration
Open above ground (includes planting soil or open gravel pit)	48 hours to drain completely
Underground retention	96 hours to drain completely

*unless otherwise recommended by a Soils Engineer and approved by Geotechnical and Materials Engineering Division.

Note: Infiltration is not allowed in areas where pollutant mobilization is a documented concern, or where undisturbed soil infiltration rates are less than 0.3 inches per hour, or where infiltration could cause adverse impacts to biological resources.

66. An Infiltration Report by a Soils Engineer and the grading plans must be reviewed and recommended for approval by the Geology and Soils Section prior to approval of an Infiltration/Retention - Low Impact Development (LID) BMP. Please see attached GMED Plan Check Referral Form for instructions. The Infiltration Report must comply with GMED Geotechnical Memo GS 200.1 and should be presented as its own report. All recommendations and notes as indicated in the soils engineering report and/or GMED review sheets must be incorporated into the grading plans. The GS 200.1 memo can be found at: <http://dpw.lacounty.gov/gmed/permits/docs/policies/GS200.1.pdf>

Gravel Specification for Non-proprietary gravel storage layers must indicate 1.5" to 3" diameter, angular, clean rock compacted to 90% relative compaction or equivalent determined and field verified by a Soils Engineer.

67. Rainwater harvest and reuse systems that are NOT gravity fed require approval from LA County Public Health, Cross Connection & Water Pollution Control Program. The application and further information is found at http://publichealth.lacounty.gov/eh/EP/cross_con/cross_con_main.htm. In addition, approval from LA County, Building and Safety Plumbing Section is required. Rainwater harvest design and plans must comply with County of Los Angeles, Plumbing Code, Chapter 16 – Non-Potable Rainwater Catchment Systems.

68. Different types of infiltration facilities such as dry wells, unlined sumps, seepage pits, and infiltration galleries are some of the terms used to describe Class V injection wells as defined by the EPA. Register the proposed infiltration facility at the following online registration form: <http://www.epa.gov/uic/forms/underground-injection-wells-registration>.



HAMILTON
& Associates

1641 Border Avenue • Torrance, CA 90501 T 310.618.2190 888.618.2190 F 310.618.2191 W hamilton-associates.net

May 23, 2024
Project No. 23-3282

Ms. Yukiko Ogasawara
3 Flying Main Lane
Rolling Hills, CA 90274

Subject: Geotechnical and Geological Report Update, Proposed Residence, 23 Crest Road East, Rolling Hills Estates, California.

Dear Ms. Ogasawara:

Per your request, presented herewith is Hamilton & Associates, Inc. (H&A) Preliminary Geotechnical and Geological Investigation Report for the subject project. H&A's work was conducted in accordance with the proposal dated September 26, 2023 and your subsequent authorization on December 12, 2023. H&A prepared a comprehensive geotechnical and geological investigation report for the site in 2013. Wildan reviewed and approved the report in 2013/14. An update report was prepared in 2021. This report presents all prior exploration and testing performed by H&A and updates geotechnical / geological analysis and recommendations for the current project scope. This evaluation has concluded that the proposed project is feasible from a geotechnical viewpoint provided that the recommendations and design guidelines presented in this report are incorporated in the project plans and design, and are implemented during construction. We thank you for the opportunity to provide professional services on this important project and we look forward to assisting you during construction. If you have any questions or require additional information, please contact the undersigned.

Respectfully submitted,
HAMILTON & ASSOCIATES, INC.

Karen Duarte
Staff Engineer



David T. Hamilton, PE, GE
President/Geotechnical Engineer

Eirik F. Haenschke, PG, CEG
Engineering Geologist

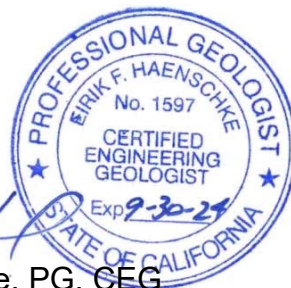


TABLE OF CONTENTS

INTRODUCTION.....	1
PROJECT DESCRIPTION	1
Project Concept.....	1
Existing Site Conditions.....	1
Structural Loading	1
REVIEW OF AVAILABLE REPORTS.....	2
FIELD EXPLORATION AND LABORATORY TESTING.....	2
FIELD EXPLORATION.....	2
Bucket Auger Borings.....	2
Test Pits	3
LABORATORY TESTING	3
SITE AND SUBSURFACE CONDITONS	3
REGIONAL GEOLOGIC SETTING	3
LOCAL GEOLOGIC SETTING	4
GROUNDWATER AND CAVING	9
SEISMOLOGICAL AND GEOLOGIC HAZARDS	9
Ground Shaking Analysis	9
Surface Fault Rupture	9
Seismic Settlements (Liquefaction)	10
Seismically Induced Landslides.....	10
Hydro-Consolidation	10
Expansive Soils	10
SLOPE STABILITY.....	10
DISCUSSION, CONCLUSIONS AND RECOMMENDATIONS	12
SITE PREPARATION AND GRADING.....	12
Existing Construction Debris, Undocumented Fill, Disturbed Soils.....	12
Remedial Grading.....	13
Hillside Grading	13
Temporary Excavations.....	15
New Fills.....	16
Backfilling and Compaction Requirements	16
Imported Soils.....	17
Observation and Testing During Construction	17
FOUNDATION DESIGN	18
Foundation Capacity.....	18
Lateral Resistance.....	19
Active Loads on Piles	19
Settlements/Displacements	19
Slope Setback	20
SEISMIC DESIGN PARAMETERS	20
RETAINING WALLS.....	20

POOL RECOMMENDATIONS	21
SLAB-ON-GRADE	23
SOIL CORROSIVITY	23
SITE DRAINAGE	24
IRRIGATION / VEGETATION.....	24
UTILITY TRENCHES	25
PLAN REVIEW, OBSERVATIONS AND TESTING	25
CLOSURE.....	25
 FIGURES	
Figure 1 – Site Location Map	
Figure 2 – Regional Geology Map	
Figure 3 – Landslide Inventory Map	
Figure 4 – Regional Fault Map	
Figure 5 – Seismic Hazard Zones Map	
Figure 6 – Friction Pile Capacity	
Figure 7 – Slope Setbacks	
 REFERENCES	
 APPENDIX	
Appendix A – Field Exploration, Laboratory Results, Geotechnical / Geological Plates	
Appendix B – Slope Stability Analysis	

INTRODUCTION

This report presents the results of H&A's geotechnical and geological investigation for the Project (described below in Project Concept) conducted at 23 Crest Road East, Rolling Hills, California (Site). Figure 1, "Site Location Map" presents the site's location.

Site exploration was conducted to identify and evaluate select surface and subsurface geological and geotechnical conditions. Geotechnical recommendations for design and construction of the Project were developed based on the review of select published and unpublished documents in conjunction with the findings of this field investigation and laboratory analysis. This report summarizes the data collected and presents geotechnical findings, conclusions, and recommendations.

PROJECT DESCRIPTION

The Project concept was provided in plans provided by Escher GuneWardena Architecture. Plans as understood by H&A are incorporated into Plate A-1, "Site Plan and Geologic Map".

Project Concept

It is understood that the proposed development will consist of a single-family residence, swimming pool, stable and an ADU as presented on Plate A-1, "Site Plan and Geologic Map".

Existing Site Conditions


The subject site occupies a part of a small south-trending ridge immediately west of 29 Crest Road East, Rolling Hills, California. The site is located at approximately 33.752 degrees north latitude and 118.347 west longitude, and at about elevation 1295 feet above mean sea level. The following information pertaining to site conditions was obtained during the course of performing field, research and laboratory work for this project.

The project area consists of approximately 9.8 acres of property, excluding the Crest Road easement that is situated on the south side of Crest Road East. The property is a vacant lot that has not been developed as of this writing. The subject site is adjoined by similarly developed (residential) properties to the south, east and west.

Structural Loading

In the absence of actual structural loading information, we will assume that the structure will be supported by shallow conventional or cast-in-drilled-hole pile foundations with

SITE LOCATION MAP

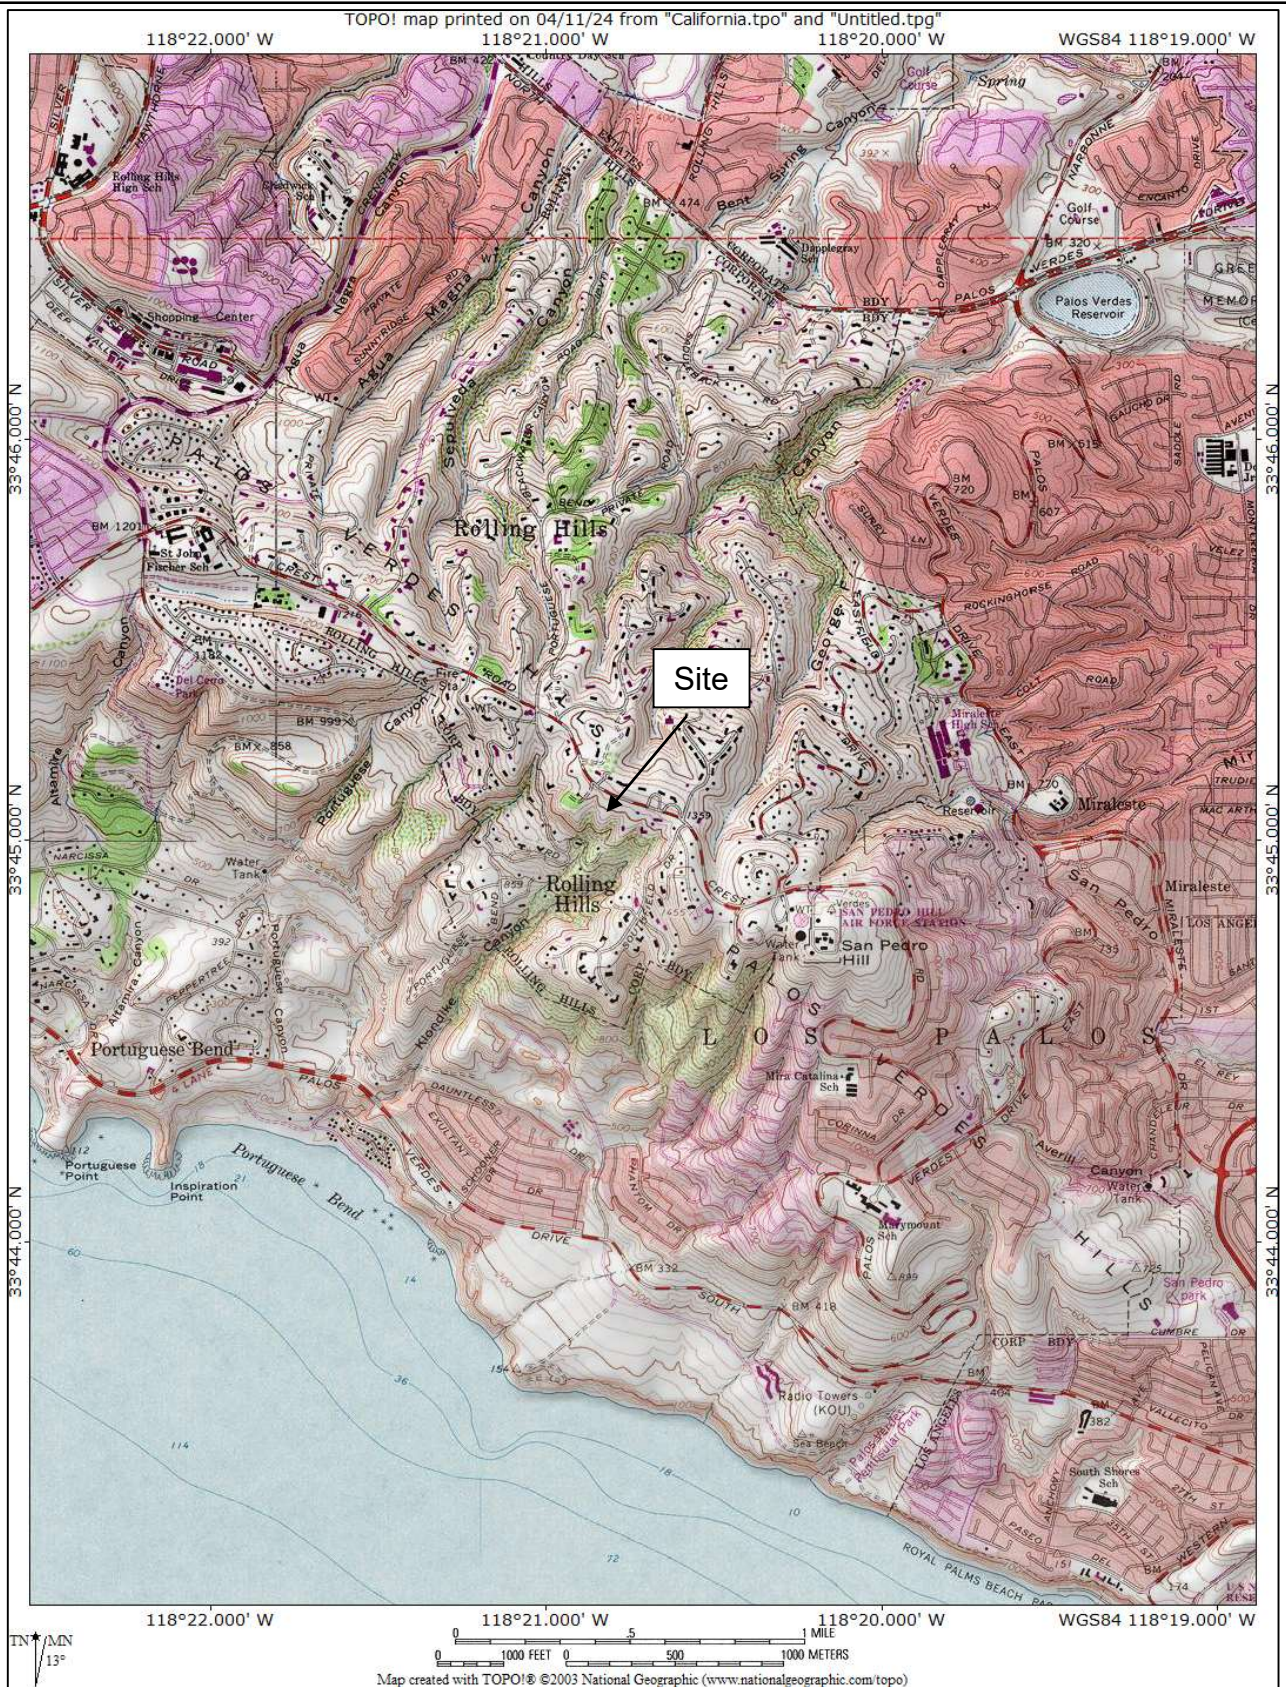

PROJECT: Ogasawara Residence

PROJECT NO: 23-3282

DATE: May 2024

ADDRESS: 23 Crest Road East Rolling Hills, California

FIGURE: 1

maximum column load on the order of 30 kips and maximum continuous footing loads on the order of 2.5 kips per linear foot.

REVIEW OF AVAILABLE REPORTS

Hamilton & Associates, Inc., performed geotechnical and geologic engineering investigations on the subject site in 2013 and 2014, with respect to the proposed site improvement for a prior owner. Those studies of this property have included, in part, the excavation, logging and sampling of eleven (10) test pits and two (2) borings, plus four (4) percolation borings, most of which were downhole logged by the geologist. A thorough discussion of the geotechnical study has been presented in the reports.

In addition to the studies on the subject property, the writers have been involved with studies on 29 Crest Road East with Hamilton & Associates, and on 17 and 33 Crest Road East with Coastline Geotechnical Consultants.

This office concluded that the site was suitable for the proposed residential developments provided the presented recommendations were implemented during design and construction. The detailed findings, conclusions, and recommendations of this study are presented in the referenced reports.

FIELD EXPLORATION AND LABORATORY TESTING

The field exploration for this report included surface observations and mapping, advancing exploratory excavations and logging and sampling of Site earth materials.

All excavations were logged by or under the direction of a California Professional Geotechnical Engineer or Certified Engineering Geologist. Logs and descriptions were based on visual and tactile field observations. Exploratory excavations were backfilled with the excavated materials. Subsurface exploration locations, as well as the surficial distribution of earth materials were located and recorded based on field mapping techniques. No locations were surveyed. Samples of earth materials were secured and transported to H&A's certified geotechnical laboratory for further observation and testing.

FIELD EXPLORATION

Bucket Auger Borings

On May 6 and 7, 2013 two (2) 24-inch diameter bucket auger borings were accomplished utilizing a truck mounted drill rig. The bucket auger borings were advanced to 59 feet bgs. The borings were downhole logged by a California Certified Engineering Geologist.

Relatively undisturbed Modified California Ring and bulk samples were retrieved from the exploratory borings for subsequent laboratory testing and analysis.

Test Pits

On April 4, 2013, a backhoe, subcontracted by Hamilton & Associates, excavated ten (10) exploratory test pits. Test pit depths generally range from 3 to 5 feet below the existing ground surface (bgs). Relatively undisturbed Modified California Ring and bulk samples were retrieved from the exploratory test pits for subsequent laboratory testing and analysis.

Exploration locations are presented on Plate A-1 provided in Appendix A. Logs of subsurface observations are presented on Plates B-1 through B-16.

LABORATORY TESTING

Select field samples were further inspected in Hamilton & Associates', Inc. geotechnical laboratory for subsequent confirmatory soil classification and engineering property testing. This testing included in-situ moisture content (ASTM D2216), dry unit weight (ASTM D2937), maximum density (ASTM D1557), consolidation (ASTM D2435), direct shear (ASTM D3080) and Expansion Index (ASTM D 4829), as well as corrosion testing per California 422 (Chloride), and California 643 (pH and Resistivity) test procedures on a representative sample of the on-Site soils.

SITE AND SUBSURFACE CONDITIONS


REGIONAL GEOLOGIC SETTING

Twenty-three Crest Road East occupies a part of the terraced and dissected southwestern slope of the Palos Verdes Hills, California (Dibblee, 1999; Figure 2, herein) that form the southwest margin of the Los Angeles basin. The hills are composed of an elevated core of metamorphic rock (Catalina Schist) mantled by marine and non-marine Miocene through Quaternary sedimentary rocks.

The most widespread bedrock unit – and that which underlies the study site -- is the lower (tuffaceous) section of the Miocene-aged Altamira Shale Member of the Monterey Formation ("Altamira Shale," herein). Thinly to thickly bedded marine shale, siltstone, siliceous shale, sandstone, tuff and occasional hard siliceous and carbonate hard beds typify the sedimentary rock.

Upper Miocene sills and dikes mainly comprised of basalt and diabase intruded the Altamira Shale. Hence, both bedding-parallel and irregular bodies that have disrupted and locally tightly folded the host rock are interspersed within the Altamira Shale.

REGIONAL GEOLOGY MAP

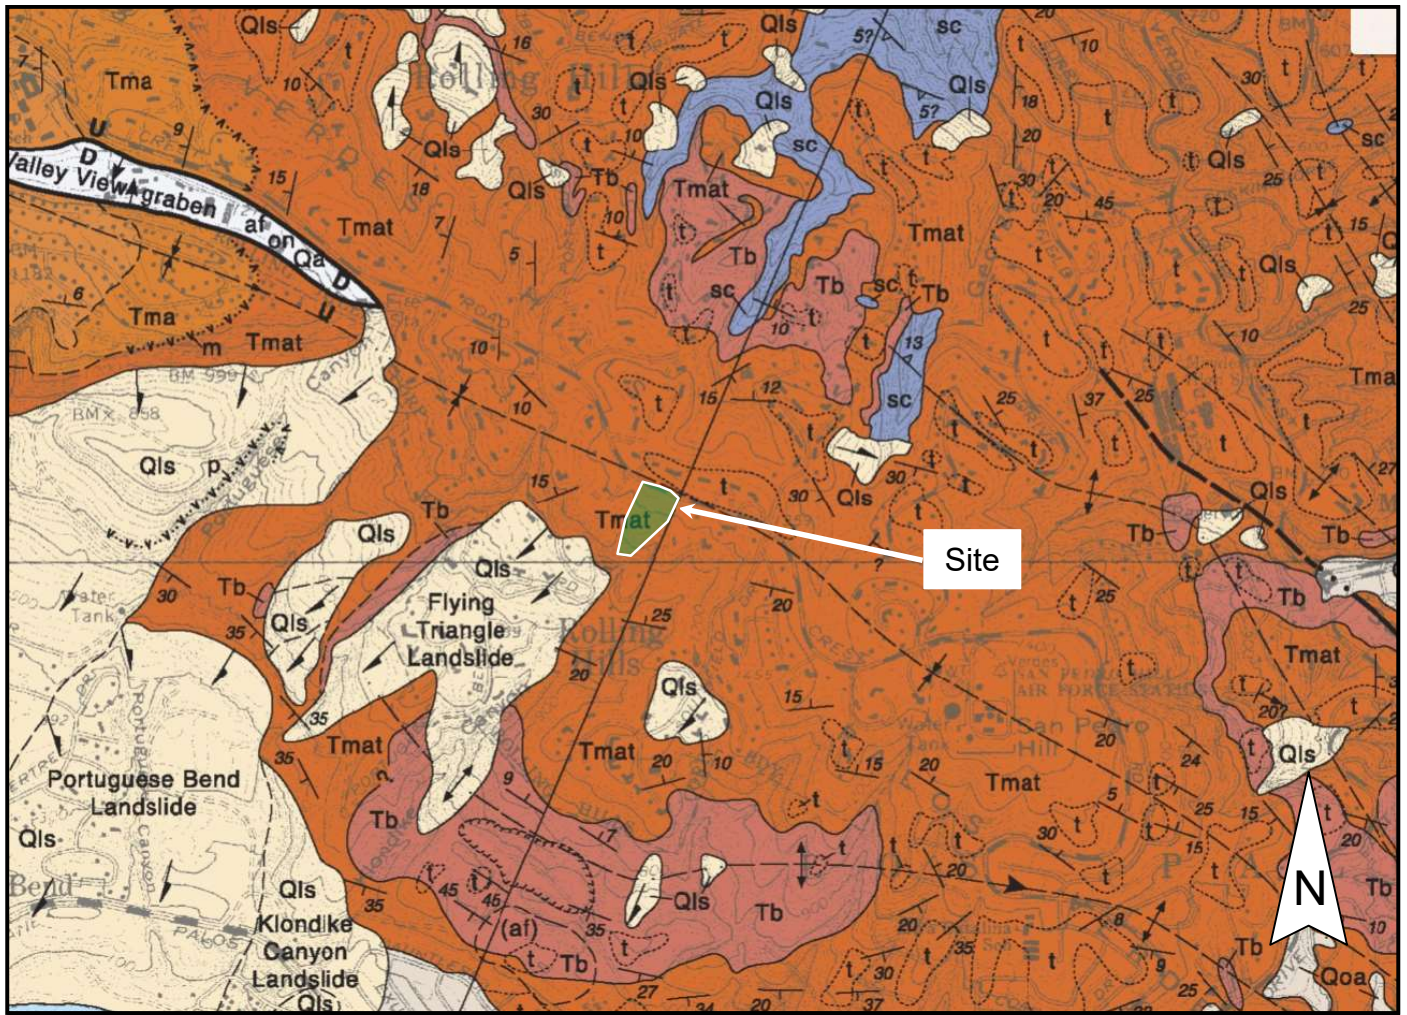

REDONDO BEACH QUADRANGLE
CONTOUR INTERVAL 20 FEET
DOTTED LINES REPRESENT 10-FOOT CONTOURS
NATIONAL GEODETIC VERTICAL DATUM OF 1929

PALOS VERDES PENINSULA MAP (DF-70)

LEGEND

GEOLOGIC SYMBOLS

FORMATION CONTACT	MEMBER CONTACT	CONTACT BETWEEN SURFICIAL SEDIMENTS
dashed where inferred or indefinite	dotted where concealed	located only approximately in places
FAULT: Dashed where indefinite or inferred, dotted where concealed, queried where existence is doubtful. Parallel arrows indicate inferred relative lateral movement. Relative vertical movement is shown by U/D (U=upthrown side, D=dowthrown side). Short arrow indicates dip of fault plane. Sawtooths are on upper plate of low angle thrust fault.		
FOLDS: ANTICLINE: arrow on axial trace of fold indicates direction of plunges; dotted where concealed by surficial sediments SYNCLINE: arrow on axial trace of fold indicates direction of plunges; dotted where concealed by surficial sediments		
Strike and dip of sedimentary rocks inclined 18° 20° 80° overturned horizontal vertical Strike and dip of metamorphic or igneous rock foliation or flow banding or compositional layers inclined 75° 80° overturned		
OTHER SYMBOLS: Direction of landslide movement outline of water bodies shown on map water well oil well springs		

Tmv
Tma
Tmat
Tb

MONTEREY FORMATION

(Equivalent to lower Puente Formation, north of Palos Verdes Fault)

Deep marine biogenic, clastic, and volcanic sediments; early middle to late Miocene age; described below in descending stratigraphic order:

Tmv Vaimonte Diatomite – Soft, white, punky, laminated diatomaceous shale and mudstone, in places up to 125 m thick; Mohrman Stage (Rowell, 1982)

Tma Altamira Shale – upper part: White-weathering, thin-bedded siliceous and phosphatic shale with interbeds of limestone and siltstone, locally organic and diatomaceous; 40 m thick; with cherty and porcelaneous shale at base, up to 15 m thick (Conrad and Ehlig, 1983); Relizian(?) – Mohrman Stages (Rowell, 1982)

Tmat Altamira Shale – lower part: Mostly light gray shale and mudstone, with tuffaceous and dolomitic strata throughout, with total thickness up to 275 m; at or near top contains white, fine-grained, semi-indurated tuff bed (Miraleste Tuff of Woodring et al., 1936) about 2 m thick; near middle contains bentonitic Portuguese Tuff p (of Woodring et al., 1946) up to 25 m thick near Portuguese Bend; contains flows and intrusions of basaltic rocks

Tb Described separately below; Relizian – Lusitan Stages (Rowell, 1982)

In lower Puente Formation, north of Palos Verdes fault, in subsurface only:

Del Amo zone – Of Torrance oil field: oil-producing fine-grained sandstone and shale

Nodular Shale – Dark brown organic shale with phosphatic laminae and blebs

Basal Conglomerate – Poorly sorted, with blueschist debris (San Onofre breccia?)

Qls

Qls Landslide debris; mostly of Monterey Shale

From: "Geologic map of the Palos Verdes Peninsula and vicinity, Redondo Beach, Torrance, and San Pedro quadrangles, Los Angeles County, California" by Thomas W. Dibblee, Jr., 1999

PROJECT: Ogasawara Residence

PROJECT NO: 23-3282

DATE: May 2024

ADDRESS: 23 Crest Road East Rolling Hills, California

FIGURE: 2



Hamilton & Associates

Typically, these locally warped, brecciated and (“contact”) metamorphosed the host sediments during injection. Associated with the Miocene volcanism are aerial- and water-laid beds of tuff (volcanic ash) and tuffaceous sandstone. While not observed on the subject site, in some places the tuff has been weathered and altered into bentonite – a clay mineral that becomes quite weak and malleable when saturated. The major such deposits are of sufficient size as to be mappable, including the Portuguese Bend and Miraleste Tuff units shown on some geologic maps of the Portuguese Bend region, but are not shown onsite.

A regional geological feature important to this investigation is the generally seaward inclination of strata within the Altamira Shale caused by the upwarping and folding along the active Palos Verdes fault that is about 3 to 4 miles north of the site. This, along with combinations of such factors as long-term coastal bluff erosion, pluvial episodes, infiltration of anthropic wastewater, and possibly earthquakes, have and are giving rise to generally “bedding-controlled” landslides along parts of the southwest flank of the Palos Verdes Hills. Among these is the well-recognized and at least partly active nearby Portuguese Bend Landside Complex that includes the Klondike Canyon Landslide; and the particularly germane Flying Triangle Landslide. Figure 3 from the California Landslide Inventory Map (2024) illustrates the locations and propensities of these landslides, as well as areas that have are seemingly devoid of landslides owing to a large part the local geological conditions.

LOCAL GEOLOGIC SETTING


Geomorphology

The characteristic topographic aspect of the geomorphically complex southern slope of the Palos Verdes Hills is a flight of 13 wave-cut marine terraces that formed during varying stands of sea level through the last million or so years (for example, Dibblee, 1999; Cleveland, 1976; Woodring, and others, 1946). The youngest being the current shoreline.

Tectonic uplift and to a lesser degree episodic sea level changes have elevated the terraces, giving the local slopes their classic “stair-step” profile, except where locally disrupted by past and current landslides and incised seaward draining canyons. The study site lies atop a typical “flat-topped” south-trending ridge bound by steep, V-shaped canyons (Plate A-1; Figures 1 and 2). The ridge slopes descend to canyon bottoms at ratios varying from about 1.5 (vertical):1 (horizontal) to 2:1 with local steeper and flatter elements. Total site relief is about 230 feet (Plate A-1).

In turn, imprinted, at least locally, is “landslide” topography (Figure 3) that characterizes the aforementioned landslides. “Deflated”, undulating surfaces that are bound upslope

LANDSLIDE INVENTORY MAP

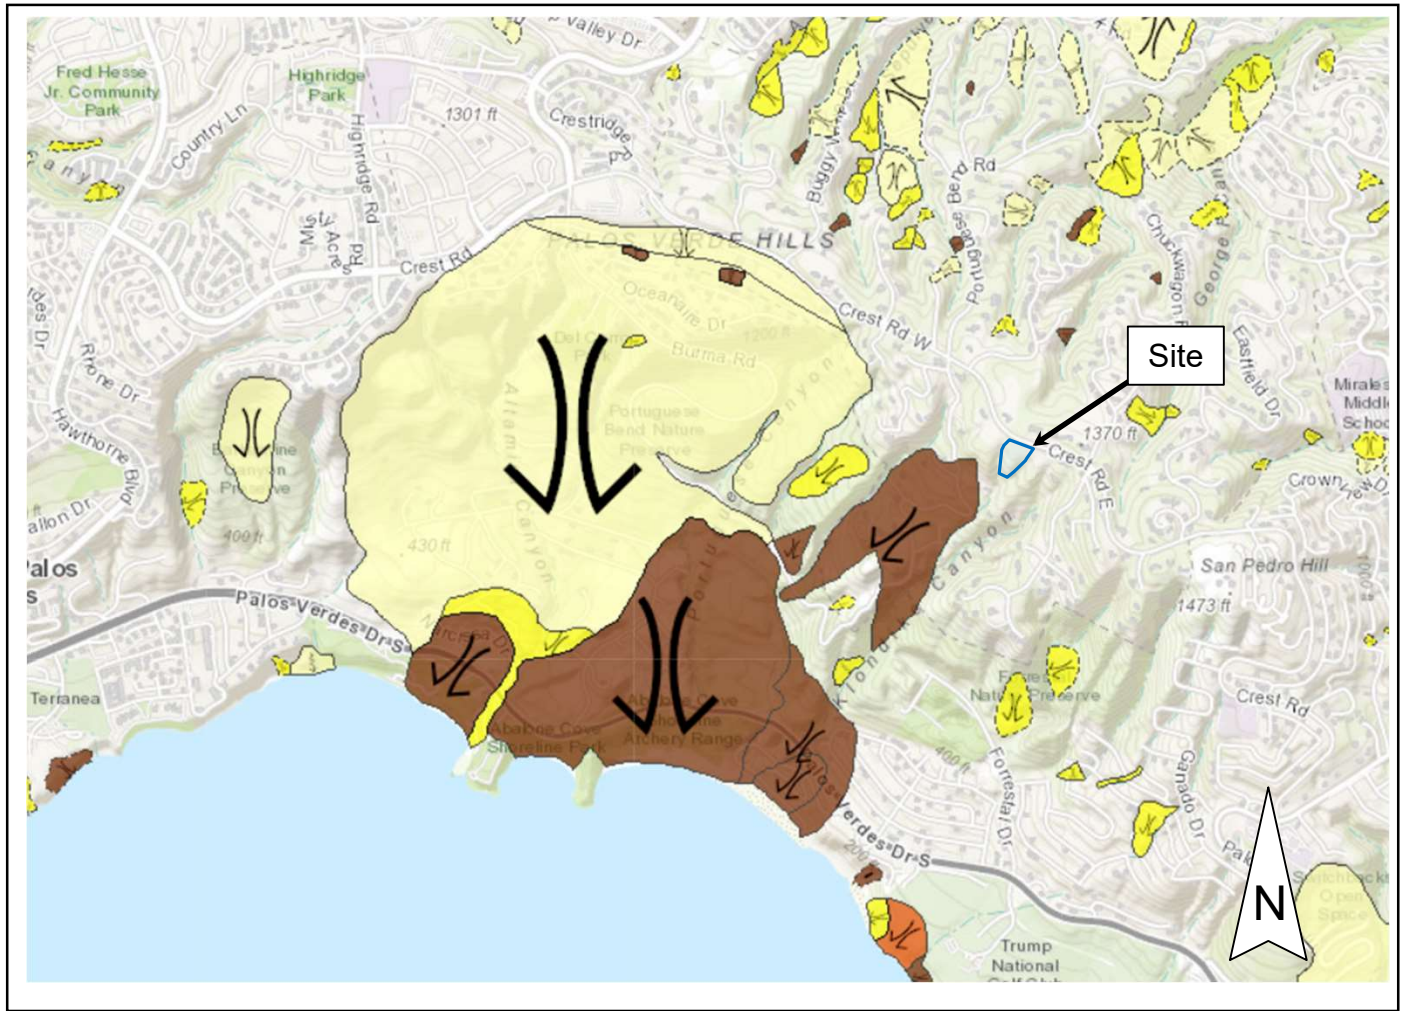

Landslide Types

Landslide Activity

Deposits:

- ▼ Debris Flow
- ⇓ Debris Slide, Soil Slide, or Soil Topple
- ⤵ Earth Flow
- ⬇ Rock Fall, Rock Topple, or Soil Fall
- ↘ Rock Slide
- ↔ Rock Spread
- ▶ Debris Fan
- ? ○ ? Uncertain
- ● Type Undifferentiated

Sources:

- ||||| Scarp or Main Scarp
- ||||| Internal Scarp
- TTTT Debris Flow or Slide Scarp
- ▶ Debris Flow Track
- Gully or Rock Fall Chute
- ● Track or Rock Fall Source
- ++++ Inner Gorge
- ▲ Small Debris Flow Scarp or Track
- Small Slide Source, Type Undifferentiated
- ⊗ Source Scarp

Active/Historic

Dormant Young

Dormant Mature

Dormant Old/Relict

Dormant Age Not Specified

Produced from Landslide Inventory

Retrieved from- <https://maps.conservation.ca.gov/cgs/lsi/app/>

Date retrieved: May 23, 2024

Information provided by: County of Los Angeles, Bureau of Land Management, Esri, HERE, Garmin, INCREMENT P, USGS, METI/NASA, EPA, USDA | California Geological Survey, USGS, Cooper-Clark Associates | California Geological Survey

PROJECT: Ogasawara Residence

PROJECT NO: 23-3282

DATE: May 2024

ADDRESS: 23 Crest Road East Rolling Hills, California

FIGURE: 3



Hamilton & Associates

by lunate scarps typify the topography. These landslides vary from currently active to dormant to inactive. Generally, the dormant and inactive landslides are eroded and incised by streams and thus have subdued topography; whereas the active slides have sharp definition and geomorphic indicators. Among the active landslides is the Flying Triangle Landslide whose crown is about 150 feet west of the study site's western boundary and about 425 west of the portion of the site to be developed [(California Landslide Inventory Map, 2024, Figure 3; Slosson/County of Los Angeles, 1986/7, Plate A-7).

Stratigraphy

Artificial Fill: The H&A exploration excavations did not encounter artificial fill, for the site is in essence in its natural state. Small, unmappable deposits of artificial fill likely bound the downslope sides of small paths and possibly along Crest Road East. These were not investigated owing to their likely small dimensions, and likely small impact on proposed development.

Surficial Soils: H&A surmises that shallow soils cover much of the site. Where observed in test pits and natural exposures, these soils consist of black to dark gray to brown, silty clay with Altamira siltstone fragments. These soils are slightly moist to moist, generally soft to medium stiff, and commonly contain roots. The test pits exposed up to 3 feet of these soils. It is thus anticipated that the natural soils are likely relatively thin, perhaps ranging from 1- to 5-ft thick, particularly on slopes.

Landslides: No landslides are mapped onsite. The site, however, is northwest of the crown of the well-known active "Flying Triangle Landslide (for example, California Landslide Inventory Map, 2024, Slosson/County of Los Angeles, 1986/7), A separate section assessing the landslide relative to the proposed development follows below.

Bedrock – Monterey Formation: Natural and anthropic outcrops, as well as the exploration excavations, expose(d) two principal and distinct rock types within the Altamira Shale, siltstone and basalt, as follows:

Siltstone: Based on Dibblee (1999), Slosson/County of Los Angeles (1986/7) and Woodring and others (1946), the site and its environs are underlain by the lower (tuffaceous) part of the Altamira Shale Member of the Monterey Formation ("Altamira Shale") comprised mainly of interbedded diatomaceous, clayey and siliceous siltstone/shale and occasional hard carbonate/siliceous beds. Bedding within this unit is generally thin with well-developed partings, although the carbonate/siliceous beds are roughly one- to three- feet thick. Regionally, the carbonate beds are lightly to intensively

fractured, and thus locally “blocky”. The carbonate/siliceous beds, where present in graded areas, generally yield tabular boulders during difficult excavation, frequently requiring special handling.

The bedrock exposed in the Test Pits and Borings, as well as that exposed in pathway cut slopes on the ridge slopes, is consistent with the regional, in that generally thin-bedded siltstone predominates. These are generally clayey, but porcellaneous and siliceous beds are common. Also, rare sandstone stringers are intercalated in the bedrock.

Importantly, H&A mapping, Test Pits and Borings did not encounter decomposed tuff or bentonite beds. According to Anderson (1987) weak tuff beds above basalt units have acted as slide planes elsewhere in the Portuguese Bend area. Based on local geological investigations (for example, Marseth, Howe and Lockwood and Associates, 1970; and Steiner, 2004), the study site is likely stratigraphically below these tuff beds, including the Portuguese Tuff, a local weak unit of decomposed tuff/bentonite ranging from a few to perhaps 60-feet thick that is amenable to landsliding.

The engineering characteristics of the bedrock are given in the Appendix.

Basalt: Intrusive and extrusive basalt and diabase lithosomes are intercalated within the lower Altamira Shale. These occur mainly as sills and dikes injected along stratigraphic units within the Altamira. Slosson and County of Los Angeles (1986/72) suggest that two major basaltic zone occur within the lower Altamira. As the sills were injected, they “burned” and contorted (in essence contact metamorphosed) the host sedimentary rocks. Relict localized folds and welded zones are yet mappable. These distortions are to some degree responsible for the “undulatory” bedding plane attitudes measured in the Altamira Shale on and near site.

Basalt sills were encountered in both of the H&A Borings. B-1 encountered basalt from 34 to 48 feet below ground surface and B-2 penetrated basalt at 26 to 38 feet and at 55 feet, bottoming in basalt. (Plates A-2, A-3 and B-11 through B-16, herein). The basalt is reported to be massive and fractured. The basalt contacts with the host Altamira are baked (lightly metamorphosed).

Slosson/County of Los Angeles (1986/7) mapped two basalt sills near the base of the subject ridge. Note that aforementioned tuff beds noted elsewhere by Anderson are absent at Borings B-1 and B-2.

Geologic Structure

The study site lies on a structural high formed by transpressional deformation along the regional, active Palos Verdes fault zone that is about 4-miles to the northeast. Most investigators (Woodring and others, 1946; Cleveland, 1976; Dibblee, 1999) portray the hills as an *anticlinorium* composed of many smaller folds generally trending northwest, with local variations. [Figure 2 depicts the regional geology as mapped by Dibblee (1999) and Plate A-7 shows the local geology as interpreted by Slosson/County of Los Angeles].

Accordingly, the south flank of the hills is also the south flank of the Palos Verdes Hills *anticlinorium*; hence, bedding planes generally dip to the south except where they are locally interrupted by small folds or by basaltic sills and dikes. Near the site, a variety of investigators portray different interpretations of the structure, including the placement of folds that are auxiliary to the major northwest-trending anticlinorium (for example, Dibblee, 1999; Woodring and others, 1946; Marseth, Howe, Lockwood, 1970; Slosson/County of Los Angeles, 1986/7). For reference, the former two investigators produced generalized regional geologic maps, whereas the latter two studied the area immediate to the study site. The latter studies therefore added much detail that inevitably led to revision of the work by earlier investigators.

In sum, the through-going local fold axes (Figure 2) mapped by Woodring and others and Dibblee probably are not as mapped. Based on the information provided by Slosson/County of Los Angeles (1986/7) and this investigation, the ridge (from Crest Road south) on which the study site lies is underlain by a monocline (Plates A-1 through A-6) that might be part of a larger anticline whose axis is north of the H&A study area.

Importantly, based on the foregoing, bedding planes near the top of the ridge in the area of interest are undulatory but generally dip at low angles to the south or are near horizontal (Plates A-1 through A-6). By inspection, the beds steepen to the south, thereby likely providing planes steep enough to induce a proclivity for south-directed landsliding (Figure 3) as typified by the Flying Triangle, Portuguese Bend and other local landslides to the south.

Small local folds are evident or inferred by mapping of available local outcrops. These appear to a great degree to be penecontemporaneous folds resultant from Miocene-aged slip or from subsequent injection of basalt, or combinations thereof; although later tectonism cannot be entirely ruled out as causation.

No suspected active faults have been mapped in the area applicable to this report (see References). Some investigators have mapped faults in the region but these seem of no practical effect to the study site. For example, Slosson/County of Los Angeles mapped

two faults on- or near-site. One fault is depicted by those investigators as crossing the subject lot in a northeastern manner from the southwestern offsite Flying Triangle scarp. However, later mapping by DeVries (2004) and Environmental Geotechnology Laboratory, Inc. (2010) indicates that the fault does not exist. A second fault is mapped as in essence following the bottom of the canyon that borders the site on the west.

Joints in the bedrock are generally high-angle. They vary from wide-spaced to closely spaced.

Flying Triangle Landslide

Owing to its proximity, the Flying Triangle Landslide bears assessment.

The landslide is active and is composed of about 70 acres located downslope of the study site (Figure 3). The crown of the landslide lies about 230 feet west of the west site margin and about 425 feet southwest of proposed site development (Plate A-1). This landslide has been well-studied by, among others: Maurseth, Howe, Lockwood and Associates (1970), Ehlig (1987), (Anderson (1987), Keene (1986), Slosson/County of Los Angeles (1986/7) and Steiner (2004). That large body of work is not repeated but only briefly summarized herein, so the reader is thus referred to those articles.

In brief, the Flying Triangle Landslide is an ancient landslide of which a part began to slip in the period of 1978 to 1980, causing the removal of about four houses. According to the literature, little has been done since to mitigate the potential for slip.

Investigators agree that the slide mass is to some degree footed by bedding planes within the Altamira Shale that dip seaward at moderate angles; and yet they indicate that part of the sliding has and is occurring across bedding planes. Maximum depth of the slide mass is enigmatic. For example, Maurseth, Howe, Lockwood Associates concluded that the landslide is about 76-feet deep, whereas Ehlig (1987) suggested that a deeper slide plane could be as much as 450-feet below ground surface; thus making it the deepest landslide in the Portuguese Bend area, if true. Based on review of the available literature, both published and proprietary, the slide plane angles dip moderately southerly at angles ranging from about 12- to 15-degrees to about 20 to 25- degrees. Undercutting by streams that removed lateral support and possibly ancient undercutting of the toe area by wave action, combined with the introduction of ground water via rainy cycles and anthropic disposal of water led to the landslide reactivation. The investigators generally agree that the internal structure and hence the movement patterns in this landslide and the adjacent Klondike Canyon Landside (Figure 3) are complex; and that the slide mass consists of several blocks.

The Flying Triangle Landslide has and is moving on planes with moderate to moderately steep inclinations, as opposed to the nearly flat to quite shallow dips of bedding at and near the study site which is on the crest of the aforementioned monocline. This, perhaps aided by disruption of the continuity of the strata by intrusion of basalt, likely accounts for the relative stability of the upper part of the subject ridge.

GROUNDWATER AND CAVING

Groundwater was not encountered within the maximum depths explored for this project (59 feet below existing grades). Owing to the elevated position of the site with respect to nearby drainage courses, ground water is not expected to be a factor during construction of the proposed project. However, seasonal and long-term fluctuations in the groundwater conditions may occur as a result of variations in irrigation, rainfall, surface run-off and other factors.

Caving was not observed during test pit excavation and sampling operations during the course of subsurface exploration at the site. Caving may occur in excavations deeper and/or greater in dimension than our test pits.

SEISMOLOGICAL AND GEOLOGIC HAZARDS

Ground Shaking Analysis

Neither the location nor magnitude of earthquakes can accurately be predicted at the time of this report. In the past, the site has been periodically subject to moderate to intense earthquake-induced ground shaking from nearby faults. Considerable damage could occur at the site and structural improvements during a strong seismic event.

There are several faults in the region, as presented on Figure 4, Regional Fault Map, that were, at the time of this report, considered 'active' and that could produce moderate to strong ground shaking at the site. The possibility of ground acceleration or shaking at the site could be considered as approximately similar to the Southern California region as a whole.

Based on the USGS Degradation Application (2014 V4.2.0), the peak ground acceleration for Site Class "D" earth materials was reported to be 0.41g, with a 10% probability of being exceeded in 50 years, and 0.72g for a 2% probabilistic of exceedance in 50 years.

Surface Fault Rupture

The site does not lie within a designated Alquist-Priolo Earthquake Fault Zone, Figure 5, Seismic Hazards Map. Therefore, the potential for surface fault rupture at the Site during the design life of onsite structures is considered low.

REGIONAL FAULT MAP



Geologic Time Scale		Years Before Present (Approx.)	Fault Symbol	Recency of Movement	DESCRIPTION	
					ON LAND	OFFSHORE
Quaternary	Late Quaternary	Holocene	—	—	Displacement during historic time (e.g. San Andreas fault 1906). Includes areas of known fault creep.	
		200				
	Pleistocene	Holocene	—	—	Displacement during Holocene time.	Fault offsets seafloor sediments or strata of Holocene age.
		11,700				
Early Quaternary	Pleistocene	700,000	—	—	Faults showing evidence of displacement during late Quaternary time.	Fault cuts strata of Late Pleistocene age.
		1,600,000	—	—	Undivided Quaternary faults - most faults in this category show evidence of displacement during the last 1,600,000 years; possible exceptions are faults which displace rocks of undifferentiated Plio-Pleistocene age.	Fault cuts strata of Quaternary age.
Pre-Quaternary		4.5 billion	—	—	Faults without recognized Quaternary displacement or showing evidence of no displacement during Quaternary time. Not necessarily inactive.	Fault cuts strata of Pliocene or older age.

From: "Fault Activity Map of California," compiled by Charles W. Jennings and William A. Bryant, California Geological Survey, Map No. 6, California Geologic Data Map Series, 2010

PROJECT: Ogasawara Residence

PROJECT NO: 23-3282

DATE: May 2024

ADDRESS: 23 Crest Road East Rolling Hills, California

FIGURE: 4



Hamilton & Associates

SEISMIC HAZARD ZONES MAP




MAP EXPLANATION

EARTHQUAKE FAULT ZONES



Earthquake Fault Zones
Zone boundaries are delineated by straight-line segments; the boundaries define the zone encompassing active faults that constitute a potential hazard to structures from surface faulting or fault creep such that avoidance as described in Public Resources Code Section 2621.5(a) would be required.

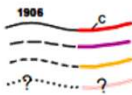

Active Fault Traces
Faults considered to have been active during Holocene time and to have potential for surface rupture: Solid Line in Black or Red where Accurately Located; Long Dash in Black or Solid Line in Purple where Approximately Located; Short Dash in Black or Solid Line in Orange where Inferred; Dotted Line in Black or Solid Line in Rose where Concealed; Query (?) indicates additional uncertainty. Evidence of historic offset indicated by year of earthquake-associated event or C for displacement caused by fault creep.

SEISMIC HAZARD ZONES



Liquefaction Zones
Areas where historical occurrence of liquefaction, or local geological, geotechnical and ground water conditions indicate a potential for permanent ground displacements such that mitigation as defined in Public Resources Code Section 2693(c) would be required.



Earthquake-Induced Landslide Zones
Areas where previous occurrence of landslide movement, or local topographic, geological, geotechnical and subsurface water conditions indicate a potential for permanent ground displacements such that mitigation as defined in Public Resources Code Section 2693(c) would be required.

OVERLAPPING EARTHQUAKE FAULT AND SEISMIC HAZARD ZONES



Overlap of Earthquake Fault Zone and Liquefaction Zone
Areas that are covered by both Earthquake Fault Zone and Liquefaction Zone.



Overlap of Earthquake Fault Zone and Earthquake-Induced Landslide Zone
Areas that are covered by both Earthquake Fault Zone and Earthquake-Induced Landslide Zone.

Note: Mitigation methods differ for each zone – AP Act only allows avoidance; Seismic Hazard Mapping Act allows mitigation by engineering/geotechnical design as well as avoidance.

PROJECT: Ogasawara Residence

PROJECT NO: 23-3282

DATE: May 2024

ADDRESS: 23 Crest Road East Rolling Hills, California

FIGURE: 5

Seismic Settlements (Liquefaction)

The term “liquefaction” describes a phenomenon in which a saturated cohesionless soil loses strength and acquires a degree of mobility as a result of strong ground shaking during an earthquake. The factors known to influence liquefaction potential include soil type and depth, grain size, relative density, groundwater level, degree of saturation, and both the intensity and duration of ground shaking. Hazard data published by the State of California is shown on Figure 5 “Seismic Hazard Map” and indicates that the subject site is not within an area identified as having a potential for soil liquefaction.

Seismically Induced Landslides

A landslide is a movement of the ground and is categorized based on the type of material that has failed and the movement type that occurs. A landslide is broadly categorized by its’ failure mode, its’ movement, and the earth materials involved. Predicting where landslides may occur utilizes this information as well as other factors such as slope steepness, slope height, slope orientation, relative density of the earth materials, groundwater level, degree of saturation, as well as location, intensity, and duration of ground shaking.

As shown on Figure 5 the portions of the site lie within an area identified by CGS as having a potential for earthquake induced landslides. According to Figures 2 and 3, no known or inferred landslides are on or project into the site.

Hydro-Consolidation

Hydro-consolidation settlement potential is considered to be low to moderate, as evidenced by subsurface soil properties, and laboratory engineering and index test results.

Expansive Soils

Laboratory testing on a sample of near surface soils indicated a ‘Medium’ soil expansion potential (EI=60) as defined in the latest edition of ASTM D4829. It is H&A’s opinion that a ‘Medium’ soil expansion should be used in project design. The degree of soil expansion should be confirmed by additional tests during or after rough grading operations.

SLOPE STABILITY

Slope stability analysis was performed for Sections A-A’, B-B’, C-C’, D-D’ and E-E’, Plates A-2 through A-6, marked through the site. Analyses were based on laboratory strength properties under saturated conditions, and engineering judgment for the proposed slope configurations. The below table presents strength data for the soil parameters used for the slope stability analysis:

Design Soil Parameters for Slope Stability Analyses

Soil or Bedrock Type	Cohesion,c (psf)	Friction,phi (degrees)	Bulk Density (pcf)
Fill / Colluvium	290	20	115
Bedrock (fbc), < 25 ft	400	25	125
Bedrock (fbc), > 25 ft	500	34	125
Bedrock (abc)	200	21	125

Groundwater was not encountered during the field investigation. Based on field investigation and SHZR Historic High Groundwater data, groundwater was not incorporated into the slope model and is not anticipated to be a factor in the project's development.

The SLIDE computer program, using the Bishop Method of Analyses for circular and wedge failure surfaces, was utilized to search for the most critical failure surfaces. The seismic coefficient was based on the County of Los Angeles guidelines utilizing the Special Publication 117A methods. The seismic coefficient procedure assumes a value of $k=0.15g$ with a minimum $FS=1.1$ required to achieve acceptable results. Results of the analyses are summarized below.

Summary of Slope Stability Analysis

Description	Static Factor of Safety (FS)	Seismic Factor of Safety (FS)	Shear Pin Reinforcement
A-A' Global Circular/Wedge	1.78 / 1.94	1.20 / 1.18	-
A-A' Upper Circular/Wedge	1.77 / 2.05	1.26 / 1.35	-
B-B' Global Circular/Wedge	1.57 / 1.55	1.11 / 1.10	200 kips shear min 10' OC, 60 ft bgs
C-C' Global Circular/Wedge	1.66 / 1.52	1.28 / 1.11	200 kips shear min 10' OC, 35 ft bgs
D-D' Global Circular/Wedge	1.69 / 1.77	1.17 / 1.27	-
E-E' Global Circular/Wedge	1.74 / 1.80	1.35 / 1.40	-
E-E' Upper Circular/Wedge	2.04 / 2.34	1.49 / 1.70	-

Stability Analyses indicate that the proposed development has a calculated global static factor-of-safety (FS) greater than 1.5 and a calculated global seismic FS greater than 1.1. Sections B-B', C-C' require that the outer row of piles also be designed as shear pins. Plots of slope stability output files, including critical failure surfaces, are attached in Appendix B for reference.

DISCUSSION, CONCLUSIONS AND RECOMMENDATIONS

Based on the results of H&A's field exploration and laboratory testing, combined with engineering analysis, experience and judgment, it is this firm's opinion that the project may be developed as planned, provided the site grading and foundation criteria discussed herein are incorporated into the project plans and specifications and implemented during construction.

Based on the findings in this report, and provided the recommendations of this report are followed, and the designs, grading and construction are properly and adequately executed, it is our finding that the proposed construction will not be subject to geotechnical hazards from landslides, slippage, or settlement, within the standard limits of geotechnical practice. Further, it is our finding that the proposed construction will not adversely affect the stability of the adjacent properties, with the same provisos listed above.

The major geotechnical considerations that affect the design and construction of the planned construction included the following:

- Soil disturbance as a result of site excavation and preparation operations.
- Hillside Grading with keyways, benching, subdrains, and compacted fill.
- Cast-in-Drilled-Hole (CIDH) construction into bedrock.
- The outer row of piles are to be designed as stabilization shear pins at various locations.
- Expansive soils that are subject to heave and shrinkage with wetting and drying.
- Improvements adjacent to slopes will require maintenance and/or periodic replacement due to slope creep and other movement, unless supported by piles.
- Foundation depths to achieve building code setbacks.

It is this firm's opinion that the proposed residence development may be supported by conventional foundations and/or cast-in-drilled hole (CIDH) pile foundation system embedded into competent bedrock. Building slabs shall be structural, supported by perimeter foundations. The following recommendations are provided.

SITE PREPARATION AND GRADING

Existing Construction Debris, Undocumented Fill, Disturbed Soils

Prior to grading operations, it will be necessary to remove designated existing construction, including any remaining buried obstructions, which may be in the areas of proposed construction. Concrete flatwork should also be removed from areas of proposed construction. Concrete fragments from site demolition operations should be disposed of

off-Site. Any undocumented fill or disturbed soils in areas of proposed foundations and slab on grade construction should be excavated to full depth.

Remedial Grading

The proposed buildings shall be supported by foundations into bedrock. Grading to support ancillary improvements located away from slopes should be compacted to a minimum of 90 percent relative compaction above optimum moisture content for clayey soils and near optimum moisture content for granular soils. A six-inch scarification and recompaction of in-place soils to 90 percent relative compaction above optimum moisture contents may be taken equivalent to six-inches of approved compacted fill, when computing total excavation requirements. Expansive clay subgrade shall be pre-soaked prior to slab construction.

The depth of over excavation should be reviewed by the Geotechnical Consultant during construction. Any subsurface obstruction, buried structural elements, and unsuitable material encountered during grading, should be immediately brought to the attention of the Geotechnical Consultant for proper exposure, removal and processing, as recommended. Exposed excavation bottoms should be observed by the Geotechnical consultant or his representative.

Hillside Grading

Hillside Grading Recommendations are provided below.

- All Grading shall be performed according to County and City grading codes, approved plans and specifications, and the below recommendations, whichever is more restrictive.
- Prior to commencement of work, a pre-grading meeting shall be held between the contractor, the owner or their representative, and the geotechnical engineer for the purpose of adhering to report recommendations.
- A surveyor shall be retained to layout the proposed grading including but not limited to locating all keys, top of cuts, toe of fills, stability fills, setbacks, easements and areas requiring over excavation of the cut portions of the building pads.
- Hillside fills shall have a key placed at the toe of the proposed fill slope. The key should be cut (3) feet into competent bedrock. The base of the key shall be sloped back into the hill. The key should be a minimum of (10) feet wide, except where slope stability analyses results in a wider key. Where slopes are steeper than 5:1 (H:V), horizontal benches shall be cut into competent bedrock in order to provide both lateral and vertical stability.
- All areas to receive compacted fill, including all removal areas, keys and benches, shall be reviewed and approved by the geotechnical engineer prior to placing compacted fill.

- Materials excavated uphill from where fills are to be placed, shall not be cast over the slope into the fill area. Materials shall be channeled down a ramp to the area to receive compacted fill and the spread in horizontal layers. As compacted fills are placed, this ramp will be trimmed out to expose the dense, tight materials approved by the geotechnical engineer. The minimum vertical height of bench in approved materials shall be (3) feet. This will maintain the proper benching, as fill is placed up the slope. The ramp will be shifted periodically during the grading operations to allow for complete removal of the loose fill material and for the proper benching.
- The fill soils shall consist of select materials approved by the geotechnical engineer. These materials may be obtained from the excavation areas and any other approved sources, and by blending soils from one or more sources. The material used shall be free from organic vegetable matter and other deleterious material and shall not contain rocks greater than (4) inches.
- On-site and import materials approved for use should be placed in horizontal lifts not exceeding 8-inches in loose thickness, moisture conditioned to near optimum moisture contents, and compacted to a minimum of 90 percent of the maximum dry density as determined by the latest edition of ASTM Test Method D1557. The grade that is determined to be satisfactory for the support of the filled ground shall be scarified to a depth of at least six inches, moisture conditioned and compacted to the above standard.
- Review of the fill placement should be provided by the geotechnical engineer during grading. In general, density tests will be made at intervals not exceeding (2) feet of fill height or every 500 cubic yards of fill placed.
- The contractor shall be required to obtain a minimum compaction of 90 percent out to the finish face of 2:1 fill slopes. Compaction on slopes may be achieved by overbuilding the slope and cutting back to the compacted core or by direct compaction of the slope face with suitable equipment. Direct compaction on the slope faces shall be accomplished by back-rolling the slopes in (3) foot to (4) foot increments of elevation gain.
- During the inclement part of the year, or during periods when rain is threatening, all fill that has been spread and awaits compaction shall be compacted before stopping work for the day or before stopping because of inclement weather. These fills, once compacted, shall have the surfaces sloped to drain to an area where water can be removed.
- Work may start again, after the rainy period, once the site has been reviewed by the geotechnical engineer and authorization is given to resume. Loose materials not compacted prior to the rain shall be removed and aerated so that the moisture content of these fills will be within (3) percent above the optimum moisture content.

- Surface materials previously compacted before the rain shall be scarified, brought to the proper moisture content and recompact prior to placing additional fill, if deemed necessary by the geotechnical engineer.
- Hillside fill shall have back drains installed at the compacted fill/competent bedrock contact to dissipate potential subsurface porewater pressure buildup. Backdrains shall consist of (4) inch perforated pipes; placed with perforations down. The pipe should be encased with at least (1) foot of gravel around the pipe. The minimum cover on the pipe should be (1) foot. The gravel should consist of (3/4) to (1) inch crushed rock. The first drain shall be placed no higher than (3) feet above the front cut of the key excavation. Additional back drains shall be placed at intervals roughly equivalent to (10) feet of vertical rise in elevation or where deemed necessary by the project soils engineer. For slopes where less than (20) feet of compacted fill is placed the drains shall be placed in the base of the keyway and at mid-slope. Each drain shall be placed into a trench excavated along the back of a horizontal bench at the compacted fill/competent bedrock contact. The trench bottom shall slope downward to each exit drain with a minimum gradient of (2) percent. The exit pipe shall consist of a (4) inch diameter non-perforated pipe. This pipe need not be encased in gravel. It shall exit at a minimum gradient of (2) percent to the finish face of the fill slope. Exist drains shall be placed at intervals not exceeding (50) feet. A cutoff wall consisting of concrete or soil cement shall be placed at the junction of the perforated pipe and the exit drains to stop seepage and force the water being removed into the perforated pipe.

Temporary Excavations

Excavations of site soils 4 feet or deeper should be temporarily shored or sloped in accordance with Cal OSHA requirements. For the purpose of Cal OSHA soil classification and shoring design, site soils should be considered as Type B.

A. Temporary Slopes:

In areas where excavations deeper than 4 feet are not adjacent to existing structures or public right-of-ways, sloping procedures may be utilized for temporary excavations. It is recommended that temporary slopes in native soils be graded no steeper than 1:1 (H:V) for excavations up to 15 feet in depth. The above temporary slope criteria is based on level soil conditions behind temporary slopes with no surcharge loading (structures, traffic) within a lateral distance behind the top of slope equivalent to the slope height.

It is recommended that excavated soils be placed a minimum lateral distance from top of slope equal to the height of slope. A minimum setback distance equivalent to the slope height should be maintained between the top of slope and heavy excavating/grading equipment.

Should adverse conditions be experienced during excavation operations, flattening of cut slope faces, or other special procedures, may be required to achieve stable, temporary slopes.

Soil conditions should be reviewed by the Geotechnical Consultant as excavation progresses to verify acceptability of temporary slopes. Final temporary cut slope design will be dependent upon the soil conditions encountered, construction procedures and schedule.

B. Shoring:

Temporary shoring will be required for those excavations where temporary slope cuts as specified above are not feasible.

Temporary cantilever shoring, if used, should be designed to resist active earth pressures of 35 pounds per cubic foot equivalent fluid pressure for level conditions behind shoring.

The design of shoring should also include surcharge loading effects of existing structures and anticipated traffic, including delivery and construction equipment, when loading is within a distance from the shoring equal to the depth of excavation.

In addition to the above, a minimum uniform lateral pressure of 100 pounds per square foot in the upper ten feet of shoring should be incorporated in the design when normal traffic is permitted within ten feet of the shoring.

New Fills

The upper one foot of site soils should be excavated and recompact to a minimum of 90 percent relative compaction near optimum moisture content prior to placement of any new fills, where required, to achieve finish grade elevations. Exposed excavation bottoms should be scarified a minimum 6-inches and recompact to at least 90 percent relative compaction at near optimum moisture content. Excavation bottoms should be firm and unyielding prior to backfilling.

Backfilling and Compaction Requirements

On-site and import materials approved for use should be placed in horizontal lifts not exceeding 8-inches in loose thickness, moisture conditioned to above optimum moisture content for clayey soils and near optimum moisture content for granular soil, and compacted to a minimum of 90 percent of the maximum dry density as determined by the latest edition of ASTM Test Method D1557. Existing site soils, unless indicated otherwise, are considered suitable for re-use during Site grading and backfilling, provided they are free of debris, particles greater than 4 inches in maximum dimension, organic matter or

other deleterious materials, and are to a suitable moisture condition to permit achieving the required compaction.

Imported Soils

Any imported soil required to complete grading operations should consist of predominantly granular material which exhibits an Expansion Index ("EI") of less than 20 when tested in accordance ASTM Expansion Test Procedures and should be free of debris and particles greater than 4 inches in maximum dimension, organic matter or other deleterious materials, and should be approved by the Geotechnical Consultant or his representative. Potential import material should be identified, sampled and provided to the Geotechnical Consultant at least 72 hours prior to importation to the site. Final acceptance of any imported soil will be based upon review and testing of the soil actually delivered to the Site.

Observation and Testing During Construction

All foundation, grading, compaction, and backfill operations should be performed under the observation of and testing by the Geotechnical Consultant's designated representative. The consultant should be notified at least two days in advance of the start of construction. A joint meeting between the contractor and geotechnical consultant is required prior to the start of construction to discuss specific procedures and scheduling.

A. Grading Observation and Testing:

Prior to placing any fill the exposed excavation bottoms should be observed by the Project Geotechnical Consultant or their representative. If it is determined during grading that site soils require overexcavation to greater depths for obtaining proper support for the proposed structure, this additional work should be performed in accordance with the recommendations of the Geotechnical Consultant. Any subsurface obstruction, buried structural elements, and unsuitable material (such as undocumented fill, natural topsoil, etc...) encountered during grading, should be immediately brought to the attention of the Geotechnical Consultant for proper exposure, removal and processing, as recommended. Field moisture and density tests should be taken during grading in accordance with this report and local ordinances. All foundation excavations should be observed by the Geotechnical Consultant's representative to verify minimum embedment depths and competency of bearing soils. Such observations should be made prior to placement of any reinforcing steel or concrete.

B. CIDH Pile Observation and Testing:

General guidelines for pile installation are summarized below:

- Pile excavation will require equipment suitable to penetrate bedrock and/or soil typical to the area.

- Pile excavations should be drilled with suitable equipment and should not be out-of-plumb by more than 0.5 percent of the pier length. The center-to-center distance of constructed piers at the base of pile cap should not vary by more than three inches from the design spacing, or as directed by the Structural Consultant, whichever is more restrictive.
- Methods are the responsibility of the contractor. Casing should be used during drilling of any piles in the event caving conditions are experienced. If casing is used, concrete placement and casing removal should be done in stages such that the casing bottom is always as a minimum 3 feet below the top of concrete. Where applicable, bentonite slurry displacement (with steel casing to avoid caving) should be used for placement of concrete during drilled pier installation. All pile excavations shall be cleaned of loose soils and cuttings.
- A representative of this office should be present during all pile-drilling operations to verify pile embedment depths and acceptability of strata.
- The placement of reinforcement and concrete should conform to ACI and other applicable code requirements.
- Pile installation specifications should be reviewed by the Geotechnical Consultant.

FOUNDATION DESIGN

It is this firm's opinion that the proposed residence development may be supported by conventional foundations and/or cast-in-drilled hole (CIDH) pile foundation system embedded into competent bedrock. Building slabs shall be structural, supported by perimeter foundations. Foundation design details such as concrete strength, reinforcements, etc. should be established by the Project Structural Engineer.

Foundation Capacity


A. Conventional Foundation Capacity

A dead plus live load allowable bearing pressure of 2,500 pounds per square foot may be used in the design of both continuous and spread footings, when supported in competent bedrock. Recommended minimum footing embedment is 24 inches below lowest adjacent soil grade and 12 inches into competent bedrock, whichever is deeper. The above bearing pressures may be increased by one-third when considering short term loading from wind or seismic forces.

B. Cast-in-Drilled-Hole (CIDH) Friction Piles

Piles shall be at least 24-inch diameter and deepened into bedrock with no support from fill or colluvium. Recommended bearing and uplift capacities for drilled cast-in-place piles are provided on Figure 6. It is recommended that the minimum depth of penetration into

FRICTION PILE DESIGN

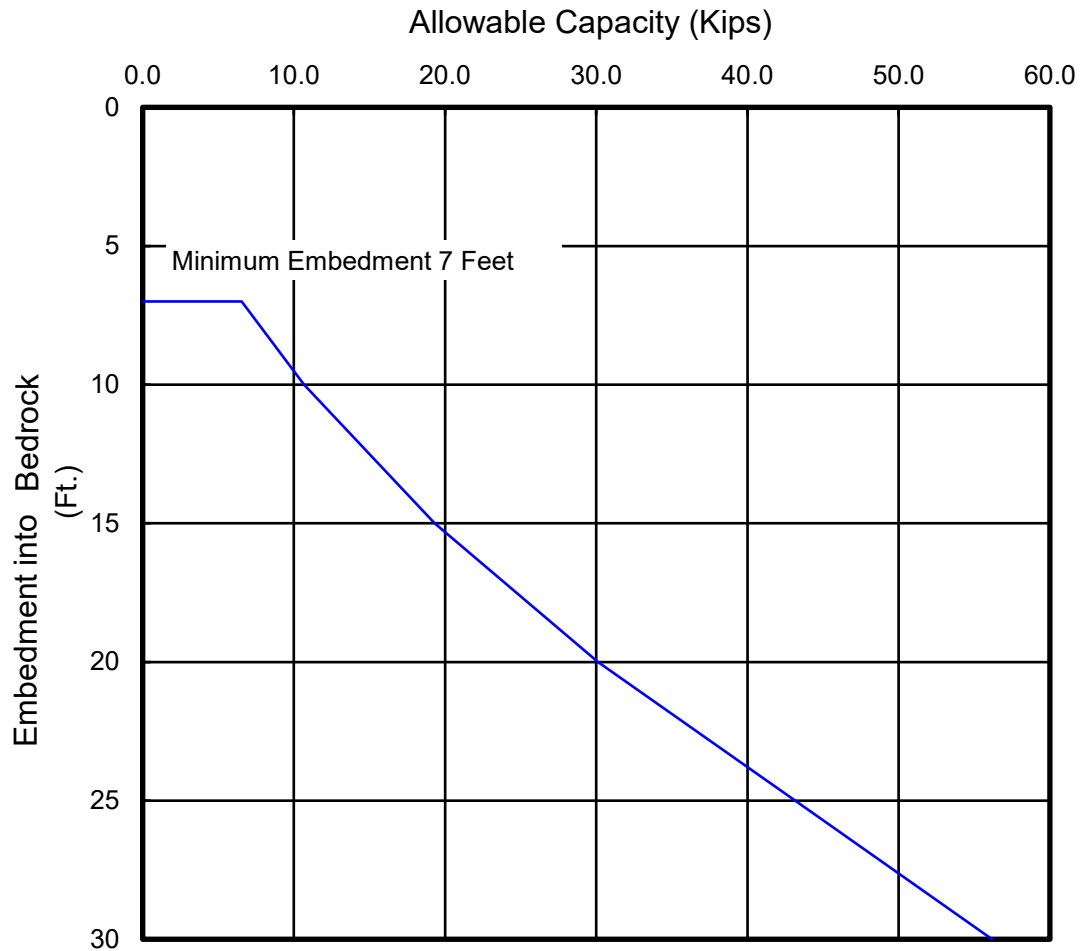

Design values given are for 12 inch diameter, cast-in-place friction piles. For piles of different sizes, the allowable capacity will be directly proportional to the comparative pile diameter. Uplift capacity will be one half the downward value given.

Geotechnical Engineering Investigation
23 Crest Road East
Rolling Hills, California

Project No. 23-3282

Figure 6

HAMILTON & ASSOCIATES, INC.

bedrock be 7 feet. The weight of the concrete in the piles may be neglected in considering bearing pressure.

Lateral Resistance

A. Conventional Foundations

Resistance to lateral loads can be assumed to be provided by pressure acting on structural components in contact with bedrock. Lateral resistance on the sides of footings may be computed using a passive pressure of 200 pounds per square foot per foot embedment into bedrock, subject to a maximum of 2,000 pounds per square foot. Friction between the base of the footings, and/or floor slabs, and the underlying material may be assumed as 0.30. Friction and lateral pressure may be combined, provided either is limited to two-thirds of the allowable.

B. Cast-in-Drilled-Hole (CIDH) Friction Piles

Resistance to lateral loads can be assumed to be provided by passive earth pressure and by friction acting on structural components in permanent contact with the bedrock. Lateral resistance on the sides of piles may be computed using a passive pressure of 400 pounds per square foot per foot embedment into bedrock, subject to a maximum of 4,000 pounds per square foot. Piles shall be tied by gradebeams and in two directions where possible.

Active Loads on Piles

Piles shall be designed for a lateral load of 1,000 pounds per linear foot of shaft exposed to fill and colluvium soils located above bedrock. Depths should be confirmed by the Geotechnical Consultant during construction.

Settlements/Displacements

Total settlements for foundations designed and constructed in accordance with the above criteria and supporting maximum assumed column and wall loads of 30 kips and 2.5 kips per linear foot, respectively, are not anticipated to exceed 1 inch. A differential settlement on the order of 1/2 inch is anticipated between similarly loaded pad footings and for continuous wall footings over a distance of approximately 30 feet. Settlement of single piles, or groups of up to three (3) piles, may be estimated to be less than 1/2 inch. Lateral displacement at the top of piers is not expected to exceed 1/2 inch. Most of the estimated settlement will take place rapidly with the first application of load.

This office should be contacted for further evaluation and recommendations, as necessary, should final design structural loads exceed the maximum loads used in our analysis by more than 10 percent.

Slope Setback

The foundation setbacks, required by the Building Department is for the placement of buildings and structures on, or adjacent to, slopes steeper than 3:1 (horizontal to vertical) to provide protection from water, mudflow, loose slope debris and shallow slope failures. These setbacks, shown on Figure 7 are for the horizontal clearance from the face of the foundations to the slope face.

SEISMIC DESIGN PARAMETERS

The Site-specific seismic design parameters were determined as a part of this study in accordance with the 2022 California Building Code, which is based on the 2019 International Building Code (IBC). Additionally, seismic design parameters were determined using the Structural Engineering Association (SEA) website which uses the USGS Seismic Design Web Services for the hazard loads. The 2022 CBC seismic design parameters that apply to the Site are as follows:

2022 CBC Seismic Parameters

CBC Seismic Parameter	Value or Classification
Site Classification (per Table ASCE/SEI 7-10 Table 20.3-1)	D
Mapped Spectral Response at 0.2 Sec Acceleration, S_s	1.559
Mapped Spectral Response at 1.0 Sec Acceleration, S_1	0.564
Maximum Considered Earthquake Spectral Acceleration, S_{MS}	1.871
Maximum Considered Earthquake Spectral Acceleration, S_{M1}	*null
5-Percent Damped Design Spectral Acceleration, S_{DS}	1.247
5-Percent Damped Design Spectral Acceleration, S_{D1}	*null

*See ASCE 7-16 Section 11.4.8

The Structural Consultant should review the above parameters and the 2022 CBC to evaluate the seismic design. Final selection of design coefficients should be made by the structural consultant based on the local laws and ordinances, expected structure response, and the desired level of conservatism.

RETAINING WALLS

Retaining walls planned should be adequately designed to resist the lateral soil pressures and the anticipated construction loadings and service conditions. The earth pressure acting on retaining walls depends primarily on the allowable wall movement, type of backfill materials, backfill slopes, wall inclination, surcharges, and any hydrostatic pressure. The following equivalent fluid pressures are recommended for vertical walls with no hydrostatic pressure and no surcharge loading:

SLOPE SETBACK – Section 1808.7

1808.7 Foundation on or adjacent to slopes. The placement of building and structures on or adjacent to slope steeper than one unit vertical in three units horizontal (33.3-percent slope) shall comply with Section 1808.7.1 through 1808.7.5

1808.7.1 Building clearance from ascending slopes. In general, building below slopes shall be set a sufficient distance from the slope to provide protection from slope drainage, erosion and shallow failures. Except as provided in Section 1808.7.5 and Figure 1808.7.1, the following criteria will be assumed to provide this protection. Where the existing slope is steeper than one unit vertical in one unit horizontal (100-percent slope), the toe of the slope shall be assumed to be at the intersection of a horizontal plane drawn from the top of the foundation and a plane drawn tangent to the slope at an angle of 45 degree (0.79 rad) to the horizontal. Where a retaining wall is constructed at the toe of the slope, the height of the slope shall be measured from the top of the wall to the top of the slope.


1808.7.2 Foundation setback from descending slope surface. Foundations on or adjacent to slope surfaces shall be founded in firm material with an embedment and set back from the slope surface sufficient to provide vertical and lateral support for the foundation without detrimental settlement. Except as provided for in Section 1808.7.5 and Figure 1808.7.1, the following setback is deemed adequate to meet the criteria.

Where the slope is steeper than 1 unit vertical in 1 unit horizontal (100-percent slope), the required setback shall be measured from an imaginary plane 45 degree (0.79 rad) to the horizontal, projected upward from the toe of the slope. Where the slope is steeper than 1 unit vertical in 1 unit horizontal (100-percent slope), the required setback shall be measured from an imaginary plane 45 degree (0.79 rad) to the horizontal, projected upward from the toe of the slope.

1808.7.3 Pools. The setback between pools regulated by this code and slope shall be equal to one-half the building footing setback distance required by this section. That portion of the pool wall within a horizontal distance of 7 feet (2134 mm) from the top of the slope shall be capable of supporting the water in the pool without soil support.

1808.7.4 Foundation elevation. On graded sites, the top of any exterior foundation shall extend above the elevation of the street gutter at point of discharge or the inlet of an approved drainage device a minimum of 12 inches (305 mm) plus 2 percent. Alternate elevations are permitted subjected to the approval of the *building official*, provided it can be demonstrated that required drainage to the point of discharge and away from the structure is provided at all location on the site.

1808.7.5 Alternate setback and clearance. Alternate setback and clearances are permitted, subject to the approval of the *building official*. The *building official* shall be permitted to require a geotechnical investigation as set forth in Section 1803.5.10.

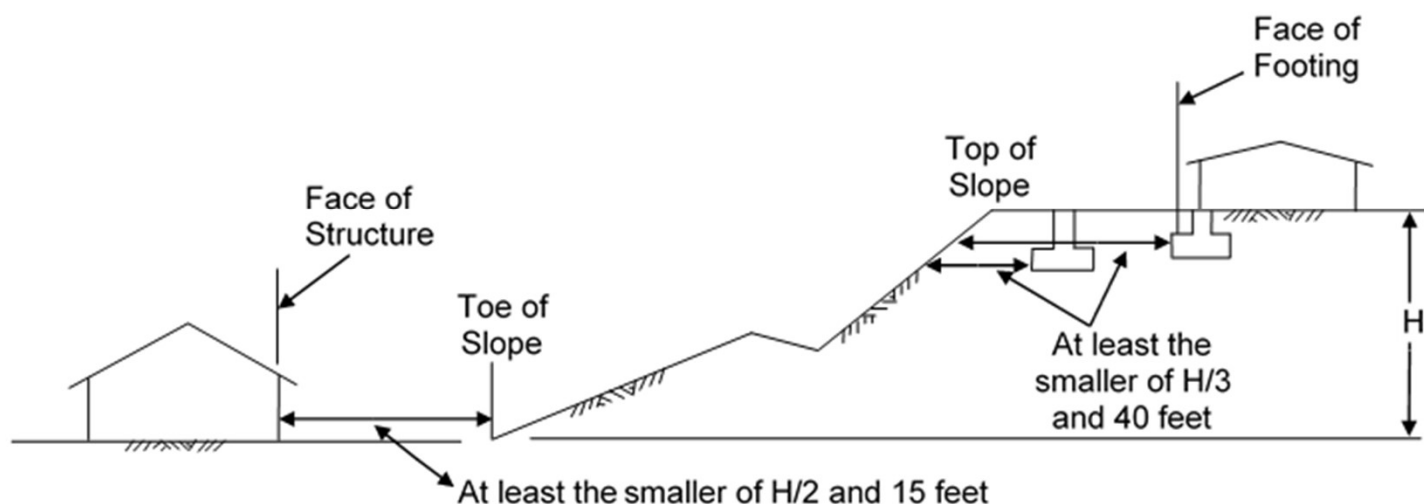

For SI: 1 foot = 304.8 mm.

Figure 1808.7.1
Foundation Clearance From Slopes

PROJECT: Ogasawara Residence

PROJECT NO: 23-3282

DATE: May 2024

ADDRESS: 23 Crest Road East Rolling Hills, California

FIGURE: 7



Hamilton & Associates

Soil Type	Backfill Slope Behind Walls	EARTH PRESSURE	
		Equivalent Fluid Pressure (pcf)	
		Active(Cantilever)	At-Rest (Rigid)
Granular Non-Expansive	Level	40	60
Site Soil Expansive	Level	60	100
Site Soil Expansive	2:1 (H:V)	80	120

These values are applicable for granular non-expansive fill soils placed between the wall sides and an imaginary plane rising at 45 degrees from below the edges (heel) of wall bottoms. The surcharge effect of anticipated loads on the wall backfill (e.g., traffic, construction equipment, footings) should be included in the wall design. Depending on whether the wall is free to deflect or restrained, 33 or 50 percent, respectively, of a maximum surcharge load located within a distance equal to the retained height of the wall should be used in design.

If it is determined that retaining walls require an additional seismic design pressure in accordance with the CBC, the following is provided for lateral earth pressures of site retaining walls. A resultant lateral force acting on proposed retaining walls as a result of seismic forces may be computed as 25 pcf-equivalent fluid pressure. This seismic resultant force may be applied to the retaining wall at a point located at $(2/3)*H$, measured from the bottom of the wall.

Positive drainage measures should be incorporated in design. Retaining wall subdrains should be located below the basement slab elevation and consist of a minimum four-inch diameter perforated ABS-SDR-35 or PVC SCH-40, or equivalent, connected to similar non-perforated outlet pipe. The perforated portion of the pipe should be embedded in at least three cubic feet per lineal foot of 3/4 inch crushed rock or equivalent material which has been wrapped in fabric, consisting of Mirafi 140N or equivalent, and approved by the Geotechnical Consultant. The filter fabric should overlap at least 12 inches at the ends of the fabric. Other subdrainage alternatives may be considered but should first be reviewed and approved by the Geotechnical Consultant prior to implementation.

POOL RECOMMENDATIONS

It is H&A's opinion that the proposed pool shall be supported by conventional foundations or piles into competent bedrock, depending on slope setbacks. The shell shall be designed for full loss of soil support on the downhill side. No pipes shall enter the pool or spa from the slope side.

Excavations of site soils should be performed in accordance with Cal OSHA requirements and in a manner to protect adjacent structures and property. The following minimum recommendations apply to pool design and construction:

Pool Shell

Expansive testing generally indicates 'Medium' expansion potential of the on-site soils and should be considered for pool design. Swimming pool walls should be designed to resist an at-rest equivalent fluid pressure of 100 psf both ways. Additionally, the pool shell should be designed as a self-standing structure for total loss of soil support.

Additional loads should be added to the shell design for structures laterally located within the depth of the shell. Consideration should be given to deepening existing or proposed adjacent structure's footings, so they have no influence on the shell nor derive support from the pool shell.

As the weight of the soil removed for the pool shell exceeds the weight of the pool and water, neither bearing nor settlement due to new loads is an issue.

Decks and Flatwork

Pool decks adjacent to slopes shall be pile supported. Incidental pool decks and flatwork away from slopes, regardless of areas of cut or fill, shall be underlain by a minimum of 2 feet of approved compacted fill beneath existing grade or finish grade, whichever is lower, and extend a minimum of two (2) feet beyond the footprint of the deck/flatwork, where possible. Approved fill materials in these areas should consist of on-site or import suitable material recompacted to a minimum 90 percent relative compaction above optimum moisture contents for fine-grained soils and near optimum moisture contents for coarse-grained soils in accordance with the slab recommendations in this report. From a geotechnical standpoint, concrete slabs should be a minimum five (5) inches thick and reinforced with No. 4 bars spaced at least 24 inches on center. Exterior slabs should be scored or saw cut, 1/2" to 3/8" deep, often enough so that no section is greater than ten feet by ten feet. The slabs should be separated from the foundations and sidewalks with expansion joint material.

Other Pool Considerations

Hydrostatic relief valves should be incorporated into the pool design. All fittings and pipe joints should be heavy duty and should be properly sealed to prevent water from leaking into the underlying soils. A poorly designed, installed, or maintained waterproofing system could lead to excessive soil movement upon occurrence of the leakage. An elastic waterproof expansion joint should be installed to prevent water from seeping into the soil at all deck joints.

SLAB-ON-GRADE

Building slabs shall be structural, fully supported by the foundation system.

Incidental concrete slabs should be supported on properly compacted soils in accordance with the site preparation and grading section of this report. Slab subgrade soils should not be allowed to dry out and should be maintained at the placement moisture condition until concreting. From a geotechnical standpoint, as a minimum, slabs should be 5-inches thick and reinforced with #4 reinforcing bars spaced at 12-inches on center each way.

Expansive structural slab and slab-on-grade subgrade should be pre-saturated just prior to construction.

Any interior slab to receive a moisture-sensitive floor covering should include a moisture membrane system. The vapor barrier shall consist of Stego Wrap Vapor Barrier 15 mil extruded polyolefin plastic, or equivalent. No recycled content or woven materials are permitted. Permeance as tested before and after mandatory conditioning (ASTM E 1745 section 7.1 and sub-paragraphs 7.1.1 – 7.1.5): less than 0.01 perms [grains/(ft² · hr · inhg)] and comply with the ASTM E 1745-11 class a requirements. Install vapor barrier according to ASTM E 1643-11 and the manufactures recommendations, unless directed otherwise by the project structural engineer.

Slabs should be properly designed and reinforced for the construction and service loading conditions. The structural details, such as slab thickness, concrete strength, amount, and type of reinforcements, joint spacing, etc., should be established by the Project Structural Engineer.

SOIL CORROSIVITY

Limited soil constituent tests were performed on a select sample of site soils to give a general idea as to the corrosive nature of on-site soils to proposed concrete foundations, rebar, and any underground metal conduit. A corrosion engineer/specialist should be consulted for any advanced analysis or recommendations relating to corrosion at the site. Constituent test results are presented in Appendix A.

Concrete Corrosion

Disintegration of concrete may be attributed to the chemical reaction of soil sulfates and hydrated lime and calcium aluminate within the cement. The severity of the reaction resulting in expansion and disruption of the cement is primarily a function of the soluble sulfates and the water-cement ratio of the concrete. A soluble sulfate content of 0.0050% by weight has been recorded from corrosivity testing conducted on on-Site soils, as indicated in the test results provided in Appendix A. In accordance with Table 19.3.1.1 of

ACI 318-19, Building Code Requirements for Structural Concrete, soils exhibiting soluble sulfate content less than 0.1% by weight are classified as 'S0'. 'S0' sulfate class has no type restriction on concrete and a minimum requirement of f'_c of 2500 psi.

Metal Corrosion

In the evaluation of soil corrosivity to metal, the hydrogen ion concentrate (pH) and the electrical resistivity of the site and backfill soils are the principal variables in determining the service life of ferrous metal conduit. The pH of soil and water is a measure of acidity or alkalinity, while the resistivity is a measure of the soil's resistance to the flow of electrical current.

Currently available design charts indicate that corrosion rates decrease with increasing resistivity and increasing alkalinity. It can also be noted that for alkaline soils, the corrosion rate is more influenced by resistivity than by pH.

The resistivity value of 730 ohm-cm, as well as a pH-value of 7.81 classifies the on-site soils tested to be 'Severely' to buried ferrous metals. Based on California Test 643, the year to perforation for 18-gauge steel in contact with soils of similar resistivity and pH-value is approximately 22 years. In lieu of additional testing, alternative piping materials, i.e. coatings, plastic piping, may be used instead of metal if longer service life is desired or required. Where more detailed corrosion evaluation is required, we recommend that a qualified corrosion consultant be engaged to provide further evaluation and recommendations.

A soluble chloride content of 113 ppm was recorded and is considered low to the threshold values of 500 ppm per Caltrans Corrosion Guidelines 2018. Therefore, no special measure in terms of rebar protection against chloride corrosion is recommended herein as a result of the low soluble chloride content tested.

SITE DRAINAGE

In accordance with the CBC, unless exceptions apply, the ground immediately adjacent to buildings should be sloped away from the building not less than 5% for a minimum distance of 10 feet. If physical obstructions or lot lines prohibit 10 feet of horizontal distance, the 5% slope should be provided to an alternate method of diverting water from the foundation system, such as swales (sloped at 2%). Impervious surfaces within 10 feet of the building foundation shall be sloped a minimum of 2% away from the building.

IRRIGATION / VEGETATION

As with all properties on, adjacent to, or with slopes, the application of water should be minimized. Plant materials such as ice plants or succulents should not be planted on

slopes. If and whenever possible, drought tolerant, deep rooted plant materials should be utilized on slopes, with California native vegetation being considered first.

UTILITY TRENCHES

All trenches should be backfilled with approved fill material, compacted to relative compaction of not less than 90 percent of maximum density. Care should be taken during backfilling to prevent utility line damage. The on-site soils may be used for backfilling utility trenches from one foot above the top of pipe to the surface, provided the material is free of organic matter and deleterious substances. Any soft and/or loose materials or fill encountered at a pipe invert should be removed and replaced with properly compacted fill or adequate bedding material. Imported soils for pipe bedding should consist of non-expansive granular soils. The walls of temporary construction trenches may not be stable when excavated nearly vertically due to the potential for caving. Shoring of excavation walls or flattening of slopes will be required for temporary excavations deeper than 4 feet. All work associated with trenches, excavations and shoring must conform to the State of California Safety Code.

PLAN REVIEW, OBSERVATIONS AND TESTING

As foundation and earthwork plans are completed, Hamilton & Associates should be retained to provide plan review for intent of our recommendations. The review will enable us to modify our recommendations should the final design conditions not be as we understand them. During construction, we should provide field observation and testing to check that site preparation, grading, and foundation installation conform to the intent of our recommendations and to the project plans and specifications. As needed, during construction, we should be retained to consult on geotechnical questions, construction problems, and unanticipated conditions. This would allow us to develop supplemental recommendations as appropriate for the actual subsurface conditions encountered and the specific construction techniques. Furthermore, we would prepare a construction observation and testing report for the building department.

CLOSURE

This report has been prepared for the exclusive use of Ms. Yukiko Ogasawara for the proposed project at the subject site. The report has not been prepared for use by other parties and may not contain sufficient information for the purposes of other parties.

The Owner or their representatives are responsible for ensuring the information and recommendations contained in this report are brought to the attention of the project engineers and architects, incorporated into the project plans, and implemented by project contractors. This report should be named on project grading plans as a part of the project specifications.

We request and recommend notification should any of the following occur:

1. Final plans for site development indicate utilization of areas not originally proposed for construction.
2. Structural loading conditions vary from those utilized for evaluation and preparation of this report.
3. The site is not developed within 12 months following the date of this report.
4. Change of ownership of property occurs.

If changes or delays do occur, this office should be notified and provided with finalized plans of site development for our review to enable us to provide the necessary recommendations for additional work and/or updating of the report. Any charges for such review and necessary recommendations would be at the prevailing rate at the time of performing review work.

The findings contained in this report are based upon our evaluation and interpretation of the information obtained from the subsurface exploration performed and the results of laboratory testing and engineering analysis. As part of the engineering analysis, it had been assumed, and is expected, that the geotechnical conditions which exist across the area of study are similar to those encountered in the subsurface exploration. However, no warranty is expressed or implied as to the conditions at locations or depths other than those excavated. Should any conditions encountered during construction differ from those described herein, this office should be contacted immediately for recommendations prior to continuation of work.

Our findings and recommendations were obtained in accordance with generally accepted current professional principles and local practice in geotechnical engineering and reflect our best professional judgment. We make no other warranty, either express or implied.

These recommendations are, however, dependent on the above assumption of uniformity and upon proper quality control of construction. Geotechnical observations and testing should be provided on a continuous basis during temporary and foundation construction at the site to confirm design assumptions and to verify conformance with the intent of our recommendations. If parties other than Hamilton & Associates, Inc., are engaged to provide geotechnical services during construction they must be informed that they will be required to assume complete responsibility for the geotechnical phase of the project by concurring with the recommendations in this report or providing alternative recommendations.

This concludes our scope of services as described during our proposal dated September 26, 2023, however, this report is subject to review by the controlling authorities for the project. Any further geotechnical services that may be required of our office to respond to questions/comments of the controlling authorities after their review of the report will be performed on a time and expense basis as per our current fee schedule. We would not proceed with any response to report review comments/questions without authorization from your office.

We appreciate your business and hope that we can assist you during construction related services.

REFERENCES

Prior Site Reports

- Hamilton and Associates, Inc. (2013), Geotechnical Engineering and Engineering Geology Investigation, Proposed Residential Development, 23 Crest Road East, Rolling Hills, California, Project No. 13-1672, dated July 19, 2023.
- Hamilton & Associates, Inc. (2014), Report of Deep Seepage Pit Percolation Testing, Tentative Parcel Map 72775 Lots 1 & 2, APN 7567-011-020, Tentatively 23 Crest Road East, Rolling Hills, California, Project No. 13-1672, dated May 29, 2014.
- Wildan (2013/14), Approval Letter of Geotechnical / Geological Reports and OWTS Report, 23 Crest Road East, Rolling Hills, California, dated October 23, 2013 (14).
- Hamilton and Associates, Inc. (2021), Updated Geotechnical Engineering and Engineering Geology Investigation, Proposed Residential Development 23 Crest Road East, Rolling Hills, California, Project No. 13-1675, dated November 8, 2021.

General and Local References

- Anderson, J.L., 1987, The Flying Triangle landslide: Geologic, geomorphologic, and tectonic factors, *in*, Peter J. Fischer, *editor*, Geology of the Palos Verdes Peninsula and San Pedro Bay: Amer. Assoc. Petrol. Geol., Field Trip Guidebook, Los Angeles, CA, June 7, 1987.
- Coastline Geotechnical Consultants, Inc., August 9, 1995, Geotechnical Engineering Investigation, Proposed Residential Improvements, 33 Crest Road East, Rolling Hills, CA, Project No. 1027C-075.
- Coastline Geotechnical Consultants, Inc. 2004, Geotechnical Engineering Investigation, Proposed Residential Additions, APN 7567-011-018, 17 Crest Road East, Rolling Hills, California: Consultant's Technical Report, dated November 10, 2004, Project No. 2071C-024.
- California Geological Survey, 2002/2011, Interactive probabilistic seismic hazards map: <http://conservation.ca.gov/cgs/rregional/pshamap//html>.
- *Cleveland, G.B., 1976, Geology of the northeast part of the Palos Verdes Hills, Los Angeles County, California: Calif. Div. Mines and Geol. Map Sheet 2.*Department of Conservation, Division of Mines and Geology, 1999, Seismic Hazard Zones Special Map, San Pedro 7.5 Minute Quadrangle.
- DeVries, G., 2004, Preliminary Engineering Investigation, Proposed Residential Addition, 17 Crest Road East, Rolling Hills, CA: Consultant's Technical Report, dated October 29, 2004, Project No. 1281-024.
- Dibblee, T.W., Jr., 1999, Geologic map of the Palos Verdes Peninsula and vicinity: Dibblee Foundation Map DF-70.
- Ehlert, Keith W., Consulting Engineering Geologist, August 2, 1995, Geologic Investigation for Proposed Residential Improvements, 33 Crest Road East, Rolling Hills, CA, Project No. 1027C-075

- Ehlig, P.L., 1986, The Portuguese Bend Landslide: Its mechanism and a plan for its stabilization, *in*, P.L. Ehlig, *compiler*, Landslides and landslide mitigation in Southern California: Geol. Soc. Amer., Cordilleran Section, 82nd Annual Meeting.
- Environmental Geotechnology Laboratory, Inc., 2010, Response to the Department of Public Works, County of Los Angeles, Geologic and Soils Engineering Review Sheets Dated August 6, 2008 and August 8, 2008, Grading Plan Check No. 0806110003; Proposed Residential Development, APZ: 7567-011-018, 17 Crest Road East, Rolling Hills, California: Consultant's Technical Report, dated August 26, 2010, Project No.: 09-AA-003EGR.
- Hart, E.W. and Bryant, W.A., Revised 2007, Fault-rupture hazard zones in California, Alquist-Priolo earthquakes fault zoning act with index to earthquake fault zones map; California Division of Mines and Geology Special Publication 42.
- Hamilton & Associates, Inc., Geotechnical and geologic investigation report, proposed swimming pool, garage, retaining walls, propane tank and cabana. 29 Crest Road East, Rolling Hills, California: Consultant's Technical Report, dated March 11, 2013, Project No. 12-1644.
- Haydon, W.D., 2007, Landslide Inventory Map of the Palos Verdes Peninsula, Los Angeles County, California: Calif. Geol. Surv.
- Jennings, Charles, 2010, "Fault Activity Map of California": Online
- Keene, A.G, 1986, Flying Triangle Landslide, City of Rolling Hills, California, *in*, P.L. Ehlig, *compiler*, Landslides and Landslide Mitigation in Southern California: Geol. Soc. Amer., Cordilleran Section, 82nd Annual Meeting.
- Maurseth, Howe, Lockwood and Associates, 1970, Geology and Soils Investigation, Flying Triangle area, City of Rolling Hills, California: Consultants' Technical Report, dated June 11, 1970, Project No. 4477-FG.Slosson/County of Los Angeles, 1986/7, Geologic Map of the Flying Triangle Landslide: Unpublished geologic map on file at County of Los Angeles Public Works: Scale 1"=100'. Note: This map is detailed in Flying Triangle area, but the investigator and date are not known with certainty.
- Steiner, E., 2004, The Portuguese Bend Landslide, *in*, Palos Verdes Peninsula: Fabulous geology in a beautiful setting, A.R. Brown, *editor*. Los Angeles Basin Geol. Soc., Field Trip. June 26, 2004.
- Treiman, J.J., and Lundberg, M.M., 1998b, Fault number 128b, Palos Verdes Fault Zone, Palos Verdes Hills section, *in* Quaternary fault and fold database of the United States: U.S. Geol. Survey. Website, <http://earthquakes.usgs.gov/regional/faults>.
- United States Geological Survey, Java ground motion parameter calculator website: Version 5.1.0., Work Order 02-3401.
- Woodring, W.P., Bramlette, M.N., and Kew, W.S.W., 1946, Geology and Paleontology of the Palos Verdes Hills, California: U.S. Geol. Survey, Prof. Paper 207.
- Woods, M. C., and Seiple, W. R., ed., 1995, "The Northridge, California Earthquake of January 17, 1994", California Division of Mines and Geology, Special Publication 116.
- Ziony, J. I. ed., 1985, Evaluating Earthquake Hazards in the Los Angeles region – an earth science perspective: U.S. Geol. Surv. Professional Paper 1360.

Aerial Photographs

<u>Date</u>	<u>Flight/Frames</u>
2-24-99	C134-37/206, 207
10-15-97	C117-36/135, 136
1-29-95	C102-36/4,5
6-9-93	C93-12/208,209
1-29-92	C85-8/35,36
1-7-88	19279,17980
1-27-86	E/363,364
5-12-79	FCLA-12/139, 140
3-17-78	78047/193,194
1-31-70	61-9/184,185
1-18-68	#4/55, 56
2-20-58	CAA-9/34, 35
8-31-54	19K/18, 19

APPENDIX A

Plate A-1	Site Plan & Geologic Map
Plate A-2	Cross Section A-A'
Plate A-3	Cross Section B-B'
Plate A-4	Cross Section C-C'
Plate A-5	Cross Section D-D'
Plate A-6	Cross Section E-E'
Plate A-7	Los Angeles County Geologic Map
Plates B-1 through B-16	Logs of Test Pits & Borings
Plates C-1 and C-2	Consolidation Test Results
Plates D-1 through D-8	Direct Shear Test Results

LABORATORY TESTS

After samples were visually classified in the laboratory, a testing program that would provide data for our evaluation was established. The results are presented in the following sections.

MOISTURE CONTENT AND DENSITY TESTS

The undisturbed soil retained within the sampler rings was tested in the laboratory to determine in-place dry density and moisture content. The results are presented below:

Test Pit No.	Depth (feet bgs)	Dry Density (pcf)	Moisture Content (%)
TP-1	3.0	DS	14.4
TP-2	0.5	93.5	10.8
TP-2	2.0	69.5	12.7
TP-2	3.0	63.3	10.3
TP-3	1.0	83.3	13.5
TP-3	2.0	74.5	21.7
TP-4	1.0	84.9	12.5
TP-5	3.0	D.S.	9.0
TP-5	4.0	73.8	12.4
TP-6	3.0	82.4	8.8
TP-7	3.0	83.9	11.6
TP-8	4.5	80.9	13.8
TP-9	4.0	68.9	3.8
TP-10	3.0	46.0	14.5

B-1	5.0	DS	12.9
B-1	10.0	107	13.0
B-1	15.0	105.5	15.7
B-1	20.0	98.4	15.9
B-1	30.0	98.3	15.2
B-1	40.0	94.2	21.6
B-1	50.0	105.1	21.4
B-1	59.0	92.8	22.6
B-2	5.0	98.8	20.3
B-2	10.0	104.1	11.1
B-2	20.0	103.7	16.8
B-2	30.0	79.3	41.1
B-2	40.0	105.2	17.6
B-2	50.0	96.6	25.3
B-2	59	83.4	11.2

DS = Disturbed Sample

CONSOLIDATION TESTS

One dimensional consolidation test were performed on selected samples of the bedrock to determine the settlement characteristics and effects when placed in contact with water. The results of these tests are shown graphically on the appended "C" Plate.

DIRECT SHEAR TESTS

Direct shear and repeated shear tests were performed on selected relatively undisturbed and remolded samples to determine the shear strength parameters of bedrock soil samples. The results of these tests are shown graphically on the appended "D" Plates.

MAXIMUM DENSITY TEST

The following maximum density test was conducted in accordance with ASTM D1557, Method A, using 5 equal layers, 25 blows each layer, 10-pound hammer, 18 inch drop in a 1/30 cubic foot mold. The results are as follows:

Test Pit No.	Depth (feet)	Maximum Dry Density (pcf)	Optimum Moisture Content (%)	Material Classification
TP-1	0'-2'	103.5	17.3	Clayey Silt

EXPANSION TEST

An expansion test was performed on a soil samples to determine the swell characteristics. The expansion test was conducted in accordance with ASTM D4829, Expansion Index


Test. The expansion sample was remolded to approximately 50 percent of saturation, subjected to 144 pounds per square foot surcharge load and submerged in water.

Location	Molded Dry Density (pcf)	Molded Moist. Content (%)	Saturation (%)	Expansion Index	Expansion Classification
TP-1 (0'-2')	84.4	17.7	48.3	60	Moderate

CORROSIVITY TESTING

Laboratory testing was performed by Cal Land Engineering per guidelines of California 417 (Sulfate), California 422 (Chloride), and California 532 (pH and Resistivity test procedures on a representative sample of the on-Site soils. This test was intended to provide data for a preliminary assessment relative to the potential for concrete deterioration due to soil sulfate and metal deterioration due to pH, resistivity of the soil and chloride content. The test results are shown below:

SAMPLE	SULFATE CONTENT (% weight, dry soil)	CHLORIDE (ppm)	pH	RESISTIVITY (ohms)
TP-6 (0-3')	0.0050	113	7.81	730

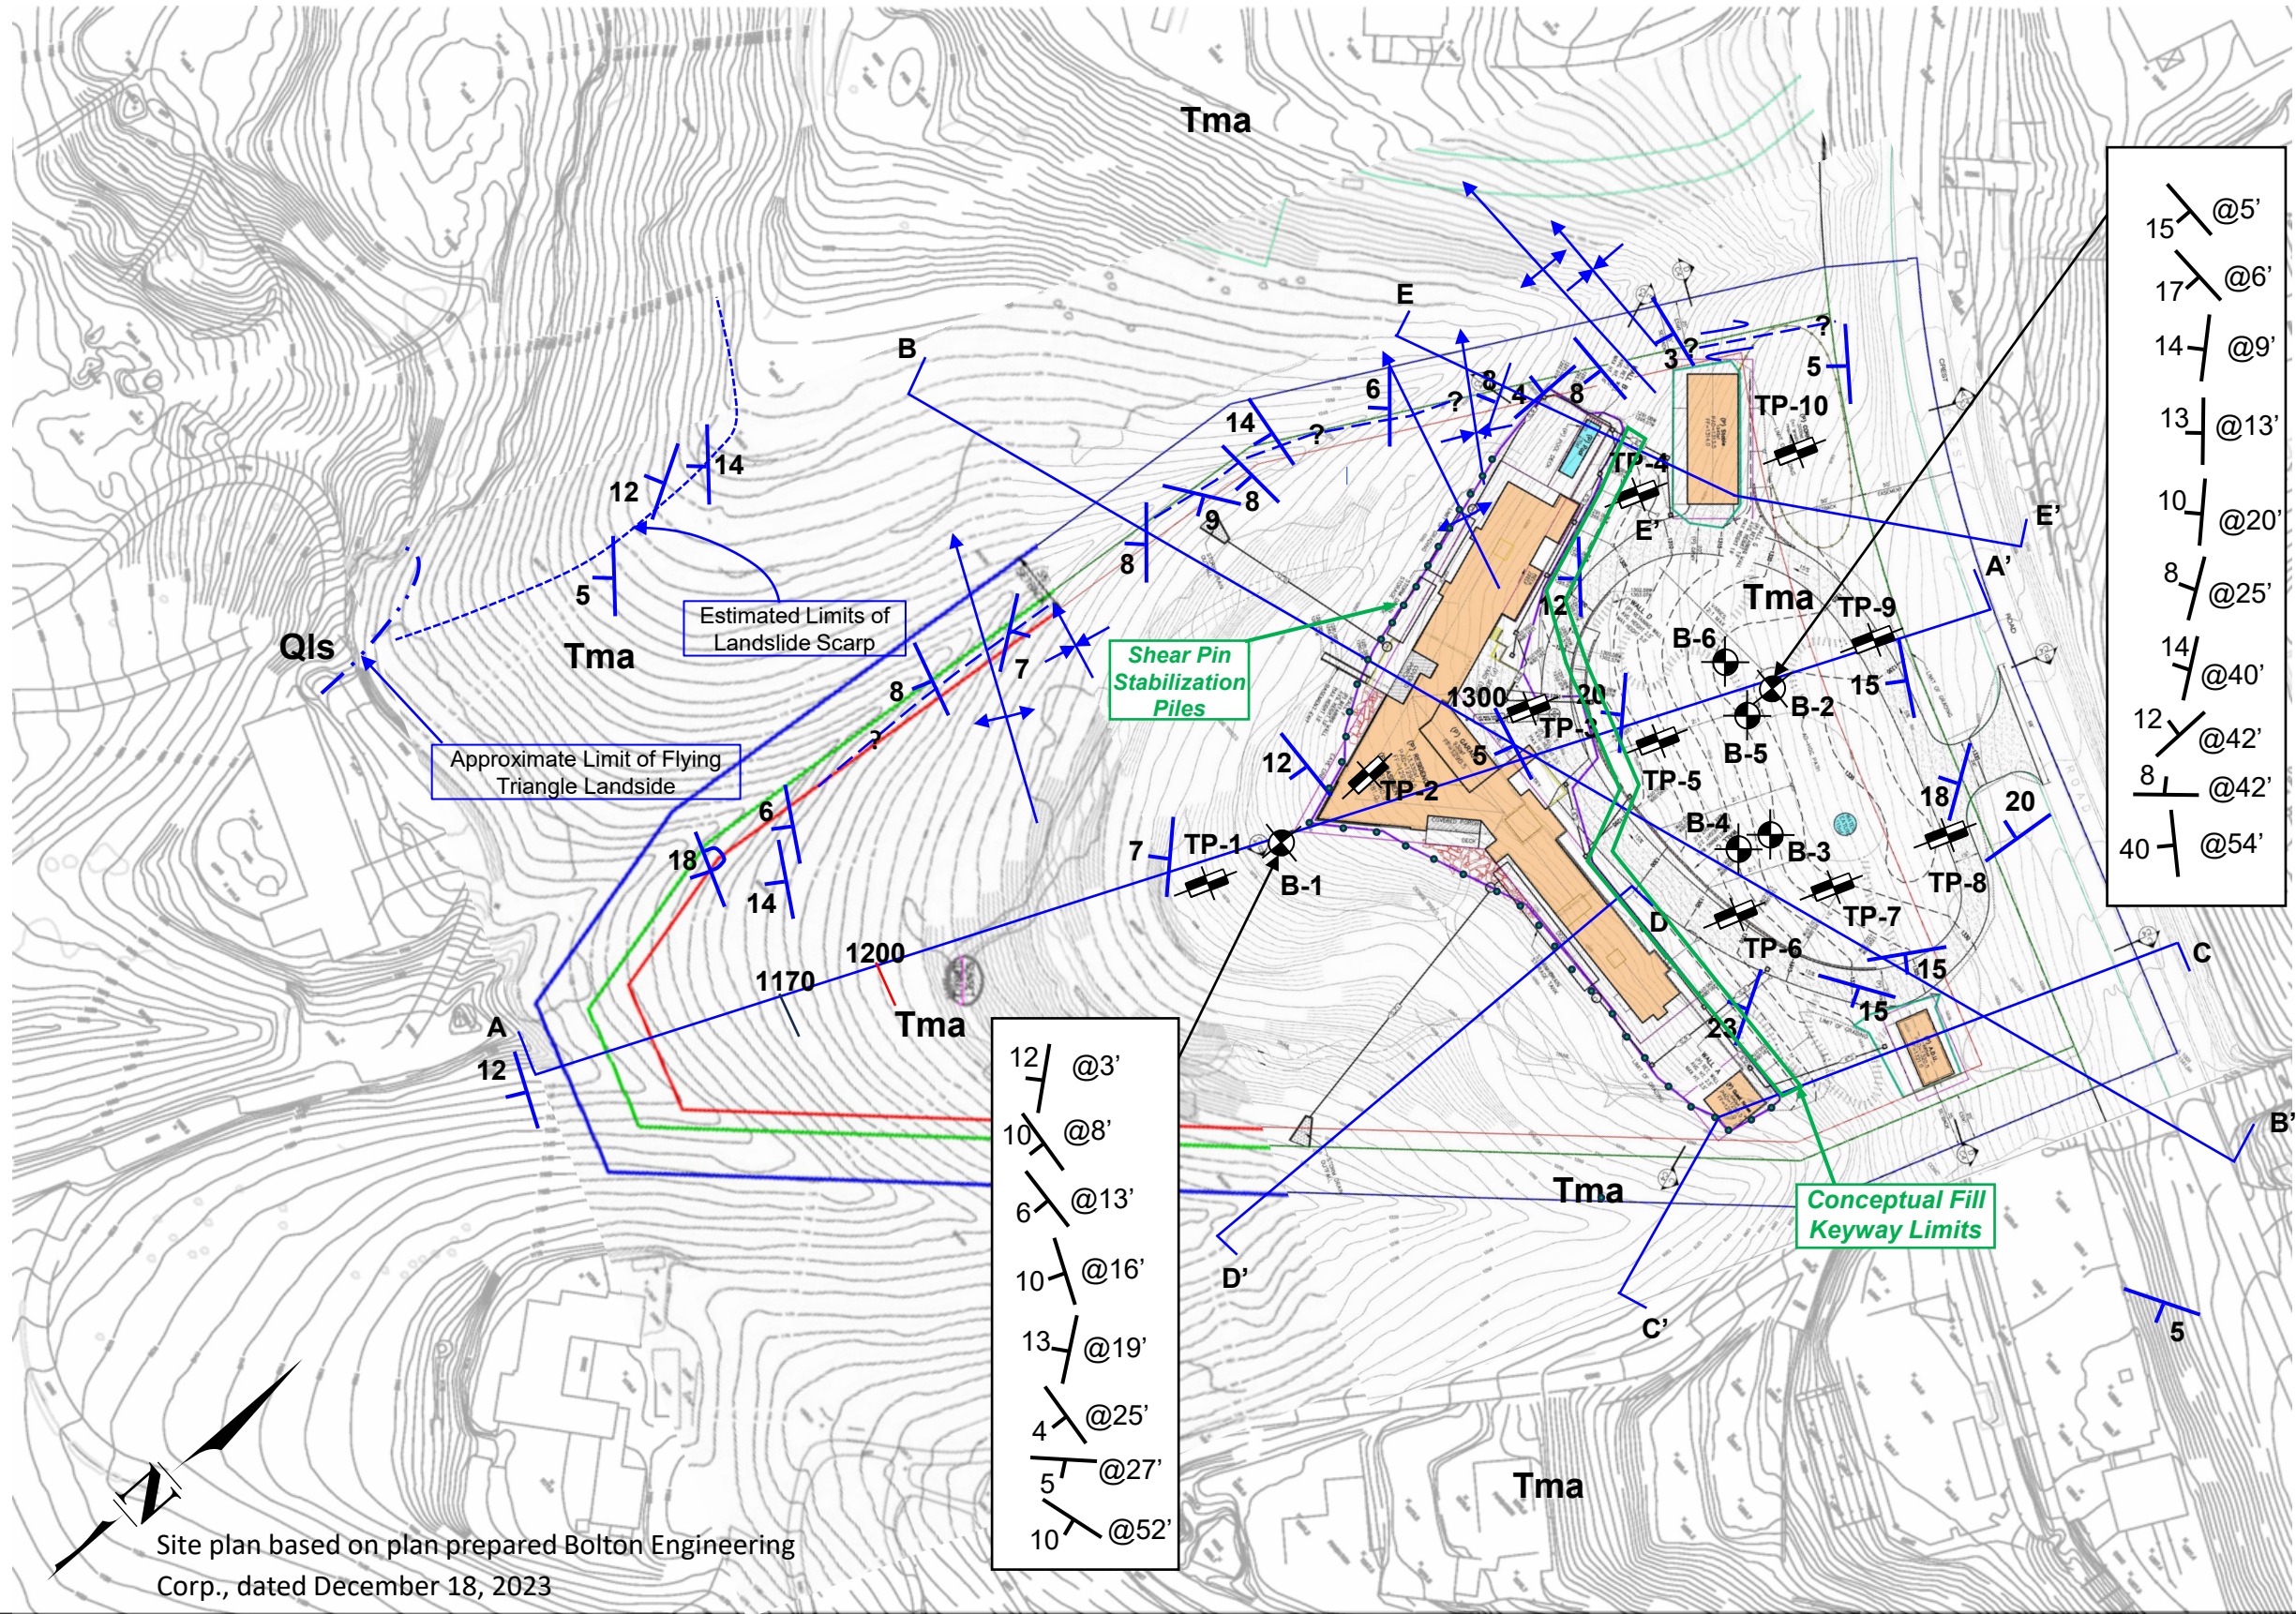

LEGEND

Geologic Units
Qls – Landslide Debris
Tmb – Basaltic Sills
Tma – Altamira Shale

Symbols
Strike and Dip of Bedding;
@40' Indicates Depth
Measured in Boring

5
Plunging Anticline /
Syncline

Inferred Fault Mapped By
Slosson

Geologic Cross-Section
B B'

Location of Exploratory
Boring and Test Pit

B-6
TP-10

0 100' 200'
Scale in Feet
(approx.)

Project: Ogasawara Residence – 23 Crest Road East, Rolling Hills Estates, California


Project No: 23-3282

 **Hamilton & Associates**

Plate No: A-1

Date: May 2024

GEOLOGIC CROSS SECTION A-A'

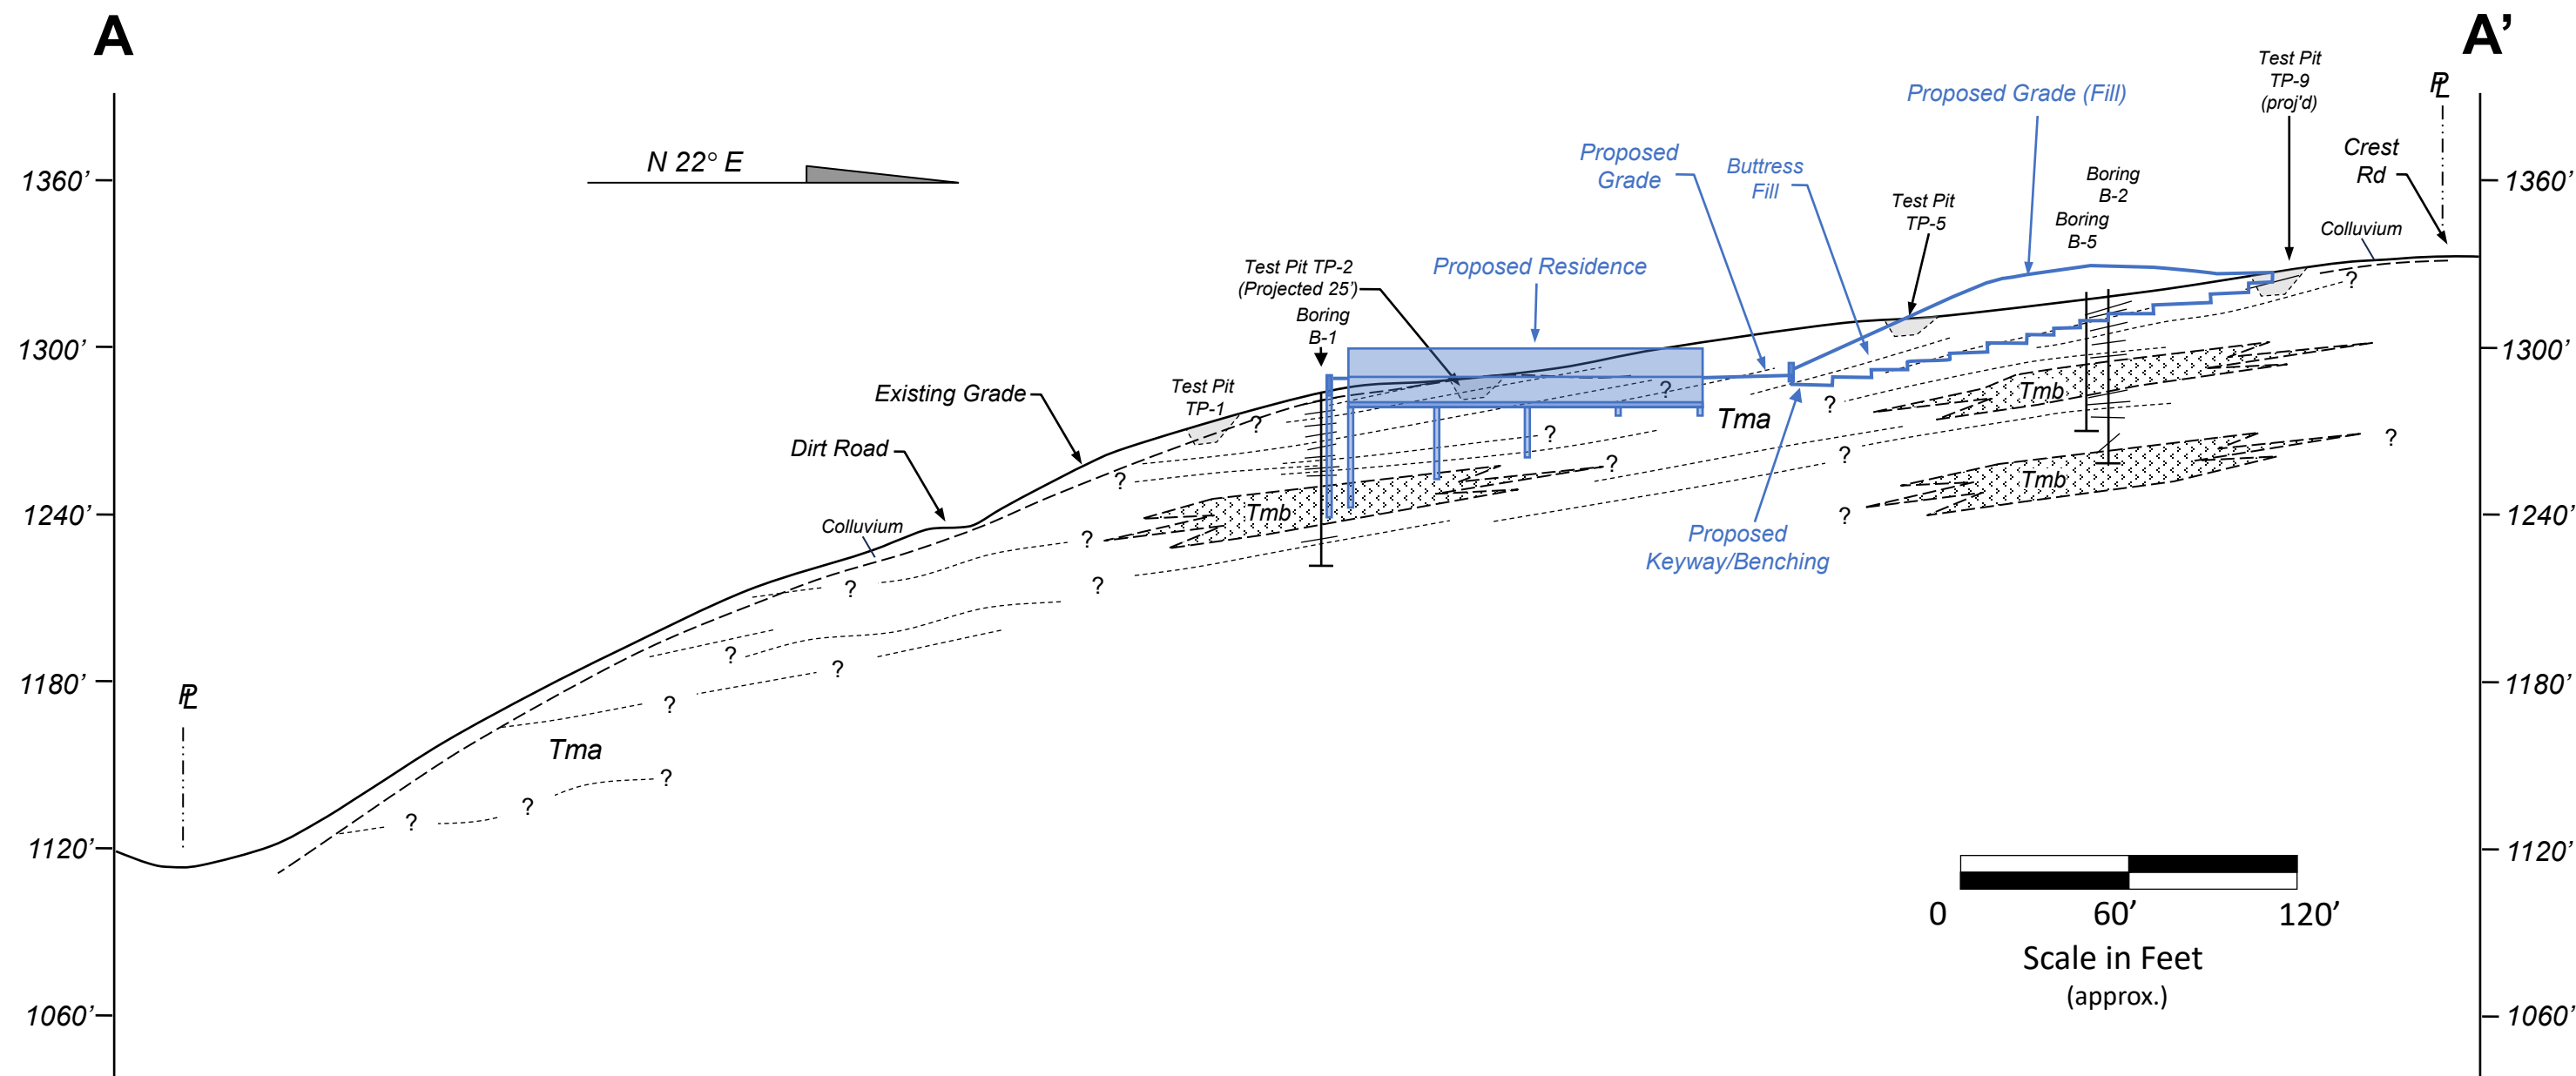

Project: Ogasawara Residence – 23 Crest Road East, Rolling Hills Estates, California

Project No: 23-3282




Hamilton & Associates

Plate No: A-2

Date: May 2024

GEOLOGIC CROSS SECTION B-B'

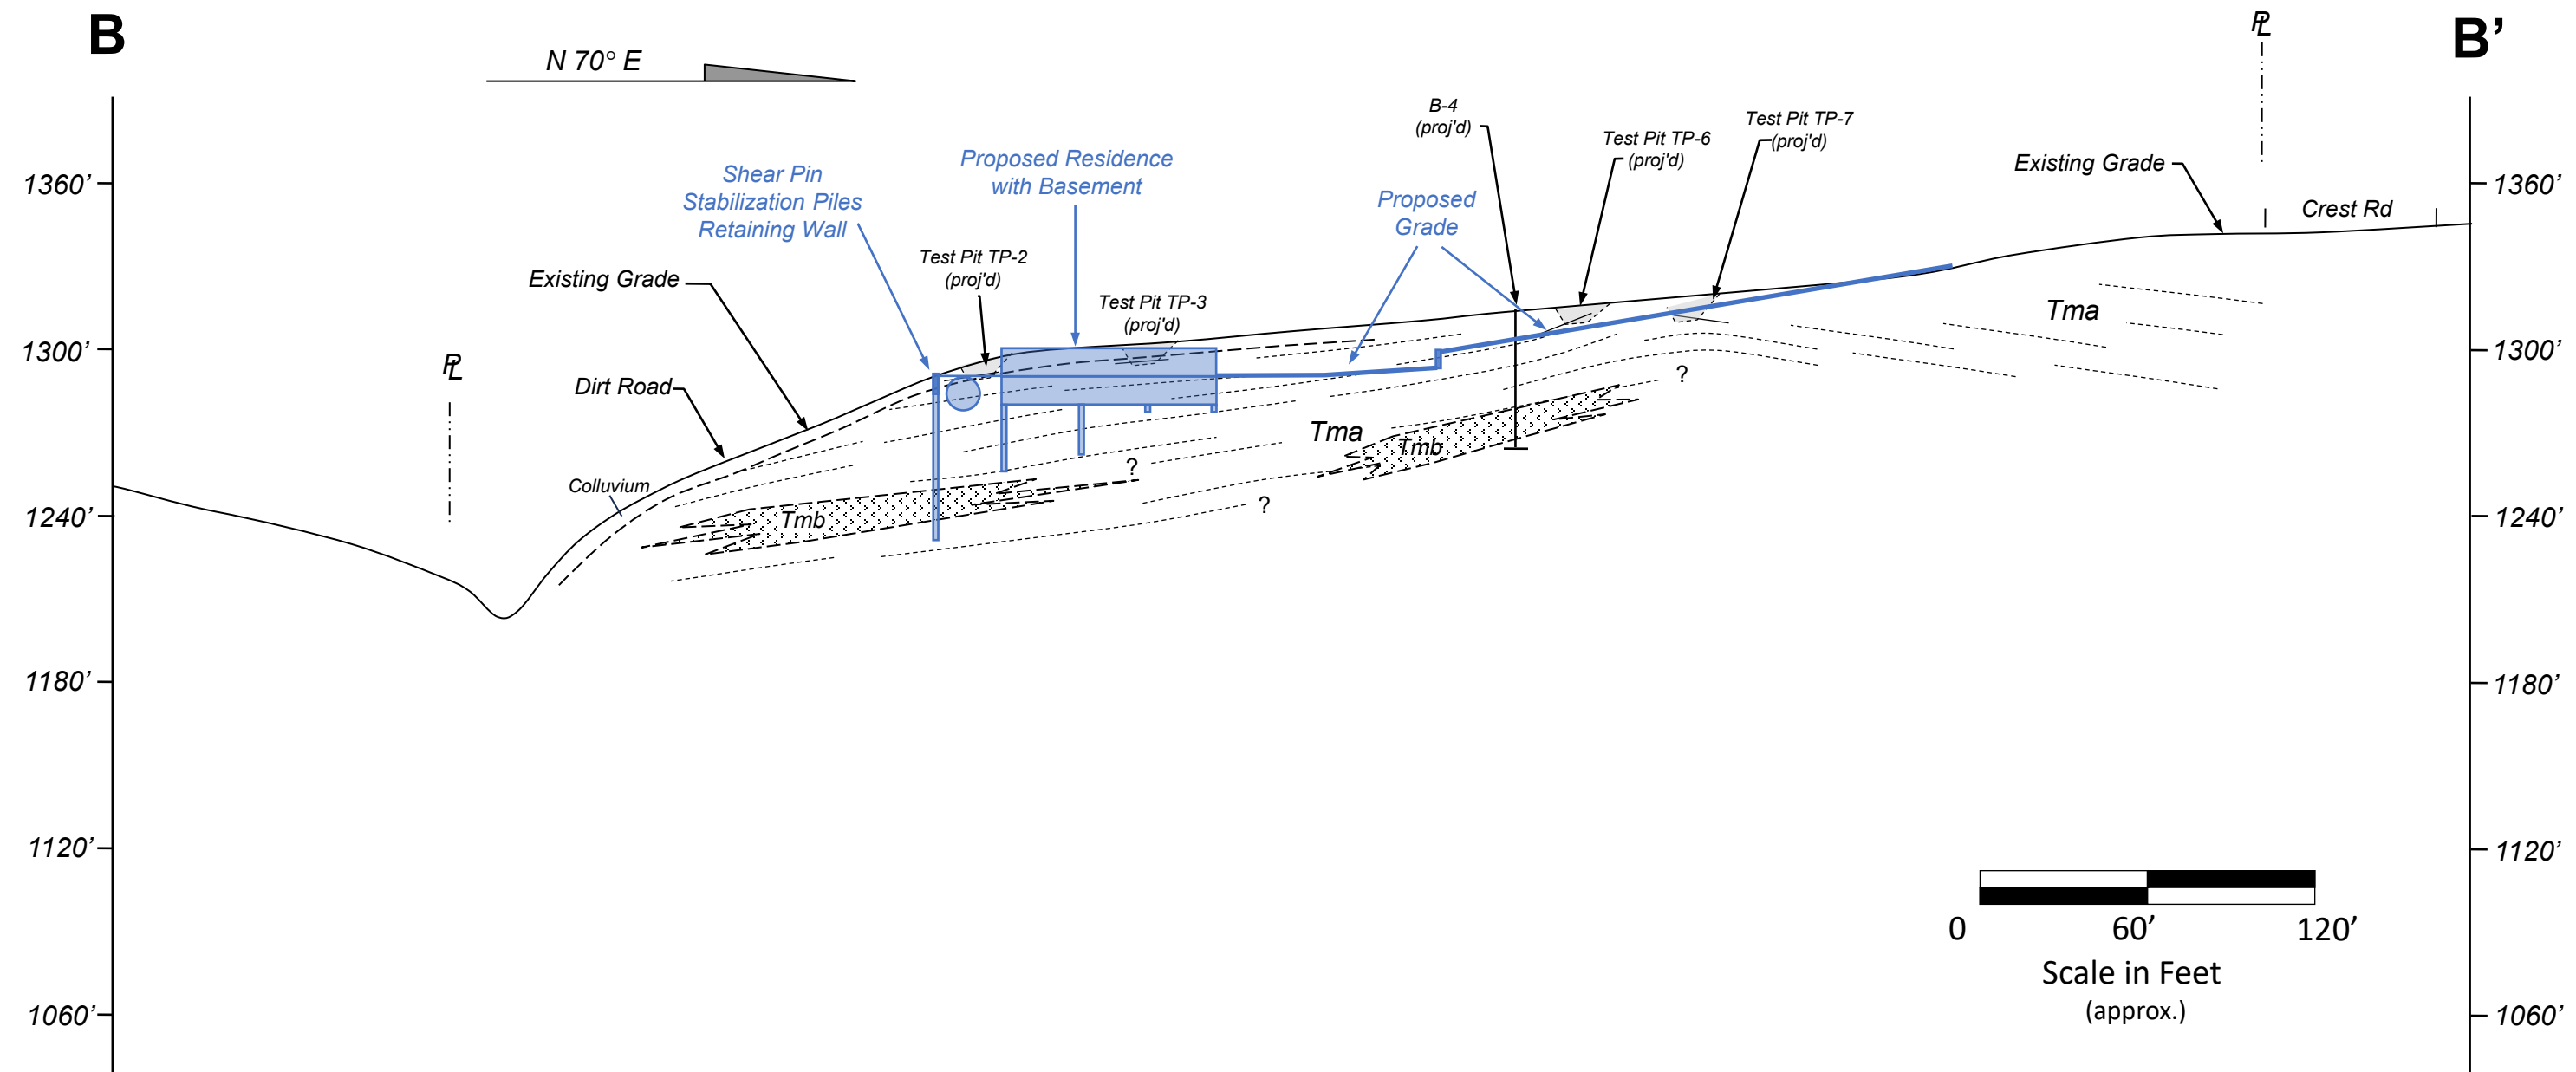

Project: Ogasawara Residence – 23 Crest Road East, Rolling Hills Estates, California

Project No: 23-3282




Hamilton & Associates

Plate No: A-3

Date: May 2024

GEOLOGIC CROSS SECTION C-C'

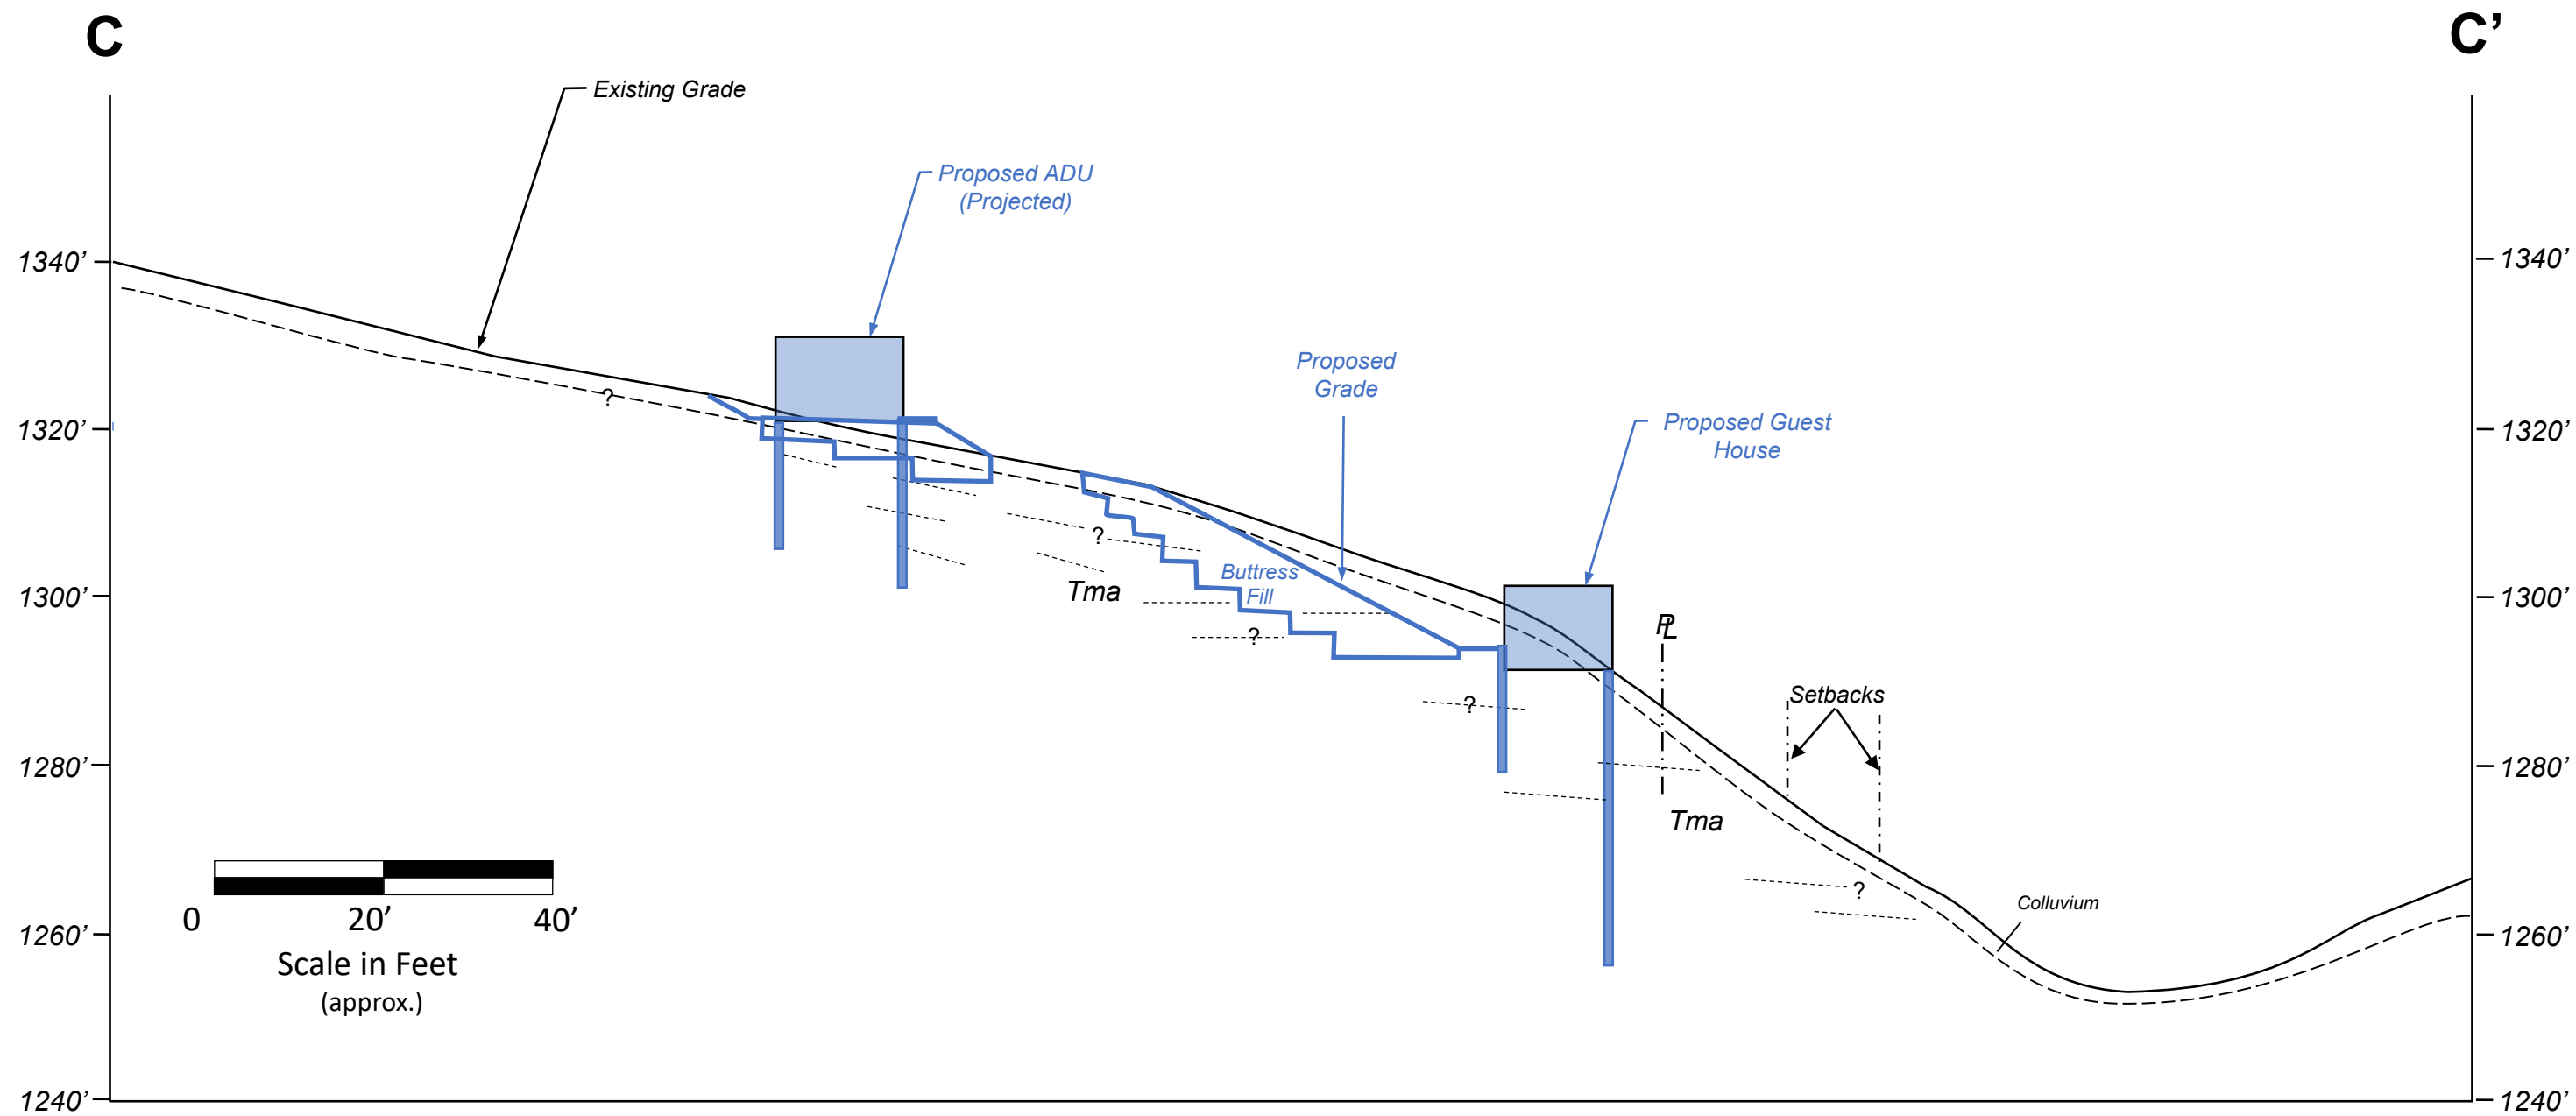

Project: Ogasawara Residence – 23 Crest Road East, Rolling Hills Estates, California

Project No: 23-3282




Hamilton & Associates

Plate No: A-4

Date: May 2024

GEOLOGIC CROSS SECTION D-D'

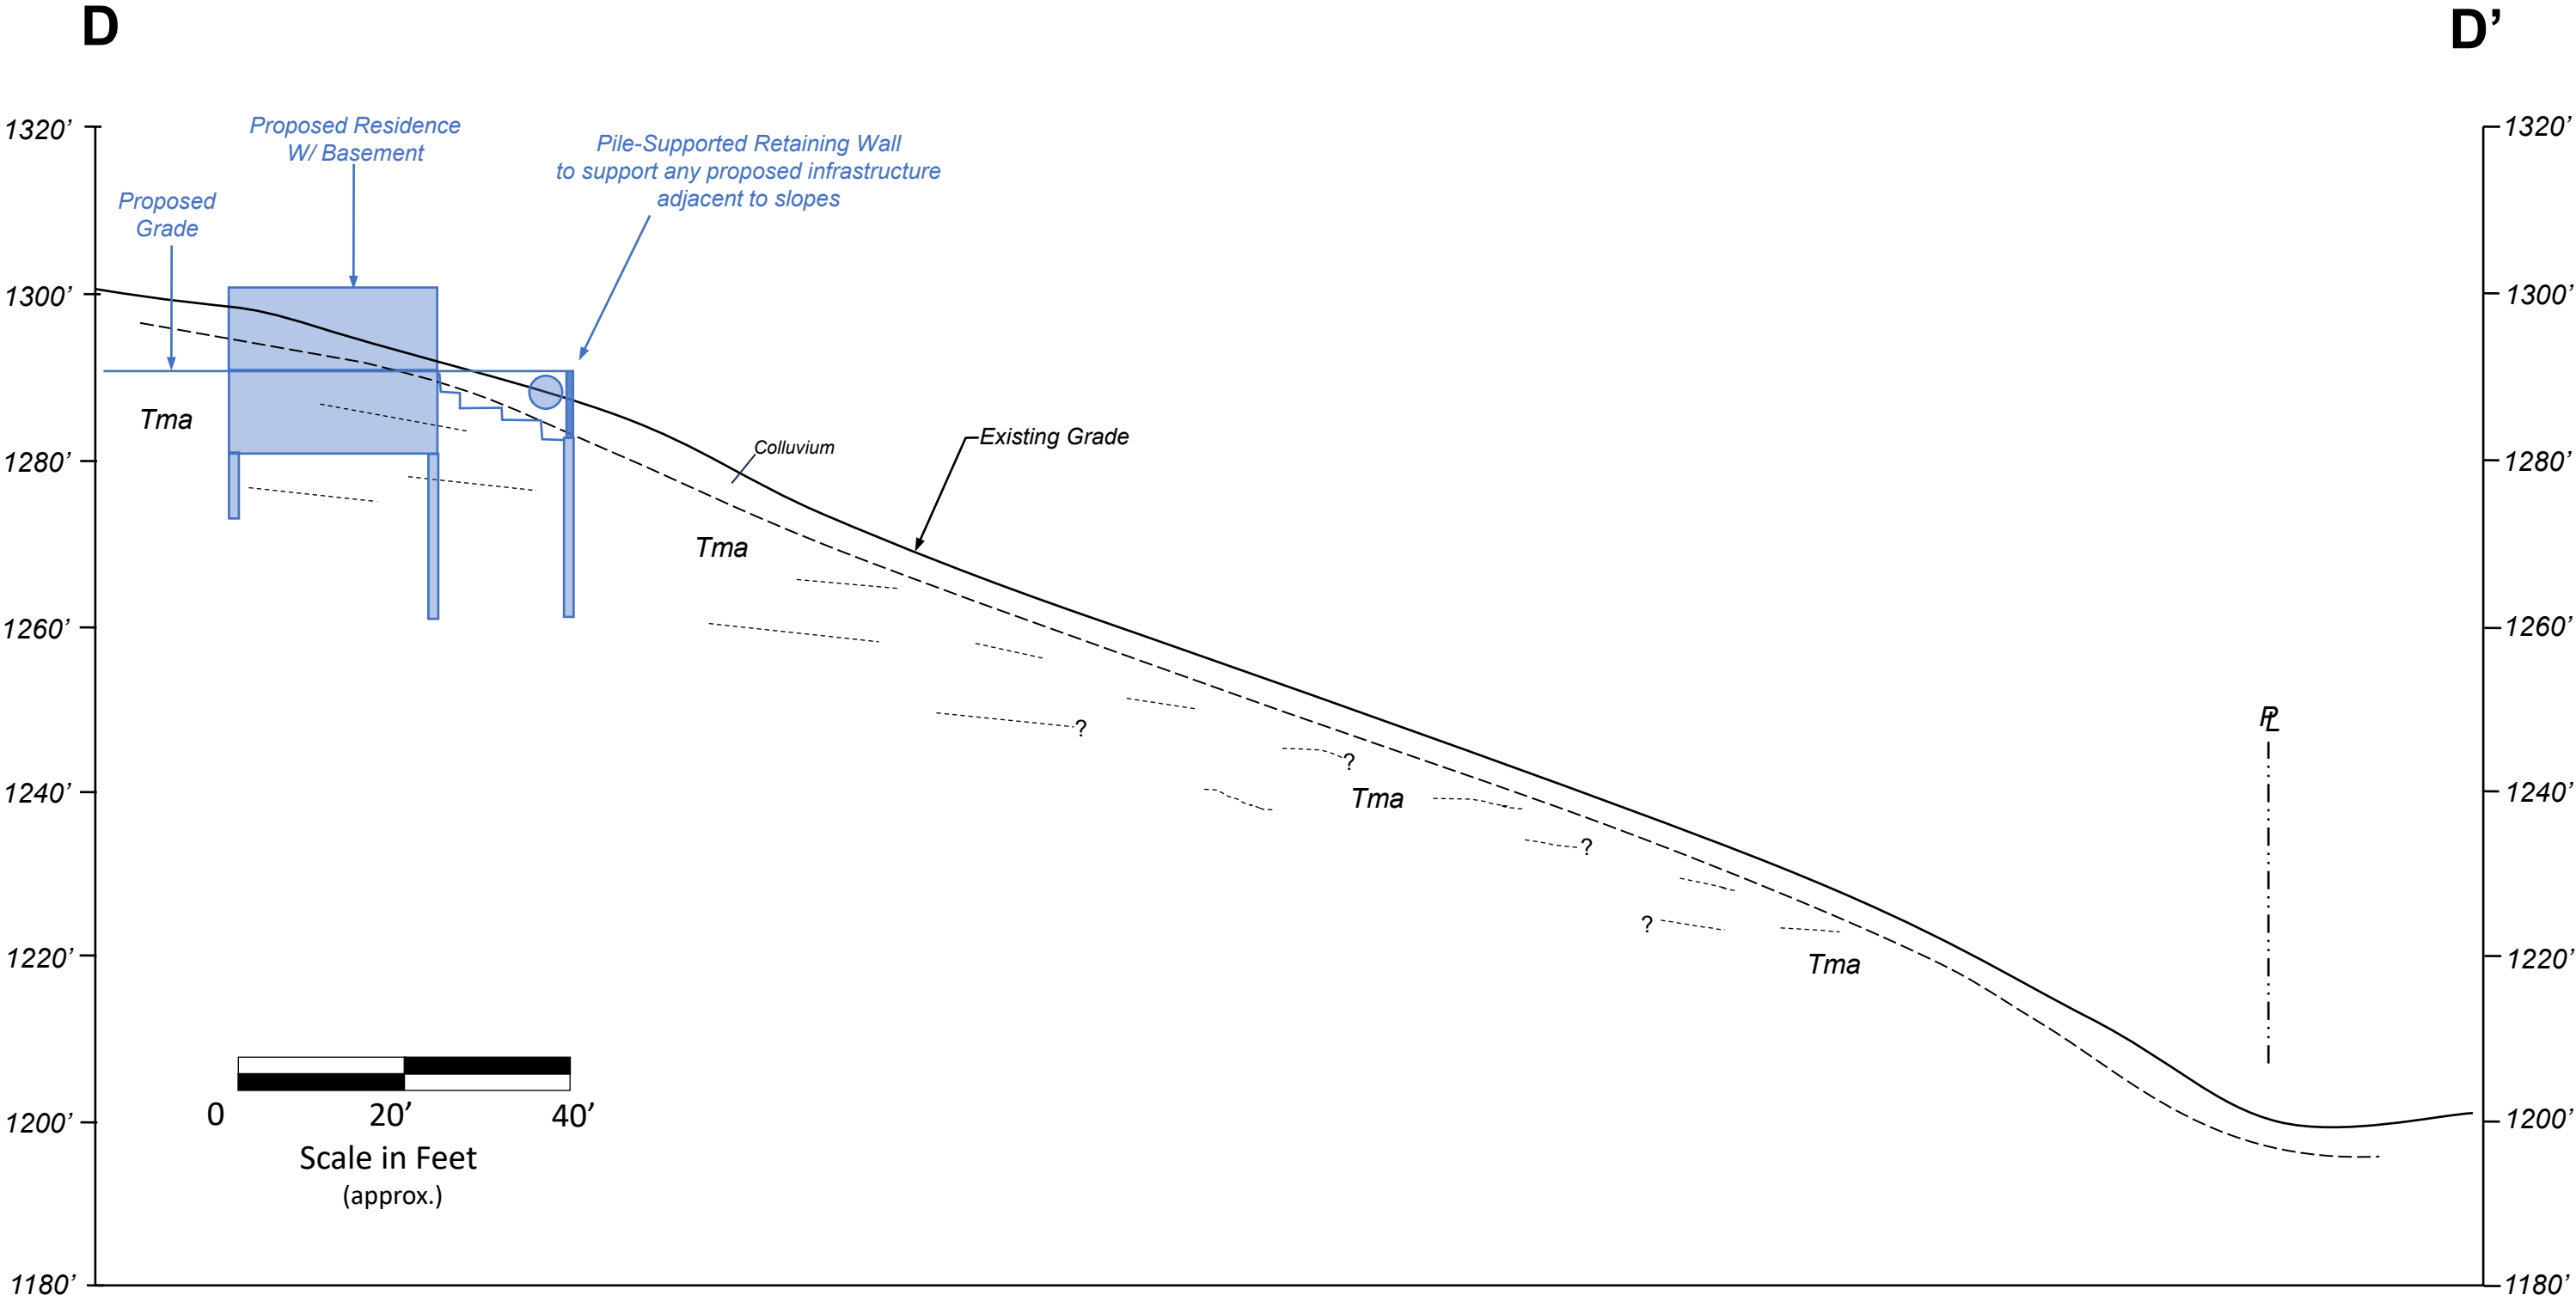

Project: Ogasawara Residence – 23 Crest Road East, Rolling Hills Estates, California

Project No: 23-3282




Hamilton & Associates

Plate No: A-5

Date: May 2024

GEOLOGIC CROSS SECTION E-E'

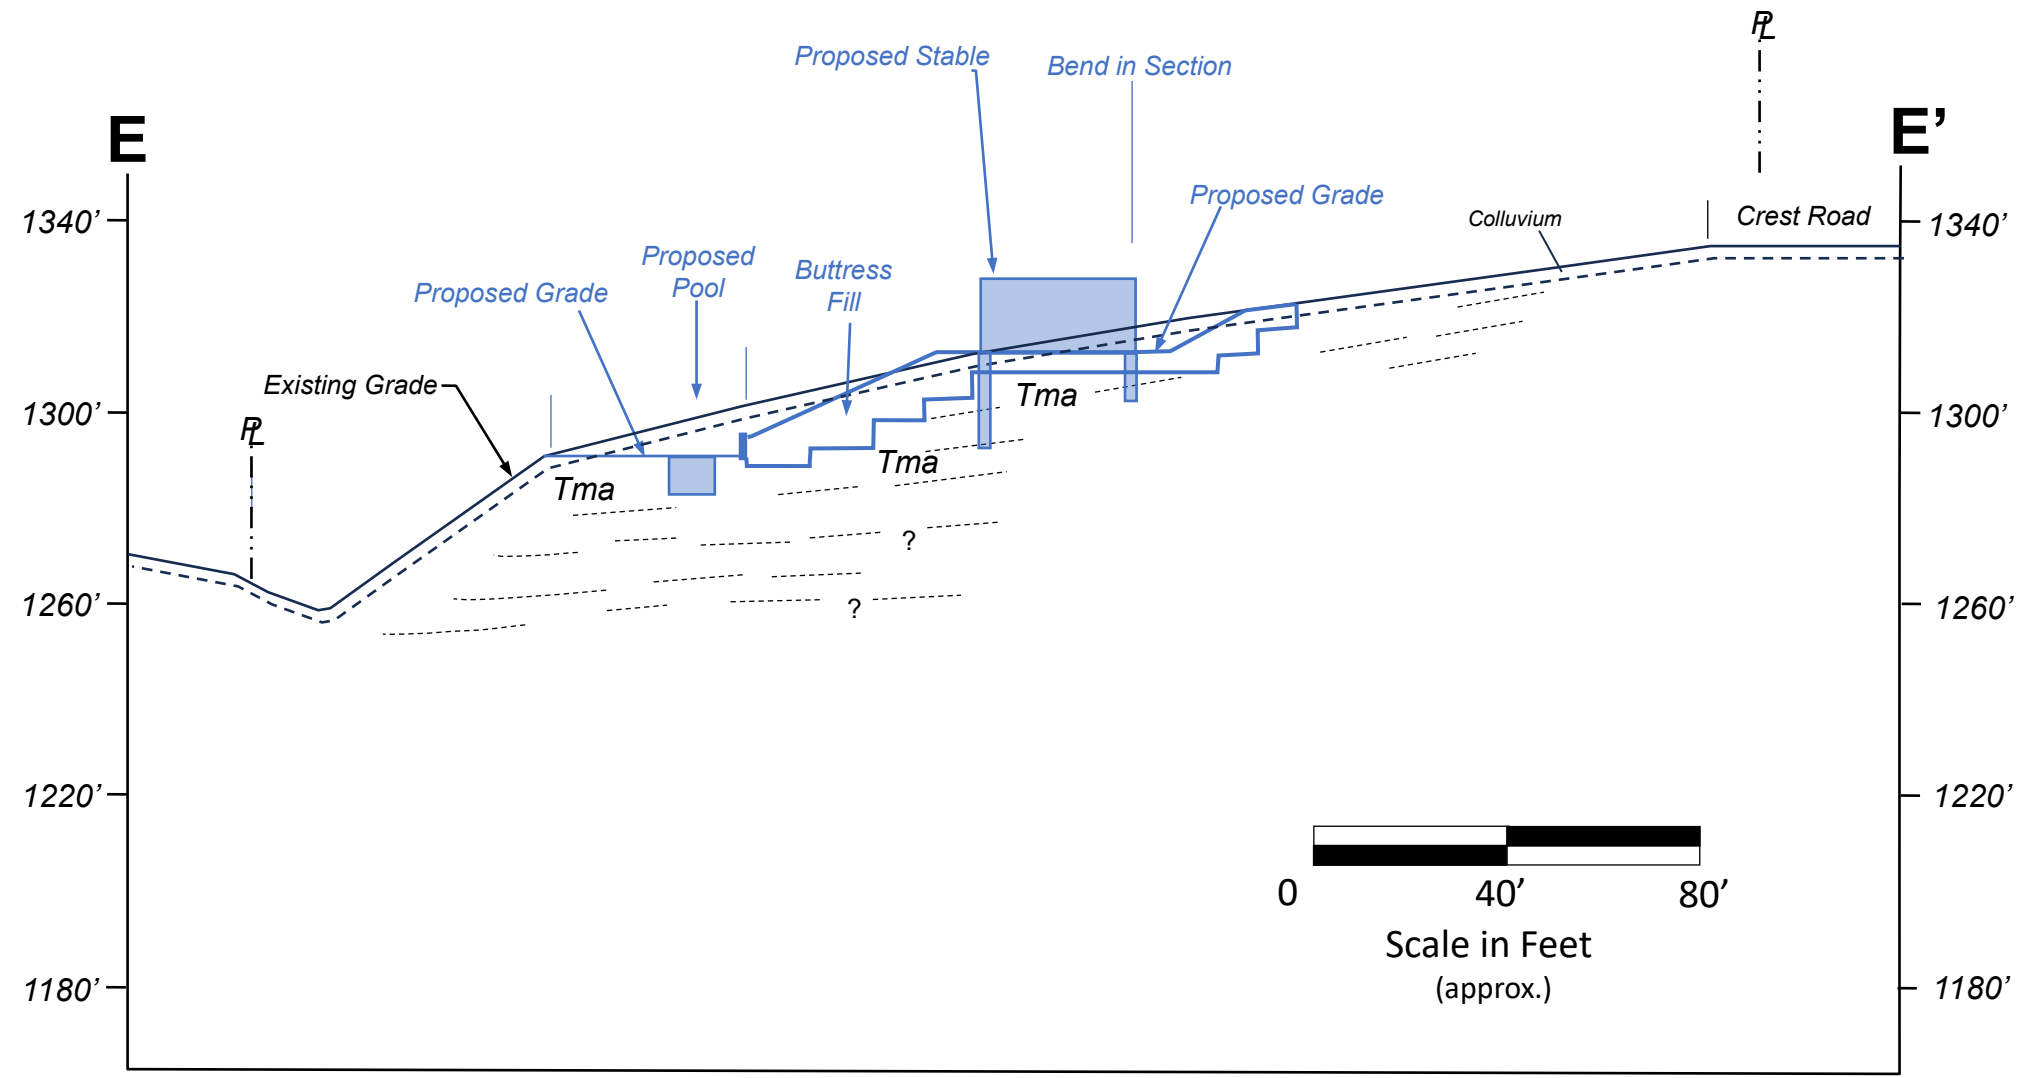

Project: Ogasawara Residence – 23 Crest Road East, Rolling Hills Estates, California


Project No: 23-3282



Hamilton & Associates

Plate No: A-6

Date: May 2024

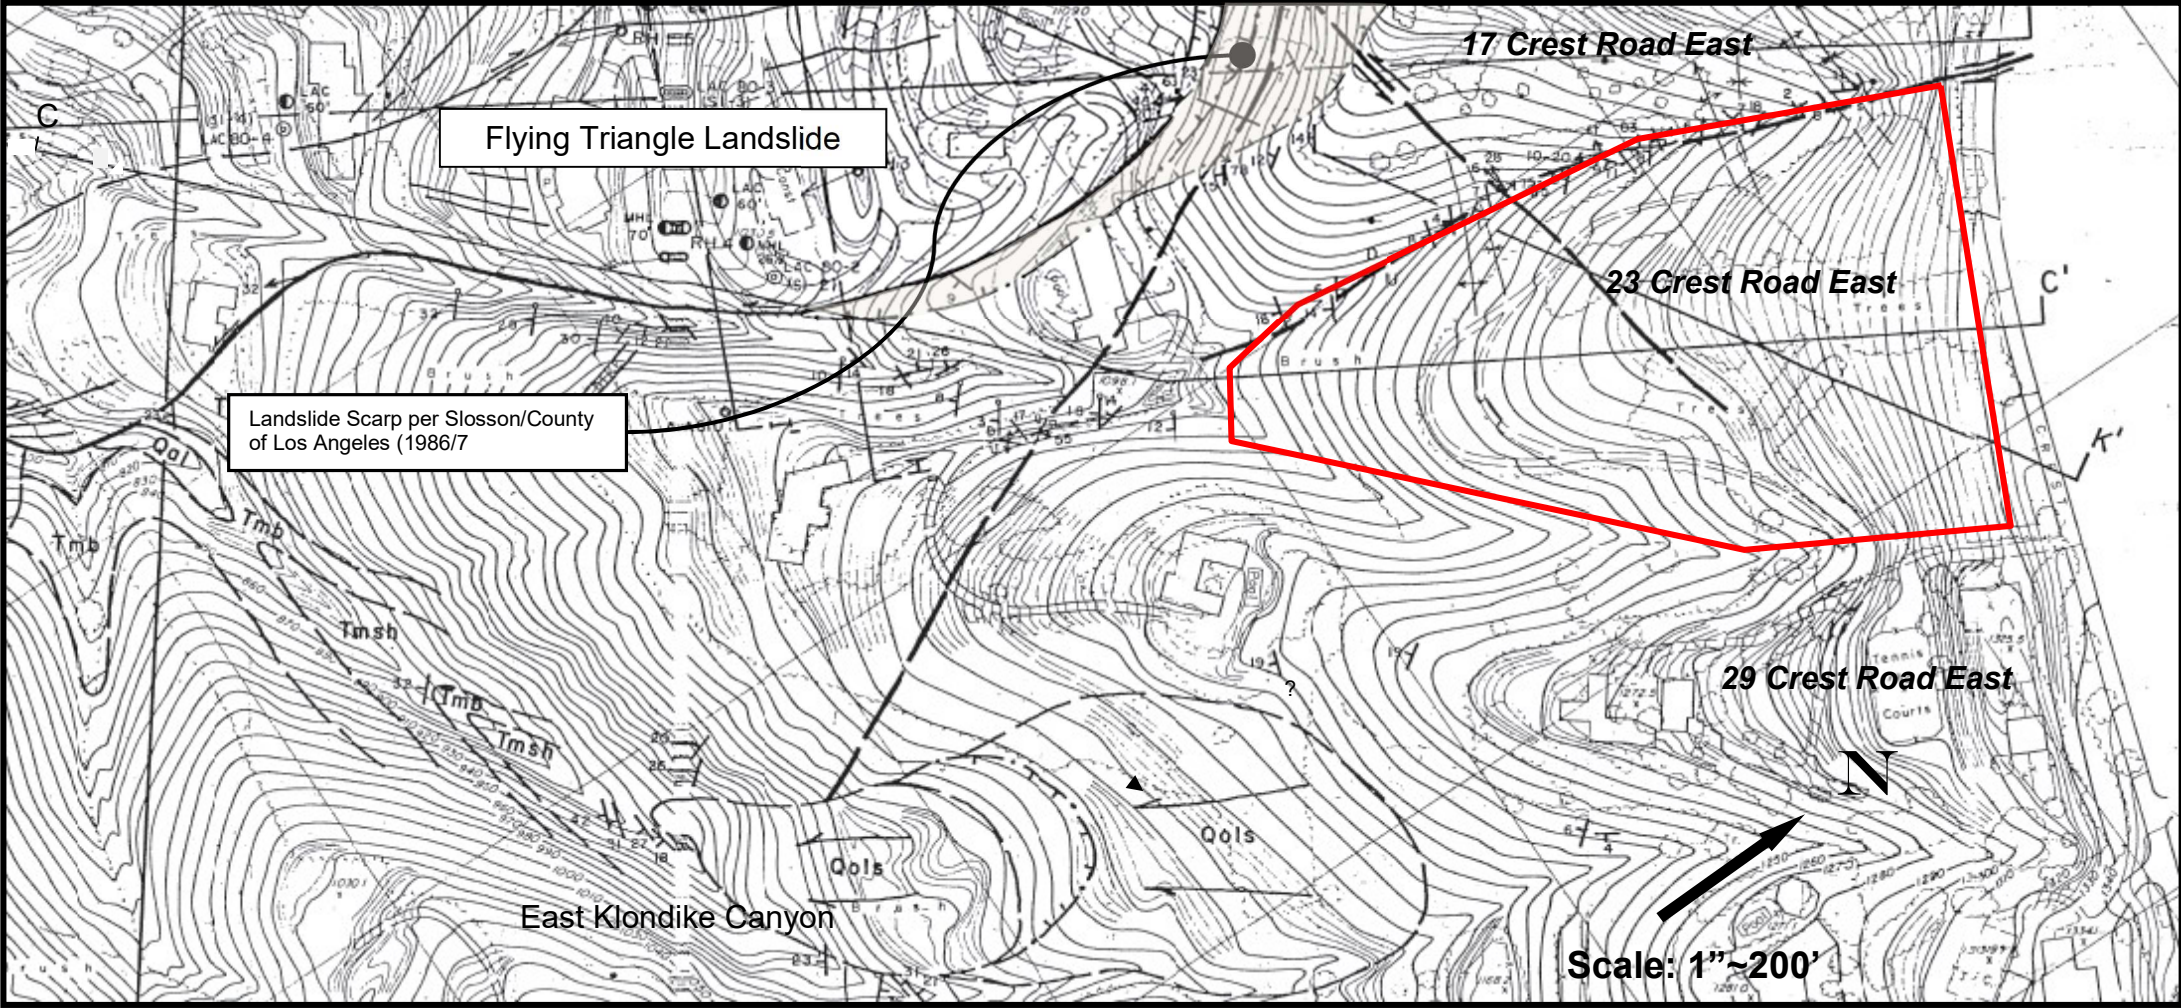

<u>SYMBOLS OF MAJOR GEOLOGICAL UNITS</u>
Qols – Older Landslide (Surmised)
Tmsh – Altamira Shale
Tmb -- Basalt

Revised from Slosson/County of Los Angeles (1986/7)

Schematic Local Geologic Map

TEST PIT LOG

No. TP-1

DESCRIPTION:

0-1'.5": SOIL:

Clayey Silt, slightly sandy, dark brown, bedrock fragments, loose, dry.


1'.5"- 3': BEDROCK:

Siltstone, diatomaceous, tan to gray, thinly bedded, well indurated, dry to slightly moist.

Bedding: N45W, 7 SW

SKETCH:

North

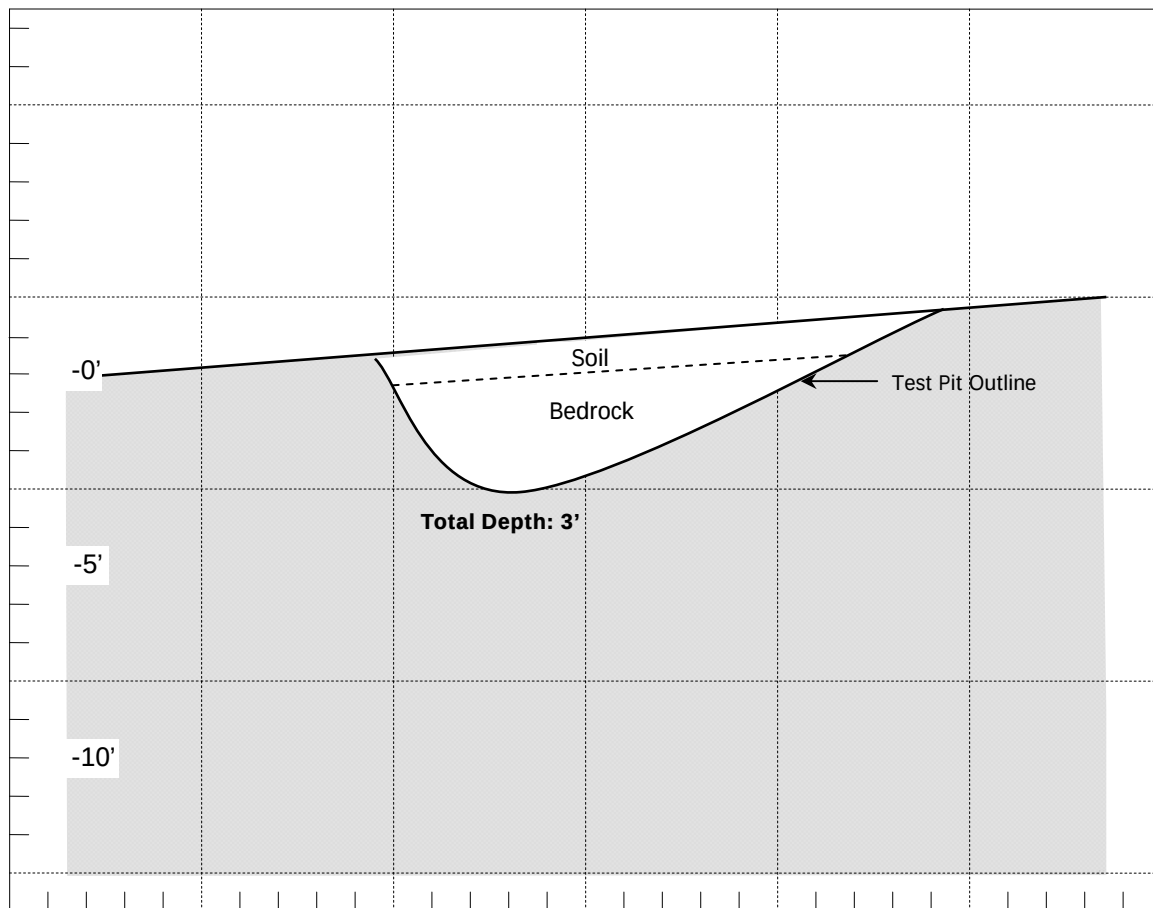

PROJECT: Ogasawara Residence, 23 Crest Road East, Rolling Hills, CA

PROJECT NO: 23-3282

DATE: 4/5/13

EQUIPMENT: Track Mounted Excavator

LOGGED BY: AM/RK/EH



Hamilton & Associates, Inc.

PLATE B-1

TEST PIT LOG

No. TP-2

DESCRIPTION:

0-1'.5: SOIL:

Clayey Silt, slightly sandy, dark brown, bedrock fragments, loose, dry.


1'.5- 4': BEDROCK:

Siltstone and Shale, diatomaceous, tan/brown to light gray, thinly bedded, locally hard-cemented, well indurated, slightly moist.

Bedding: E-W, 12 South

SKETCH:

North

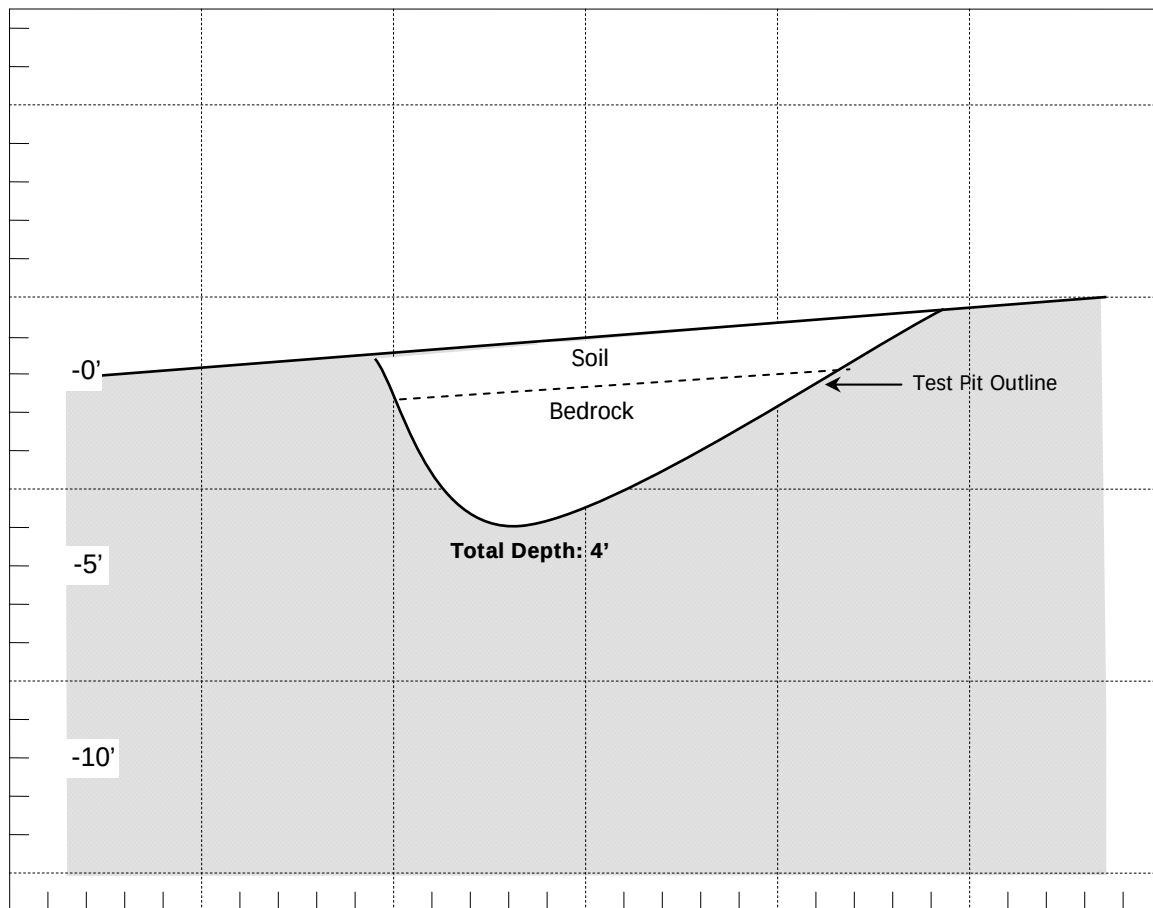

PROJECT: Ogasawara Residence, 23 Crest Road East, Rolling Hills, CA

PROJECT NO: 23-3282

DATE: 4/5/13

EQUIPMENT: Track Mounted Excavator

LOGGED BY: AM/RK/EH



Hamilton & Associates, Inc.

PLATE B-2

TEST PIT LOG

No. TP-3

DESCRIPTION:

0-2'.9": SOIL:

Silty Clay, dark brown, few scattered bedrock fragments, slight moist (upper) to very moist (lower), firm to stiff.


2'.9"- 4': BEDROCK:

Siltstone and Shale, diatomaceous, tan/brown to light gray, thinly bedded, locally hard-cemented, well indurated, slightly moist.

Bedding: N80W, 5 SW

SKETCH:

North

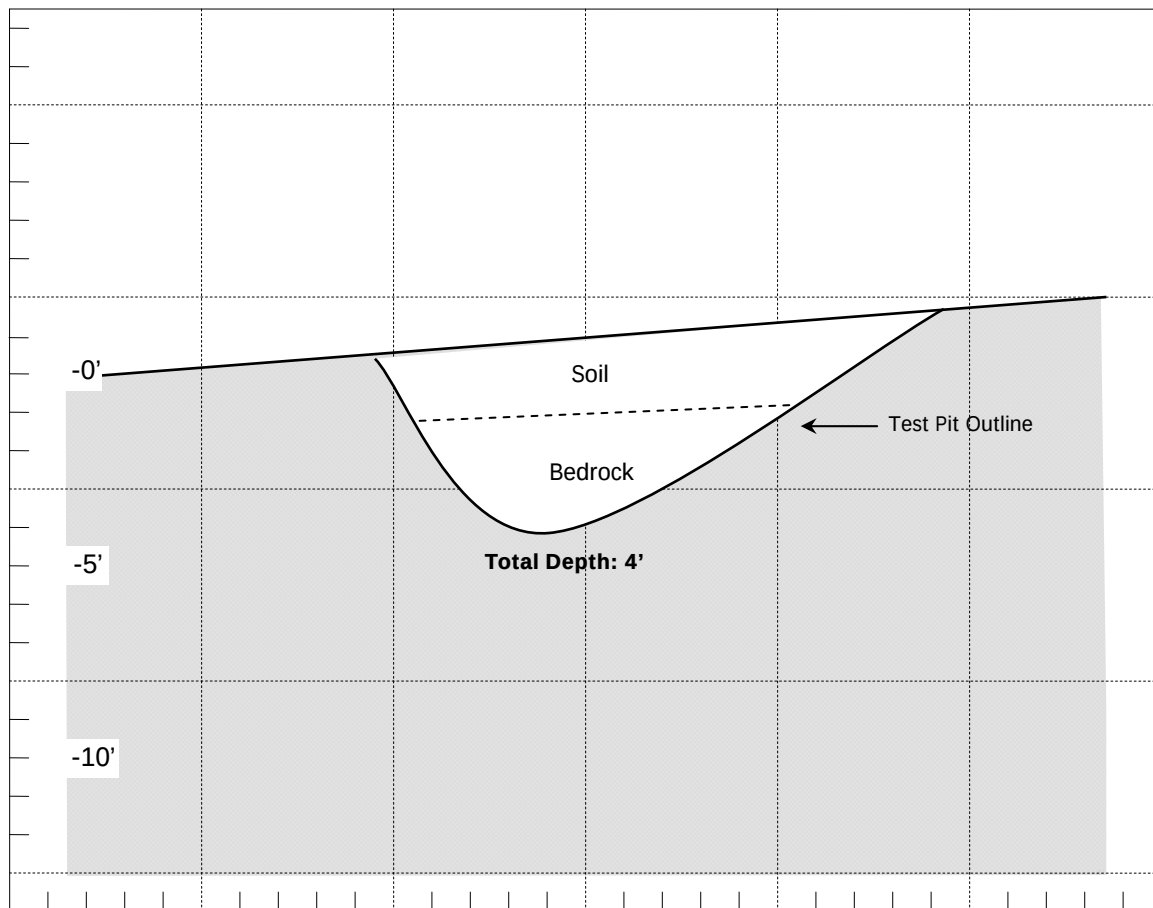

PROJECT: Ogasawara Residence, 23 Crest Road East, Rolling Hills, CA

PROJECT NO: 23-3282

DATE: 4/5/13

EQUIPMENT: Track Mounted Excavator

LOGGED BY: AM/RK/EH



Hamilton & Associates, Inc.

PLATE B-3

TEST PIT LOG

No. TP-4

DESCRIPTION:

0-1'.9": SOIL:

Silty Clay, slightly sandy, dark brown, few small bedrock fragments, slightly moist, stiff.


1'.9"- 3': BEDROCK:

Siltstone, diatomaceous, tan to light gray, thinly bedded, well indurated, slightly moist.

Bedding: N50W, 12 SW

SKETCH:

North

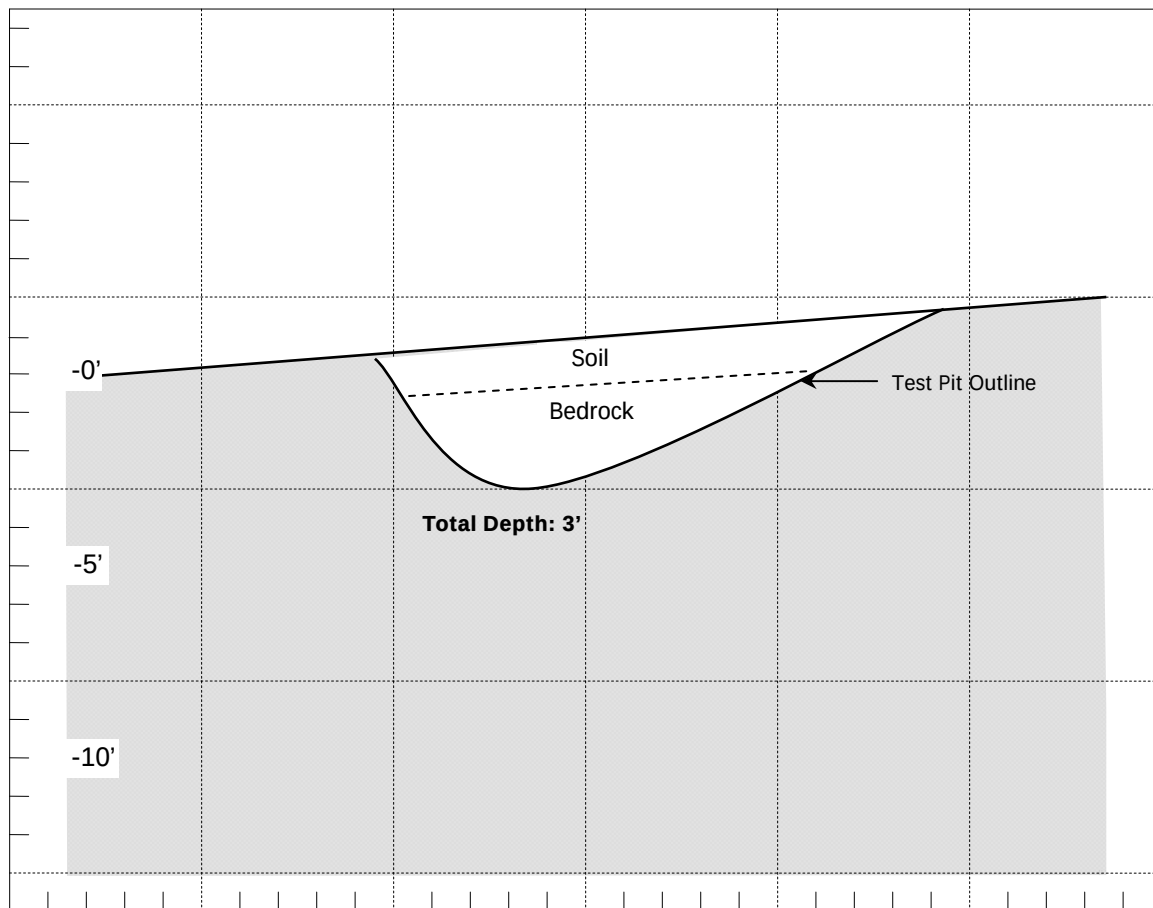

PROJECT: Ogasawara Residence, 23 Crest Road East, Rolling Hills, CA

PROJECT NO: 23-3282

DATE: 4/5/13

EQUIPMENT: Track Mounted Excavator

LOGGED BY: AM/RK/EH



Hamilton & Associates, Inc.

PLATE B-4

TEST PIT LOG

No. TP-5

DESCRIPTION:

0-3'.5": SOIL:

Silty Clay, slightly sandy, dark brown, few small bedrock fragments, slightly moist, stiff.


3'.5" - 5': BEDROCK:

Siltstone, tan, thinly bedded, well indurated, slightly moist.

Bedding: N37W, 20 SW

SKETCH:

North

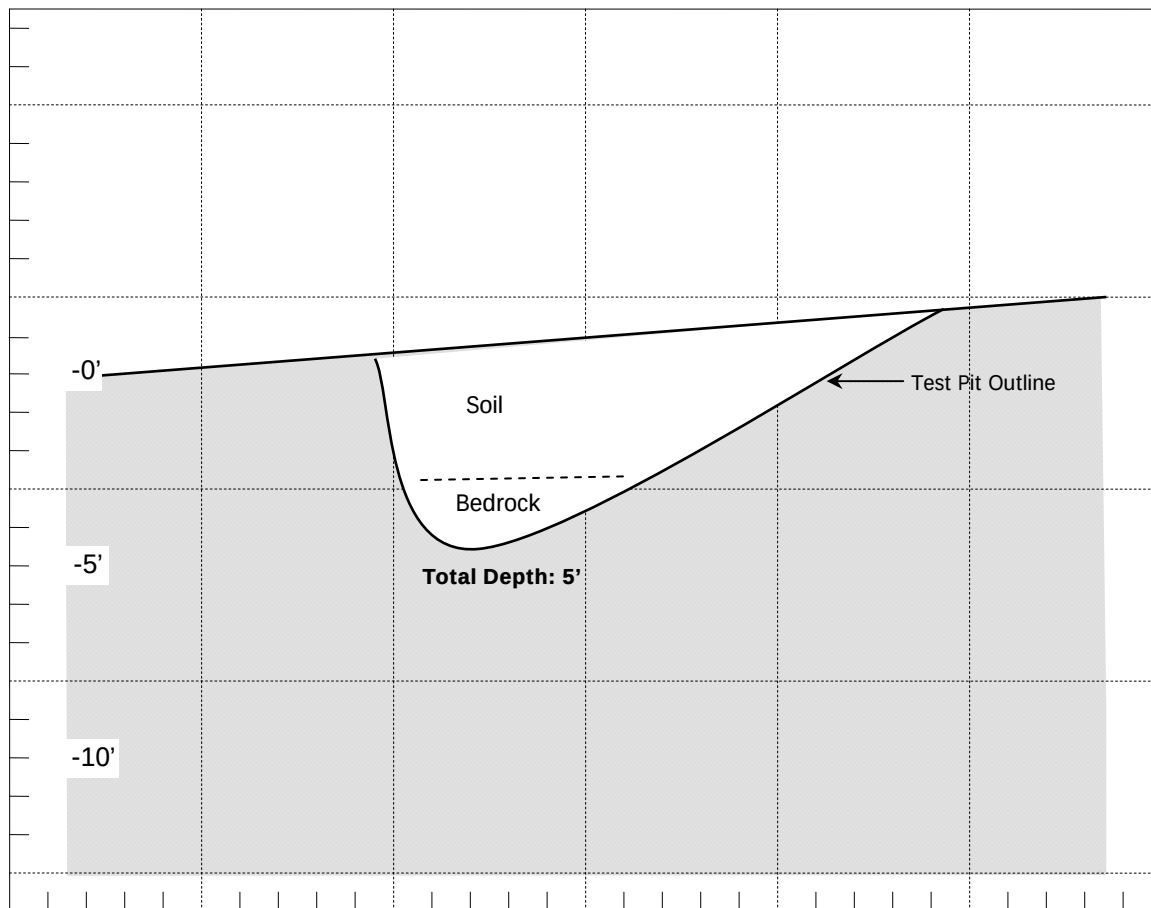

PROJECT: Ogasawara Residence, 23 Crest Road East, Rolling Hills, CA

PROJECT NO: 23-3282

DATE: 4/5/13

EQUIPMENT: Track Mounted Excavator

LOGGED BY: AM/RK/EH



Hamilton & Associates, Inc.

PLATE B-5

TEST PIT LOG

No. TP-6

DESCRIPTION:

0-1': SOIL:

Silty Clay, dark brown, few scattered bedrock fragments, dry to moist, firm.


1'- 3': BEDROCK:

Siltstone, diatomaceous, tan to light gray, thinly bedded, well indurated, slightly moist.

Bedding: N30W, 23 SW

SKETCH:

North

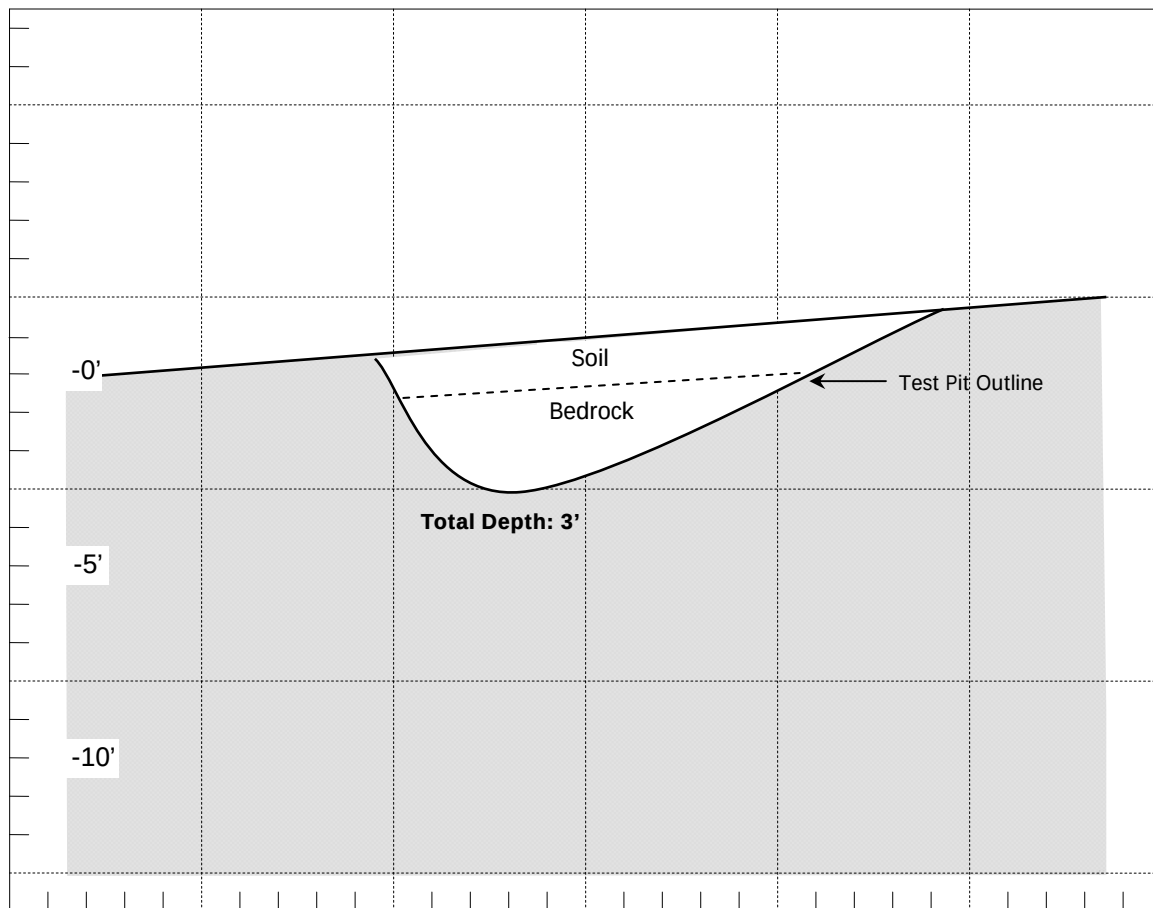

PROJECT: Ogasawara Residence, 23 Crest Road East, Rolling Hills, CA

PROJECT NO: 23-3282

DATE: 4/5/13

EQUIPMENT: Track Mounted Excavator

LOGGED BY: AM/RK/EH



Hamilton & Associates, Inc.

PLATE B-6

TEST PIT LOG

No. TP-7

DESCRIPTION:

0-1'.6": SOIL:

Silty Clay, dark brown, few small scattered bedrock fragments, dry to moist, firm to stiff.


1'.6" - 3': BEDROCK:

Siltstone, diatomaceous, tan, thinly bedded, well indurated, slightly moist.

Bedding: N30E, 15 SE①
N55E, 16 SE②

SKETCH:

North

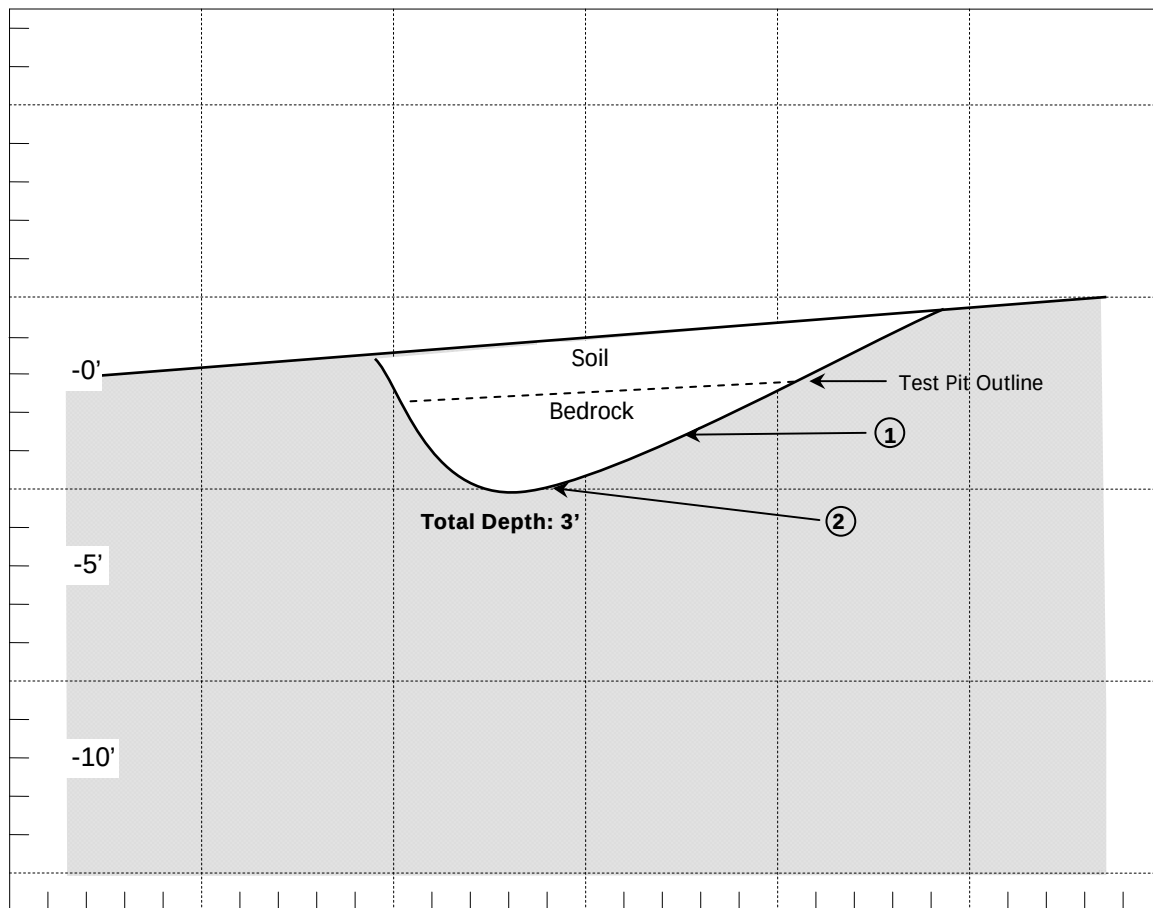

PROJECT: Ogasawara Residence, 23 Crest Road East, Rolling Hills, CA

PROJECT NO: 23-3282

DATE: 4/5/13

EQUIPMENT: Track Mounted Excavator

LOGGED BY: AM/RK/EH



Hamilton & Associates, Inc.

PLATE B-7

TEST PIT LOG

No. TP-8

DESCRIPTION:

0-3': SOIL:

Silty Clay, dark brown, few small scattered bedrock fragments, dry to moist, firm to stiff.


3'- 4': BEDROCK:

Siltstone, diatomaceous, tan, thinly bedded, well indurated, few hard cemented layers, slightly moist.

Bedding: N-S, 20W①
N30W, 18SW②

SKETCH:

North

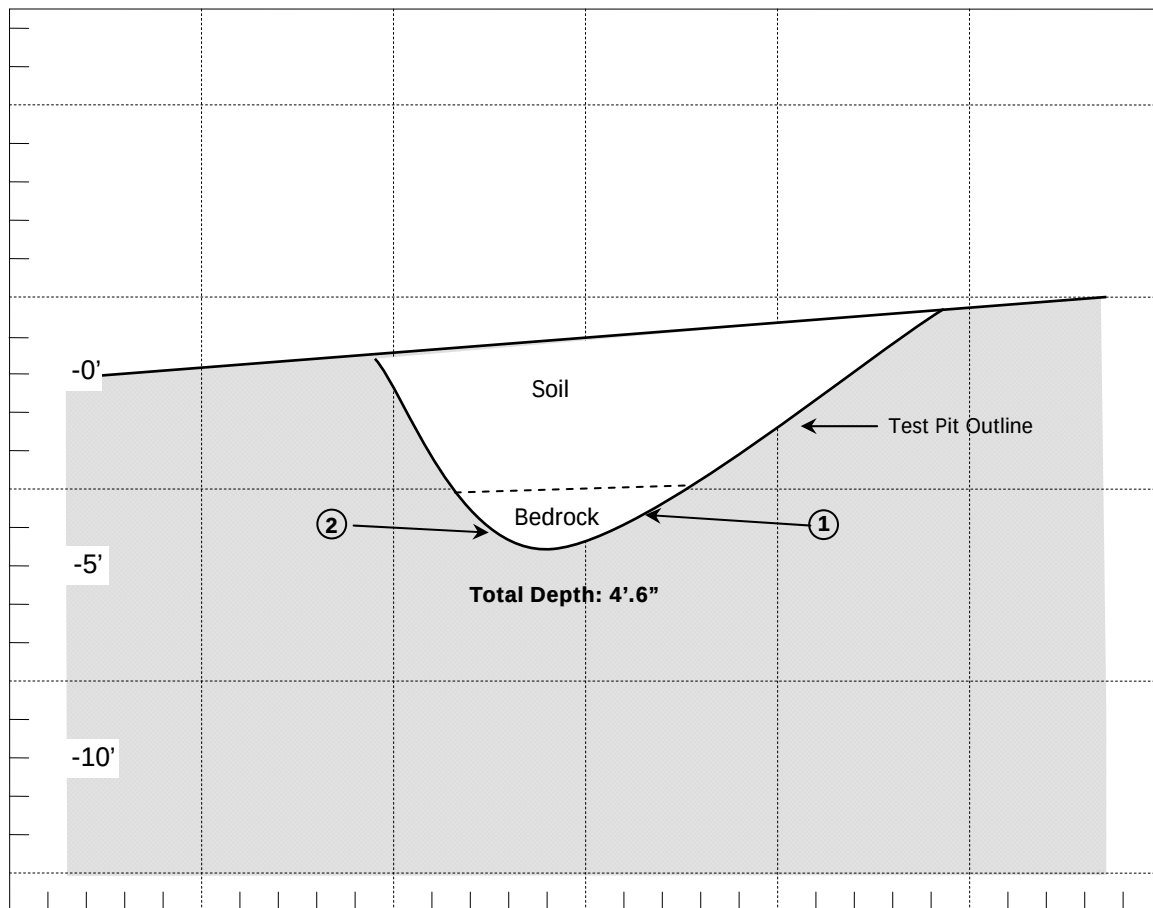

PROJECT: Ogasawara Residence, 23 Crest Road East, Rolling Hills, CA

PROJECT NO: 23-3282

DATE: 4/5/13

EQUIPMENT: Track Mounted Excavator

LOGGED BY: AM/RK/EH



Hamilton & Associates, Inc.

PLATE B-8

TEST PIT LOG

No. TP-9

DESCRIPTION:

0-2'.6: SOIL:

Silty Clay, dark brown, few small scattered bedrock fragments, dry to moist, firm to stiff.


2'.6"- 4': BEDROCK:

Siltstone, diatomaceous, tan/brown to beige, thinly bedded, well indurated, slightly moist.

Bedding: N60W, 15 SW

SKETCH:

North

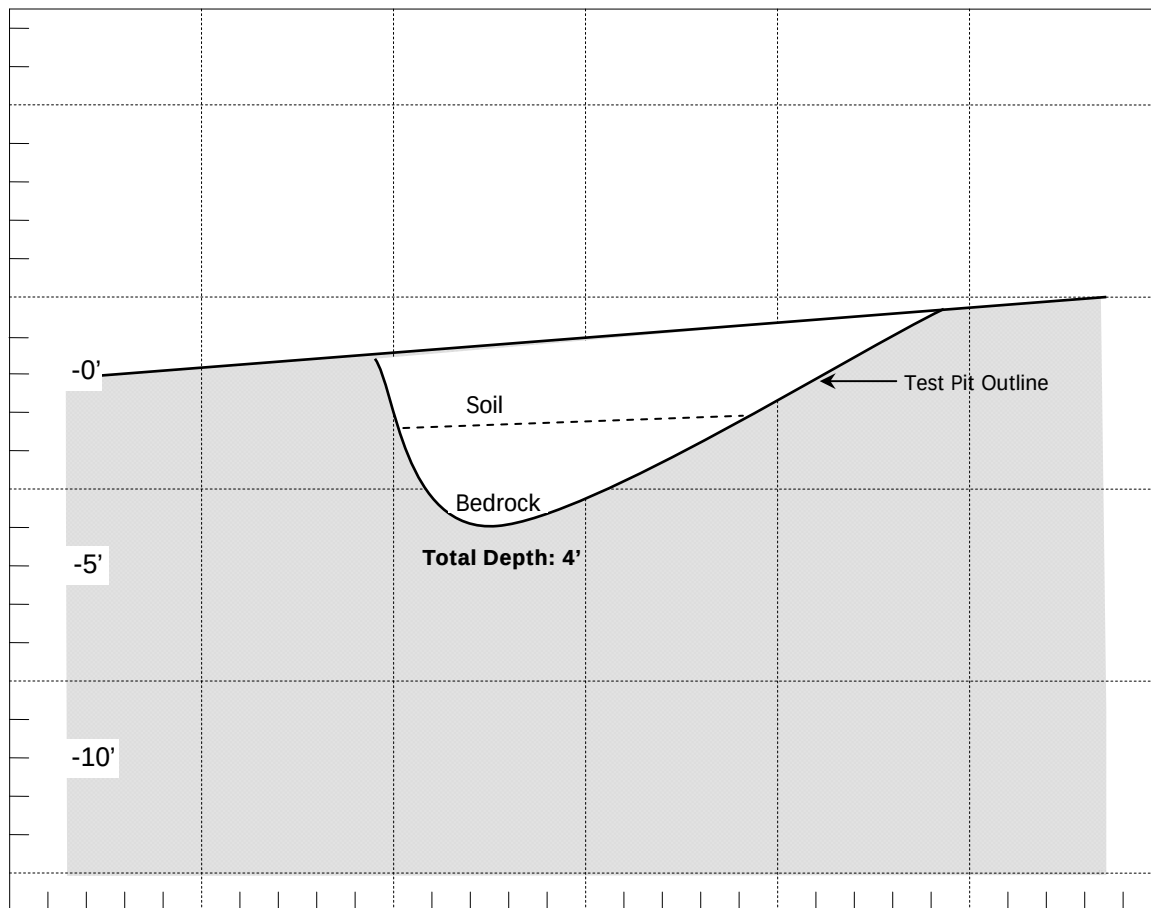

PROJECT: Ogasawara Residence, 23 Crest Road East, Rolling Hills, CA

PROJECT NO: 23-3282

DATE: 4/5/13

EQUIPMENT: Track Mounted Excavator

LOGGED BY: AM/RK/EH



Hamilton & Associates, Inc.

PLATE B-9

TEST PIT LOG

No. TP-10

DESCRIPTION:

0-2'.6": SOIL:

Silty Clay, dark brown, scattered small bedrock fragments, slightly moist to moist, firm to stiff.


2'.6"- 3'.6": BEDROCK:

Siltstone, diatomaceous, tan/brown to beige, thinly bedded, well indurated, slightly moist.

Bedding: N55W, 5 SW

SKETCH:

North

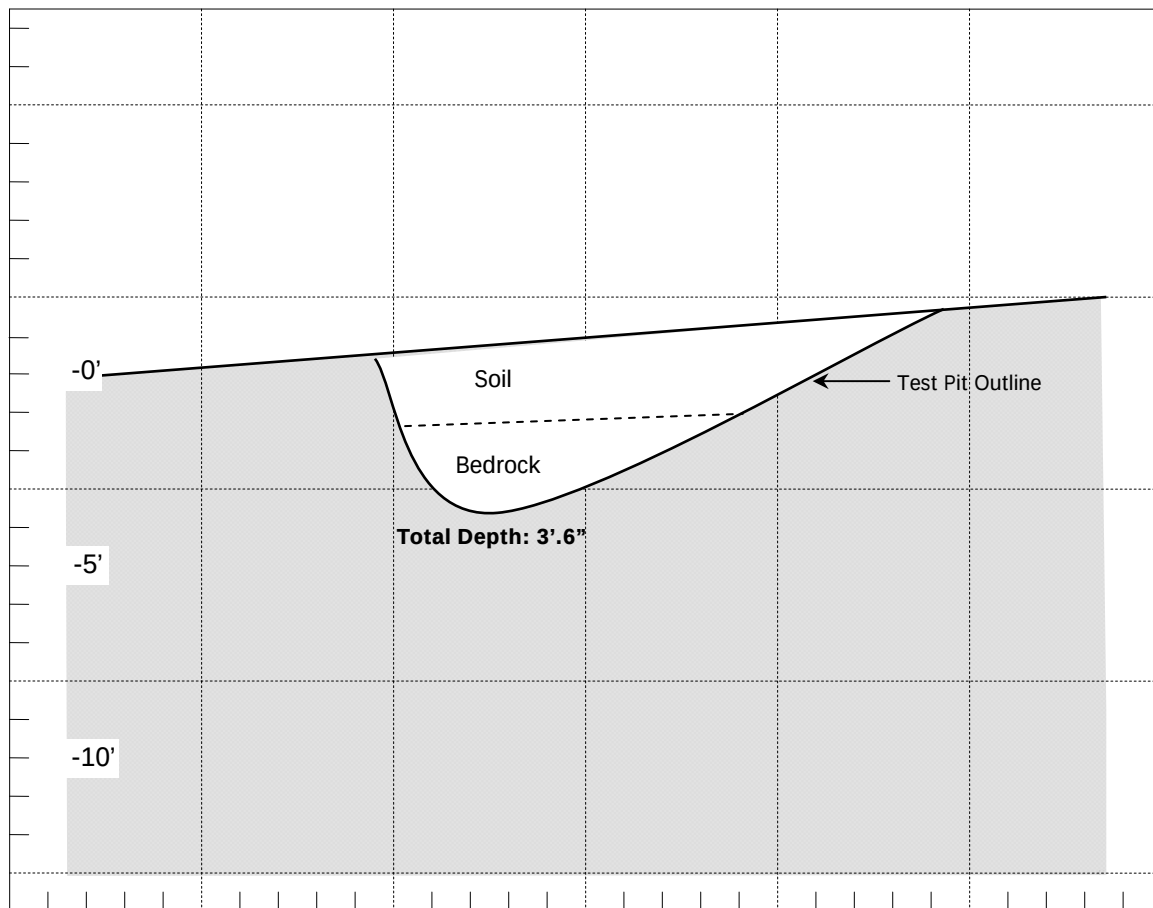

PROJECT: Ogasawara Residence, 23 Crest Road East, Rolling Hills, CA

PROJECT NO: 23-3282

DATE: 4/5/13

EQUIPMENT: Track Mounted Excavator

LOGGED BY: AM/RK/EH



Hamilton & Associates, Inc.

PLATE B-10

SUMMARY OF BORING NO. 1

Drive (Kip-Ft.)	U C B Samples	Depth (Ft.)	Description
			0-1': Soil (Colluvium): Silty Clay, dark brown, bedrock fragments, loose, dry.
			1'-60': Bedrock: Siltstone, thinly bedded, beige/gray to tan/brown, diatomaceous, moist, well indurated. BEDDING: @ 3' N45W, 12SW
3.2		5	@ 8' E-W, 10S
3.5		10	@ 13' E-W, 6S
3.9		15	@ 15' N70W, 10SW *@ 15'-17' Very Fractured, Tight and Intact
			@ 19' N40W, 13NE
1.8		20	
(Continued)			
Geotechnical and Geologic Engineering Investigation 23 Crest Road East Rolling Hills, California			Project No. 23-3282
			Plate B-11
 Hamilton & Associates, Inc.			

SUMMARY OF BORING NO. 1 (cont.)

Drive Energy (Kip-Ft.)	U C B Samples	Depth (Ft.)	Description
1.8		20	Bedrock: Siltstone, thinly bedded, beige/gray to tan/brown, diatomaceous, moist, well indurated. BEDDING: @ 22' E-W, 4S
		25	@ 27' N45E, 5SE
4.2		30	@ N-S, 3W @ 31'-34' sandy siltstone, brown, "baked" appearance, blocky fracture.
		35	@ 34'-48' Basalt: dark gray to reddish brown, massive, fractured.
10.5		40	
(Continued)			

Geotechnical and Geologic Engineering Investigation
23 Crest Road East
Rolling Hills, California

Project No. 23-3282

Plate B-12



Hamilton & Associates, Inc.

SUMMARY OF BORING NO. 1 (cont.)

Drive Energy (Kip-Ft.)	U C B Samples	Depth (Ft.)	Description
10.5		40	Bedrock: Basalt, dark gray to reddish brown, massive, fractured. BEDDING:
		45	
			@ 48'-52' Siltstone: sandy, brown, "baked" appearance.
17.5		50	
			@ 52'-56' Siltstone: @ 52' N70E, 10SE light gray to brown, thinly bedded.
		55	
			@ 56'-60' Siltstone: sandy, "baked" appearance, blocky fracture.
17.9		60	End of Boring @ 60 Feet
Geotechnical and Geologic Engineering Investigation 23 Crest Road East Rolling Hills, California			Project No. 23-3282
			Plate B-13
 Hamilton & Associates, Inc.			

SUMMARY OF BORING NO. 2			
Drive (Kip-Ft.)	U C B Samples	Depth (Ft.)	Description
			0-4': Soil (Colluvium): Silty Clay, dark brown, few bedrock fragments, loose, dry.
3.5		5	4'-60': Bedrock: Siltstone, thinly bedded, light gray/tan/brown, diatomaceous, moist, well indurated. BEDDING: @ 5' E-W, 15S @ 6' N85E, 17SE
1.8		10	@ 9' N45W, 14SW
		15	@ 14' N50W, 13SW
3.2		20	@ 20' N45W, 10SW
(Continued)			
Geotechnical and Geologic Engineering Investigation 23 Crest Road East Rolling Hills, California			Project No. 23-3282
			Plate B-14
 Hamilton & Associates, Inc.			

SUMMARY OF BORING NO. 2 (cont.)

Drive Energy (Kip-Ft.)	U C B Samples	Depth (Ft.)	Description
3.2		20	Bedrock: Siltstone, thinly bedded, light gray/tan/brown, diatomaceous, moist, well indurated. BEDDING: @ 20' N45W, 10SW
		25	@ 25' N30W, 8SW
4.6		30	@ 29'-38' Basalt: dark gray to reddish brown, massive, fractured
		35	
			38'-42' Siltstone: sandy, brown, "baked" appearance.
8.8		40	@ N30W, 14SW
(Continued)			

Geotechnical and Geologic Engineering Investigation
23 Crest Road East
Rolling Hills, California

Project No. 23-3282

Plate B-15



Hamilton & Associates, Inc.


SUMMARY OF BORING NO. 2 (cont.)

Drive Energy (Kip-Ft.)	U C B Samples	Depth (Ft.)	Description
10.5		40	Bedrock: Siltstone, sandy, brown, "baked" appearance. BEDDING: @ 42' N-S, 12W @ 42'-55' Siltstone beige/gray to tan/brown.
		45	
			@ 47' N40E, 8NW
17.5		50	
			@ 54' N60W, 40SW
		55	@ 55'-59' Basalt: dark gray to reddish brown, massive, fractured.
8.8			
		60	End of Boring @ 60 Feet
Geotechnical and Geologic Engineering Investigation 23 Crest Road East Rolling Hills, California			Project No. 23-3282
			Plate B-16
 Hamilton & Associates, Inc.			

CONSOLIDATION TEST RESULTS

TP-2 @ 0.5'

Pressure (Kips Per Square Foot)

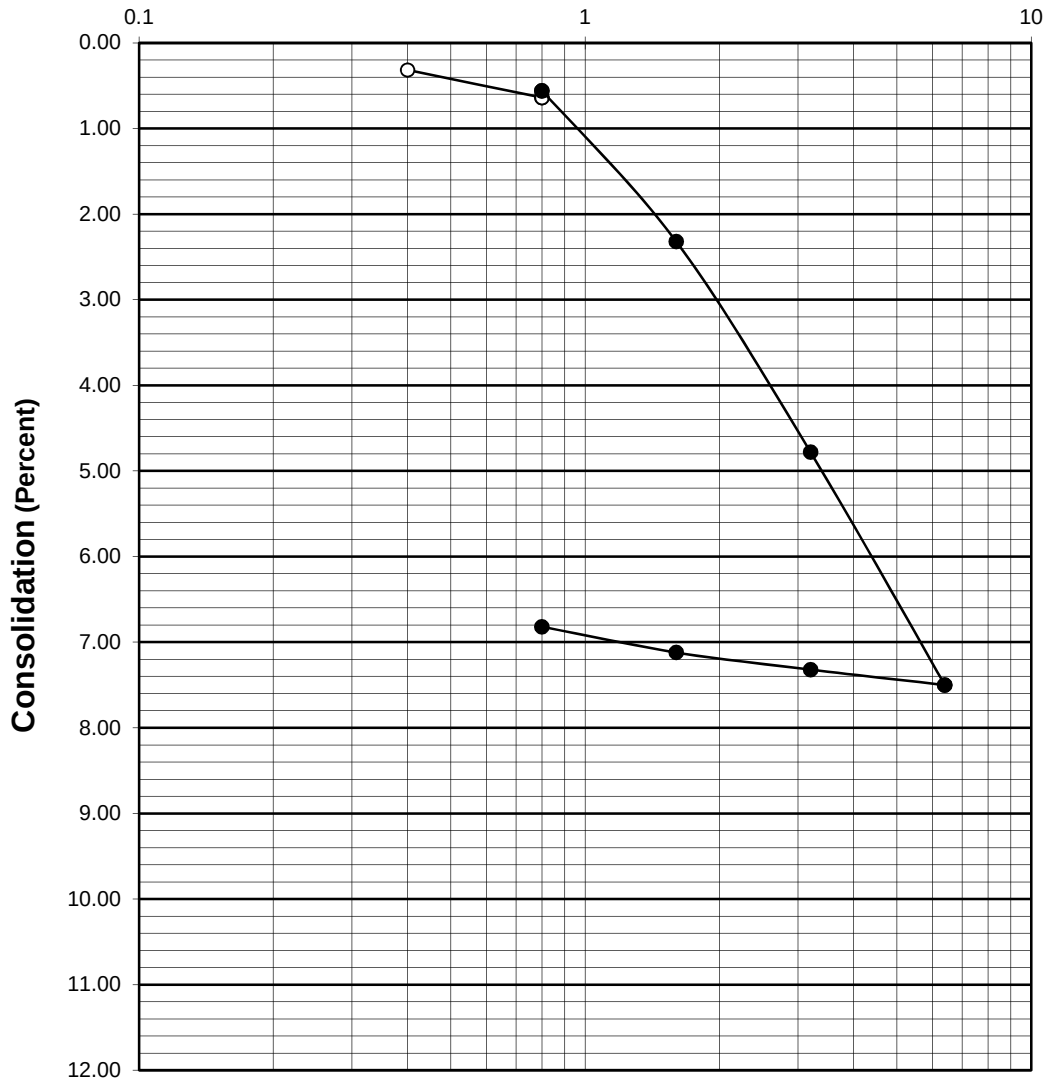

○ Test Specimen at In-Situ Moisture

● Test Specimen Submerged

Geotechnical and Geologic Engineering Investigation
23 Crest Road East
Rolling Hills, California


Project No. 23-3282

Plate C-1

HAMILTON & ASSOCIATES, INC.

CONSOLIDATION TEST RESULTS

TP-7 @ 3'

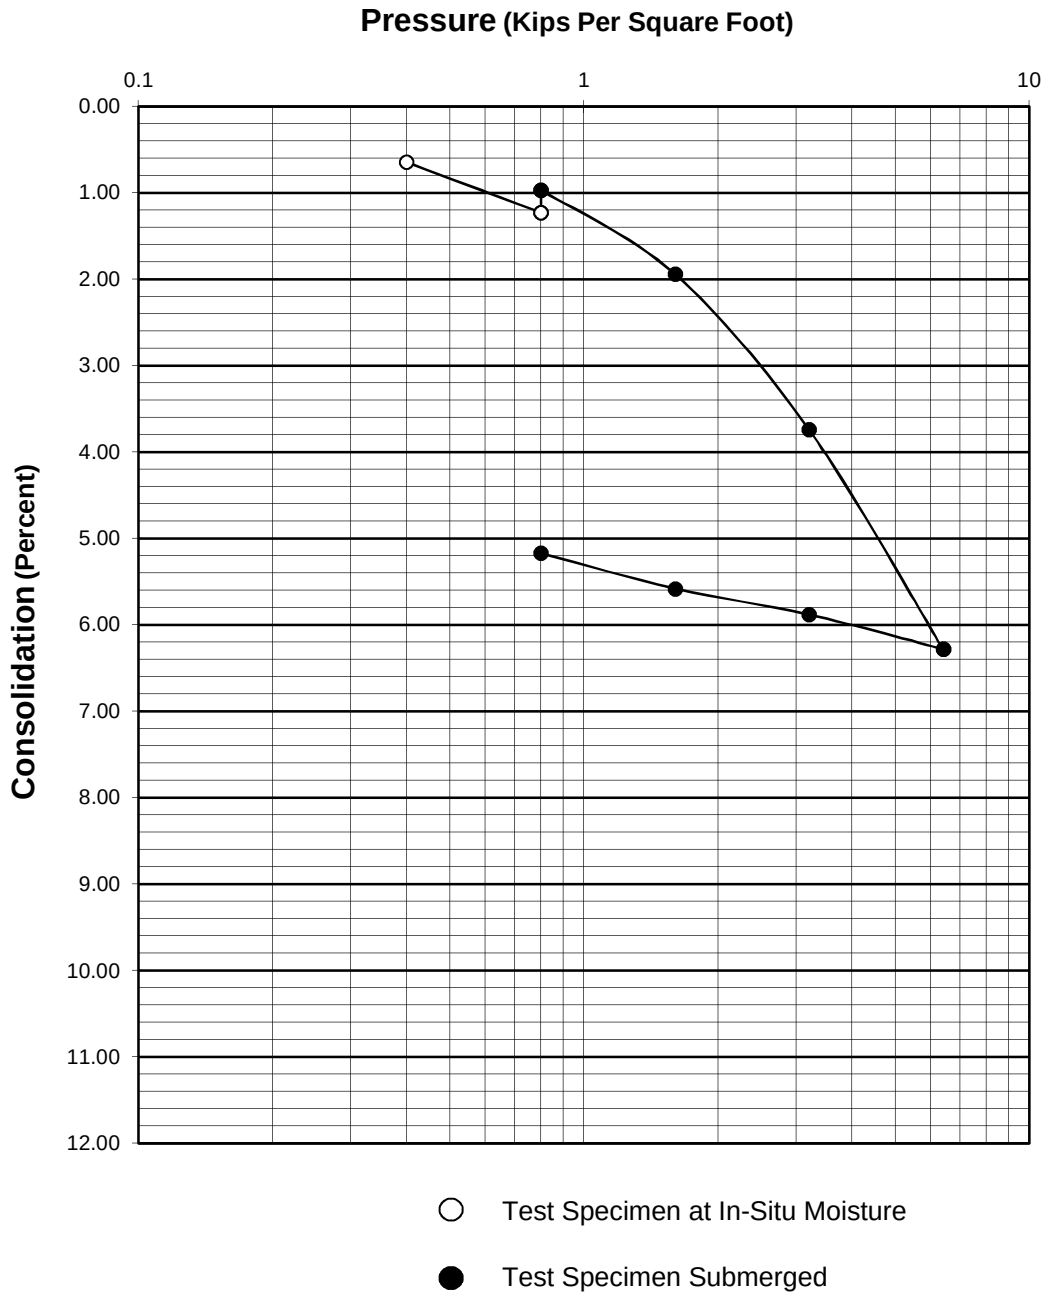



Geotechnical and Geologic Engineering Investigation
23 Crest Road East
Rolling Hills, California

Project No.	23-3282
Plate	C-2

HAMILTON & ASSOCIATES, INC.

SHEAR TEST RESULTS

TP-2 @ 2 Feet

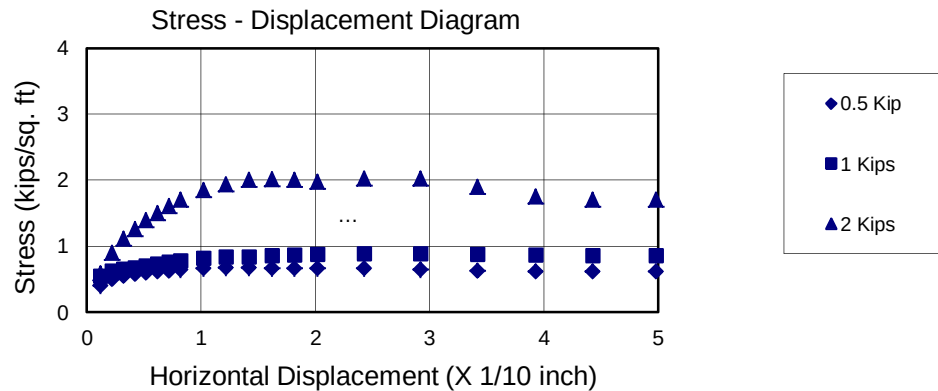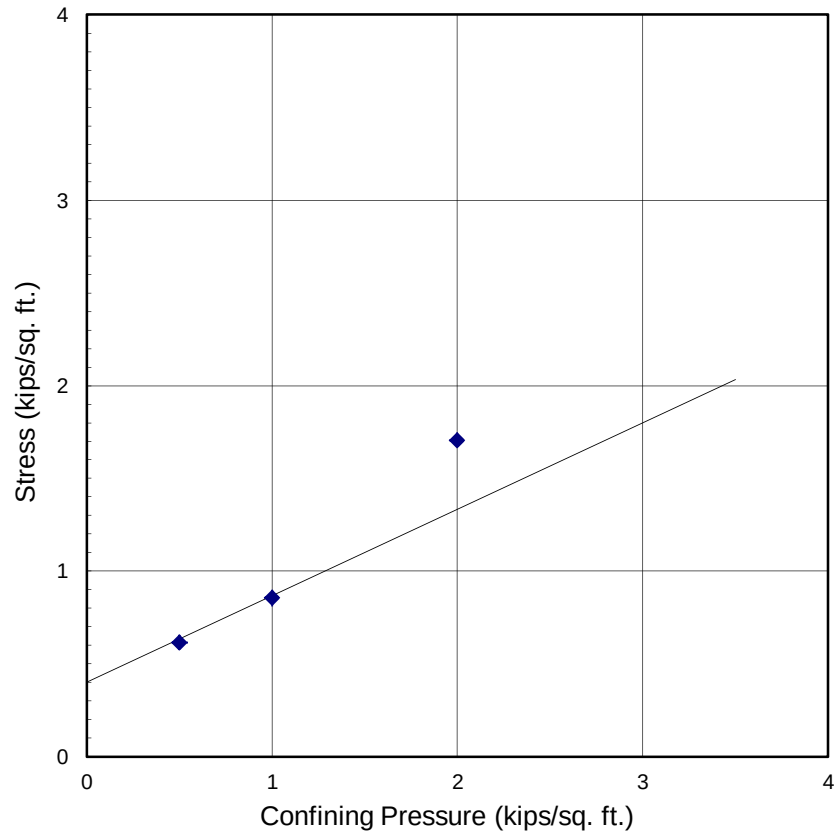

Siltstone samples were submerged for at least 24 hours.
 The samples had a density of 64.5 lbs./cu.ft. and a moisture content of 40 %
 Cohesion = 400 psf
 Friction Angle = 25 degrees
 Based on Ultimate Strength

Geotechnical Engineering Investigation
 23 Crest Road East
 Rolling Hills, California



Project No. 23-3282

Plate D-1

HAMILTON & ASSOCIATES

SHEAR TEST RESULTS

TP-4 @ 1 Foot

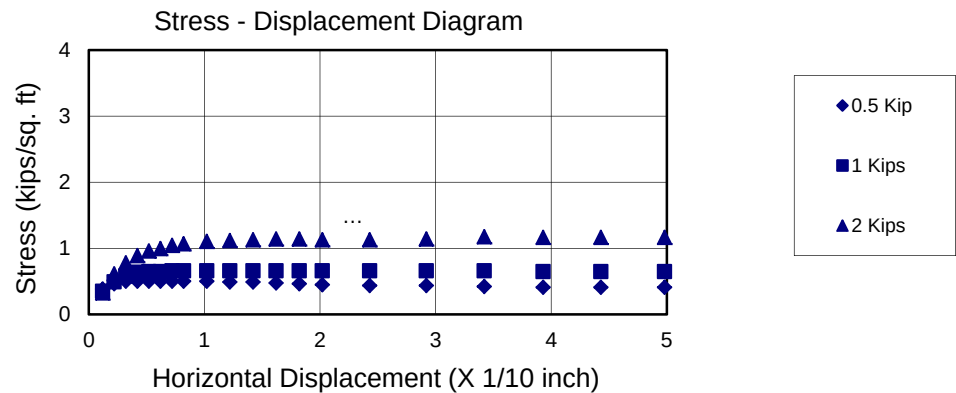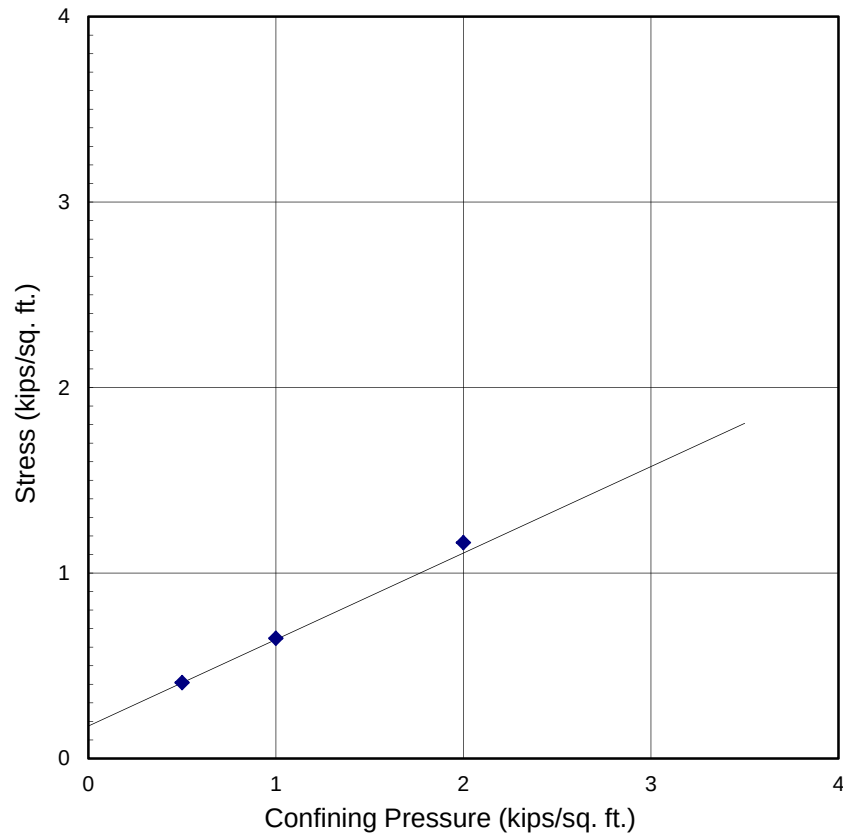

Clayey Silt samples were submerged for at least 24 hours.
 The samples had a density of 79.9 lbs./cu.ft. and a moisture content of 32.6 %
 Cohesion = 175 psf
 Friction Angle = 25 degrees
 Based on Ultimate Strength

Geotechnical Engineering Investigation
 23 Crest Road East
 Rolling Hills, California



Project No. 23-3282

Plate D-2

HAMILTON & ASSOCIATES

SHEAR TEST RESULTS

TP-5 @ 5 Feet

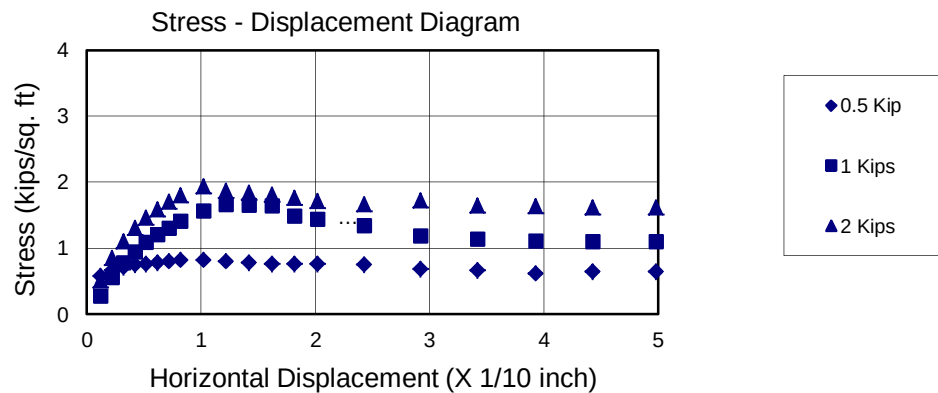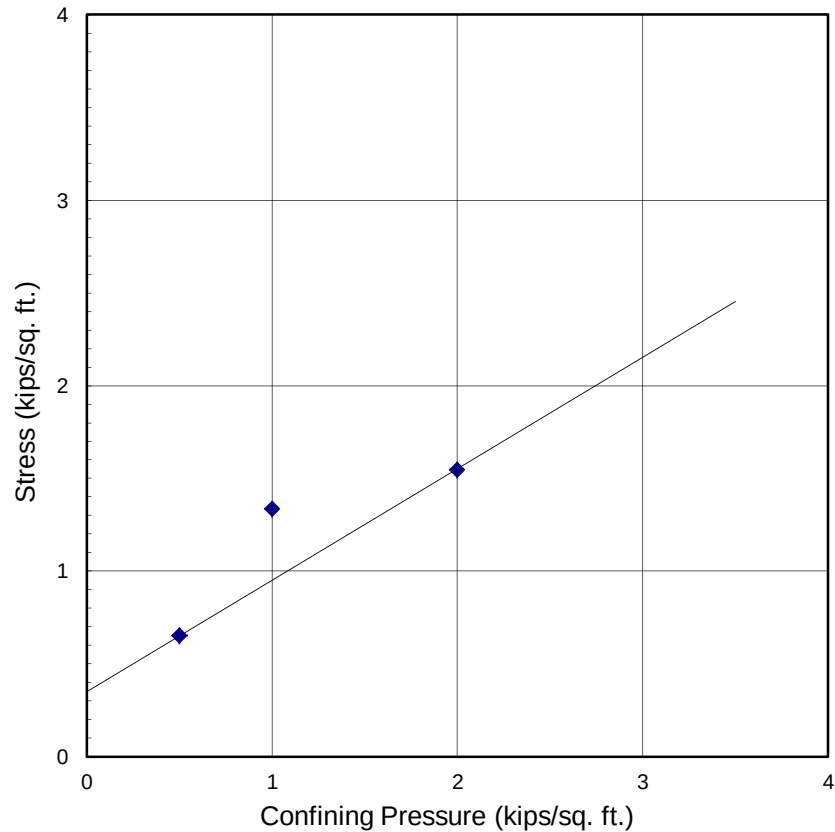

Siltstone samples were submerged for at least 24 hours.
 The samples had a density of 65 lbs./cu.ft. and a moisture content of 41 %
 Cohesion = 350 psf
 Friction Angle = 31 degrees
 Based on 80% Peak

Geotechnical Engineering Investigation
 23 Crest Road East
 Rolling Hills, California



Project No. 23-3282

Plate D-3

HAMILTON & ASSOCIATES

SHEAR TEST RESULTS

TP-8 @ 4.5 Feet

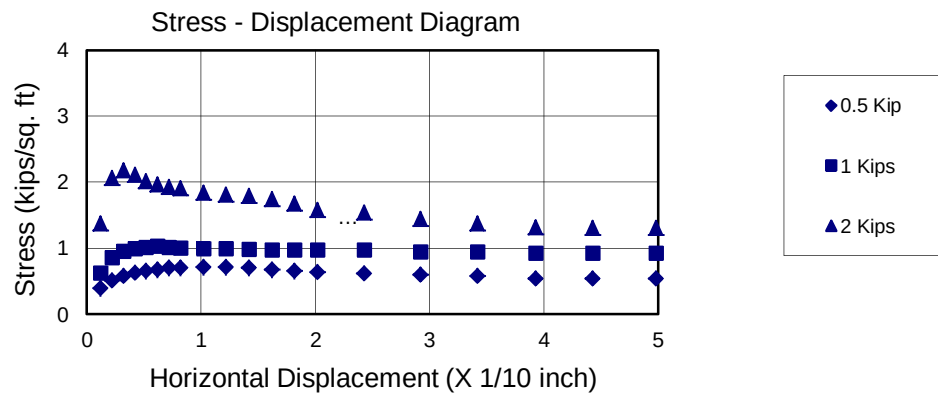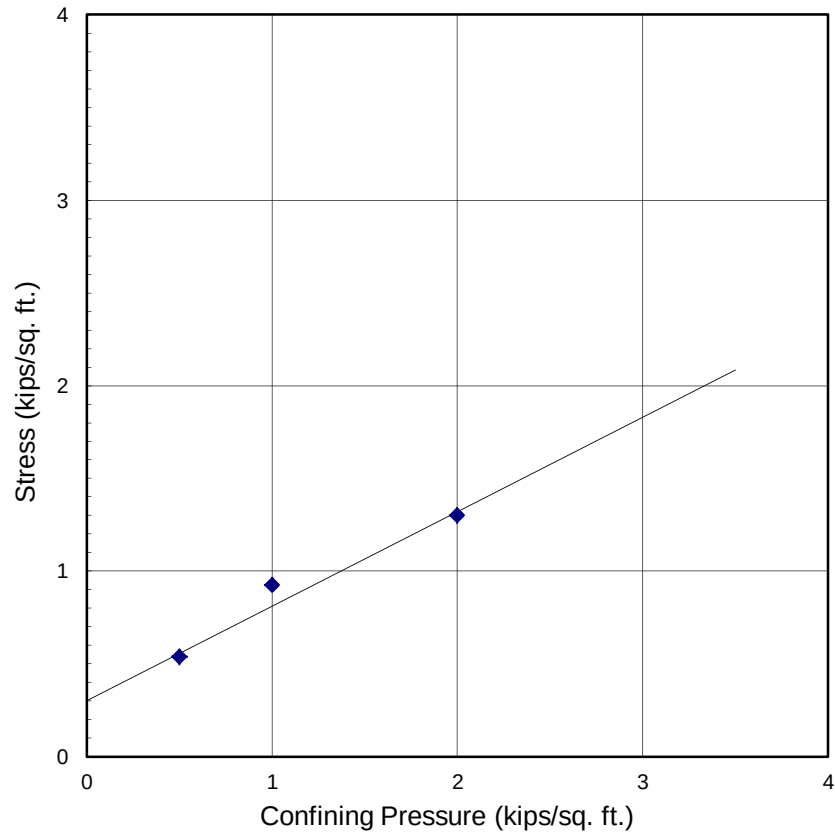

Siltstone samples were submerged for at least 24 hours.
 The samples had a density of 76.7 lbs./cu.ft. and a moisture content of 39.1 %
 Cohesion = 300 psf
 Friction Angle = 27 degrees
 Based on Ultimate Strength

Geotechnical Engineering Investigation
 23 Crest Road East
 Rolling Hills, California



Project No. 23-3282

Plate D-4

HAMILTON & ASSOCIATES

SHEAR TEST RESULTS

Boring No. 1 @ 10 Feet

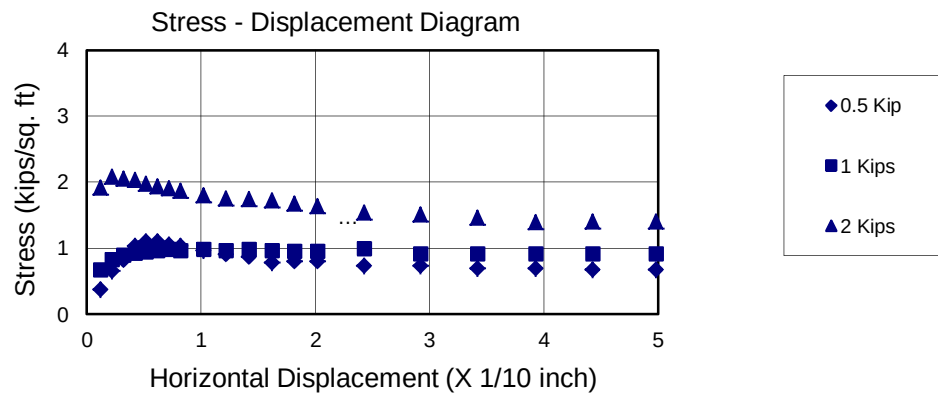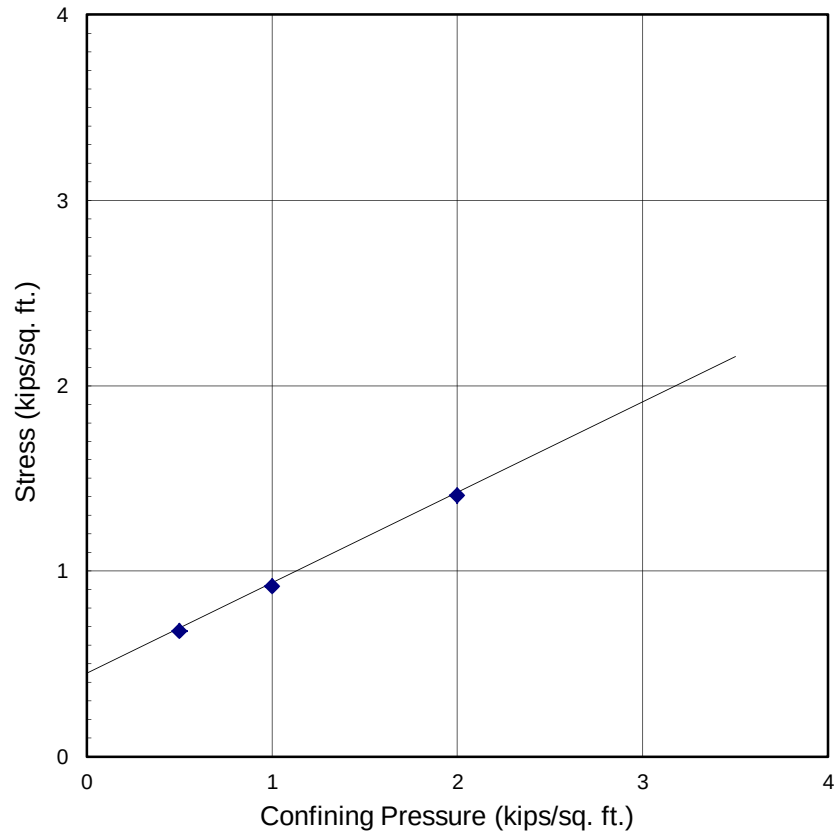

Bedrock samples were submerged for at least 24 hours.
 The samples had a density of 90 lbs./cu.ft. and a moisture content of 38.1 %
 Cohesion = 450 psf
 Friction Angle = 26 degrees
 Based on Ultimate Strength

Geotechnical Engineering Investigation
 23 Crest Road East
 Rolling Hills, California



Project No. 23-3282

Plate D-5

HAMILTON & ASSOCIATES

REPEATED SHEAR TEST RESULTS

Boring No. 1 @ 10 Feet

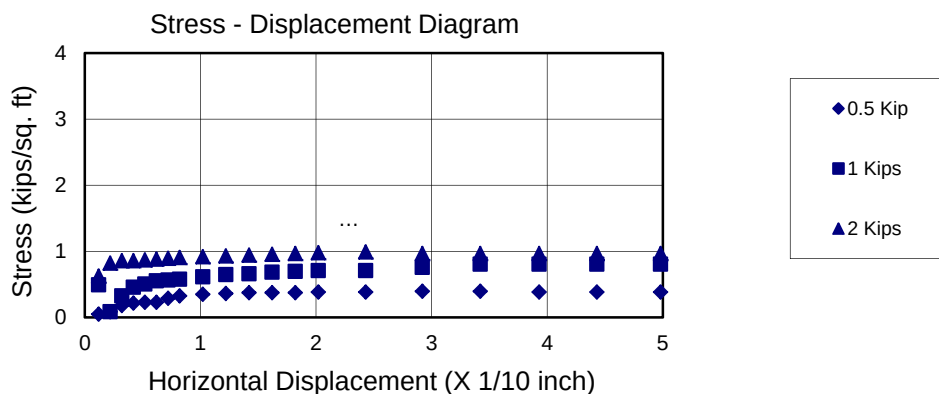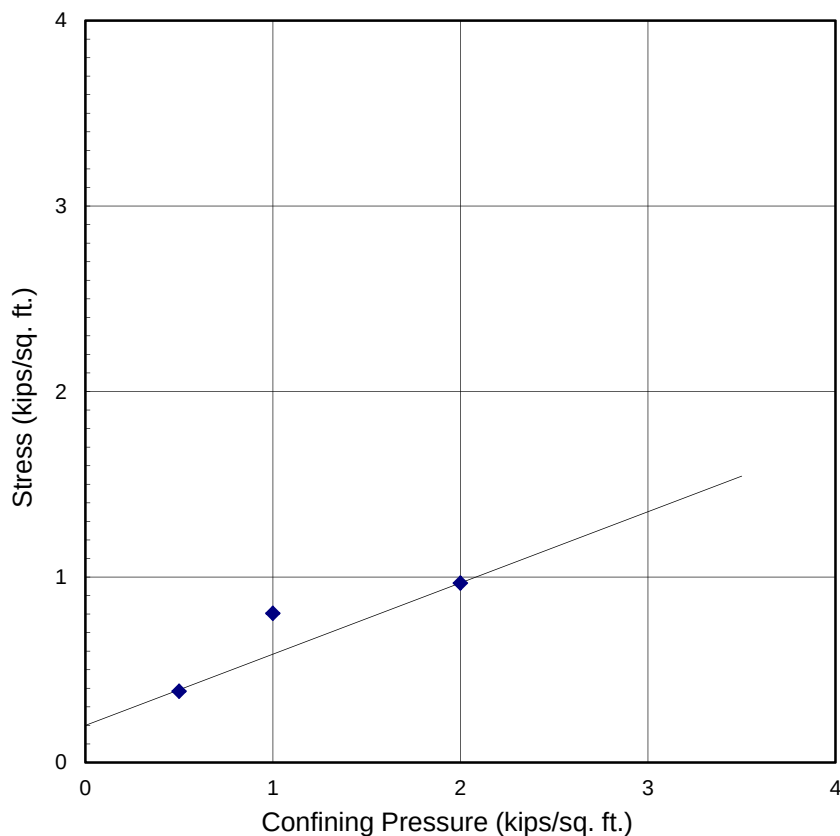

Bedrock samples were submerged for at least 24 hours.
 The samples had a density of 92 lbs./cu.ft. and a moisture content of 38.5 %
 Cohesion = 200 psf
 Friction Angle = 21 degrees
 Based on Ultimate Strength

Geotechnical Engineering Investigation
 23 Crest Road East
 Rolling Hills, California



Project No. 23-3282

Plate D-5a

HAMILTON & ASSOCIATES

SHEAR TEST RESULTS

Boring No. 2 @ 5 Feet

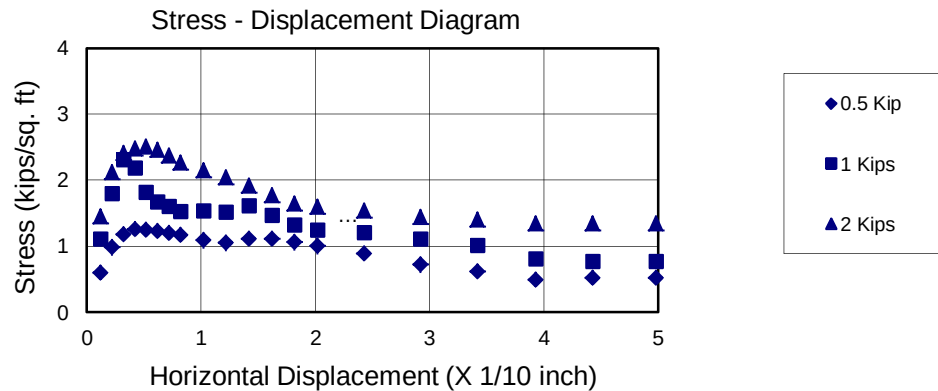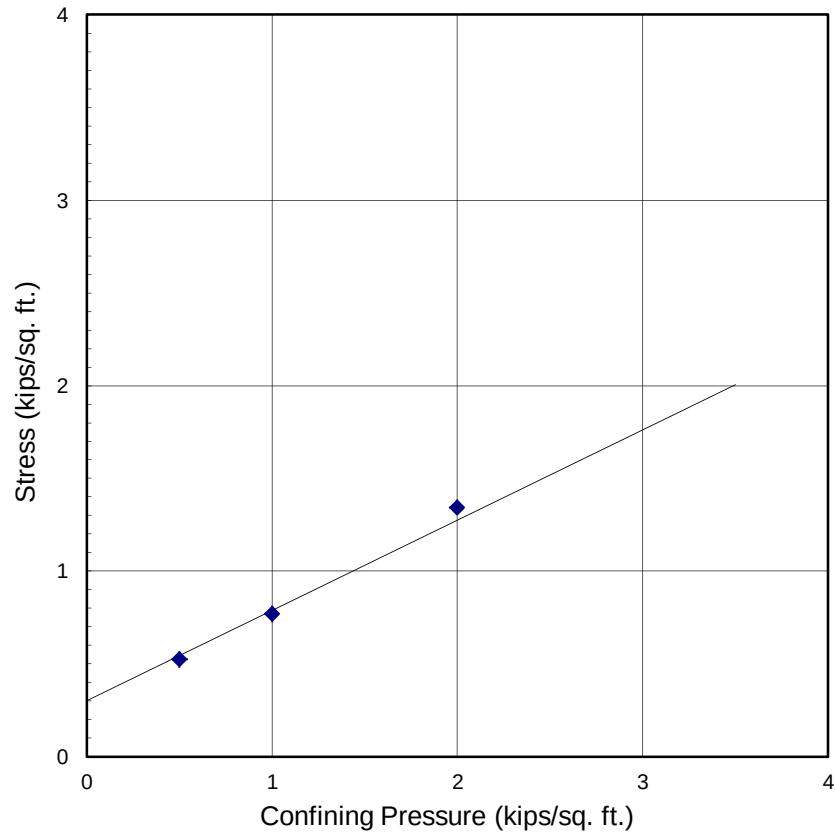

Bedrock samples were submerged for at least 24 hours.
 The samples had a density of 85.9 lbs./cu.ft. and a moisture content of 36.3 %
 Cohesion = 300 psf
 Friction Angle = 26 degrees
 Based on Ultimate Strength

Geotechnical Engineering Investigation
 23 Crest Road East
 Rolling Hills, California



Project No. 23-3282

Plate D-6

HAMILTON & ASSOCIATES

SHEAR TEST RESULTS

Boring No. 2 @ 10 Feet

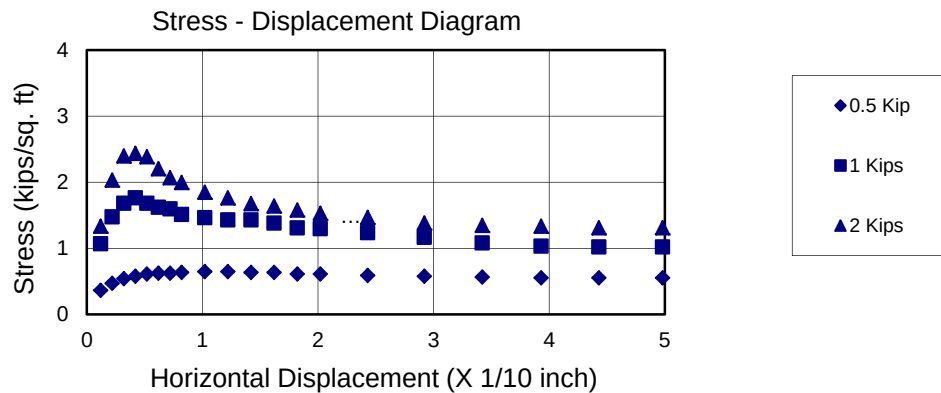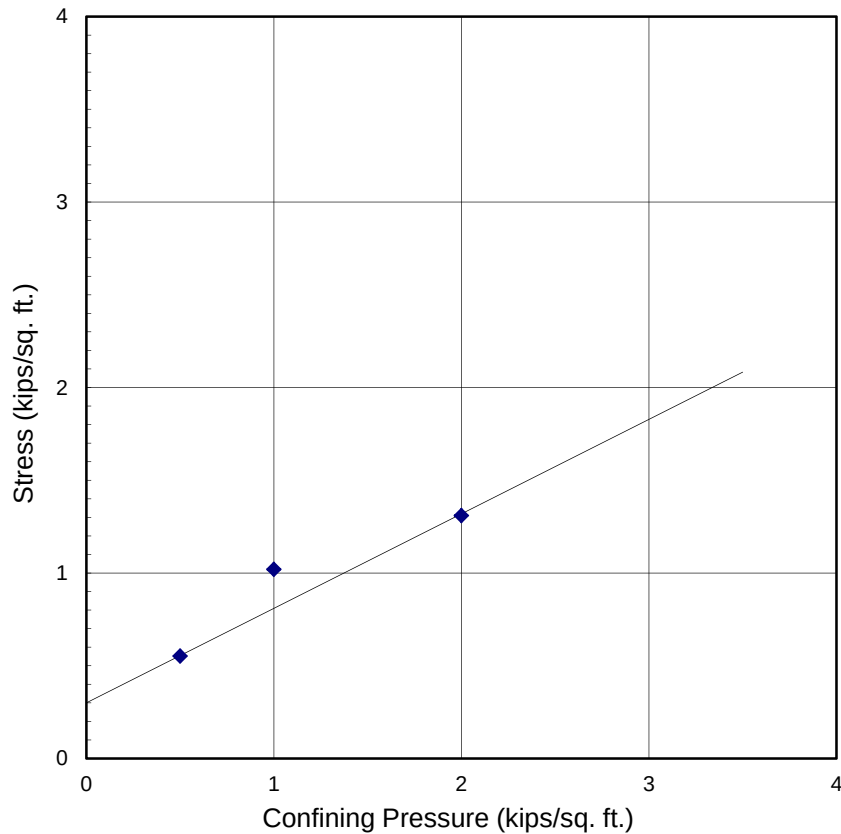

Bedrock samples were submerged for at least 24 hours.
 The samples had a density of 92 lbs./cu.ft. and a moisture content of 38.3 %
 Cohesion = 300 psf
 Friction Angle = 27 degrees
 Based on Ultimate Strength

Geotechnical Engineering Investigation
 23 Crest Road East
 Rolling Hills, California



Project No. 23-3282

Plate D-7

HAMILTON & ASSOCIATES

REPEATED SHEAR TEST RESULTS

Boring No. 2 @ 10 Feet

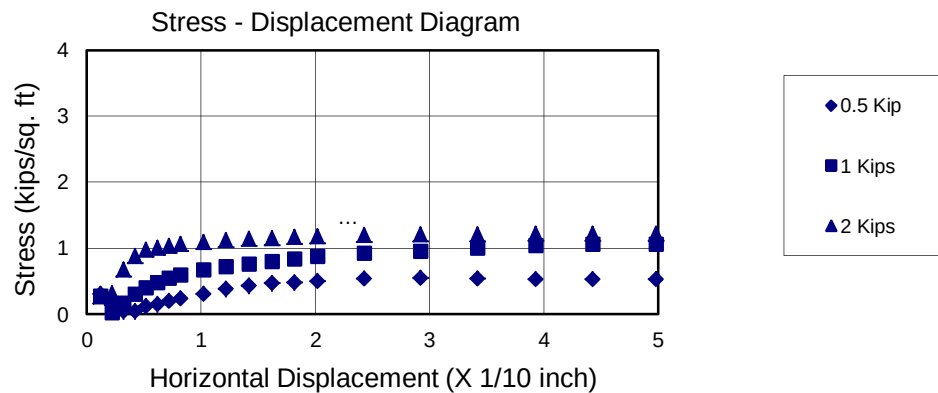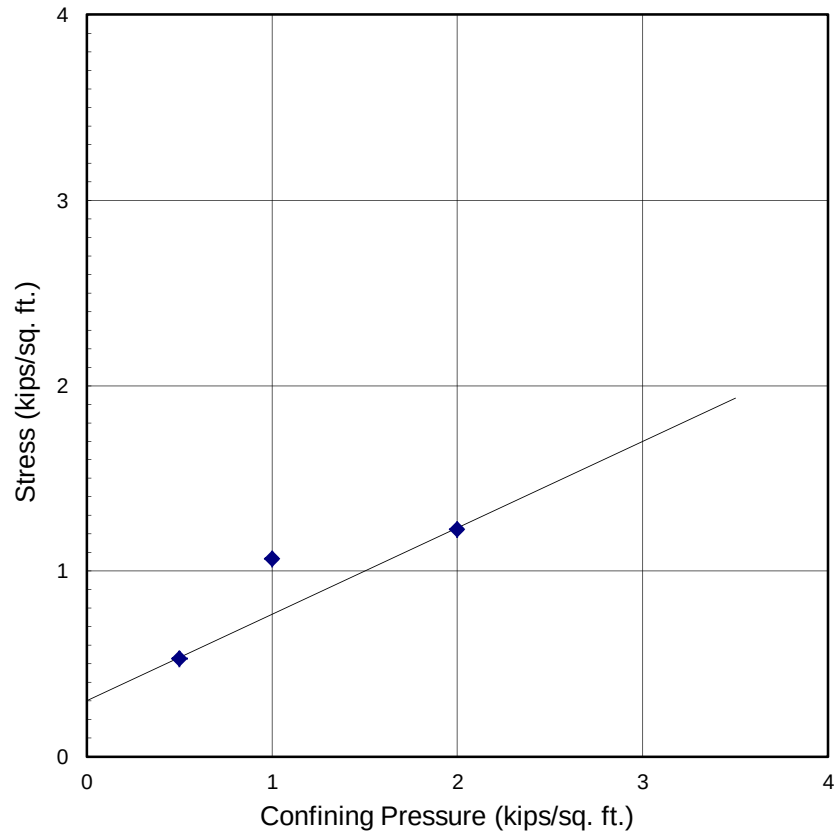

Bedrock samples were submerged for at least 24 hours.
 The samples had a density of 90 lbs./cu.ft. and a moisture content of 36.7 %
 Cohesion = 300 psf
 Friction Angle = 25 degrees
 Based on Ultimate Strength

Geotechnical Engineering Investigation
 23 Crest Road East
 Rolling Hills, California



Project No. 23-3282

Plate D-7a

HAMILTON & ASSOCIATES

SHEAR TEST RESULTS

Boring No. 2 @ 20 Feet

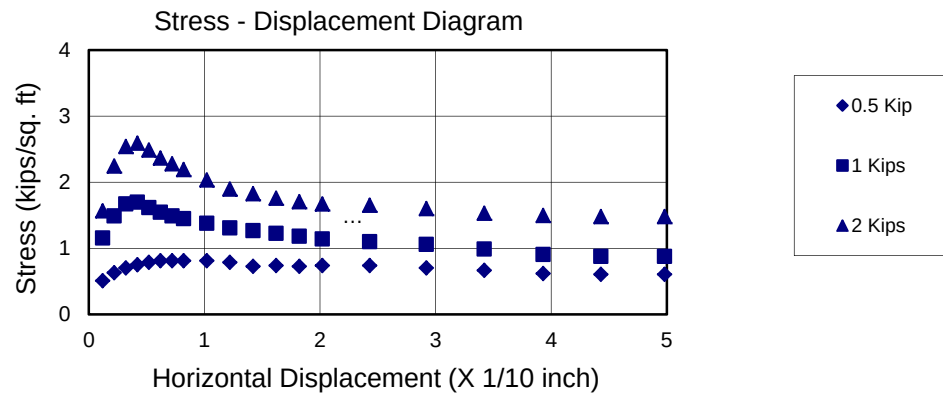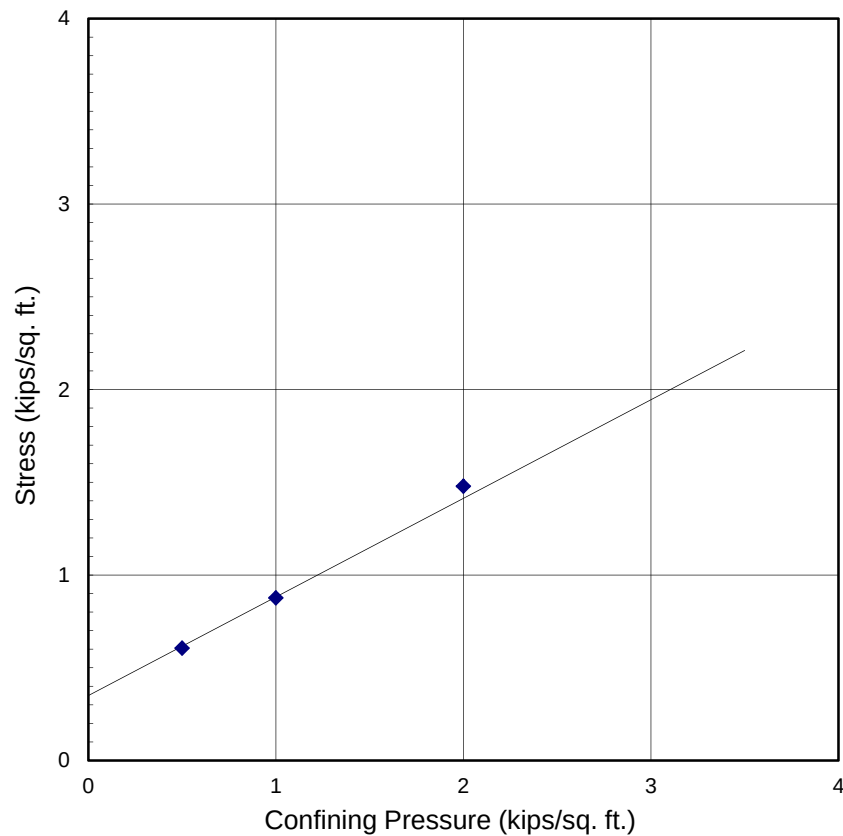

Bedrock samples were submerged for at least 24 hours.
 The samples had a density of 93 lbs./cu.ft. and a moisture content of 38.3 %
 Cohesion = 350 psf
 Friction Angle = 28 degrees
 Based on Ultimate Strength

Geotechnical Engineering Investigation
 23 Crest Road East
 Rolling Hills, California


Project No. 23-3282

Plate D-8


HAMILTON & ASSOCIATES

APPENDIX B


SLOPE STABILITY ANALYSIS

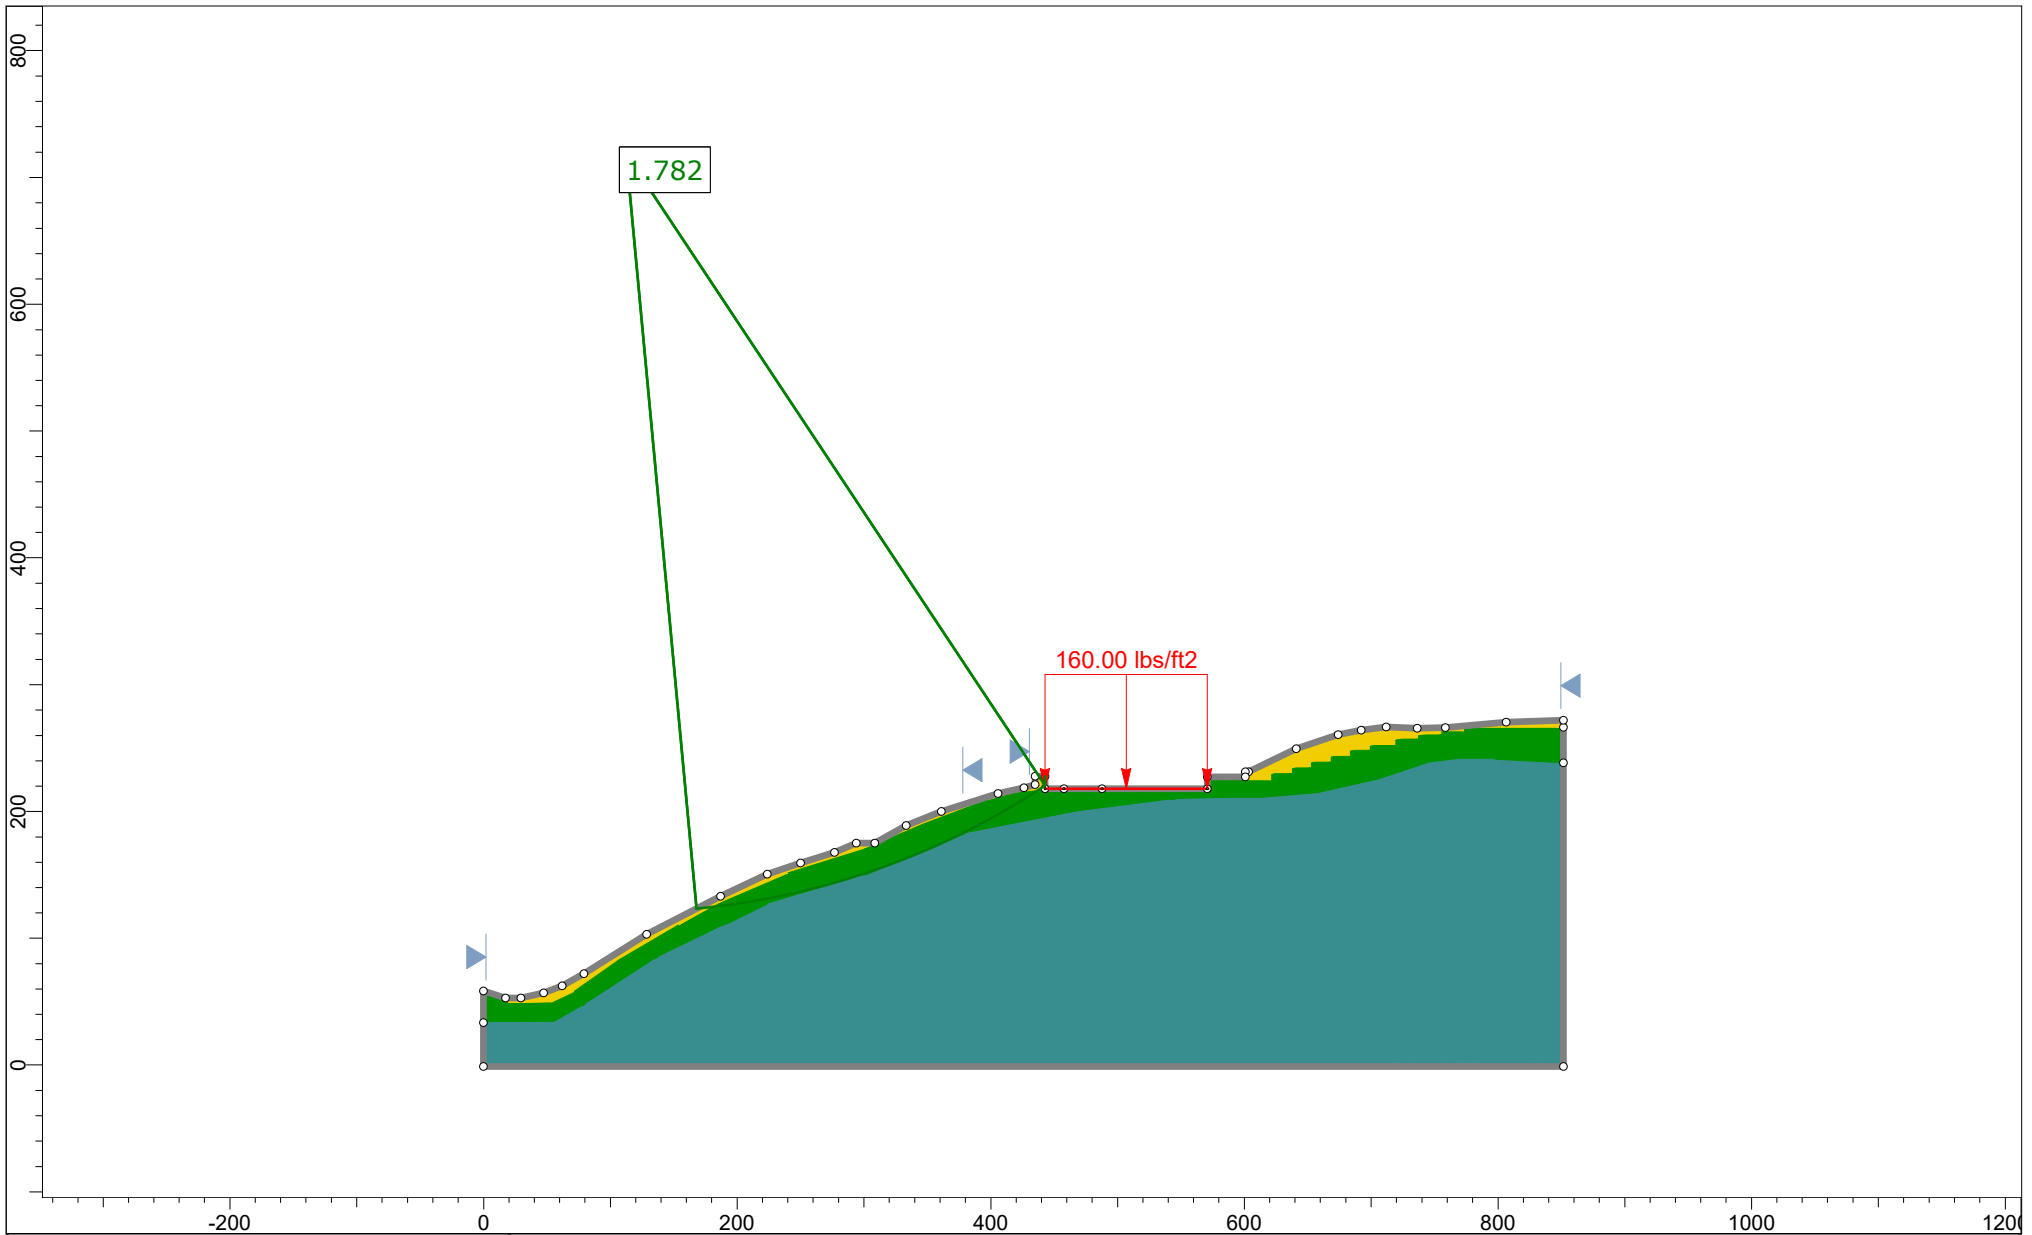

Project	Ogasawara Residence		
Group	Cross Section A	Scenario	Circular- Global Static
Drawn By	KD	Company	Hamilton & Associates
Date	May 2024	File Name	Ogasawara Slope Stability.slmd

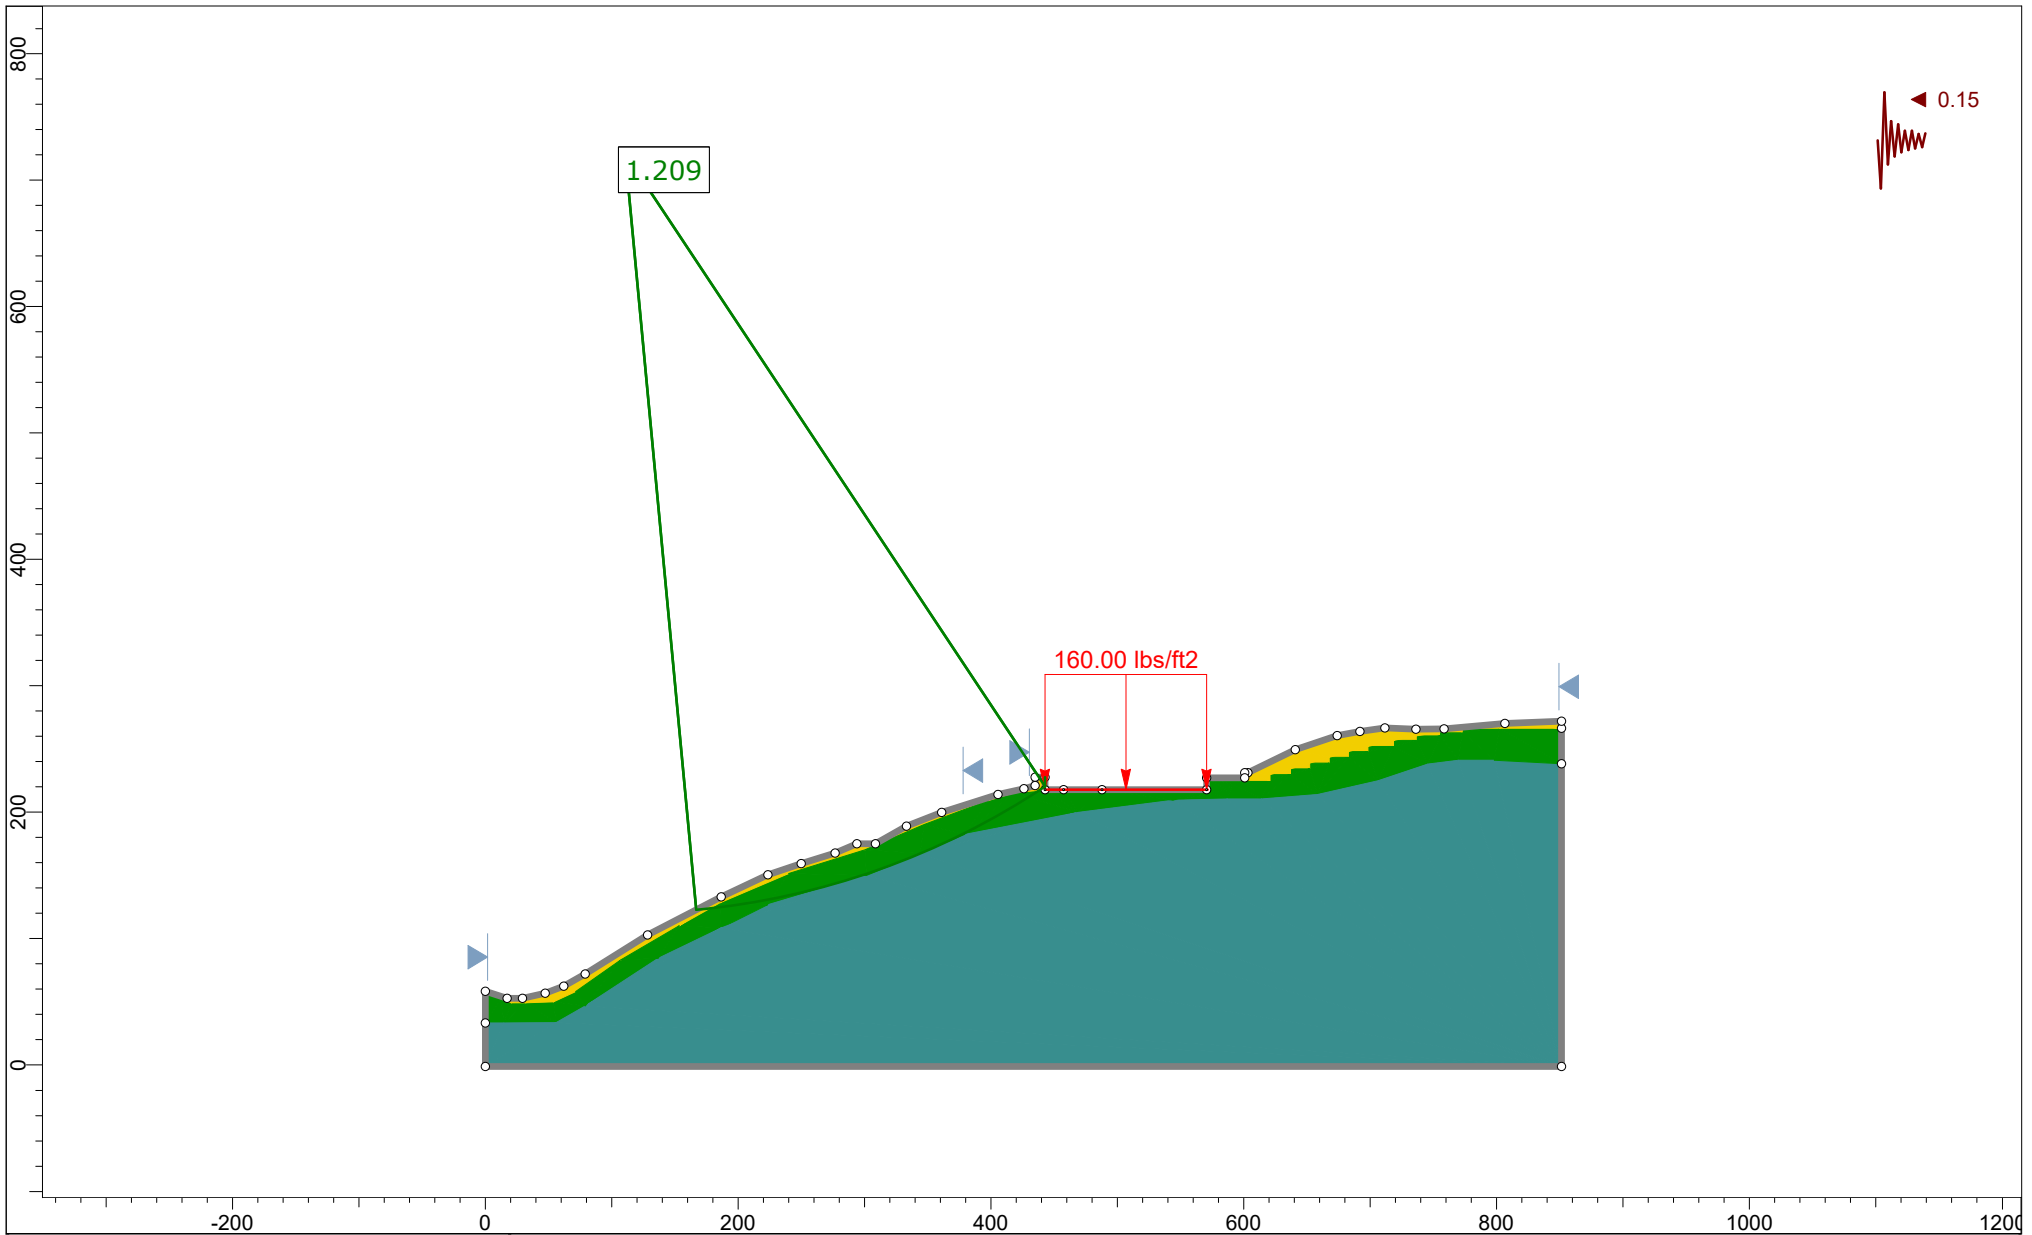


	Project		Ogaswara Residence	
	Group	Cross Section A	Scenario	Circular- Global Seismic
	Drawn By	KD	Company	Hamilton & Associates
	Date	May 2024	File Name	Ogasawara Slope Stability.slmd
	SLIDEINTERPRET 9.008			

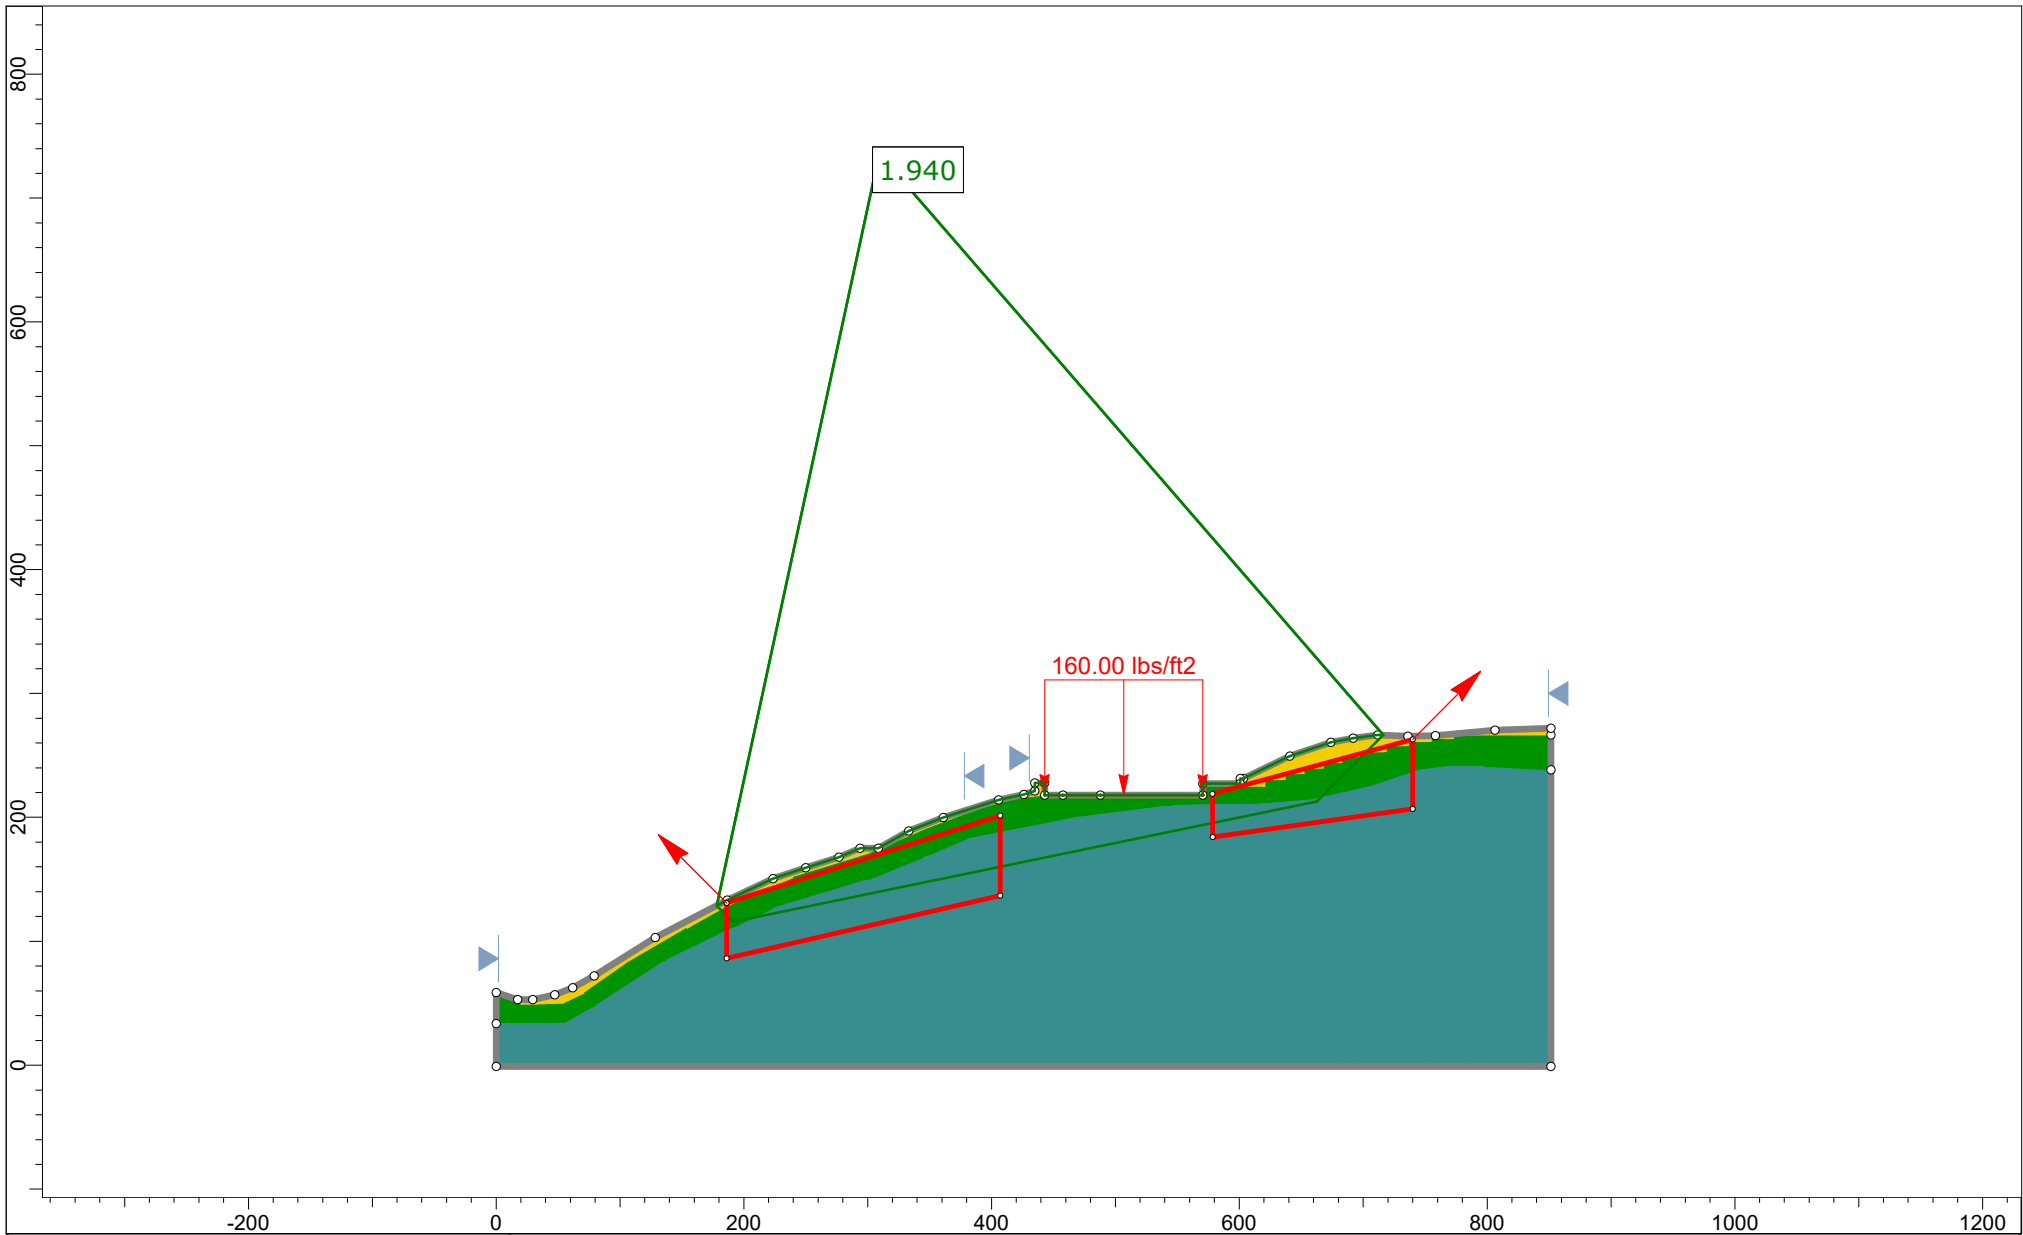


Project	Ogaswara Residence		
Group	Cross Section A	Scenario	Wedge- Global Static
Drawn By	KD	Company	Hamilton & Associates
Date	May 2024	File Name	Ogasawara Slope Stability.slmd




Ogasawara Slope Stability.slmd

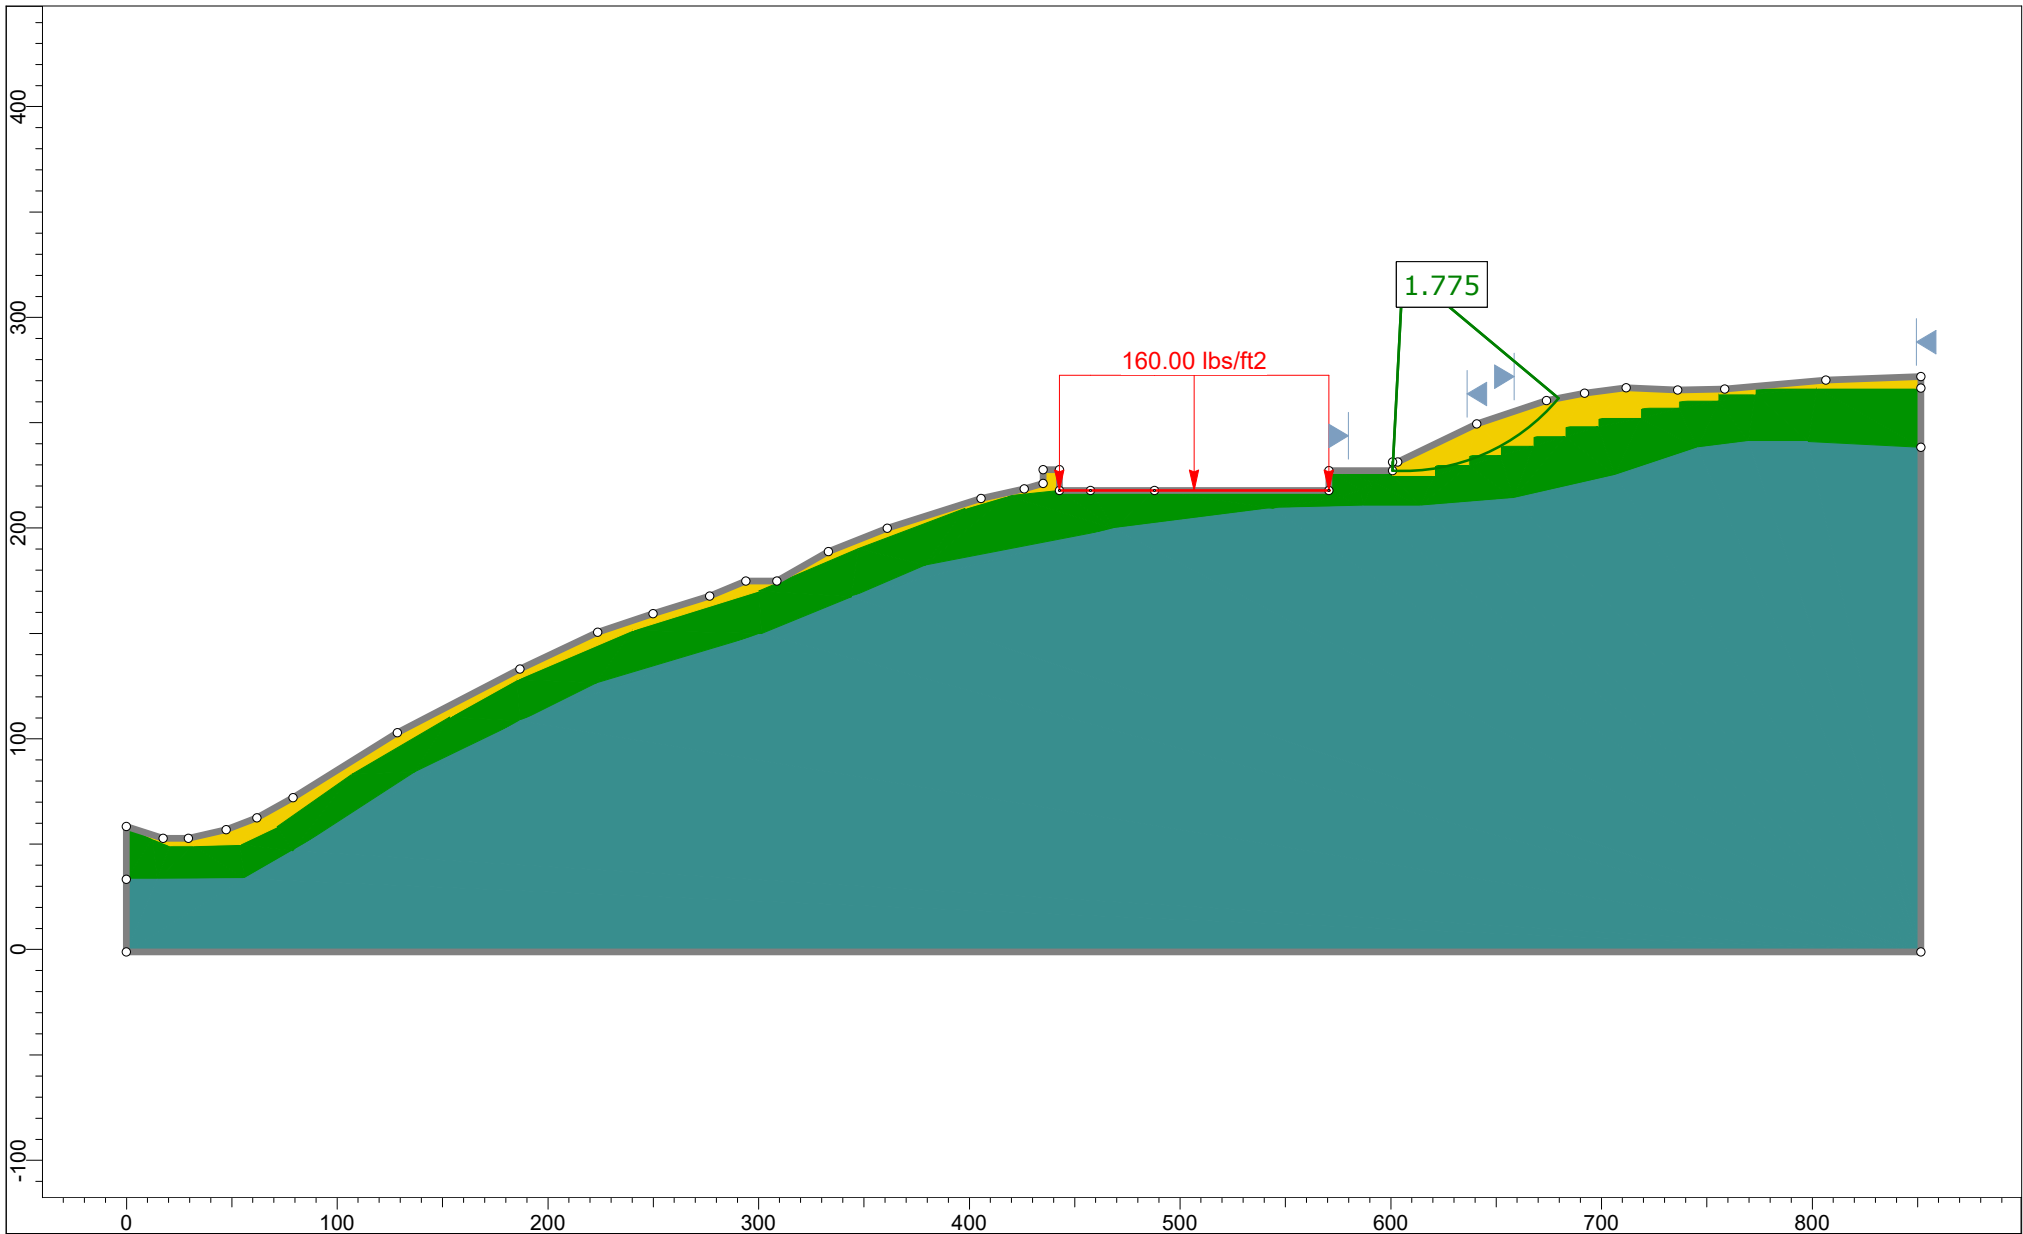

Project	Ogaswara Residence		
Group	Cross Section A	Scenario	Circular- Upper Static
Drawn By	KD	Company	Hamilton & Associates
Date	May 2024	File Name	Ogasawara Slope Stability.slmd

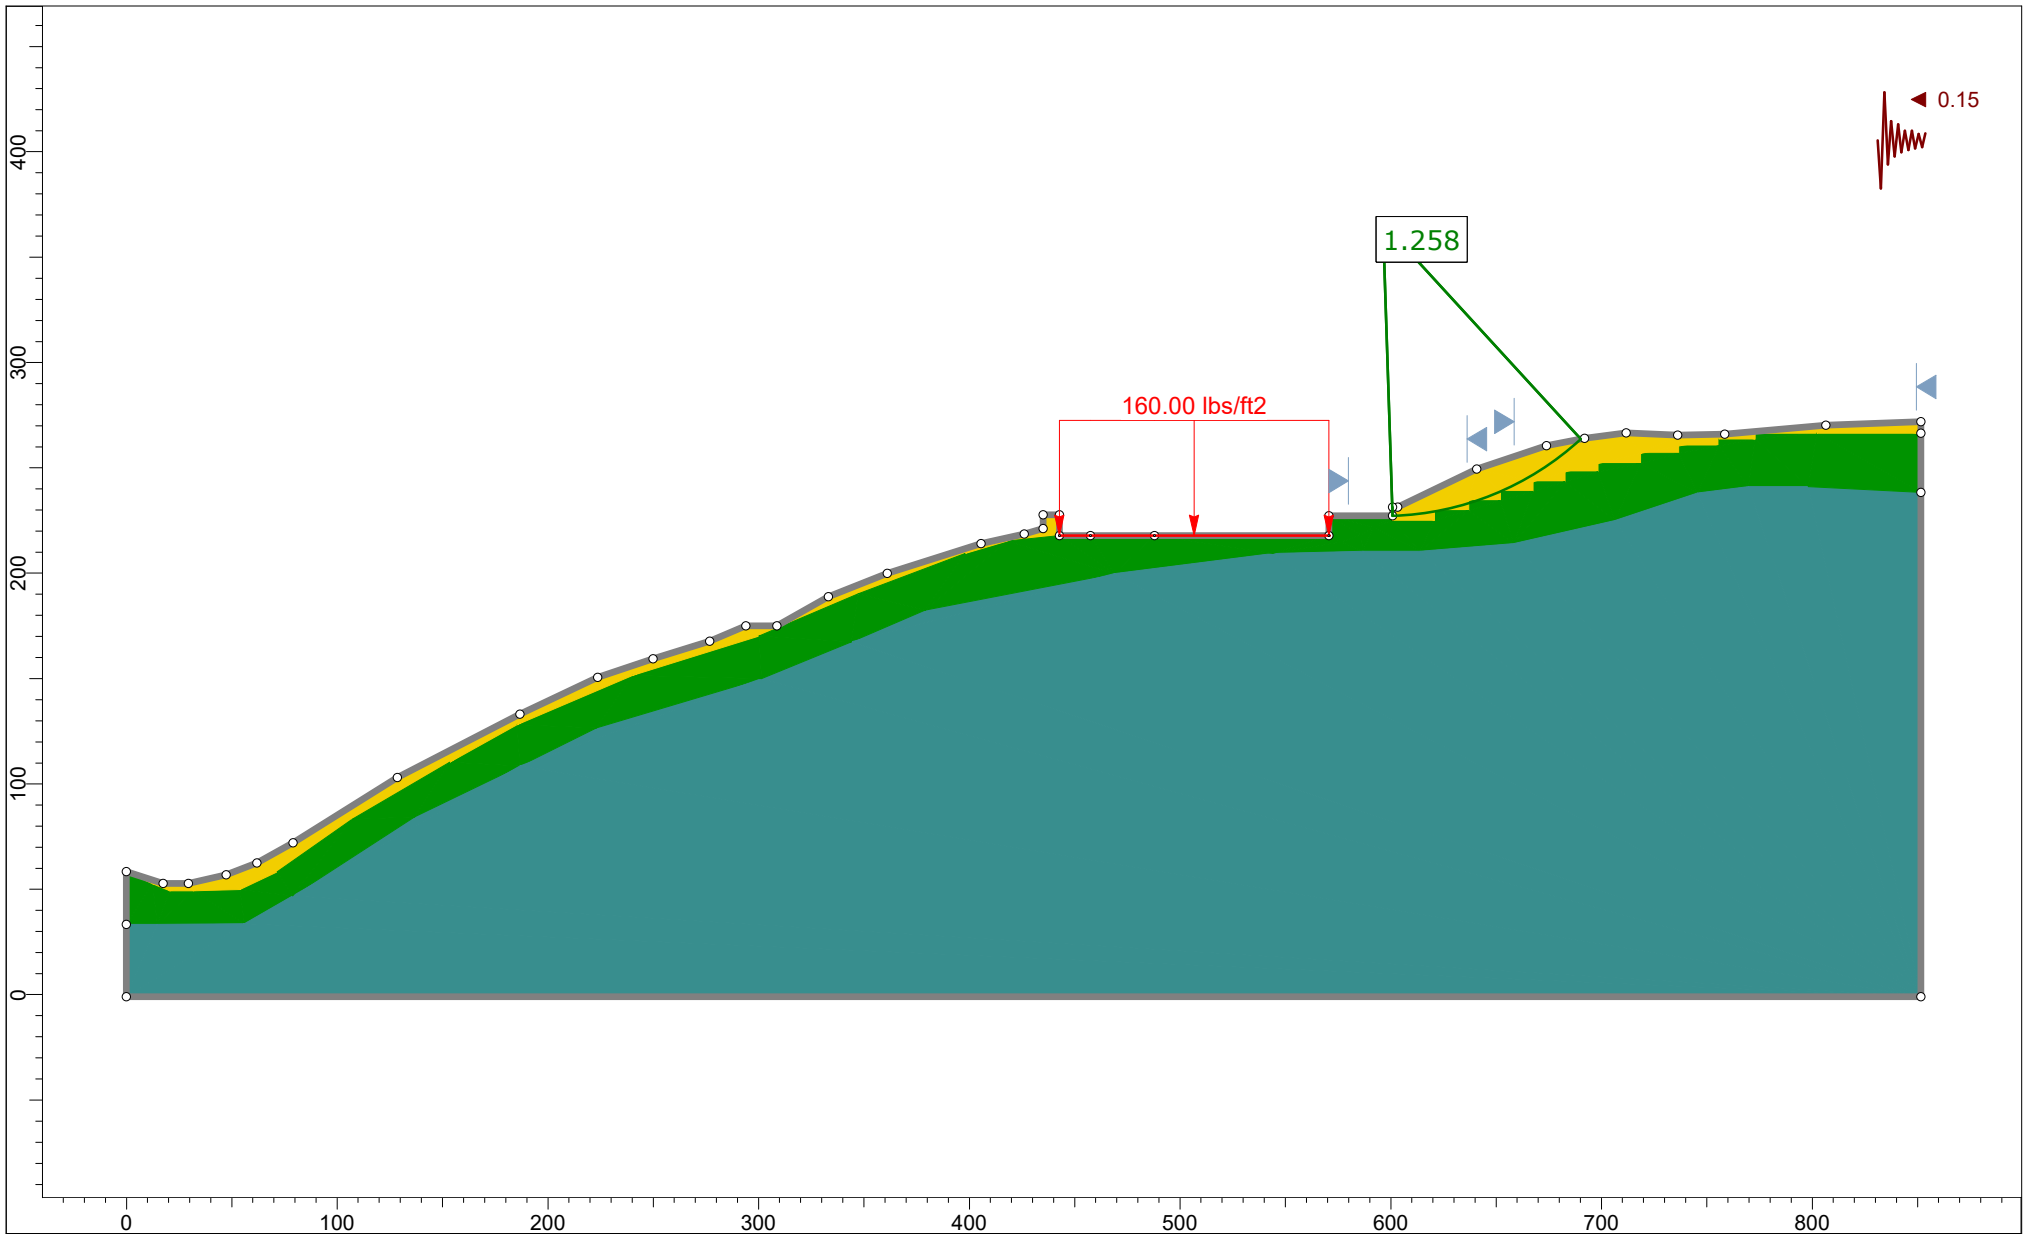


Project	Ogaswara Residence		
Group	Cross Section A	Scenario	Circular- Upper Seismic
Drawn By	KD	Company	Hamilton & Associates
Date	May 2024	File Name	Ogasawara Slope Stability.slmd

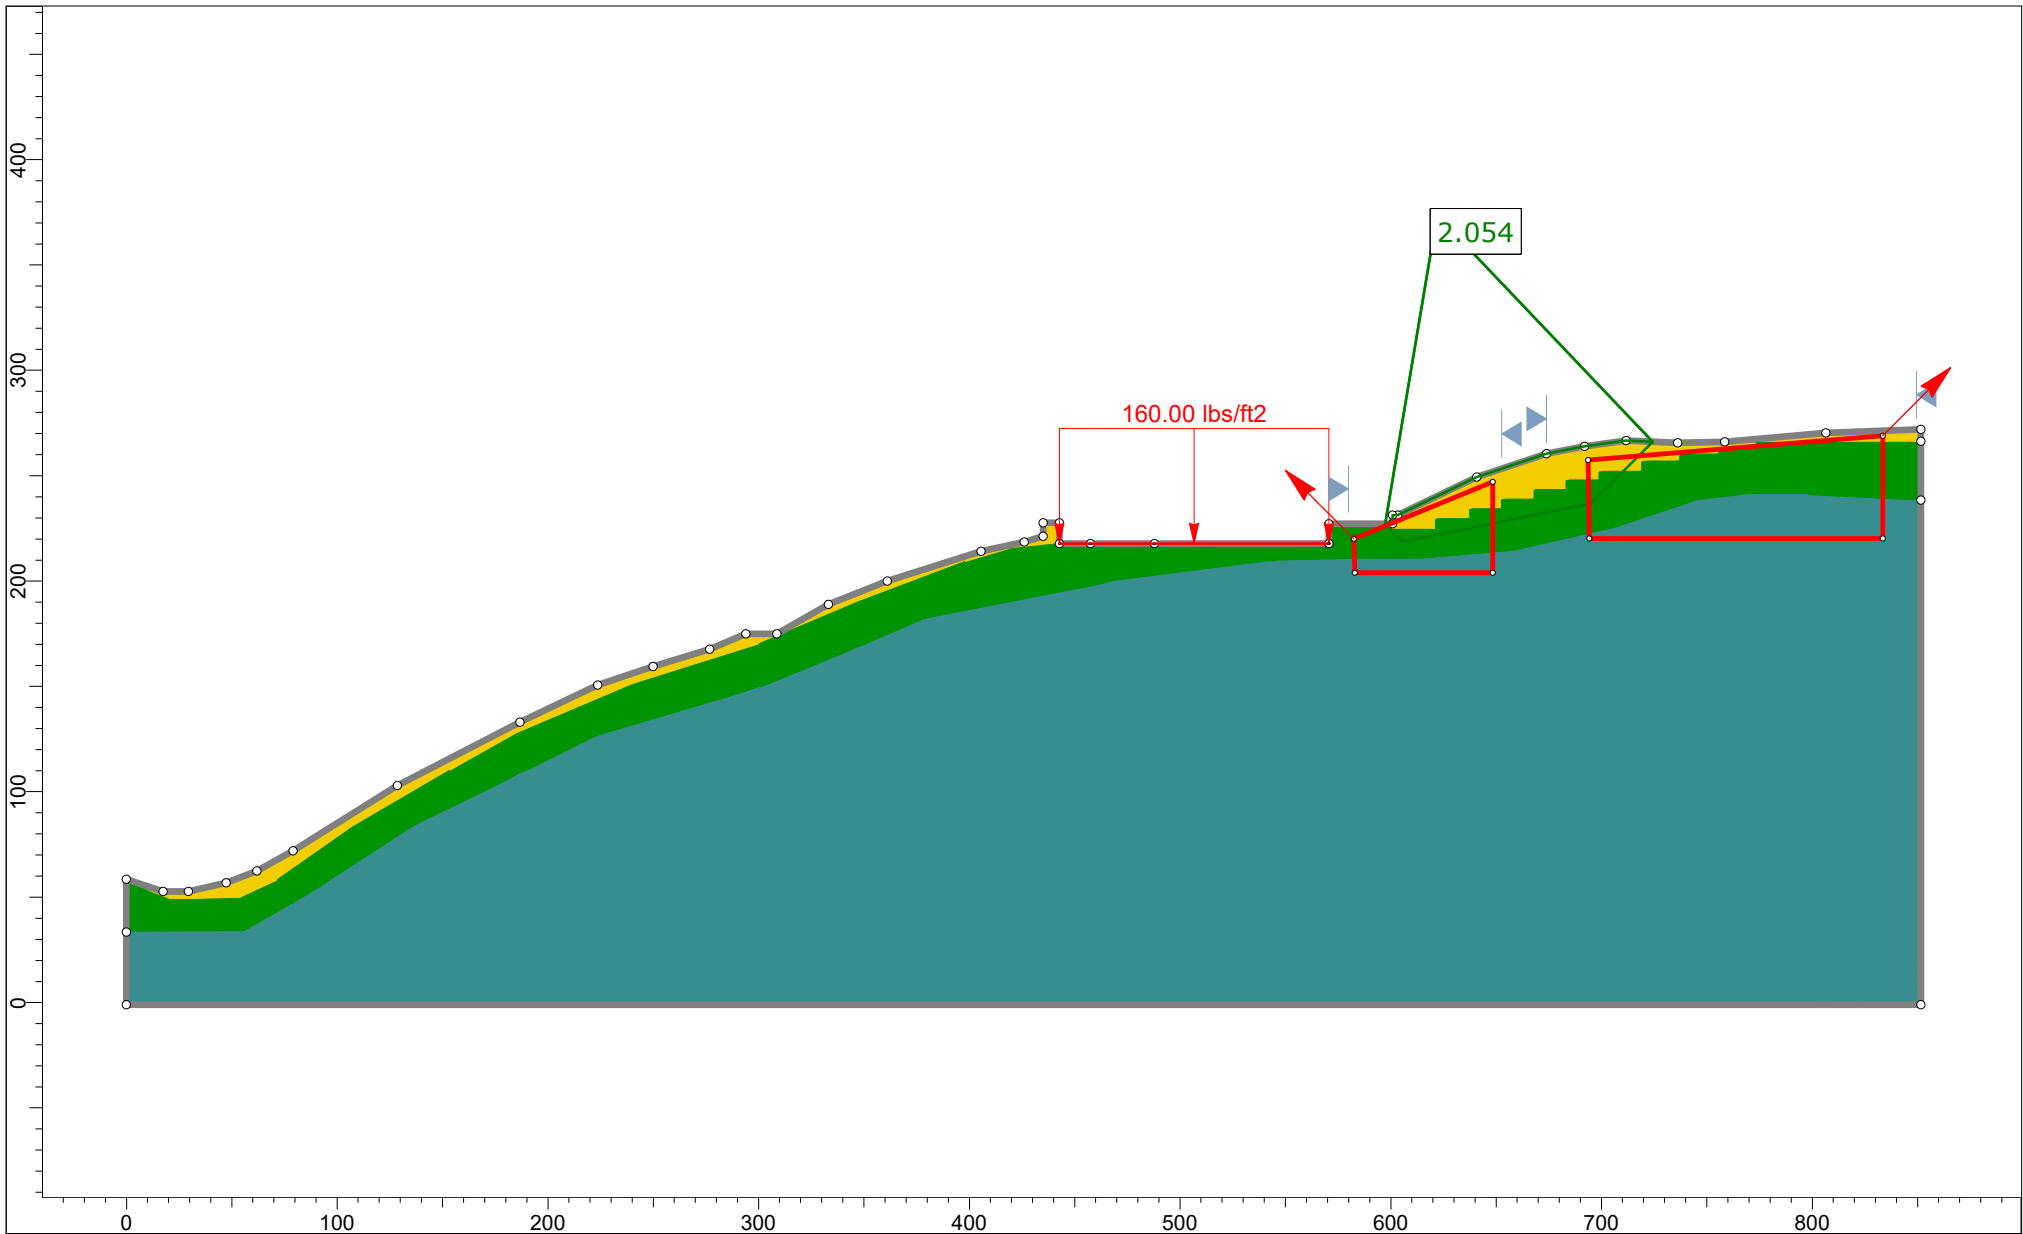

rocscience

SLIDEINTERPRET 9.008

Project		Ogaswara Residence	
Group	Cross Section A	Scenario	Wedge- Upper Static
Drawn By	KD	Company	Hamilton & Associates
Date	May 2024	File Name	Ogasawara Slope Stability.slmd

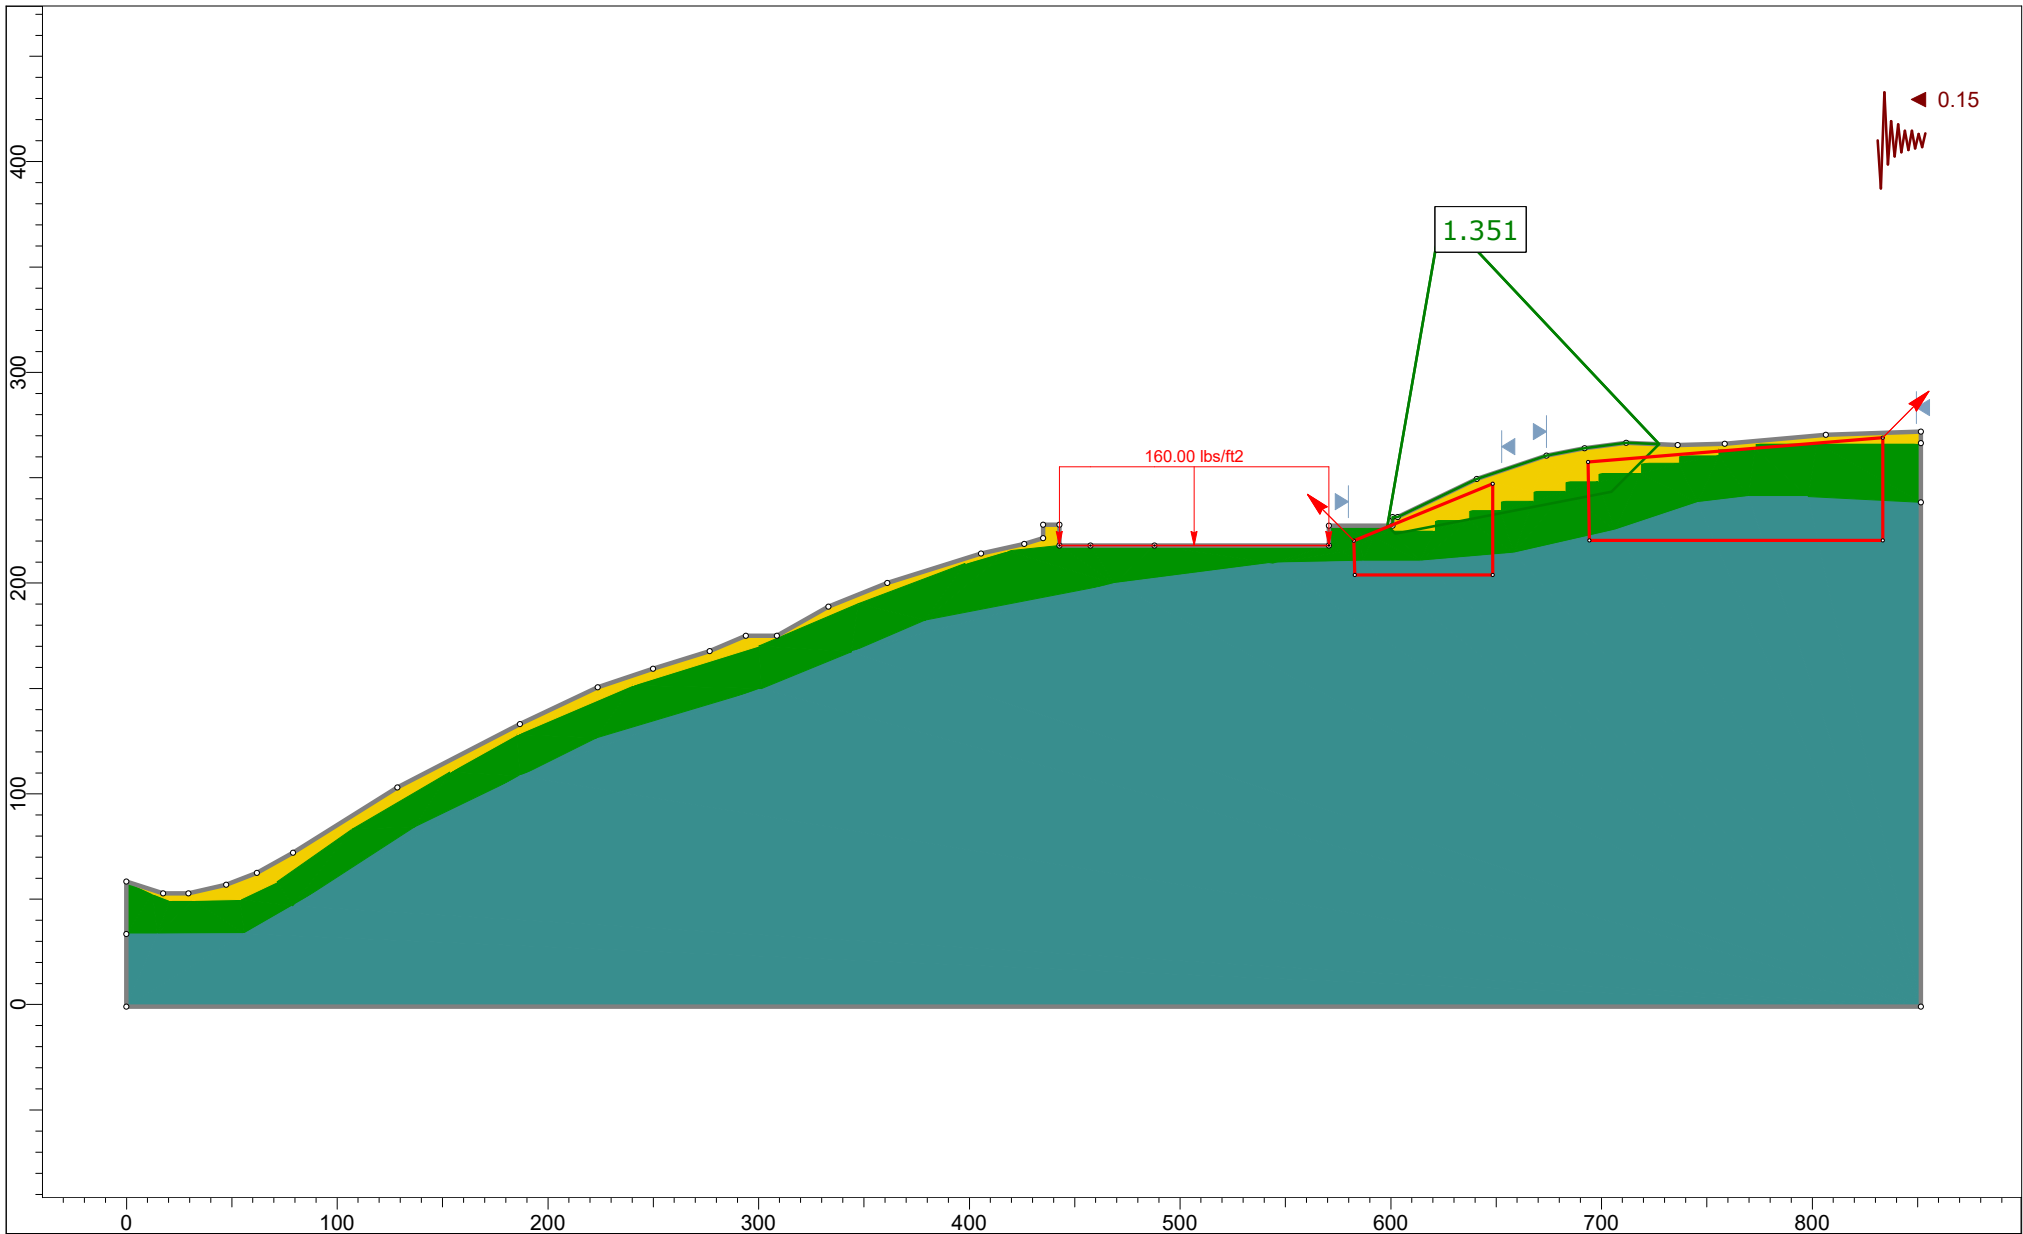

Project	Ogaswara Residence		
Group	Cross Section A	Scenario	Wedge- Upper Seismic
Drawn By	KD	Company	Hamilton & Associates
Date	May 2024	File Name	Ogasawara Slope Stability.slmd

Slide Analysis Information

Ogasawara Slope Stability

Project Summary

File Name:	Ogasawara Slope Stability.slmd
Slide Modeler Version:	9.008
Project Title:	Ogaswara Residence
Analysis:	Slope Stability
Author:	KD
Company:	Hamilton & Associates
Date Created:	May 2024

Currently Open Scenarios

Group Name	Scenario Name	Global Minimum	Compute Time
Cross Section A 	Circular- Global Static	Bishop Simplified: 1.782070	00h:00m:01.56s
	Circular- Global Seismic	Bishop Simplified: 1.209410	00h:00m:01.114s
	Wedge- Global Static	Bishop Simplified: 1.940020	00h:00m:00.510s
	Wedge- Global Seismic	Bishop Simplified: 1.183430	00h:00m:00.544s
	Circular- Upper Static	Bishop Simplified: 1.774880	00h:00m:01.80s
	Circular- Upper Seismic	Bishop Simplified: 1.257560	00h:00m:01.145s
	Wedge- Upper Static	Bishop Simplified: 2.054370	00h:00m:00.539s
	Wedge- Upper Seismic	Bishop Simplified: 1.351110	00h:00m:00.513s

General Settings

Units of Measurement:	Imperial Units
Time Units:	days
Permeability Units:	feet/second
Data Output:	Standard
Failure Direction:	Right to Left

Analysis Options

All Open Scenarios

Slices Type:	Vertical
Analysis Methods Used	
	Bishop simplified
Number of slices:	50
Tolerance:	0.005
Maximum number of iterations:	75
Check malpha < 0.2:	Yes
Create Interslice boundaries at intersections with water tables and piezos:	Yes
Initial trial value of FS:	1
Steffensen Iteration:	Yes

Random Numbers

All Open Scenarios

Pseudo-random Seed:	10116
Random Number Generation Method:	Park and Miller v.3

Surface Options

◆ Cross Section A - Circular- Global Static

Surface Type:	Circular
Search Method:	Auto Refine Search
Divisions along slope:	20
Circles per division:	10
Number of iterations:	10
Divisions to use in next iteration:	50%
Composite Surfaces:	Disabled
Minimum Elevation:	Not Defined
Minimum Depth:	Not Defined
Minimum Area:	Not Defined
Minimum Weight:	Not Defined

◆ Cross Section A - Circular- Global Seismic

Surface Type:	Circular
Search Method:	Auto Refine Search
Divisions along slope:	20
Circles per division:	10
Number of iterations:	10
Divisions to use in next iteration:	50%
Composite Surfaces:	Disabled
Minimum Elevation:	Not Defined
Minimum Depth:	Not Defined
Minimum Area:	Not Defined
Minimum Weight:	Not Defined

◆ **Cross Section A - Wedge- Global Static**

Surface Type:	Non-Circular Block Search
Number of Surfaces:	5000
Multiple Groups:	Disabled
Pseudo-Random Surfaces:	Enabled
Convex Surfaces Only:	Disabled
Left Projection Angle (Start Angle) [deg]:	135
Left Projection Angle (End Angle) [deg]:	135
Right Projection Angle (Start Angle) [deg]:	45
Right Projection Angle (End Angle) [deg]:	45
Minimum Elevation:	Not Defined
Minimum Depth:	Not Defined
Minimum Area:	Not Defined
Minimum Weight:	Not Defined

◆ **Cross Section A - Wedge- Global Seismic**

Surface Type:	Non-Circular Block Search
Number of Surfaces:	5000
Multiple Groups:	Disabled
Pseudo-Random Surfaces:	Enabled
Convex Surfaces Only:	Disabled
Left Projection Angle (Start Angle) [deg]:	135
Left Projection Angle (End Angle) [deg]:	135
Right Projection Angle (Start Angle) [deg]:	45
Right Projection Angle (End Angle) [deg]:	45
Minimum Elevation:	Not Defined
Minimum Depth:	Not Defined
Minimum Area:	Not Defined
Minimum Weight:	Not Defined

◆ **Cross Section A - Circular- Upper Static**

Surface Type:	Circular
Search Method:	Auto Refine Search
Divisions along slope:	20
Circles per division:	10
Number of iterations:	10
Divisions to use in next iteration:	50%
Composite Surfaces:	Disabled
Minimum Elevation:	Not Defined
Minimum Depth:	Not Defined
Minimum Area:	Not Defined
Minimum Weight:	Not Defined

◆ **Cross Section A - Circular- Upper Seismic**

Surface Type:	Circular
Search Method:	Auto Refine Search
Divisions along slope:	20
Circles per division:	10
Number of iterations:	10
Divisions to use in next iteration:	50%
Composite Surfaces:	Disabled
Minimum Elevation:	Not Defined
Minimum Depth:	Not Defined
Minimum Area:	Not Defined
Minimum Weight:	Not Defined

◆ **Cross Section A - Wedge- Upper Static**

Surface Type:	Non-Circular Block Search
Number of Surfaces:	5000
Multiple Groups:	Disabled
Pseudo-Random Surfaces:	Enabled
Convex Surfaces Only:	Disabled
Left Projection Angle (Start Angle) [deg]:	135
Left Projection Angle (End Angle) [deg]:	135
Right Projection Angle (Start Angle) [deg]:	45
Right Projection Angle (End Angle) [deg]:	45
Minimum Elevation:	Not Defined
Minimum Depth:	Not Defined
Minimum Area:	Not Defined
Minimum Weight:	Not Defined

◆ **Cross Section A - Wedge- Upper Seismic**

Surface Type:	Non-Circular Block Search
Number of Surfaces:	5000
Multiple Groups:	Disabled
Pseudo-Random Surfaces:	Enabled
Convex Surfaces Only:	Disabled
Left Projection Angle (Start Angle) [deg]:	135
Left Projection Angle (End Angle) [deg]:	135
Right Projection Angle (Start Angle) [deg]:	45
Right Projection Angle (End Angle) [deg]:	45
Minimum Elevation:	Not Defined
Minimum Depth:	Not Defined
Minimum Area:	Not Defined
Minimum Weight:	Not Defined

Seismic Loading

◆ **Cross Section A - Circular- Global Static**

Advanced seismic analysis:	No
Staged pseudostatic analysis:	No

◆ **Cross Section A - Circular- Global Seismic**

Advanced seismic analysis:	No
Staged pseudostatic analysis:	No
Seismic Load Coefficient (Horizontal):	0.15

◆ **Cross Section A - Wedge- Global Static**

Advanced seismic analysis:	No
Staged pseudostatic analysis:	No

◆ **Cross Section A - Wedge- Global Seismic**

Advanced seismic analysis:	No
Staged pseudostatic analysis:	No
Seismic Load Coefficient (Horizontal):	0.15

◆ **Cross Section A - Circular- Upper Static**

Advanced seismic analysis:	No
Staged pseudostatic analysis:	No

◆ **Cross Section A - Circular- Upper Seismic**

Advanced seismic analysis:	No
Staged pseudostatic analysis:	No
Seismic Load Coefficient (Horizontal):	0.15

◆ **Cross Section A - Wedge- Upper Static**

Advanced seismic analysis:	No
Staged pseudostatic analysis:	No

◆ **Cross Section A - Wedge- Upper Seismic**

Advanced seismic analysis:	No
Staged pseudostatic analysis:	No
Seismic Load Coefficient (Horizontal):	0.15

Loading

All Open Scenarios

 	
Distribution:	Constant
Magnitude [psf]:	160
Orientation:	Normal to boundary

Materials

Fill/Nat

Color	
Strength Type	Mohr-Coulomb
Unit Weight [lbs/ft ³]	115
Cohesion [psf]	290
Friction Angle [deg]	20
Water Surface	Assigned per scenario
Ru Value	0

Bedrock (fbc) <25ft

Color	
Strength Type	Mohr-Coulomb
Unit Weight [lbs/ft ³]	125
Cohesion [psf]	400
Friction Angle [deg]	25
Water Surface	Assigned per scenario
Ru Value	0

Bedrock (fbc) >25ft

Color	
Strength Type	Mohr-Coulomb
Unit Weight [lbs/ft ³]	125
Cohesion [psf]	550
Friction Angle [deg]	34
Water Surface	Assigned per scenario
Ru Value	0

Bedrock (Aniso) <25 ft

Color	
Strength Type	Generalized Anisotropic
Unit Weight [lbs/ft ³]	125
Water Surface	Assigned per scenario
Ru Value	0

Bedrock (Aniso) >25 ft

Color	
Strength Type	Generalized Anisotropic
Unit Weight [lbs/ft ³]	125
Water Surface	Assigned per scenario
Ru Value	0

Bedrock abc

Color	
Strength Type	Mohr-Coulomb
Unit Weight [lbs/ft ³]	125
Cohesion [psf]	200
Friction Angle [deg]	21
Water Surface	Assigned per scenario
Ru Value	0

Generalized Anisotropic Functions

Name: User Defined 1		
Angle From	Angle To	Material
6	-90	Bedrock (fbc) <25ft
12	6	Bedrock abc
90	12	Bedrock (fbc) <25ft
Name: User Defined 2		
Angle From	Angle To	Material
6	-90	Bedrock (fbc) >25ft
12	6	Bedrock abc
90	12	Bedrock (fbc) >25ft

Materials In Use

Material	Circular-Global Static	Circular-Global Seismic	Wedge-Global Static	Wedge-Global Seismic	Circular-Upper Static	Circular-Upper Seismic	Wedge-Upper Static	Wedge-Upper Seismic
Fill/Nat	✓	✓	✓	✓	✓	✓	✓	✓
Bedrock (fbc) <25ft	✓	✓	✓	✓	✓	✓	✓	✓
Bedrock (fbc) >25ft	✓	✓	✓	✓	✓	✓	✓	✓
Bedrock (Aniso) <25	✓	✓	✓	✓	✓	✓	✓	✓
Bedrock (Aniso) >25	✓	✓	✓	✓	✓	✓	✓	✓
Bedrock abc	✓	✓	✓	✓	✓	✓	✓	✓

Global Minimums

◆ Cross Section A - Circular- Global Static

Method: bishop simplified

FS	1.782070
Center:	112.478, 718.495
Radius:	597.737
Left Slip Surface Endpoint:	167.881, 123.331
Right Slip Surface Endpoint:	442.787, 220.313
Left Slope Intercept:	167.881 123.331
Right Slope Intercept:	442.787 227.671
Resisting Moment:	2.24428e+08 lb-ft
Driving Moment:	1.25937e+08 lb-ft
Total Slice Area:	5181.06 ft ²
Surface Horizontal Width:	274.906 ft
Surface Average Height:	18.8466 ft

◆ Cross Section A - Circular- Global Seismic

Method: bishop simplified

FS	1.209410
Center:	110.553, 720.732
Radius:	600.576
Left Slip Surface Endpoint:	166.858, 122.802
Right Slip Surface Endpoint:	442.787, 220.421
Left Slope Intercept:	166.858 122.802
Right Slope Intercept:	442.787 227.671
Resisting Moment:	2.18338e+08 lb-ft
Driving Moment:	1.80532e+08 lb-ft
Total Slice Area:	5215.13 ft ²
Surface Horizontal Width:	275.929 ft
Surface Average Height:	18.9002 ft

◆ Cross Section A - Wedge- Global Static

Method: bishop simplified

FS	1.940020
Axis Location:	309.399, 735.567
Left Slip Surface Endpoint:	178.130, 128.633
Right Slip Surface Endpoint:	716.185, 266.391
Resisting Moment:	6.33393e+08 lb-ft
Driving Moment:	3.26488e+08 lb-ft
Total Slice Area:	19698 ft ²
Surface Horizontal Width:	538.055 ft
Surface Average Height:	36.6097 ft

◆ Cross Section A - Wedge- Global Seismic

Method: bishop simplified

FS	1.183430
Axis Location:	309.399, 735.567
Left Slip Surface Endpoint:	178.130, 128.633
Right Slip Surface Endpoint:	716.185, 266.391
Resisting Moment:	6.15423e+08 lb-ft
Driving Moment:	5.20035e+08 lb-ft
Total Slice Area:	19698 ft ²
Surface Horizontal Width:	538.055 ft
Surface Average Height:	36.6097 ft

◆ Cross Section A - Circular- Upper Static

Method: bishop simplified

FS	1.774880
Center:	605.827, 323.269
Radius:	96.219
Left Slip Surface Endpoint:	600.745, 227.184
Right Slip Surface Endpoint:	679.676, 261.588
Left Slope Intercept:	600.745 231.336
Right Slope Intercept:	679.676 261.588
Resisting Moment:	5.91793e+06 lb-ft
Driving Moment:	3.33427e+06 lb-ft
Total Slice Area:	850.774 ft ²
Surface Horizontal Width:	78.9306 ft
Surface Average Height:	10.7788 ft

◆ Cross Section A - Circular- Upper Seismic

Method: bishop simplified

FS	1.257560
Center:	596.239, 366.044
Radius:	138.927
Left Slip Surface Endpoint:	600.745, 227.190
Right Slip Surface Endpoint:	690.091, 263.611
Left Slope Intercept:	600.745 231.336
Right Slope Intercept:	690.091 263.611
Resisting Moment:	8.87438e+06 lb-ft
Driving Moment:	7.05684e+06 lb-ft
Total Slice Area:	919.34 ft ²
Surface Horizontal Width:	89.346 ft
Surface Average Height:	10.2897 ft

◆ Cross Section A - Wedge- Upper Static

Method: bishop simplified

FS	2.054370
Axis Location:	621.888, 373.512
Left Slip Surface Endpoint:	597.303, 227.184
Right Slip Surface Endpoint:	724.199, 266.047
Resisting Moment:	2.35422e+07 lb-ft
Driving Moment:	1.14595e+07 lb-ft
Total Slice Area:	2575.34 ft ²
Surface Horizontal Width:	126.896 ft
Surface Average Height:	20.2948 ft

◆ Cross Section A - Wedge- Upper Seismic

Method: bishop simplified

FS		1.351110
Axis Location:	624.132, 375.399	
Left Slip Surface Endpoint:	598.438, 227.184	
Right Slip Surface Endpoint:	727.287, 265.915	
Resisting Moment:	1.88186e+07 lb-ft	
Driving Moment:	1.39283e+07 lb-ft	
Total Slice Area:	2169.28 ft2	
Surface Horizontal Width:	128.849 ft	
Surface Average Height:	16.8358 ft	

Global Minimum Coordinates

◆ **Cross Section A - Wedge- Global Static**

Method: bishop simplified

X		Y
178.13	128.633	
191.209	115.554	
662.497	212.703	
716.185	266.391	

◆ **Cross Section A - Wedge- Global Seismic**

Method: bishop simplified

X		Y
178.13	128.633	
191.209	115.554	
662.497	212.703	
716.185	266.391	

◆ **Cross Section A - Wedge- Upper Static**

Method: bishop simplified

X		Y
597.303	227.184	
605.805	218.682	
694.931	236.78	
724.199	266.047	

◆ **Cross Section A - Wedge- Upper Seismic**

Method: bishop simplified

X		Y
598.438	227.184	
602.181	223.441	
704.681	243.309	
727.287	265.915	

Entity Information

 Cross Section A

Shared Entities


Type	Coordinates (x,y)
External Boundary	-0.05, -1.066
	851.434, -1.066
	851.434, 238.33
	851.434, 266.41
	851.434, 271.884
	806.421, 270.259
	758.35, 266.005
	736.127, 265.536
	711.656, 266.585
	691.904, 263.963
	673.901, 260.467
	640.768, 249.348
	603.184, 231.336
	600.745, 231.336
	600.745, 227.184
	570.57, 227.184
	570.57, 217.813
	487.741, 217.813
	457.468, 217.813
	442.787, 217.813
	442.787, 227.671
	434.962, 227.671
	434.962, 221.2
	426.083, 218.527
	405.564, 214.058
	361.026, 199.951
	333.062, 188.851
	308.563, 174.926
	293.85, 174.926
	276.677, 167.685
	249.857, 159.38
	223.556, 150.555
	186.7, 133.066
	128.484, 102.951
	79.066, 72.034
	61.935, 62.425
	47.245, 56.833
	29.413, 52.743
	17.346, 52.743
	-0.05, 58.405
	-0.05, 33.377

Material Boundary	-0.05, 33.377 14.663, 33.377 55.937, 33.61 78.928, 46.79 136.717, 84.312 186.643, 108.516 222.976, 126.571 301.398, 149.92 343.968, 167.351 378.987, 182.381 468.712, 199.759 543.985, 209.361 576.41, 214.739 585.937, 218.12 591.627, 221.789 598.532, 225.392 600.745, 227.184 600.745, 225.038 620.7, 225.038 620.7, 229.641 636.966, 229.641 636.966, 234.369 651.998, 234.369 651.998, 238.799 667.486, 238.799 667.486, 243.376 682.64, 243.376 682.64, 248.039 698.289, 248.039 698.289, 252.021 718.486, 252.021 718.486, 256.877 736.499, 256.877 736.499, 260.259 755.712, 260.259 755.712, 263.655 772.809, 263.655 772.809, 266.41 802.093, 266.41 851.434, 266.41
Material Boundary	-0.05, 58.405 12.36, 52.568 20.534, 49.299 31.875, 49.299 53.865, 49.892 71.429, 58.2 107.033, 83.122 153.456, 110.303 185.262, 128.105 240.097, 151.434 300.133, 170.158 347.133, 190.184 397.856, 209.275 417.961, 215.21 442.787, 217.813


Material Boundary	543.985, 209.361
	586.652, 210.357
	613.826, 210.357
	658.317, 214.086
	706.271, 225.009
	745.434, 238.063
	769.678, 241.04
	798.033, 241.04
	851.434, 238.33

Scenario-based Entities


Type	Coordinates (x,y)	Circular - Global Static	Circular - Global Seismic	Wedge-Global Static	Wedge-Global Seismic	Circular - Upper Static	Circular - Upper Seismic	Wedge-Upper Static	Wedge-Upper Seismic
Distributed Load	570.57, 217.813 487.741, 217.813 457.468, 217.813 442.787, 217.813	Constant Distribution: Normal to boundary Magnitude: 160 lbs/ft ² Creates Excess Pore Pressure : No	Constant Distribution: Normal to boundary Magnitude: 160 lbs/ft ² Creates Excess Pore Pressure : No	Constant Distribution: Normal to boundary Magnitude: 160 lbs/ft ² Creates Excess Pore Pressure : No	Constant Distribution: Normal to boundary Magnitude: 160 lbs/ft ² Creates Excess Pore Pressure : No	Constant Distribution: Normal to boundary Magnitude: 160 lbs/ft ² Creates Excess Pore Pressure : No	Constant Distribution: Normal to boundary Magnitude: 160 lbs/ft ² Creates Excess Pore Pressure : No	Constant Distribution: Normal to boundary Magnitude: 160 lbs/ft ² Creates Excess Pore Pressure : No	Constant Distribution: Normal to boundary Magnitude: 160 lbs/ft ² Creates Excess Pore Pressure : No
Block Search Window	578.481, 184.198 739.895, 206.856 739.895, 262.963 578.265, 218.941								
Block Search Window	185.959, 86.266 406.873, 136.755 406.873, 201.367 185.959, 130.863								
Block Search Window	694.146, 220.218 833.398, 220.218 833.398, 268.966 693.512, 257.411								
Block Search Window	582.917, 203.855 648.302, 203.855 648.302, 247.013 582.485, 220.039								

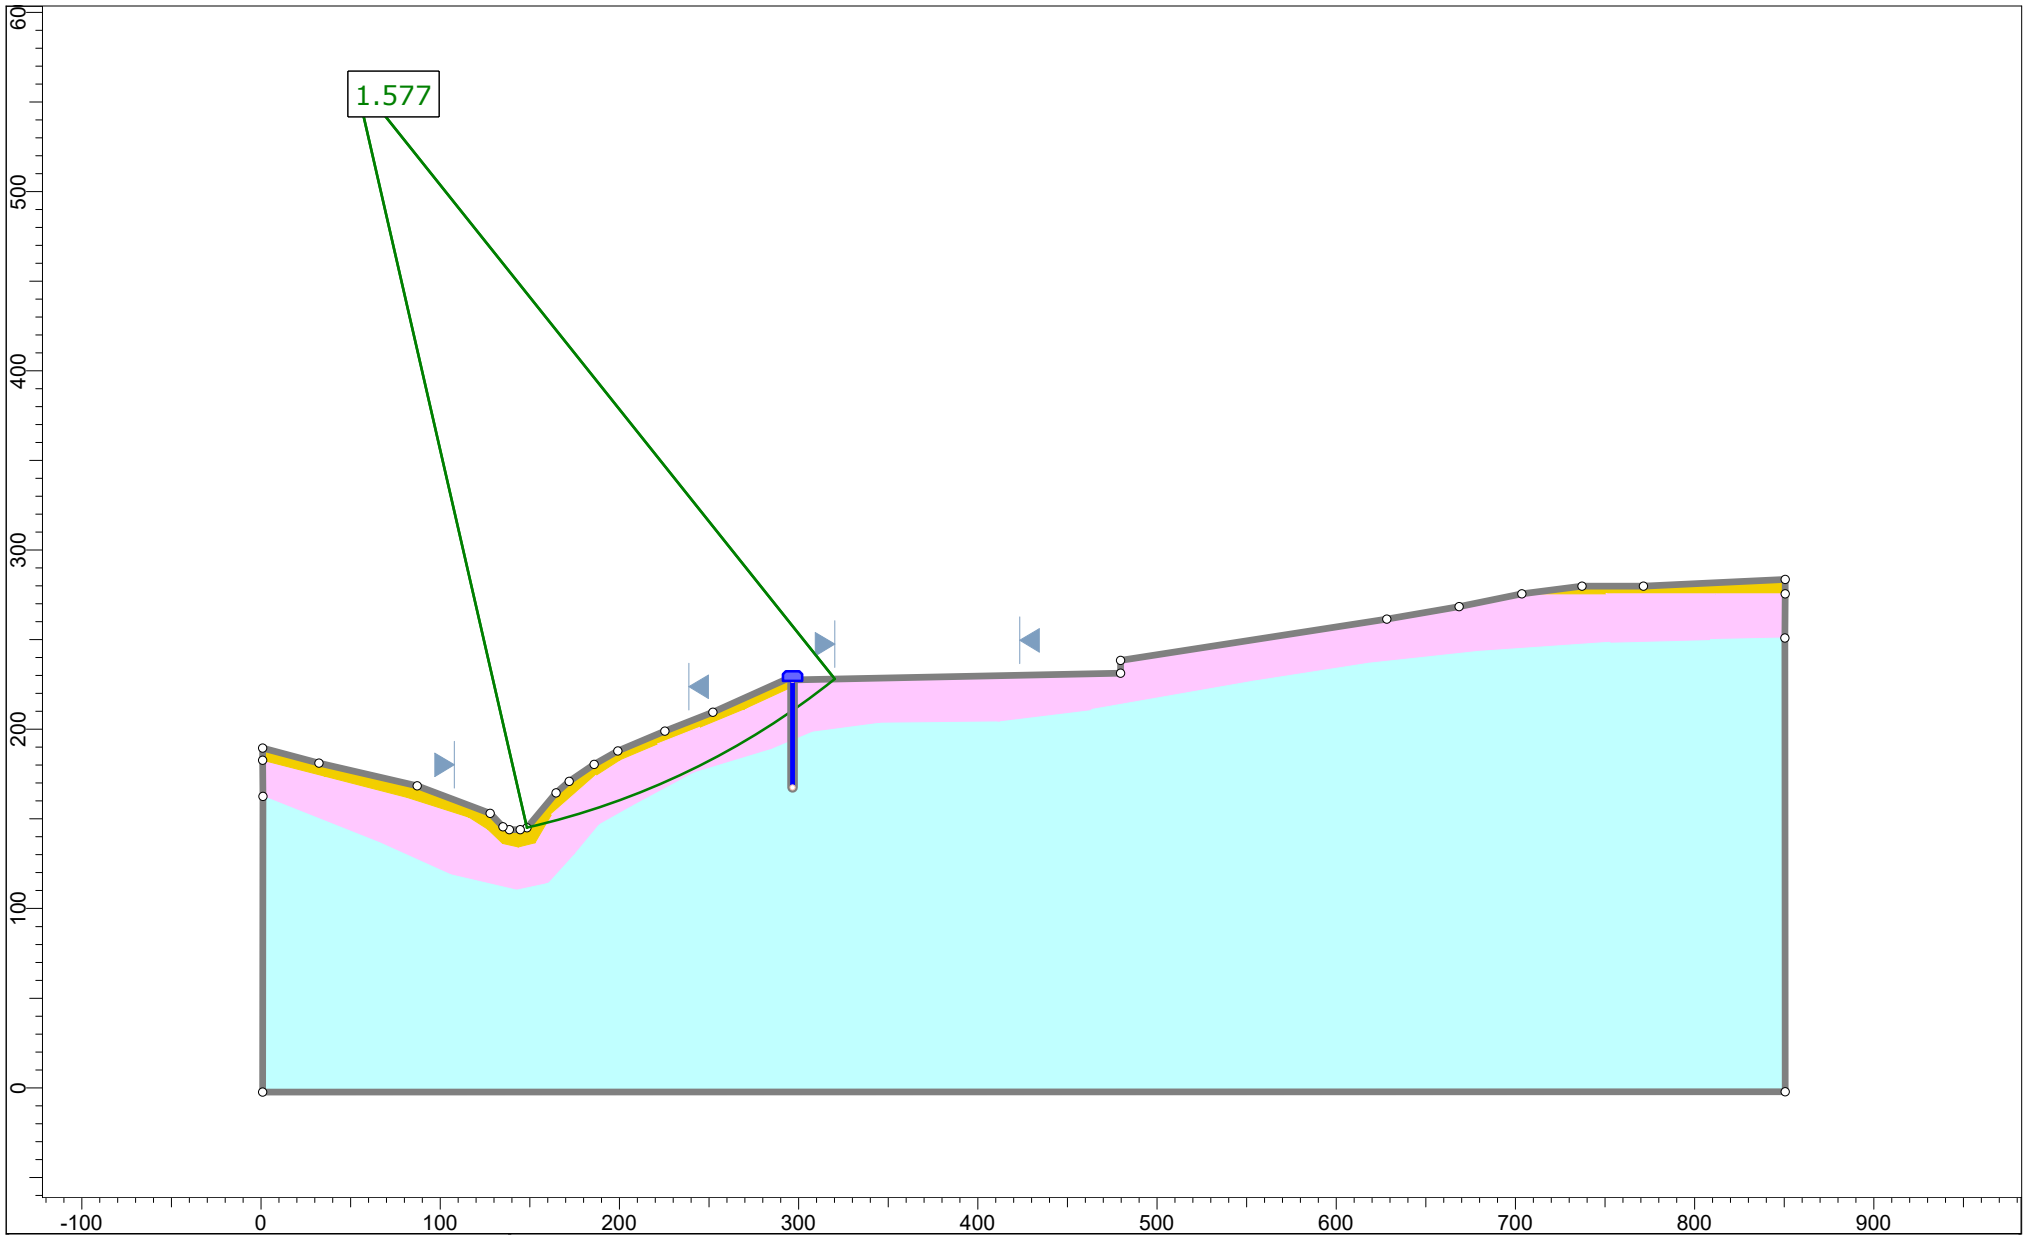

	Project			Ogaswara Residence
	Group	Cross Section B	Scenario	Circular- Global Static
	Drawn By	KD	Company	Hamilton & Associates
	Date	May 2024	File Name	Ogasawara Slope Stability.slmd
	SLIDEINTERPRET 9.008			

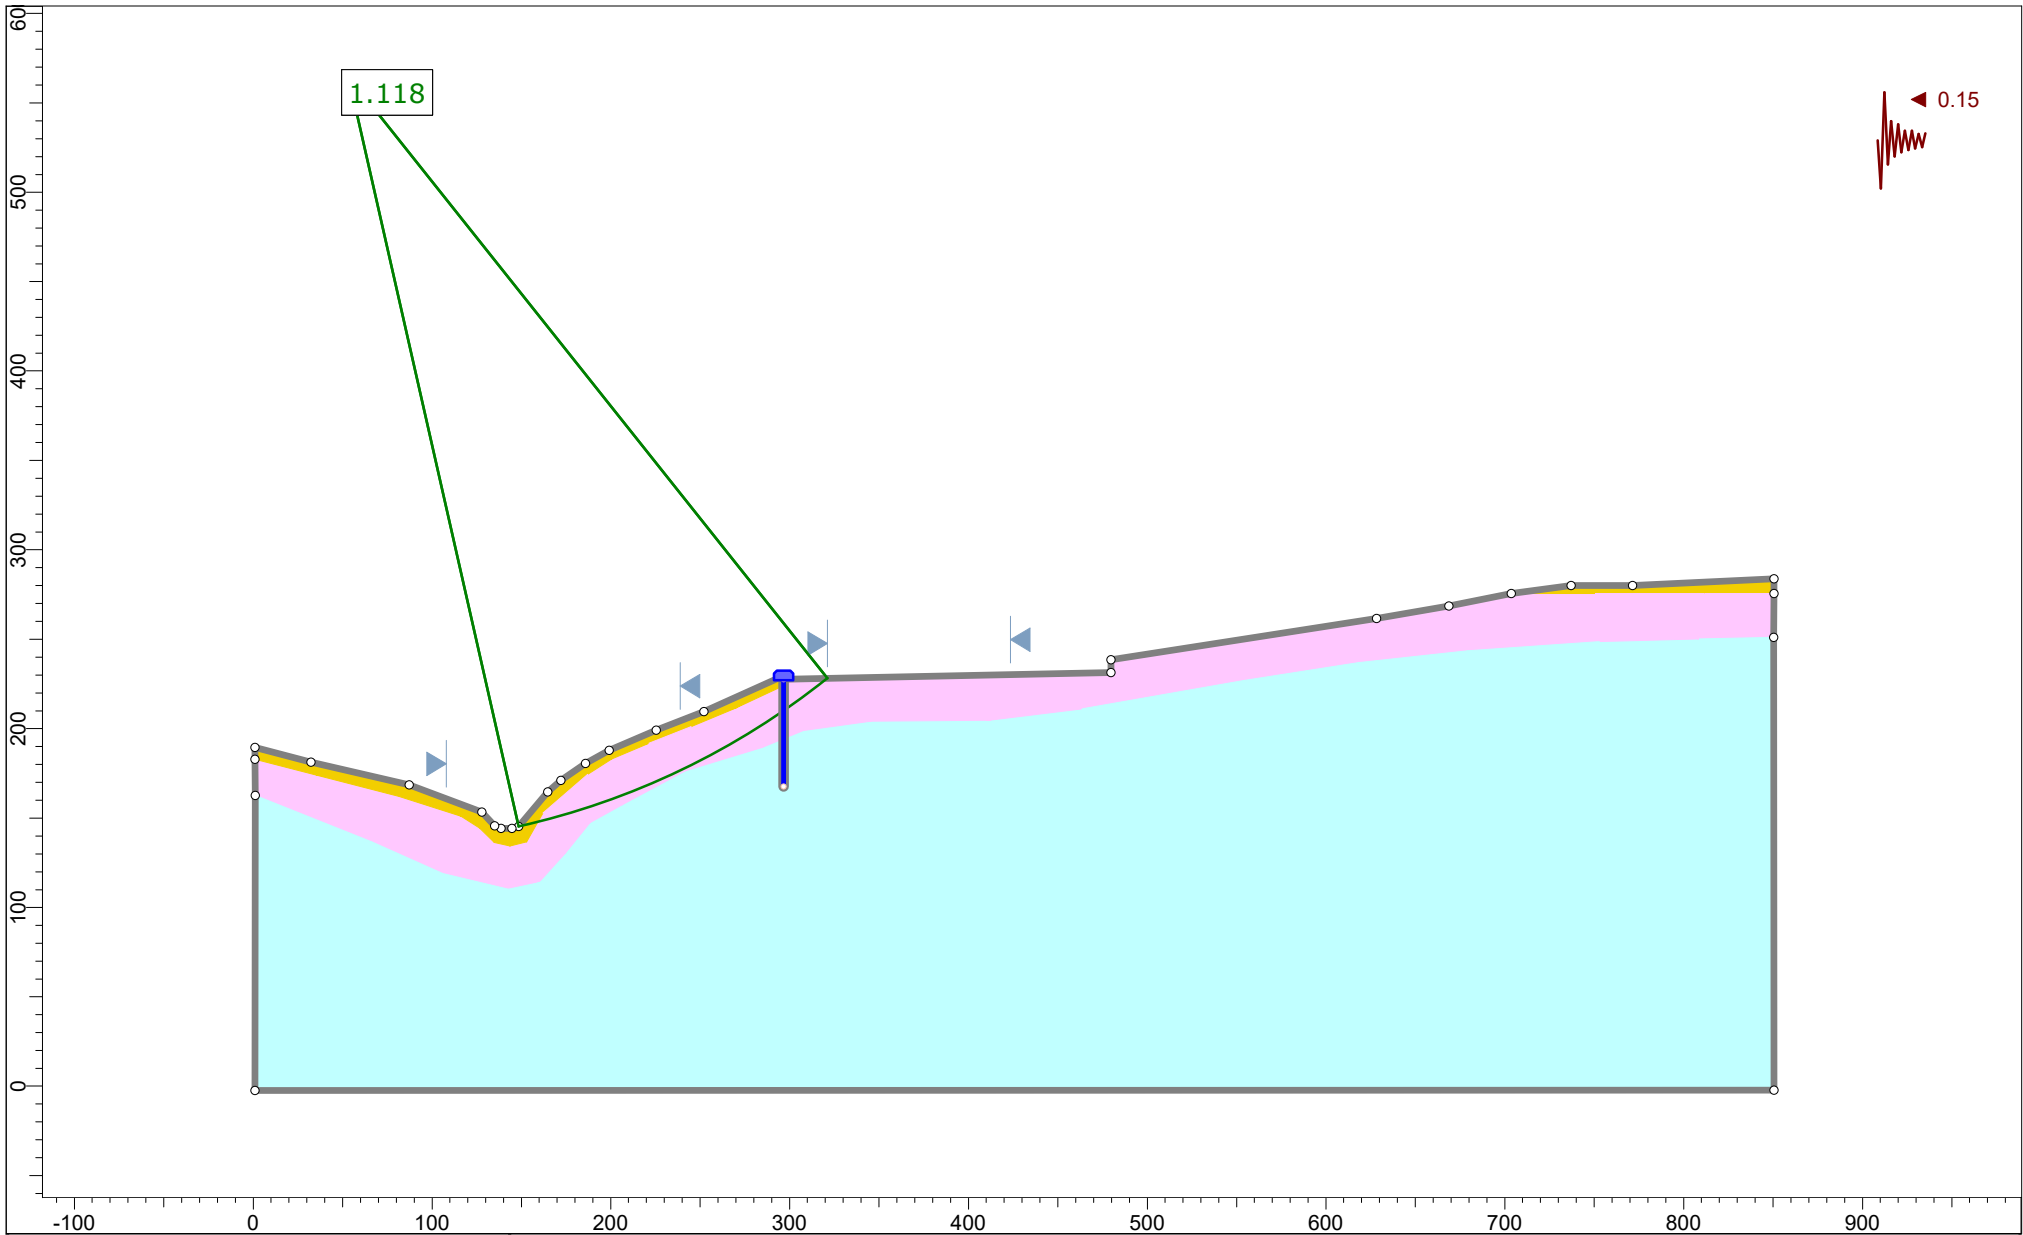

 rocscience	Project				
	Ogaswara Residence				
	Group		Cross Section B	Scenario	Circular- Global Seismic
	Drawn By		KD	Company	Hamilton & Associates
	Date		May 2024	File Name	Ogasawara Slope Stability.slmd
SLIDEINTERPRET 9.008					

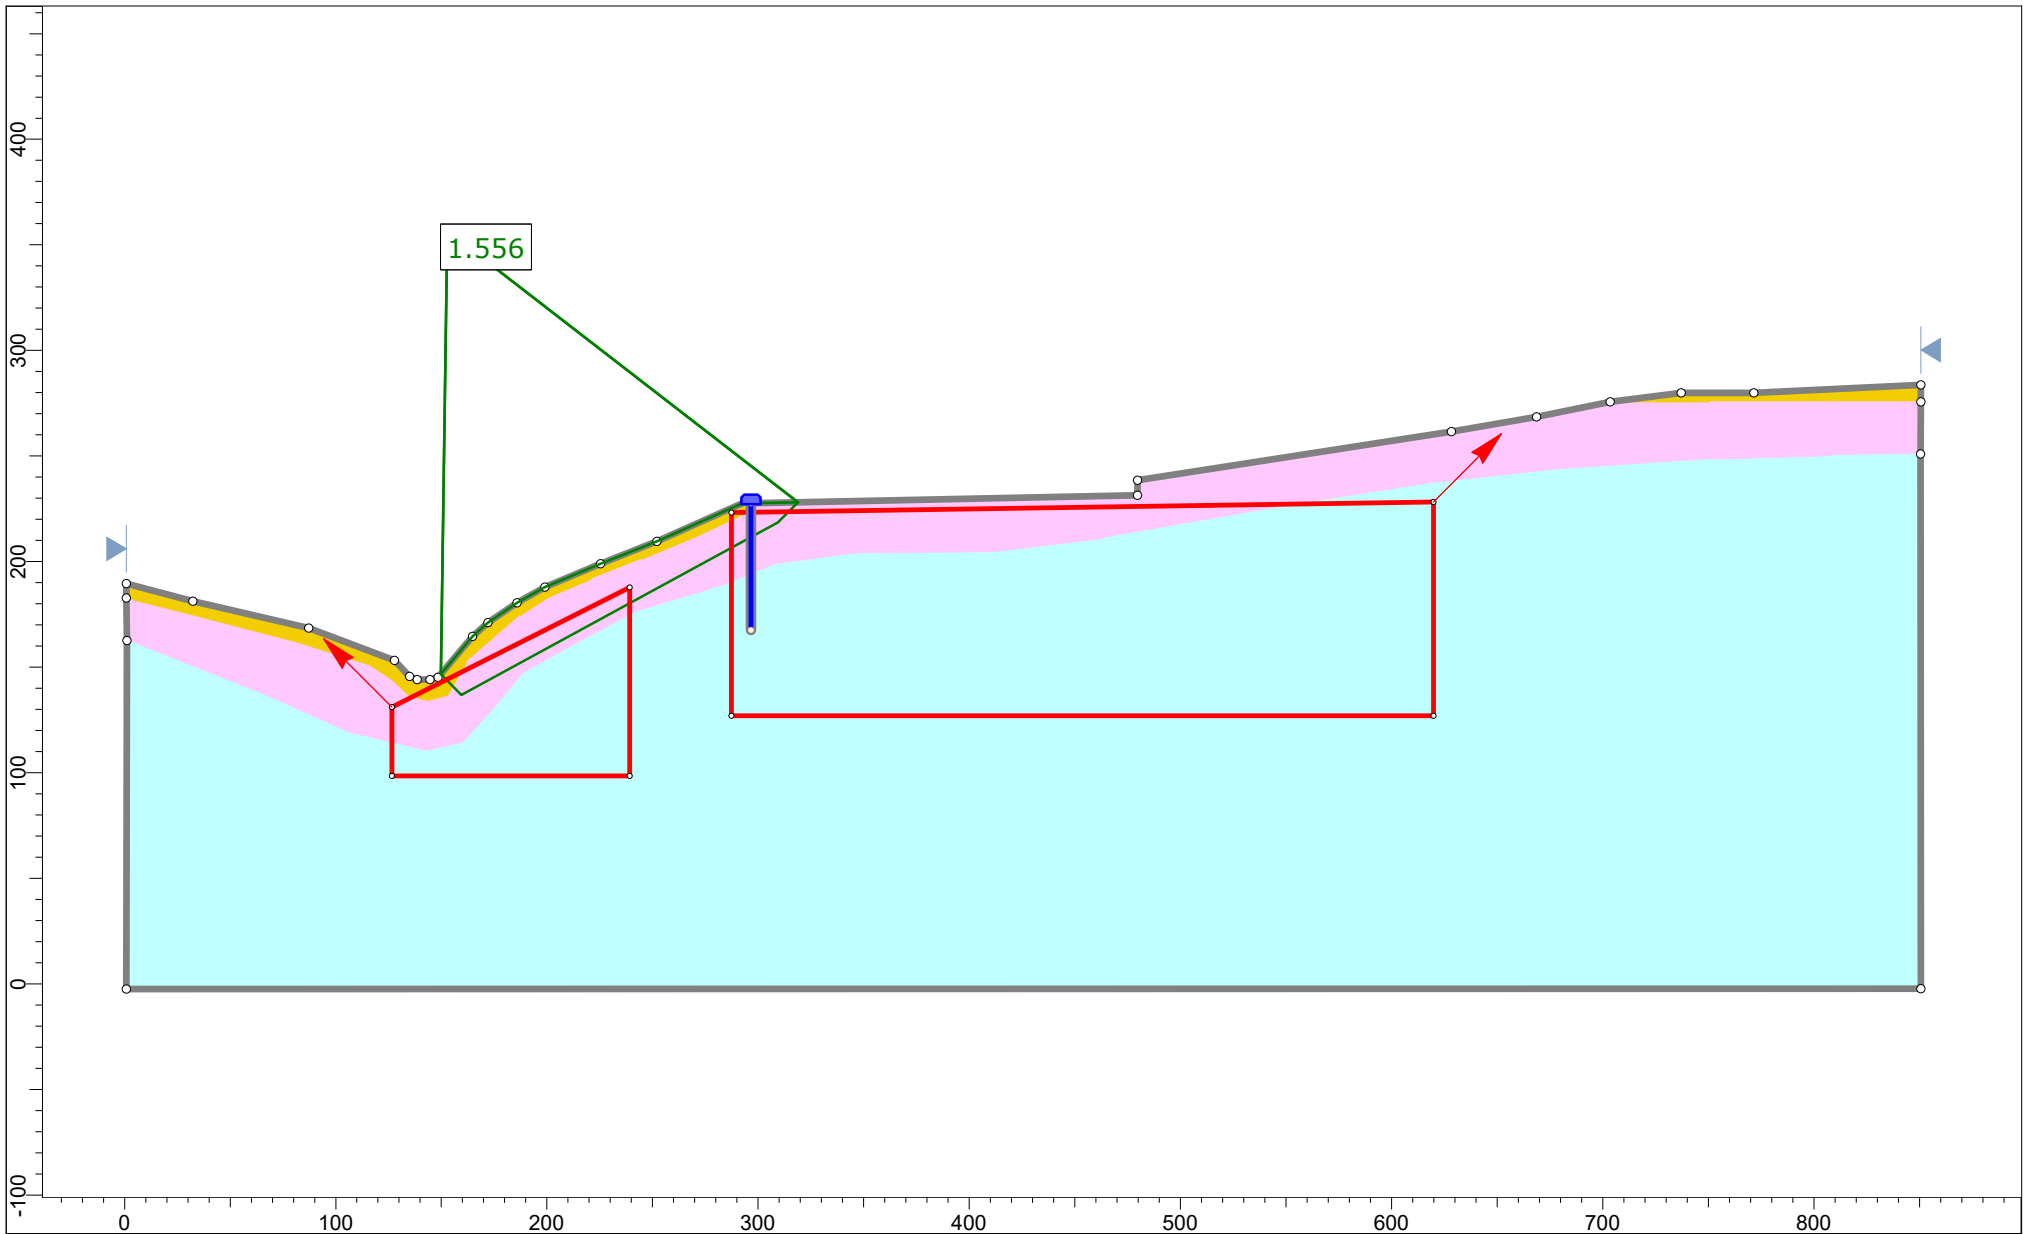

 rocscience	Project				
	Ogaswara Residence				
	Group		Cross Section B	Scenario	Wedge- Global Static
	Drawn By		KD	Company	Hamilton & Associates
	Date		May 2024	File Name	Ogasawara Slope Stability.slmd
SLIDEINTERPRET 9.008					

Slide Analysis Information

Ogasawara Slope Stability

Project Summary

File Name:	Ogasawara Slope Stability.slmd
Slide Modeler Version:	9.008
Project Title:	Ogaswara Residence
Analysis:	Slope Stability
Author:	KD
Company:	Hamilton & Associates
Date Created:	May 2024

Currently Open Scenarios

Group Name	Scenario Name	Global Minimum	Compute Time
Cross Section B 	Circular- Global Static	Bishop Simplified: 1.577180	00h:00m:01.36s
	Circular- Global Seismic	Bishop Simplified: 1.118300	00h:00m:01.240s
	Wedge- Global Static	Bishop Simplified: 1.555610	00h:00m:00.568s
	Wedge- Global Seismic	Bishop Simplified: 1.101530	00h:00m:00.589s

General Settings

Units of Measurement:	Imperial Units
Time Units:	days
Permeability Units:	feet/second
Data Output:	Standard
Failure Direction:	Right to Left

Analysis Options

All Open Scenarios

Slices Type:	Vertical
Analysis Methods Used	
	Bishop simplified
Number of slices:	50
Tolerance:	0.005
Maximum number of iterations:	75
Check malpha < 0.2:	Yes
Create Interslice boundaries at intersections with water tables and piezos:	Yes
Initial trial value of FS:	1
Steffensen Iteration:	Yes

Random Numbers

All Open Scenarios

Pseudo-random Seed:	10116
Random Number Generation Method:	Park and Miller v.3

Surface Options

 Cross Section B - Wedge- Global Static

Surface Type:	Non-Circular Block Search
Number of Surfaces:	5000
Multiple Groups:	Disabled
Pseudo-Random Surfaces:	Enabled
Convex Surfaces Only:	Disabled
Left Projection Angle (Start Angle) [deg]:	135
Left Projection Angle (End Angle) [deg]:	135
Right Projection Angle (Start Angle) [deg]:	45
Right Projection Angle (End Angle) [deg]:	45
Minimum Elevation:	Not Defined
Minimum Depth:	Not Defined
Minimum Area:	Not Defined
Minimum Weight:	Not Defined

All other Scenarios

Surface Type:	Circular
Search Method:	Auto Refine Search
Divisions along slope:	20
Circles per division:	10
Number of iterations:	10
Divisions to use in next iteration:	50%
Composite Surfaces:	Disabled
Minimum Elevation:	Not Defined
Minimum Depth:	Not Defined
Minimum Area:	Not Defined
Minimum Weight:	Not Defined

Seismic Loading

 Cross Section B - Circular- Global Static

Advanced seismic analysis:	No
Staged pseudostatic analysis:	No

 Cross Section B - Circular- Global Seismic

Advanced seismic analysis:	No
Staged pseudostatic analysis:	No
Seismic Load Coefficient (Horizontal):	0.15

 Cross Section B - Wedge- Global Static

Advanced seismic analysis:	No
Staged pseudostatic analysis:	No

 Cross Section B - Wedge- Global Seismic

Advanced seismic analysis:	No
Staged pseudostatic analysis:	No
Seismic Load Coefficient (Horizontal):	0.15

Materials

Fill/Nat	
Color	
Strength Type	Mohr-Coulomb
Unit Weight [lbs/ft3]	115
Cohesion [psf]	290
Friction Angle [deg]	20
Water Surface	Assigned per scenario
Ru Value	0
Bedrock (fbc) <25ft	
Color	
Strength Type	Mohr-Coulomb
Unit Weight [lbs/ft3]	125
Cohesion [psf]	400
Friction Angle [deg]	25
Water Surface	Assigned per scenario
Ru Value	0
Berock (fbc) >25ft	
Color	
Strength Type	Mohr-Coulomb
Unit Weight [lbs/ft3]	125
Cohesion [psf]	550
Friction Angle [deg]	34
Water Surface	Assigned per scenario
Ru Value	0

Bedrock (Aniso A) <25 ft

Color	
Strength Type	Generalized Anisotropic
Unit Weight [lbs/ft3]	125
Water Surface	Assigned per scenario
Ru Value	0

Bedrock (Aniso A) >25 ft

Color	
Strength Type	Generalized Anisotropic
Unit Weight [lbs/ft3]	125
Water Surface	Assigned per scenario
Ru Value	0

Bedrock abc

Color	
Strength Type	Mohr-Coulomb
Unit Weight [lbs/ft3]	125
Cohesion [psf]	200
Friction Angle [deg]	21
Water Surface	Assigned per scenario
Ru Value	0

Bedrock (Aniso D) <25 ft

Color	
Strength Type	Generalized Anisotropic
Unit Weight [lbs/ft3]	125
Water Surface	Assigned per scenario
Ru Value	0

Bedrock (Aniso D) >25 ft

Color	
Strength Type	Generalized Anisotropic
Unit Weight [lbs/ft3]	125
Water Surface	Assigned per scenario
Ru Value	0

Bedrock (Aniso B) <25 ft

Color	
Strength Type	Generalized Anisotropic
Unit Weight [lbs/ft3]	125
Water Surface	Assigned per scenario
Ru Value	0

Bedrock (Aniso B) >25 ft

Color	
Strength Type	Generalized Anisotropic
Unit Weight [lbs/ft3]	125
Water Surface	Assigned per scenario
Ru Value	0

Generalized Anisotropic Functions

Name: Aniso B <25ft		
Angle From	Angle To	Material
9	-90	Bedrock (fbc) <25ft
13	9	Bedrock abc
90	13	Bedrock (fbc) <25ft
Name: Aniso B >25ft		
Angle From	Angle To	Material
9	-90	Berock (fbc) >25ft
13	9	Bedrock abc
90	13	Berock (fbc) >25ft

Materials In Use

Material		Circular- Global Static	Circular- Global Seismic	Wedge- Global Static	Wedge- Global Seismic
Fill/Nat		✓	✓	✓	✓
Bedrock (fbc) <25ft		✓	✓	✓	✓
Berock (fbc) >25ft		✓	✓	✓	✓
Bedrock abc		✓	✓	✓	✓
Bedrock (Aniso B) <25 ft		✓	✓	✓	✓
Bedrock (Aniso B) >25 ft		✓	✓	✓	✓

Support

Shear Pin 1	
Color	
Support Type	Pile/Micro Pile
Force Application	Active
Out-of-Plane Spacing [ft]	10
Failure Mode	Shear
Pile Shear Strength [lb]	200000
Force Direction	Perpendicular to pile

Global Minimums

◆ Cross Section B - Circular- Global Static

Method: bishop simplified

FS	1.577180
Center:	52.357, 563.379
Radius:	429.130
Left Slip Surface Endpoint:	148.390, 145.133
Right Slip Surface Endpoint:	320.205, 228.103
Resisting Moment:	1.14611e+08 lb-ft
Driving Moment:	7.26686e+07 lb-ft
Active Support Moment:	-7.05645e+06 lb-ft
Maximum Single Support Force:	20000 lb
Total Support Force:	20000 lb
Total Slice Area:	3618.57 ft ²
Surface Horizontal Width:	171.815 ft
Surface Average Height:	21.0609 ft

◆ Cross Section B - Circular- Global Seismic

Method: bishop simplified

FS	1.118300
Center:	53.146, 564.668
Radius:	430.209
Left Slip Surface Endpoint:	148.420, 145.141
Right Slip Surface Endpoint:	321.133, 228.122
Resisting Moment:	1.10755e+08 lb-ft
Driving Moment:	9.90388e+07 lb-ft
Active Support Moment:	-7.09356e+06 lb-ft
Maximum Single Support Force:	20000 lb
Total Support Force:	20000 lb
Total Slice Area:	3670.13 ft ²
Surface Horizontal Width:	172.713 ft
Surface Average Height:	21.2499 ft

◆ Cross Section B - Wedge- Global Static

Method: bishop simplified

FS	1.555610
Axis Location:	152.871, 356.489
Left Slip Surface Endpoint:	149.724, 146.662
Right Slip Surface Endpoint:	318.845, 228.075
Resisting Moment:	5.40327e+07 lb-ft
Driving Moment:	3.47341e+07 lb-ft
Active Support Moment:	-2.89707e+06 lb-ft
Maximum Single Support Force:	20000 lb
Total Support Force:	20000 lb
Total Slice Area:	3666.54 ft ²
Surface Horizontal Width:	169.12 ft
Surface Average Height:	21.6801 ft

◆ Cross Section B - Wedge- Global Seismic

Method: bishop simplified

FS		1.101530
Axis Location:	167.210, 397.239	
Left Slip Surface Endpoint:	146.257, 144.531	
Right Slip Surface Endpoint:	356.805, 228.852	
Resisting Moment:	1.18209e+08 lb-ft	
Driving Moment:	1.07314e+08 lb-ft	
Active Support Moment:	-4.57135e+06 lb-ft	
Maximum Single Support Force:	20000 lb	
Total Support Force:	20000 lb	
Total Slice Area:	8105.54 ft2	
Surface Horizontal Width:	210.548 ft	
Surface Average Height:	38.4973 ft	

Global Minimum Coordinates

 Cross Section B - Wedge- Global Static

Method: bishop simplified

X	Y
149.724	146.662
159.472	136.914
309.322	218.552
318.845	228.075

 Cross Section B - Wedge- Global Seismic

Method: bishop simplified

X	Y
146.257	144.531
153.39	137.398
296.485	168.532
356.805	228.852

Entity Information

 Cross Section B

Shared Entities


Type	Coordinates (x,y)
------	-------------------

External Boundary	0.86, -2.37 850.54, -2.305 850.382, 250.993 850.54, 275.581 850.54, 283.704 771.479, 279.913 737.093, 279.913 703.52, 275.581 668.592, 268.541 628.265, 261.485 479.623, 238.486 479.623, 231.364 296.625, 227.621 296.625, 229.479 252.053, 209.522 225.375, 199.033 199.087, 187.896 185.859, 180.413 172.046, 171.06 164.707, 164.585 148.463, 145.153 144.663, 144.081 138.545, 144.081 134.951, 145.61 127.837, 153.196 87.143, 168.548 32.314, 181.22 0.86, 189.505 0.86, 182.783 1.165, 162.605
Material Boundary	162.064, 152.67 187.034, 174.33 200.572, 183.055 221.33, 191.779 244.795, 201.105 269.464, 211.334 296.625, 223.905 296.625, 227.621
Material Boundary	703.52, 275.581 750.597, 275.581 811.367, 275.581 850.54, 275.581
Material Boundary	0.86, 182.783 34.916, 174.093 81.38, 162.059 116.143, 151.028 126.506, 144.343 134.862, 136.32 143.553, 134.315 152.913, 136.655 162.064, 152.67


Material Boundary	1.165, 162.605
	66.216, 136.669
	105.926, 118.919
	142.629, 110.195
	159.476, 113.805
	174.701, 130.609
	188.38, 147.307
	206.407, 157.427
	241.605, 176.38
	284.574, 189.417
	307.729, 198.954
	345.43, 204.049
	411.712, 204.714
	462.789, 210.886
	553.781, 226.844
	617.96, 236.872
	679.131, 243.557
	753.626, 248.582
	808.274, 250.115
	850.382, 250.993

Scenario-based Entities


Type	Coordinates (x,y)	Circular-Global Static	Circular-Global Seismic	Wedge-Global Static	Wedge-Global Seismic
Block Search Window	126.595, 98.475 239.253, 98.475 239.253, 187.829 126.595, 131.065				
Block Search Window	287.338, 126.949 619.831, 126.949 619.831, 228.224 287.338, 223.192				

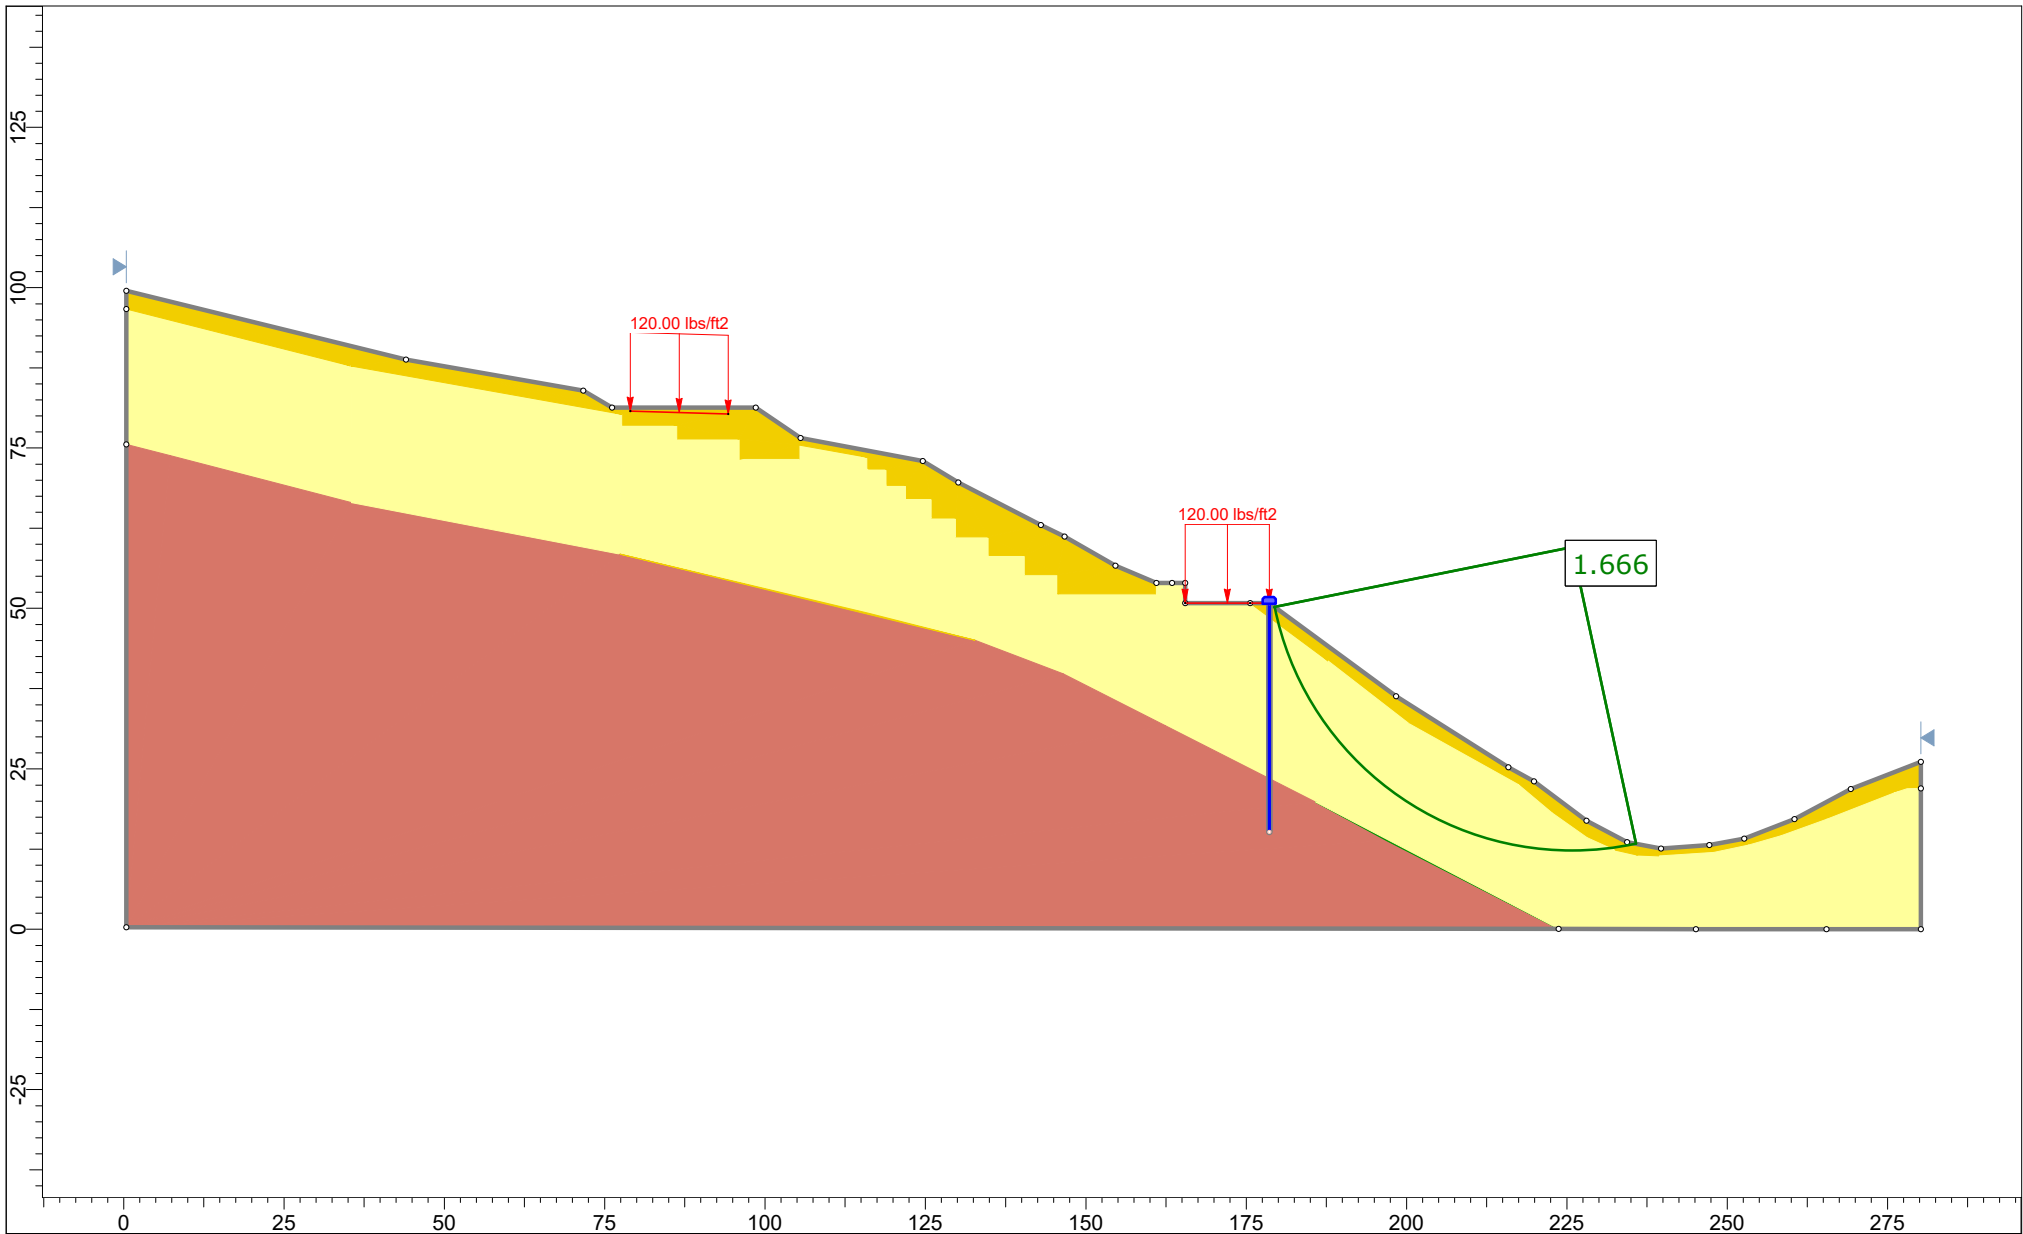

Project	Ogaswara Residence		
Group	Cross Section C	Scenario	Circular- Global Static
Drawn By	KD	Company	Hamilton & Associates
Date	May 2024	File Name	Ogasawara Slope Stability.slmd

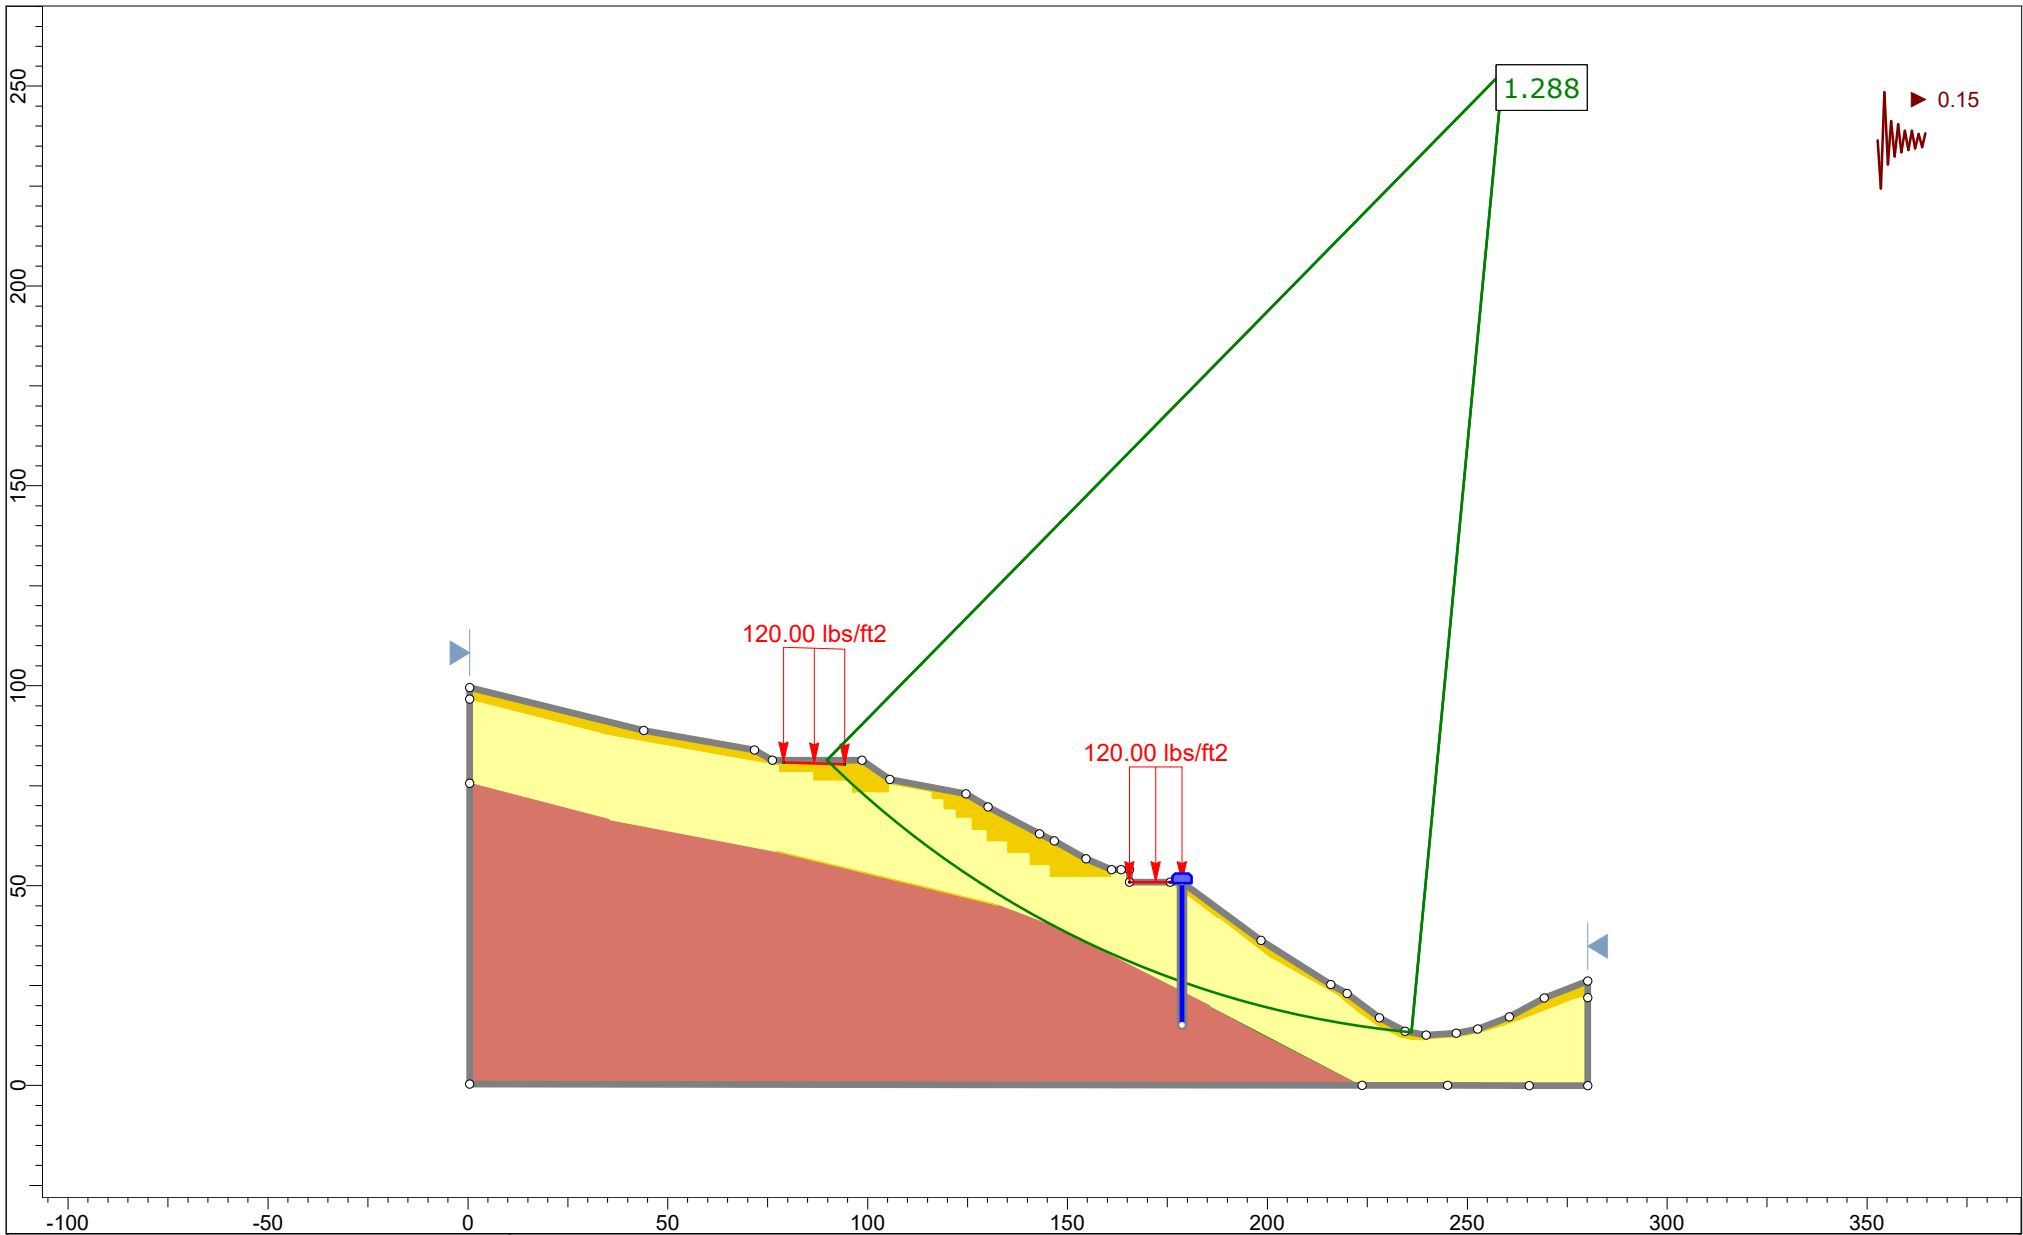


Project	Ogaswara Residence		
Group	Cross Section C	Scenario	Circular- Global Seismic
Drawn By	KD	Company	Hamilton & Associates
Date	May 2024	File Name	Ogasawara Slope Stability.slmd

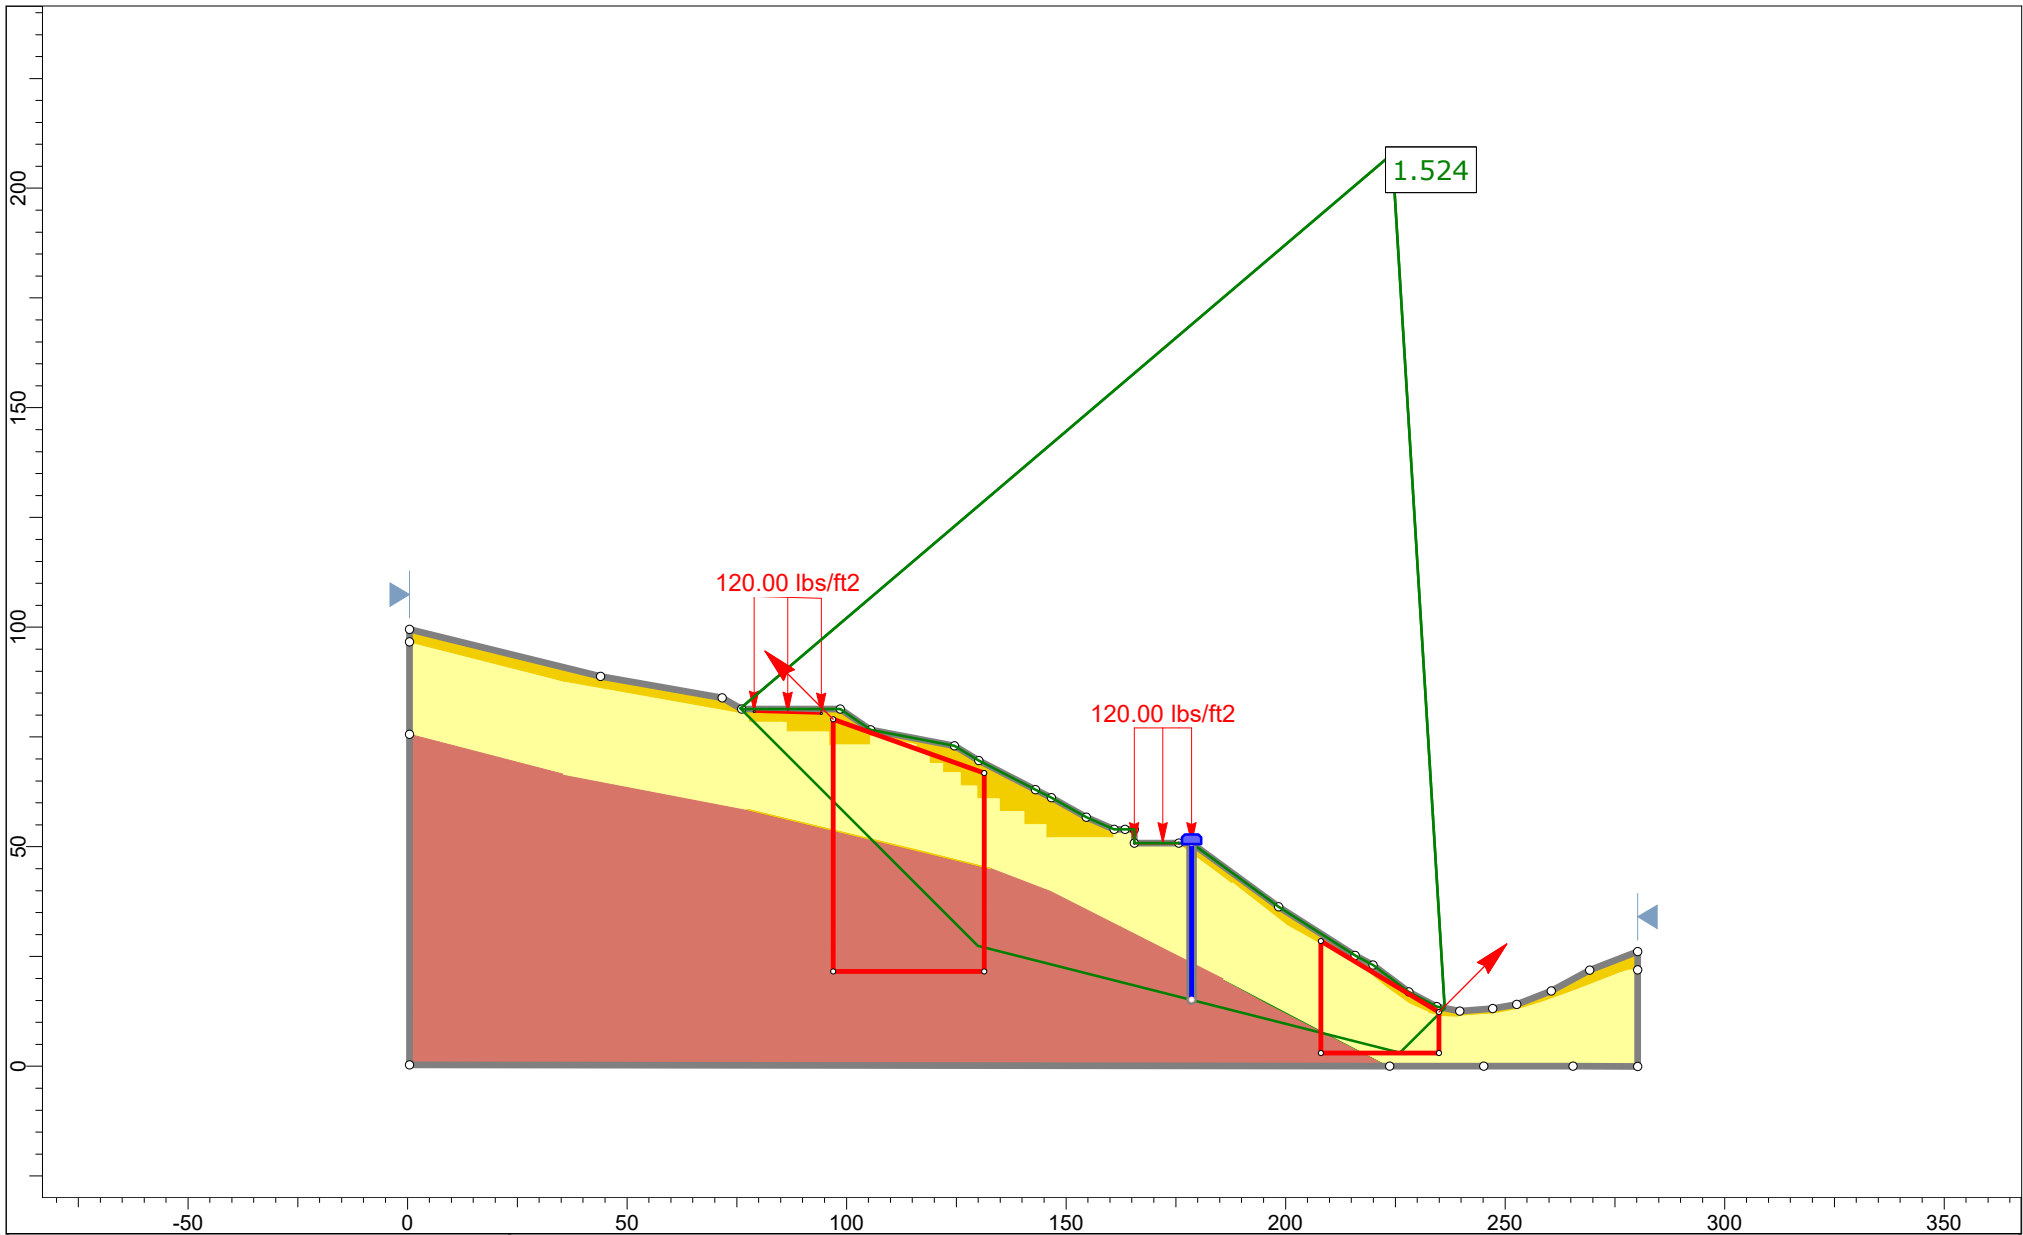

	Project			Ogaswara Residence
	Group		Scenario	Wedge- Global Static
	Drawn By		Company	Hamilton & Associates
	Date		File Name	Ogasawara Slope Stability.slmd

SLIDEINTERPRET 9.008

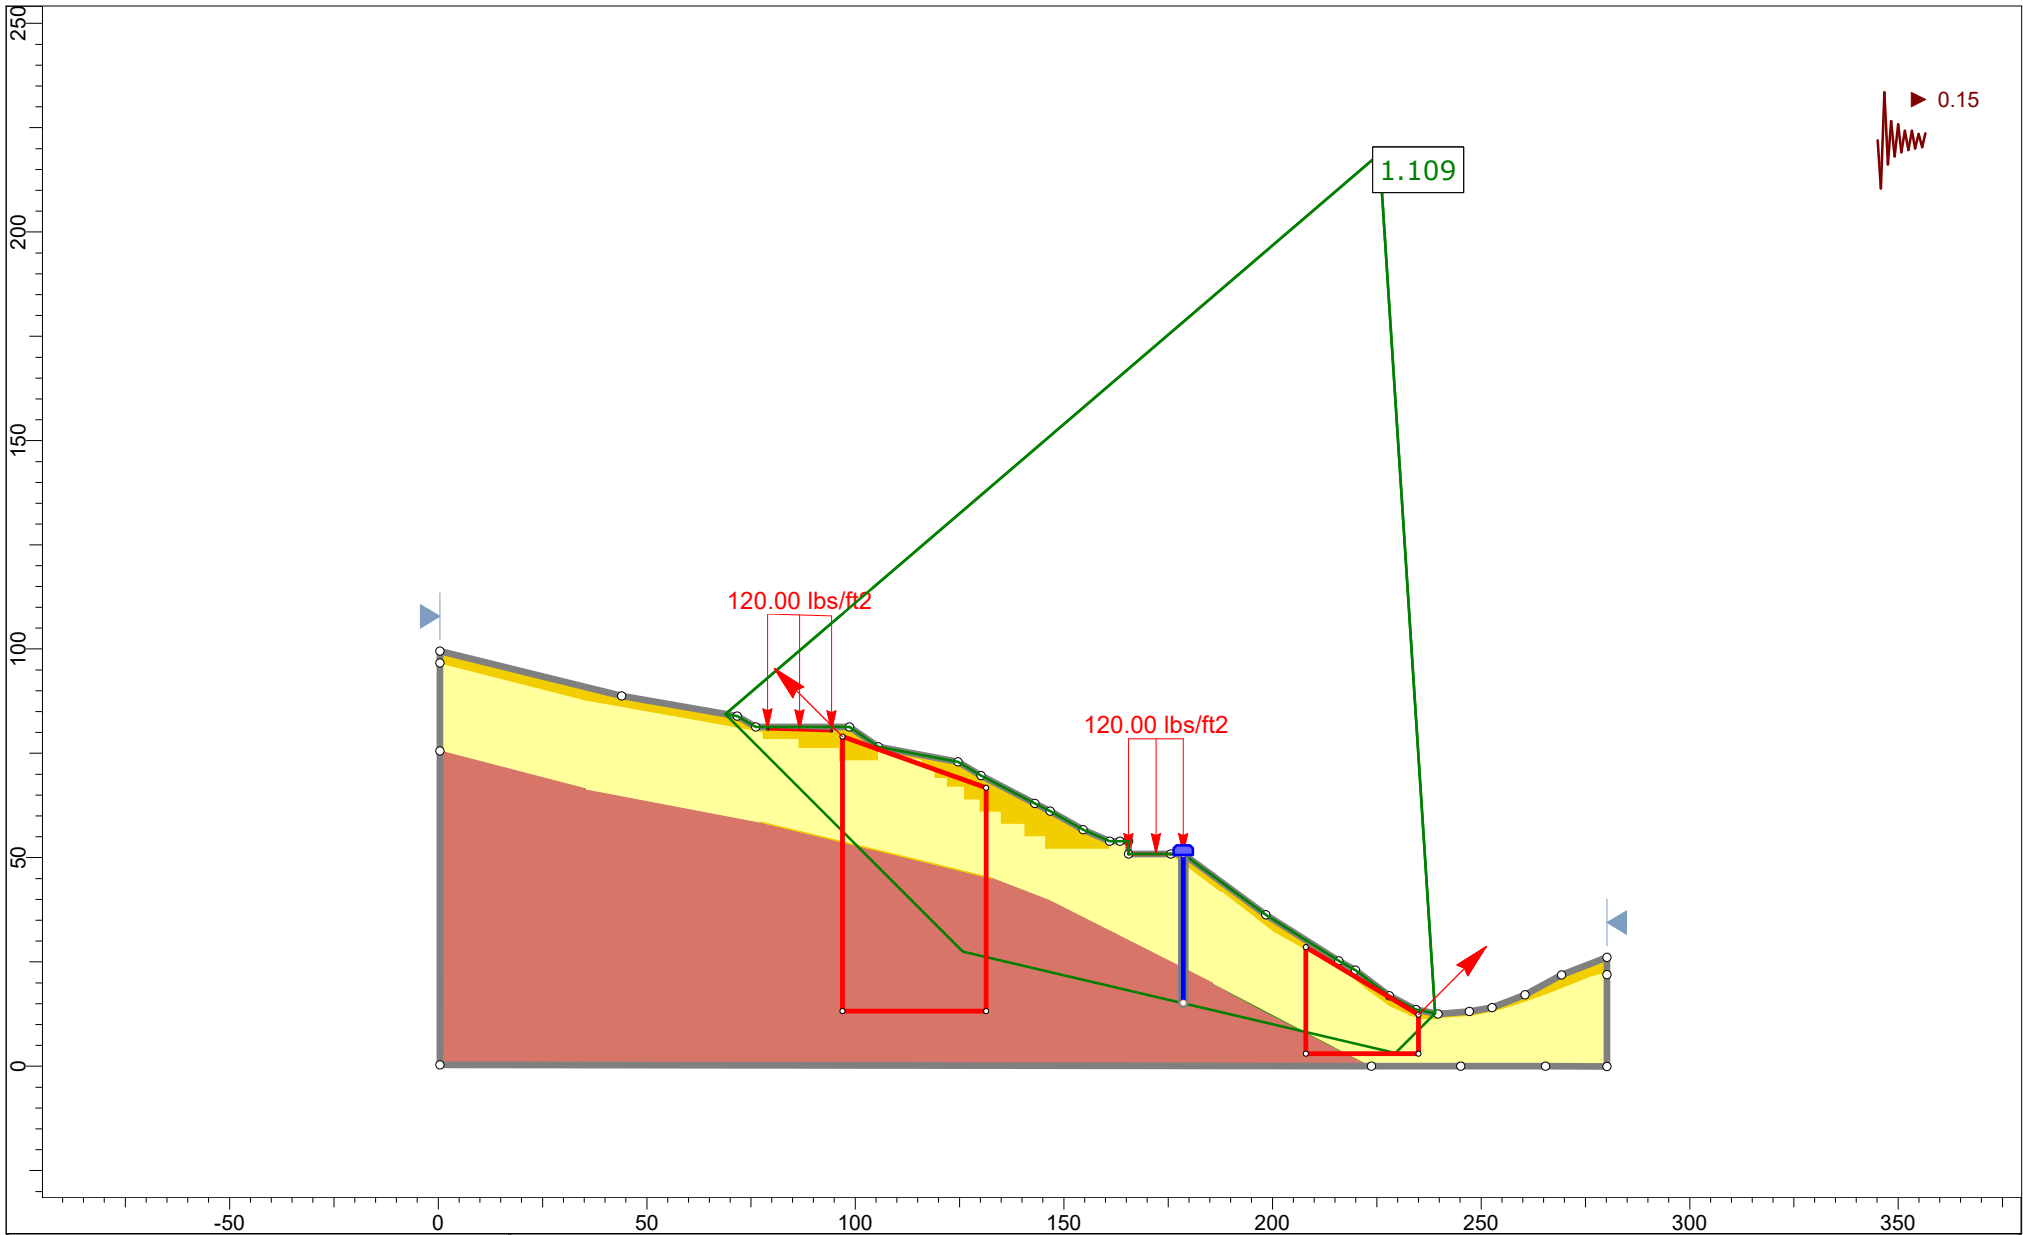

rocscience

SLIDEINTERPRET 9.008

Project		Ogaswara Residence	
Group	Cross Section C	Scenario	Wedge- Global Seismic
Drawn By	KD	Company	Hamilton & Associates
Date	May 2024	File Name	Ogasawara Slope Stability.slmd

Slide Analysis Information

Ogasawara Slope Stability

Project Summary

File Name:	Ogasawara Slope Stability.slmd
Slide Modeler Version:	9.008
Project Title:	Ogaswara Residence
Analysis:	Slope Stability
Author:	KD
Company:	Hamilton & Associates
Date Created:	May 2024

Currently Open Scenarios

Group Name	Scenario Name	Global Minimum	Compute Time
Cross Section C 	Circular- Global Static	Bishop Simplified: 1.666370	00h:00m:01.631s
	Circular- Global Seismic	Bishop Simplified: 1.287760	00h:00m:02.0s
	Wedge- Global Static	Bishop Simplified: 1.524060	00h:00m:00.659s
	Wedge- Global Seismic	Bishop Simplified: 1.109170	00h:00m:00.541s

General Settings

Units of Measurement:	Imperial Units
Time Units:	days
Permeability Units:	feet/second
Data Output:	Standard
Failure Direction:	Left to Right

Analysis Options

All Open Scenarios

Slices Type:	Vertical
Analysis Methods Used	
	Bishop simplified
Number of slices:	50
Tolerance:	0.005
Maximum number of iterations:	75
Check malpha < 0.2:	Yes
Create Interslice boundaries at intersections with water tables and piezos:	Yes
Initial trial value of FS:	1
Steffensen Iteration:	Yes

Random Numbers

All Open Scenarios

Pseudo-random Seed:	10116
Random Number Generation Method:	Park and Miller v.3

Surface Options

 Cross Section C - Wedge- Global Static

Surface Type:	Non-Circular Block Search
Number of Surfaces:	5000
Multiple Groups:	Disabled
Pseudo-Random Surfaces:	Enabled
Convex Surfaces Only:	Disabled
Left Projection Angle (Start Angle) [deg]:	135
Left Projection Angle (End Angle) [deg]:	135
Right Projection Angle (Start Angle) [deg]:	45
Right Projection Angle (End Angle) [deg]:	45
Minimum Elevation:	Not Defined
Minimum Depth:	Not Defined
Minimum Area:	Not Defined
Minimum Weight:	Not Defined

All other Scenarios

Surface Type:	Circular
Search Method:	Auto Refine Search
Divisions along slope:	20
Circles per division:	10
Number of iterations:	10
Divisions to use in next iteration:	50%
Composite Surfaces:	Disabled
Minimum Elevation:	Not Defined
Minimum Depth:	Not Defined
Minimum Area:	Not Defined
Minimum Weight:	Not Defined

Seismic Loading

 Cross Section C - Circular- Global Static

Advanced seismic analysis:	No
Staged pseudostatic analysis:	No

 Cross Section C - Circular- Global Seismic

Advanced seismic analysis:	No
Staged pseudostatic analysis:	No
Seismic Load Coefficient (Horizontal):	0.15

 Cross Section C - Wedge- Global Static

Advanced seismic analysis:	No
Staged pseudostatic analysis:	No

 Cross Section C - Wedge- Global Seismic

Advanced seismic analysis:	No
Staged pseudostatic analysis:	No
Seismic Load Coefficient (Horizontal):	0.15

Loading

All Open Scenarios

Distribution:	Constant
Magnitude [psf]:	120
Orientation:	Vertical
Distribution:	Constant
Magnitude [psf]:	120
Orientation:	Vertical

Materials

Fill/Nat	
Color	
Strength Type	Mohr-Coulomb
Unit Weight [lbs/ft3]	115
Cohesion [psf]	290
Friction Angle [deg]	20
Water Surface	Assigned per scenario
Ru Value	0
Bedrock (fbc) <25ft	

Color	
Strength Type	Mohr-Coulomb
Unit Weight [lbs/ft3]	125
Cohesion [psf]	400
Friction Angle [deg]	25
Water Surface	Assigned per scenario
Ru Value	0
Bedrock (fbc) >25ft	
Color	
Strength Type	Mohr-Coulomb
Unit Weight [lbs/ft3]	125
Cohesion [psf]	550
Friction Angle [deg]	34
Water Surface	Assigned per scenario
Ru Value	0
Bedrock (Aniso A) <25 ft	
Color	
Strength Type	Generalized Anisotropic
Unit Weight [lbs/ft3]	125
Water Surface	Assigned per scenario
Ru Value	0
Bedrock (Aniso A) >25 ft	
Color	
Strength Type	Generalized Anisotropic
Unit Weight [lbs/ft3]	125
Water Surface	Assigned per scenario
Ru Value	0
Bedrock abc	
Color	
Strength Type	Mohr-Coulomb
Unit Weight [lbs/ft3]	125
Cohesion [psf]	200
Friction Angle [deg]	21
Water Surface	Assigned per scenario
Ru Value	0
Bedrock (Aniso D) <25 ft	
Color	
Strength Type	Generalized Anisotropic
Unit Weight [lbs/ft3]	125
Water Surface	Assigned per scenario
Ru Value	0
Bedrock (Aniso D) >25 ft	
Color	
Strength Type	Generalized Anisotropic
Unit Weight [lbs/ft3]	125
Water Surface	Assigned per scenario
Ru Value	0
Bedrock (Aniso B) <25 ft	
Color	
Strength Type	Generalized Anisotropic

Unit Weight [lbs/ft3]	125
Water Surface	Assigned per scenario
Ru Value	0
Bedrock (Aniso B) >25 ft	
Color	
Strength Type	Generalized Anisotropic
Unit Weight [lbs/ft3]	125
Water Surface	Assigned per scenario
Ru Value	0
Bedrock (Aniso C)<25	
Color	
Strength Type	Generalized Anisotropic
Unit Weight [lbs/ft3]	125
Water Surface	Assigned per scenario
Ru Value	0
Bedrock (Aniso C) >25ft	
Color	
Strength Type	Generalized Anisotropic
Unit Weight [lbs/ft3]	125
Water Surface	Assigned per scenario
Ru Value	0

Generalized Anisotropic Functions

Name: Aniso A <25 ft		
Angle From	Angle To	Material
6	-90	Bedrock (fbc) <25ft
12	6	Bedrock abc
90	12	Bedrock (fbc) <25ft
Name: Aniso C <25ft		
Angle From	Angle To	Material
-15	-90	Bedrock (fbc) <25ft
0	-15	Bedrock abc
90	0	Bedrock (fbc) <25ft
Name: Aniso C> 25ft		
Angle From	Angle To	Material
-15	-90	Berock (fbc) >25ft
0	-15	Bedrock abc
90	0	Berock (fbc) >25ft

Materials In Use

Material		Circular- Global Static	Circular- Global Seismic	Wedge- Global Static	Wedge- Global Seismic
Fill/Nat		✓	✓	✓	✓
Bedrock (fbc) <25ft		✓	✓	✓	✓
Bedrock (fbc) >25ft		✓	✓	✓	✓
Bedrock (Aniso A) <25 ft		✓	✓	✓	✓
Bedrock abc		✓	✓	✓	✓
Bedrock (Aniso C) <25		✓	✓	✓	✓
Bedrock (Aniso C) >25ft		✓	✓	✓	✓

Support

Shear Pin 1

Color	
Support Type	Pile/Micro Pile
Force Application	Active
Out-of-Plane Spacing [ft]	10
Failure Mode	Shear
Pile Shear Strength [lb]	200000
Force Direction	Perpendicular to pile

Global Minimums

◆ Cross Section C - Circular- Global Static

Method: bishop simplified

FS	1.666370
Center:	225.809, 59.559
Radius:	47.328
Left Slip Surface Endpoint:	179.408, 50.243
Right Slip Surface Endpoint:	235.783, 13.294
Resisting Moment:	2.67653e+06 lb-ft
Driving Moment:	1.6062e+06 lb-ft
Total Slice Area:	598.178 ft ²
Surface Horizontal Width:	56.3755 ft
Surface Average Height:	10.6106 ft

◆ Cross Section C - Circular- Global Seismic

Method: bishop simplified

FS		1.287760
Center:	258.916, 253.580	
Radius:	241.416	
Left Slip Surface Endpoint:	89.783, 81.314	
Right Slip Surface Endpoint:	235.979, 13.257	
Resisting Moment:	4.08282e+07 lb-ft	
Driving Moment:	3.17048e+07 lb-ft	
Active Support Moment:	-4.55319e+06 lb-ft	
Maximum Single Support Force:	20000 lb	
Total Support Force:	20000 lb	
Total Slice Area:	2258.14 ft2	
Surface Horizontal Width:	146.196 ft	
Surface Average Height:	15.446 ft	

 Cross Section C - Wedge- Global Static

Method: bishop simplified

FS		1.524060
Axis Location:	224.297, 207.783	
Left Slip Surface Endpoint:	75.786, 81.516	
Right Slip Surface Endpoint:	236.204, 13.214	
Resisting Moment:	5.70623e+07 lb-ft	
Driving Moment:	3.74409e+07 lb-ft	
Total Slice Area:	4318.58 ft2	
Surface Horizontal Width:	160.418 ft	
Surface Average Height:	26.9208 ft	

 Cross Section C - Wedge- Global Seismic

Method: bishop simplified

FS		1.109170
Axis Location:	225.612, 218.694	
Left Slip Surface Endpoint:	68.809, 84.424	
Right Slip Surface Endpoint:	238.946, 12.689	
Resisting Moment:	6.07811e+07 lb-ft	
Driving Moment:	5.47988e+07 lb-ft	
Total Slice Area:	4579.35 ft2	
Surface Horizontal Width:	170.137 ft	
Surface Average Height:	26.9157 ft	

Global Minimum Coordinates

 Cross Section C - Wedge- Global Static

Method: bishop simplified

X		Y
75.7857	81.5163	
129.88	27.422	
226.056	3.06597	
236.204	13.2136	

 Cross Section C - Wedge- Global Seismic

Method: bishop simplified

X	Y
68.809	84.4243
125.735	27.4982
229.427	3.1705
238.946	12.6894

Entity Information

 Cross Section C

Shared Entities


Type	Coordinates (x,y)
External Boundary	0.423, 0.306
	223.699, 0.0298297
	245.088, 0.00337281
	265.451, -0.0218143
	280.154, -0.04
	280.154, 21.9205
	280.154, 26.083
	269.263, 21.845
	260.488, 17.137
	252.622, 14.086
	247.199, 13.104
	239.685, 12.548
	234.387, 13.561
	228.036, 16.906
	219.888, 23.026
	215.86, 25.241
	198.375, 36.31
	178.602, 50.835
	175.631, 50.835
	165.511, 50.835
	165.511, 53.94
	163.441, 53.94
	160.973, 53.94
	154.599, 56.675
	146.683, 61.17
	142.989, 62.967
	130.105, 69.634
	124.572, 72.968
	105.501, 76.581
	98.557, 81.314
	76.132, 81.314
	71.665, 83.923
	43.992, 88.78
	0.423, 99.52
	0.423, 96.667
	0.423, 75.575

Material Boundary	0.423, 96.667 35.453, 87.777 77.654, 80.25 77.654, 78.548 86.208, 78.548 86.208, 76.418 95.923, 76.418 95.923, 73.198 105.253, 73.198 105.253, 75.469 115.866, 73.544 115.866, 71.726 118.848, 71.726 118.848, 69.186 121.869, 69.186 121.869, 67.114 125.89, 67.114 125.89, 64.092 129.652, 64.092 129.652, 61.137 134.75, 61.137 134.75, 58.262 140.374, 58.262 140.374, 55.267 145.63, 55.267 145.63, 52.259 160.973, 52.259 160.973, 53.94
Material Boundary	175.631, 50.835 187.807, 41.765 200.393, 31.999 217.409, 22.534 222.724, 18.09 228.166, 14.237 232.356, 12.359 235.872, 11.54 239.483, 11.396 247.911, 11.974 253.328, 13.079 258.399, 14.552 265.551, 17.153 276.039, 21.227 278.033, 21.877 280.154, 21.9205
Material Boundary	0.423, 75.575 7.22521, 73.8106 35.555, 66.462 77.404, 58.451 116.178, 49.205 132.715, 45.043 146.459, 39.7691 162.398, 31.6914 185.859, 19.802 196.869, 13.799 223.699, 0.0298297 236.99, 0.0298297 245.088, 0.00337281

Material Boundary	77.404, 58.451 132.715, 45.043
Material Boundary	185.859, 19.802 223.699, 0.0298297

Scenario-based Entities


Type	Coordinates (x,y)	Circular-Global Static	Circular-Global Seismic	Wedge-Global Static	Wedge-Global Seismic
Distributed Load	78.9579, 80.7551 94.2687, 80.3105	Constant DistributionOrientation: VerticalMagnitude: 120 lbs/ft2Creates Excess Pore Pressure: No	Constant DistributionOrientation: VerticalMagnitude: 120 lbs/ft2Creates Excess Pore Pressure: No	Constant DistributionOrientation: VerticalMagnitude: 120 lbs/ft2Creates Excess Pore Pressure: No	Constant DistributionOrientation: VerticalMagnitude: 120 lbs/ft2Creates Excess Pore Pressure: No
Distributed Load	165.511, 50.835 175.631, 50.835 178.602, 50.835	Constant DistributionOrientation: VerticalMagnitude: 120 lbs/ft2Creates Excess Pore Pressure: No	Constant DistributionOrientation: VerticalMagnitude: 120 lbs/ft2Creates Excess Pore Pressure: No	Constant DistributionOrientation: VerticalMagnitude: 120 lbs/ft2Creates Excess Pore Pressure: No	Constant DistributionOrientation: VerticalMagnitude: 120 lbs/ft2Creates Excess Pore Pressure: No
Block Search Window	96.933, 21.553 131.324, 21.553 131.324, 66.76 96.933, 79.023				
Block Search Window	208.011, 28.541 208.011, 3.013 234.951, 3.013 234.951, 12.347				

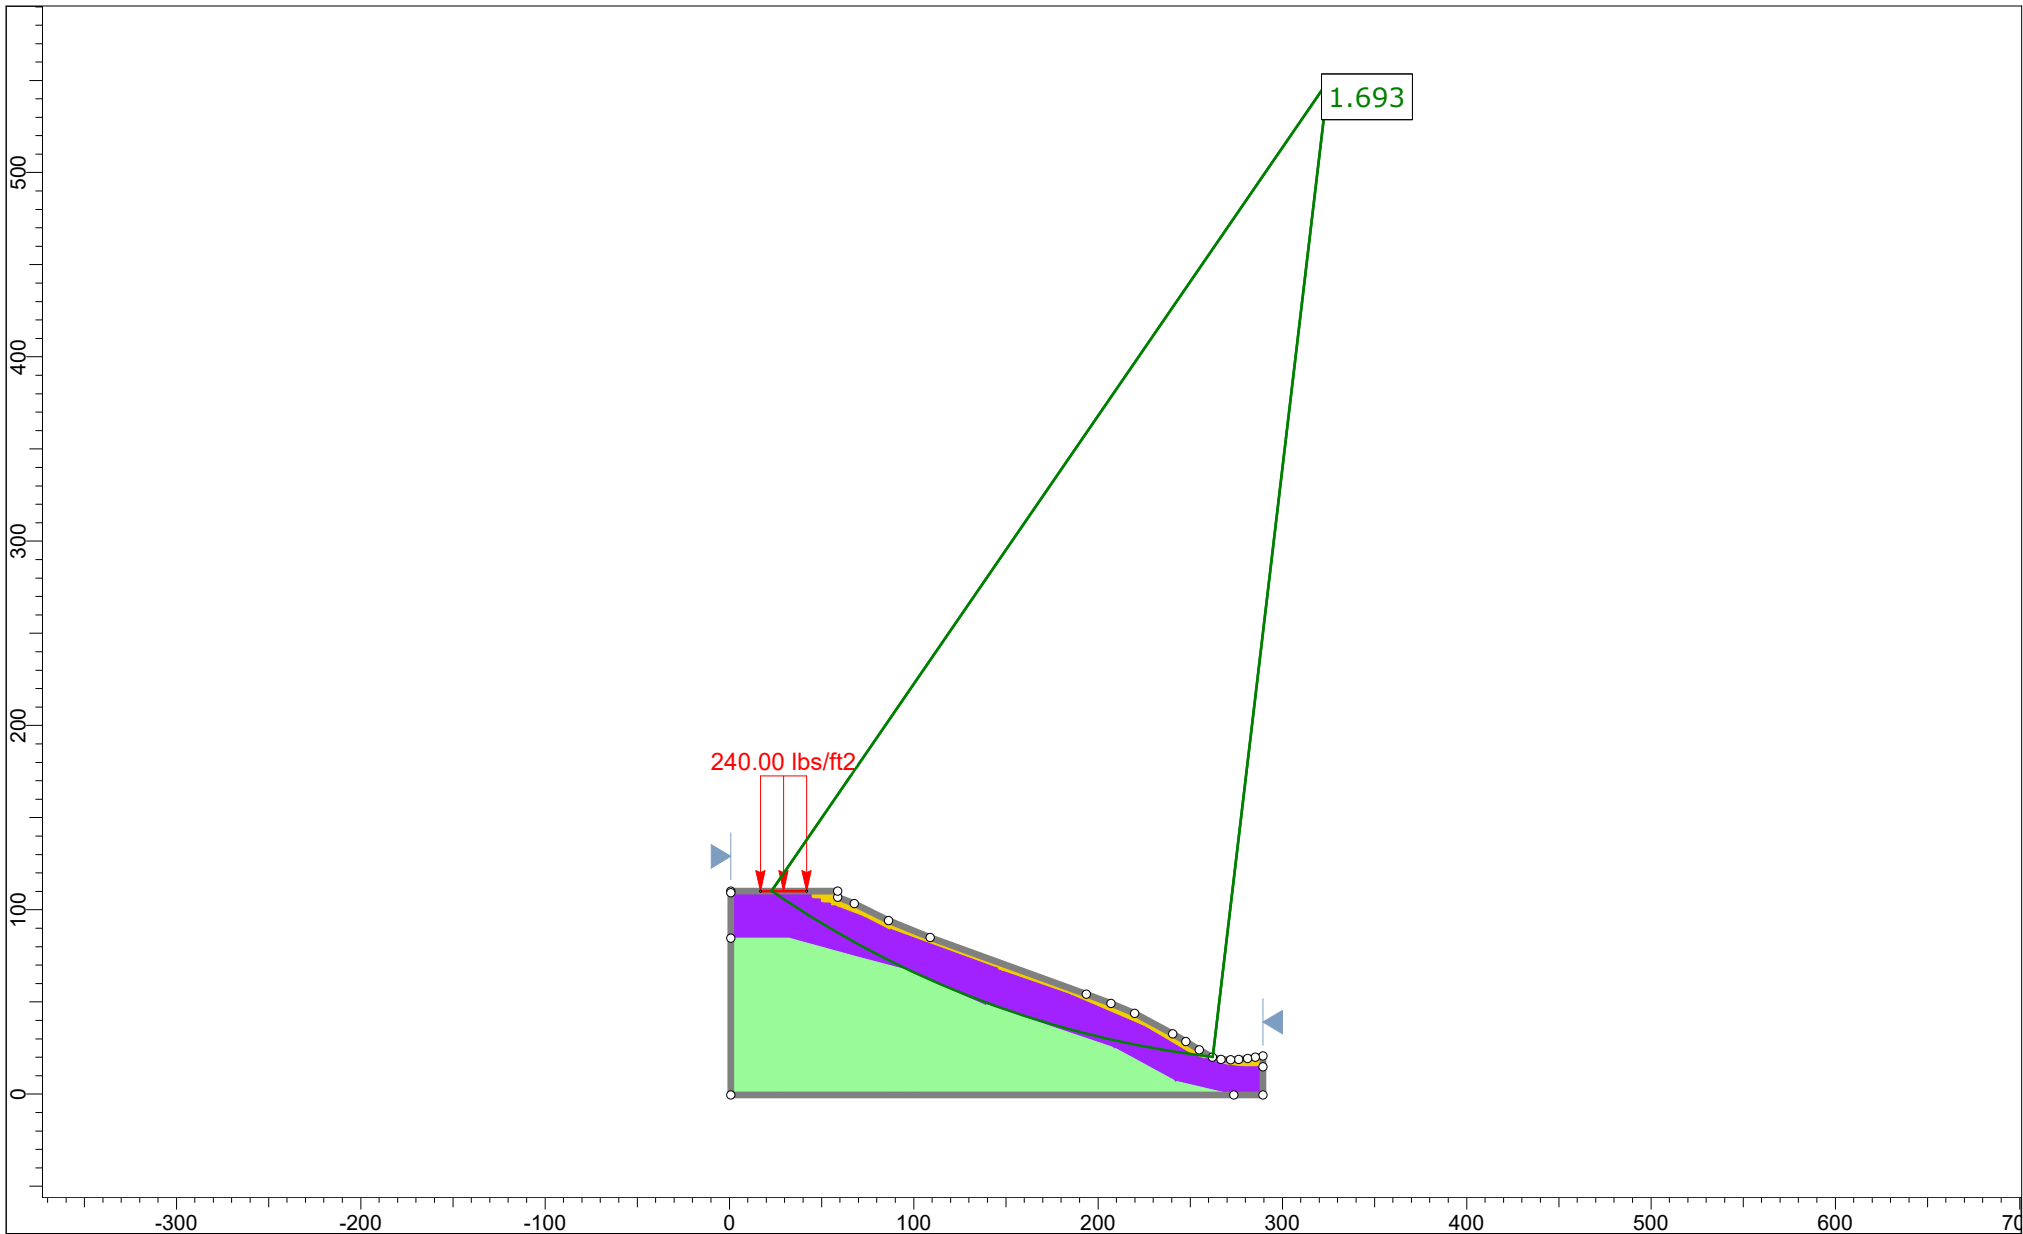


Project	Ogaswara Residence		
Group	Cross Section D	Scenario	Circular- Global Static
Drawn By	KD	Company	Hamilton & Associates
Date	May 2024	File Name	Ogasawara Slope Stability.slmd



Project		Ogaswara Residence	
Group	Cross Section D	Scenario	Circular- Global Seismic
Drawn By	KD	Company	Hamilton & Associates
Date	May 2024	File Name	Ogasawara Slope Stability.slmd

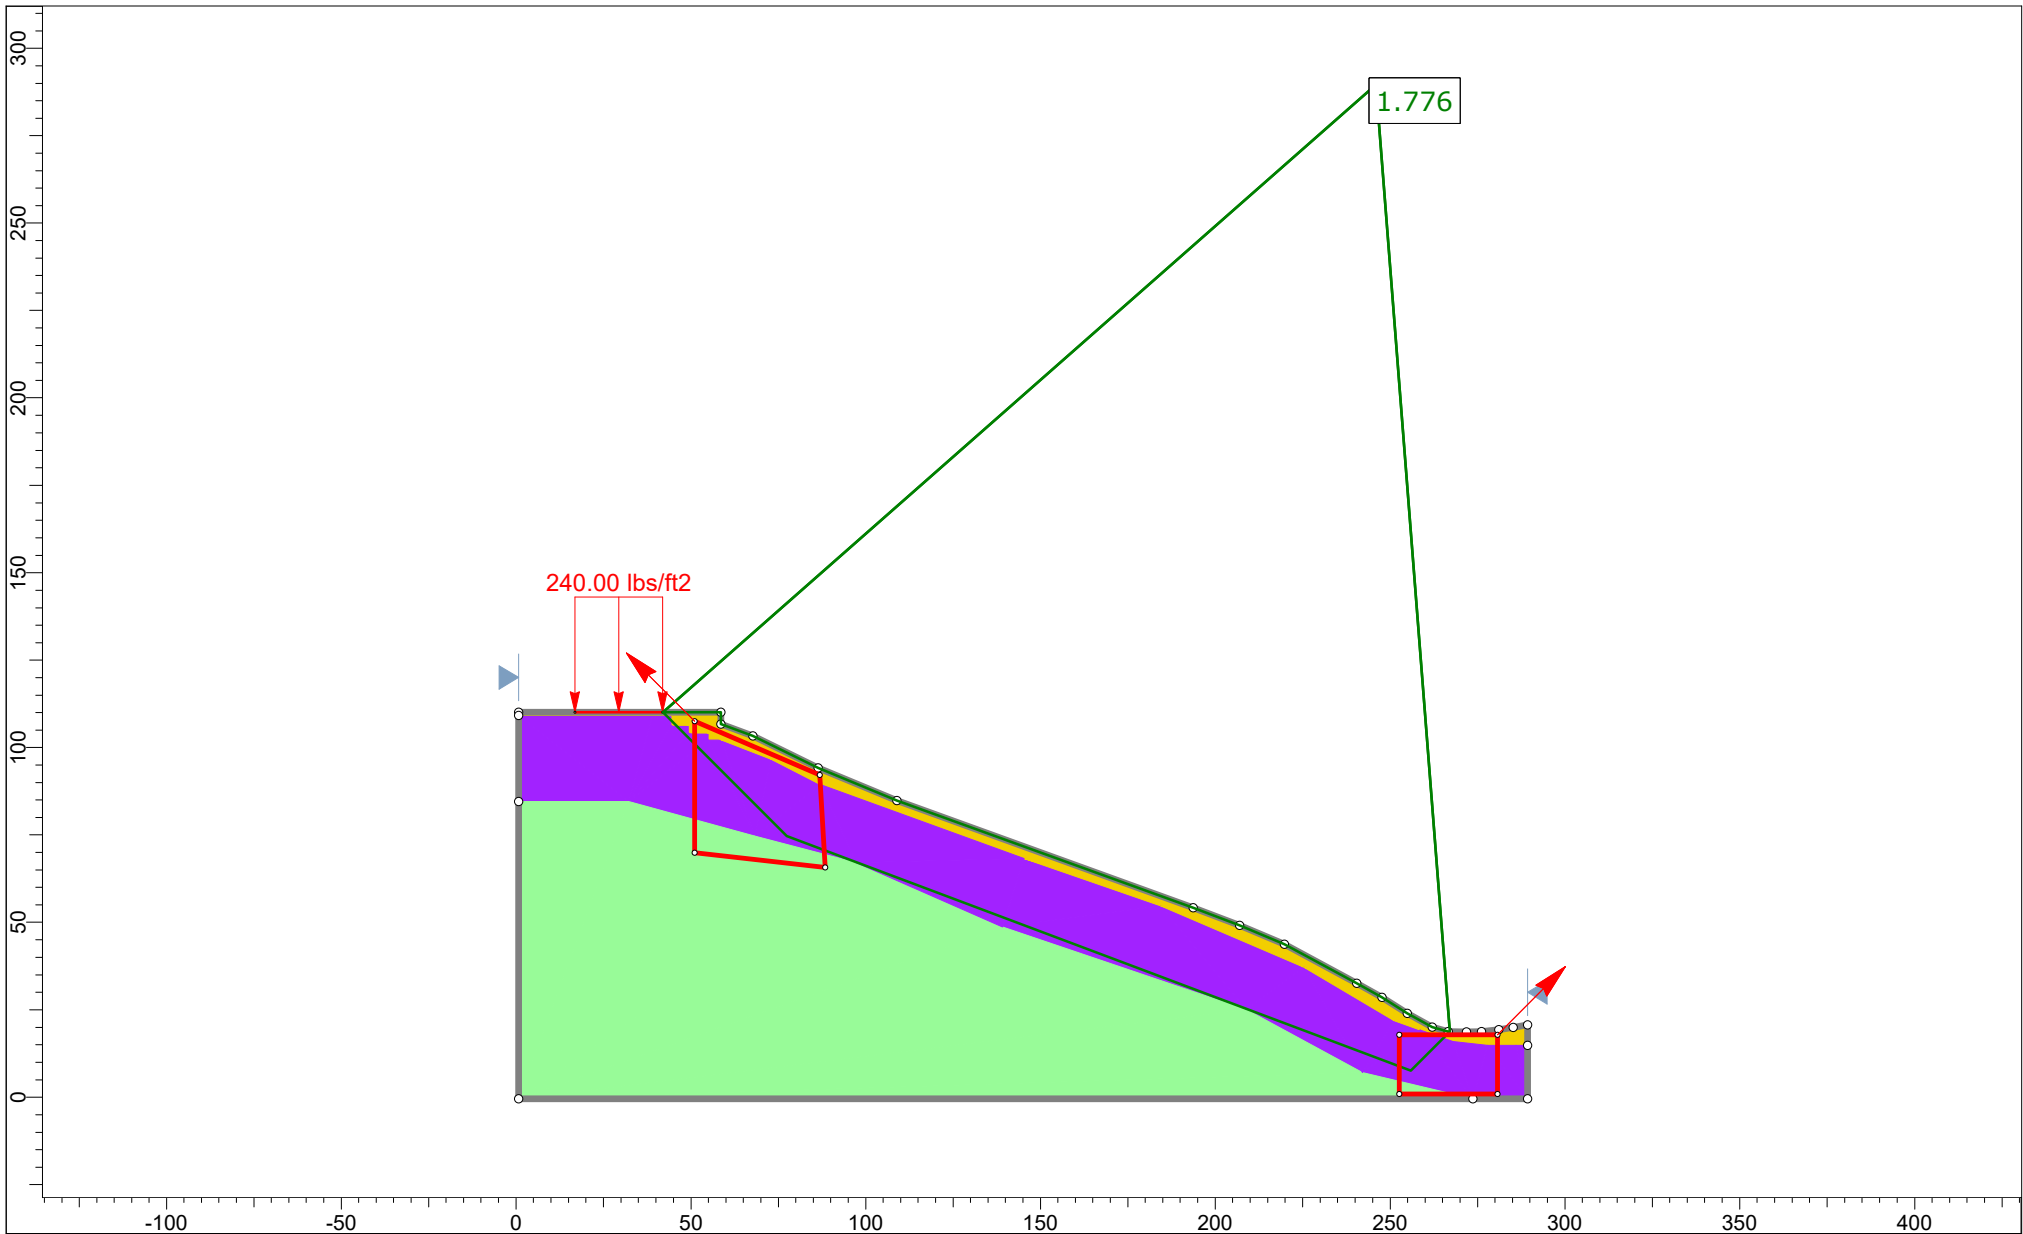

 rocscience	Project		Ogaswara Residence		
	Group		Cross Section D	Scenario	Wedge- Global Static
	Drawn By		KD	Company	Hamilton & Associates
	Date		May 2024	File Name	Ogasawara Slope Stability.slmd
	SLIDEINTERPRET 9.008				

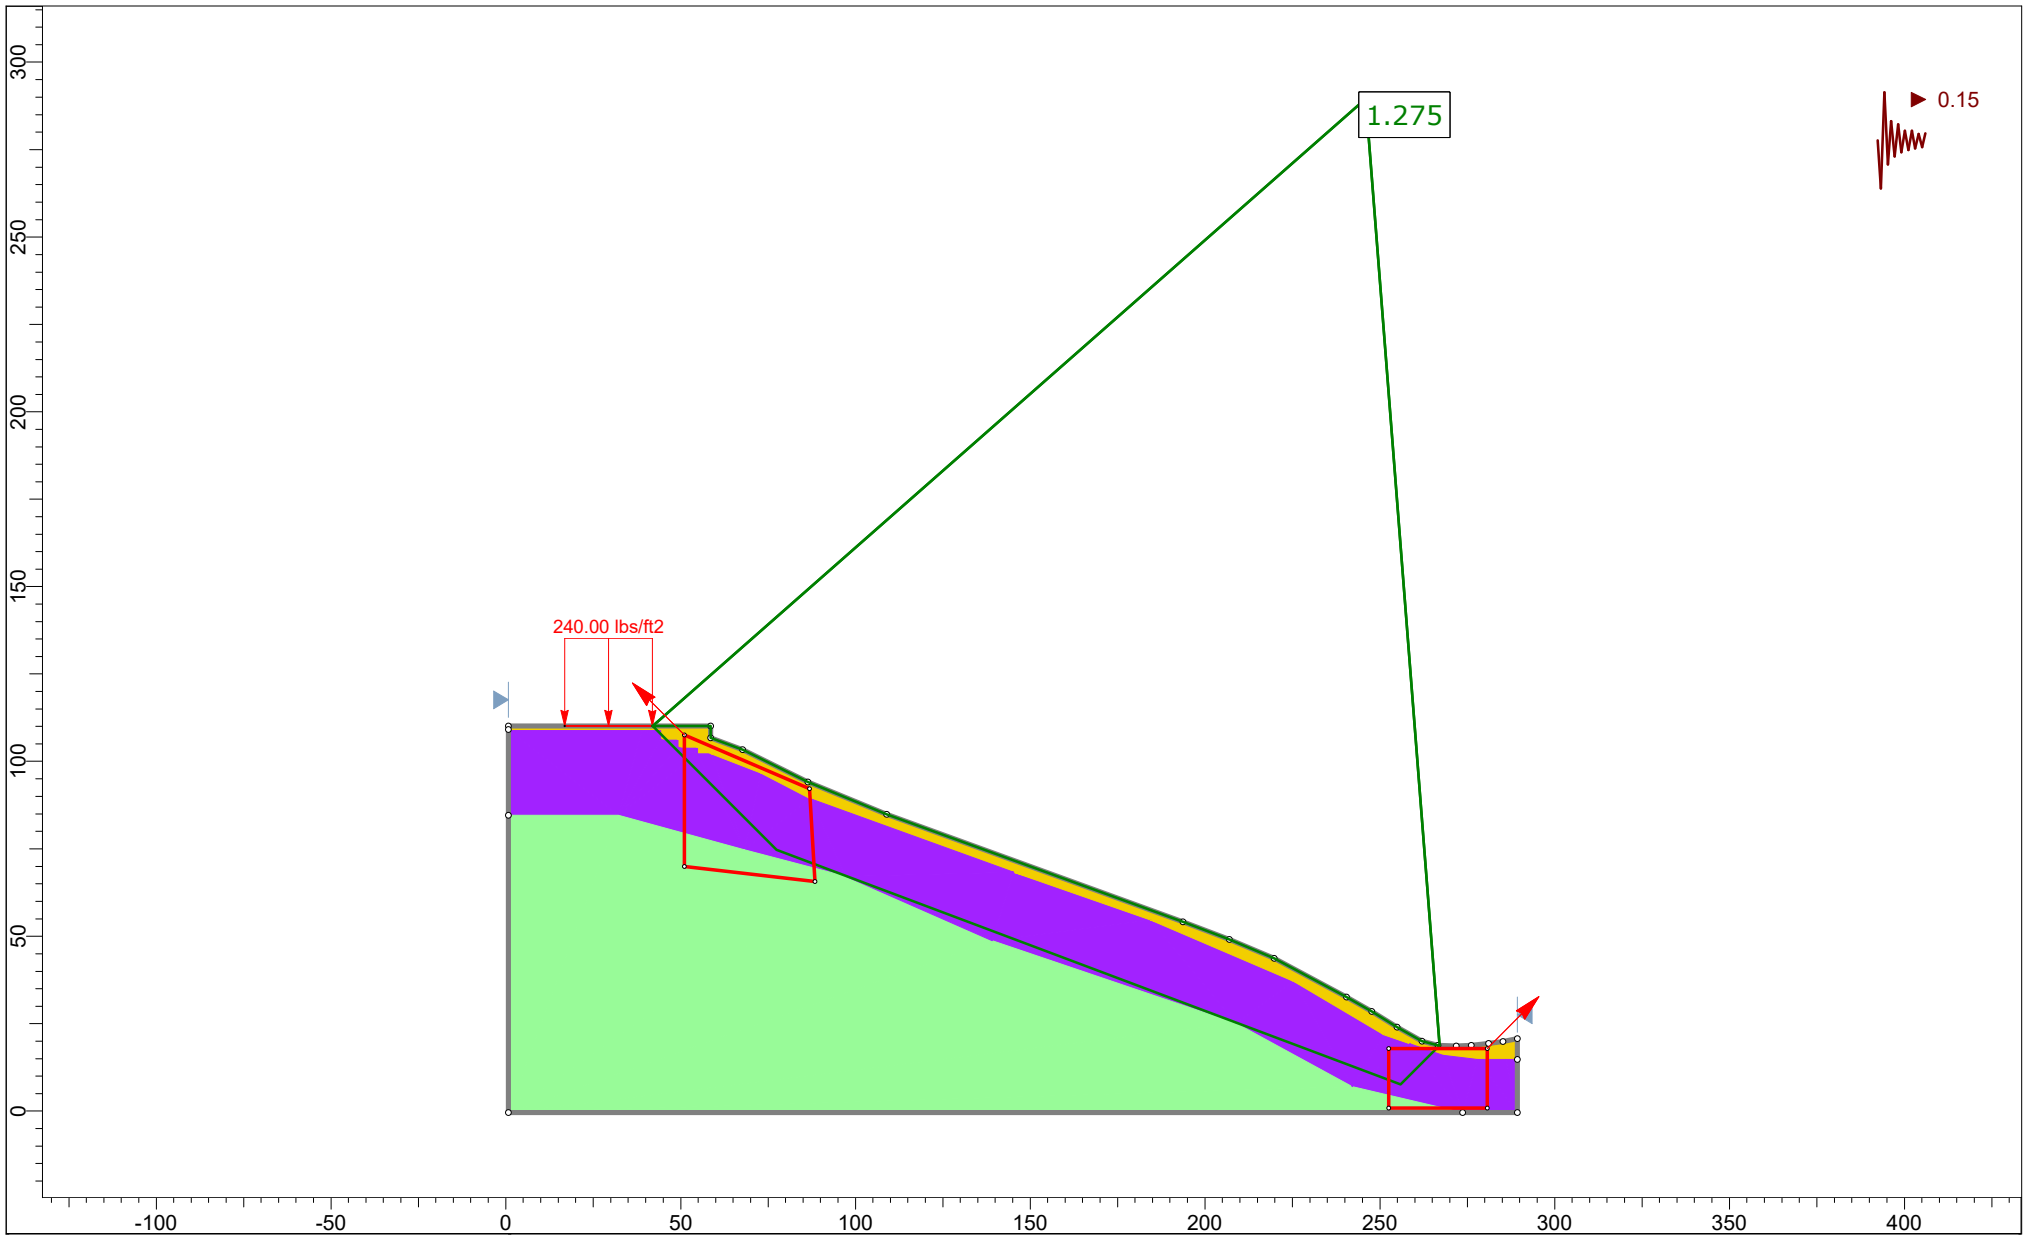

rocscience

SLIDEINTERPRET 9.008

Project		Ogaswara Residence	
Group	Cross Section D	Scenario	Wedge- Global Seismic
Drawn By	KD	Company	Hamilton & Associates
Date	May 2024	File Name	Ogasawara Slope Stability.slmd

Slide Analysis Information

Ogasawara Slope Stability

Project Summary

File Name:	Ogasawara Slope Stability.slmd
Slide Modeler Version:	9.008
Project Title:	Ogaswara Residence
Analysis:	Slope Stability
Author:	KD
Company:	Hamilton & Associates
Date Created:	May 2024

Currently Open Scenarios

Group Name	Scenario Name	Global Minimum	Compute Time
Cross Section D 	Circular- Global Static	Bishop Simplified: 1.692550	00h:00m:01.143s
	Circular- Global Seismic	Bishop Simplified: 1.173100	00h:00m:01.530s
	Wedge- Global Static	Bishop Simplified: 1.775510	00h:00m:00.494s
	Wedge- Global Seismic	Bishop Simplified: 1.274910	00h:00m:00.431s

General Settings

Units of Measurement:	Imperial Units
Time Units:	days
Permeability Units:	feet/second
Data Output:	Standard
Failure Direction:	Left to Right

Analysis Options

All Open Scenarios

Slices Type:	Vertical
Analysis Methods Used	
	Bishop simplified
Number of slices:	50
Tolerance:	0.005
Maximum number of iterations:	75
Check malpha < 0.2:	Yes
Create Interslice boundaries at intersections with water tables and piezos:	Yes
Initial trial value of FS:	1
Steffensen Iteration:	Yes

Random Numbers

All Open Scenarios

Pseudo-random Seed:	10116
Random Number Generation Method:	Park and Miller v.3

Surface Options

◆ Cross Section D - Wedge- Global Static

Surface Type:	Non-Circular Block Search
Number of Surfaces:	5000
Multiple Groups:	Disabled
Pseudo-Random Surfaces:	Enabled
Convex Surfaces Only:	Disabled
Left Projection Angle (Start Angle) [deg]:	135
Left Projection Angle (End Angle) [deg]:	135
Right Projection Angle (Start Angle) [deg]:	45
Right Projection Angle (End Angle) [deg]:	45
Minimum Elevation:	Not Defined
Minimum Depth:	Not Defined
Minimum Area:	Not Defined
Minimum Weight:	Not Defined

All other Scenarios

Surface Type:	Circular
Search Method:	Auto Refine Search
Divisions along slope:	20
Circles per division:	10
Number of iterations:	10
Divisions to use in next iteration:	50%
Composite Surfaces:	Disabled
Minimum Elevation:	Not Defined
Minimum Depth:	Not Defined
Minimum Area:	Not Defined
Minimum Weight:	Not Defined

Seismic Loading

 Cross Section D - Circular- Global Static

Advanced seismic analysis:	No
Staged pseudostatic analysis:	No

 Cross Section D - Circular- Global Seismic

Advanced seismic analysis:	No
Staged pseudostatic analysis:	No
Seismic Load Coefficient (Horizontal):	0.15

 Cross Section D - Wedge- Global Static

Advanced seismic analysis:	No
Staged pseudostatic analysis:	No

 Cross Section D - Wedge- Global Seismic

Advanced seismic analysis:	No
Staged pseudostatic analysis:	No
Seismic Load Coefficient (Horizontal):	0.15

Loading

All Open Scenarios

Distribution:	Constant
Magnitude [psf]:	240
Orientation:	Vertical

Materials

Fill/Nat	
Color	
Strength Type	Mohr-Coulomb
Unit Weight [lbs/ft3]	115
Cohesion [psf]	290
Friction Angle [deg]	20
Water Surface	Assigned per scenario
Ru Value	0
Bedrock (fbc) <25ft	
Color	
Strength Type	Mohr-Coulomb
Unit Weight [lbs/ft3]	125
Cohesion [psf]	400

Friction Angle [deg]	25
Water Surface	Assigned per scenario
Ru Value	0
Bedrock (fbc) >25ft	
Color	
Strength Type	Mohr-Coulomb
Unit Weight [lbs/ft3]	125
Cohesion [psf]	550
Friction Angle [deg]	34
Water Surface	Assigned per scenario
Ru Value	0
Bedrock (Aniso A) <25 ft	
Color	
Strength Type	Generalized Anisotropic
Unit Weight [lbs/ft3]	125
Water Surface	Assigned per scenario
Ru Value	0
Bedrock (Aniso A) >25 ft	
Color	
Strength Type	Generalized Anisotropic
Unit Weight [lbs/ft3]	125
Water Surface	Assigned per scenario
Ru Value	0
Bedrock abc	
Color	
Strength Type	Mohr-Coulomb
Unit Weight [lbs/ft3]	125
Cohesion [psf]	200
Friction Angle [deg]	21
Water Surface	Assigned per scenario
Ru Value	0
Bedrock (Aniso D) <25 ft	
Color	
Strength Type	Generalized Anisotropic
Unit Weight [lbs/ft3]	125
Water Surface	Assigned per scenario
Ru Value	0
Bedrock (Aniso D) >25 ft	
Color	
Strength Type	Generalized Anisotropic
Unit Weight [lbs/ft3]	125
Water Surface	Assigned per scenario
Ru Value	0
Bedrock (Aniso B) <25 ft	
Color	
Strength Type	Generalized Anisotropic
Unit Weight [lbs/ft3]	125
Water Surface	Assigned per scenario
Ru Value	0
Bedrock (Aniso B) >25 ft	

Color	
Strength Type	Generalized Anisotropic
Unit Weight [lbs/ft3]	125
Water Surface	Assigned per scenario
Ru Value	0
Bedrock (Aniso C) <25	
Color	
Strength Type	Generalized Anisotropic
Unit Weight [lbs/ft3]	125
Water Surface	Assigned per scenario
Ru Value	0
Bedrock (Aniso C) >25ft	
Color	
Strength Type	Generalized Anisotropic
Unit Weight [lbs/ft3]	125
Water Surface	Assigned per scenario
Ru Value	0
Bedrock (Aniso E) <25ft	
Color	
Strength Type	Generalized Anisotropic
Unit Weight [lbs/ft3]	125
Water Surface	Assigned per scenario
Ru Value	0
Bedrock (Aniso E) >25ft	
Color	
Strength Type	Generalized Anisotropic
Unit Weight [lbs/ft3]	125
Water Surface	Assigned per scenario
Ru Value	0

Generalized Anisotropic Functions

Name: Aniso D <25ft		
Angle From	Angle To	Material
-13	-90	Bedrock (fbc) <25ft
-6	-13	Bedrock abc
90	-6	Bedrock (fbc) <25ft
Name: Aniso D >25ft		
Angle From	Angle To	Material
-13	-90	Berock (fbc) >25ft
-6	-13	Bedrock abc
90	-6	Berock (fbc) >25ft

Materials In Use

Material		Circular- Global Static	Circular- Global Seismic	Wedge- Global Static	Wedge- Global Seismic
Fill/Nat		✓	✓	✓	✓
Bedrock (fbc) <25ft		✓	✓	✓	✓
Bedrock (fbc) >25ft		✓	✓	✓	✓
Bedrock abc		✓	✓	✓	✓
Bedrock (Aniso D) <25 ft		✓	✓	✓	✓
Bedrock (Aniso D) >25 ft		✓	✓	✓	✓

Global Minimums

◆ Cross Section D - Circular- Global Static

Method: bishop simplified

FS	1.692550
Center:	324.838, 549.569
Radius:	533.299
Left Slip Surface Endpoint:	22.716, 110.104
Right Slip Surface Endpoint:	262.050, 19.980
Resisting Moment:	1.72676e+08 lb-ft
Driving Moment:	1.02021e+08 lb-ft
Total Slice Area:	4377.28 ft ²
Surface Horizontal Width:	239.334 ft
Surface Average Height:	18.2894 ft

◆ Cross Section D - Circular- Global Seismic

Method: bishop simplified

FS	1.173100
Center:	326.793, 552.889
Radius:	537.123
Left Slip Surface Endpoint:	22.748, 110.104
Right Slip Surface Endpoint:	263.996, 19.449
Resisting Moment:	1.67679e+08 lb-ft
Driving Moment:	1.42937e+08 lb-ft
Total Slice Area:	4394.47 ft ²
Surface Horizontal Width:	241.247 ft
Surface Average Height:	18.2156 ft

◆ Cross Section D - Wedge- Global Static

Method: bishop simplified

FS		1.775510
Axis Location:	245.909, 289.524	
Left Slip Surface Endpoint:	41.968, 110.104	
Right Slip Surface Endpoint:	267.080, 18.719	
Resisting Moment:	9.14979e+07 lb-ft	
Driving Moment:	5.15332e+07 lb-ft	
Total Slice Area:	4502.6 ft2	
Surface Horizontal Width:	225.112 ft	
Surface Average Height:	20.0015 ft	

 Cross Section D - Wedge- Global Seismic

Method: bishop simplified

FS		1.274910
Axis Location:	245.909, 289.524	
Left Slip Surface Endpoint:	41.968, 110.104	
Right Slip Surface Endpoint:	267.080, 18.719	
Resisting Moment:	8.85262e+07 lb-ft	
Driving Moment:	6.9437e+07 lb-ft	
Total Slice Area:	4502.6 ft2	
Surface Horizontal Width:	225.112 ft	
Surface Average Height:	20.0015 ft	

Global Minimum Coordinates

 Cross Section D - Wedge- Global Static

Method: bishop simplified

X		Y
41.9679	110.104	
77.4063	74.6656	
255.921	7.55893	
267.08	18.7188	

 Cross Section D - Wedge- Global Seismic

Method: bishop simplified

X		Y
41.9679	110.104	
77.4063	74.6656	
255.921	7.55893	
267.08	18.7188	

Entity Information


 Cross Section D

Shared Entities


Type	Coordinates (x,y)
External Boundary	0.673, 84.5458 0.673, -0.465 273.642, -0.465 289.286, -0.465 289.301, 14.7489 289.301, 20.671 285.159, 19.895 281.073, 19.275 276.124, 18.731 271.795, 18.592 266.628, 18.731 262.019, 19.988 254.851, 23.929 247.61, 28.481 240.387, 32.542 219.765, 43.675 206.945, 49.079 193.616, 54.11 108.904, 84.797 86.338, 94.112 67.697, 103.336 58.583, 106.688 58.583, 110.104 0.673, 110.104 0.673, 109.111
Material Boundary	0.673, 84.5458 32.219, 84.5458 68.259, 74.676 97.256, 67.067 139.082, 48.665 208.805, 25.05 242.041, 6.985 273.642, -0.465
Material Boundary	0.673, 109.111 39.047, 109.111 44.296, 109.111 44.296, 106.354 49.187, 106.354 49.187, 104.099 54.838, 104.099 54.838, 102.098 58.726, 102.098 72.946, 96.642 87.036, 89.342 145.203, 68.265 184.332, 54.649 225.293, 37.077 251.148, 21.789 258.523, 19.1952 267.948, 15.88 277.865, 14.7489 285.995, 14.7489 289.301, 14.7489

Scenario-based Entities


Type	Coordinates (x,y)	Circular-Global Static	Circular-Global Seismic	Wedge-Global Static	Wedge-Global Seismic
Distributed Load	16.8367, 110.104 41.8874, 110.104	Constant DistributionOri entation: VerticalMagnitu de: 240 lbs/ft2Creates Excess Pore Pressure: No	Constant DistributionOri entation: VerticalMagnitu de: 240 lbs/ft2Creates Excess Pore Pressure: No	Constant DistributionOri entation: VerticalMagnitu de: 240 lbs/ft2Creates Excess Pore Pressure: No	Constant DistributionOri entation: VerticalMagnitu de: 240 lbs/ft2Creates Excess Pore Pressure: No
Block Search Window	51.053, 69.893 88.417, 65.628 86.868, 92.146 51.053, 107.53				
Block Search Window	252.546, 0.838 280.721, 0.838 280.721, 17.834 252.546, 17.834				

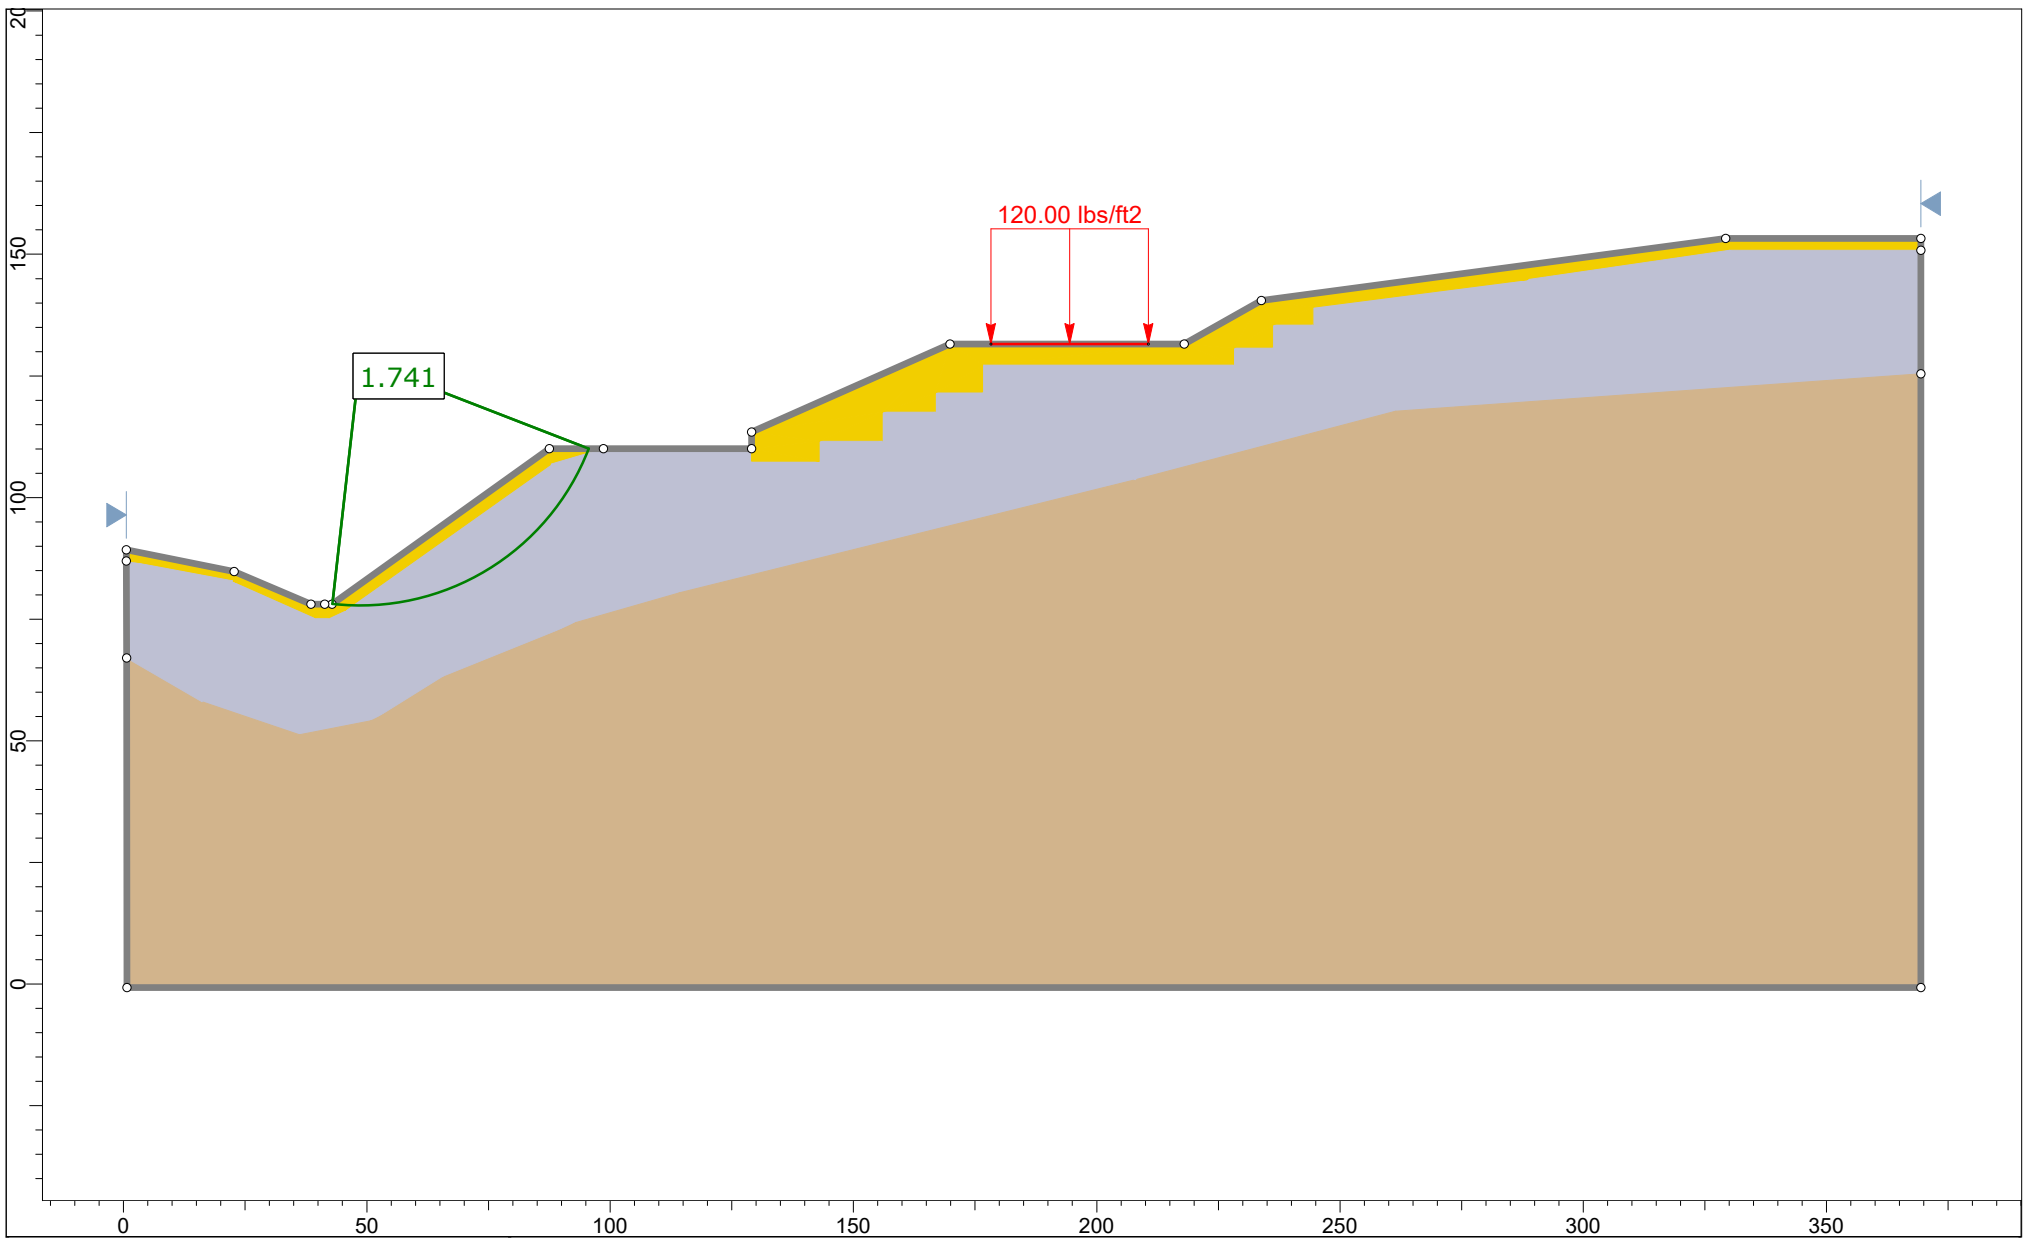


 rocscience	Project		Ogaswara Residence		
	Group		Cross Section E	Scenario	Circular- Global Static
	Drawn By		KD	Company	Hamilton & Associates
	Date		May 2024	File Name	Ogasawara Slope Stability.slmd
	SLIDEINTERPRET 9.008				

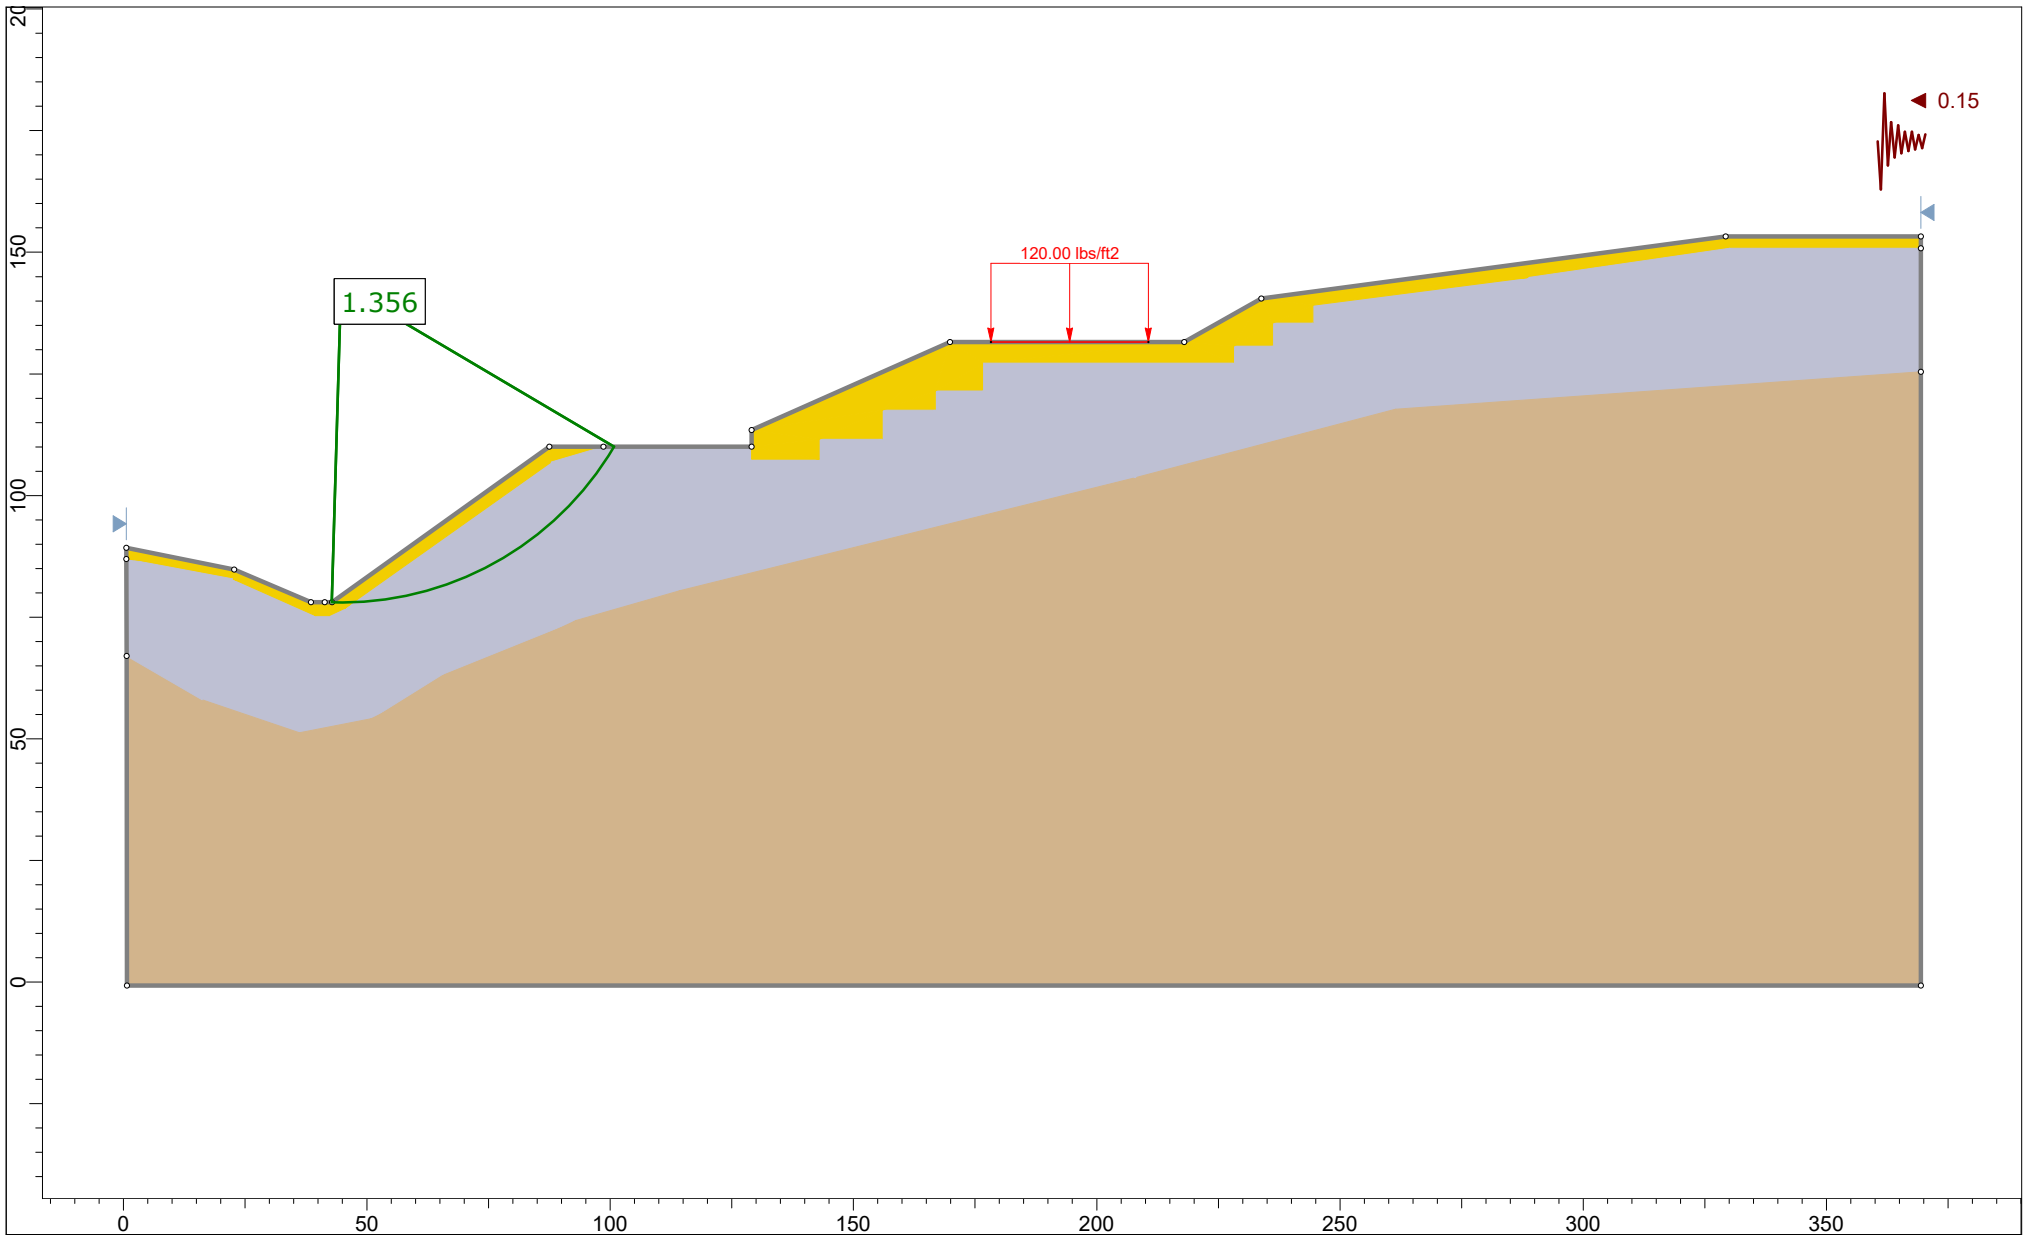


Project	Ogaswara Residence		
Group	Cross Section E	Scenario	Circular- Global Seismic
Drawn By	KD	Company	Hamilton & Associates
Date	May 2024	File Name	Ogasawara Slope Stability.slmd

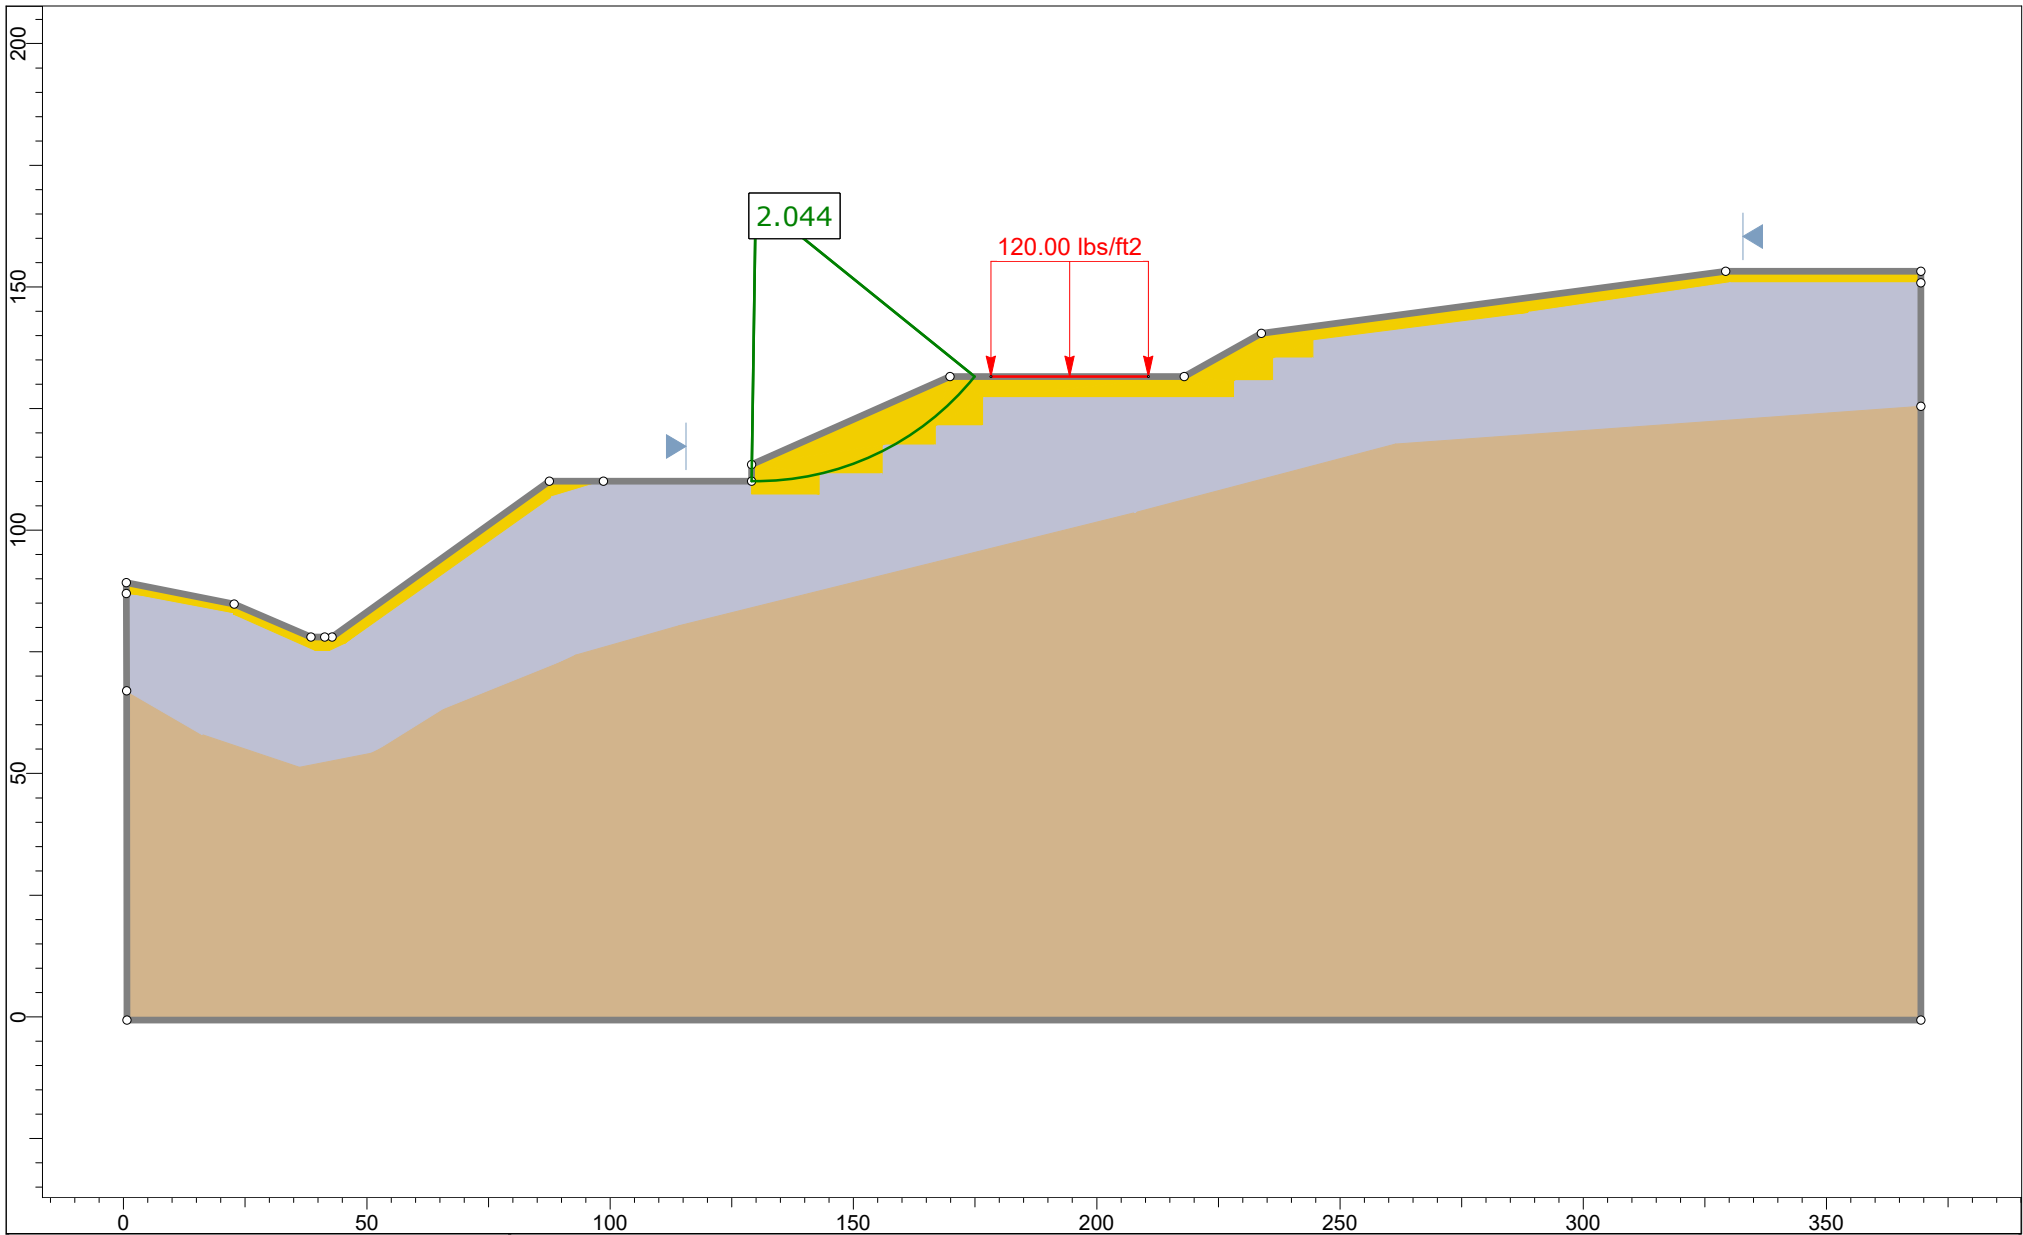


 rocscience	Project				Ogaswara Residence			
	Group		Cross Section E		Scenario		Circular- Upper Static	
	Drawn By		KD		Company		Hamilton & Associates	
	Date		May 2024		File Name		Ogasawara Slope Stability.slmd	
	SLIDEINTERPRET 9.008							

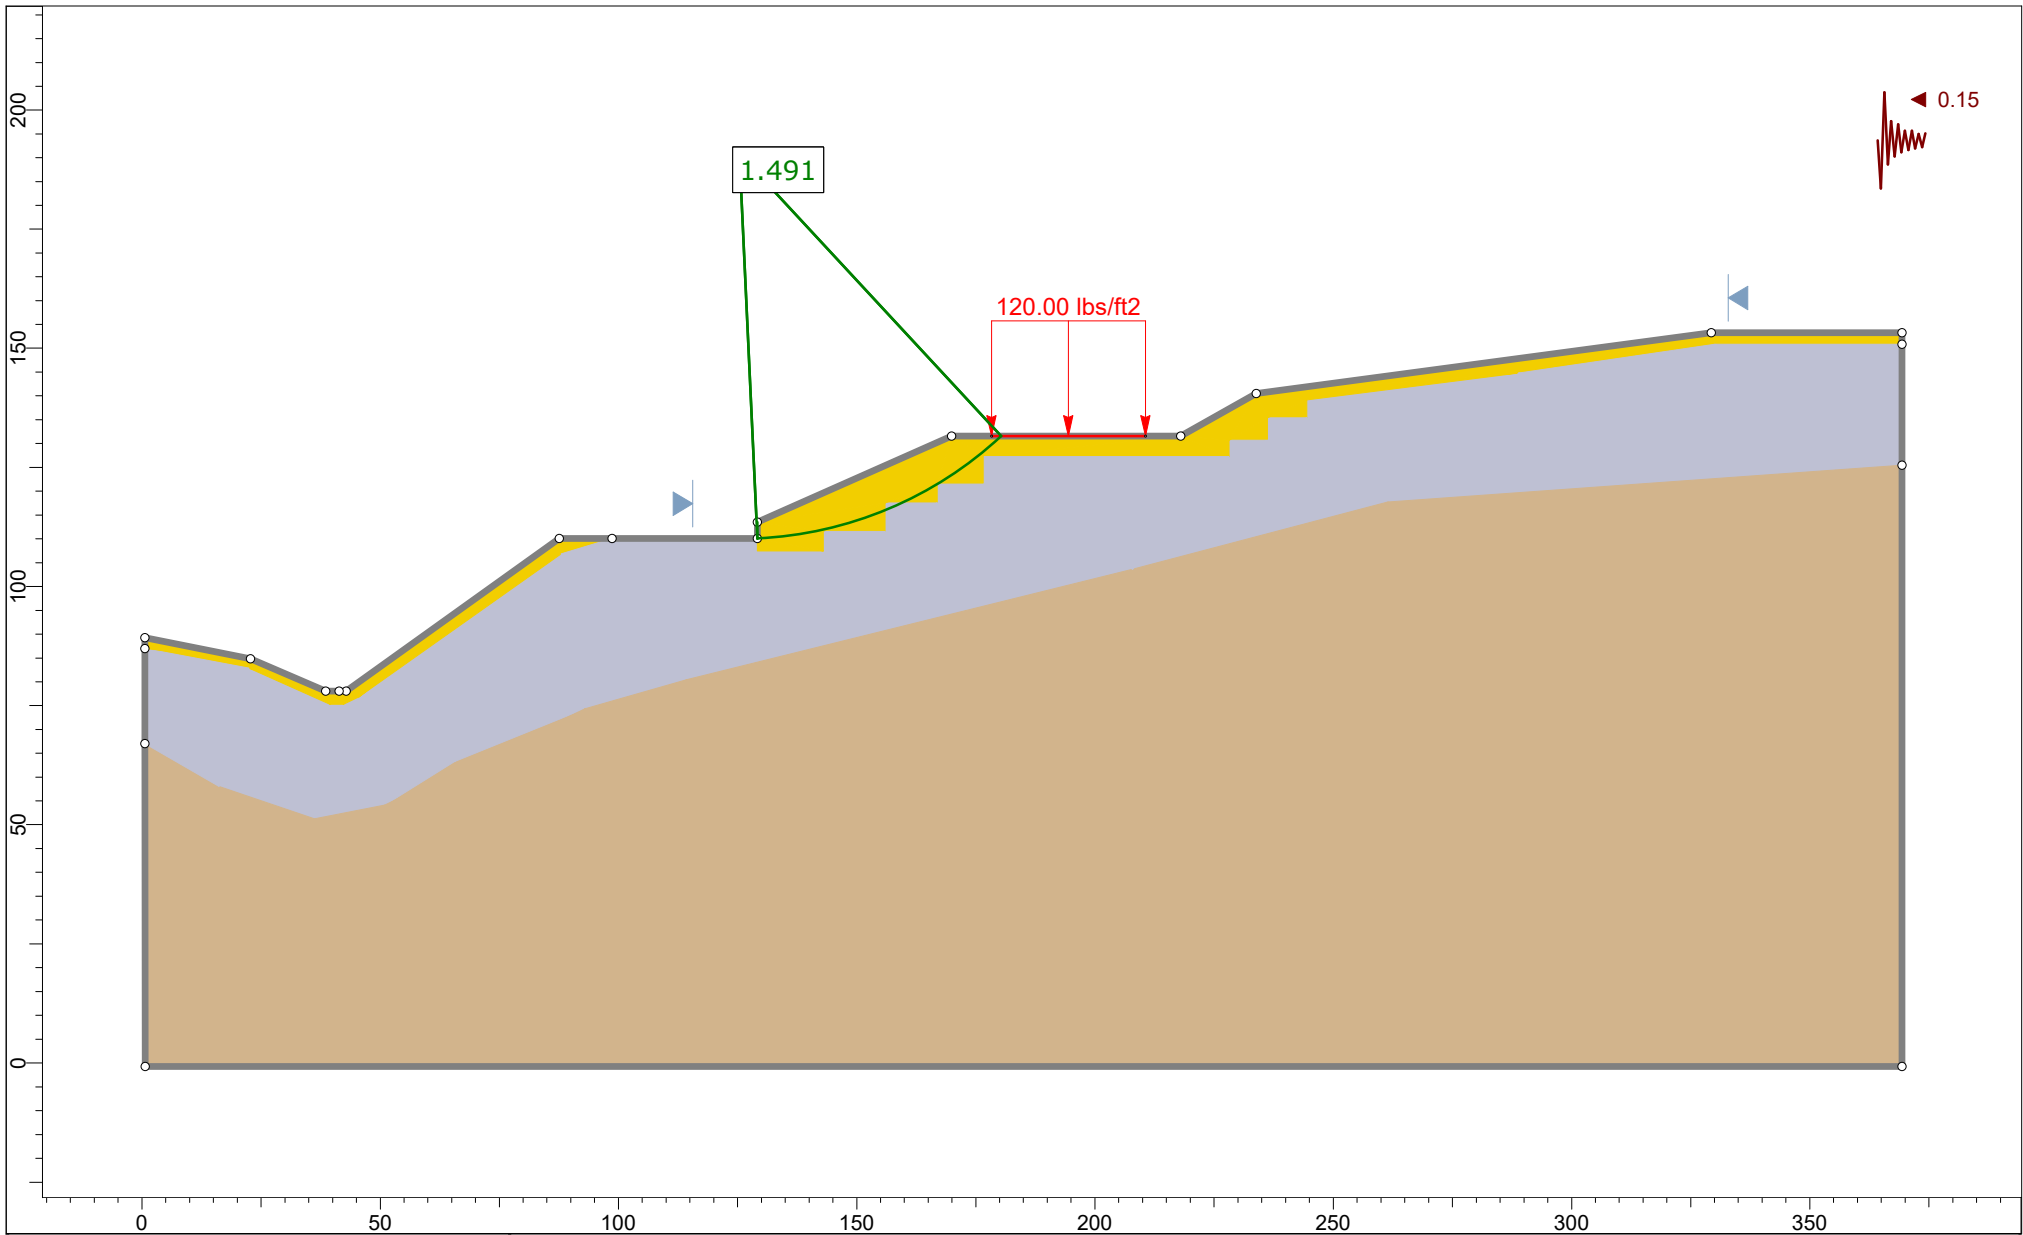


Project	Ogaswara Residence		
Group	Cross Section E	Scenario	Circular- Upper Seismic
Drawn By	KD	Company	Hamilton & Associates
Date	May 2024	File Name	Ogasawara Slope Stability.slmd

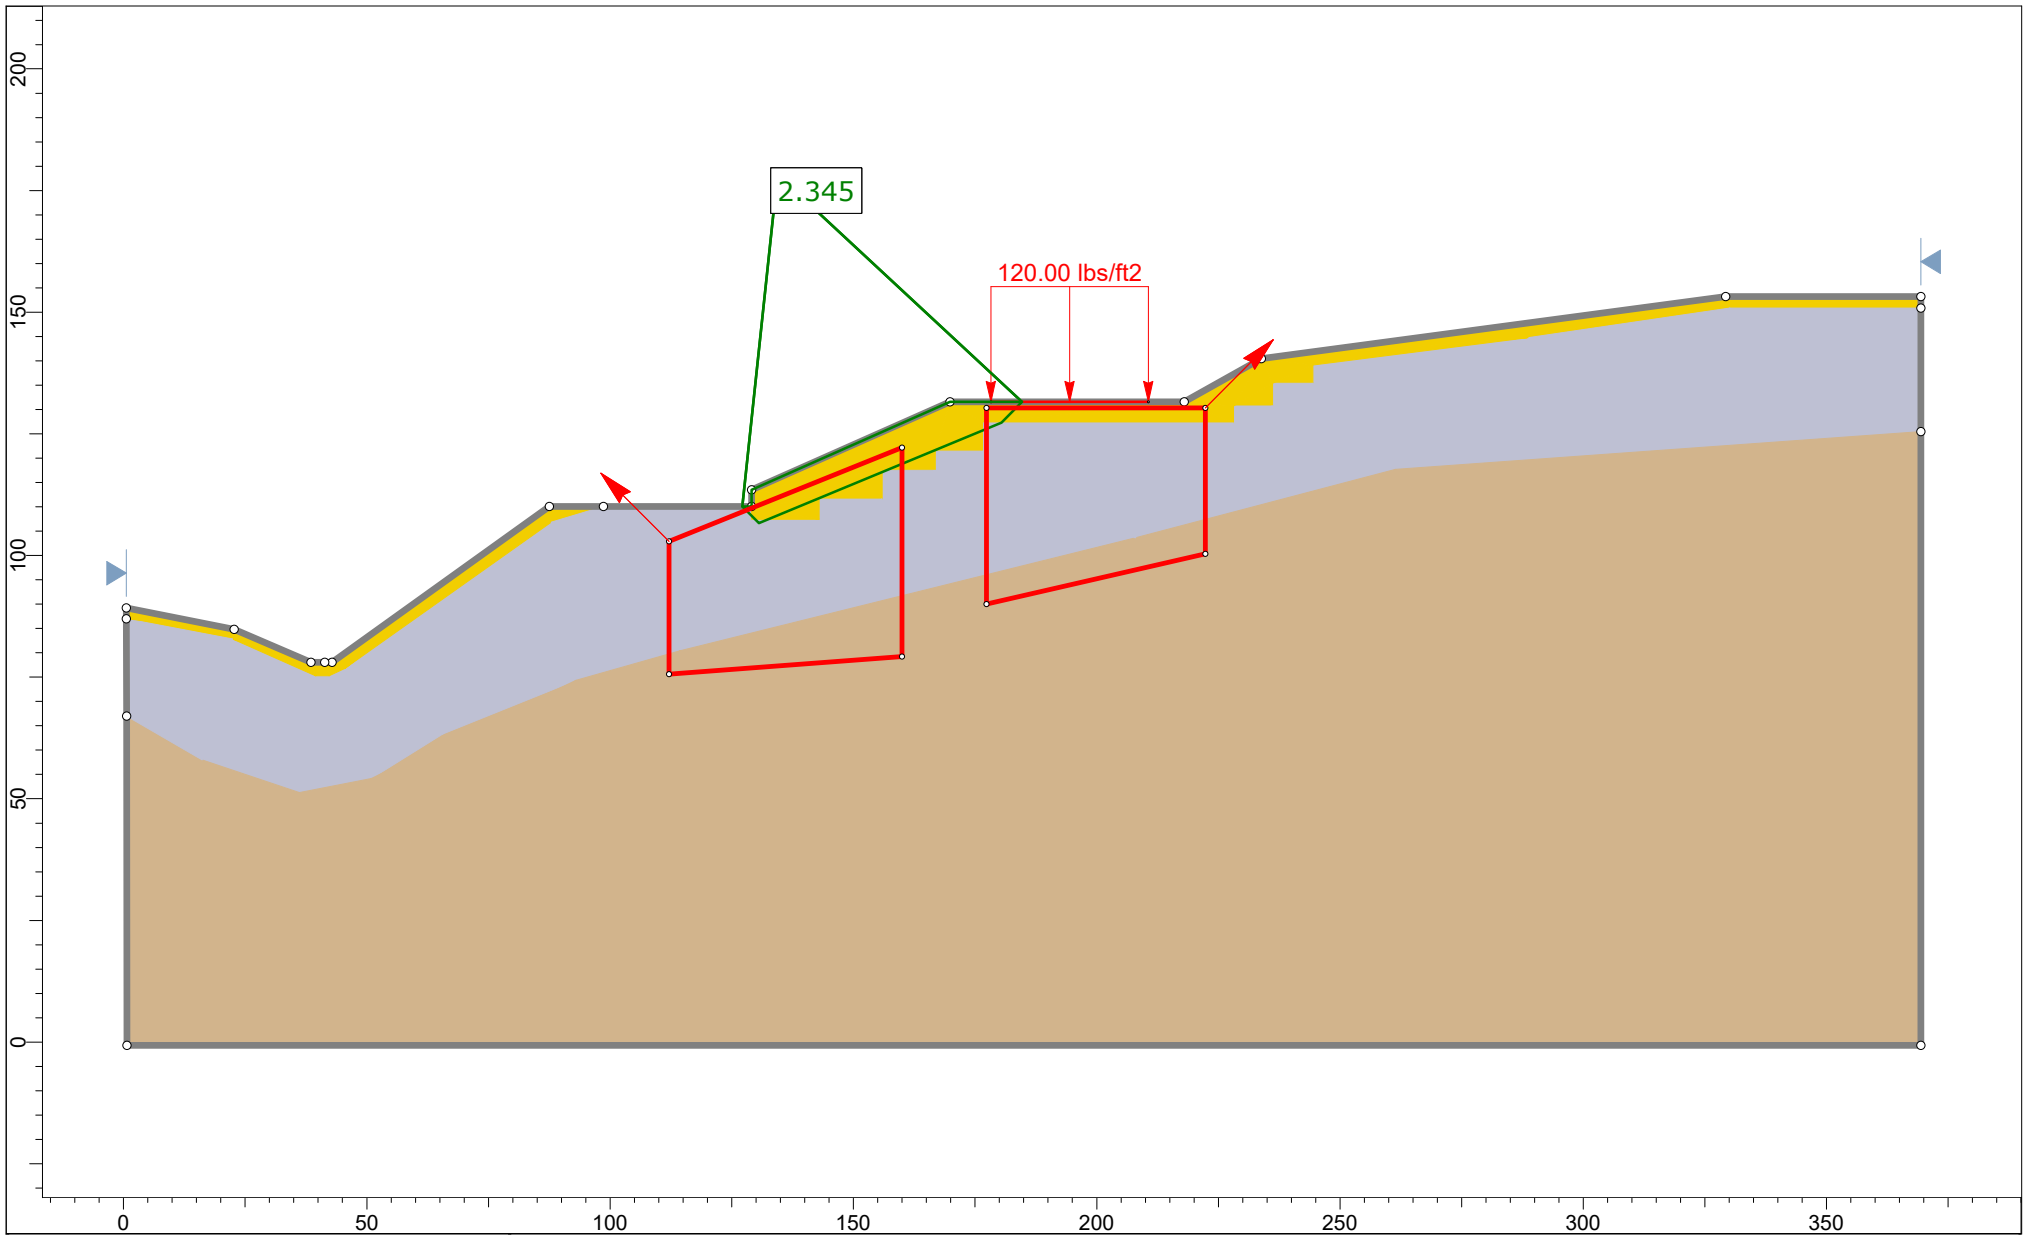

Project	Ogaswara Residence		
Group	Cross Section E	Scenario	Wedge- Upper Static
Drawn By	KD	Company	Hamilton & Associates
Date	May 2024	File Name	Ogasawara Slope Stability.slmd

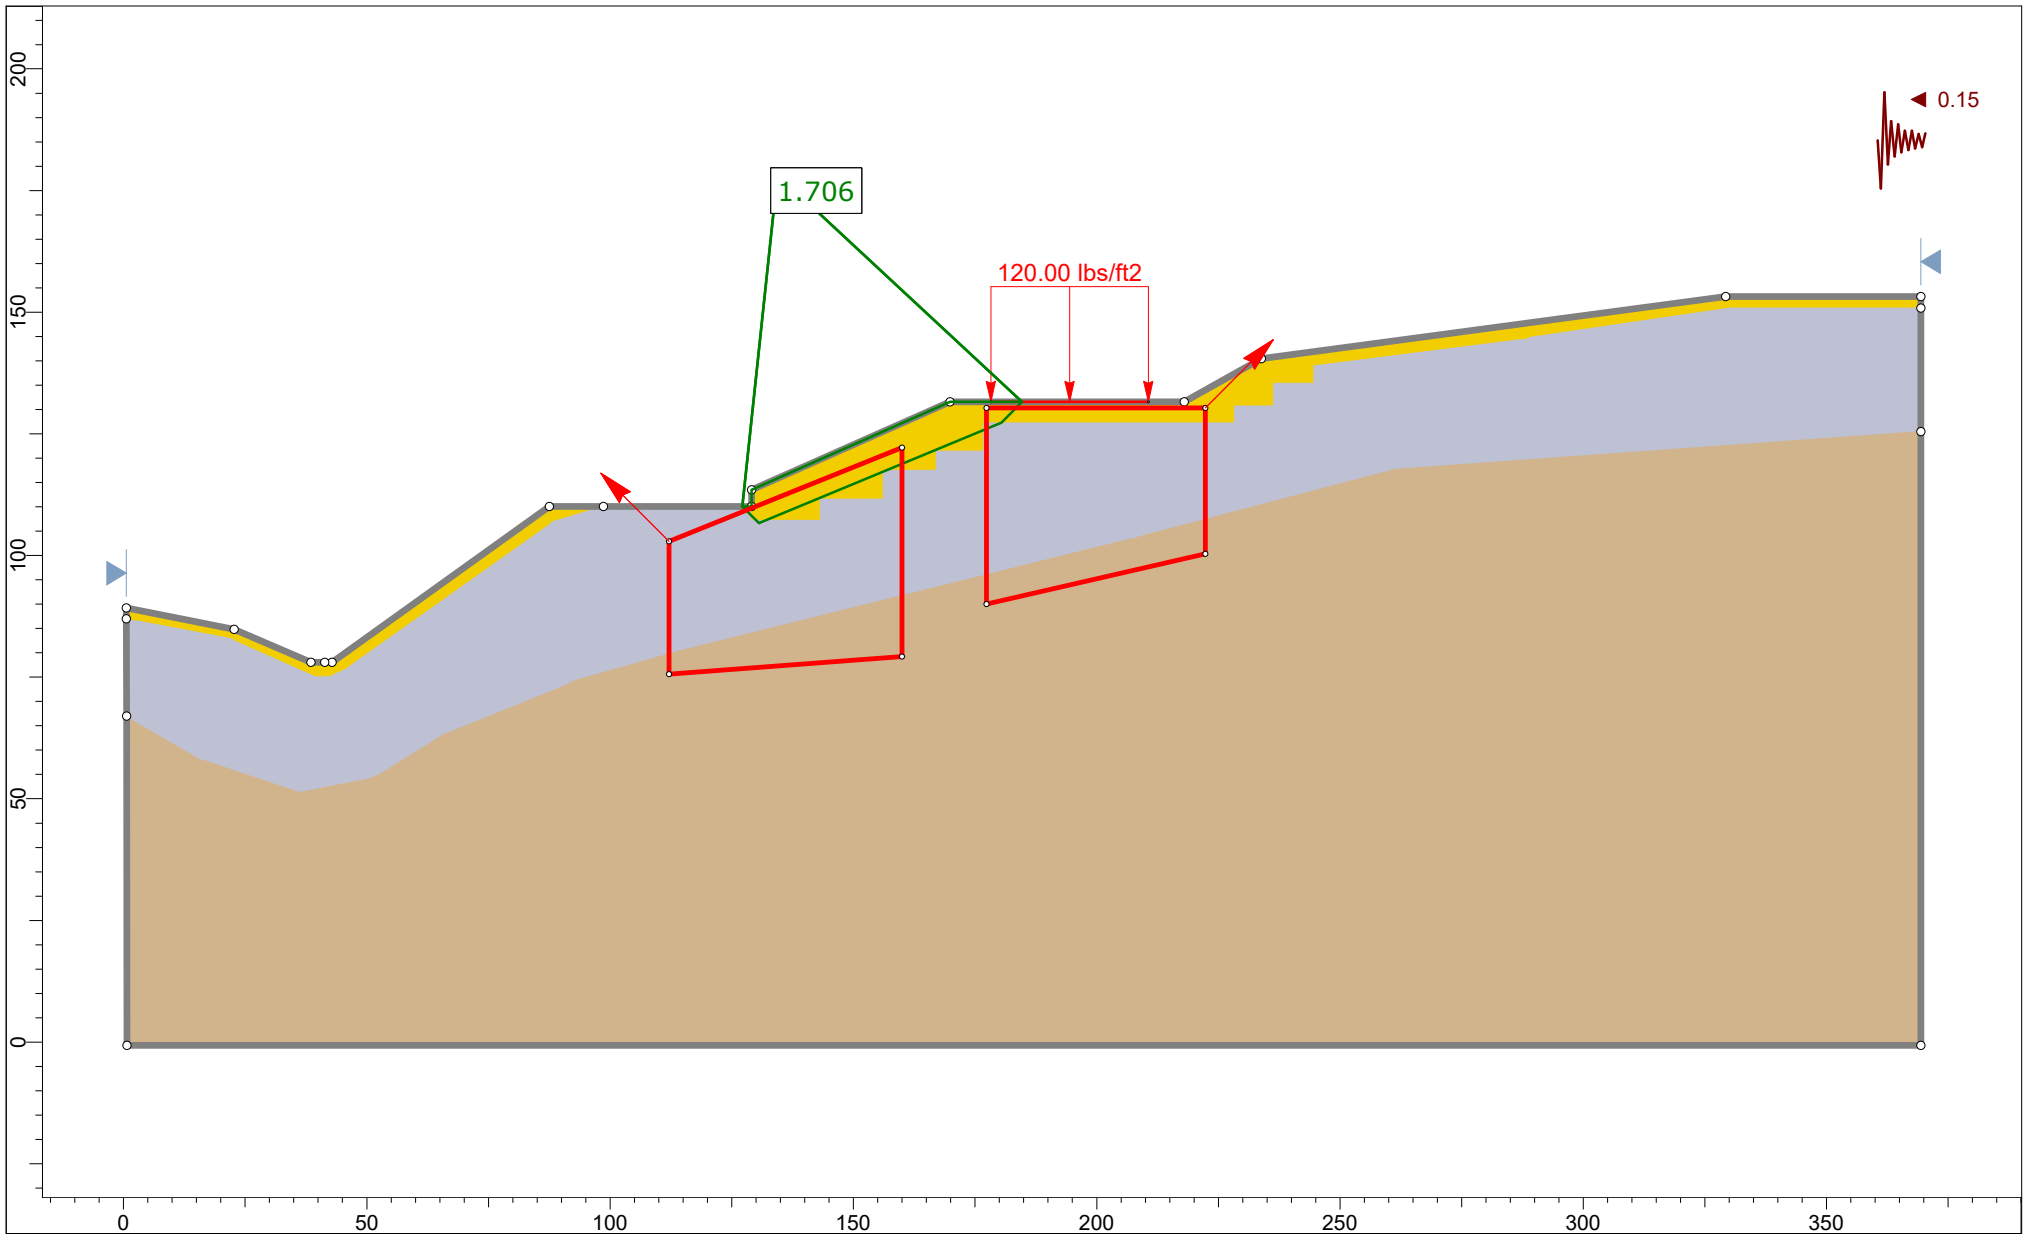

Project	Ogasawara Residence		
Group	Cross Section E	Scenario	Wedge- Upper Seismic
Drawn By	KD	Company	Hamilton & Associates
Date	May 2024	File Name	Ogasawara Slope Stability.slmd

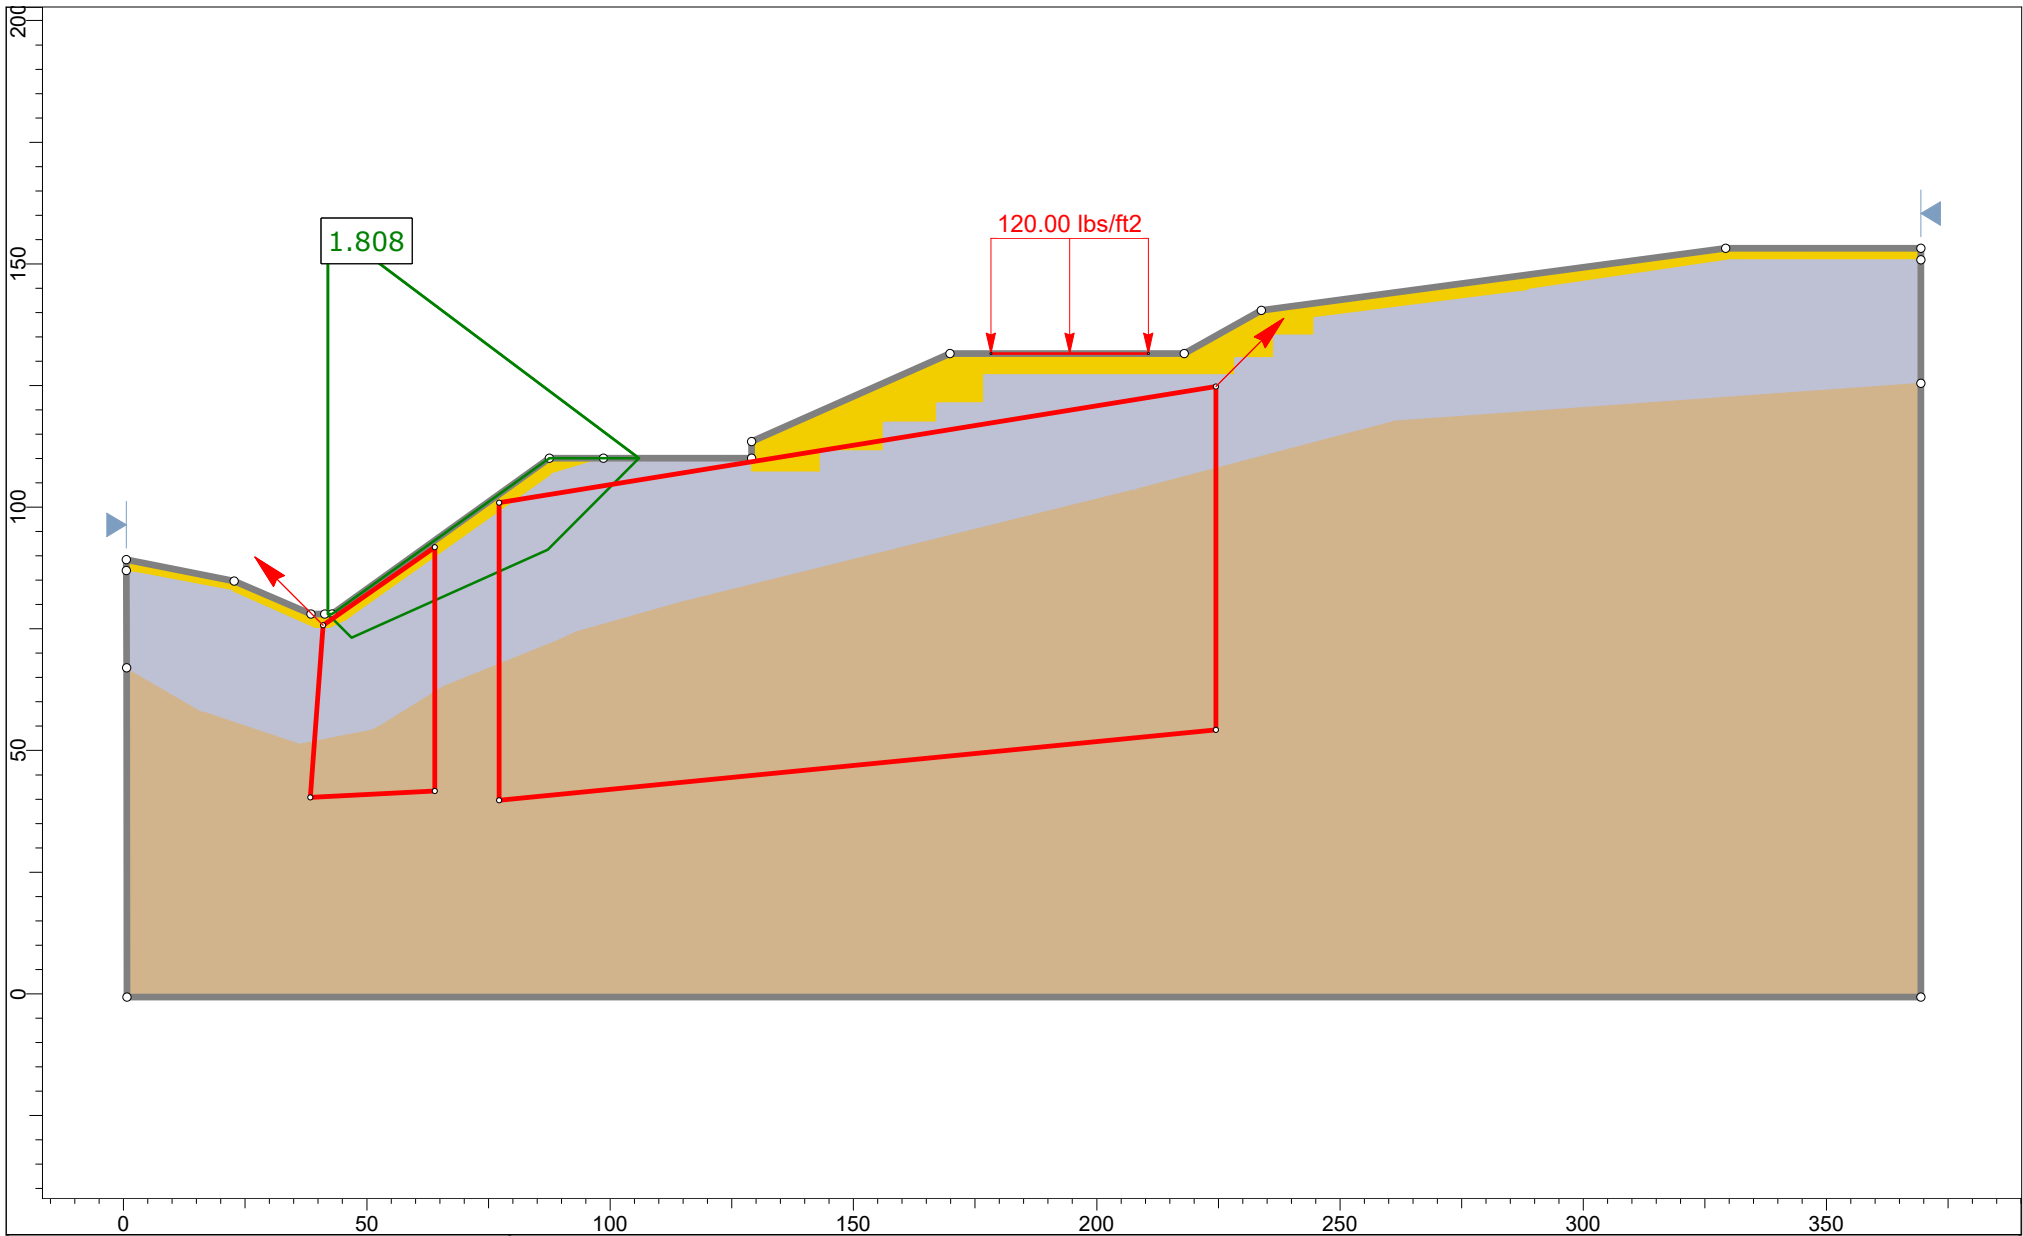

Project	Ogaswara Residence		
Group	Cross Section E	Scenario	Wedge- Global Static
Drawn By	KD	Company	Hamilton & Associates
Date	May 2024	File Name	Ogasawara Slope Stability.slmd

Slide Analysis Information

Ogasawara Slope Stability

Project Summary

File Name:	Ogasawara Slope Stability.slmd
Slide Modeler Version:	9.008
Project Title:	Ogaswara Residence
Analysis:	Slope Stability
Author:	KD
Company:	Hamilton & Associates
Date Created:	May 2024

Currently Open Scenarios

Group Name	Scenario Name	Global Minimum	Compute Time
Cross Section E 	Circular- Global Static	Bishop Simplified: 1.740960	00h:00m:01.241s
	Circular- Global Seismic	Bishop Simplified: 1.356050	00h:00m:01.646s
	Circular- Upper Static	Bishop Simplified: 2.044040	00h:00m:01.387s
	Circular- Upper Seismic	Bishop Simplified: 1.490620	00h:00m:01.465s
	Wedge- Upper Static	Bishop Simplified: 2.345000	00h:00m:00.577s
	Wedge- Upper Seismic	Bishop Simplified: 1.705630	00h:00m:00.733s
	Wedge- Global Static	Bishop Simplified: 1.808180	00h:00m:00.956s
	Wedge- Global Seismic	Bishop Simplified: 1.401250	00h:00m:00.638s

General Settings

Units of Measurement:	Imperial Units
Time Units:	days
Permeability Units:	feet/second
Data Output:	Standard
Failure Direction:	Right to Left

Analysis Options

All Open Scenarios

Slices Type:	Vertical
Analysis Methods Used	
	Bishop simplified
Number of slices:	50
Tolerance:	0.005
Maximum number of iterations:	75
Check malpha < 0.2:	Yes
Create Interslice boundaries at intersections with water tables and piezos:	Yes
Initial trial value of FS:	1
Steffensen Iteration:	Yes

Random Numbers

All Open Scenarios

Pseudo-random Seed:	10116
Random Number Generation Method:	Park and Miller v.3

Surface Options

 Cross Section E - Wedge- Upper Static

Surface Type:	Non-Circular Block Search
Number of Surfaces:	5000
Multiple Groups:	Disabled
Pseudo-Random Surfaces:	Enabled
Convex Surfaces Only:	Disabled
Left Projection Angle (Start Angle) [deg]:	135
Left Projection Angle (End Angle) [deg]:	135
Right Projection Angle (Start Angle) [deg]:	45
Right Projection Angle (End Angle) [deg]:	45
Minimum Elevation:	Not Defined
Minimum Depth:	Not Defined
Minimum Area:	Not Defined
Minimum Weight:	Not Defined

All other Scenarios

Surface Type:	Circular
Search Method:	Auto Refine Search
Divisions along slope:	20
Circles per division:	10
Number of iterations:	10
Divisions to use in next iteration:	50%
Composite Surfaces:	Disabled
Minimum Elevation:	Not Defined
Minimum Depth:	Not Defined
Minimum Area:	Not Defined
Minimum Weight:	Not Defined

Seismic Loading

◆ Cross Section E - Circular- Global Static

Advanced seismic analysis:	No
Staged pseudostatic analysis:	No

◆ Cross Section E - Circular- Global Seismic

Advanced seismic analysis:	No
Staged pseudostatic analysis:	No
Seismic Load Coefficient (Horizontal):	0.15

◆ Cross Section E - Circular- Upper Static

Advanced seismic analysis:	No
Staged pseudostatic analysis:	No

◆ Cross Section E - Circular- Upper Seismic

Advanced seismic analysis:	No
Staged pseudostatic analysis:	No
Seismic Load Coefficient (Horizontal):	0.15

◆ Cross Section E - Wedge- Upper Static

Advanced seismic analysis:	No
Staged pseudostatic analysis:	No

◆ Cross Section E - Wedge- Upper Seismic

Advanced seismic analysis:	No
Staged pseudostatic analysis:	No
Seismic Load Coefficient (Horizontal):	0.15

◆ Cross Section E - Wedge- Global Static

Advanced seismic analysis:	No
Staged pseudostatic analysis:	No

◆ Cross Section E - Wedge- Global Seismic

Advanced seismic analysis:	No
Staged pseudostatic analysis:	No
Seismic Load Coefficient (Horizontal):	0.15

Loading

All Open Scenarios

Distribution:	Constant
Magnitude [psf]:	120
Orientation:	Vertical

Materials

Fill/Nat	
Color	
Strength Type	Mohr-Coulomb
Unit Weight [lbs/ft3]	115
Cohesion [psf]	290
Friction Angle [deg]	20
Water Surface	Assigned per scenario
Ru Value	0
Bedrock (fbc) <25ft	
Color	
Strength Type	Mohr-Coulomb
Unit Weight [lbs/ft3]	125
Cohesion [psf]	400
Friction Angle [deg]	25
Water Surface	Assigned per scenario
Ru Value	0
Berock (fbc) >25ft	
Color	
Strength Type	Mohr-Coulomb
Unit Weight [lbs/ft3]	125
Cohesion [psf]	550
Friction Angle [deg]	34
Water Surface	Assigned per scenario
Ru Value	0
Bedrock (Aniso A) <25 ft	
Color	
Strength Type	Generalized Anisotropic
Unit Weight [lbs/ft3]	125
Water Surface	Assigned per scenario
Ru Value	0
Bedrock (Aniso A) >25 ft	
Color	

Strength Type	Generalized Anisotropic
Unit Weight [lbs/ft ³]	125
Water Surface	Assigned per scenario
Ru Value	0

Bedrock abc

Color	
Strength Type	Mohr-Coulomb
Unit Weight [lbs/ft ³]	125
Cohesion [psf]	200
Friction Angle [deg]	21
Water Surface	Assigned per scenario
Ru Value	0

Bedrock (Aniso D) <25 ft

Color	
Strength Type	Generalized Anisotropic
Unit Weight [lbs/ft ³]	125
Water Surface	Assigned per scenario
Ru Value	0

Bedrock (Aniso D) >25 ft

Color	
Strength Type	Generalized Anisotropic
Unit Weight [lbs/ft ³]	125
Water Surface	Assigned per scenario
Ru Value	0

Bedrock (Aniso B) <25 ft

Color	
Strength Type	Generalized Anisotropic
Unit Weight [lbs/ft ³]	125
Water Surface	Assigned per scenario
Ru Value	0

Bedrock (Aniso B) >25 ft

Color	
Strength Type	Generalized Anisotropic
Unit Weight [lbs/ft ³]	125
Water Surface	Assigned per scenario
Ru Value	0

Bedrock (Aniso C)<25

Color	
Strength Type	Generalized Anisotropic
Unit Weight [lbs/ft ³]	125
Water Surface	Assigned per scenario
Ru Value	0

Bedrock (Aniso C) >25ft

Color	
Strength Type	Generalized Anisotropic
Unit Weight [lbs/ft ³]	125
Water Surface	Assigned per scenario
Ru Value	0

Bedrock (Aniso E) <25ft

Color	
-------	---

Strength Type	Generalized Anisotropic
Unit Weight [lbs/ft3]	125
Water Surface	Assigned per scenario
Ru Value	0
Bedrock (Aniso E) >25ft	
Color	
Strength Type	Generalized Anisotropic
Unit Weight [lbs/ft3]	125
Water Surface	Assigned per scenario
Ru Value	0

Generalized Anisotropic Functions

Name: Aniso E <25ft		
Angle From	Angle To	Material
5	-90	Bedrock (fbc) <25ft
11	5	Berock (fbc) >25ft
90	11	Bedrock (fbc) <25ft
Name: Aniso E >25ft		
Angle From	Angle To	Material
5	-90	Berock (fbc) >25ft
11	5	Bedrock abc
90	11	Berock (fbc) >25ft

Materials In Use

Material	Circular-Global Static	Circular-Global Seismic	Circular-Upper Static	Circular-Upper Seismic	Wedge-Upper Static	Wedge-Upper Seismic	Wedge-Global Static	Wedge-Global Seismic
Fill/Nat	✓	✓	✓	✓	✓	✓	✓	✓
Bedrock (fb <25ft	✓	✓	✓	✓	✓	✓	✓	✓
Berock (fbc >25ft	✓	✓	✓	✓	✓	✓	✓	✓
Bedrock abc	✓	✓	✓	✓	✓	✓	✓	✓
Bedrock (Ar E) <25ft	✓	✓	✓	✓	✓	✓	✓	✓
Bedrock (Ar E) >25ft	✓	✓	✓	✓	✓	✓	✓	✓

Global Minimums

◆ **Cross Section E - Circular- Global Static**

Method: bishop simplified

FS	1.740960
Center:	48.558, 128.260
Radius:	50.451
Left Slip Surface Endpoint:	42.923, 78.125
Right Slip Surface Endpoint:	95.611, 110.059
Resisting Moment:	2.89199e+06 lb-ft
Driving Moment:	1.66115e+06 lb-ft
Total Slice Area:	569.777 ft ²
Surface Horizontal Width:	52.6884 ft
Surface Average Height:	10.8141 ft

◆ Cross Section E - Circular- Global Seismic

Method: bishop simplified

FS	1.356050
Center:	44.719, 143.180
Radius:	65.150
Left Slip Surface Endpoint:	42.822, 78.058
Right Slip Surface Endpoint:	100.821, 110.059
Resisting Moment:	3.85405e+06 lb-ft
Driving Moment:	2.84212e+06 lb-ft
Total Slice Area:	617.797 ft ²
Surface Horizontal Width:	57.9994 ft
Surface Average Height:	10.6518 ft

◆ Cross Section E - Circular- Upper Static

Method: bishop simplified

FS	2.044040
Center:	129.899, 167.880
Radius:	57.826
Left Slip Surface Endpoint:	129.089, 110.059
Right Slip Surface Endpoint:	174.892, 131.555
Resisting Moment:	1.64348e+06 lb-ft
Driving Moment:	804037 lb-ft
Total Slice Area:	322.076 ft ²
Surface Horizontal Width:	45.8027 ft
Surface Average Height:	7.03183 ft

◆ Cross Section E - Circular- Upper Seismic

Method: bishop simplified

FS	1.490620
Center:	125.366, 190.760
Radius:	80.775
Left Slip Surface Endpoint:	129.104, 110.071
Right Slip Surface Endpoint:	180.316, 131.555
Left Slope Intercept:	129.104 113.478
Right Slope Intercept:	180.316 131.555
Resisting Moment:	2.49492e+06 lb-ft
Driving Moment:	1.67375e+06 lb-ft
Total Slice Area:	365.009 ft ²
Surface Horizontal Width:	51.2118 ft
Surface Average Height:	7.12745 ft

◆ Cross Section E - Wedge- Upper Static

Method: bishop simplified

FS	2.345000
Axis Location:	134.434, 178.268
Left Slip Surface Endpoint:	127.199, 110.059
Right Slip Surface Endpoint:	184.660, 131.555
Resisting Moment:	2.4086e+06 lb-ft
Driving Moment:	1.02712e+06 lb-ft
Total Slice Area:	404.199 ft ²
Surface Horizontal Width:	57.4613 ft
Surface Average Height:	7.03429 ft

◆ Cross Section E - Wedge- Upper Seismic

Method: bishop simplified

FS	1.705630
Axis Location:	134.434, 178.268
Left Slip Surface Endpoint:	127.199, 110.059
Right Slip Surface Endpoint:	184.660, 131.555
Resisting Moment:	2.37027e+06 lb-ft
Driving Moment:	1.38968e+06 lb-ft
Total Slice Area:	404.199 ft ²
Surface Horizontal Width:	57.4613 ft
Surface Average Height:	7.03429 ft

◆ Cross Section E - Wedge- Global Static

Method: bishop simplified

FS	1.808180
Axis Location:	41.973, 158.009
Left Slip Surface Endpoint:	41.999, 78.058
Right Slip Surface Endpoint:	105.950, 110.059
Resisting Moment:	5.47568e+06 lb-ft
Driving Moment:	3.02829e+06 lb-ft
Total Slice Area:	723.638 ft ²
Surface Horizontal Width:	63.9507 ft
Surface Average Height:	11.3156 ft

◆ Cross Section E - Wedge- Global Seismic

Method: bishop simplified

FS	1.401250
Axis Location:	41.973, 158.009
Left Slip Surface Endpoint:	41.999, 78.058
Right Slip Surface Endpoint:	105.950, 110.059
Resisting Moment:	5.30989e+06 lb-ft
Driving Moment:	3.7894e+06 lb-ft
Total Slice Area:	723.638 ft2
Surface Horizontal Width:	63.9507 ft
Surface Average Height:	11.3156 ft

Global Minimum Coordinates

◆ Cross Section E - Wedge- Upper Static

Method: bishop simplified

X	Y
127.199	110.059
130.596	106.662
180.418	127.313
184.66	131.555

◆ Cross Section E - Wedge- Upper Seismic

Method: bishop simplified

X	Y
127.199	110.059
130.596	106.662
180.418	127.313
184.66	131.555

◆ Cross Section E - Wedge- Global Static

Method: bishop simplified

X	Y
41.9989	78.058
46.8675	73.1894
87.1654	91.2748
105.95	110.059

◆ Cross Section E - Wedge- Global Seismic

Method: bishop simplified

X	Y
41.9989	78.058
46.8675	73.1894
87.1654	91.2748
105.95	110.059

Entity Information

 Cross Section E

Shared Entities

Type	Coordinates (x,y)
External Boundary	0.591, 89.234 0.59323, 86.9802 0.613, 67 0.68, -0.712 369.342, -0.712 369.342, 125.422 369.342, 150.831 369.342, 153.223 329.277, 153.223 233.816, 140.471 217.983, 131.555 169.867, 131.555 129.104, 113.478 129.104, 110.059 98.6282, 110.059 87.53, 110.059 42.829, 78.058 41.334, 78.058 38.547, 78.058 22.732, 84.806
Material Boundary	0.59323, 86.9802 22.404, 82.845 39.449, 75.28 42.273, 75.28 45.5, 76.793 87.937, 106.851 98.6282, 110.059
Material Boundary	129.104, 110.059 129.104, 107.441 142.926, 107.441 142.926, 111.541 155.907, 111.541 155.907, 117.519 166.838, 117.519 166.838, 121.447 176.745, 121.447 176.745, 127.218 228.117, 127.218 228.117, 130.685 236.142, 130.685 236.142, 135.389 244.436, 135.389 244.436, 139.131 288.883, 144.796 330.041, 150.831 369.342, 150.831
Material Boundary	0.613, 67 16.19, 58 36.169, 51.236 50.973, 54.141 65.638, 63.272 93.031, 74.34 114.337, 80.428 207.898, 103.627 261.416, 117.709 369.342, 125.422


Scenario-based Entities

Type	Coordinates (x,y)	Circular - Global Static	Circular - Global Seismic	Circular - Upper Static	Circular - Upper Seismic	Wedge-Upper Static	Wedge-Upper Seismic	Wedge-Global Static	Wedge-Global Seismic
Distributed Load	178.258, 131.555 210.591, 131.555	Constant Distribution: Vertical Magnitude: 120 lbs/ft Creates Excess Pore Pressure : No	Constant Distribution: Vertical Magnitude: 120 lbs/ft Creates Excess Pore Pressure : No	Constant Distribution: Vertical Magnitude: 120 lbs/ft Creates Excess Pore Pressure : No	Constant Distribution: Vertical Magnitude: 120 lbs/ft Creates Excess Pore Pressure : No	Constant Distribution: Vertical Magnitude: 120 lbs/ft Creates Excess Pore Pressure : No	Constant Distribution: Vertical Magnitude: 120 lbs/ft Creates Excess Pore Pressure : No	Constant Distribution: Vertical Magnitude: 120 lbs/ft Creates Excess Pore Pressure : No	Constant Distribution: Vertical Magnitude: 120 lbs/ft Creates Excess Pore Pressure : No
Block Search Window	112.114, 75.608 159.989, 79.201 159.989, 122.156 112.088, 102.891								
Block Search Window	177.347, 89.997 222.311, 100.33 222.311, 130.304 177.347, 130.304								

SUMMARY OF HYDROLOGY ANALYSIS

23 CREST ROAD EAST

Prepared For:
Rolling Hills City Council
Prepared By: Bolton Engineering Corp
DATE: October 2, 2024

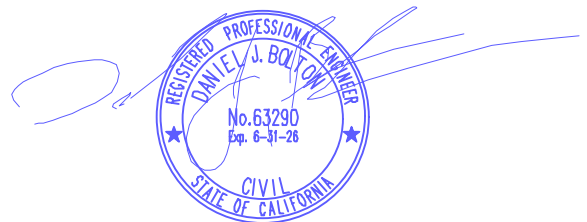

Title:
STORMWATER RUNOFF
CALCULATION SUMMARY
23 CREST ROAD EAST
ROLLING HILLS, CA 90274

Client:
YUKI OGASAWARA
452 S LORING AVENUE
LOS ANGELES CA 90024



Bolton Engineering Corp.
25834 Narbonne Avenue Ste. 210
Lomita, Ca. 90717
Phone: (310) 325-5580
Fax: (310) 325-5581

Date: October 2, 2024
Scale: AS SHOWN
Drawn: TMA
Job: 22323
Sheet 0" ~

Table of Contents:

1. Existing Conditions	2
2. Proposed Conditions	2
3. Design Considerations	2
4. Design	2
Plate 1	Schematic Diagram
Plate 2	Hydrology Exhibit
Plate 3	Cistern Detail
Plate 4	Hydrologic Map
Plate 5	Hydrologic Map
Plate 6	Runoff Coefficient Curve
Appendix	Hydrocalc Computations

Title:
**STORMWATER RUNOFF
CALCULATION SUMMARY**
23 CREST ROAD EAST
ROLLING HILLS, CA 90274

Client:
YUKI OGASAWARA
452 S LORING AVENUE
LOS ANGELES CA 90024



Bolton Engineering Corp.
25834 Narbonne Avenue Ste. 210
Lomita, Ca. 90717
Phone: (310) 325-5580
Fax: (310) 325-5581

Date: October 2, 2024
Scale: AS SHOWN
Drawn: TMA
Job: 22323
Sheet 1 of 1

1. Existing Conditions:

The site is 7.8 acres, and is undeveloped. It is bounded by Crest Road to the north and existing single family residences to the west, east and south. The easterly and westerly properties are separated by water courses, which drain to Klondike Canyon.

Regionally, the site sits above, and drains toward, the Flying Triangle landslide.

2. Proposed Conditions:

The project proposes to develop approximately 2.4 acres of the upper portion of the site with a new residence, driveway, guest house and ADU, stable and corral, and pool and other ancillary elements. The proposed imperviously coverage is approximately 31% and is shown on Plate 2.

3. Design Considerations:

The City has directed the project to consider measures to mitigate the runoff from the property. Typically development projects, where mitigation of runoff due to the development is required, are designed to mitigate peak runoff due to priority given to not impacting flood control facilities downstream. However, in this case, it is our understanding that the principal concern is the volume of runoff due to concerns regarding that volume being directed to the landslide mass through fissures downstream.

The evaluation of the landslide and its causes are outside of the scope of our work; based on direction from the City the project proposes to mitigate its runoff through storage onsite of the difference in volume due to the development. Previously, this property has had projects approved with mitigation of the 25 year storm; the City has asked, based on recent movement, that the project store the 50 year storm difference.

We have prepared Hydrocalc computations and have found the following volumes, in cubic feet, for the 25, 50 and 100 year storms:

Storm	Existing		Proposed		Difference		Total
	East	West	East	West	East	West	
LID-85th	na	na	1758	2014			3772
25 yr	6449	7523	10852	12526	4403	5003	9406
50 yr	8122	9476	12840	14834	4718	5358	10076
100 yr	9994	11659	14948	17288	4954	5629	10583

4. Design:

On the basis of these calculations, the project proposes storage of 10,000 cubic feet. The project proposes to provide this in two, 10' diameter pipes as tanks (per manufacturer, these tanks allow for 76.05 cubic feet per linear foot of storage):

L required = 10,076cf/76.05 cf/lf
= 132.5'

L provided = 140'

V provided = 10,647 cf

As shown above, the provided tanks as designed will store the excess runoff from the 100 year storm.

Title:
**STORMWATER RUNOFF
CALCULATION SUMMARY**
23 CREST ROAD EAST
ROLLING HILLS, CA 90274

Client:
YUKI OGASAWARA
452 S LORING AVENUE
LOS ANGELES CA 90024



Bolton Engineering Corp.
25834 Narbonne Avenue Ste. 210
Lomita, Ca. 90717
Phone: (310) 325-5580
Fax: (310) 325-5581

Date: October 2, 2024
Scale: AS SHOWN
Drawn: TMA
Job: 22323
Sheet 2 of 2



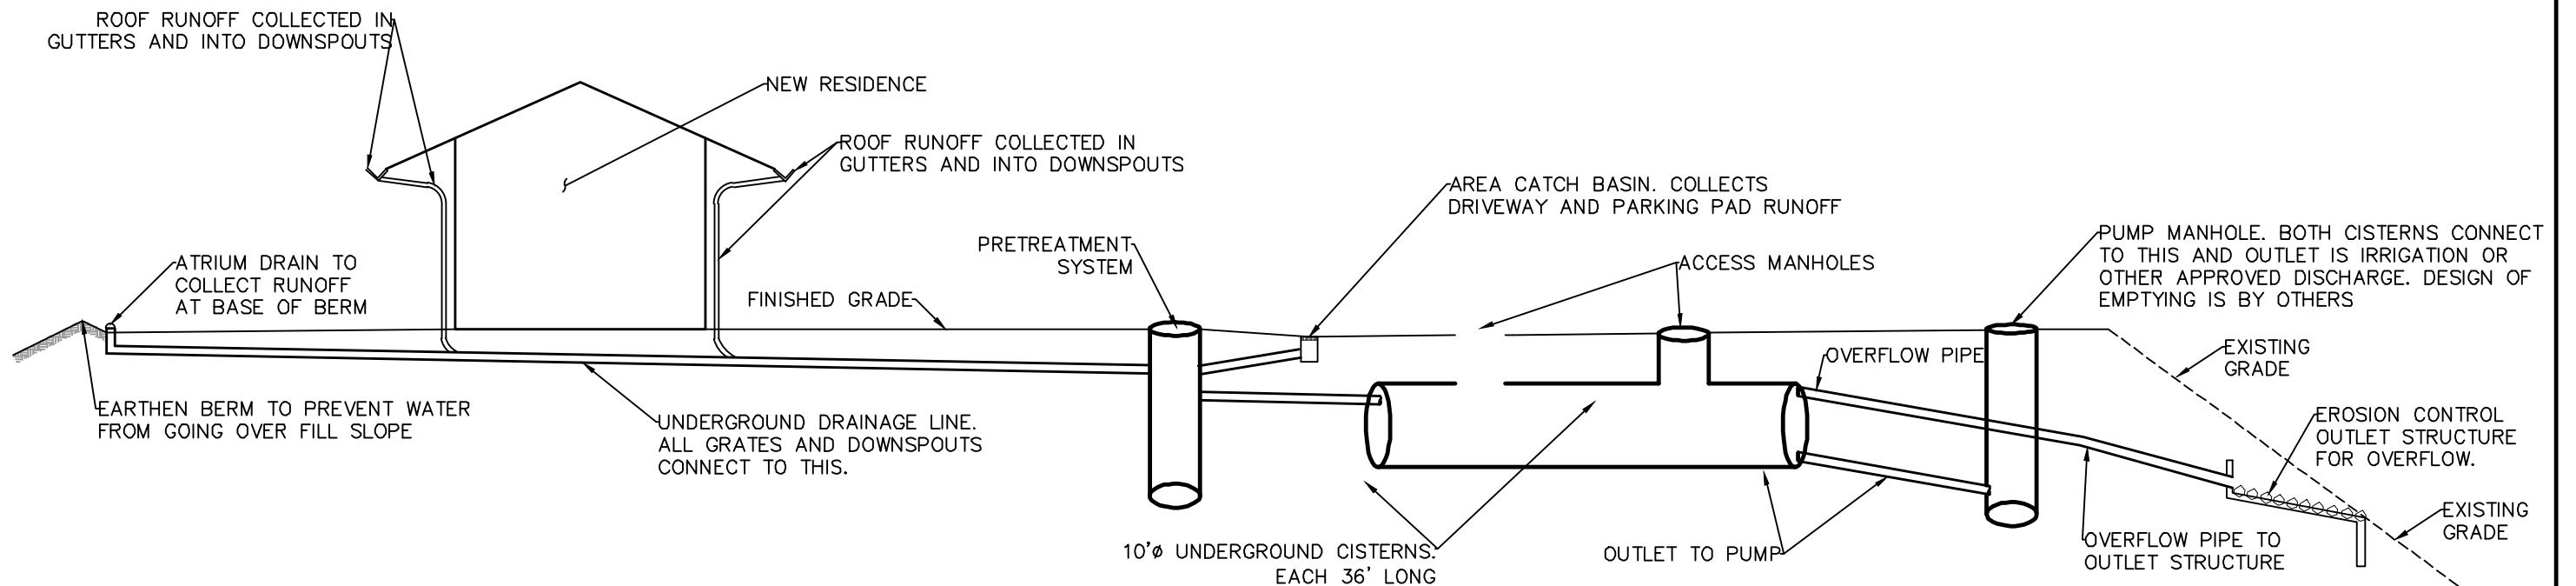


PLATE 1

Title: SCHEMATIC DIAGRAM STORMWATER RUNOFF 23 CREST ROAD EAST ROLLING HILLS, CA 90274	Client: YUKI OGASAWARA 452 S LORING AVENUE LOS ANGELES CA 90024	 Bolton Engineering Corp. 25834 Narbonne Avenue Ste. 210 Lomita, Ca. 90717 Phone: (310) 325-5580 Fax: (310) 325-5581	Date: Aug 14, 2024 Scale: AS SHOWN Drawn: TMN Job: 22311 Sheet 3 OF 11
--	---	--	---

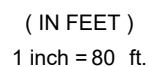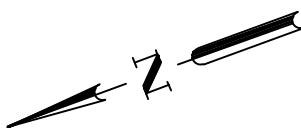

Title:
HYDROLOGY EXHIBIT
STORMWATER RUNOFF
23 CREST ROAD EAST
ROLLING HILLS, CA 90274


Client:
YUKI OGASAWARA
452 S LORING AVENUE
LOS ANGELES CA 90024

B

Bolton Engineering Corp.
25834 Narbonne Avenue Ste. 210
Lomita, Ca. 90717
Phone: (310) 325-5580
Fax: (310) 325-5581


Date: Aug 14, 2024
Scale: AS SHOWN
Drawn: TMN
Job: 22311
Sheet 4 OF 11

I:\STORMWATER\COMPS\58 URBANGREEN RAINWATER HARVESTING\40 STANDARD DRAWINGS\SRPE\DWG\SRPE-DTL.DWG 10/15/2013 3:48 PM

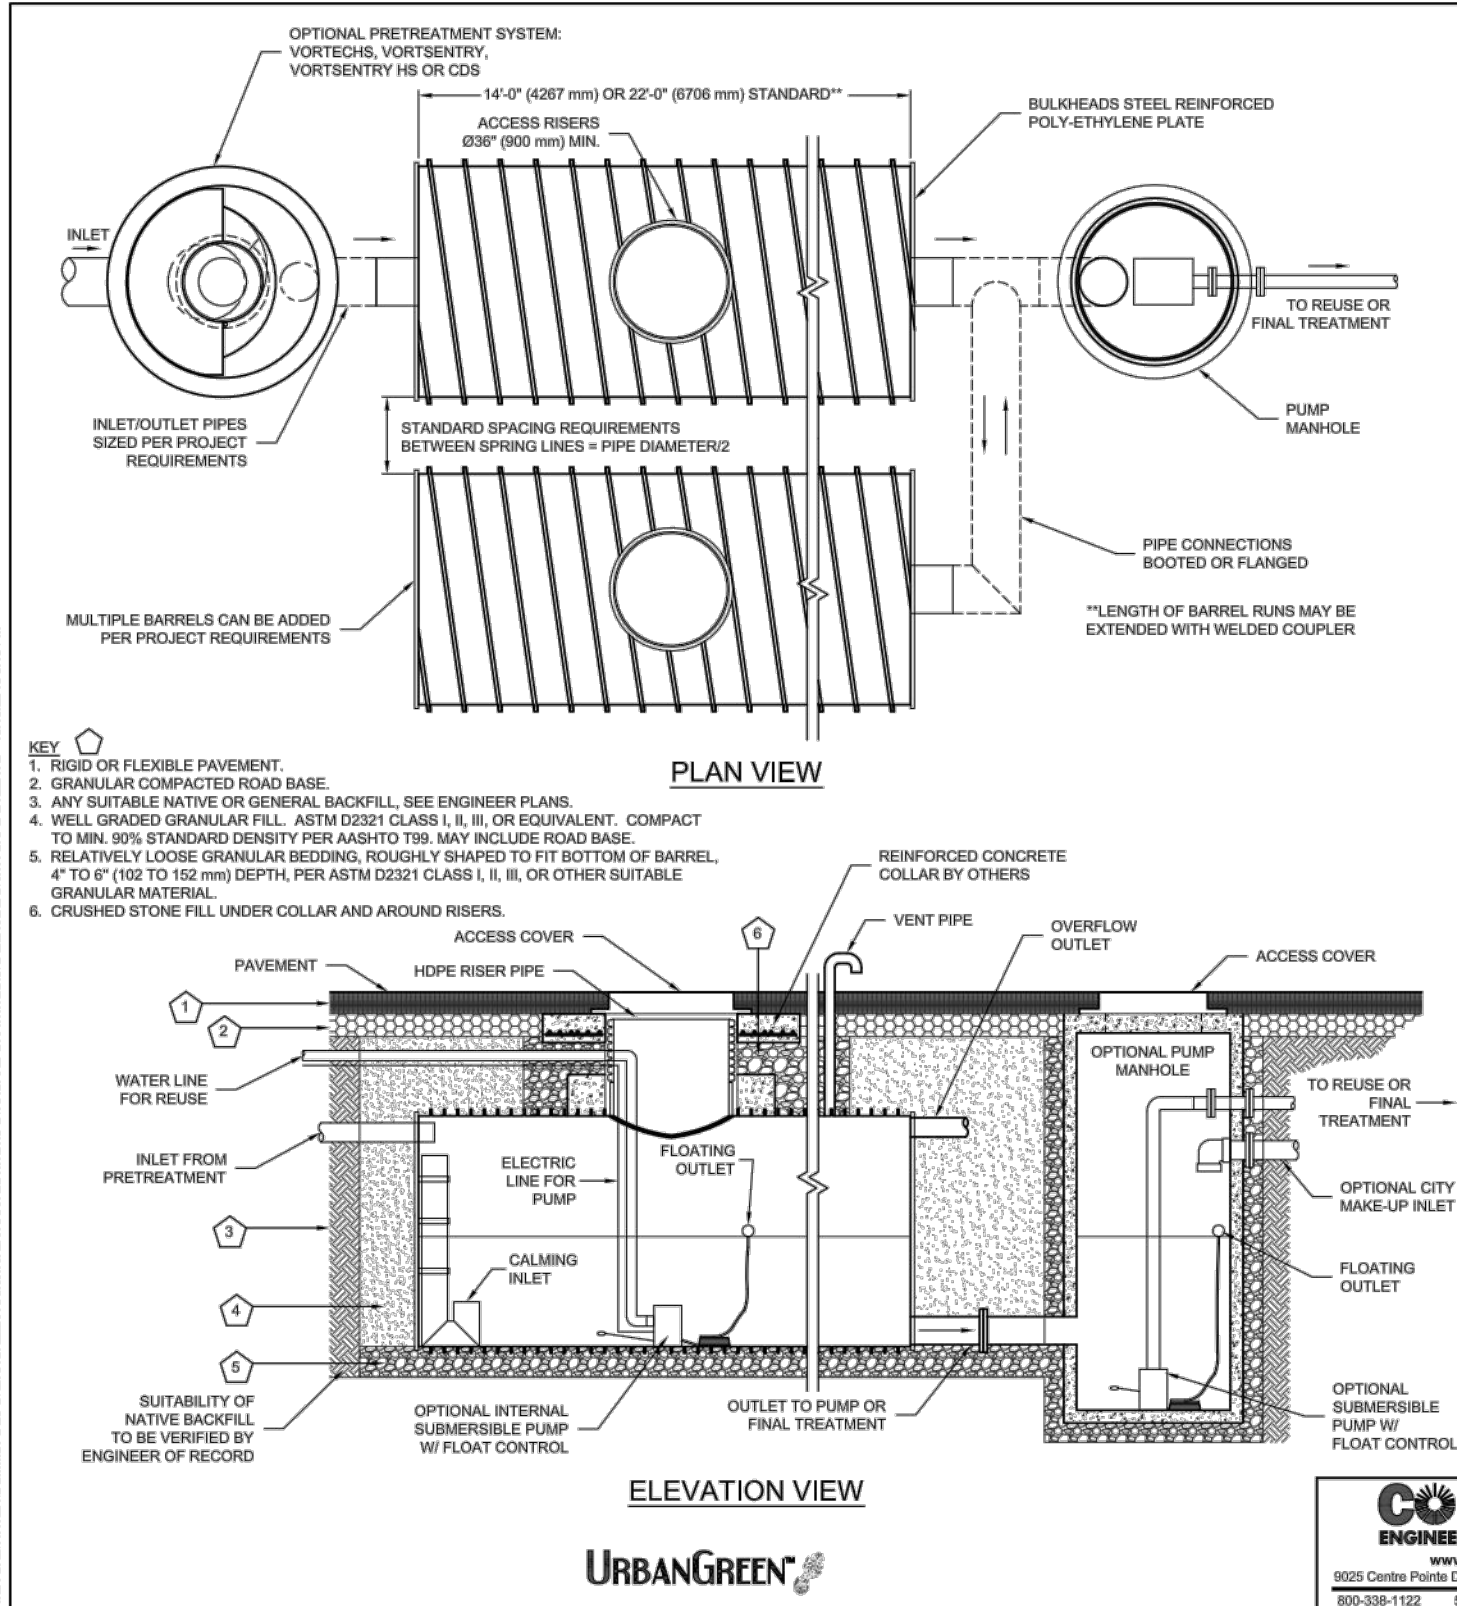

MAIN PAD: 70' (2)

STORAGE AVAILABILITY PER DIAMETER		
DIAMETER (IN / mm)	AVAILABLE STORAGE PER L.F. (C.F. / m3)	AVAILABLE STORAGE PER L.F. (GAL. / L)
48 / 1200	12.17 / 0.34	91.02 / 345
54 / 1350	15.40 / 0.44	115.20 / 437
60 / 1500	19.01 / 0.54	142.22 / 539
72 / 1800	27.38 / 0.77	204.79 / 776
84 / 2100	37.26 / 1.05	278.74 / 1056
96 / 2400	48.67 / 1.38	364.07 / 1380
120 / 3000	76.05 / 2.15	568.87 / 2156

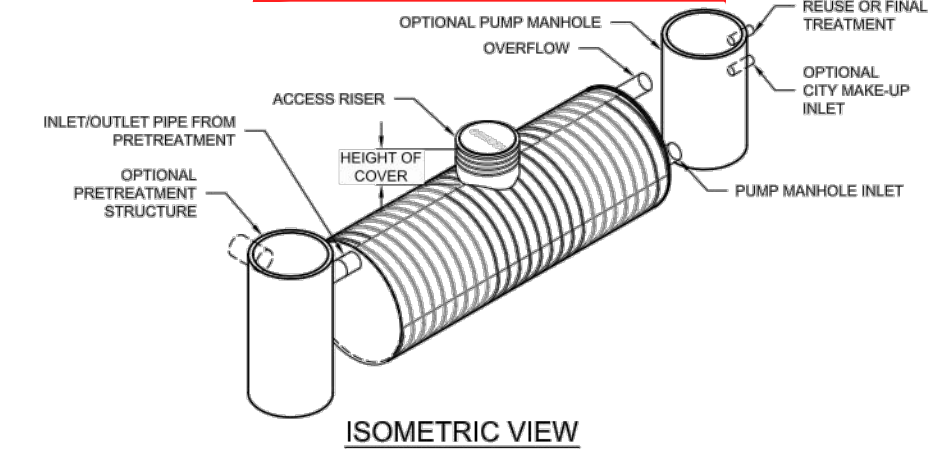

GENERAL NOTES

- CONTECH TO PROVIDE ALL MATERIALS UNLESS NOTED OTHERWISE.
- FOR SITE SPECIFIC DRAWINGS WITH DETAILED STRUCTURE, CAPACITY AND BACKFILL DETAILS, PLEASE CONTACT YOUR CONTECH CONSTRUCTION PRODUCTS INC REPRESENTATIVE. www.contech-cpi.com
- ALL ELEVATIONS, DIMENSIONS AND LOCATIONS OF RISERS AND INLETS SHALL BE VERIFIED BY THE ENGINEER OF RECORD.
- PRIOR TO INSTALLATION OF THE SYSTEM A PRE-CONSTRUCTION MEETING SHALL BE CONDUCTED. THOSE REQUIRED TO ATTEND ARE THE SUPPLIER OF THE SYSTEM, THE GENERAL CONTRACTOR, SUB-CONTRACTORS AND THE ENGINEER.
- THE CISTERN IS MANUFACTURED FROM STEEL REINFORCED POLYETHYLENE PLASTIC.
- SYSTEM TO MEET AASHTO HS20/HS25 LIVE LOADING, PER AASHTO LRFD SECTION 12.
- ACCESS COVERS TO MEET AASHTO M306 LOAD RATING.
- MINIMUM COVER IS EQUAL TO PIPE DIAMETER/5 AND NO LESS THAN 12-INCHES (305 mm) FROM TOP OF PIPE TO BOTTOM OF PAVEMENT. Ø72" (1800 mm) AND Ø84" (2100 mm) PIPE MINIMUM COVER IS 18-INCHES (457 mm), Ø96" (2400 mm) PIPE MINIMUM COVER IS 24-INCHES (610 mm), Ø120" (3000 mm) PIPE MINIMUM COVER IS 36-INCHES (900 mm).
- FOR INFORMATION ON PRE-TREATMENT SYSTEMS, REFERENCE CONTECH PRE-TREATMENT SYSTEM STANDARD DETAILS OR CONTACT YOUR LOCAL CONTECH REPRESENTATIVE.

INSTALLATION NOTES

- INSTALLATION GUIDE TO BE REVIEWED BY CONTRACTOR PRIOR TO INSTALLATION.
- CONTRACTOR TO PROVIDE, INSTALL AND GROUT ALL INLET AND OUTLET PIPES.
- CONTRACTOR TO PROVIDE AND INSTALL ALL BEDDING AND BACKFILL MATERIAL.
- PRIOR TO PLACING BEDDING, THE FOUNDATION MUST BE CONSTRUCTED TO A UNIFORM AND STABLE GRADE. IN THE EVENT THAT UNSUITABLE FOUNDATION MATERIALS ARE ENCOUNTERED DURING EXCAVATION, A GEOGRID SHALL BE UTILIZED OR UNSUITABLE MATERIAL SHALL BE REMOVED AND BROUGHT BACK TO GRADE WITH FILL MATERIAL AS APPROVED BY THE ENGINEER OF RECORD. ONCE THE FOUNDATION PREPARATION IS COMPLETE, THE BEDDING MATERIAL CAN BE PLACED.
- STONE EMBEDMENT MATERIAL SHALL BE INSTALLED TO 95% STANDARD PROCTOR DENSITY AND PLACED IN 6-INCH (152 mm) TO 8-INCH (203 mm) LIFTS SUCH THAT THERE IS NO MORE THAN A TWO LIFT DIFFERENTIAL BETWEEN ANY OF THE BARRELS AT ANY TIME. GRANULAR BACKFILL MATERIAL SHALL BE COMPACTED TO 90% SPD. BACKFILLING SHALL BE ADVANCED ALONG THE LENGTH OF THE BARRELS AT THE SAME RATE TO AVOID DIFFERENTIAL LOADING AND DISPLACEMENT OF THE BARRELS. THE MINIMUM PIPE SPACING MUST BE MAINTAINED.
- REFER TO INSTALLATION GUIDE FOR TEMPORARY CONSTRUCTION LOADING GUIDELINES.
- IT IS ALWAYS THE RESPONSIBILITY OF THE CONTRACTOR TO FOLLOW OSHA GUIDELINES FOR SAFE PRACTICES.
- GENERAL INSTALLATION METHODS AND MATERIALS TO BE IN ACCORDANCE WITH ASTM D2321.

CONTECH
ENGINEERED SOLUTIONS LLC

www.contechES.com
9025 Centre Pointe Dr., Suite 400, West Chester, OH 45069
800-338-1122 513-645-7000 513-645-7993 FAX

URBANGREEN SRPE CISTERN
STANDARD DETAIL


PLATE 3

Title:
CISTERN DETAILING
STORMWATER RUNOFF
23 CREST ROAD EAST
ROLLING HILLS, CA 90274

Client:
YUKI OGASAWARA
452 S LORING AVENUE
LOS ANGELES CA 90024

Bolton Engineering Corp.
25834 Narbonne Avenue Ste. 210
Lomita, Ca. 90717
Phone: (310) 325-5580
Fax: (310) 325-5581

Date: Aug 14, 2024
Scale: AS SHOWN
Drawn: TMN
Job: 22311
Sheet 5 OF 11

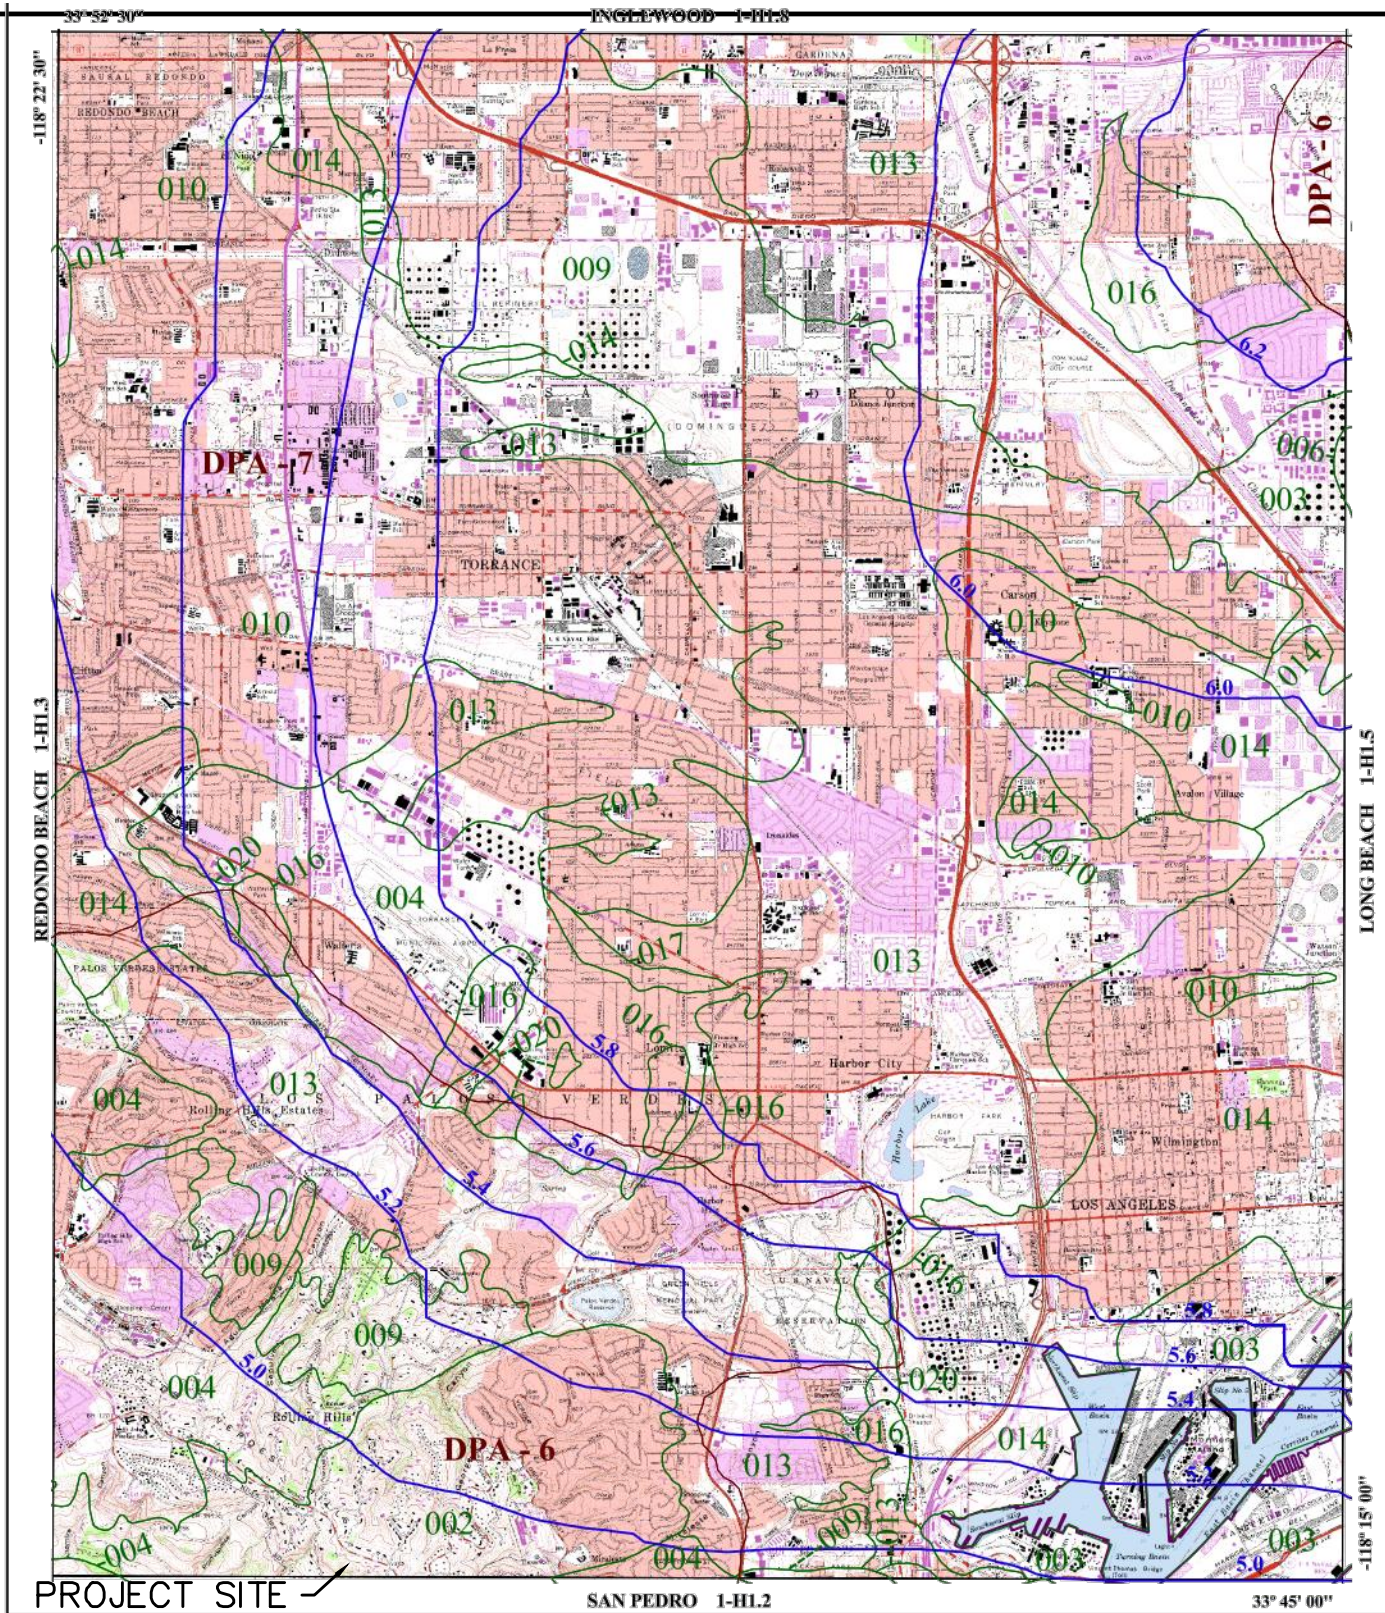



016
SOIL CLASSIFICATION AREA

7.2
INCHES OF RAINFALL

DPA - 6
DEBRIS POTENTIAL AREA

1 0 1 2 Miles

25-YEAR 24-HOUR ISOHYET REDUCTION FACTOR: 0.878
10-YEAR 24-HOUR ISOHYET REDUCTION FACTOR: 0.714

TORRANCE 1-H1.4

50-YEAR 24-HOUR ISOHYET

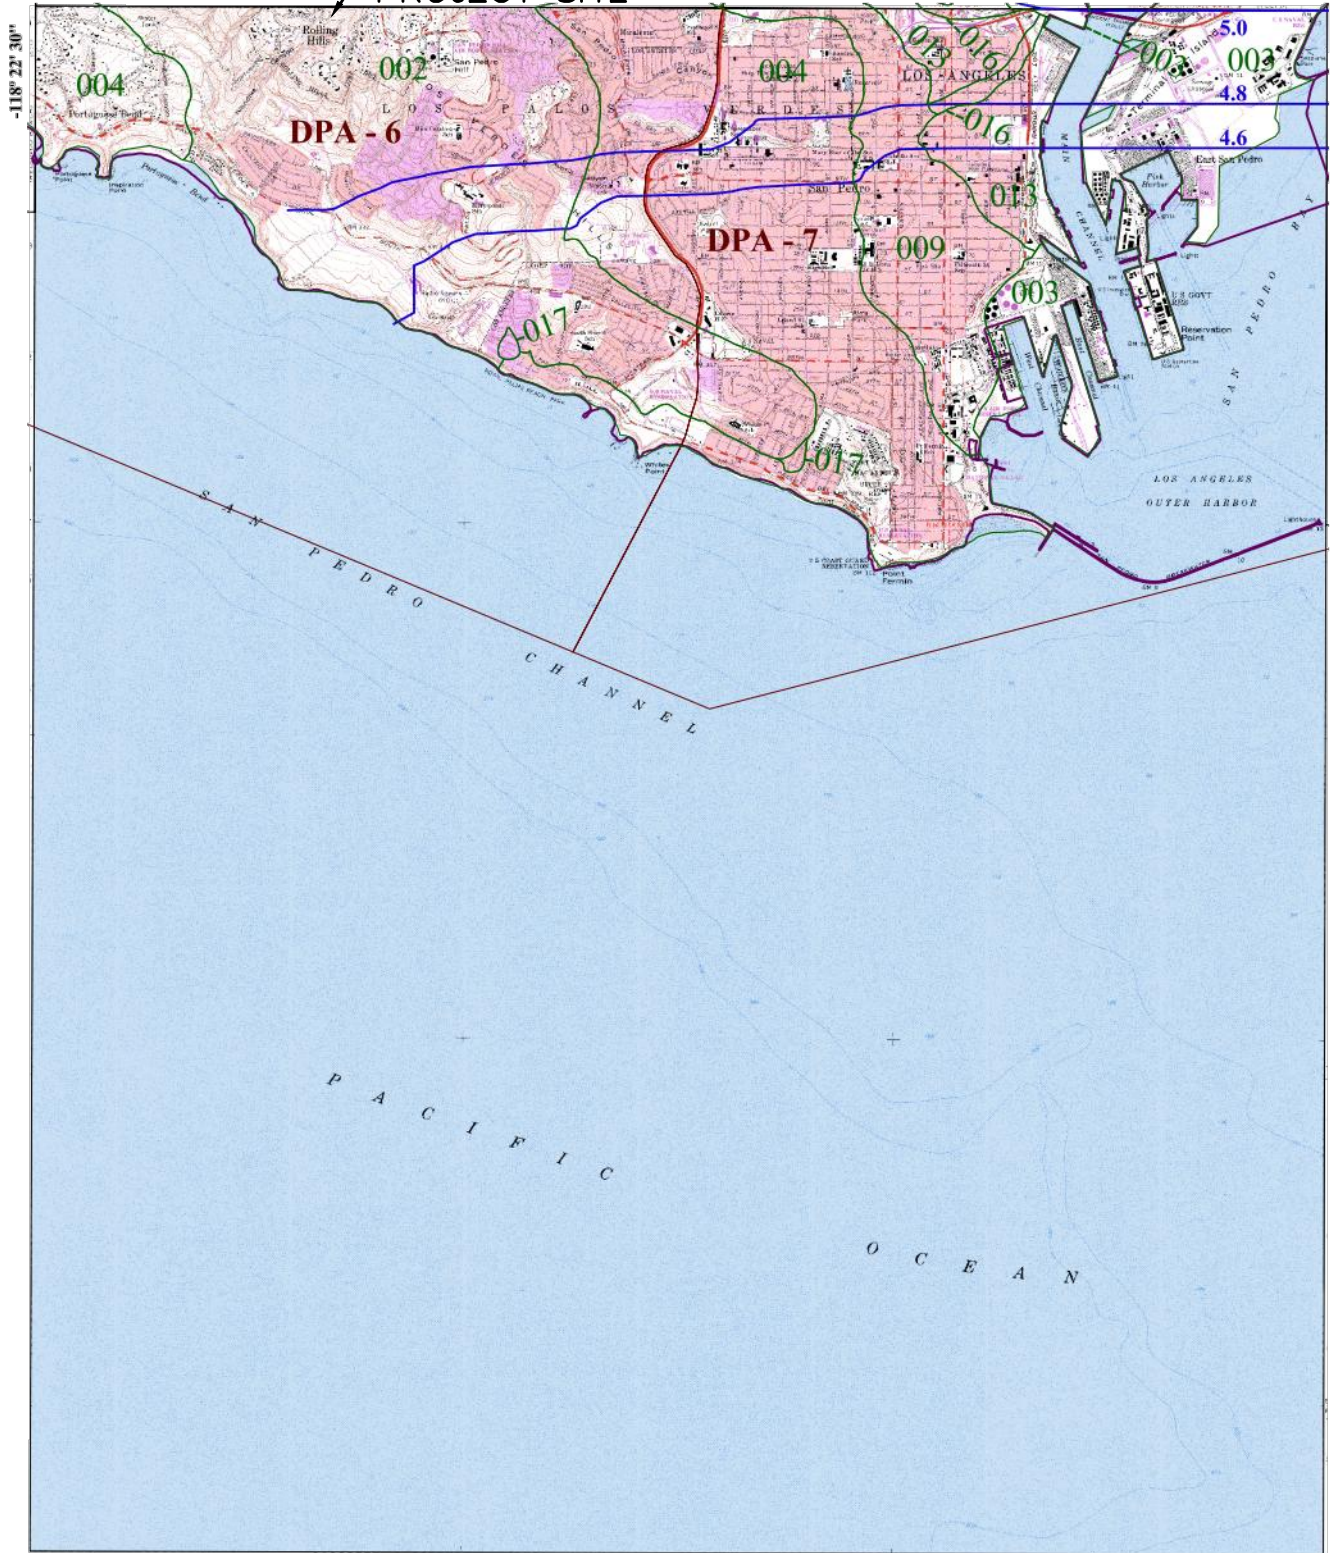


PLATE 4

Title: HYDROLOGIC MAP CALCULATION SUMMARY 23 CREST ROAD EAST ROLLING HILLS, CA 90274	Client: YUKI OGASAWARA 452 S LORING AVENUE LOS ANGELES CA 90024	Bolton Engineering Corp. 25834 Narbonne Avenue Ste. 210 Lomita, Ca. 90717 Phone: (310) 325-5580 Fax: (310) 325-5581	Date: October 2, 2024 Scale: AS SHOWN Drawn: TMA Job: 22323 Sheet 6 of 6
--	---	---	---



33° 45' 00"

PROJECT SITE 1-H1.4



33° 37' 30"

-118° 15' 00"

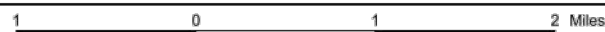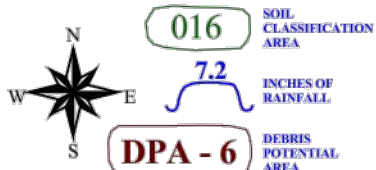

25-YEAR 24-HOUR ISOHYET REDUCTION FACTOR: 0.878
10-YEAR 24-HOUR ISOHYET REDUCTION FACTOR: 0.714

SAN PEDRO **50-YEAR 24-HOUR ISOHYET**

1-H1.2




PLATE 5

Title:
**HYDROLOGIC MAP
CALCULATION SUMMARY**
23 CREST ROAD EAST
ROLLING HILLS, CA 90274

Client:
YUKI OGASAWARA
452 S LORING AVENUE
LOS ANGELES CA 90024

Bolton Engineering Corp.
25834 Narbonne Avenue Ste. 210
Lomita, Ca. 90717
Phone: (310) 325-5580
Fax: (310) 325-5581

Date: October 2, 2024
Scale: AS SHOWN
Drawn: TMA
Job: 22323
Sheet 6 of 6

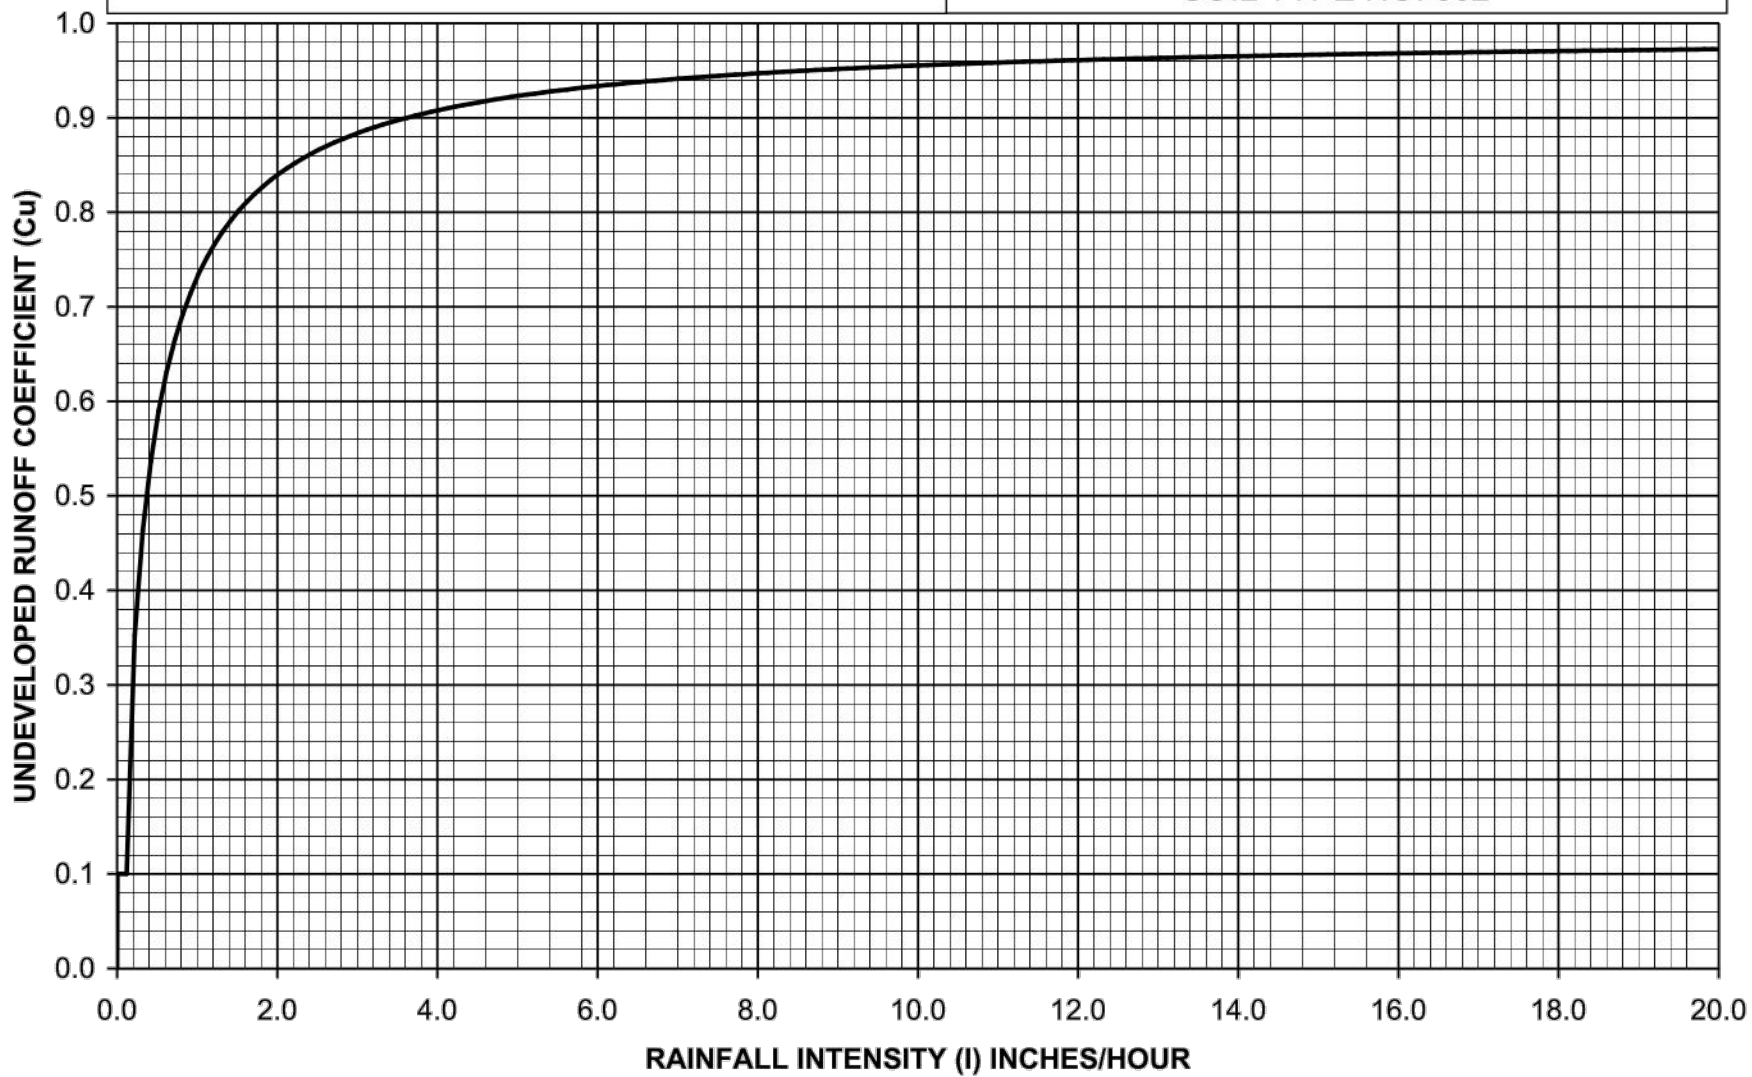

File:Soil Curve Data and Graphs 0-24 Tab:GN2

HYDROLOGY APPENDIX C

BJW: 06/14/2004




Los Angeles County Department of Public Works

RUNOFF COEFFICIENT CURVE SOIL TYPE NO. 002

PLATE 6

Date: October 2, 2024
 Scale: AS SHOWN
 Drawn: TMA
 Job: 22323
 Sheet 7 of 7

Bolton Engineering Corp.
 25834 Narbonne Avenue Ste. 210
 Lomita, Ca. 90717
 Phone: (310) 325-5580
 Fax: (310) 325-5581

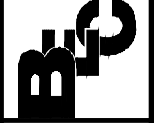

Client:
YUKI OGASAWARA
 452 S LORING AVENUE
 LOS ANGELES CA 90024

Title:
**RUNOFF COEFFICIENT CURVE
CALCULATION SUMMARY**
 23 CREST ROAD EAST
 ROLLING HILLS, CA 90274

Peak Flow Hydrologic Analysis


File location: J:/22324_Ogasawara/Hydrology/Ogasawara - East LID.pdf
Version: HydroCalc 1.0.3

Input Parameters

Project Name	Ogasawara
Subarea ID	East
Area (ac)	1.26
Flow Path Length (ft)	400.0
Flow Path Slope (vft/hft)	0.1
85th Percentile Rainfall Depth (in)	0.9
Percent Impervious	0.39
Soil Type	2
Design Storm Frequency	85th percentile storm
Fire Factor	0
LID	True

Output Results

Modeled (85th percentile storm) Rainfall Depth (in)	0.9
Peak Intensity (in/hr)	0.2867
Undeveloped Runoff Coefficient (Cu)	0.4188
Developed Runoff Coefficient (Cd)	0.6064
Time of Concentration (min)	19.0
Clear Peak Flow Rate (cfs)	0.2191
Burned Peak Flow Rate (cfs)	0.2191
24-Hr Clear Runoff Volume (ac-ft)	0.0404
24-Hr Clear Runoff Volume (cu-ft)	1758.2916

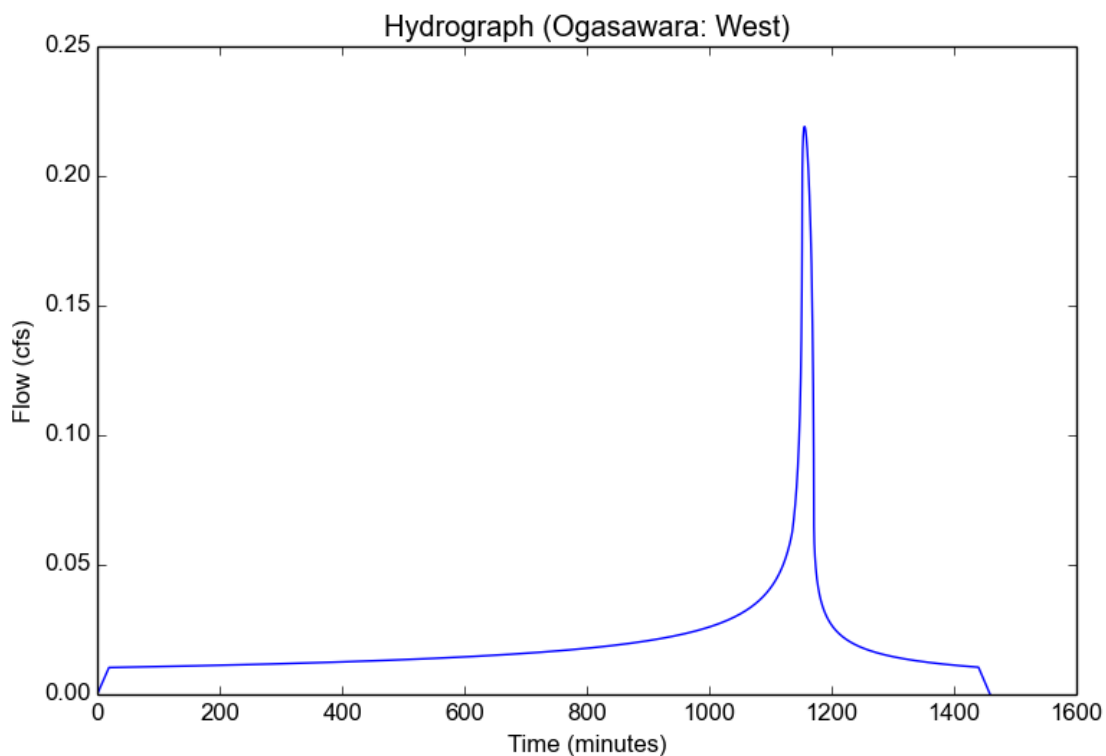

Peak Flow Hydrologic Analysis


File location: J:/22324_Ogasawara/Hydrology/Ogasawara - West LID.pdf
Version: HydroCalc 1.0.3

Input Parameters

Project Name	Ogasawara
Subarea ID	West
Area (ac)	1.47
Flow Path Length (ft)	420.0
Flow Path Slope (vft/hft)	0.1
85th Percentile Rainfall Depth (in)	0.9
Percent Impervious	0.38
Soil Type	2
Design Storm Frequency	85th percentile storm
Fire Factor	0
LID	True

Output Results

Modeled (85th percentile storm) Rainfall Depth (in)	0.9
Peak Intensity (in/hr)	0.2799
Undeveloped Runoff Coefficient (Cu)	0.4124
Developed Runoff Coefficient (Cd)	0.5977
Time of Concentration (min)	20.0
Clear Peak Flow Rate (cfs)	0.2459
Burned Peak Flow Rate (cfs)	0.2459
24-Hr Clear Runoff Volume (ac-ft)	0.0462
24-Hr Clear Runoff Volume (cu-ft)	2013.9997

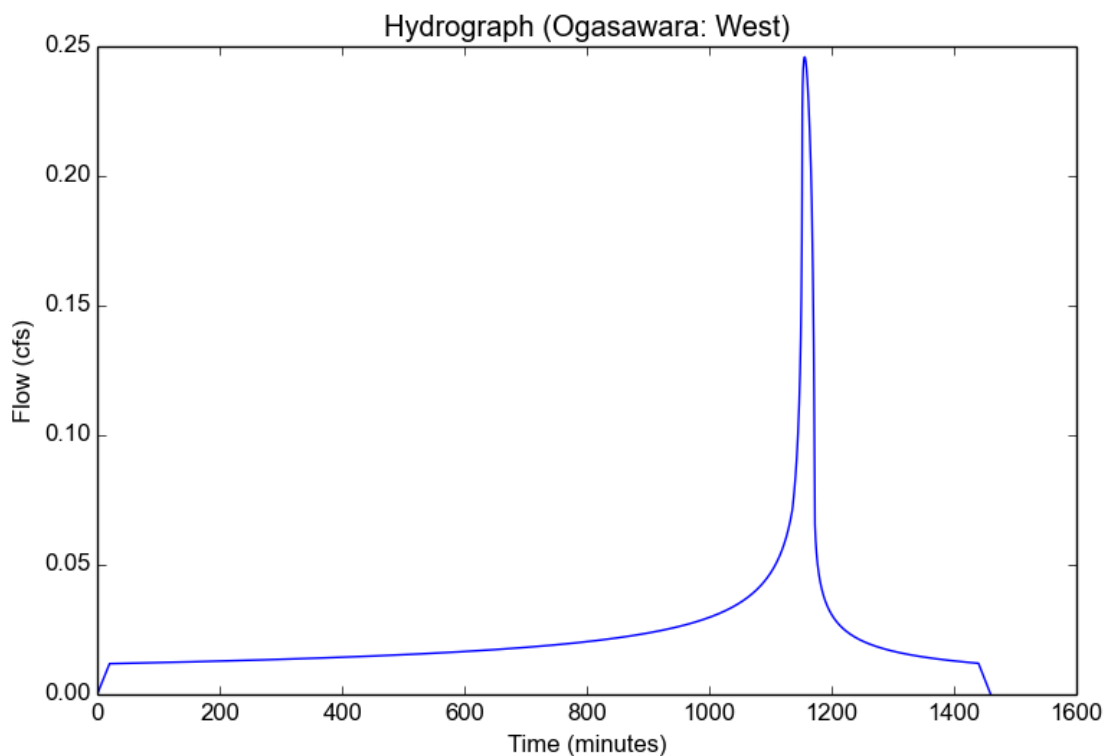

Peak Flow Hydrologic Analysis


File location: J:/22324_Ogasawara/Hydrology/Ogasawara - East_Existing 25 year.pdf
Version: HydroCalc 1.0.3

Input Parameters

Project Name	Ogasawara
Subarea ID	East Watershed
Area (ac)	1.26
Flow Path Length (ft)	400.0
Flow Path Slope (vft/hft)	0.1
50-yr Rainfall Depth (in)	5.0
Percent Impervious	0.01
Soil Type	2
Design Storm Frequency	25-yr
Fire Factor	0
LID	False

Output Results

Modeled (25-yr) Rainfall Depth (in)	4.39
Peak Intensity (in/hr)	2.6192
Undeveloped Runoff Coefficient (Cu)	0.8668
Developed Runoff Coefficient (Cd)	0.8672
Time of Concentration (min)	5.0
Clear Peak Flow Rate (cfs)	2.8618
Burned Peak Flow Rate (cfs)	2.8618
24-Hr Clear Runoff Volume (ac-ft)	0.148
24-Hr Clear Runoff Volume (cu-ft)	6448.5248

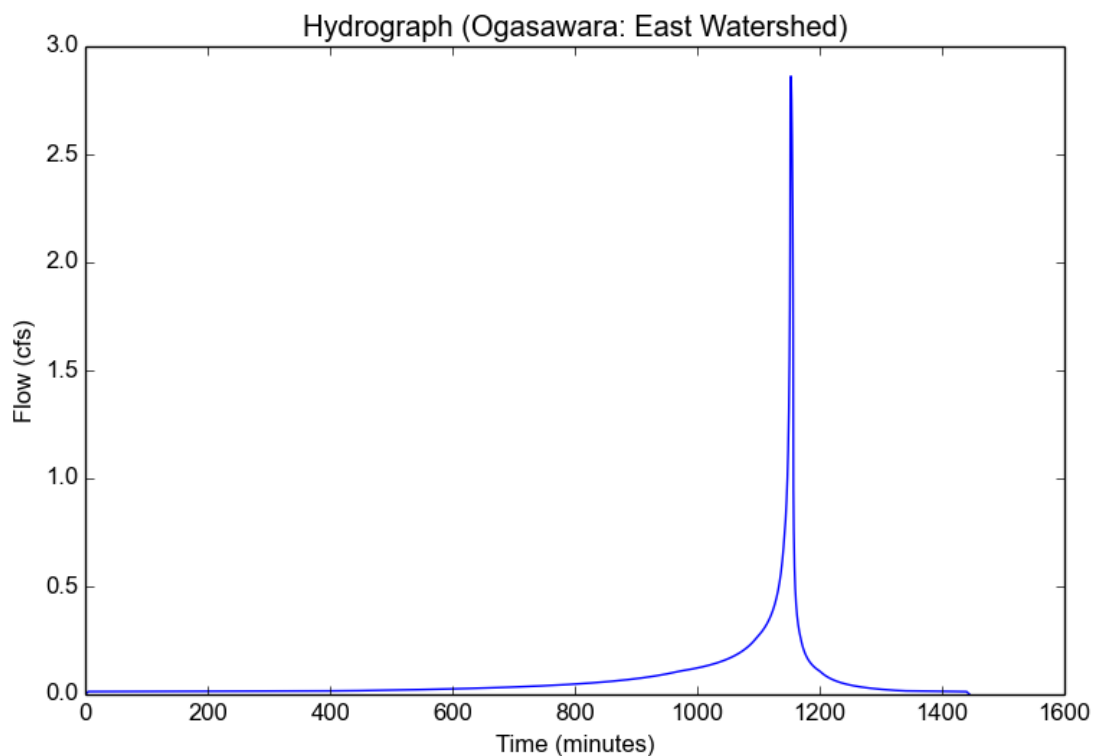

Peak Flow Hydrologic Analysis


File location: J:/22324_Ogasawara/Hydrology/Ogasawara - West_Existing 25 year.pdf
Version: HydroCalc 1.0.3

Input Parameters

Project Name	Ogasawara
Subarea ID	West Watershed
Area (ac)	1.47
Flow Path Length (ft)	420.0
Flow Path Slope (vft/hft)	0.1
50-yr Rainfall Depth (in)	5.0
Percent Impervious	0.01
Soil Type	2
Design Storm Frequency	25-yr
Fire Factor	0
LID	False

Output Results

Modeled (25-yr) Rainfall Depth (in)	4.39
Peak Intensity (in/hr)	2.6192
Undeveloped Runoff Coefficient (Cu)	0.8668
Developed Runoff Coefficient (Cd)	0.8672
Time of Concentration (min)	5.0
Clear Peak Flow Rate (cfs)	3.3388
Burned Peak Flow Rate (cfs)	3.3388
24-Hr Clear Runoff Volume (ac-ft)	0.1727
24-Hr Clear Runoff Volume (cu-ft)	7523.279

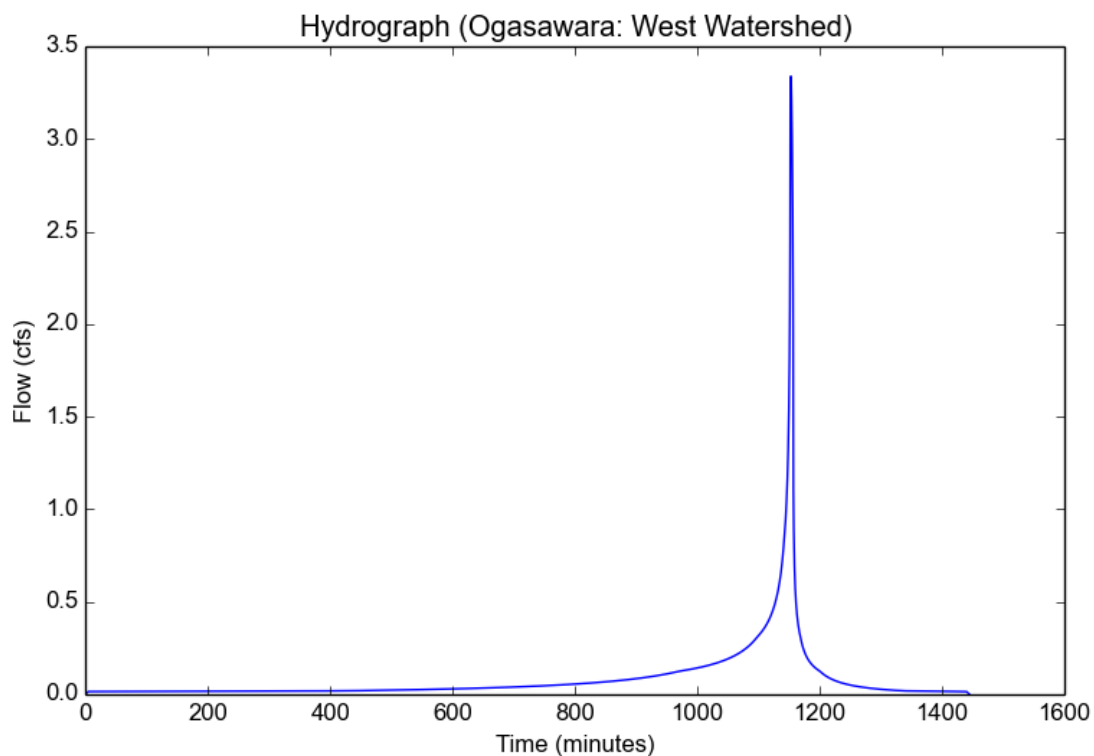

Peak Flow Hydrologic Analysis


File location: J:/22324_Ogasawara/Hydrology/Ogasawara - East_Proposed 25 year.pdf
Version: HydroCalc 1.0.3

Input Parameters

Project Name	Ogasawara
Subarea ID	East Watershed
Area (ac)	1.26
Flow Path Length (ft)	400.0
Flow Path Slope (vft/hft)	0.1
50-yr Rainfall Depth (in)	5.0
Percent Impervious	0.39
Soil Type	2
Design Storm Frequency	25-yr
Fire Factor	0
LID	False

Output Results

Modeled (25-yr) Rainfall Depth (in)	4.39
Peak Intensity (in/hr)	2.6192
Undeveloped Runoff Coefficient (Cu)	0.8668
Developed Runoff Coefficient (Cd)	0.8798
Time of Concentration (min)	5.0
Clear Peak Flow Rate (cfs)	2.9034
Burned Peak Flow Rate (cfs)	2.9034
24-Hr Clear Runoff Volume (ac-ft)	0.2491
24-Hr Clear Runoff Volume (cu-ft)	10852.3858

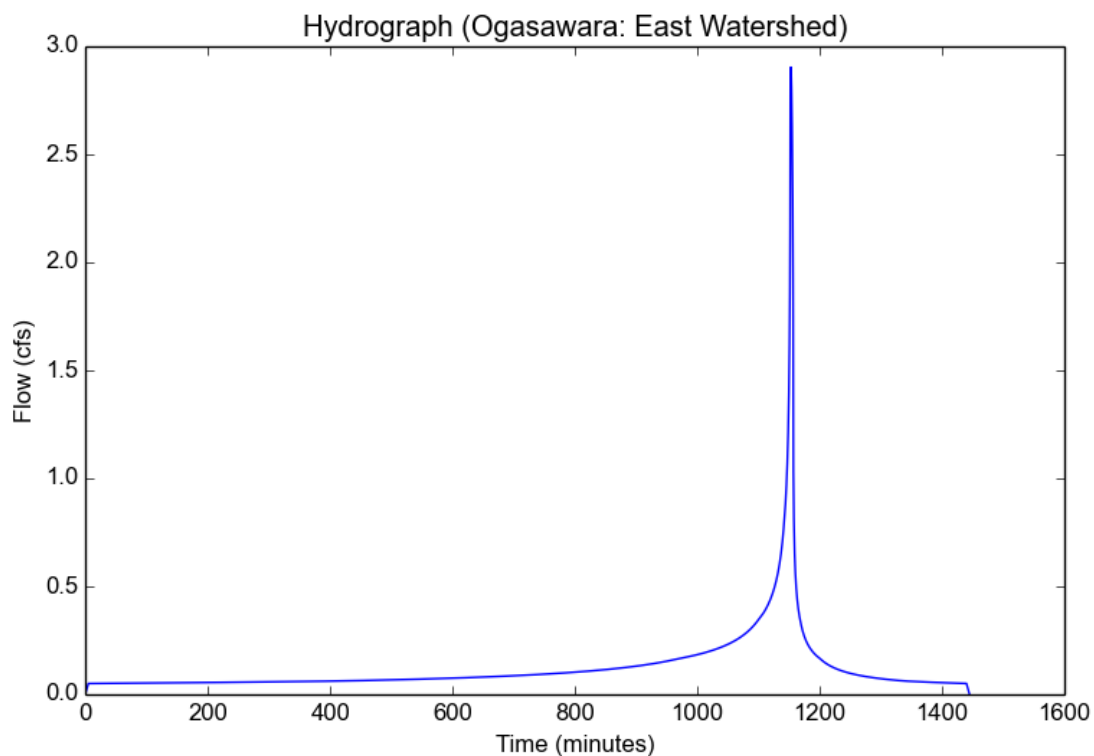

Peak Flow Hydrologic Analysis


File location: J:/22324_Ogasawara/Hydrology/Ogasawara - West_Proposed 25 year.pdf
Version: HydroCalc 1.0.3

Input Parameters

Project Name	Ogasawara
Subarea ID	West Watershed
Area (ac)	1.47
Flow Path Length (ft)	420.0
Flow Path Slope (vft/hft)	0.1
50-yr Rainfall Depth (in)	5.0
Percent Impervious	0.38
Soil Type	2
Design Storm Frequency	25-yr
Fire Factor	0
LID	False

Output Results

Modeled (25-yr) Rainfall Depth (in)	4.39
Peak Intensity (in/hr)	2.6192
Undeveloped Runoff Coefficient (Cu)	0.8668
Developed Runoff Coefficient (Cd)	0.8794
Time of Concentration (min)	5.0
Clear Peak Flow Rate (cfs)	3.386
Burned Peak Flow Rate (cfs)	3.386
24-Hr Clear Runoff Volume (ac-ft)	0.2876
24-Hr Clear Runoff Volume (cu-ft)	12525.9105

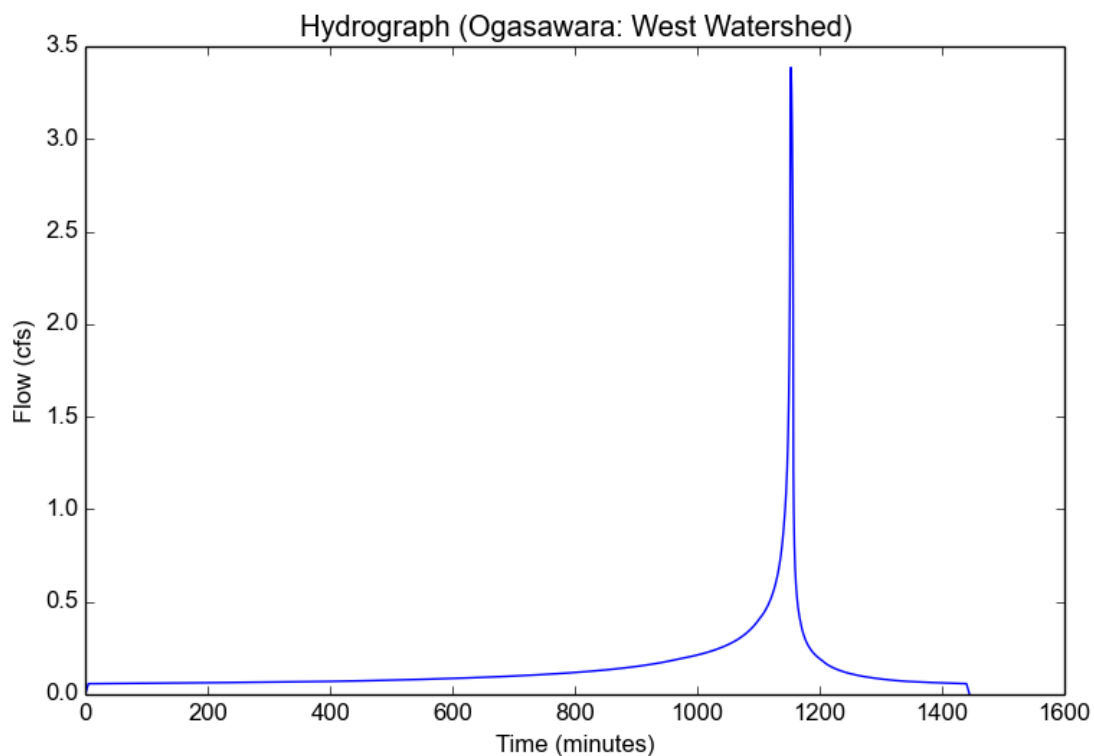

Peak Flow Hydrologic Analysis


File location: J:/22324_Ogasawara/Hydrology/Ogasawara - East_Existing 50 year.pdf
Version: HydroCalc 1.0.3

Input Parameters

Project Name	Ogasawara
Subarea ID	East Watershed
Area (ac)	1.26
Flow Path Length (ft)	400.0
Flow Path Slope (vft/hft)	0.1
50-yr Rainfall Depth (in)	5.0
Percent Impervious	0.01
Soil Type	2
Design Storm Frequency	50-yr
Fire Factor	0
LID	False

Output Results

Modeled (50-yr) Rainfall Depth (in)	5.0
Peak Intensity (in/hr)	2.9831
Undeveloped Runoff Coefficient (Cu)	0.8829
Developed Runoff Coefficient (Cd)	0.8831
Time of Concentration (min)	5.0
Clear Peak Flow Rate (cfs)	3.3193
Burned Peak Flow Rate (cfs)	3.3193
24-Hr Clear Runoff Volume (ac-ft)	0.1865
24-Hr Clear Runoff Volume (cu-ft)	8122.4359

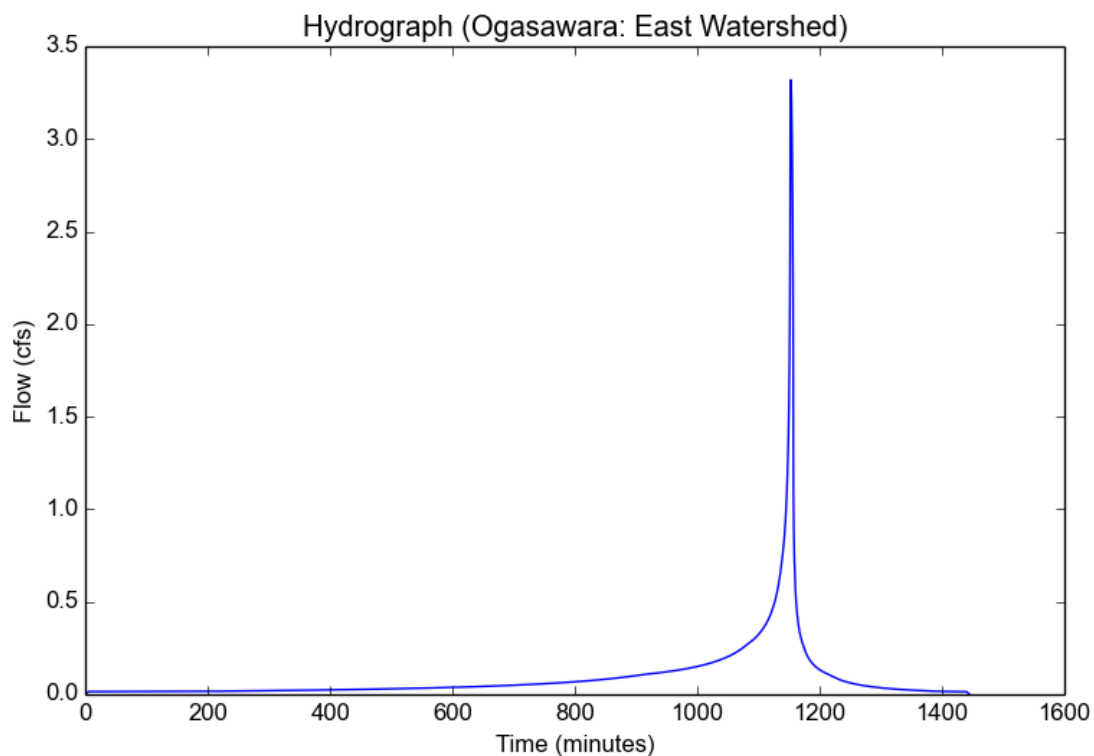

Peak Flow Hydrologic Analysis


File location: J:/22324_Ogasawara/Hydrology/Ogasawara - West_Existing 50 year.pdf
Version: HydroCalc 1.0.3

Input Parameters

Project Name	Ogasawara
Subarea ID	West Watershed
Area (ac)	1.47
Flow Path Length (ft)	420.0
Flow Path Slope (vft/hft)	0.1
50-yr Rainfall Depth (in)	5.0
Percent Impervious	0.01
Soil Type	2
Design Storm Frequency	50-yr
Fire Factor	0
LID	False

Output Results

Modeled (50-yr) Rainfall Depth (in)	5.0
Peak Intensity (in/hr)	2.9831
Undeveloped Runoff Coefficient (Cu)	0.8829
Developed Runoff Coefficient (Cd)	0.8831
Time of Concentration (min)	5.0
Clear Peak Flow Rate (cfs)	3.8726
Burned Peak Flow Rate (cfs)	3.8726
24-Hr Clear Runoff Volume (ac-ft)	0.2175
24-Hr Clear Runoff Volume (cu-ft)	9476.1752

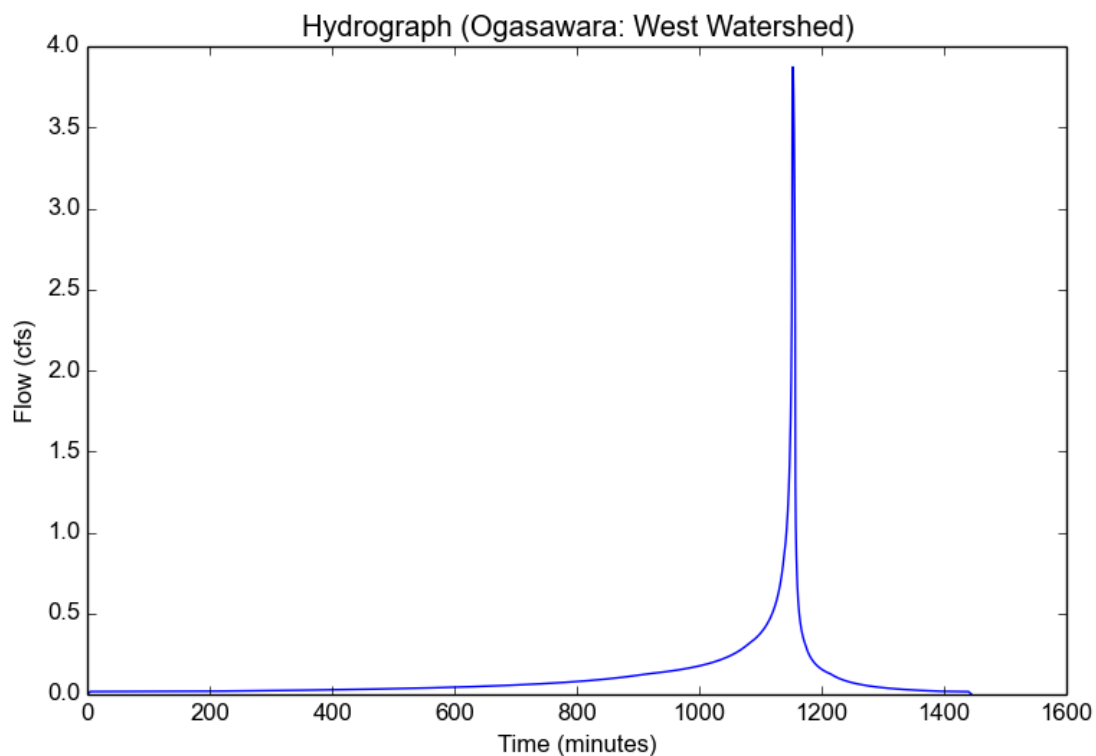

Peak Flow Hydrologic Analysis


File location: J:/22324_Ogasawara/Hydrology/Ogasawara - East_Proposed 50 year.pdf
Version: HydroCalc 1.0.3

Input Parameters

Project Name	Ogasawara
Subarea ID	East Watershed
Area (ac)	1.26
Flow Path Length (ft)	400.0
Flow Path Slope (vft/hft)	0.1
50-yr Rainfall Depth (in)	5.0
Percent Impervious	0.39
Soil Type	2
Design Storm Frequency	50-yr
Fire Factor	0
LID	False

Output Results

Modeled (50-yr) Rainfall Depth (in)	5.0
Peak Intensity (in/hr)	2.9831
Undeveloped Runoff Coefficient (Cu)	0.8829
Developed Runoff Coefficient (Cd)	0.8896
Time of Concentration (min)	5.0
Clear Peak Flow Rate (cfs)	3.3437
Burned Peak Flow Rate (cfs)	3.3437
24-Hr Clear Runoff Volume (ac-ft)	0.2948
24-Hr Clear Runoff Volume (cu-ft)	12839.6448

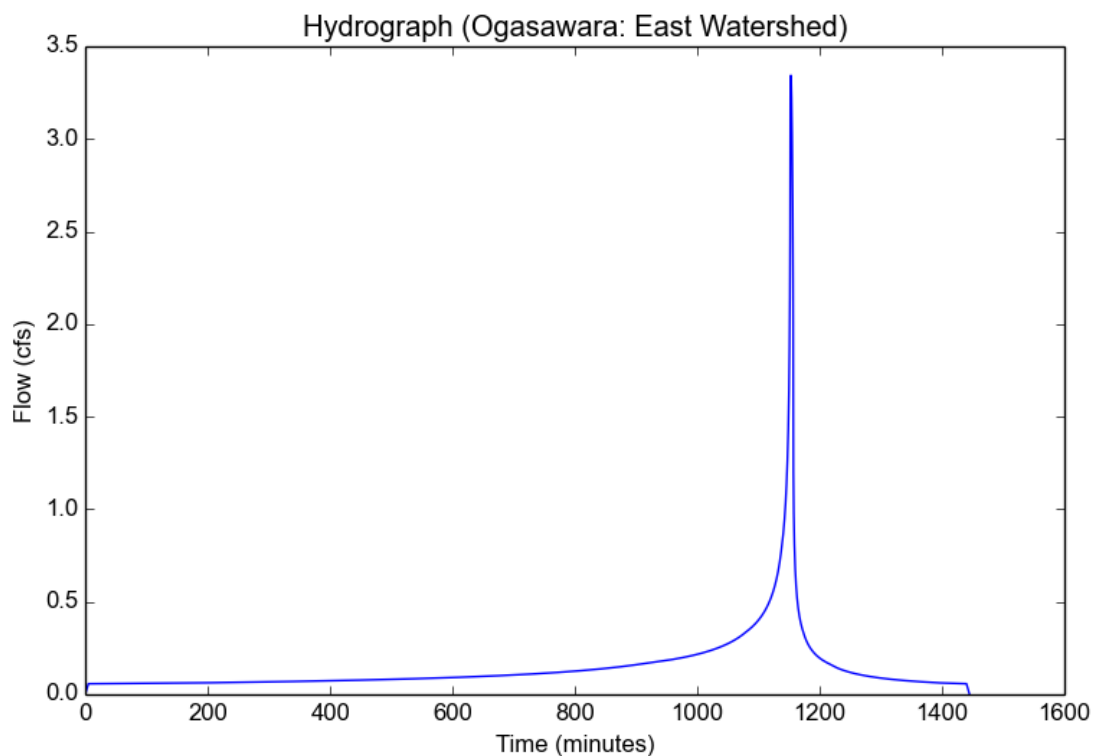

Peak Flow Hydrologic Analysis


File location: J:/22324_Ogasawara/Hydrology/Ogasawara - West_Proposed 50 year.pdf
Version: HydroCalc 1.0.3

Input Parameters

Project Name	Ogasawara
Subarea ID	West Watershed
Area (ac)	1.47
Flow Path Length (ft)	420.0
Flow Path Slope (vft/hft)	0.1
50-yr Rainfall Depth (in)	5.0
Percent Impervious	0.38
Soil Type	2
Design Storm Frequency	50-yr
Fire Factor	0
LID	False

Output Results

Modeled (50-yr) Rainfall Depth (in)	5.0
Peak Intensity (in/hr)	2.9831
Undeveloped Runoff Coefficient (Cu)	0.8829
Developed Runoff Coefficient (Cd)	0.8894
Time of Concentration (min)	5.0
Clear Peak Flow Rate (cfs)	3.9003
Burned Peak Flow Rate (cfs)	3.9003
24-Hr Clear Runoff Volume (ac-ft)	0.3406
24-Hr Clear Runoff Volume (cu-ft)	14834.759

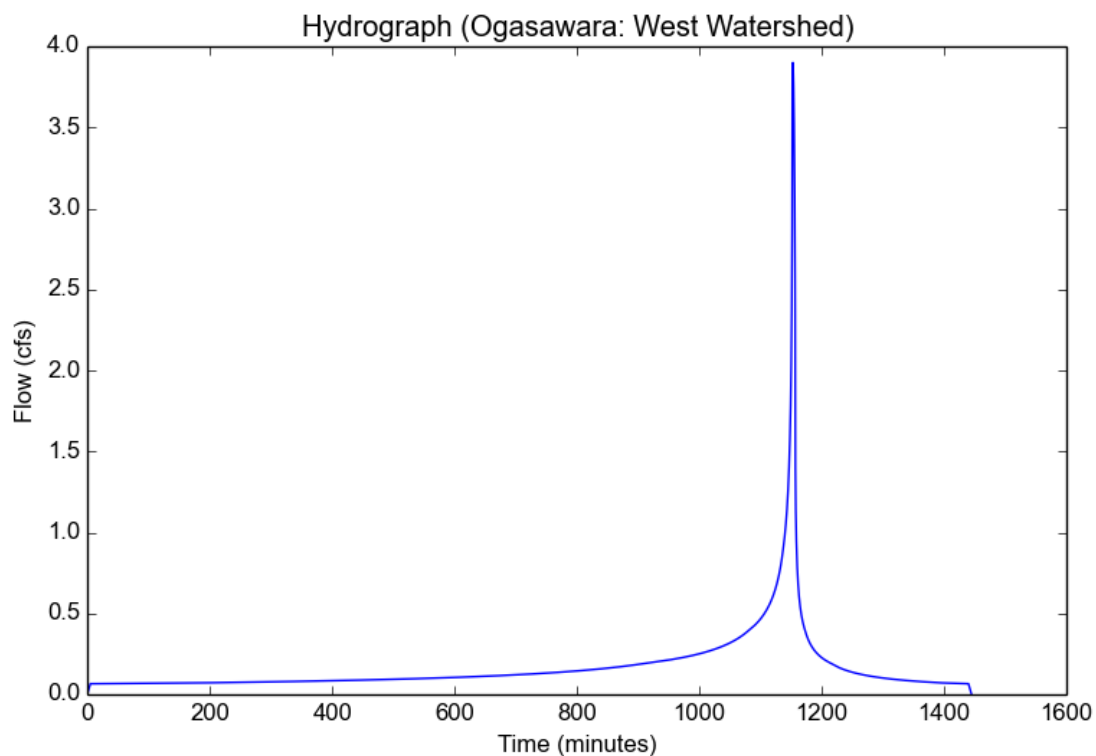

Peak Flow Hydrologic Analysis


File location: J:/22324_Ogasawara/Hydrology/Ogasawara - East_Existing 100 year.pdf
Version: HydroCalc 1.0.3

Input Parameters

Project Name	Ogasawara
Subarea ID	East Watershed
Area (ac)	1.26
Flow Path Length (ft)	400.0
Flow Path Slope (vft/hft)	0.1
50-yr Rainfall Depth (in)	5.0
Percent Impervious	0.01
Soil Type	2
Design Storm Frequency	100-yr
Fire Factor	0
LID	False

Output Results

Modeled (100-yr) Rainfall Depth (in)	5.61
Peak Intensity (in/hr)	3.3471
Undeveloped Runoff Coefficient (Cu)	0.8921
Developed Runoff Coefficient (Cd)	0.8921
Time of Concentration (min)	5.0
Clear Peak Flow Rate (cfs)	3.7624
Burned Peak Flow Rate (cfs)	3.7624
24-Hr Clear Runoff Volume (ac-ft)	0.2294
24-Hr Clear Runoff Volume (cu-ft)	9993.6221

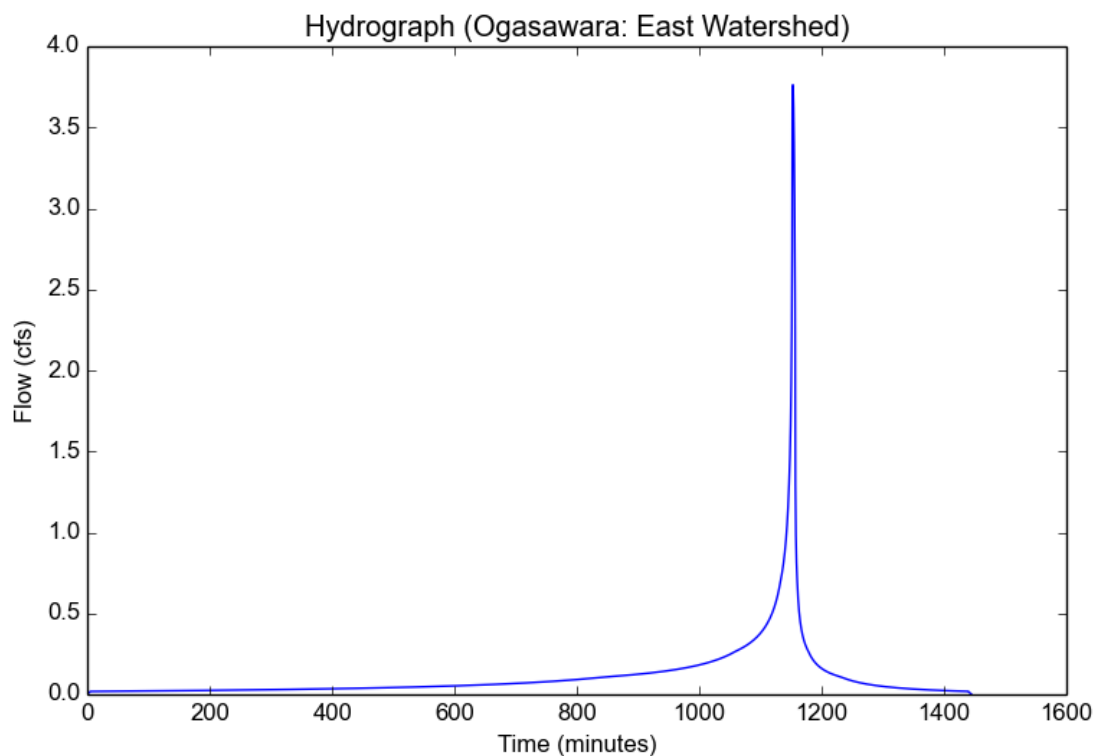

Peak Flow Hydrologic Analysis


File location: J:/22324_Ogasawara/Hydrology/Ogasawara - West_Existing 100 year.pdf
Version: HydroCalc 1.0.3

Input Parameters

Project Name	Ogasawara
Subarea ID	West Watershed
Area (ac)	1.47
Flow Path Length (ft)	420.0
Flow Path Slope (vft/hft)	0.1
50-yr Rainfall Depth (in)	5.0
Percent Impervious	0.01
Soil Type	2
Design Storm Frequency	100-yr
Fire Factor	0
LID	False

Output Results

Modeled (100-yr) Rainfall Depth (in)	5.61
Peak Intensity (in/hr)	3.3471
Undeveloped Runoff Coefficient (Cu)	0.8921
Developed Runoff Coefficient (Cd)	0.8921
Time of Concentration (min)	5.0
Clear Peak Flow Rate (cfs)	4.3895
Burned Peak Flow Rate (cfs)	4.3895
24-Hr Clear Runoff Volume (ac-ft)	0.2677
24-Hr Clear Runoff Volume (cu-ft)	11659.2258

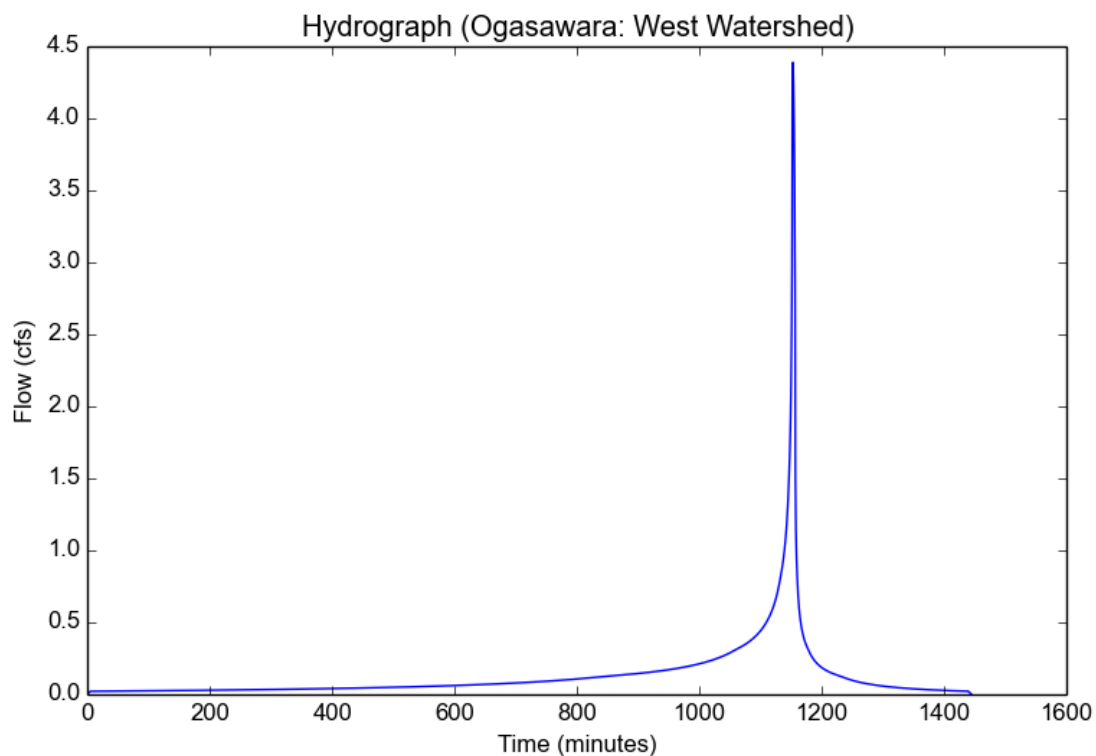

Peak Flow Hydrologic Analysis


File location: J:/22324_Ogasawara/Hydrology/Ogasawara - East_Proposed 100 year.pdf
Version: HydroCalc 1.0.3

Input Parameters

Project Name	Ogasawara
Subarea ID	East Watershed
Area (ac)	1.26
Flow Path Length (ft)	400.0
Flow Path Slope (vft/hft)	0.1
50-yr Rainfall Depth (in)	5.0
Percent Impervious	0.39
Soil Type	2
Design Storm Frequency	100-yr
Fire Factor	0
LID	False

Output Results

Modeled (100-yr) Rainfall Depth (in)	5.61
Peak Intensity (in/hr)	3.3471
Undeveloped Runoff Coefficient (Cu)	0.8921
Developed Runoff Coefficient (Cd)	0.8952
Time of Concentration (min)	5.0
Clear Peak Flow Rate (cfs)	3.7751
Burned Peak Flow Rate (cfs)	3.7751
24-Hr Clear Runoff Volume (ac-ft)	0.3432
24-Hr Clear Runoff Volume (cu-ft)	14948.4571

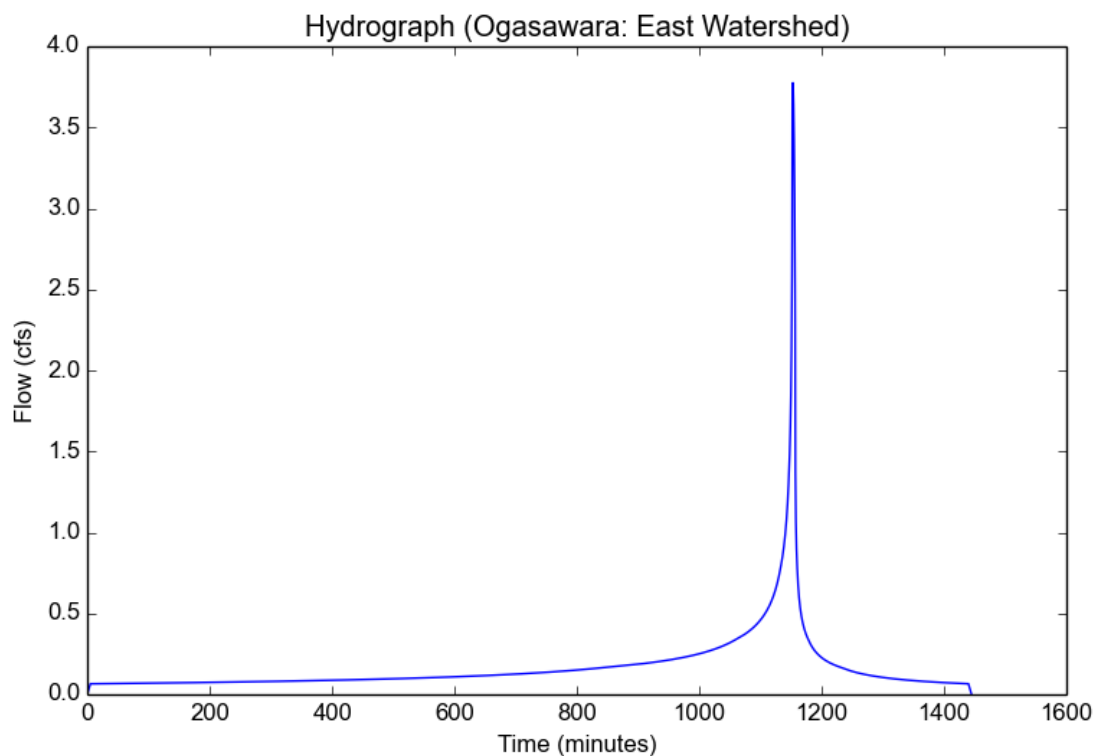

Peak Flow Hydrologic Analysis


File location: J:/22324_Ogasawara/Hydrology/Ogasawara - West_Proposed 100 year.pdf
Version: HydroCalc 1.0.3

Input Parameters

Project Name	Ogasawara
Subarea ID	West Watershed
Area (ac)	1.47
Flow Path Length (ft)	420.0
Flow Path Slope (vft/hft)	0.1
50-yr Rainfall Depth (in)	5.0
Percent Impervious	0.38
Soil Type	2
Design Storm Frequency	100-yr
Fire Factor	0
LID	False

Output Results

Modeled (100-yr) Rainfall Depth (in)	5.61
Peak Intensity (in/hr)	3.3471
Undeveloped Runoff Coefficient (Cu)	0.8921
Developed Runoff Coefficient (Cd)	0.8951
Time of Concentration (min)	5.0
Clear Peak Flow Rate (cfs)	4.4039
Burned Peak Flow Rate (cfs)	4.4039
24-Hr Clear Runoff Volume (ac-ft)	0.3969
24-Hr Clear Runoff Volume (cu-ft)	17287.7445

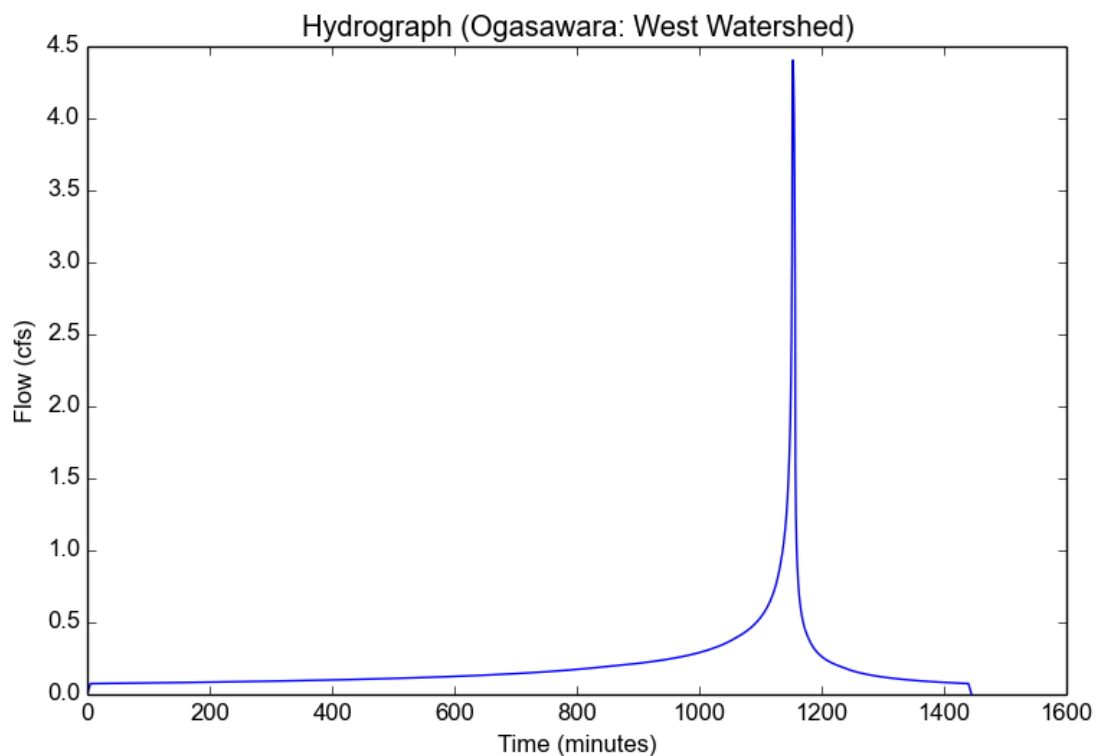

2615 Pacific Coast Highway #329
Hermosa Beach, California 90254
(310) 543-6635
pfernandez@scng.com

City of Rolling Hills
2 Portuguese Bend Road
Rolling Hills, California 90274

Account Number: 5007827
Ad Order Number: 0011695897
Customer's Reference/PO Number:
Publication: Daily Breeze
Publication Dates: 10/04/2024
Total Amount: \$618.01
Payment Amount: \$0.00
Amount Due: \$618.01
Notice ID: v7e27EKscLtYj0JJcWiB
Invoice Text:

NOTICE OF PUBLIC HEARING CITY COUNCIL OF THE CITY OF ROLLING HILLS, CALIFORNIA NOTICE IS HEREBY GIVEN, that the City Council of the City of Rolling Hills will conduct a public hearing to be held on Monday, October 14, 2024, beginning at 7:00 PM in the Council Chambers of City Hall, located at 2 Portuguese Bend Road, Rolling Hills CA 90274 , for the purpose of discussing the following project: 23 CREST ROAD EAST, ROLLING HILLS, CA 90274 (LOT 132A-MS) ZONING CASE NO. 23-070: SITE PLAN REVIEW FOR NON-EXEMPT GRADING AND THE CONSTRUCTION OF A NEW 14,680-SQUARE-FOOT RESIDENCE WITH A BASEMENT, RETAINING WALLS EXCEEDING A HEIGHT OF 3 FEET (UP TO A MAXIMUM HEIGHT OF 5 FEET), DRIVEWAY WITH PORTIONS THAT EXCEED A WIDTH OF 20 FEET, AND OTHER IMPROVEMENTS; CONDITIONAL USE PERMITS FOR CONSTRUCTION OF A STABLE, CORRAL, AND A GUEST HOUSE; AND VARIANCES TO ALLOW THE STABLE, CORRAL, SWIMMING POOL, AND RETAINING WALLS IN THE FRONT YARD, ALLOW A PORTION OF THE CORRAL TO ENCROACH INTO THE FRONT YARD SETBACK, CONSTRUCT RETAINING WALLS EXCEEDING THE MAXIMUM AVERAGE HEIGHT OF TWO-AND-ONE-HALF FEET, CONSTRUCT DECKS/PATIOS MORE THAN ONE FOOT ABOVE GRADE, AND ALLOW GRADING EXPORT (OGASAWARA) The project has been determined to be categorically exempt (Class 3) pursuant to the California Environmental Quality Act (CEQA) Guidelines, Section 15303. This project was originally discussed at the August 12, 2024 City Council meeting and continued. Members of the public are invited to provide comments in-person during the public

Daily Breeze
2615 Pacific Coast Highway #329
Hermosa Beach, California 90254
(310) 543-6635

0011695897

City of Rolling Hills
2 Portuguese Bend Road
Rolling Hills, California 90274

**PROOF OF PUBLICATION
(2015.5 C.C.P.)**

**STATE OF CALIFORNIA
County of Los Angeles**

I am a citizen of the United States and a resident of the County aforesaid; I am over the age of eighteen years, and not party to or interested in the above-entitled matter. I am the principal clerk of the printer of Daily Breeze, a newspaper of general circulation, printed and published in the City of Torrance*, County of Los Angeles, and which newspaper has been adjudged a newspaper of general circulation by the Superior Court of County of Los Angeles, State of California, under the date of June 15, 1945, Decree No. Pomo C-606. The notice, of which the annexed is a printed copy (set in type not smaller than nonpareil), has been published in each regular and entire issue of said newspaper and not in any supplement thereof on the following dates, to wit:

10/04/2024

I certify (or declare) under the penalty of perjury that the foregoing is true and correct.

Dated at Hermosa Beach, California

On this 4th day of October, 2024.



Signature

*Daily Breeze circulation includes the following cities: Carson, Compton, Culver City, El Segundo, Gardena, Harbor City, Hawthorne, Hermosa Beach, Inglewood, Lawndale, Lomita, Los Angeles, Long Beach, Manhattan Beach, Palos Verdes Peninsula, Palos Verdes, Rancho Palos Verdes, Rancho Palos Verdes Estates, Redondo Beach, San Pedro, Santa Monica, Torrance and Wilmington

**NOTICE OF PUBLIC HEARING
CITY COUNCIL OF THE
CITY OF ROLLING HILLS, CALIFORNIA**

NOTICE IS HEREBY GIVEN, that the City Council of the City of Rolling Hills will conduct a public hearing to be held on **Monday, October 14, 2024, beginning at 7:00 PM in the Council Chambers of City Hall, located at 2 Portuguese Bend Road, Rolling Hills CA 90274**, for the purpose of discussing the following project:

**23 CREST ROAD EAST, ROLLING HILLS, CA 90274 (LOT 132A-MS)
ZONING CASE NO. 23-070: SITE PLAN REVIEW FOR NON-EXEMPT GRADING AND THE CONSTRUCTION OF A NEW 14,680-SQUARE-FOOT RESIDENCE WITH A BASEMENT, RETAINING WALLS EXCEEDING A HEIGHT OF 3 FEET (UP TO A MAXIMUM HEIGHT OF 5 FEET), DRIVEWAY WITH PORTIONS THAT EXCEED A WIDTH OF 20 FEET, AND OTHER IMPROVEMENTS; CONDITIONAL USE PERMITS FOR CONSTRUCTION OF A STABLE, CORRAL, AND A GUEST HOUSE; AND VARIANCES TO ALLOW THE STABLE, CORRAL, SWIMMING POOL, AND RETAINING WALLS IN THE FRONT YARD, ALLOW A PORTION OF THE CORRAL TO ENCROACH INTO THE FRONT YARD SETBACK, CONSTRUCT RETAINING WALLS EXCEEDING THE MAXIMUM AVERAGE HEIGHT OF TWO-AND-ONE-HALF FEET, CONSTRUCT DECKS/PATIOS MORE THAN ONE FOOT ABOVE GRADE, AND ALLOW GRADING EXPORT (OGASAWARA)**

The project has been determined to be categorically exempt (Class 3) pursuant to the California Environmental Quality Act (CEQA) Guidelines, Section 15303.

This project was originally discussed at the August 12, 2024 City Council meeting and continued.

Members of the public are invited to provide comments in-person during the public hearing. Remote comments will not be accepted during the hearing. Members of the public may also submit written public comments by sending an email to cityclerk@cityofrh.net no later than 3:00 PM the day of the meeting. Indicate which project you are commenting on. Your comments will become part of the official meeting record. You may provide your full name, but please do not provide any other personal information (i.e. phone numbers, addresses, etc.) that you do not want to be published.

A live audio of the City Council's evening meeting will be available on the City's website (<http://www.rolling-hills.org/>). The meeting agenda is on the City's website (<https://www.rolling-hills.org/government/agenda/index.php>).

If you challenge the approval or denial of the above project in court, you may be limited to raising only those issues you or someone else raised at the public hearings, or to issues addressed in written correspondence delivered to the City at or prior to the public hearings described in this notice.

For additional information, contact the Planning Department at (310) 377-1521.

**Daily Breeze
Published: 10/4/24**

2615 Pacific Coast Highway #329
Torrance, California 90254
(310) 543-6635
pfernandez@scng.com

City of Rolling Hills
2 Portuguese Bend Road
Rolling Hills, California 90274

Account Number:	5007827
Ad Order Number:	0011684273
Customer's Reference/PO Number:	
Publication:	Daily Breeze
Publication Dates:	08/01/2024
Total Amount:	\$644.37
Payment Amount:	\$0.00
Amount Due:	\$644.37
Notice ID:	tuuJtQ4GSEgJwUciiWwR
Invoice Text:	NOTICE OF PUBLIC HEARING CITY COUNCIL OF THE CITY OF ROLLING HILLS, CALIFORNIA NOTICE IS HEREBY GIVEN, that the City Council of the City of Rolling Hills will conduct a public hearing field trip visit starting at 7:30 AM on Monday, August 12, 2024, at the following property for the purpose of receiving public input regarding the following: 23 CREST ROAD EAST, ROLLING HILLS, CA 90274 (LOT 132A-MS) ZONING CASE NO. 23-070: SITE PLAN REVIEW FOR NON-EXEMPT GRADING AND THE CONSTRUCTION OF A NEW 14,680-SQUARE-FOOT RESIDENCE WITH A BASEMENT, RETAINING WALLS EXCEEDING A HEIGHT OF 3 FEET (UP TO A MAXIMUM HEIGHT OF 5 FEET), DRIVEWAY WITH PORTIONS THAT EXCEED A WIDTH OF 20 FEET, AND OTHER IMPROVEMENTS; CONDITIONAL USE PERMITS FOR CONSTRUCTION OF A STABLE, CORRAL, AND A GUEST HOUSE; AND VARIANCES TO ALLOW THE STABLE, CORRAL, SWIMMING POOL, AND RETAINING WALLS IN THE FRONT YARD, ALLOW A PORTION OF THE CORRAL TO ENCROACH INTO THE FRONT YARD SETBACK, CONSTRUCT RETAINING WALLS EXCEEDING THE MAXIMUM AVERAGE HEIGHT OF TWO-AND-ONE-HALF FEET, CONSTRUCT DECKS/PATIOS MORE THAN ONE FOOT ABOVE GRADE, AND ALLOW GRADING EXPORT (OGASAWARA) The project has been determined to be categorically exempt (Class 3) pursuant to the California Environmental Quality Act (CEQA) Guidelines, Section 15303. The purpose of this field trip is to hold a public hearing on the site of the project to familiarize members of the City Council and interested parties with the location, topography, size, and scope of the project. Following the field trip, the City Council will reconvene to discuss the

Daily Breeze
2615 Pacific Coast Highway #329
Torrance, California 90254
(310) 543-6635

0011684273

City of Rolling Hills
2 Portuguese Bend Road
Rolling Hills, California 90274

**PROOF OF PUBLICATION
(2015.5 C.C.P.)**

**STATE OF CALIFORNIA
County of Los Angeles**

I am a citizen of the United States and a resident of the County aforesaid; I am over the age of eighteen years, and not party to or interested in the above-entitled matter. I am the principal clerk of the printer of Daily Breeze, a newspaper of general circulation, printed and published in the City of Torrance*, County of Los Angeles, and which newspaper has been adjudged a newspaper of general circulation by the Superior Court of County of Los Angeles, State of California, under the date of June 15, 1945, Decree No. Pomo C-606. The notice, of which the annexed is a printed copy (set in type not smaller than nonpareil), has been published in each regular and entire issue of said newspaper and not in any supplement thereof on the following dates, to wit:

08/01/2024

I certify (or declare) under the penalty of perjury that the foregoing is true and correct.

Dated at Torrance, California

On this 1st day of August, 2024.



Signature

*Daily Breeze circulation includes the following cities: Carson, Compton, Culver City, El Segundo, Gardena, Harbor City, Hawthorne, Hermosa Beach, Inglewood, Lawndale, Lomita, Los Angeles, Long Beach, Manhattan Beach, Palos Verdes Peninsula, Palos Verdes, Rancho Palos Verdes, Rancho Palos Verdes Estates, Redondo Beach, San Pedro, Santa Monica, Torrance and Wilmington

**NOTICE OF PUBLIC HEARING
CITY COUNCIL OF THE
CITY OF ROLLING HILLS, CALIFORNIA**

NOTICE IS HEREBY GIVEN, that the City Council of the City of Rolling Hills will conduct a public hearing field trip visit starting at **7:30 AM on Monday, August 12, 2024**, at the following property for the purpose of receiving public input regarding the following:

**23 CREST ROAD EAST, ROLLING HILLS, CA 90274 (LOT 132A-MS)
ZONING CASE NO. 23-070: SITE PLAN REVIEW FOR NON-EXEMPT GRADING AND THE CONSTRUCTION OF A NEW 14,680-SQUARE-FOOT RESIDENCE WITH A BASEMENT, RETAINING WALLS EXCEEDING A HEIGHT OF 3 FEET (UP TO A MAXIMUM HEIGHT OF 5 FEET), DRIVEWAY WITH PORTIONS THAT EXCEED A WIDTH OF 20 FEET, AND OTHER IMPROVEMENTS; CONDITIONAL USE PERMITS FOR CONSTRUCTION OF A STABLE, CORRAL, AND A GUEST HOUSE; AND VARIANCES TO ALLOW THE STABLE, CORRAL, SWIMMING POOL, AND RETAINING WALLS IN THE FRONT YARD, ALLOW A PORTION OF THE CORRAL TO ENCROACH INTO THE FRONT YARD SETBACK, CONSTRUCT RETAINING WALLS EXCEEDING THE MAXIMUM AVERAGE HEIGHT OF TWO-AND-ONE-HALF FEET, CONSTRUCT DECKS/PATIOS MORE THAN ONE FOOT ABOVE GRADE, AND ALLOW GRADING EXPORT (OGASAWARA)**

The project has been determined to be categorically exempt (Class 3) pursuant to the California Environmental Quality Act (CEQA) Guidelines, Section 15303.

The purpose of this field trip is to hold a public hearing on the site of the project to familiarize members of the City Council and interested parties with the location, topography, size, and scope of the project.

Following the field trip, the City Council will reconvene to discuss the project at a public hearing to be held on **Monday, August 12, 2024, beginning at 7:00 PM in the Council Chambers of City Hall, located at 2 Portuguese Bend Road, Rolling Hills CA 90274.**

Members of the public are invited to provide comments in-person during the morning field trip and/or the evening public hearing. Remote comments will not be accepted during the field trip or the evening hearing. Members of the public may also submit written public comments by sending an email to cityclerk@cityofrh.net no later than 3:00 PM the day of the meeting. Indicate which project you are commenting on. Your comments will become part of the official meeting record. You may provide your full name, but please do not provide any other personal information (i.e. phone numbers, addresses, etc.) that you do not want to be published.

A live audio of the City Council's evening meeting will be available on the City's website (<http://www.rolling-hills.org>). The meeting agenda is on the City's website (<https://www.rolling-hills.org/government/agenda/index.php>).

If you challenge the approval or denial of the above project in court, you may be limited to raising only those issues you or someone else raised at the public hearings, or to issues addressed in written correspondence delivered to the City at or prior to the public hearings described in this notice.

For additional information, contact the Planning Department at (310) 377-1521.

**Daily Breeze
Published: 8/1/24**



OGASAWARA RESIDENCE

23 CREST ROAD EAST
ROLLING HILLS, CA 90274



VICINITY MAP
SCALE: 1" = 300'

SHEET INDEX


COVER SHEET	C1
TOPOGRAPHIC SURVEY	C2
PRELIMINARY CIVIL PLAN	C3
SITE SECTIONS	C4
CIVIL DETAILS	C5
CUT/FILL COLOR EXHIBIT	CM

LEGEND

PROPERTY LINE	[Blue line]
EASEMENT	[Green line]
SETBACK	[Red line]
(P) LIMIT OF GRADING	[Black line]
(P) PAD AREA	[Green fill]
(E) CONTOUR	[Brown line]
(P) CONTOUR	[Black line]
(P) STRUCTURE	[Orange fill]
(P) BASEMENT	[Hatched fill]
(P) RETAINING WALL	[Dashed line]
(P) DRIVEWAY	[Patterned fill]
(P) POOL DECK	[Patterned fill]
(P) PAVED WALK	[Patterned fill]
(P) COVERED PORCH	[Patterned fill]
(P) CORRAL	[Patterned fill]

ABBREVIATIONS

(E) EXISTING	
(P) PROPOSED	
BW BOTTOM OF WALL	
FF FINISHED FLOOR	
FG FINISHED GRADE	
FH FIRE HYDRANT	
FS FINISHED SURFACE	
PP POWER POLE	
SF SQUARE FEET	
TW TOP OF WALL	

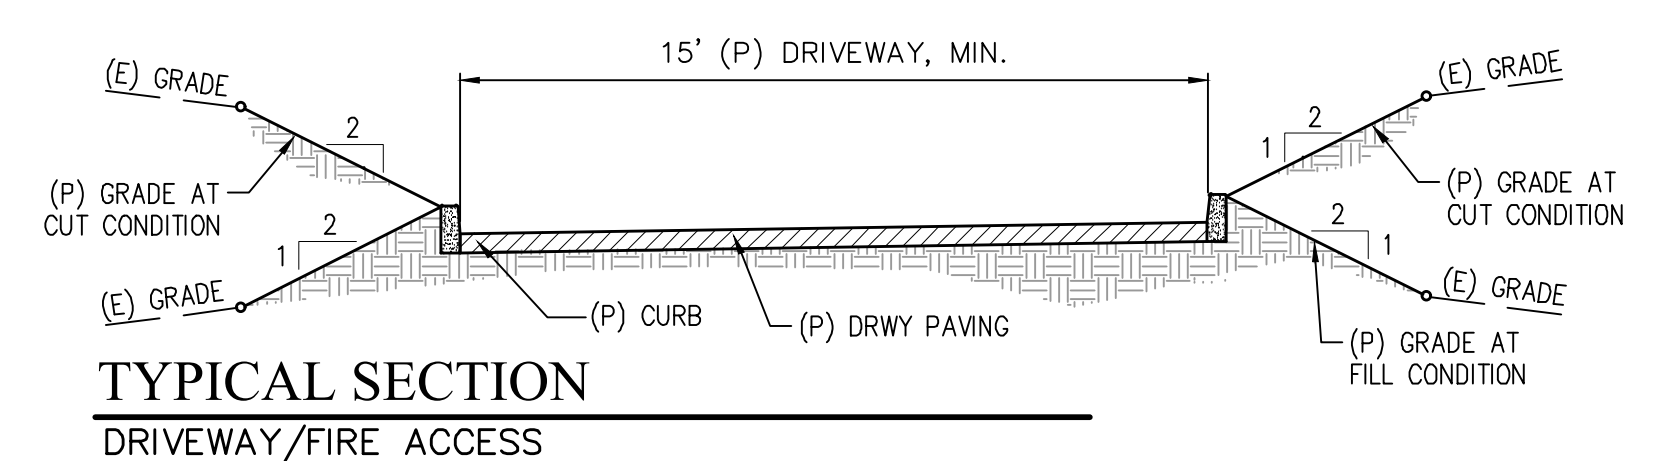

OVERALL SITE PLAN
SCALE: 1" = 40'

Revisions	By

Bolton Engineering Corp.
Civil Engineering and Surveying
25834 Natoma Avenue Suite 210
Lomita, CA 90717
Ph: 310-325-5580 Fax: 310-325-5581

Bolton Engineering Corp.


CITY: YUKI OGASAWARA
452 S LORING AVENUE
LOS ANGELES CA 90024

OVERALL SITE PLAN
NEW RESIDENCE
17 CREST ROAD EAST
ROLLING HILLS, CA 90274

Date: July 9, 2024
Scale: AS SHOWN
Drawn: gpb
Checked: DJB
Job No. 22324
Sheet

C1


Of 8 Sheets

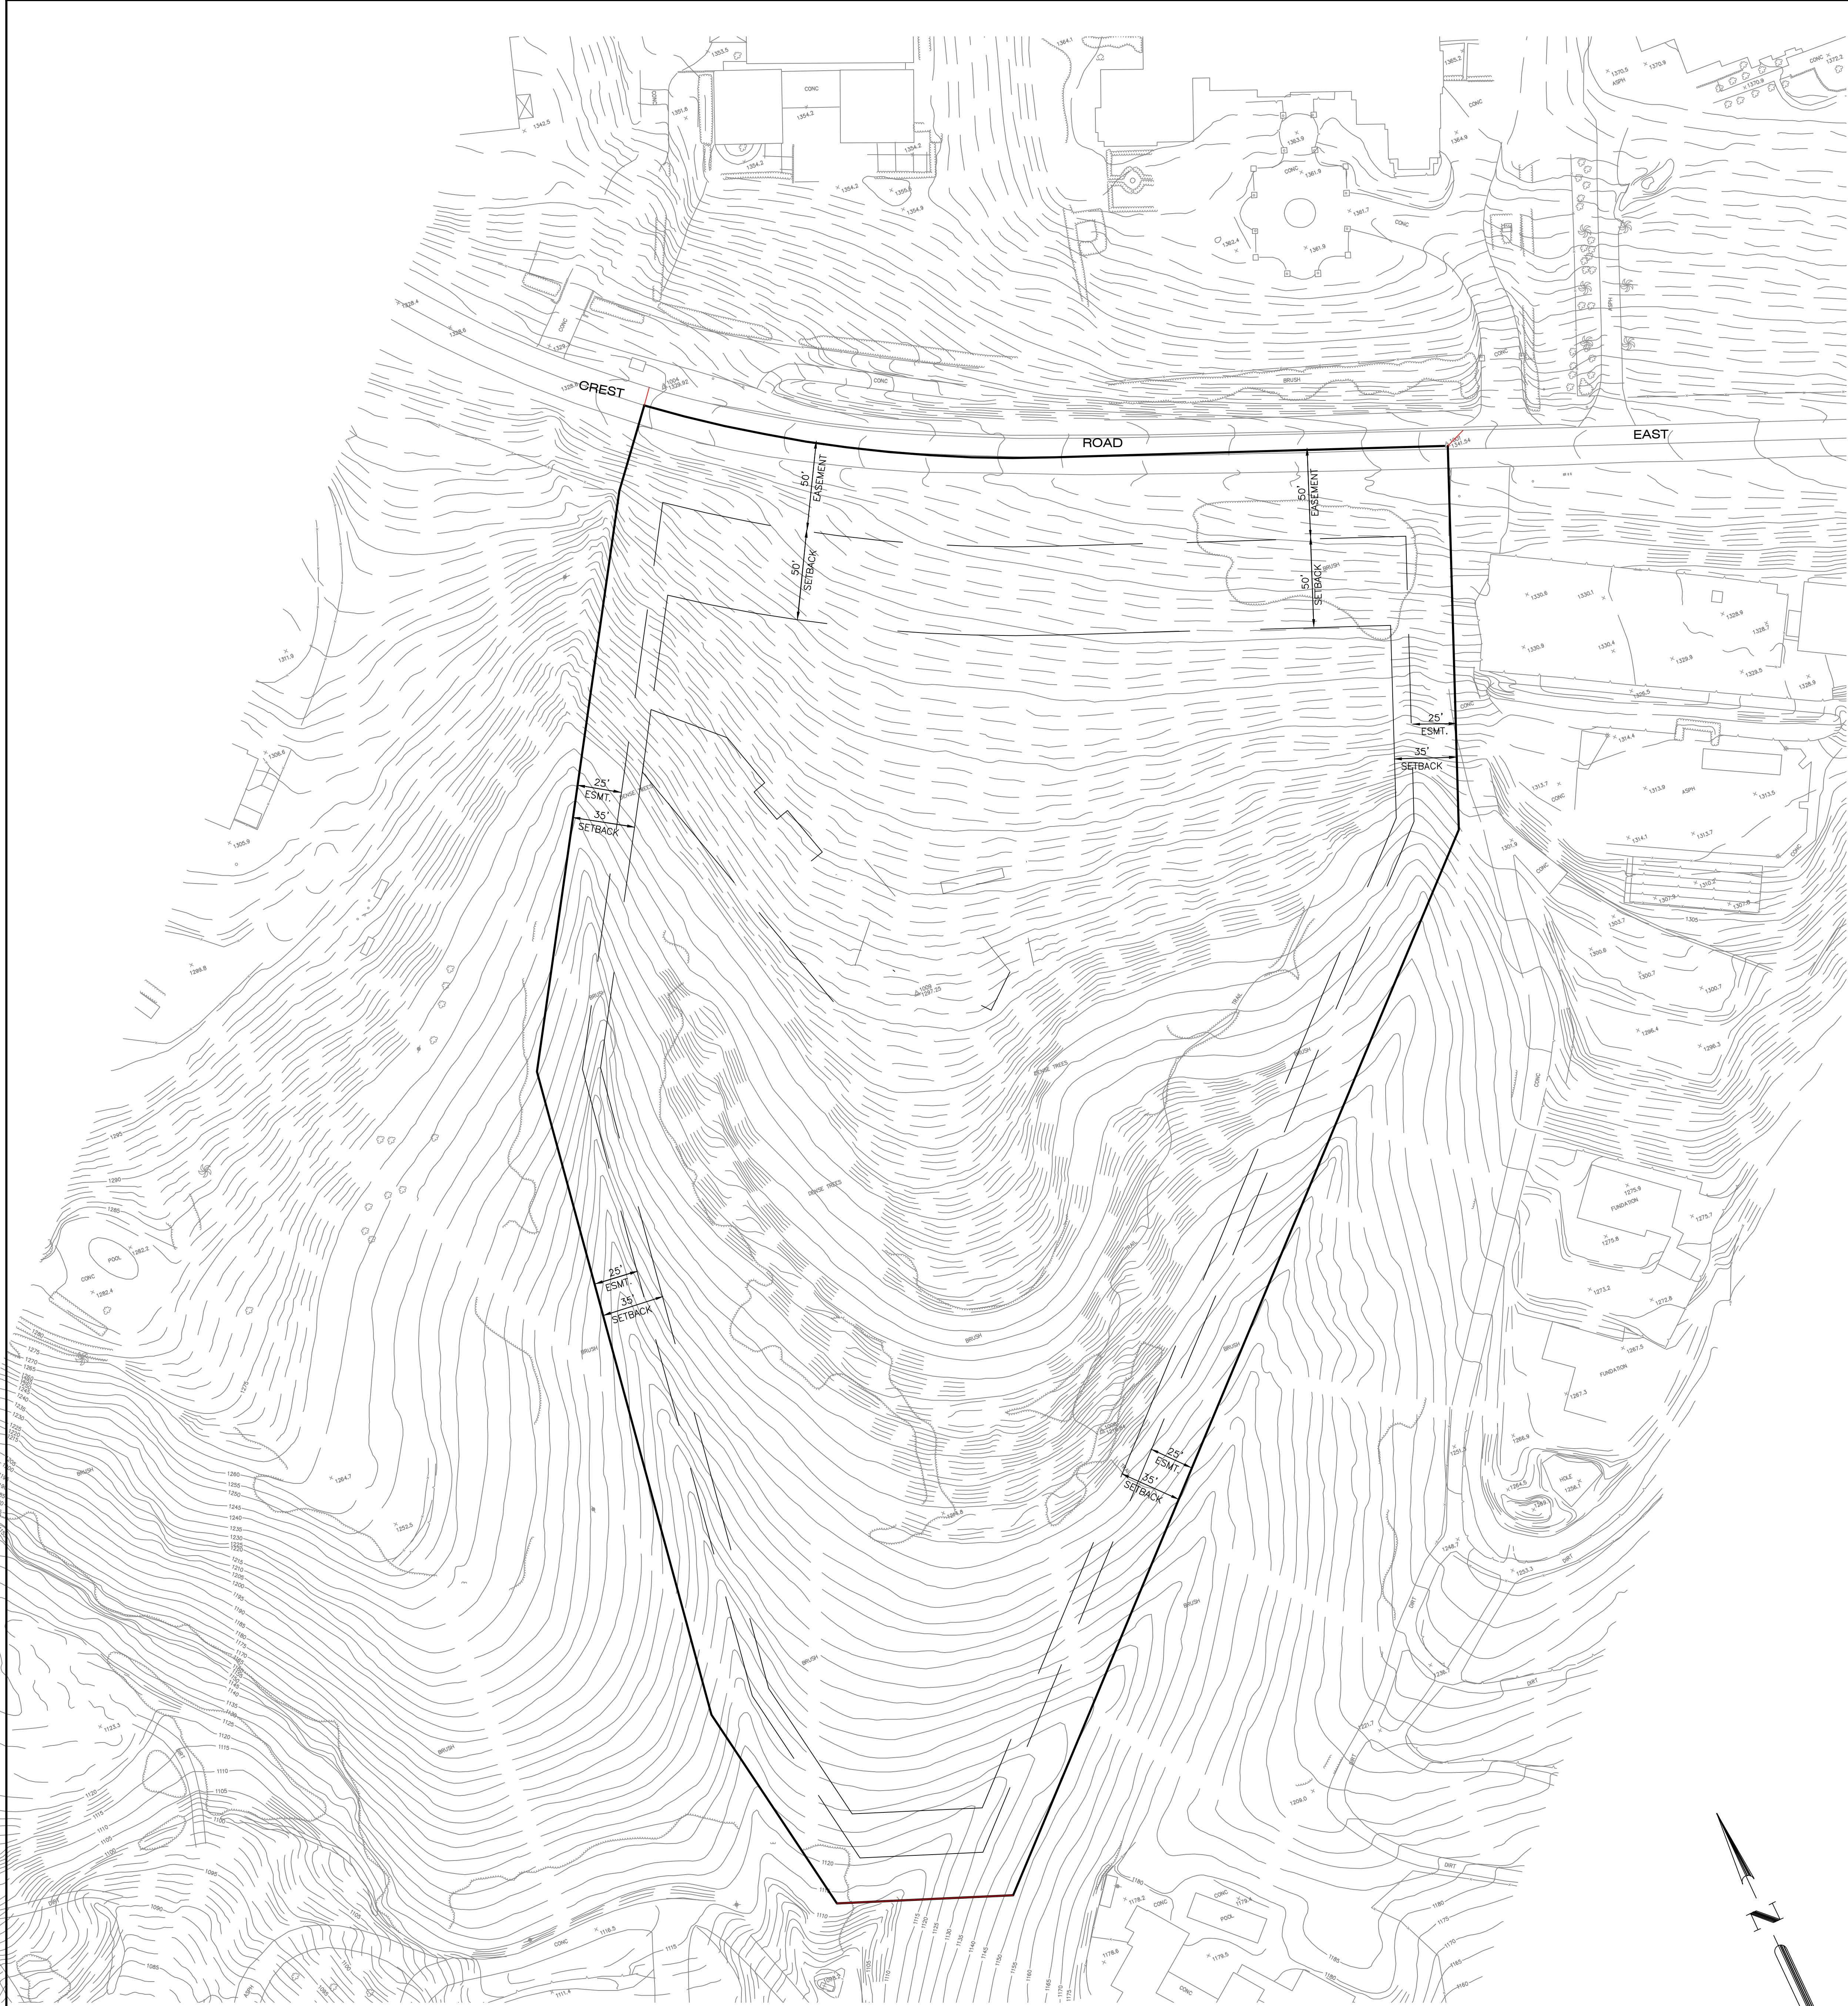

OGASAWARA RESIDENCE

23 CREST ROAD EAST
ROLLING HILLS, CA 90274


Revisions	By
Bolton Engineering Corp. Civil Engineering and Surveying 25834 Narbonne Avenue Suite 210 Lomita, Ca 90717 Ph: 310-325-5580 Fax: 310-325-5581	
BEC	
CLIENT: YUKI OGASAWARA 452 S LORING AVENUE LOS ANGELES CA 90024	
TITLE: EXISTING CONDITIONS NEW RESIDENCE 17 CREST ROAD EAST ROLLING HILLS, CA 90274	
Date:	July 9, 2024
Scale:	AS SHOWN
Drawn:	gjb
Checked:	DJB
Job No.	22324
Sheet	
G2	
Of	8 Sheets

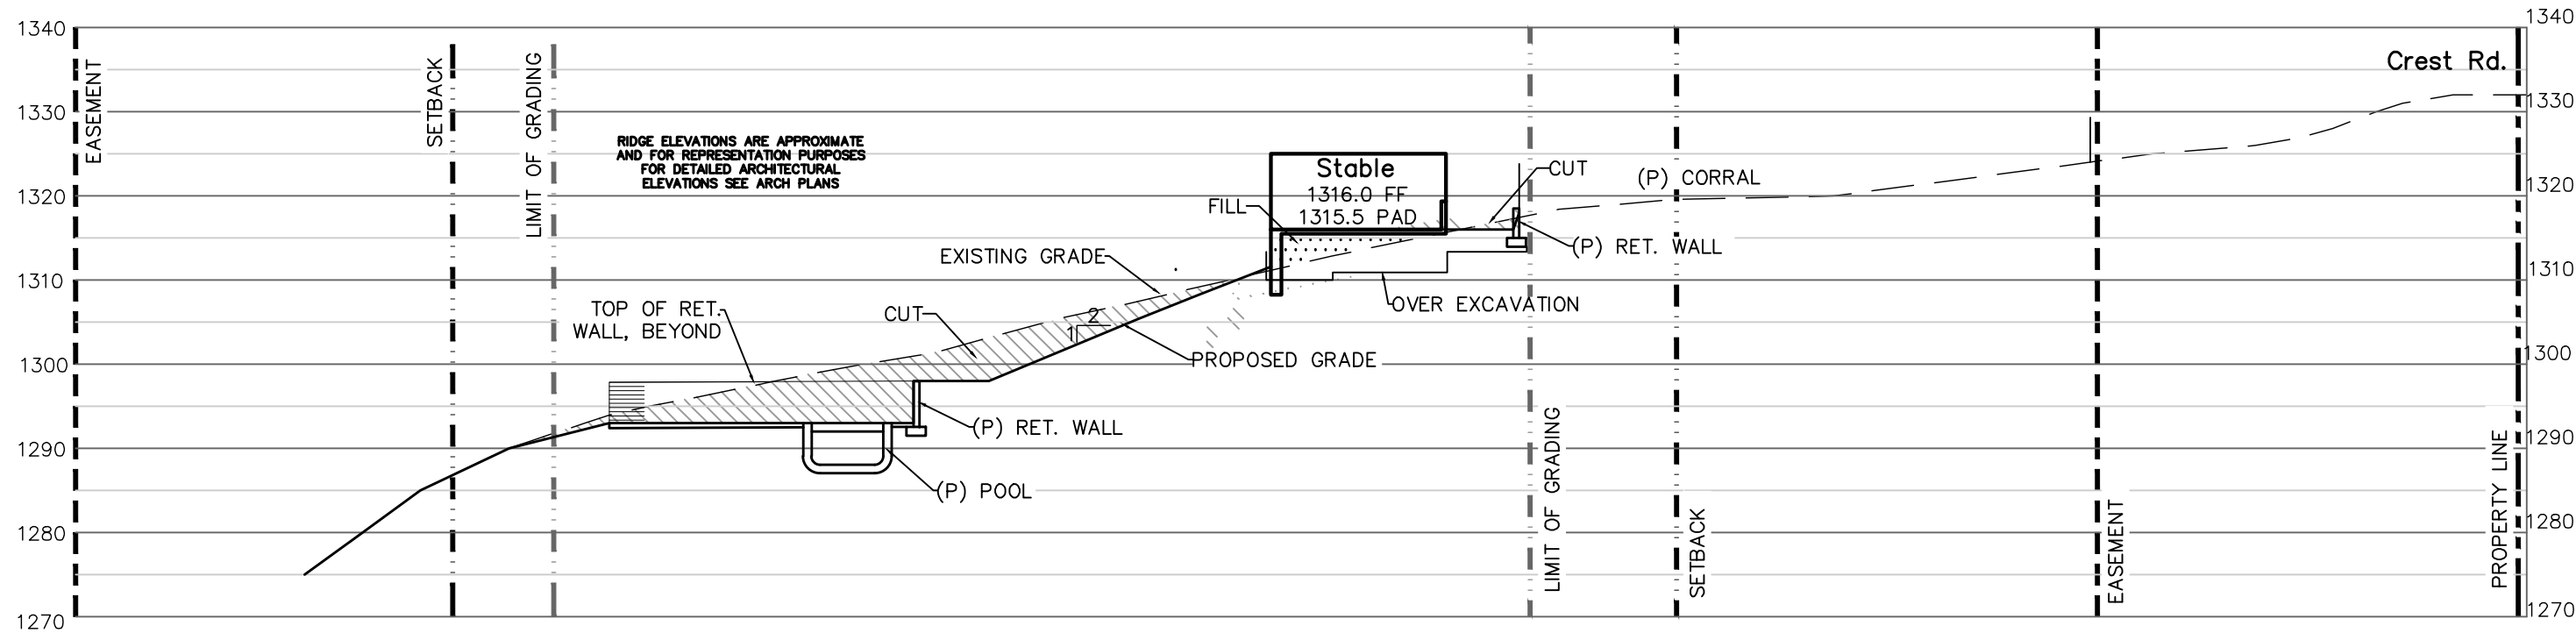

SECTION A-A


SCALE: 1" = 20'

SECTION A-A

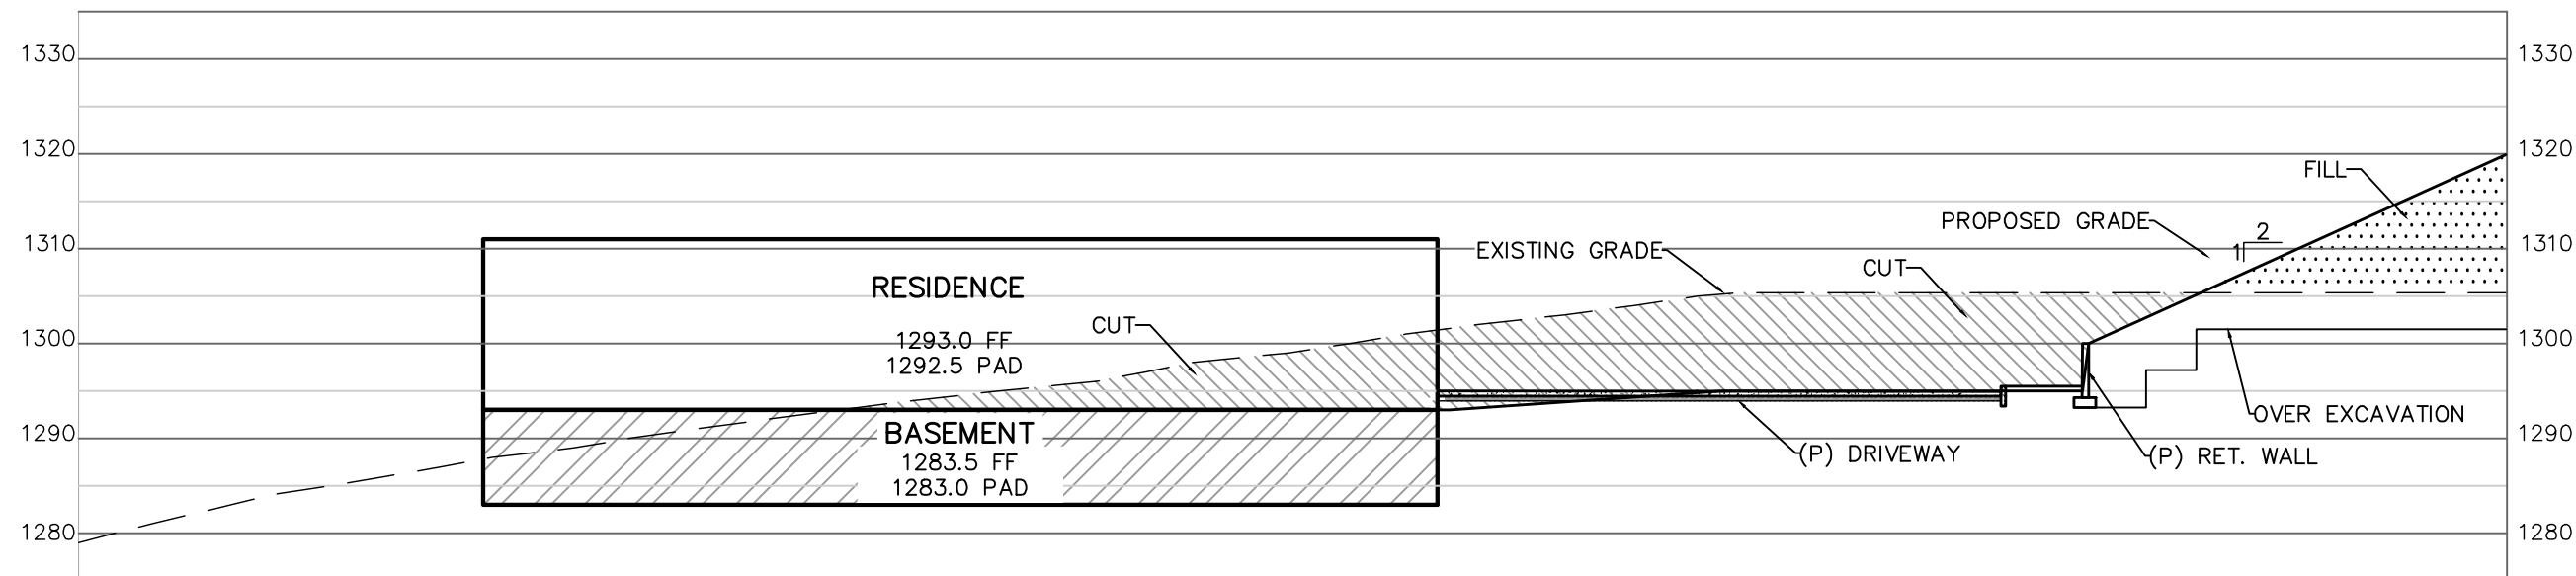


SECTION B-B

SCALE: 1" = 20'

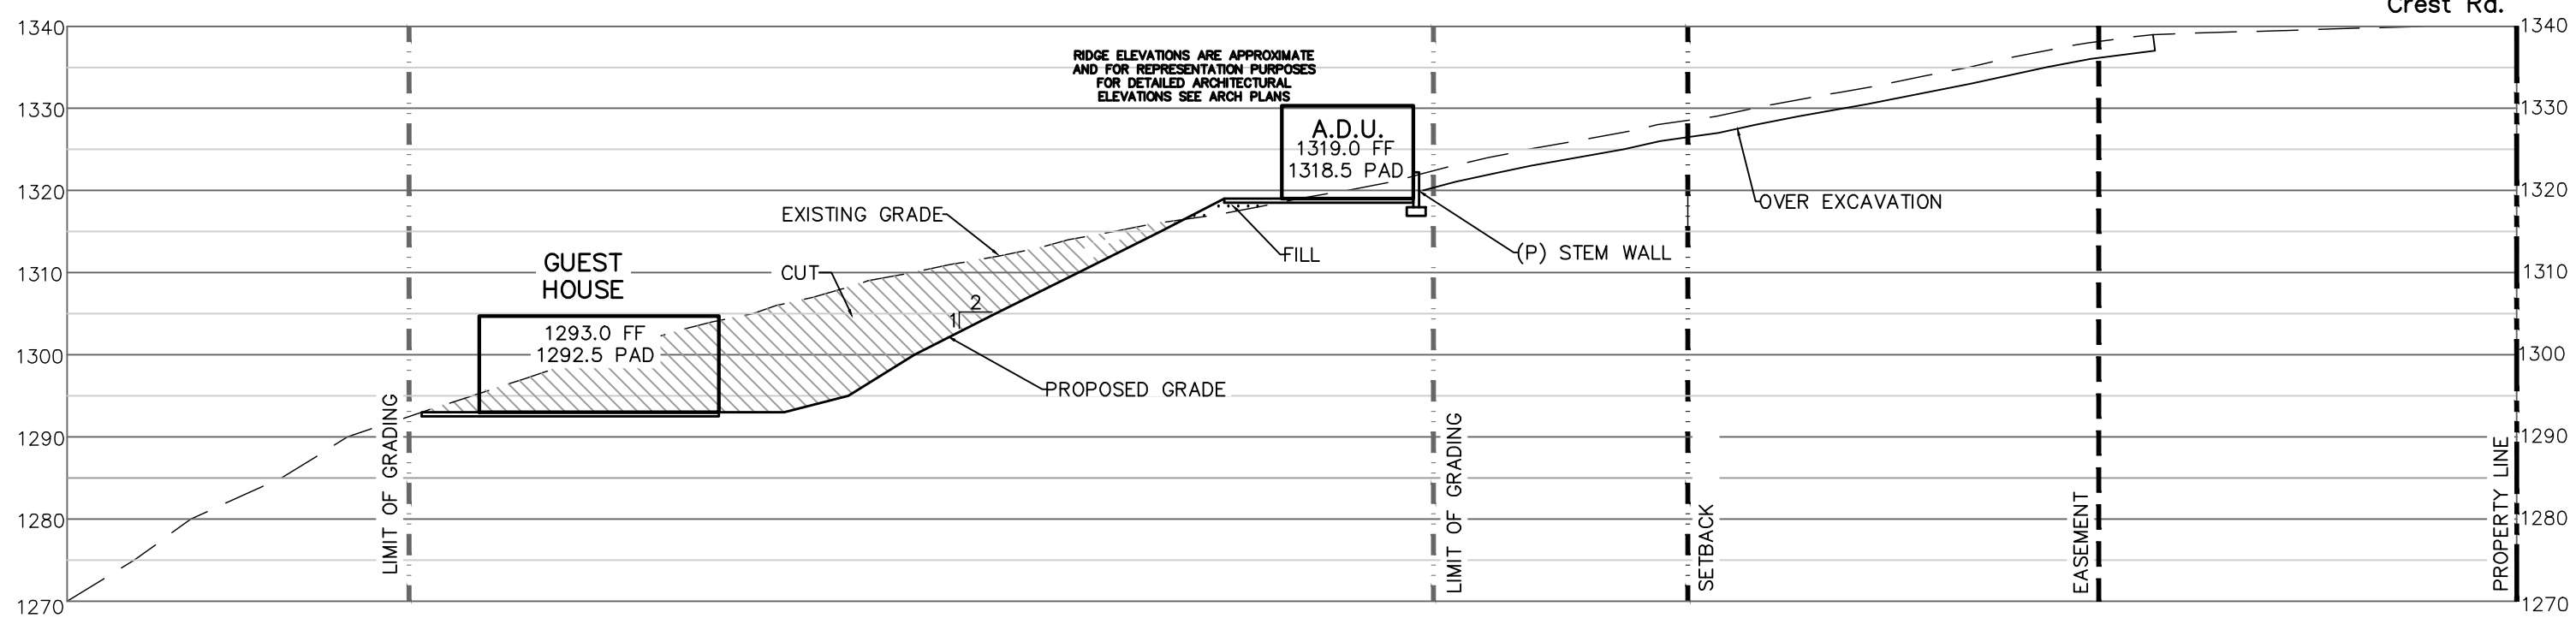


SECTION C-C

SCALE: 1" = 20'

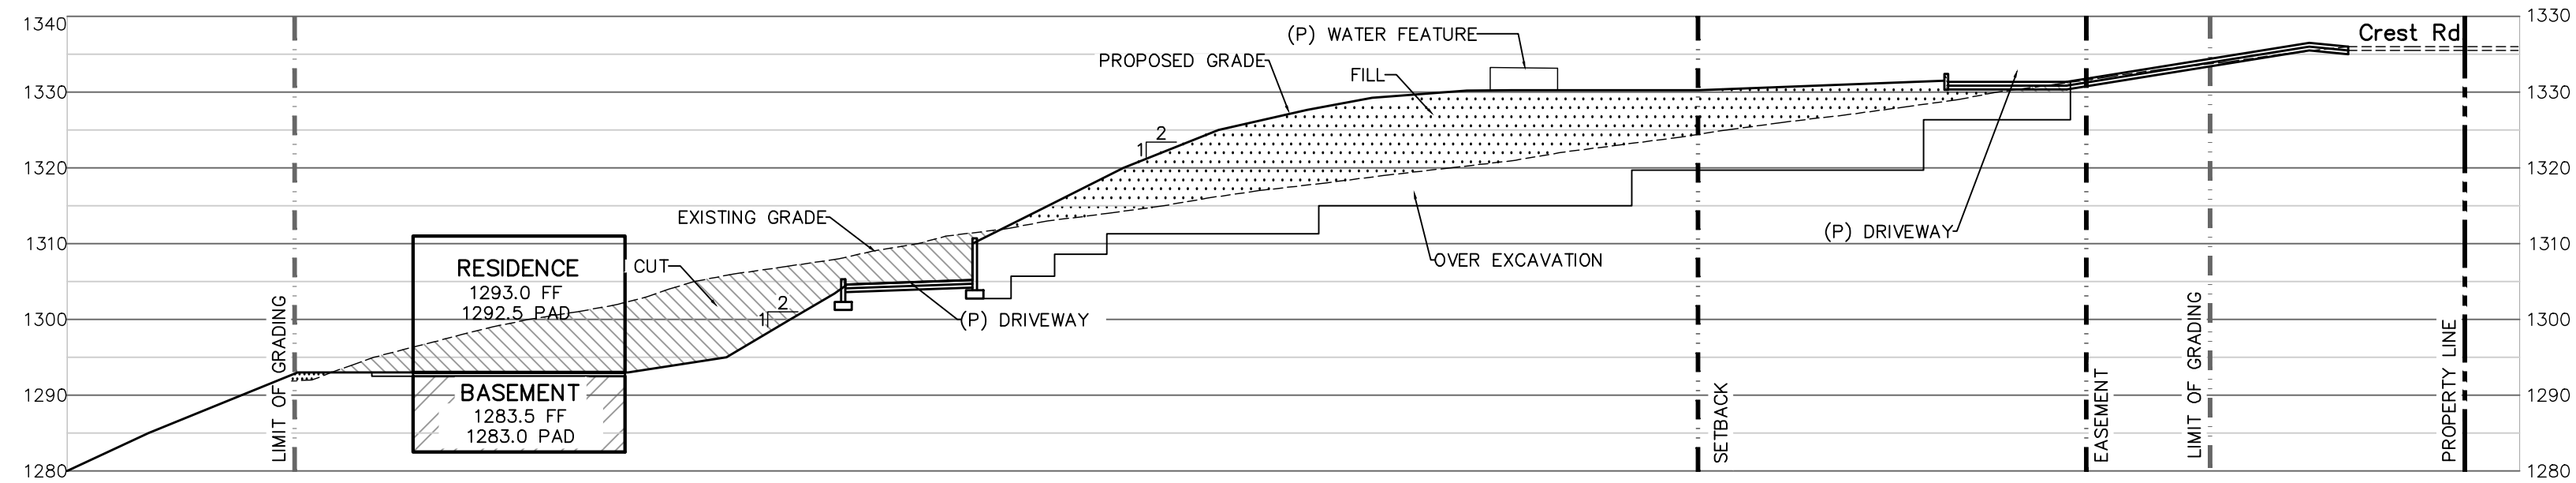


SECTION B1-B1

SCALE: 1" = 20'

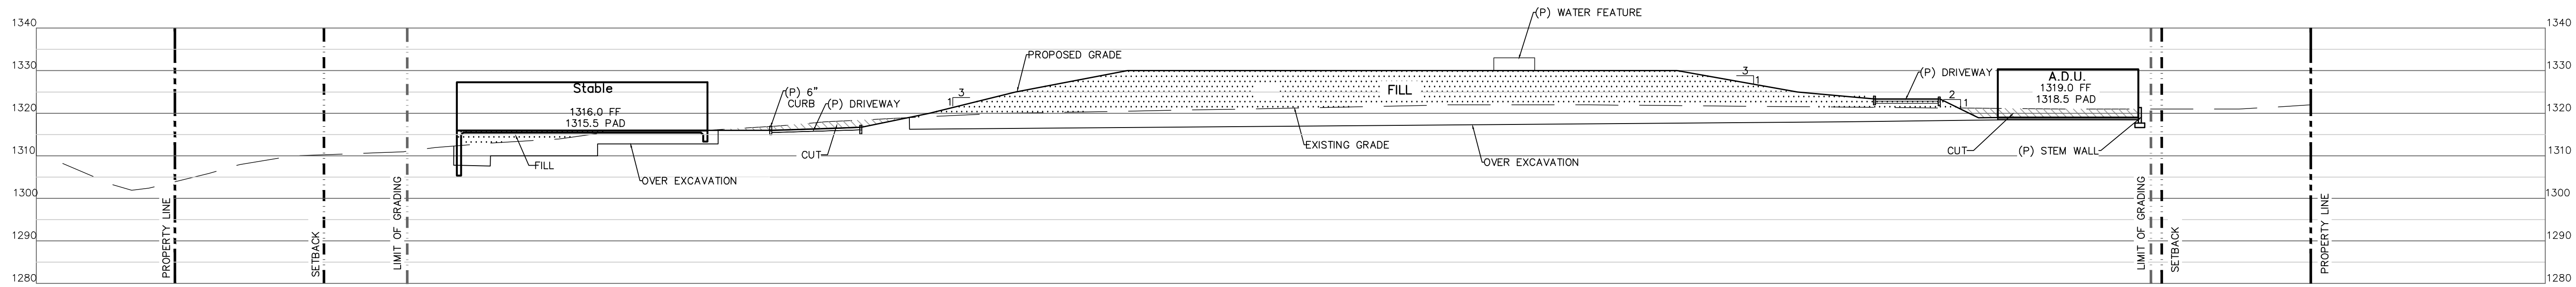

SECTION D-D

SCALE: 1" = 20'

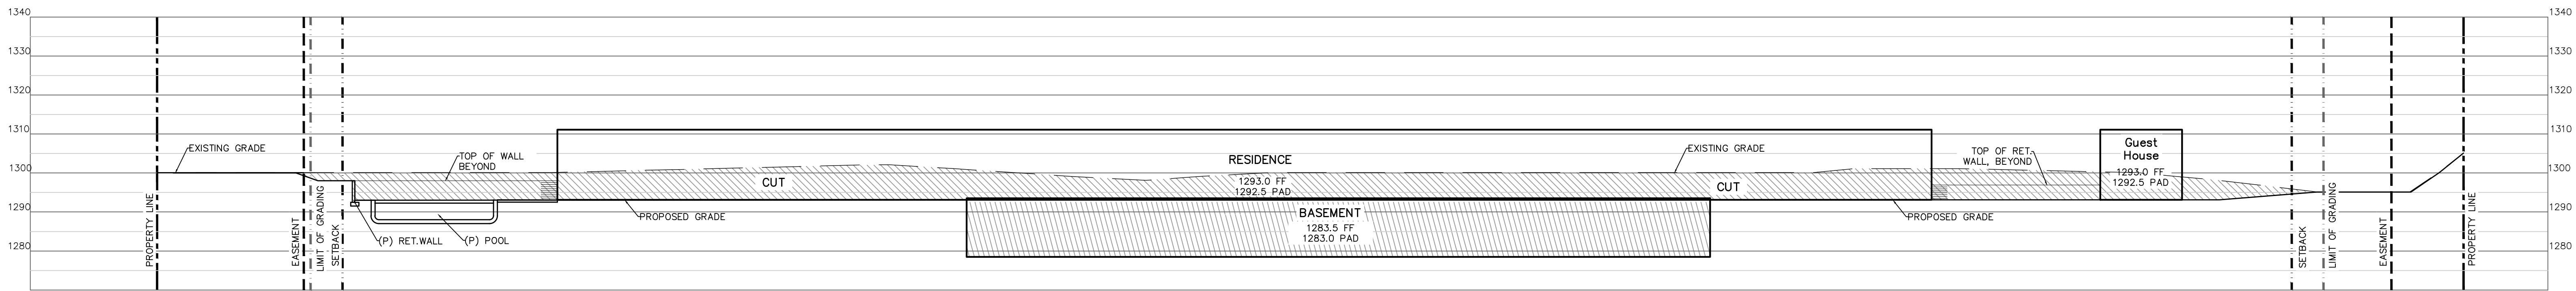

SECTION E-E

SCALE: 1" = 20'

Revisions	By


Bolton Engineering Corp.
Civil Engineering and Surveying
25834 Narbonne Avenue Suite 210
Lomita, CA 90717
Ph: 310-325-5580 Fax: 310-325-5581

BEC


CLIENT: **YUKI OGASAWARA**
452 S LORING AVENUE
LOS ANGELES CA 90024

SITE SECTIONS
NEW RESIDENCE
23 CREST ROAD EAST
ROLLING HILLS, CA 90274


Date:	MAR. 28, 2024
Scale:	AS SHOWN
Drawn:	gjb
Checked:	DJB
Job No.	22324
Sheet	C4
Of	8 Sheets

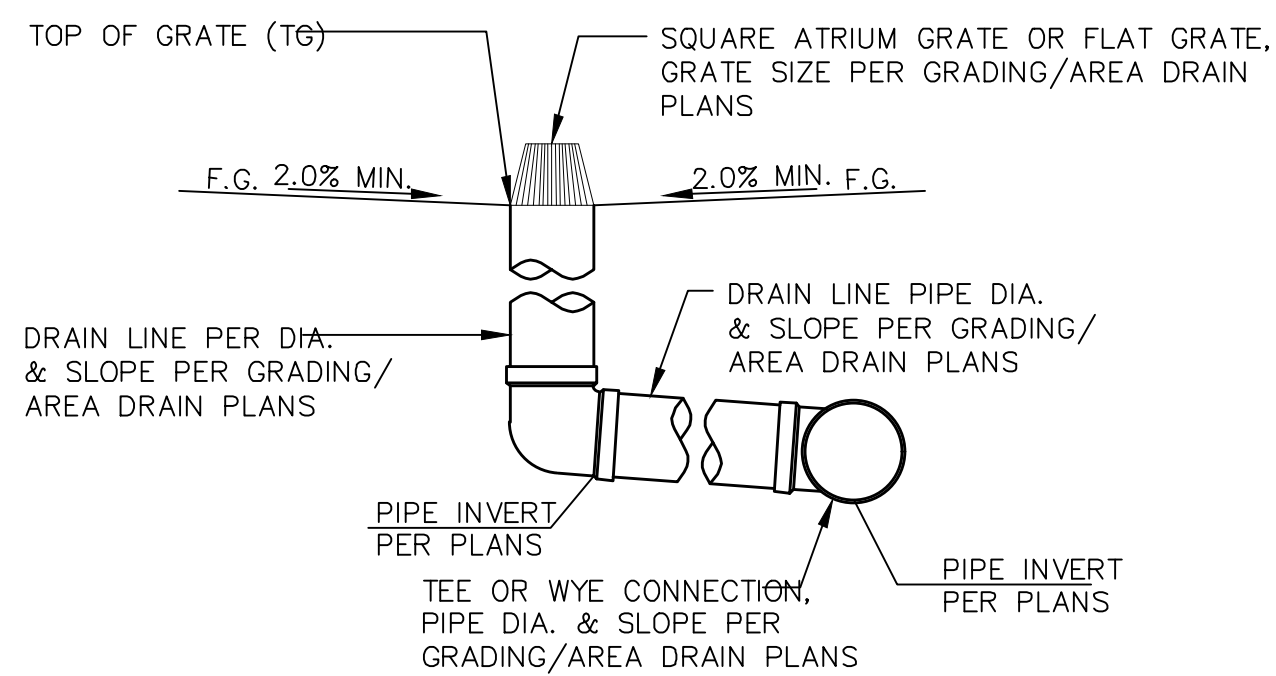


ROUND LANDSCAPE AREA DRAIN (OFF-LINE)

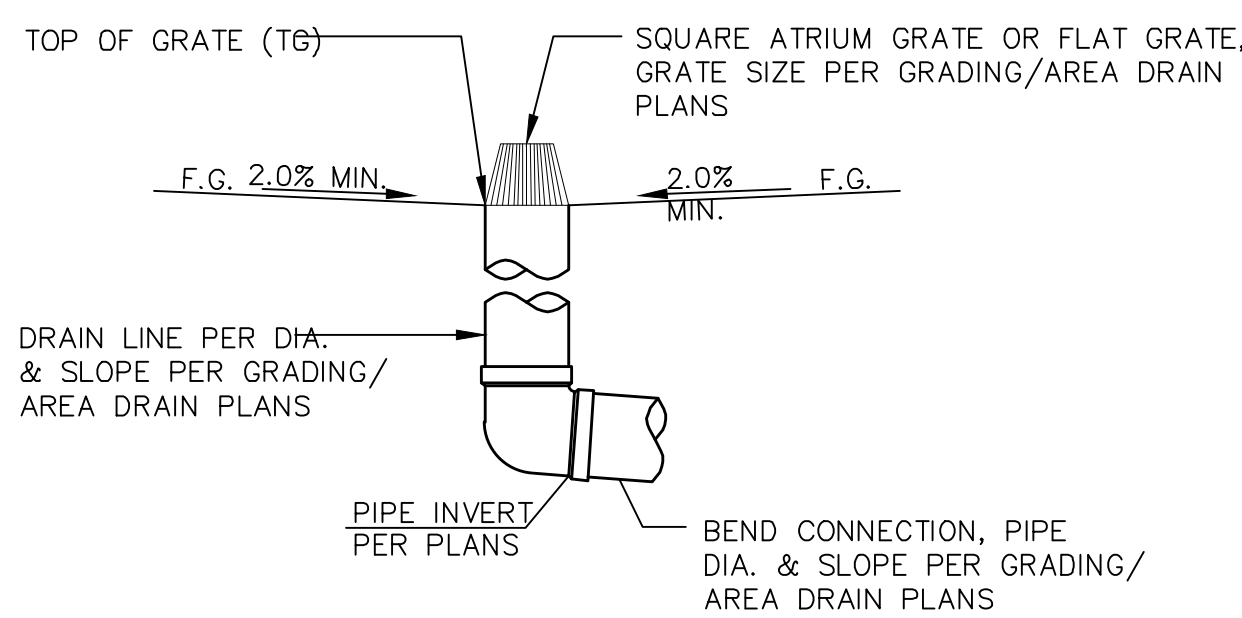


ROUND LANDSCAPE AREA DRAIN (TERMINAL)

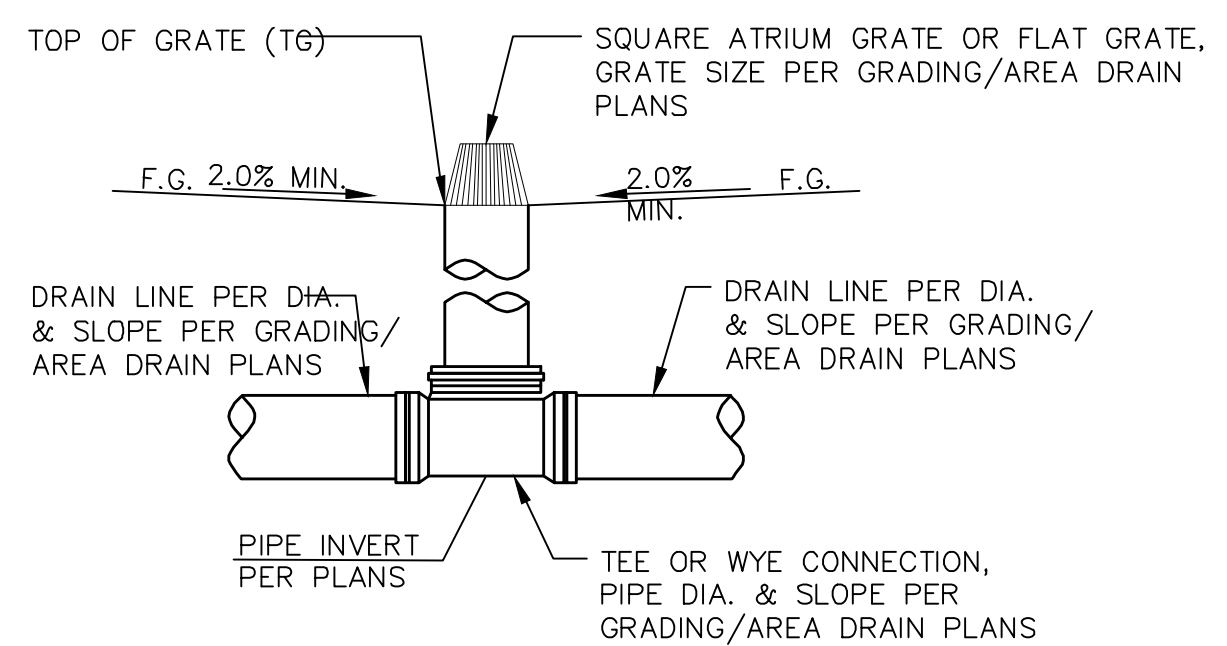


ROUND LANDSCAPE AREA DRAIN (IN-LINE)

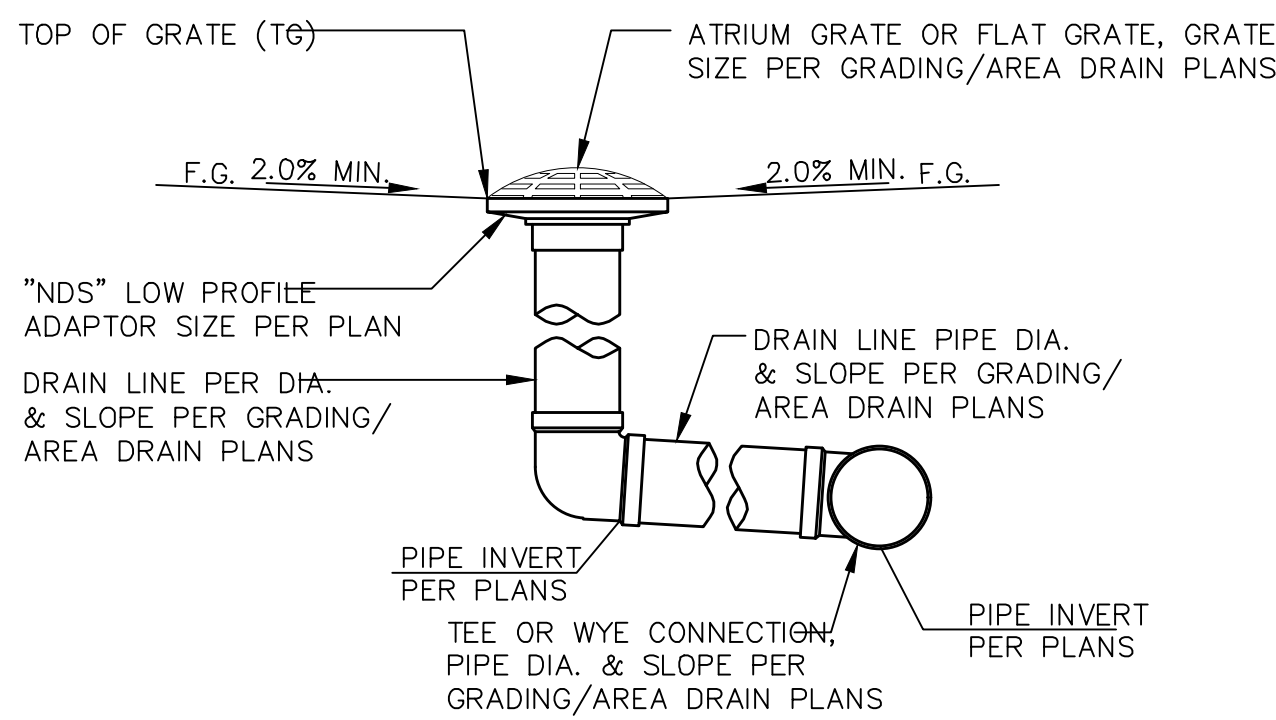


SQUARE LANDSCAPE AREA DRAIN (OFF-LINE)

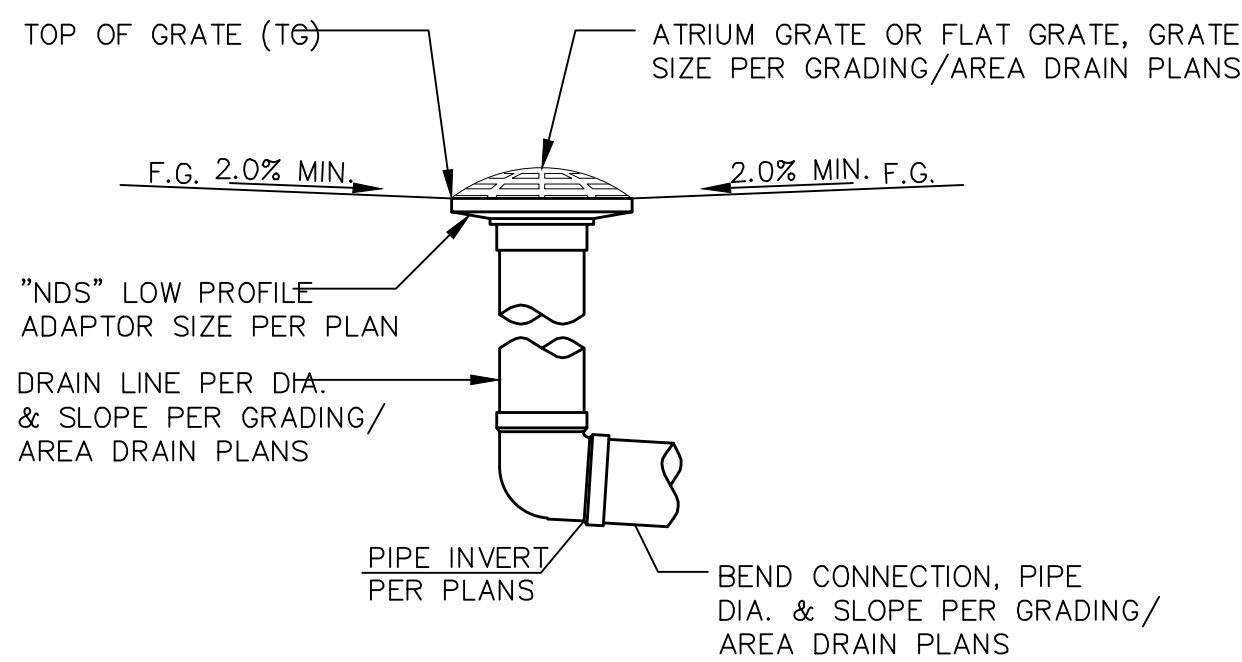


SQUARE LANDSCAPE AREA DRAIN (TERMINAL)

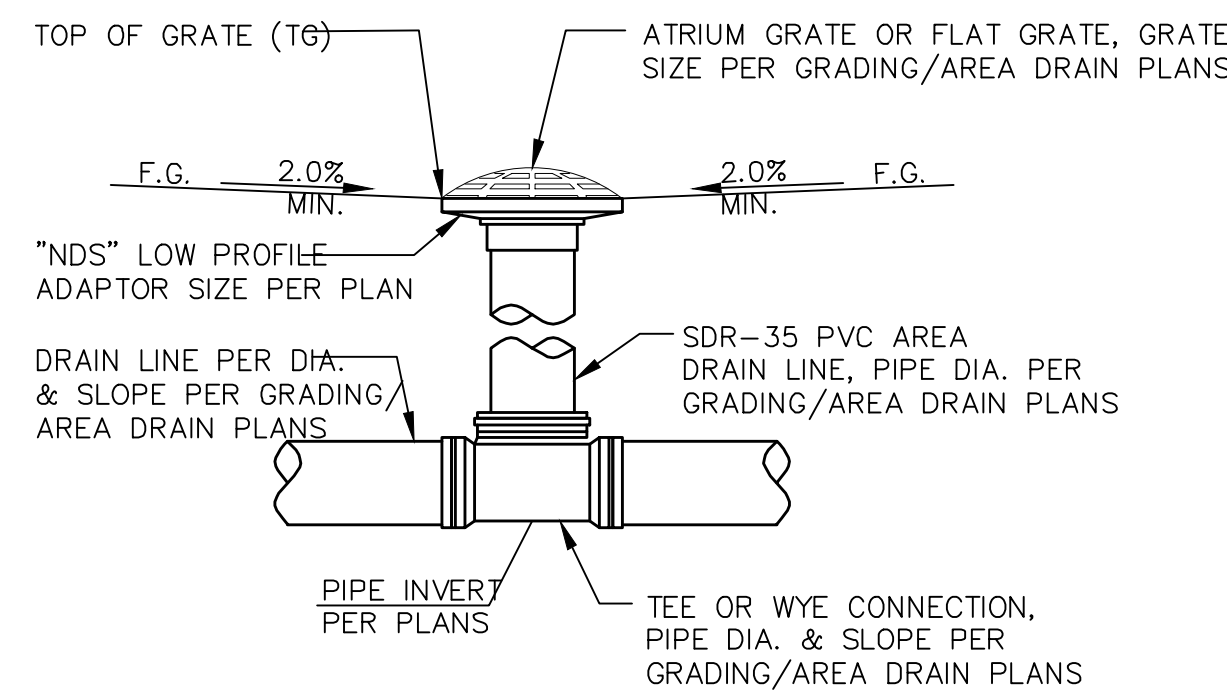

SQUARE LANDSCAPE AREA DRAIN (IN-LINE)

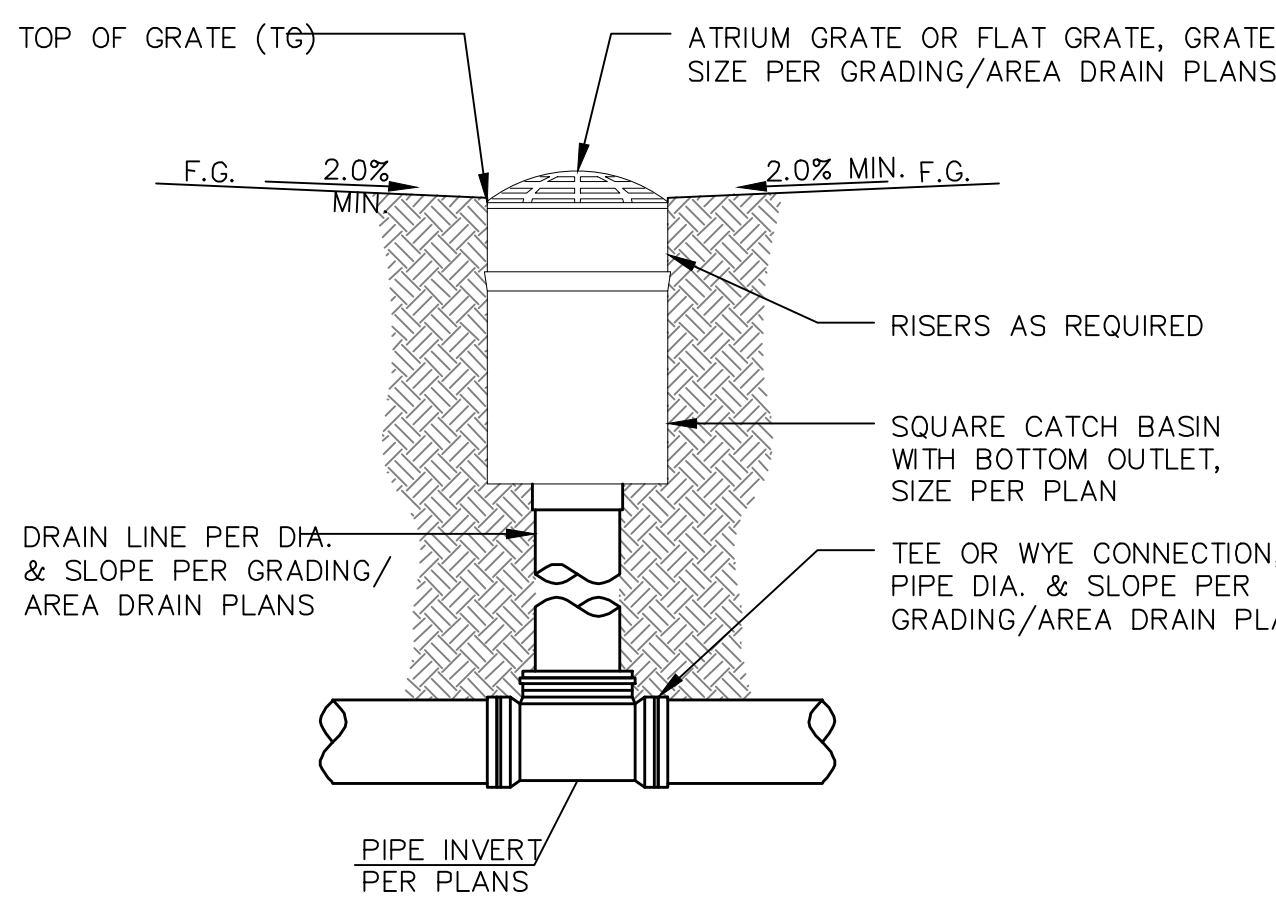

SUMP BOX LANDSCAPE AREA DRAIN

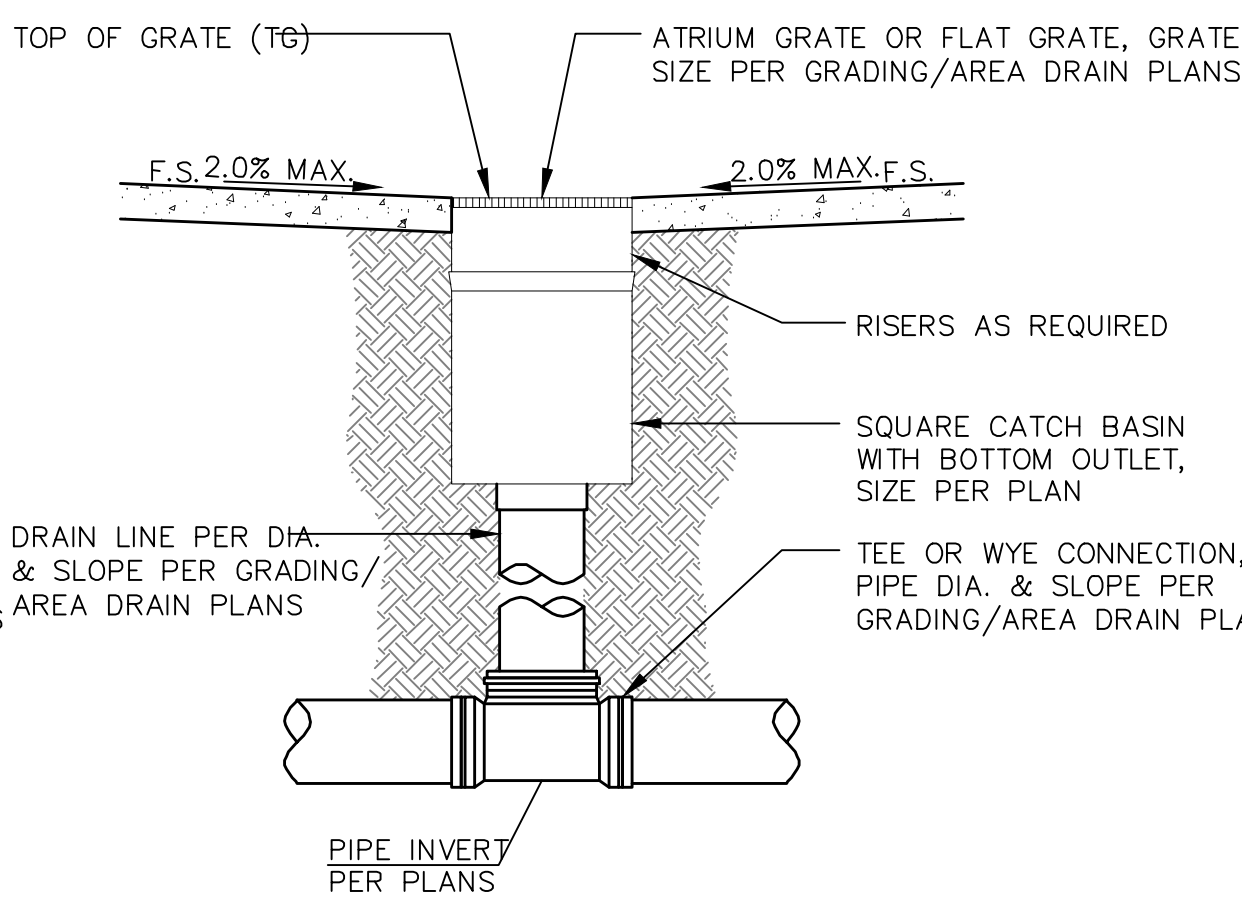


SUMP BOX PEDESTRIAN AREA DRAIN

Area Drain Details


N.T.S.

8
C5

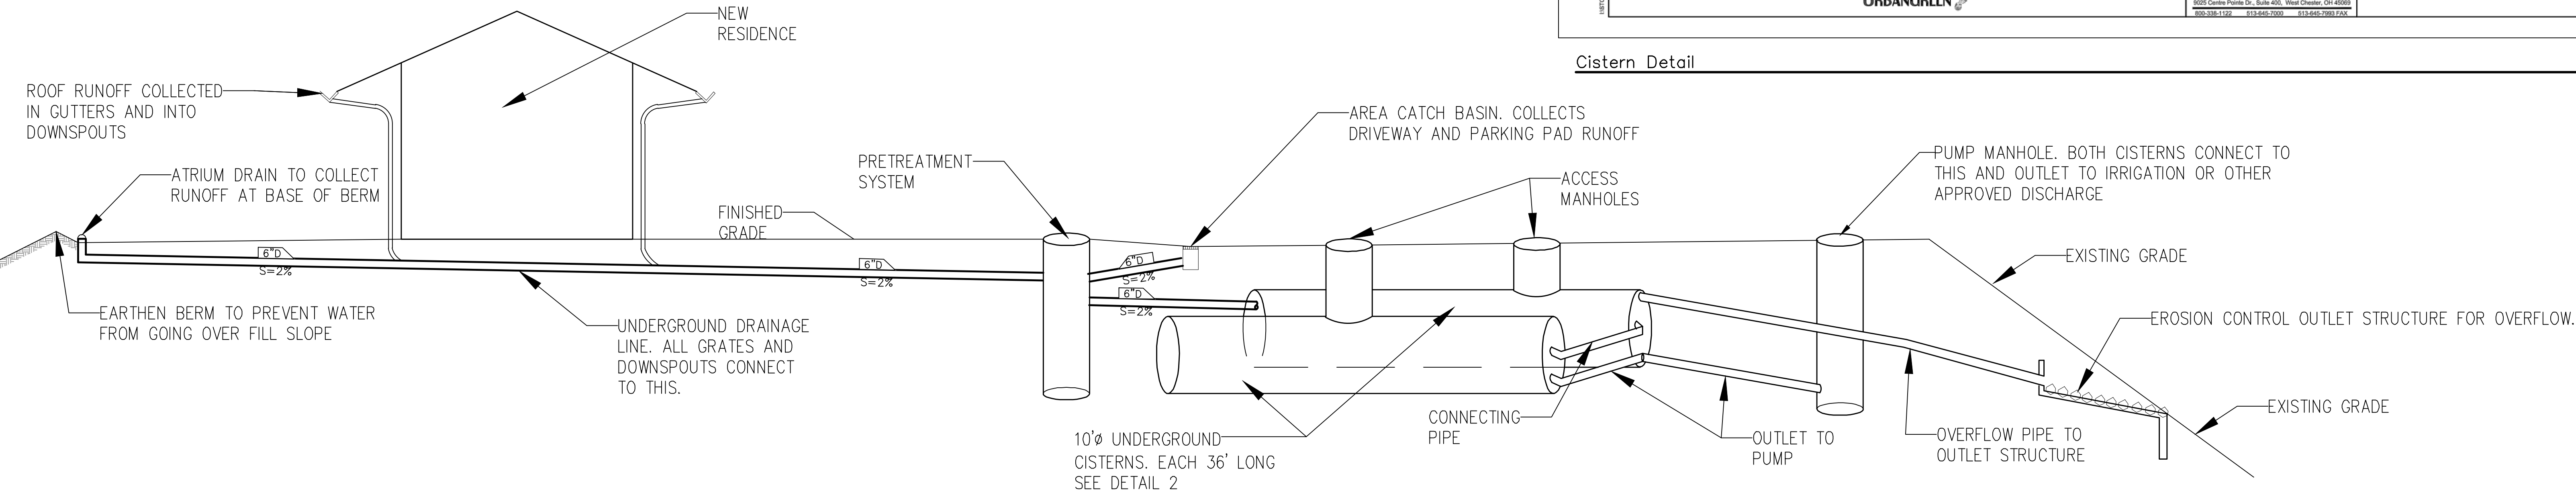


Site Drainage Schematic

1
C5

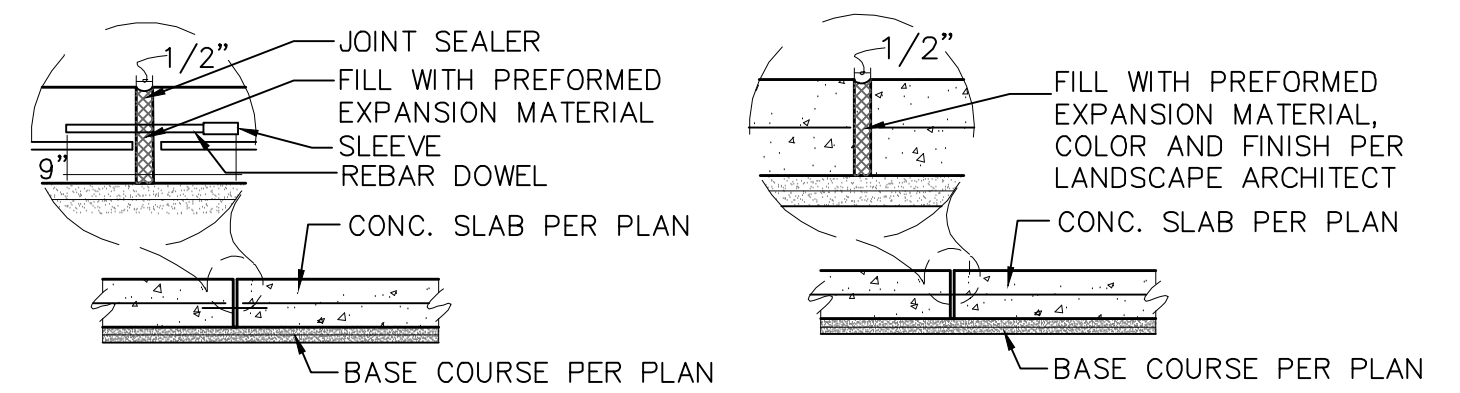

Typ. Dowelled Exp. Joint

Typ. Expansion Joint

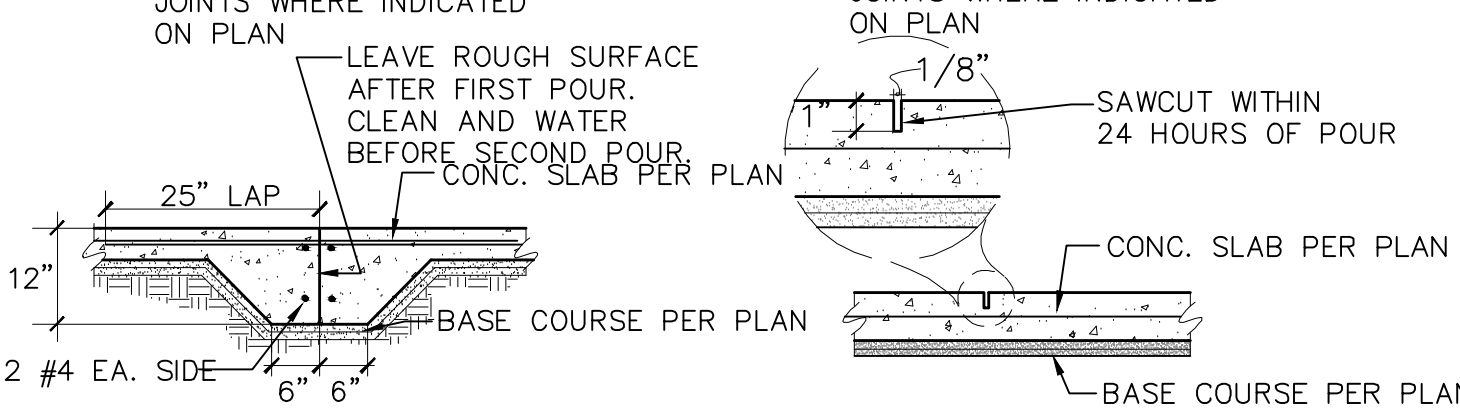


Typ. Construction Joint

Typ. Control Joint

Typical PCC Joints

N.T.S.


6
C5

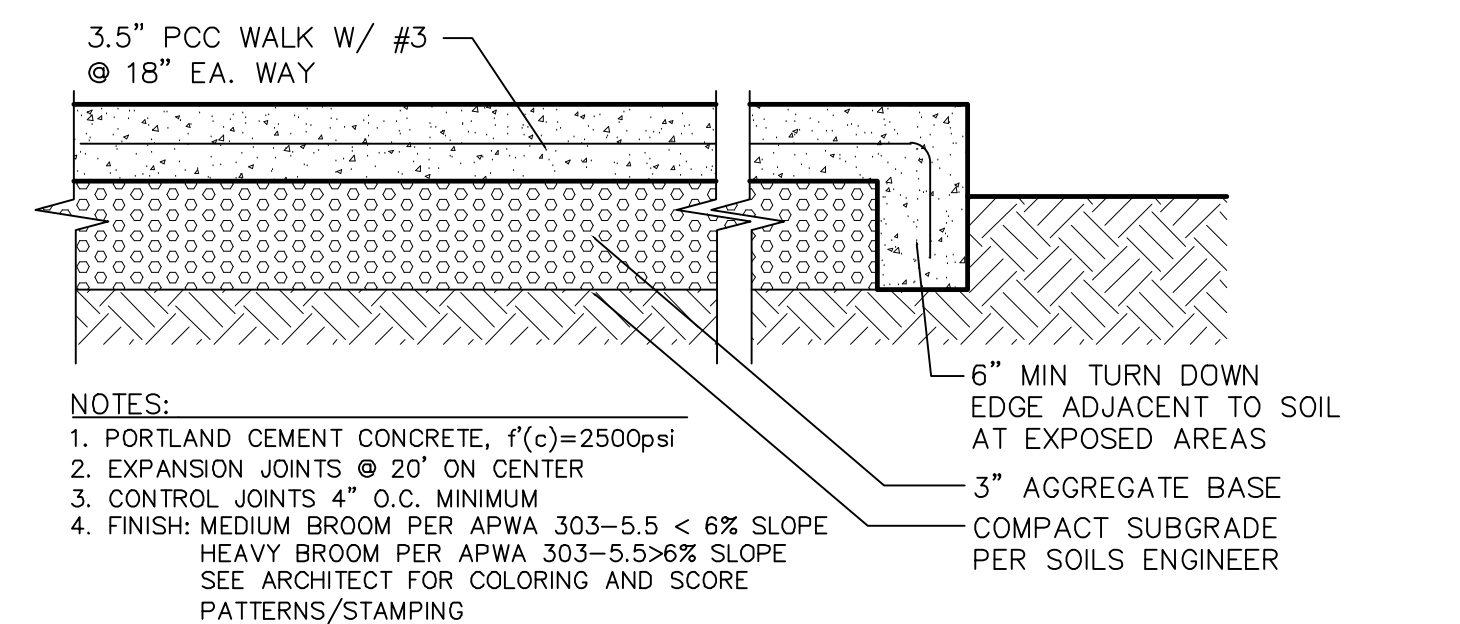

Typical PCC Paving

N.T.S.


4
C5

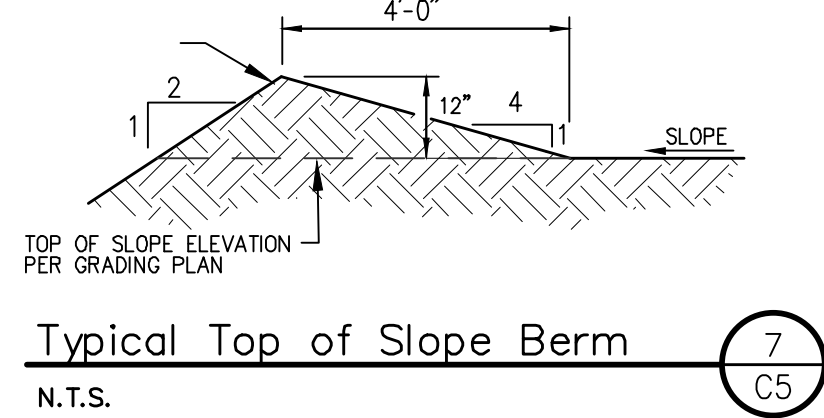

Typical Top of Slope Berm

N.T.S.


7
C5

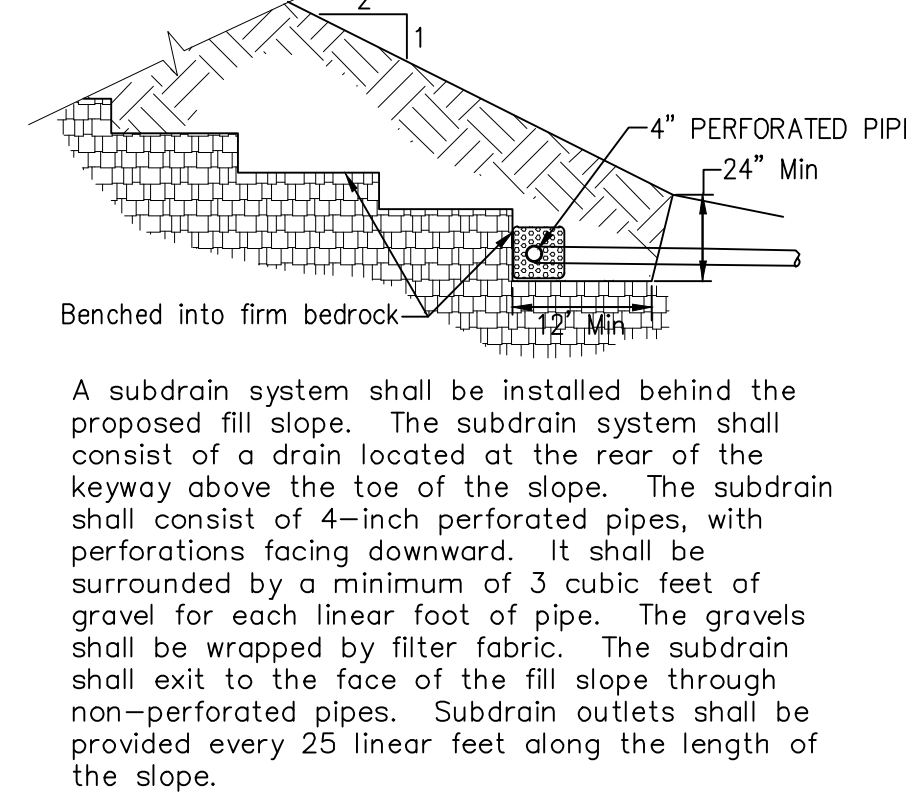

Typical Key and Benching

N.T.S.


3
C5

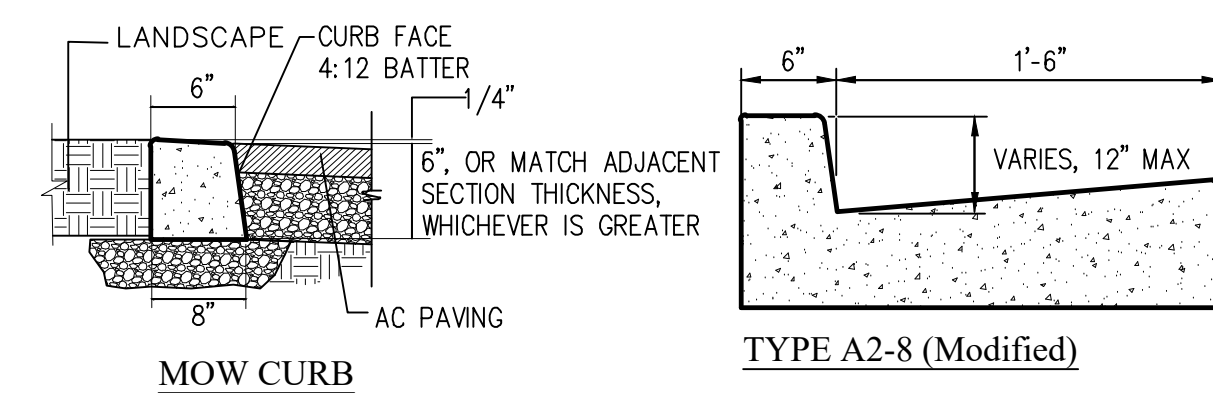

Typical PCC Curbs


N.T.S.

5
C5

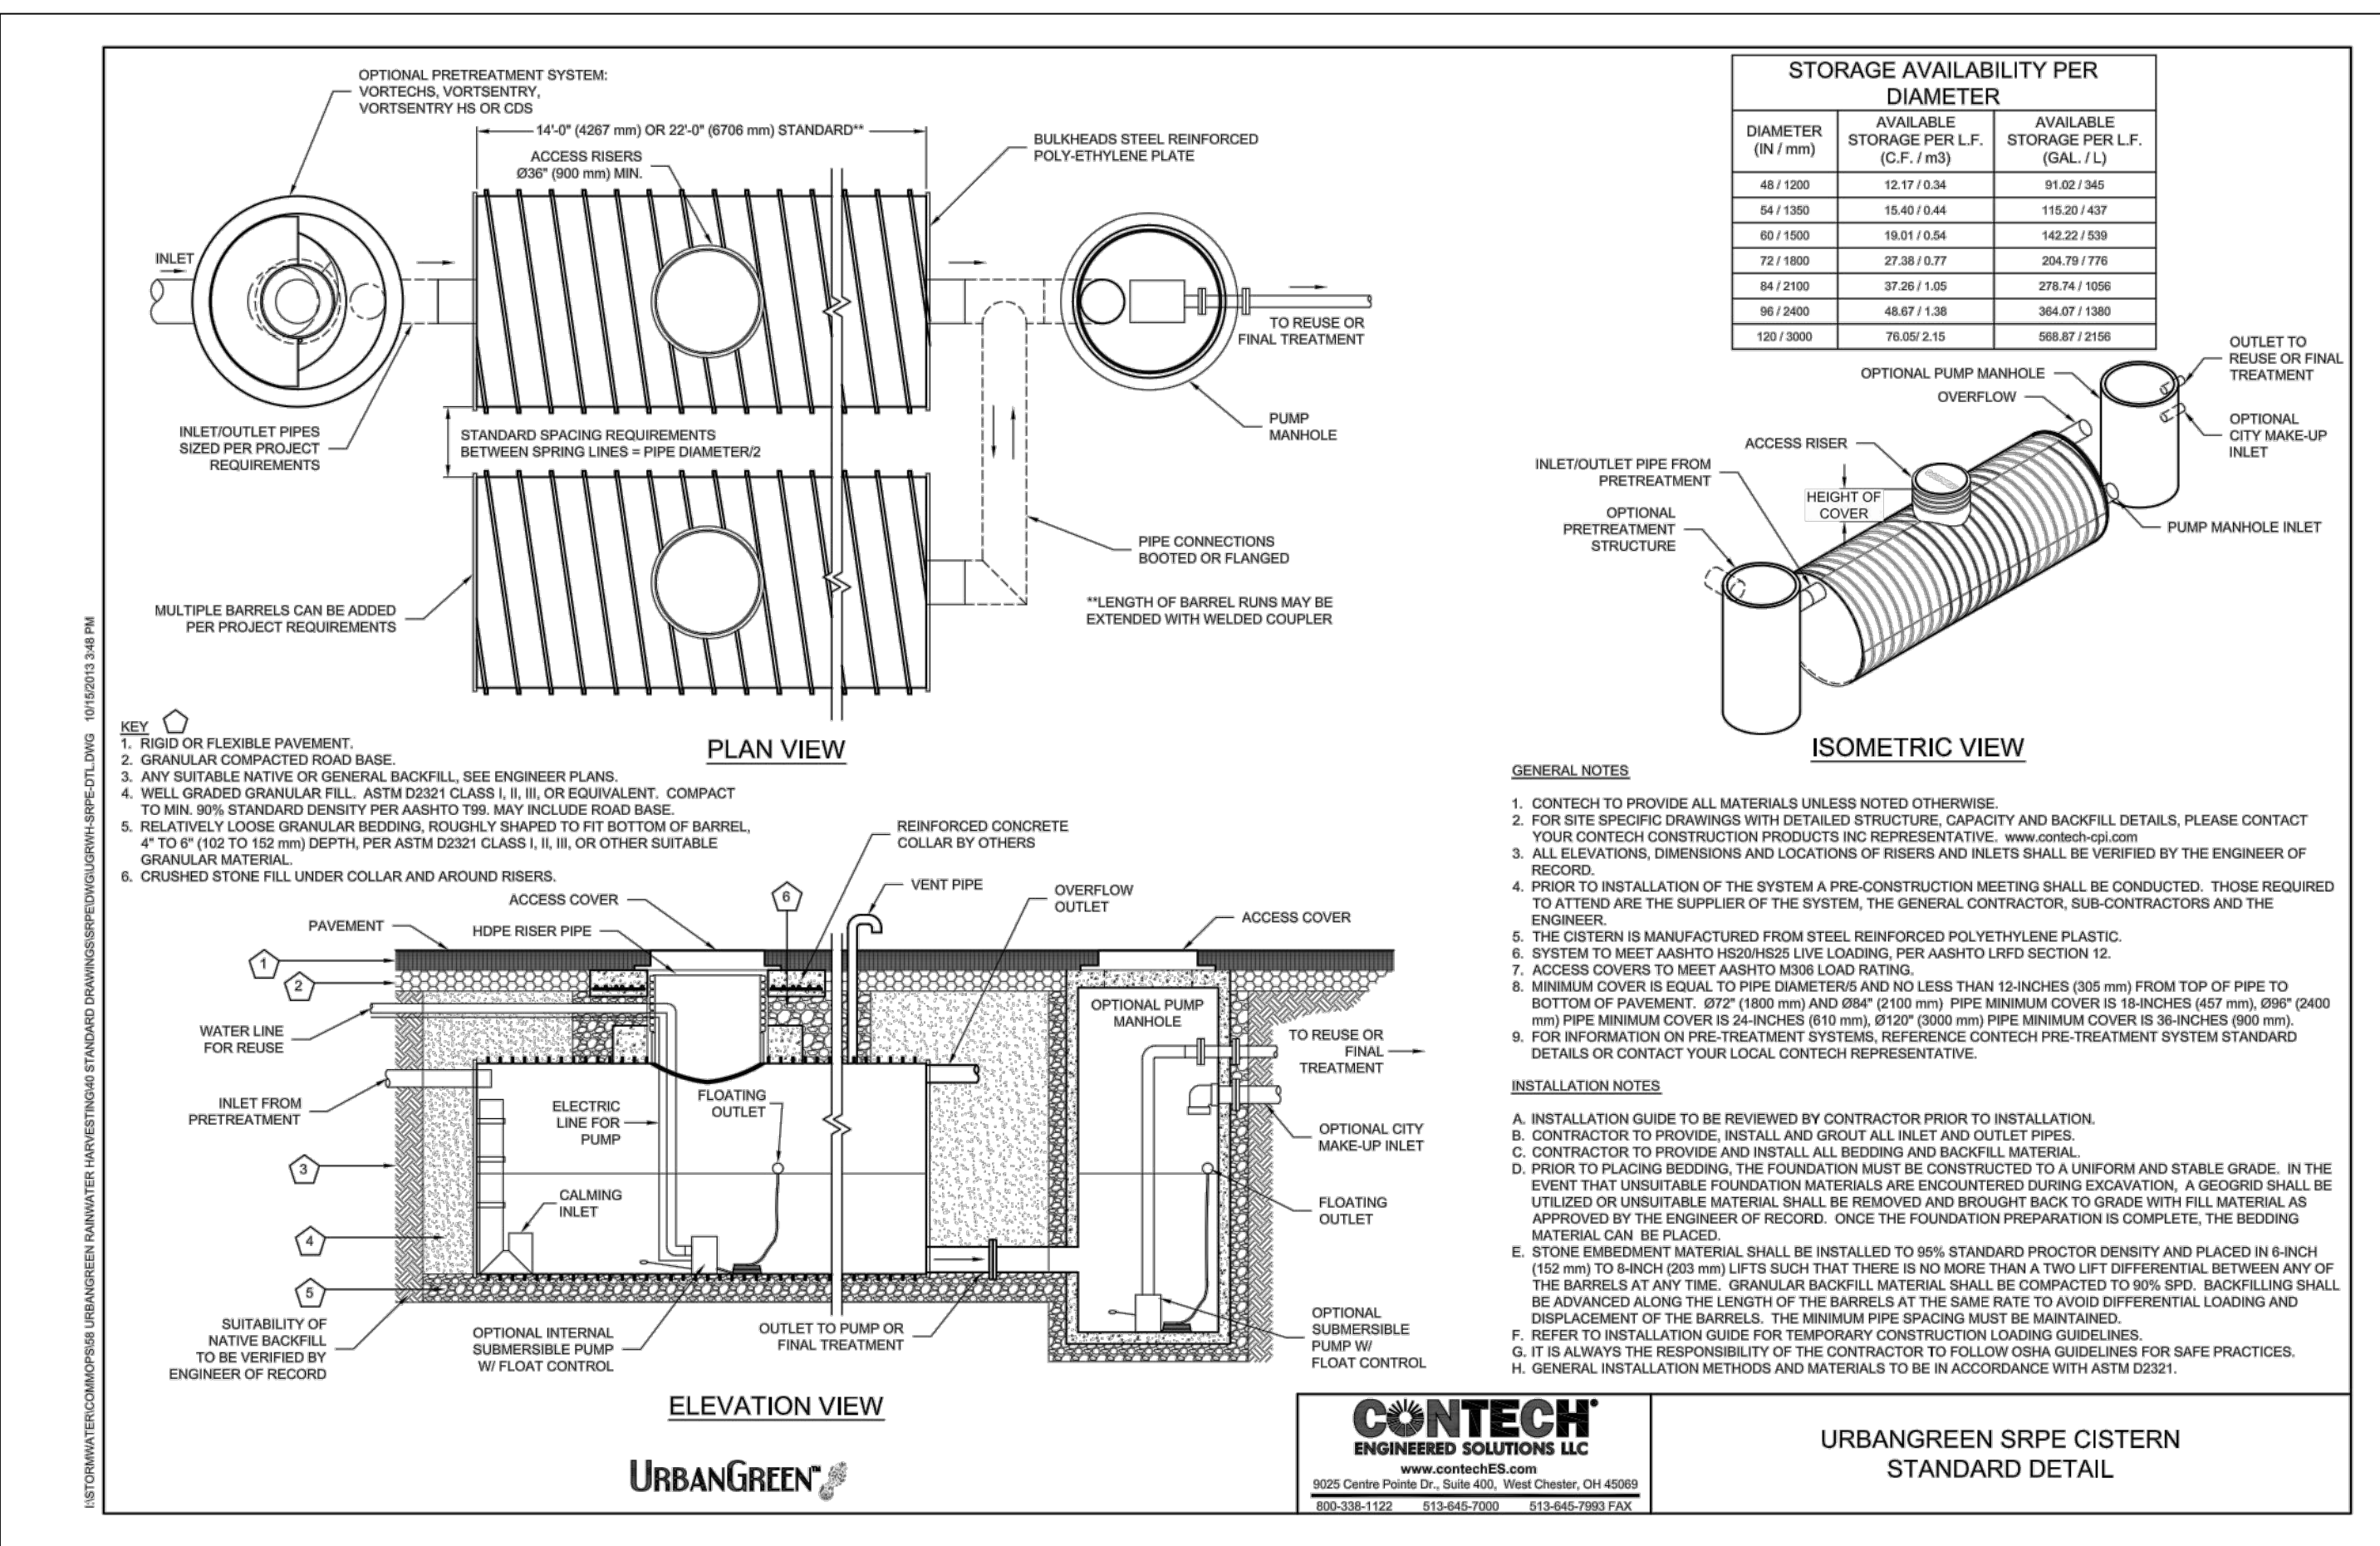


Cistern Detail

2
C5

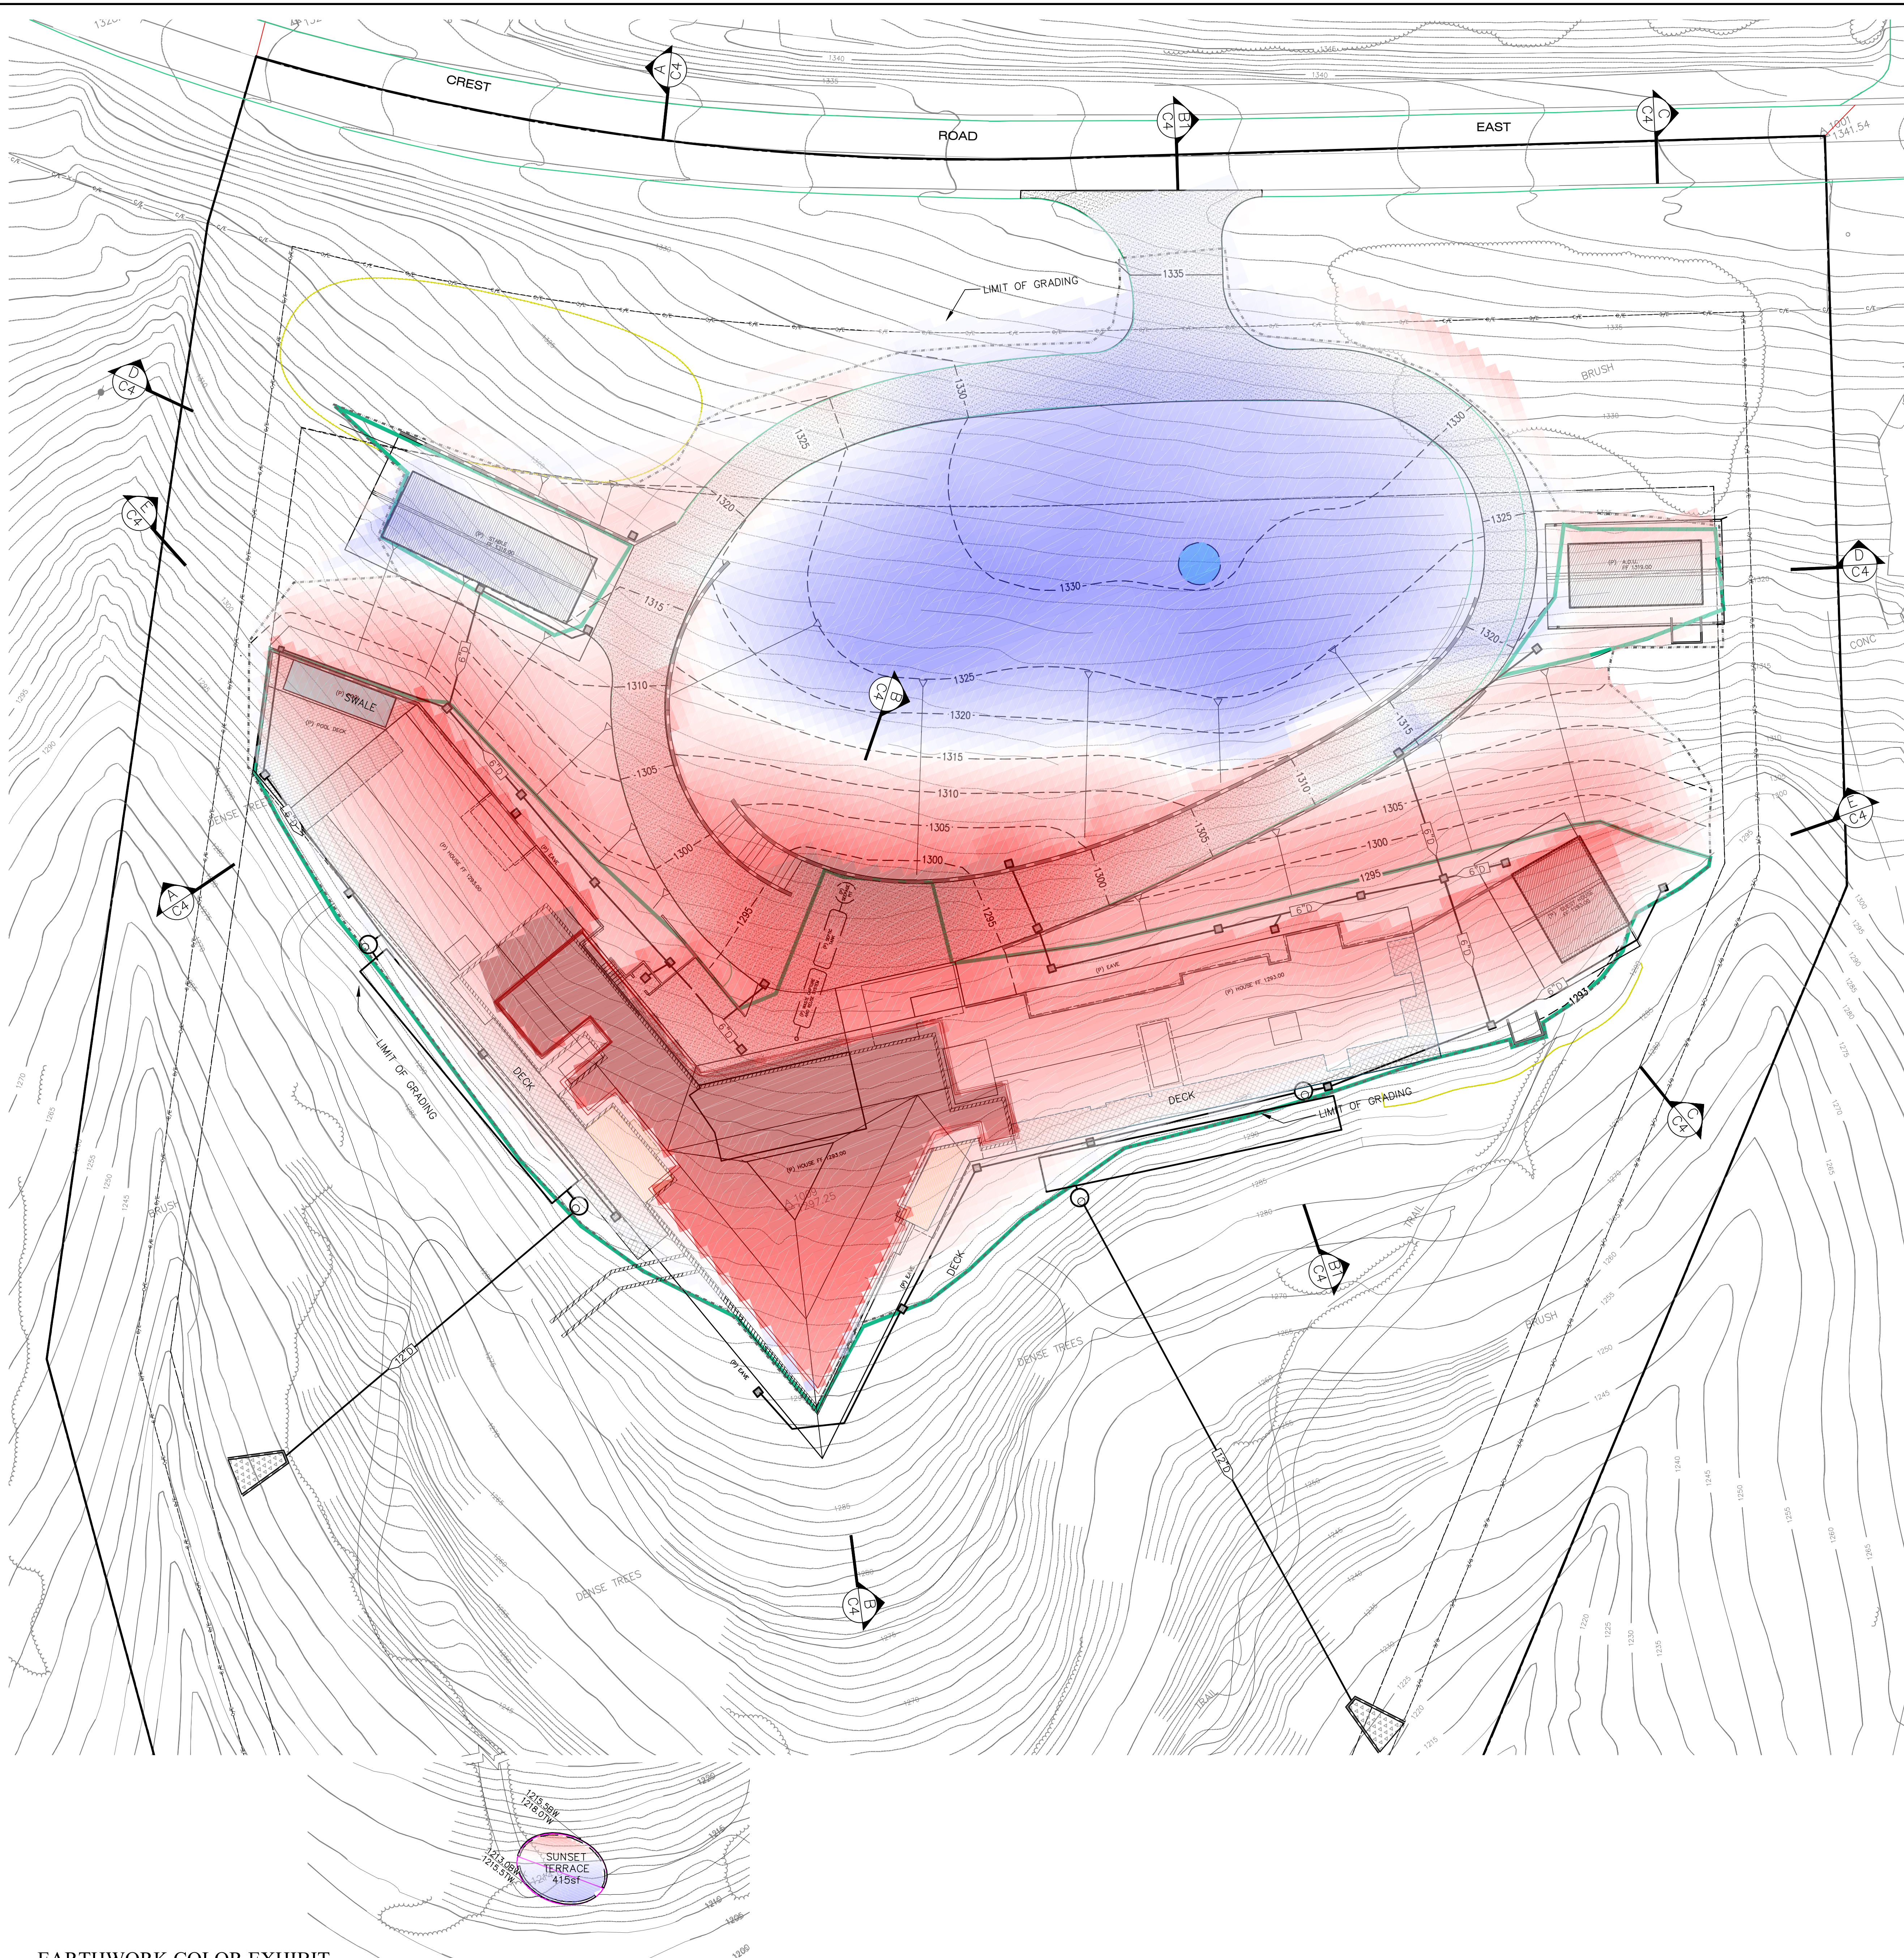

OGASAWARA RESIDENCE

23 CREST ROAD EAST
ROLLING HILLS, CA 90274

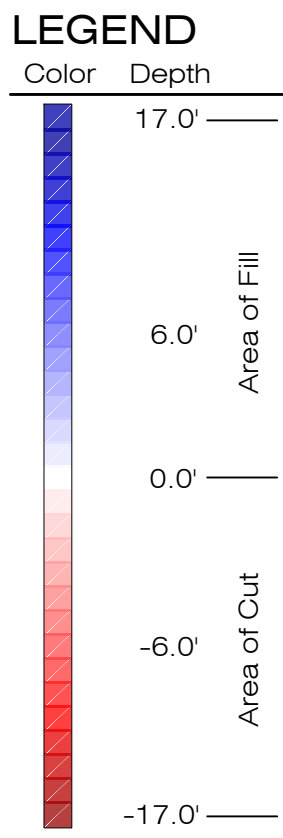

EARTHWORK COLOR EXHIBIT
SCALE: 1" = 20'

Revisions	By
Bolton Engineering Corp. Civil Engineering and Surveying 25834 Narbonne Avenue Suite 210 Lomita, CA 90717 Ph: 310-325-5580 Fax: 310-325-5581	
BEC	
CLIENT: YUKI OGASAWARA 452 S LORING AVENUE LOS ANGELES CA 90024	
TITLE: PRELIM GRADING PLAN NEW RESIDENCE 17 CREST ROAD EAST ROLLING HILLS, CA 90274	
Date:	July 9, 2024
Scale:	AS SHOWN
Drawn:	gjb
Checked:	DJB
Job No.	22324
Sheet	
G3	
Of	8 Sheets

[illegible]

No.	Date	Issuance
	04/16/24	Site Planning Hearing

Ogasawara
Residence

23 Crest Road
Rolling Hills, CA 90274

STAMPS

ARCHITECT OF RECORD

Escher
GuneWardena
Architecture

815 Silver Lake Boulevard
Los Angeles, CA 90026
Tel: 323 665 9100
Fax: 323 665 9103

OWNER
Yukiko Ogasawara
3 Flying Mane Ln
Rolling Hills, CA 90274

GENERAL CONTRACTOR
TBD
Streetname St.
Los Angeles, CA #####

STRUCTURAL ENGINEER
Nous Engineering
5050 Eagle Rock Blvd
Los Angeles, CA 90041

CIVIL ENGINEER
Bolton Engineering Corp.
25834 Narbonne Ave, Ste 210
Lomita, CA 90717

MEP ENGINEER
PAE
6060 Center Dr, 10th Flr
Los Angeles, CA 90045

LANDSCAPE ARCHITECT
Terremoto
3401 Glendale Blvd
Los Angeles, CA 90039

Proposed Site Plan

Date: 2024/01/01
Scale: 3/32"=1'-0"
Drawn: DRW
Checked: CHK

AS102

12-01-2023

1 Site Plan
1/32"=1'-0"

NORTI



NOTES

04/16/24 Site Planning Hearing
No. Date Issuance

Ogasawara
Residence

23 Crest Road
Rolling Hills, CA 90274

STAMPS

ARCHITECT OF RECORD

Escher
GuneWardena
Architecture

1500 Wilshire Blvd., Suite 200
Los Angeles, CA 90017
Tel: 323.655.9100
Fax: 323.655.9101

OWNER
Yukio Ogasawara
3 Flying Mane Ln.
Rolling Hills, CA 90274

GENERAL CONTRACTOR
TBD
Streetname St.
Los Angeles, CA #####

STRUCTURAL ENGINEER
Nuxx Engineering
5050 Eagle Rock Blvd
Los Angeles, CA 90041

CIVIL ENGINEER
Botton Engineering Corp.
25834 Narbonne Ave, Ste 210
Lomita, CA 90717

MEP ENGINEER
PAE
6900 Center Dr., 10th Fl
Los Angeles, CA 90045

LANDSCAPE ARCHITECT
Terramoto
3401 Glendale Blvd
Los Angeles, CA 90039

THESE DRAWINGS AND SPECIFICATIONS ARE THE PROPERTY OF ESCHER GUNEWARDENA ARCHITECTURE, INC. NO PART THEREOF SHALL BE COPIED OR USED IN CONNECTION WITH ANY WORK OTHER THAN THE SPECIFIED PROJECT WHICH THEY HAVE BEEN PREPARED WITHOUT WRITTEN CONSENT OF ESCHER GUNEWARDENA ARCHITECTURE, INC.

Site Planning Changelog

Main House
-Finish floor at 1293' (Previous 1291')
-Apex at 1289' (Previous 1286')
-Building footprint moved 12'-5" North and 4'-6" East
-Pool footprint angled perpendicular to west property line (previously parallel with main house west wing)
-Building GSF incl. Basement 21,920 sf (Previous 20,940 sf)

Guest House
-Finish floor at 1293' (Previous 1291')
-Building footprint moved 16' North and 4' West
-Southeast building corner from property line 91'-3" (Previous 39'-9")
-Southeast building corner does not require fill grading (Previously required fill grading)

ADU
-Finish floor at 1319' (Previous 1320')
-Building footprint moved 2'-8" North and 0'-8" West
-Northeast building corner from property line 38'-6" (Previous 37'-5")
-Building footprint 38'-4" x 18'-4" (Previous 38'-0" x 16'-0")
-Building GSF 700 sf (Previous 576 sf)

Stable
-Finish floor at 1316' (Previous 1314')
-Building southwest corner 62'-4" from the western property line and 207'-11" from the north east corner of 17 Crest Road East's nearest building.
-Previous southwest building corner 39'-8" from the western property line and 180'-7" from the north east corner of 17 Crest Road East's nearest building
-Building footprint 81'-10" x 20'-10" (Previous 70'-0" x 27'-6")
-Building GSF 1,225 sf (Previous 1,295 sf)
-Office space, closet space, and full bath are omitted (Previously included)

Civil
-Total grading 28,725 cy (Previous 28,930 cy)
-Total Structure 18,457 sf (Previous 17,184 sf)
-Total disturbed area 97,820 sf (Previous 95,460 sf)
-Total flatwork 18,715 sf (Previous 20,520 sf)
-Primary driveway 13,480 sf (Previous 16,100 sf)
-Paved walks, patio areas 2,875 sf (Previous 4,010 sf)
-Pool decking 1,120 sf (Previous 410 sf)

Proposed Site Plan

Date: 2/24/2024
Scale: 3/32"=1'-0"
Drawn: DRW
Checked: CHK

AS102

04-16-2024

1 Site Plan
1/32"=1'-0"



Ogasawara
Residence

23 Crest Road
Rolling Hills, CA 90274

STAMPS

ARCHITECT OF RECORD

Escher
GuneWardena
Architecture
1820 Shattuck Ave. Suite 200
Berkeley, CA 94704
Tel: 510.845.9100
Fax: 510.845.9103

OWNER
Yukiko Ogasawara
3 Flying Mane Ln
Rolling Hills, CA 90274

GENERAL CONTRACTOR
TBD
Mill Streetname St.
Los Angeles CA #####

STRUCTURAL ENGINEER
Nous Engineering
5500 Eagle Rock Blvd
Los Angeles, CA 90041

CIVIL ENGINEER
Boltan Engineering Corp.
25834 Narbonne Ave, Ste 210
Lomita, CA 90717

MEP ENGINEER
PAE
8000 Center Dr. 10th Fl
Los Angeles, CA 90045

LANDSCAPE ARCHITECT
Terremoto
3401 Glendale Blvd
Los Angeles, CA 90039

Proposed Site Plan

Date: 2024/01/01
Scale: 3/32"=1'-0"
Drawn: DRW
Checked: CHK

AS102

Site Planning Changelog

- Main House
-Building footprint moved 9'-5" North and 3'-5" West.
-Southeast building corner from property line 57'-8" (Previous 65'-8")
-Southeast building corner from property line 100'-11" (Previous 100'-1")
-Building east wing rotated clockwise 5 deg.
-Pool deck area 1,100 sf (Previous 1,500 sf)
-All basement area under covered porch has been removed.
-Basement area 7,428 sf (Previous 7,610 sf)
- Guest House
-Building footprint rotated counterclockwise 12 deg.
-Southeast building corner from property line 55'-1" (Previous 51'-3")
- Civil
-Total grading 28,725 cy (Previous 28,930 cy)
-Total Structure 18,457 sf (Previous 17,184 sf)
-Total disturbed area 97,500 sf (Previous 92,460 sf)
-Total flatwork 18,715 sf (Previous 20,520 sf)
-Primary driveway 13,480 sf (Previous 16,100 sf)
-Paved walks, patio areas 2,675 sf (Previous 4,010 sf)
-Pool decking 1,120 sf (Previous 410 sf)
- Site
-Mound height 1330' (Previous 1335')

06-18-2024

1 Site Plan
1/32"=1'-0"



Project Description

[illegible]

Project Directory

OWNER:
Yukiko Ogasawara
3 Flying Mane Ln.
Rolling Hills, CA 90274
Tel: 310.779.1962

ARCHITECT:
Escher Gunthardena Architecture
815 Silver Lake Boulevard
Los Angeles, CA 90026
edwin@escherarch.net
Office: 323.665-9300
Fax: 323.665-9303

CIVIL ENGINEER:
Dan Bolton
Bolton Engineering
25424 Normandie Road #101
Lombia, CA 90277
Tel: 310.325.5080
Fax: 310.325.5581
dcbolton@boltonengineering.com

LANDSCAPE ARCHITECT:
David Goldblatt & Kasey Torrey
3401 Glendale Blvd.
Los Angeles, CA 90039
Tel: 818.935.9912

Drawing Index

Landscape	
G101	Cover Sheet
G102	Survey
G103	Site Photos
G104	Lend Use Tables
G105	Site Plans and Diagrams
G106	View Corridor Diagrams
Civil	
C1	Overall Site Plan
C2	Existing Conditions
C3	Water Grading Plan
C4	Water Grading Plan
C5	Civil Details
C6	Earthwork Color Exhibit
Water Management	
WR1.01	Water Resources Systematic Design
Landscape	
L100	Conceptual Landscape Plan
L101	Existing and Proposed Tree Canopy
L201	Landscape Details
L301	Planting Schedule Program
L302	Conceptual Plant Images
L303	Conceptual Plant Images
Architectural	
A100	Architectural/ Site Plan
A101	Basement Plan Overall
A102	First Floor Plan Overall
A103	Roof Plan Overall
A104	Basement Plan Enlarged
A105	First Floor Plan Enlarged
A106	First Floor Plan Enlarged Central
A107	First Floor Plan Enlarged West
A108	Basement Plan Enlarged
A109	Basement Plan Enlarged
A110	Stable Plans and Elevations
A111	Guest House Plans and Elevations

Applicable Codes

- 2017 FHCA Building Regulations
- RH California Code of Ordinances
- 2019 California Historic Building Code
- 2019 California Residential Code (Volume 1 and 2)
- 2019 California Electrical Code
- 2019 California Mechanical Code
- 2019 California Plumbing Code
- 2019 California Energy Code
- 2019 California Green Building Standards Code
- 2020 Los Angeles Building Code

Abbreviations

AF	Above Finish Floor
At	At
BO	Bottom of (X)
SW	Bottom of Wall
CL	Center Line
CONC	Concrete
EQ	Equal
EQ	Existing
FF	Finish Floor
FS	Finish Surface
HT	Height
INT	Interior
NR	Non-Rated
SF	Sq Feet
TSD	To Be Determined
TO	Top of (X)
TW	Top of Wall
TYP	Typical
UNO	Unless Noted Otherwise
W/	With
VF	Verify in Field

Symbols

Section Title Tag
Drawing ID Number

Drawing Title
SCALE

Section Tag
Drawing ID Number
Sheet Number

Column Tag
Drawing ID Number
Sheet Number

Interior Elevation Tag
Drawing ID Number
Sheet Number

Building Elevation Tag
Drawing ID Number
Sheet Number

Elevation Level Tag
Level ID
Level Elevation

Gridline Tag
Grid ID

Room Tag
Room Name
Room ID Number

Window Tag
Window ID

Door Tag
Door ID

City Map

[illegible]

Ogasawara
Residence

23 Crest Road
Rolling Hills, CA 90274

STAMPS

ARCHITECT OF RECORD

**Escher
GuneWardena
Architecture**

OWNER

3 Flying Horse Ln
Rolling Hills, CA 90274

STRUCTURAL ENGINEER

5050 Eagle Rock Blvd
Los Angeles, CA 90041

CIVIL ENGINEER

25834 Narbonne Ave., Ste 211
Lomita, CA 90717

MEP ENGINEER

6060 Center Dr., 10th Fl.
Los Angeles, CA 90048

LANDSCAPE ARCHITECT

3401 Glendale Blvd
Los Angeles, CA 90039

Cover Sheet

Date: 2024/10/14
Scale: As Shown
Drawn: DFW
Checked: CHK



View from Street



View Main House Area



Garage / Driveway Landing



Pool and Guest Wing



View from Entry Deck



View from Stable



View from Trench



Site Plan

NOTES

No.	Date	Revision
1	10/10/14	City Council
2		
3		
4		
5		
6		
7		
8		
9		
10		

Ogasawara Residence

23 Crest Road
Redding Hills, CA 95224

STAMPS

ARCHITECT OF RECORD

Escher
GureWardena
Architecture
1111 1st Street
San Francisco, CA 94103
Tel: 415.398.1813

OWNER
Yuhua Chen
3 Flying Horse Ln
Redding Hills, CA 95224

GENERAL CONTRACTOR
TSD
888 Broadway St
Los Angeles, CA 90008

STRUCTURAL ENGINEER
Rena Engineering
5500 Eagle Rock Blvd
Los Angeles, CA 90041

CIVIL ENGINEER
Baker Engineering Corp.
2384 Hawthorne Ave. Ste 210
Los Angeles, CA 90041

MEP ENGINEER
PAC
8800 Center Dr. 10th Fl
Los Angeles, CA 90045

LANDSCAPE ARCHITECT
Terraform
3401 Glendale Blvd
Los Angeles, CA 90039

Survey

Date: 2014/10/14
Scale: As Shown
Drawn: CHK
Checked: CHK

G103

DATE: 10/14/22, ZONING CASE NO.: 0		ADDRESS: 233 Crest Road East	
CALCULATION OF BUILDING PAD COVERAGE			
PAD NO. 5-10	EXISTING	PROPOSED	TOTAL
BUILDING PAD AREA AND STRUCTURES			
BUILDING PAD	0 sq.ft.	1,610 sq.ft.	1,610 sq.ft.
RESIDENCE	0 sq.ft.	0 sq.ft.	0 sq.ft.
GARAGE	0 sq.ft.	0 sq.ft.	0 sq.ft.
SWIMMING POOL/SPA	0 sq.ft.	0 sq.ft.	0 sq.ft.
POOL EQUIPMENT	0 sq.ft.	0 sq.ft.	0 sq.ft.
ADU	0 sq.ft.	700 sq.ft.	700 sq.ft.
CABANA	0 sq.ft.	0 sq.ft.	0 sq.ft.
STABLE	0 sq.ft.	0 sq.ft.	0 sq.ft.
SPORTS COURT	0 sq.ft.	0 sq.ft.	0 sq.ft.
SERVICE YARD	0 sq.ft.	0 sq.ft.	0 sq.ft.
ATTACHED COVERED PORCHES			
ADU	0 sq.ft.	0 sq.ft.	0 sq.ft.
Stable	0 sq.ft.	0 sq.ft.	0 sq.ft.
AREA OF ATTACHED COVERED PORCHES THAT EXCEED 10% OF THE SIZE OF RESIDENCE/CARCASS STRUCTURES	0 sq.ft.	0 sq.ft.	0 sq.ft.
ENTRYWAY/PAVED COORER, BELLEZZA	0 sq.ft.	0 sq.ft.	0 sq.ft.
ATTACHED TRELLISES	0 sq.ft.	0 sq.ft.	0 sq.ft.
"DETACHED" STRUCTURES: (From 1st page)	0 sq.ft.	0 sq.ft.	0 sq.ft.
ALL DETACHED STRUCTURES (From 1st page not including off-site deductions)	0 sq.ft.	0 sq.ft.	0 sq.ft.
OTHER:	-	0 sq.ft.	0 sq.ft.
TOTAL STRUCTURES ON PAD NO. 2	0 sq.ft.	700 sq.ft.	700 sq.ft.
% BUILDING PAD COVERAGE	0.00%	43.47%	43.48%
TOTAL STRUCTURES ON PAD NO. 2			
Net lot, attached trellises, and net lot, off-site deductions	0 sq.ft.	700 sq.ft.	700 sq.ft.
Net lot, the area of covered porches that exceed 10% of the size of the residence / access structures	0 sq.ft.	0 sq.ft.	0 sq.ft.
% BUILDING PAD COVERAGE	0.00%	43.47%	43.48%

DATE:	10/14/20	ZONING CASE NO.:	0	ADDRESS:	23 Cline Road East
CALCULATION OF DRIVEWAYS AND MOTOR COUETING COVERAGE, IMPROVED/PREVIOUS SURFACE AND INCLUDING FIRE DEPARTMENT TURNAROUND IF REQUIRED					
	EXISTING	TOTAL PROPOSED			
TOTAL DRIVEWAYS	- sf	13402 sf			
TOTAL MOTOR COUETES AND PARKING PADS	0 sf	1360 sf			
AREA OF FRONT SETBACK	23,740 sf	23740 sf			
AREA OF SIDE SETBACK	0 sf	0 sf			
AREA OF DRIVEWAYS IN SIDE SETBACK	0 sf	- sf			
% OF SIDE SETBACK COVERED	0%	0%			
AREA OF MOTORCOUET IN SIDE SETBACK	0 sf	0 sf			
% OF SIDE SETBACK COVERED	0.0%	3.0%			
AREA OF DRIVEWAYS IN FRONT SETBACK AREA	0 sf	5115 sf			
% OF FRONT SETBACK COVERED	0.0%	29.3%			
AREA OF MOTORCOUET IN FRONT SETBACK	0 sf	0 sf			
% OF FRONT SETBACK COVERED	0.0%	0.0%			
IMPROVED SURFACE	0 sf	1,340 sf			
PREVIOUS SURFACE	0 sf	0 sf			

Ogasawara Residence

23 Crest Road
Rolling Hills, CA 90274

STAMPS

ARCHITECT OF RECORD

Escher GuneWardena Architecture
1118 Laurel Avenue
Rolling Hills, CA 90274
Tel: 310.305.1813

OWNER
Yuhua Ogasawara
23 Crest Road
Rolling Hills, CA 90274

GENERAL CONTRACTOR
TSD
8840 Wilshire Blvd.
Los Angeles, CA 90048

STRUCTURAL ENGINEER
Russo Engineering
5500 Eagle Rock Blvd.
Los Angeles, CA 90041

CIVIL ENGINEER
Bulfinch Engineering Corp.
23544 Mulholland Ave., Ste. 210
Los Angeles, CA 90077

MEP ENGINEER
PAC
6900 Center Dr., 10th Fl.
Los Angeles, CA 90045

LANDSCAPE ARCHITECT
Terraform
3401 Glendale Blvd.
Los Angeles, CA 90029


Site Planning Diagrams

Date: 2/26/10/14
Scale: As Shown
Drawn: CHK
Checked: CHK

G105



Slope Greater Than 2:1

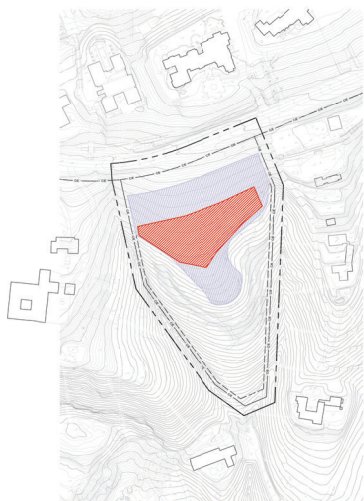

Buildable Area (Approx. 1800sqft)
400 Square Foot (Approx. 4000 sf)




Elevation +135.0'

Topography Line
Possible South Building Edge




Elevation +131.0'

Topography Line
Possible South Building Edge

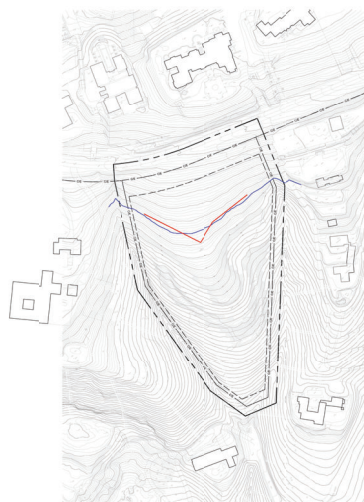


Elevation +130.0'

Topography Line
Possible South Building Edge

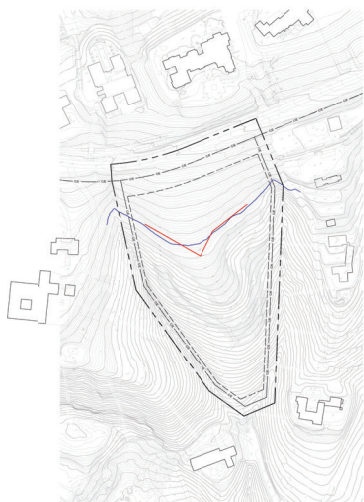


Elevation +130.0'

Topography Line
Possible South Building Edge

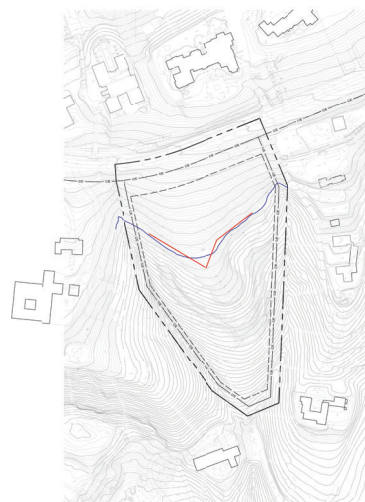

Elevation +129.0'

Topography Line
Possible South Building Edge

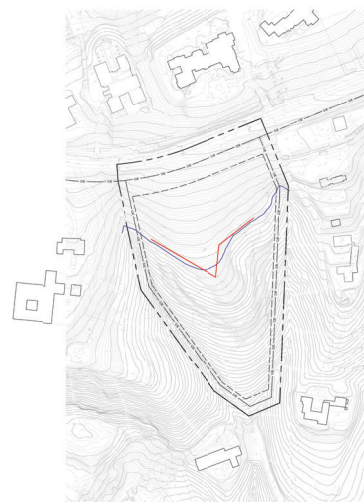

Elevation +128.0'

Topography Line
Possible South Building Edge

COPYRIGHT © ESCHER GUNEWARDENA ARCHITECTURE, INC. THESE DRAWINGS AND SPECIFICATIONS ARE THE PROPERTY OF ESCHER GUNEWARDENA ARCHITECTURE, INC.

Ogasawara
Residence

23 Crest Road
Rolling Hills, CA 90274

STAMPS

ARCHITECT OF RECORD

Escher
GuneWardena
Architecture

OWNER
Yukiko Ogasawara
3 Flying Mane Ln
Rolling Hills, CA 90274


GENERAL CONTRACTOR
TBD
Streetname St.
Los Angeles, CA #####

STRUCTURAL ENGINEER
Nous Engineering
5050 Eagle Rock Blvd
Los Angeles, CA 90041


CIVIL ENGINEER
Bolton Engineering Corp.
25834 Narbonne Ave, Ste 210
Lomita, CA 90717

MEP ENGINEER
PAE
6060 Center Dr, 10th Fl
Los Angeles, CA 90045

LANDSCAPE ARCHITECT
Terremoto
3401 Glendale Blvd
Los Angeles, CA 90039

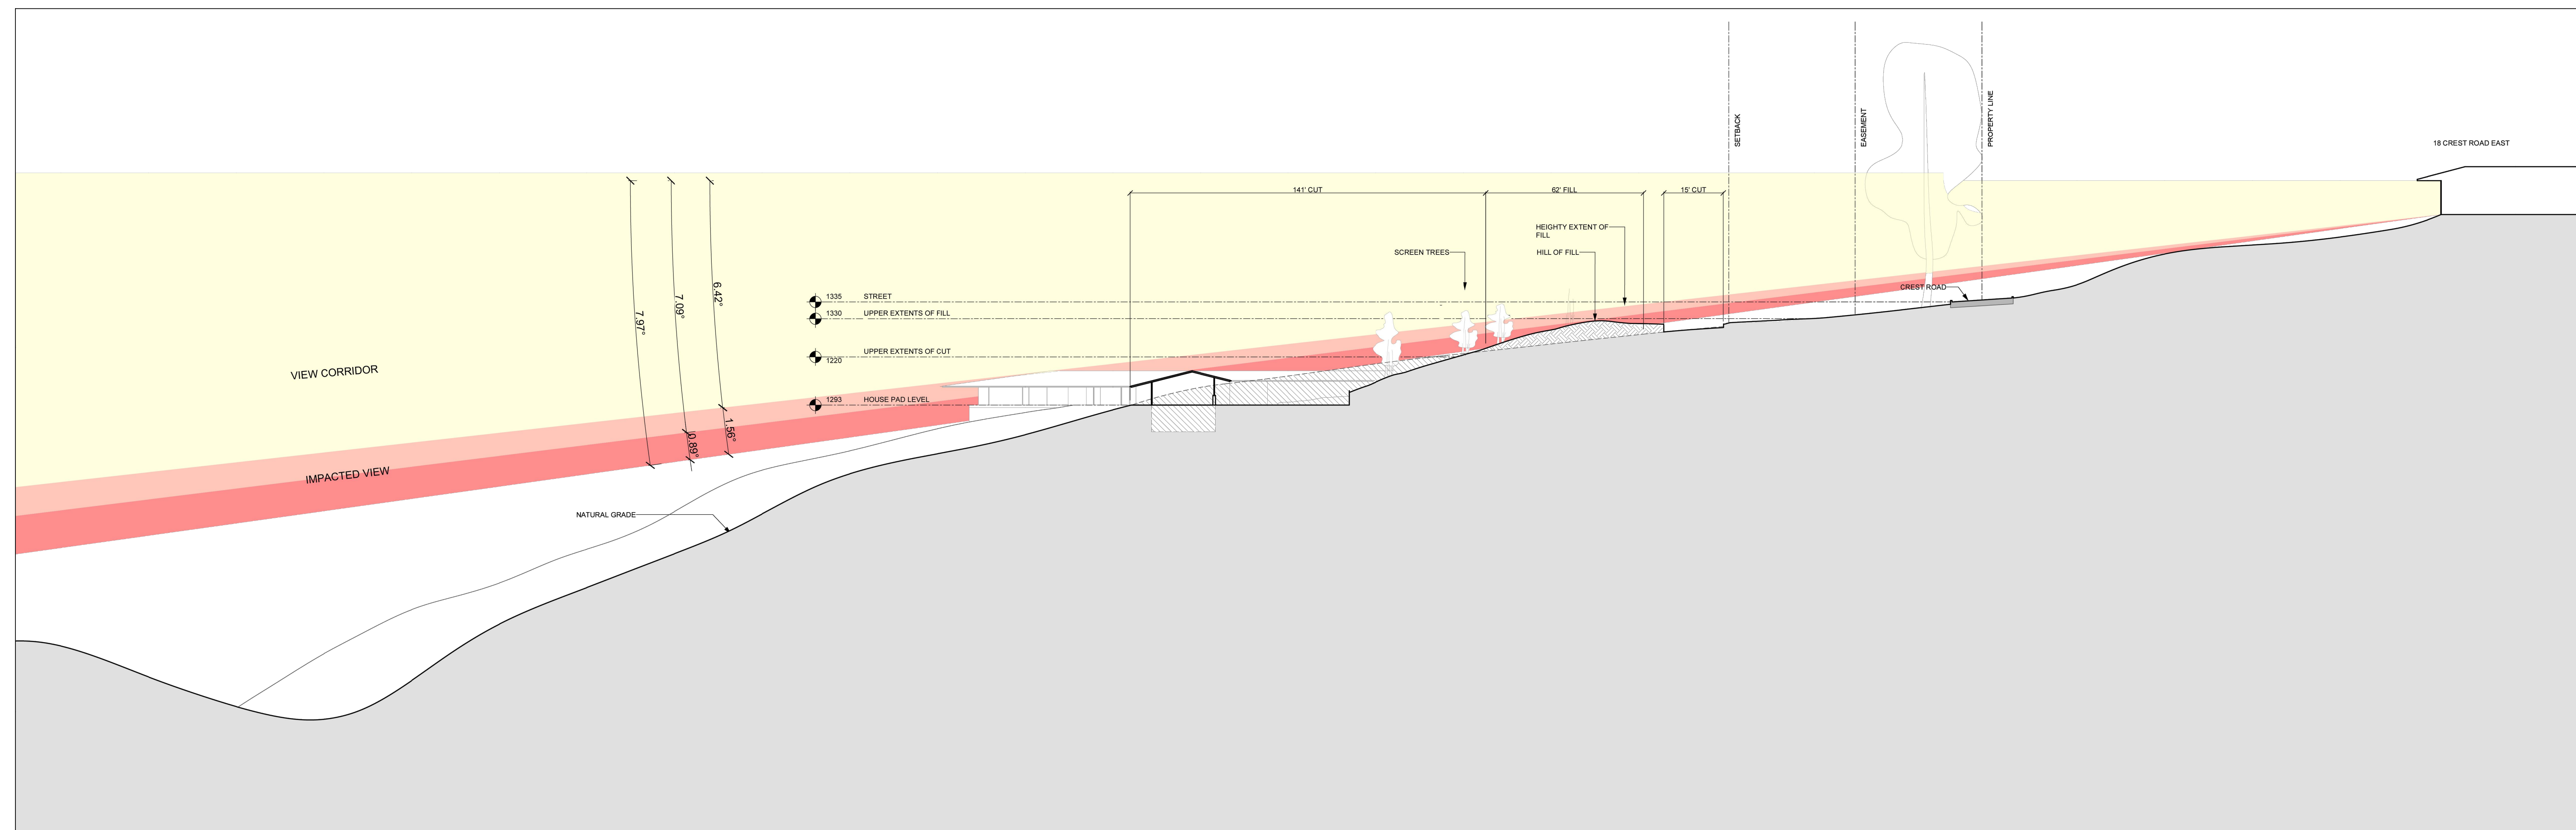

2 Proposed Site Section

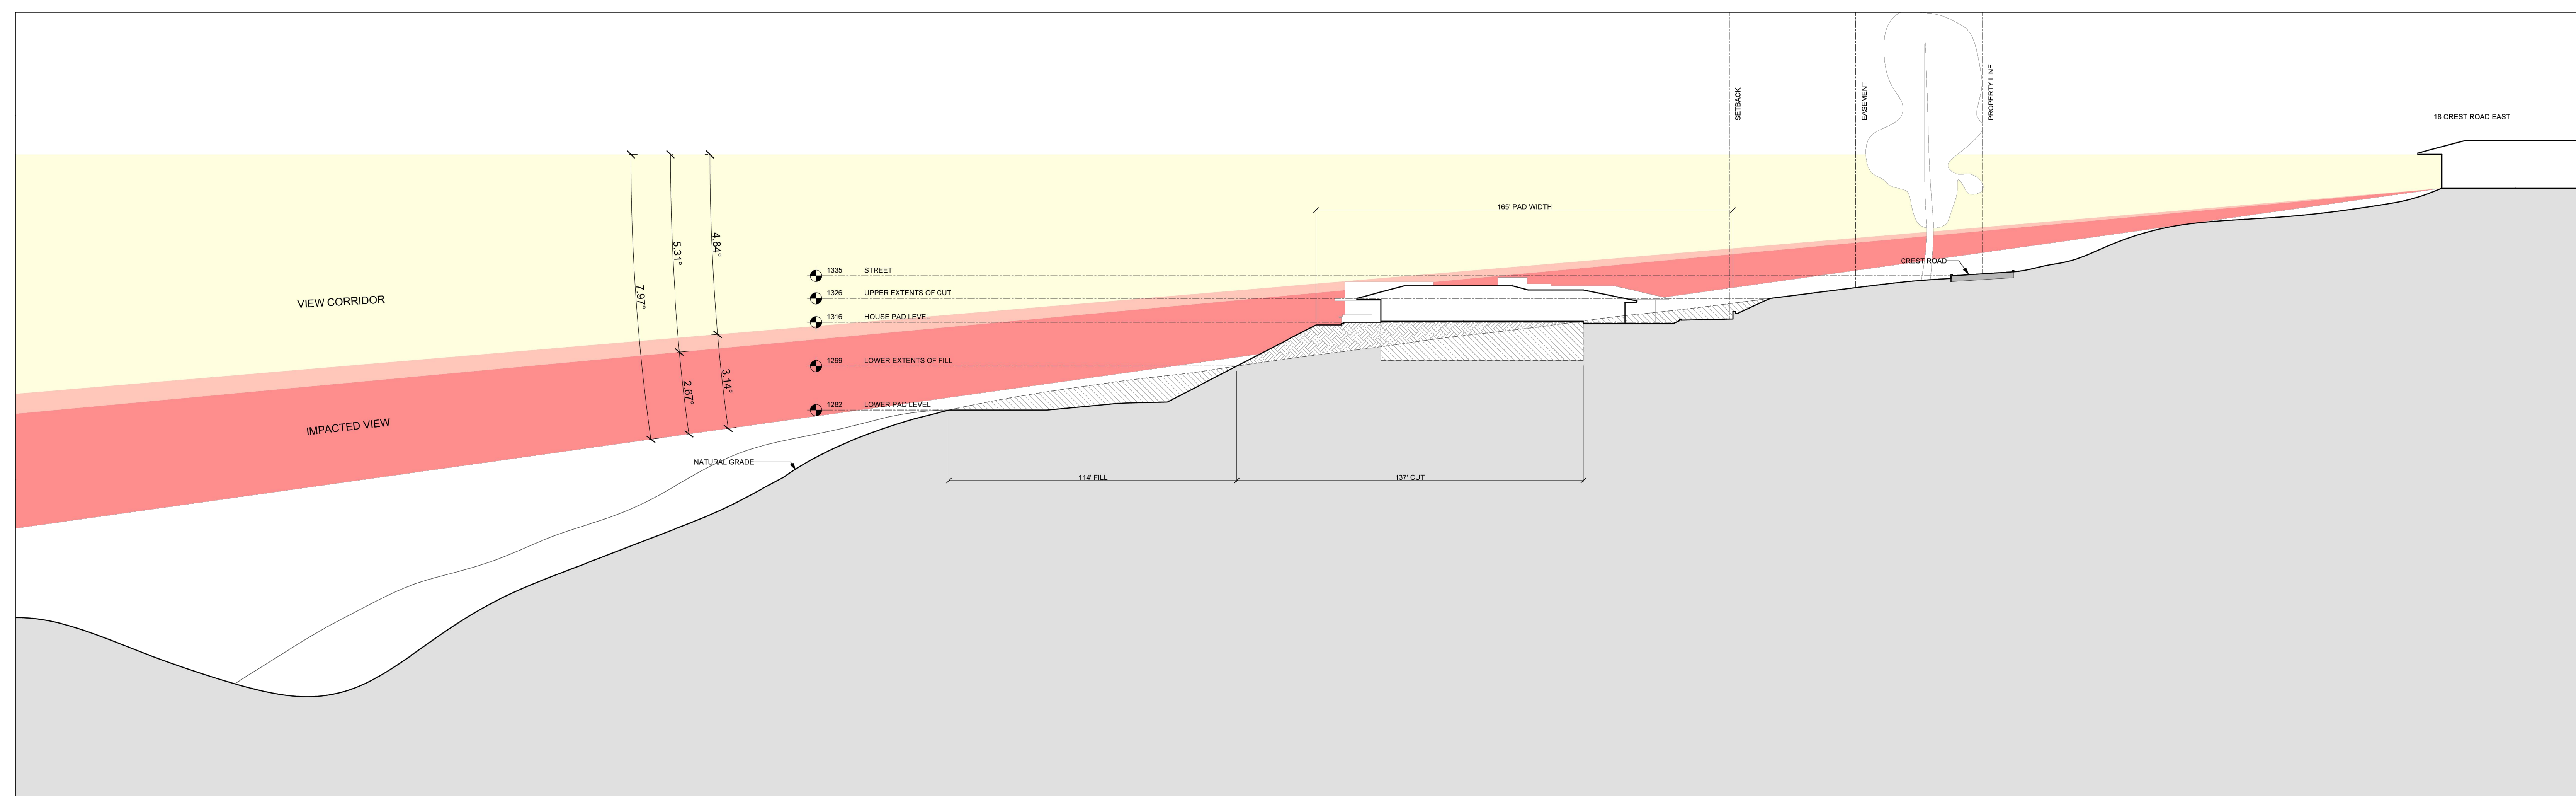

NOTES

10/14/24 City Council
No. Date Issuance

Ogasawara
Residence

23 Crest Road
Rolling Hills, CA 90274

STAMPS

ARCHITECT OF RECORD

Escher
GuneWardena
Architecture
832 Stone Lane, Suite 200
Los Angeles, CA 90028
Tel: 323.955.9100
Fax: 323.955.9103

OWNER
Yukiko Ogasawara
3 Flying Mane Ln
Rolling Hills, CA 90274

GENERAL CONTRACTOR
TBD
Mill Streetname St.
Los Angeles CA #####

STRUCTURAL ENGINEER
Nous Engineering
5500 Eagle Rock Blvd
Los Angeles, CA 90041

CIVIL ENGINEER
Botton Engineering Corp.
25834 Narbonne Ave, Ste 210
Lomita, CA 90717

MEP ENGINEER
PAE
8000 Center Dr, 10th Fl
Los Angeles, CA 90045

LANDSCAPE ARCHITECT
Terremoto
3401 Glendale Blvd
Los Angeles, CA 90039

Proposed Site Plan


Date: 2024/10/14
Scale: As Shown
Drawn: DRW
Checked: CHK

AS101



1 Site Plan
1/32"=1'-0"



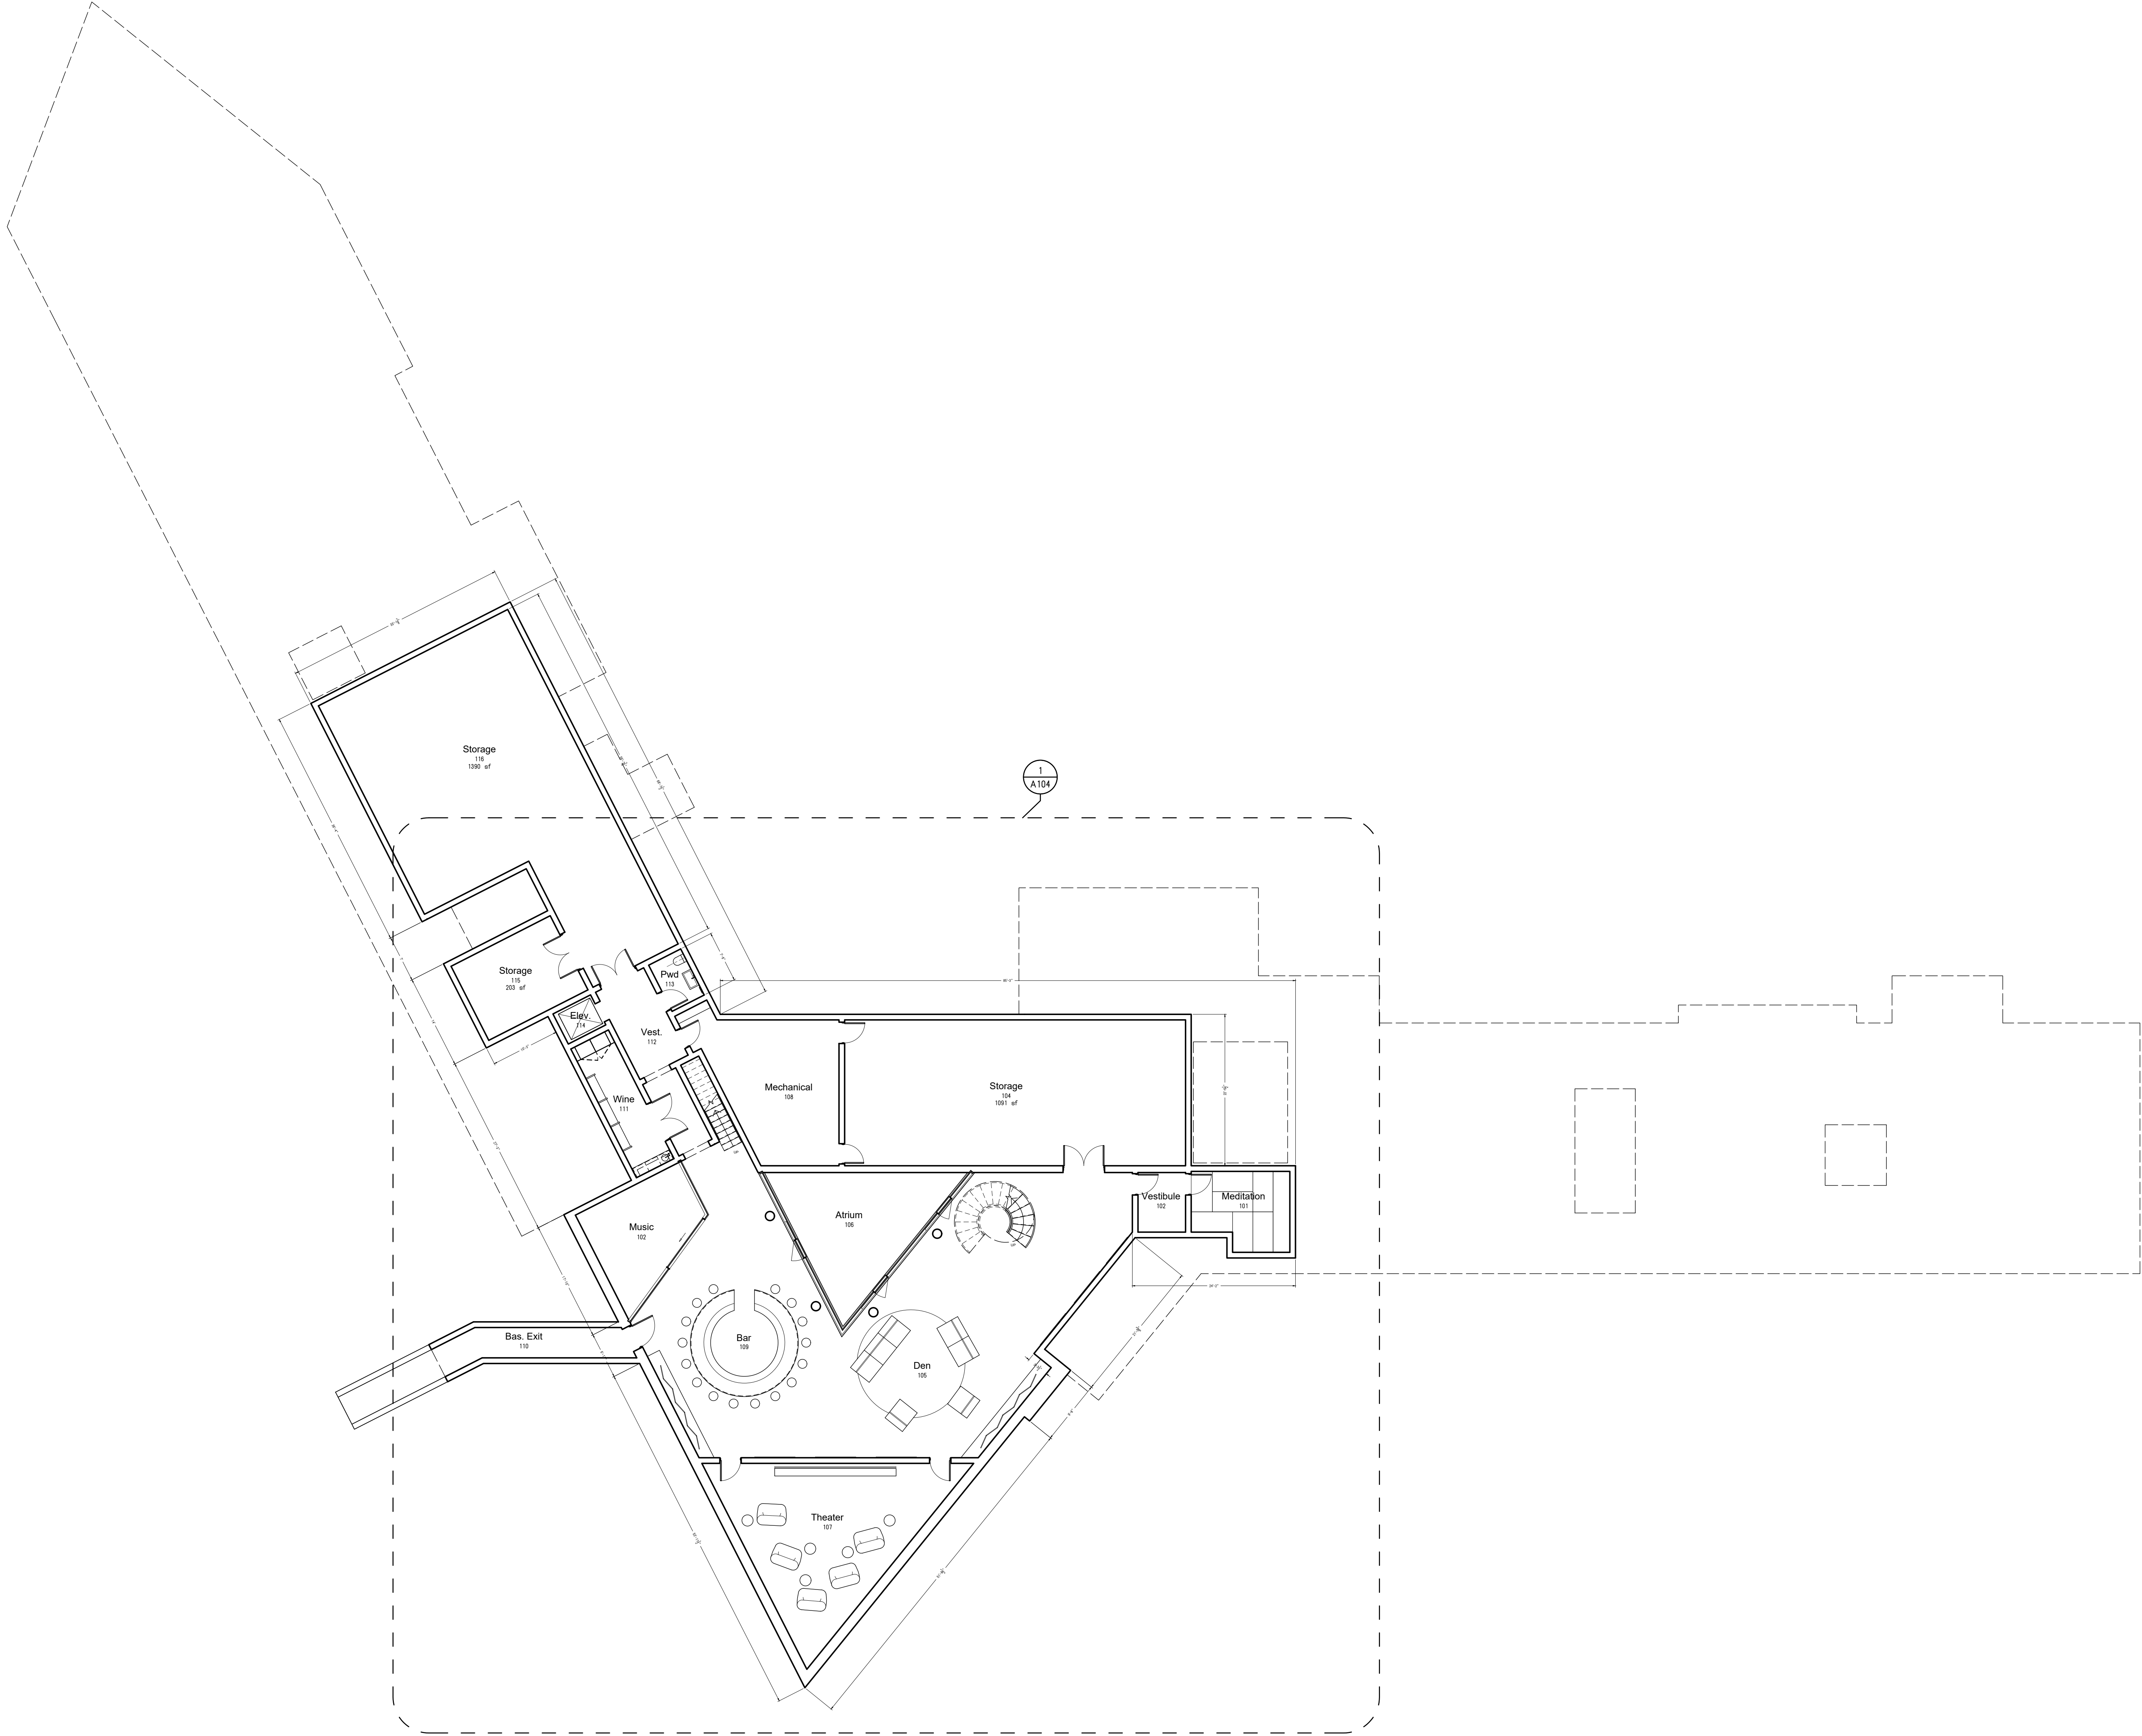

NOTES

10/14/24 City Council
No. Date Issuance

Ogasawara
Residence

23 Crest Road
Rolling Hills, CA 90274

STAMPS

ARCHITECT OF RECORD

Escher
GuneWardena
Architecture
1825 Wilshire Blvd., Suite 200
Los Angeles, CA 90028
Tel: 323.955.9100
Fax: 323.955.9103

OWNER
Yukiko Ogasawara
3 Flying Mane Ln
Rolling Hills, CA 90274

GENERAL CONTRACTOR
TBD
Streetname St.
Los Angeles, CA #####

STRUCTURAL ENGINEER
Nous Engineering
5050 Eagle Rock Blvd
Los Angeles, CA 90041

CIVIL ENGINEER
Boltan Engineering Corp.
25834 Narbonne Ave, Ste 210
Lomita, CA 90717

MEP ENGINEER
PAE
8000 Center Dr, 10th Fl
Los Angeles, CA 90045

LANDSCAPE ARCHITECT
Terremoto
3401 Glendale Blvd
Los Angeles, CA 90039

Basement Plan

Date: 2024/10/14
Scale: As Shown
Drawn: DRW
Checked: CHK


1 Basement Plan Overall
3/32"=1'-0"



A101



Date: 2024/10/14
Scale: As Shown
Drawn: DRW
Checked: CHK

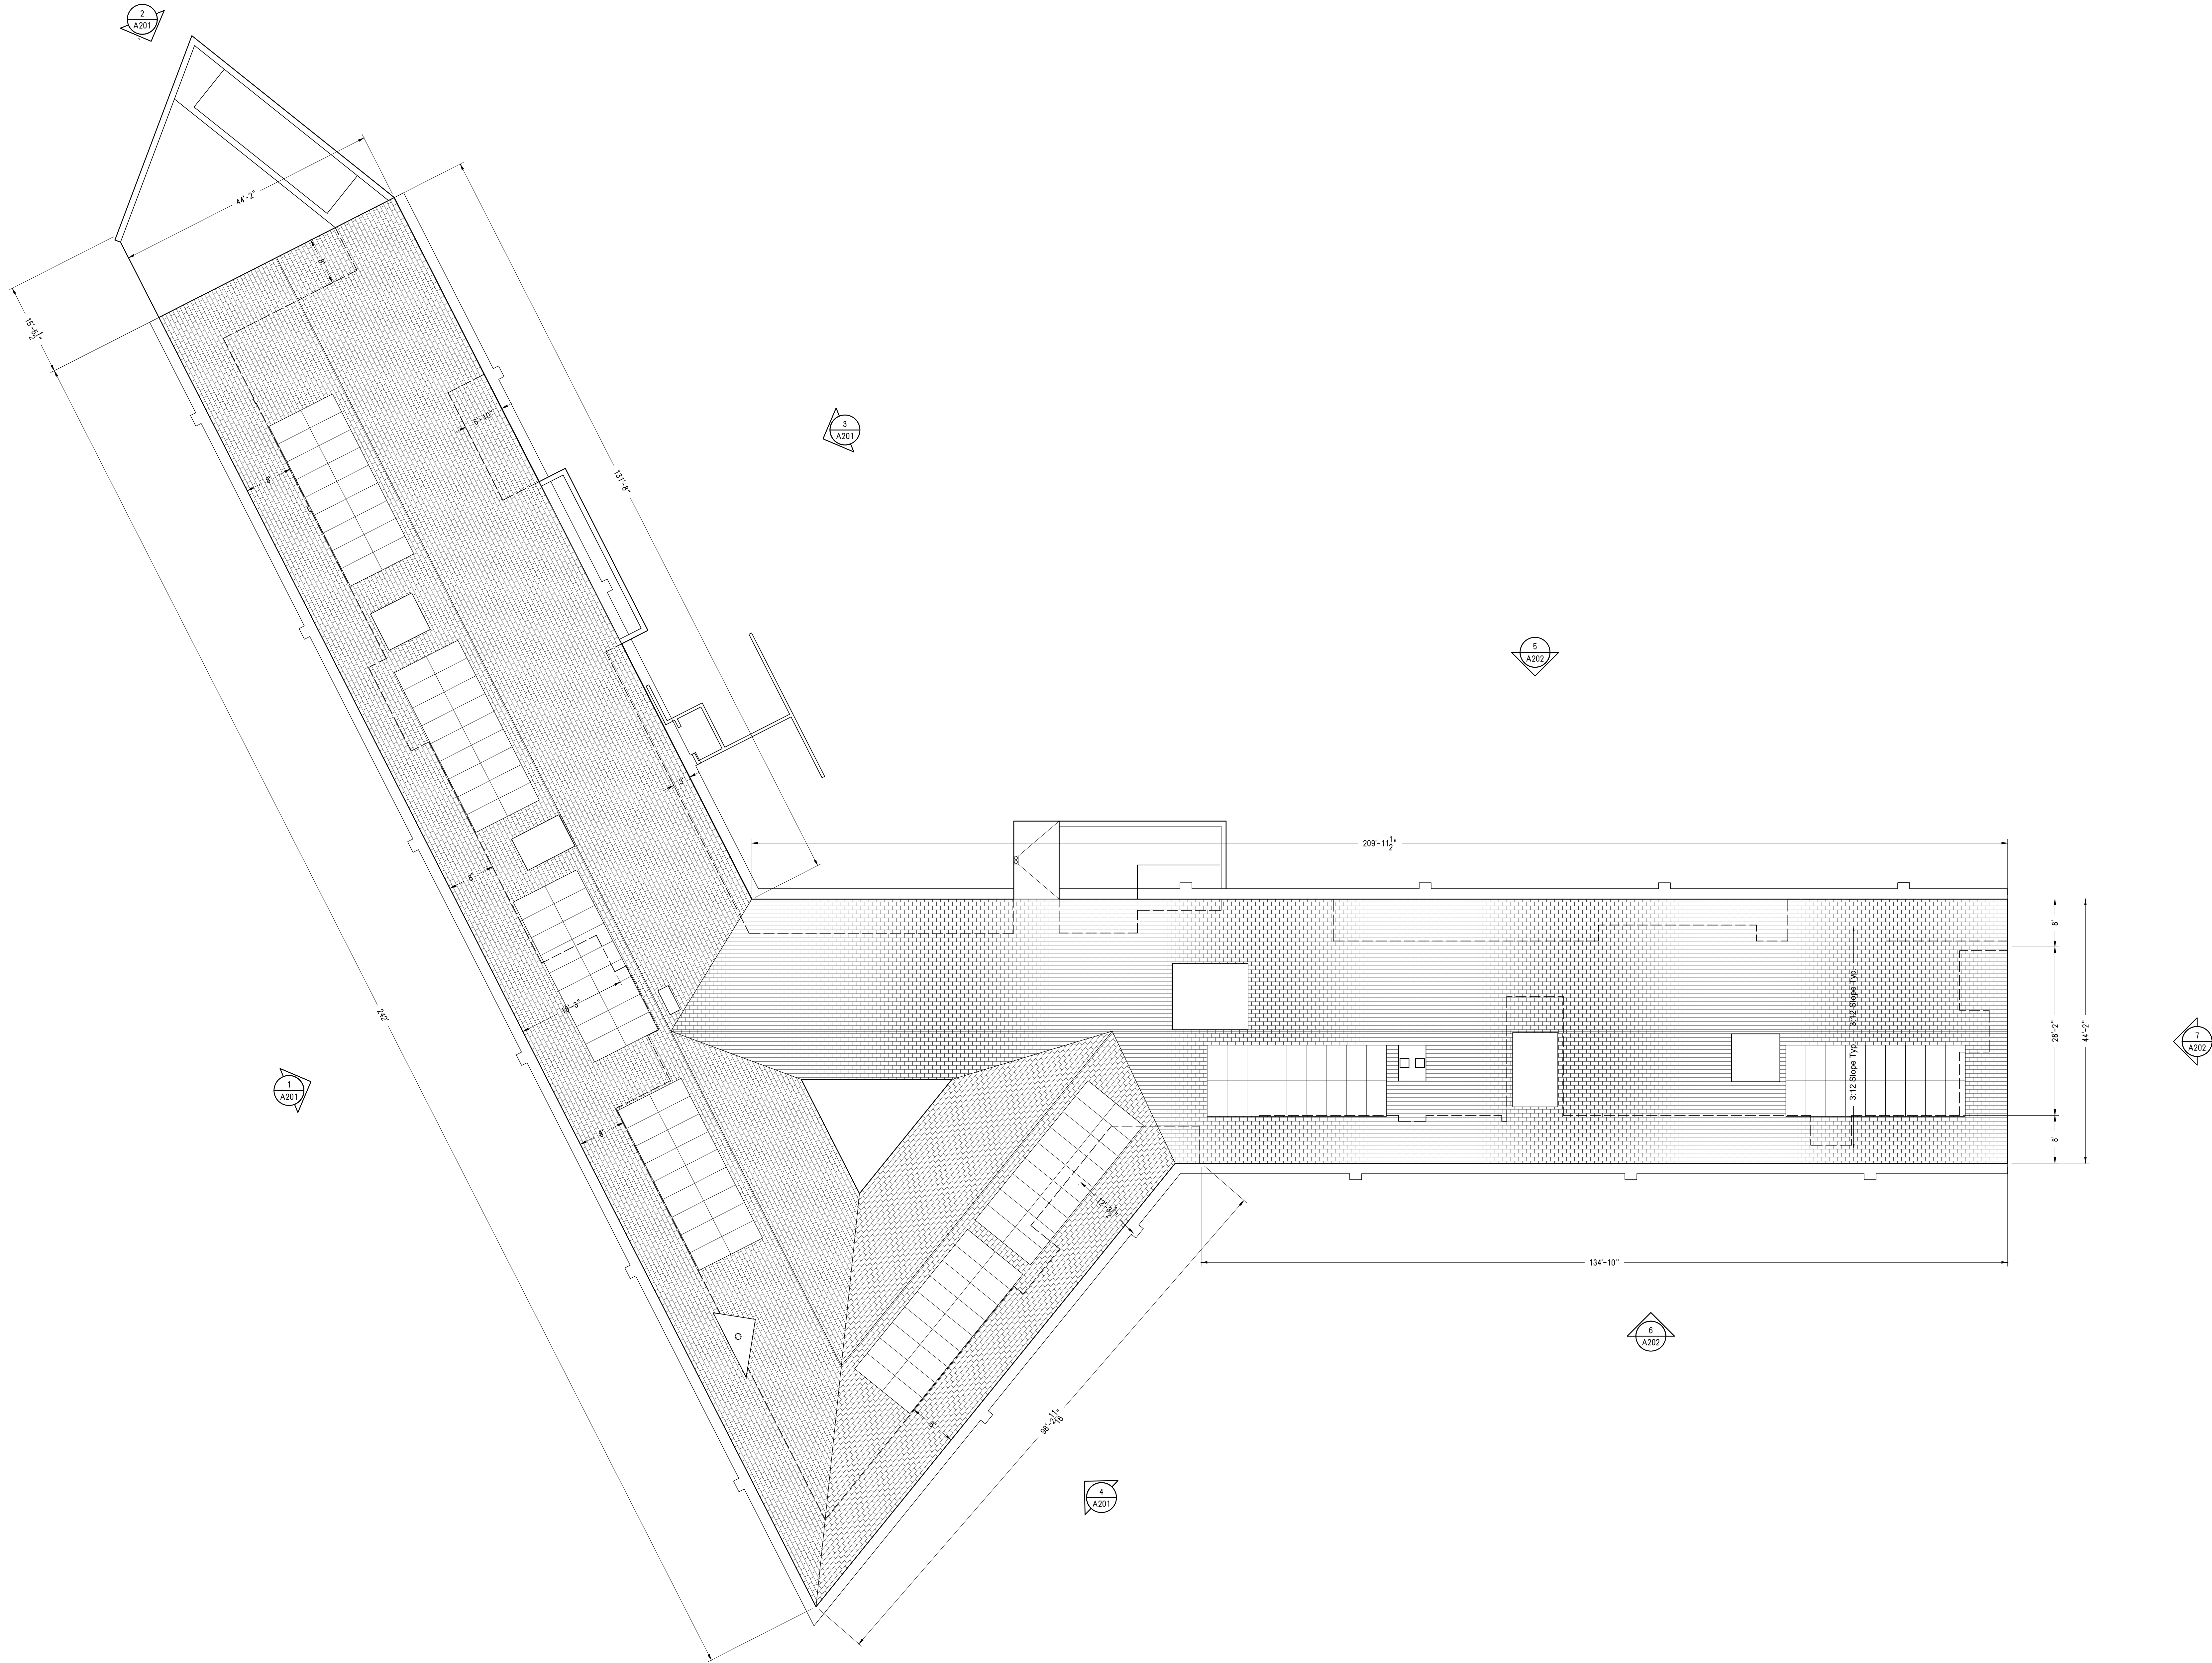

1 Roof Plan
3/32"=1'-0"



Roof Plan

Date: 2/24/10/14
Scale: As Shown
Drawn: DRW
Checked: CHK

A103

NOTES

10/14/24 City Council
No. Date Issuance

Ogasawara Residence

23 Crest Road
Rolling Hills, CA 90274

STAMPS

ARCHITECT OF RECORD

Escher
GuneWardena
Architecture
1825 Wilshire Blvd., Suite 200
Los Angeles, CA 90028
Tel: 323.955.9100
Fax: 323.955.9100

OWNER
Yukiko Ogasawara
3 Flying Mane Ln
Rolling Hills, CA 90274

GENERAL CONTRACTOR
TBD
1111 Streetname St.
Los Angeles, CA #####

STRUCTURAL ENGINEER
Nous Engineering
5050 Eagle Rock Blvd
Los Angeles, CA 90041

CIVIL ENGINEER
Boltan Engineering Corp.
25834 Narbonne Ave, Ste 210
Lomita, CA 90717

MEP ENGINEER
PAE
8000 Center Dr, 10th Fl
Los Angeles, CA 90045

LANDSCAPE ARCHITECT
Terremoto
3401 Glendale Blvd
Los Angeles, CA 90039

Ogasawara
Residence

ARCHITECT OF RECORD

OWNER
Yukiko Ogasawara
3 Flying Mane Ln
Rolling Hills, CA 90274

GENERAL CONTRACTOR
TBD
Streetname St.
Los Angeles, CA #####

STRUCTURAL ENGINEER
Nous Engineering
5050 Eagle Rock Blvd
Los Angeles, CA 90041

CIVIL ENGINEER
Bolton Engineering Corp.
25834 Narbonne Ave, Ste 210
Lomita, CA 90717

MEP ENGINEER
PAE
6060 Center Dr, 10th Flr
Los Angeles, CA 90045

LANDSCAPE ARCHITECT
Terremoto
3401 Glendale Blvd
Los Angeles, CA 90039


THESE DATA AND CONCLUSIONS ARE THE PROPERTY OF ECHOLINCEUTICS, INC.





First Floor Plan East Wing

Date: 2024/10/14
Scale: As Shown
Drawn: DRW
Checked: CHK

A105

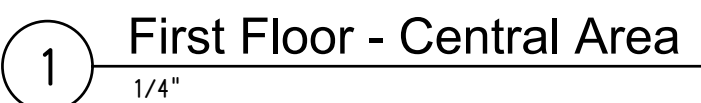


A106

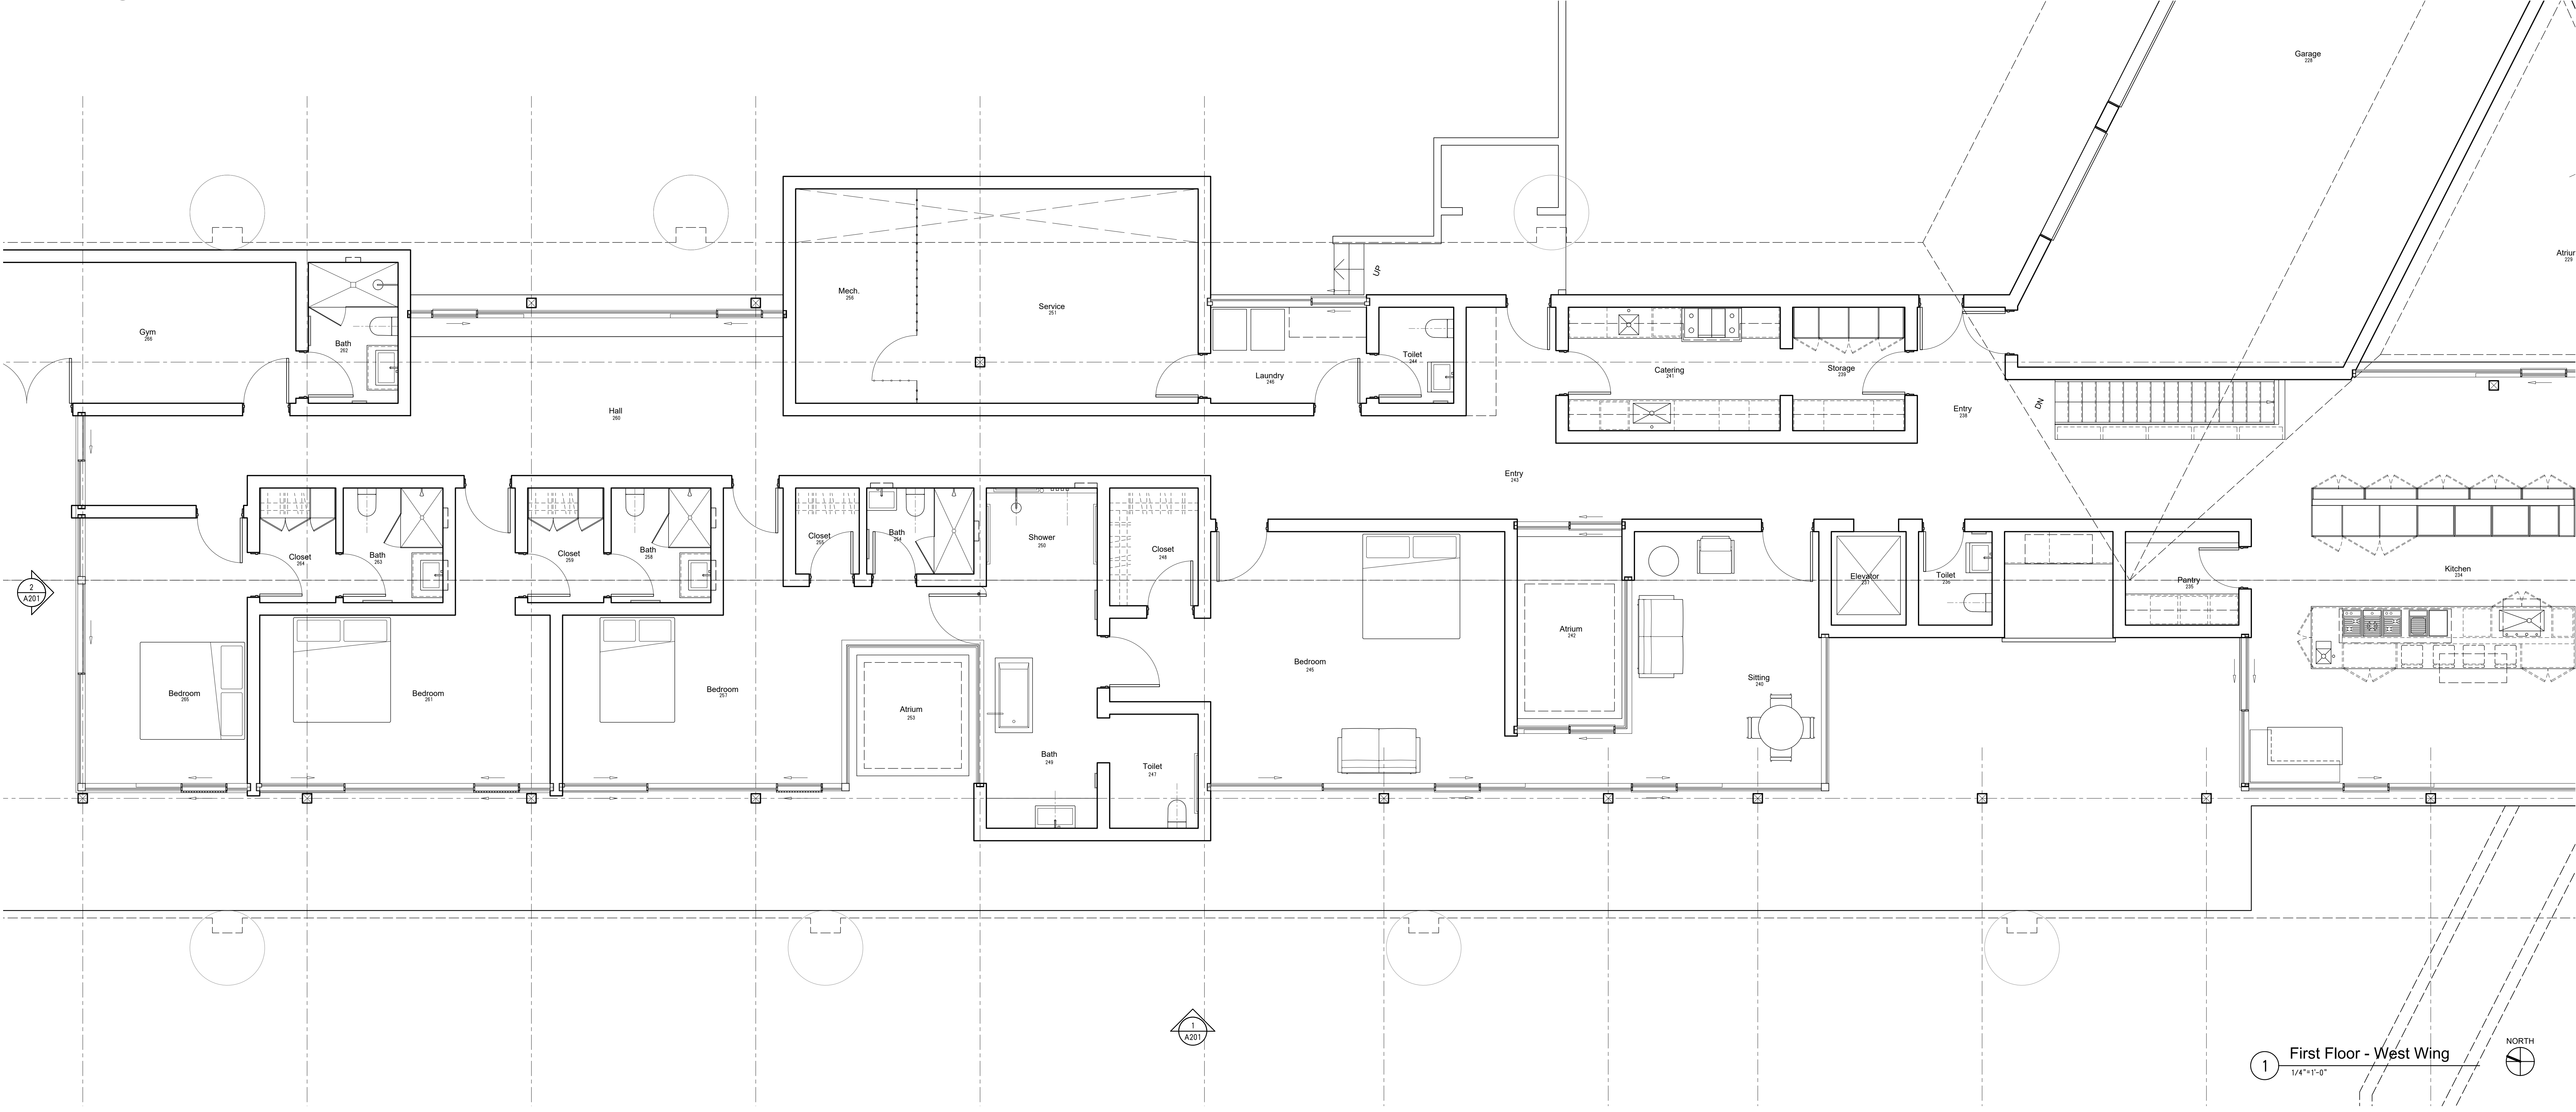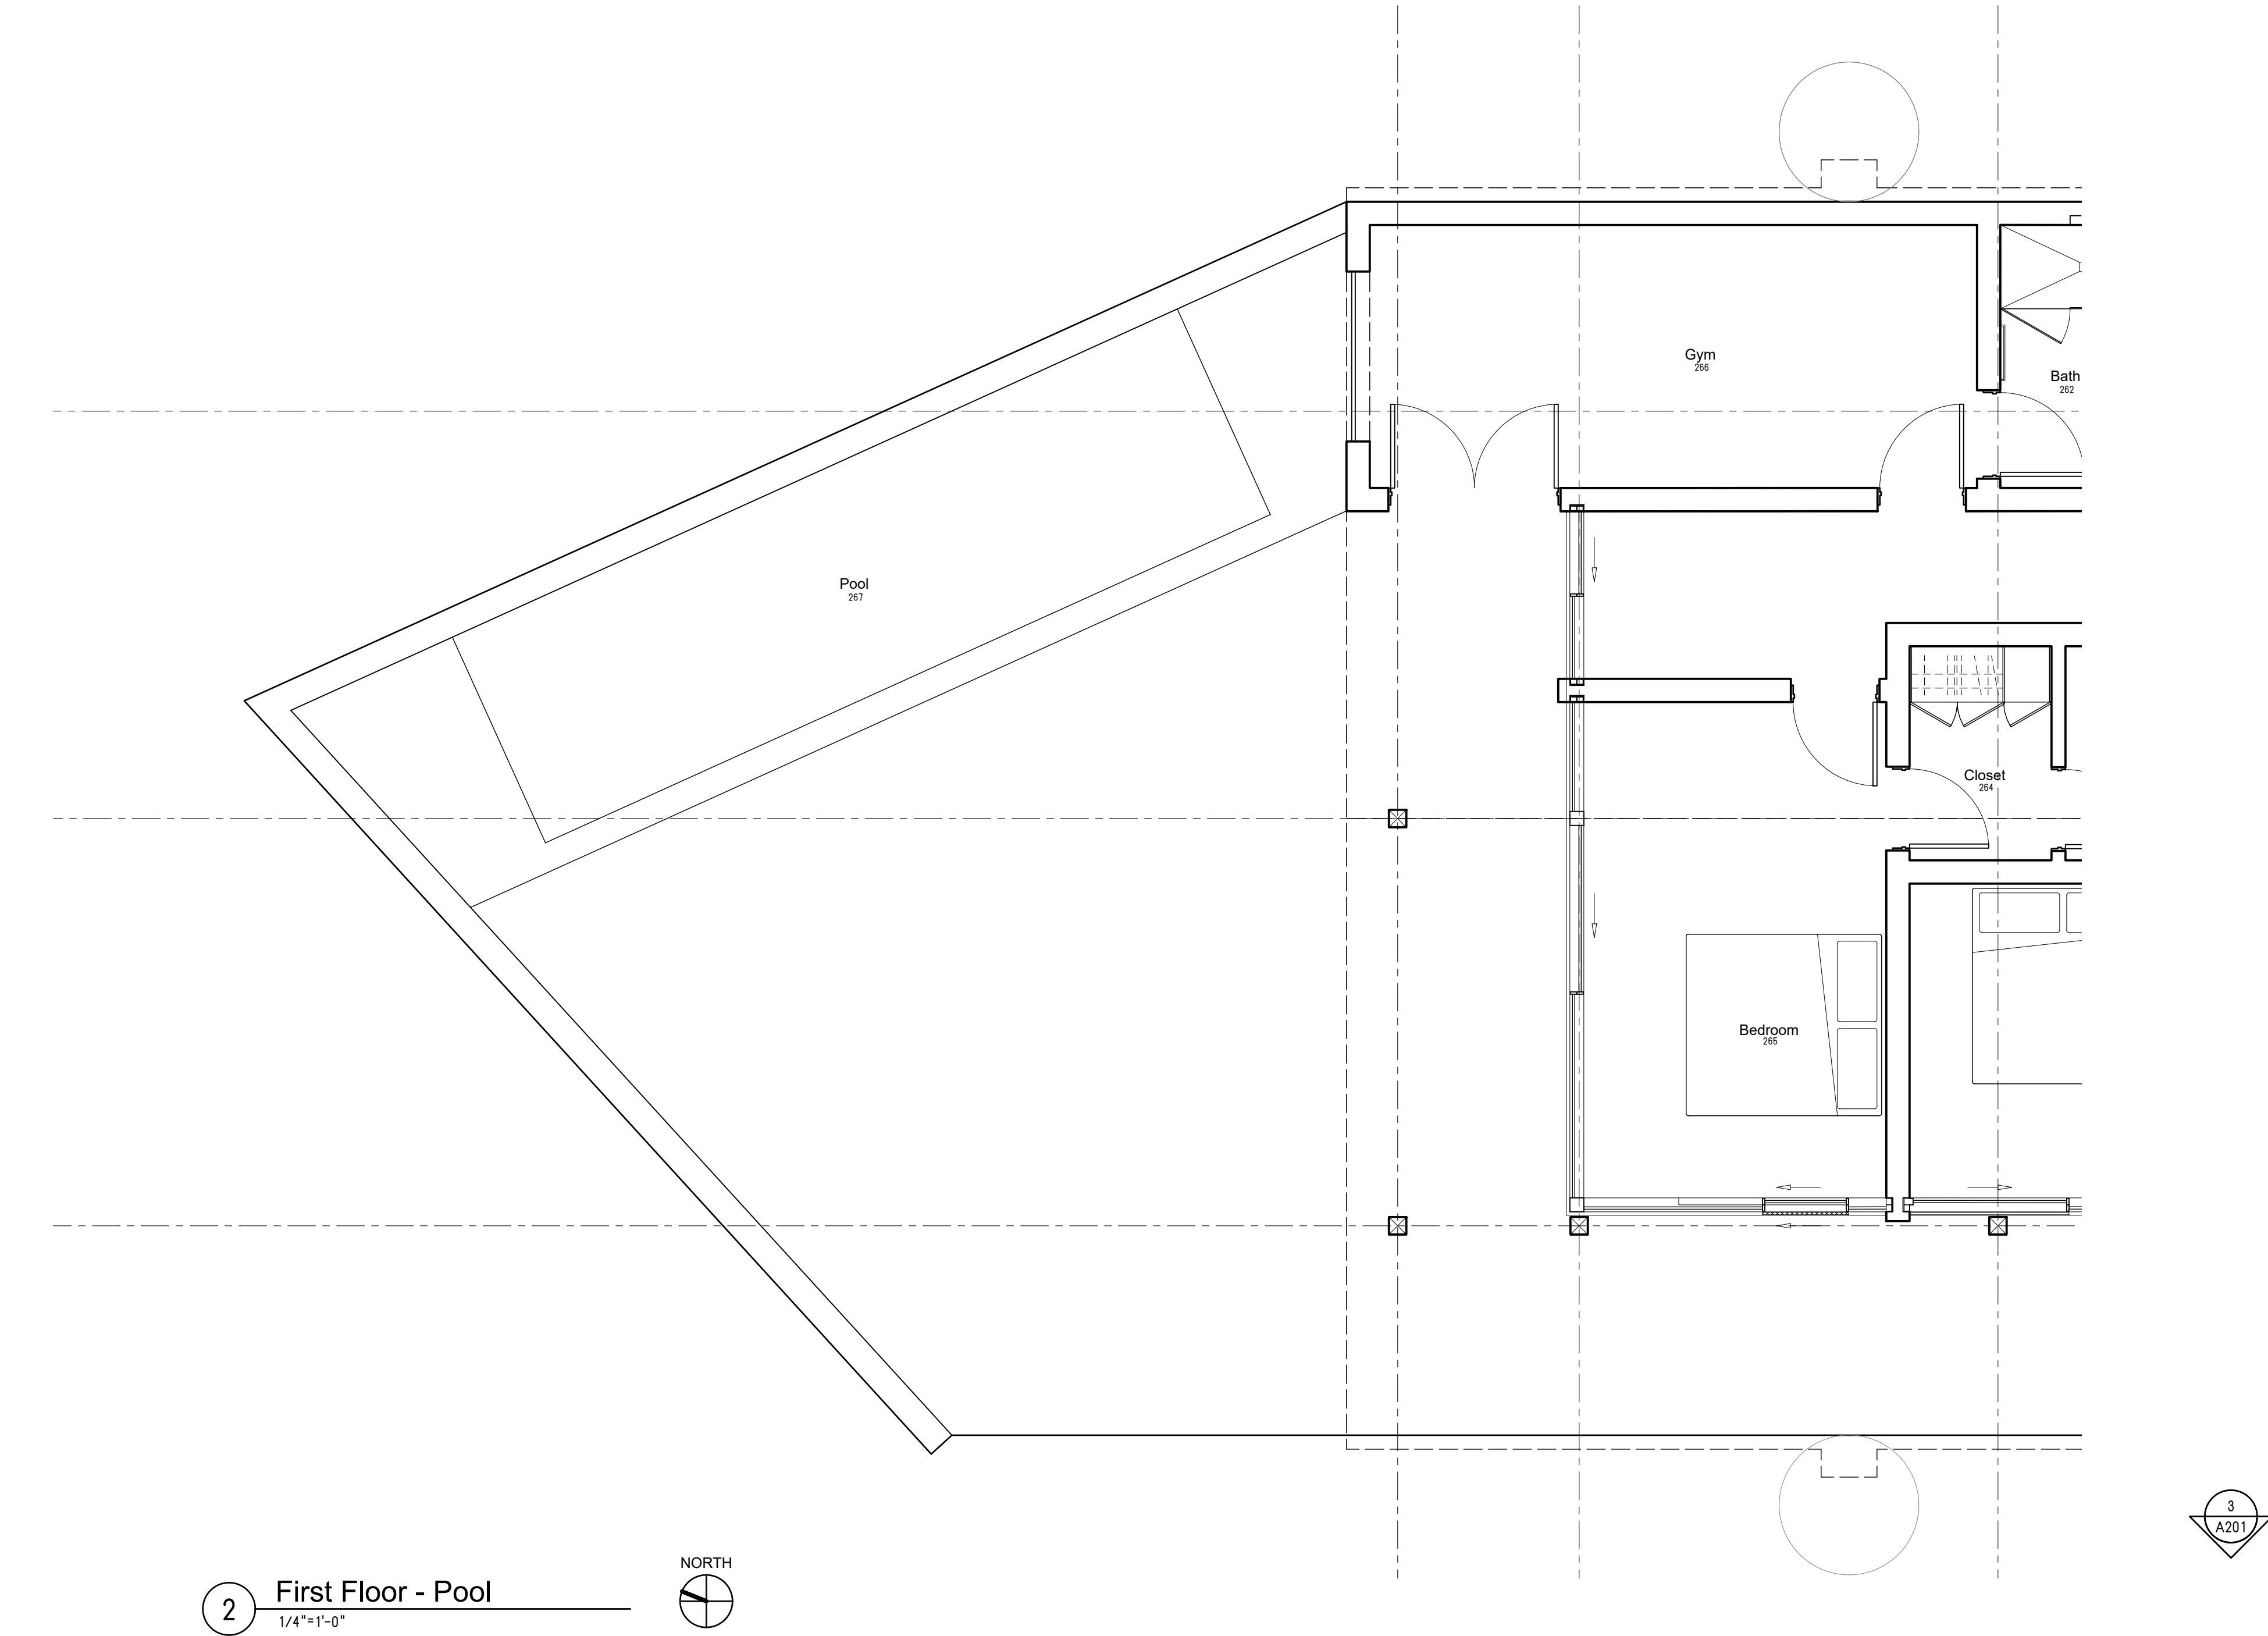

Material Key



1 Douglas Fir

 



2 Natural Stone




3 Slate, Grey




4 Paint, White

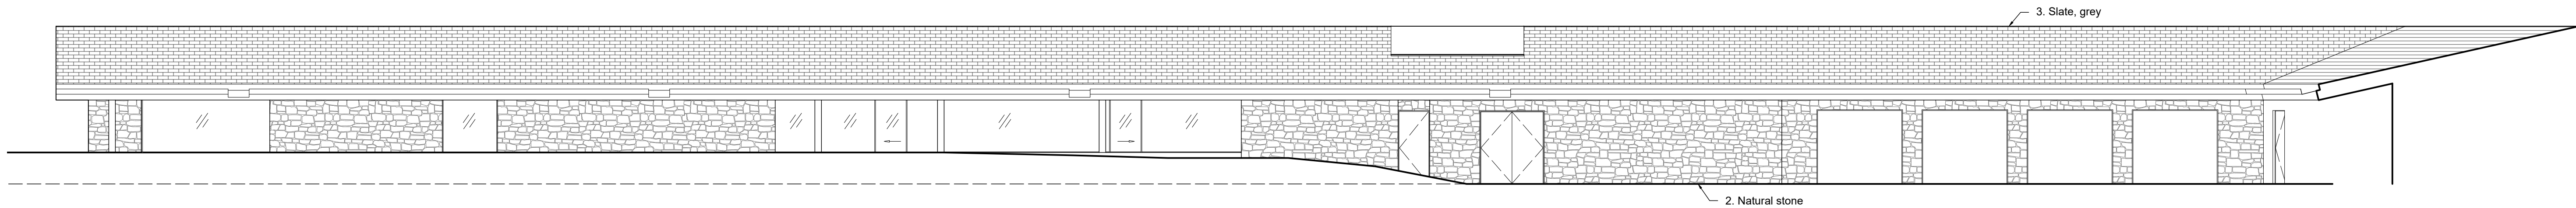 


5 North Building Elevation
1/8"=1'-0"

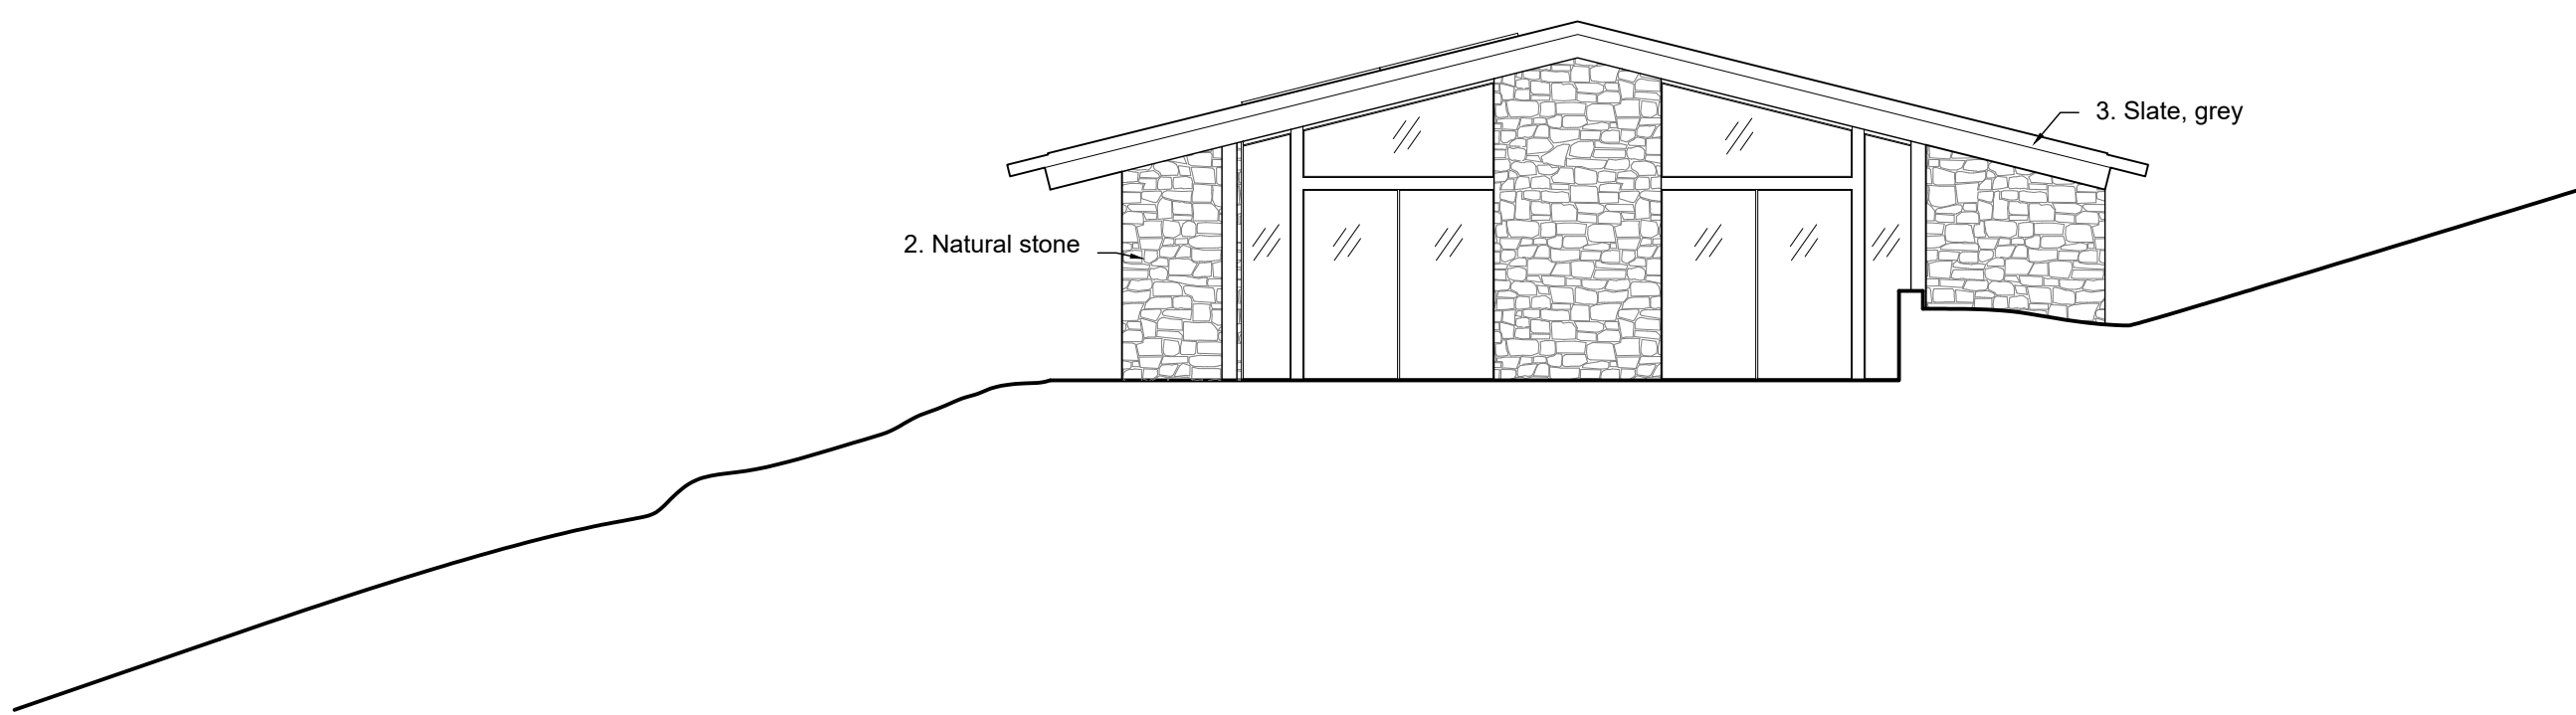


7 East Building Elevation
1/8"=1'-0"

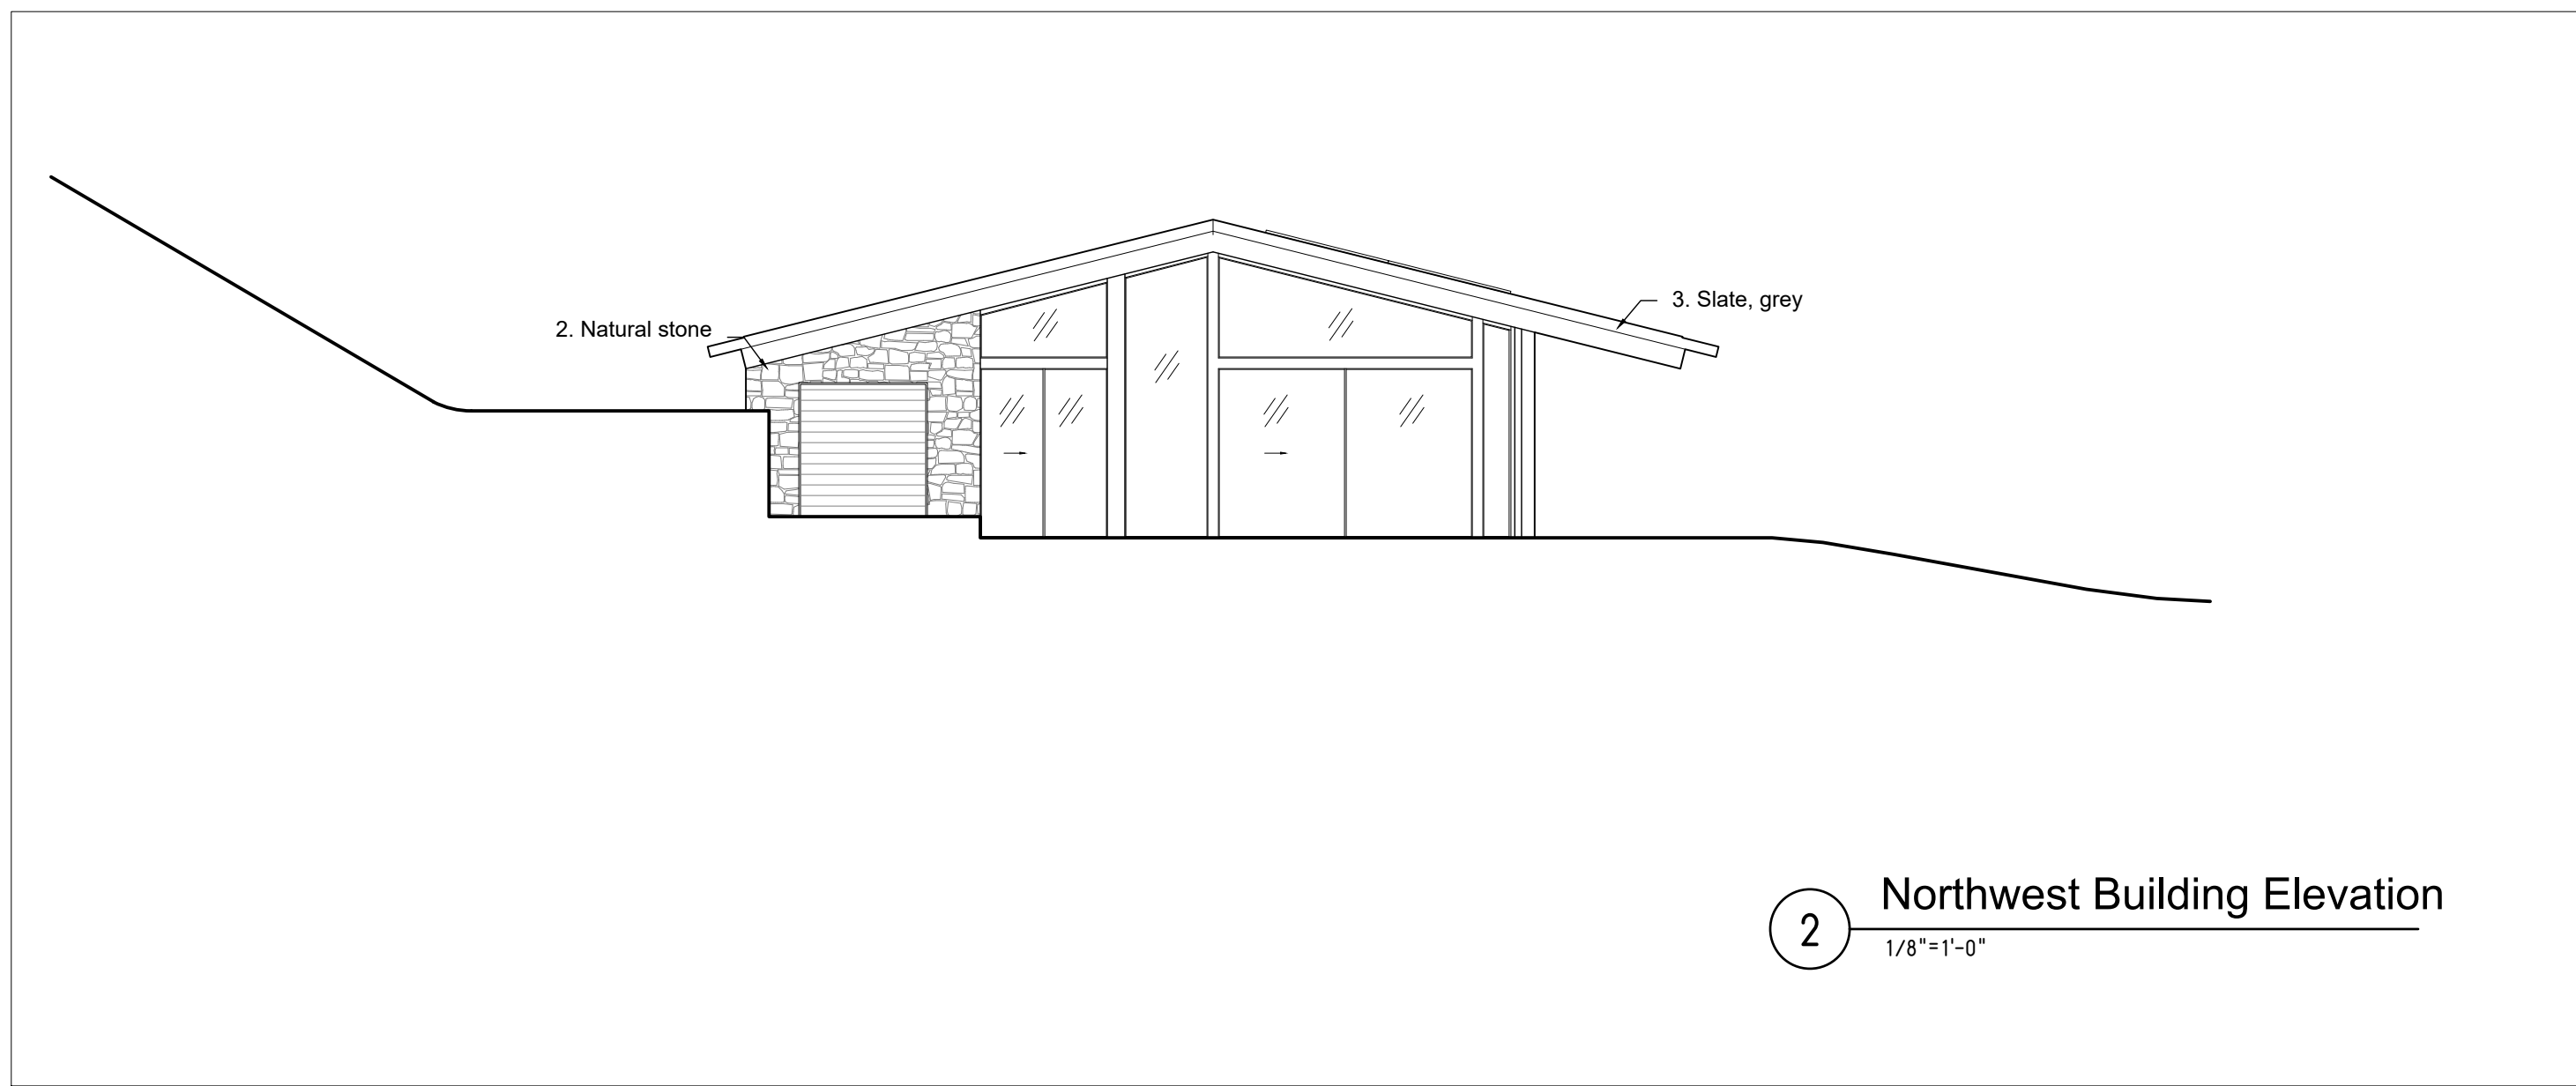


2 Northwest Building Elevation
1/8"=1'-0"

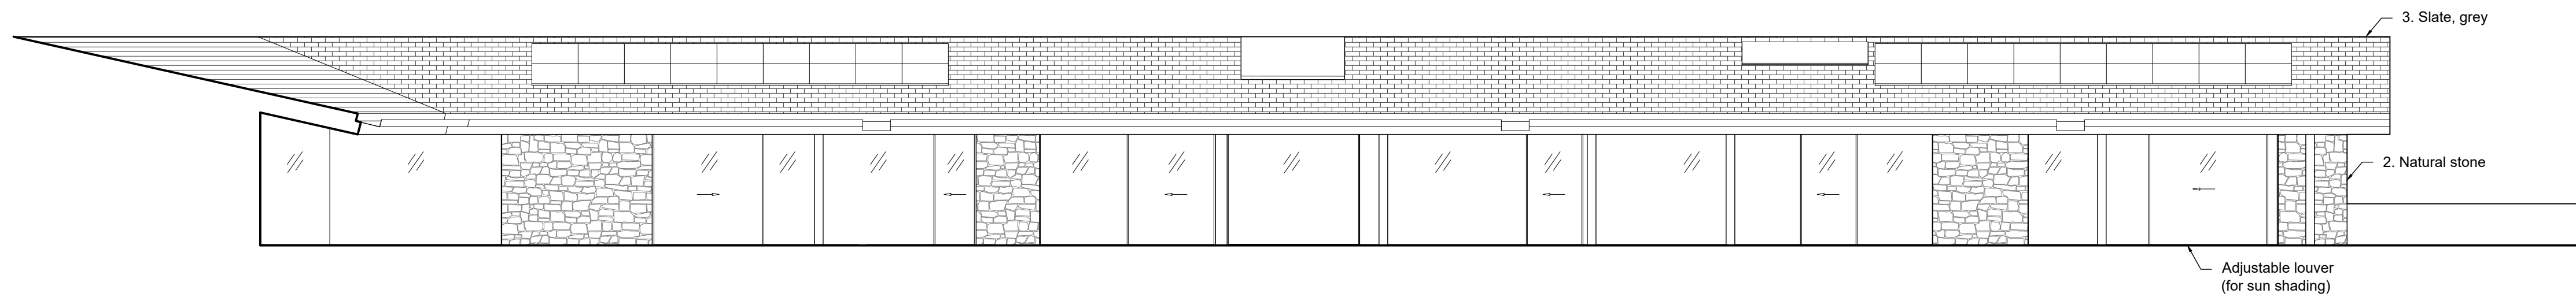


6 South Building Elevation
1/8"=1'-0"

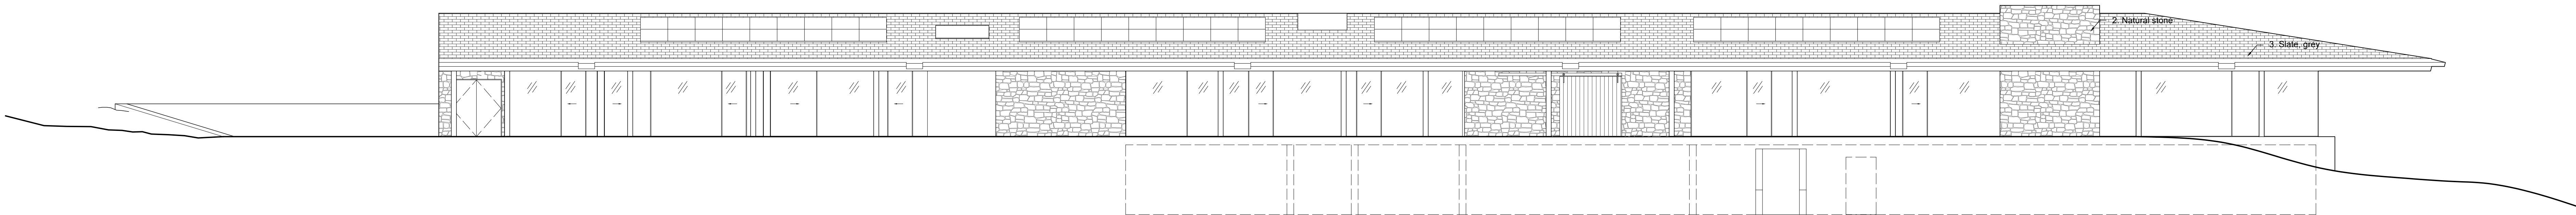

1 Southwest Building Elevation
1/8"=1'-0"

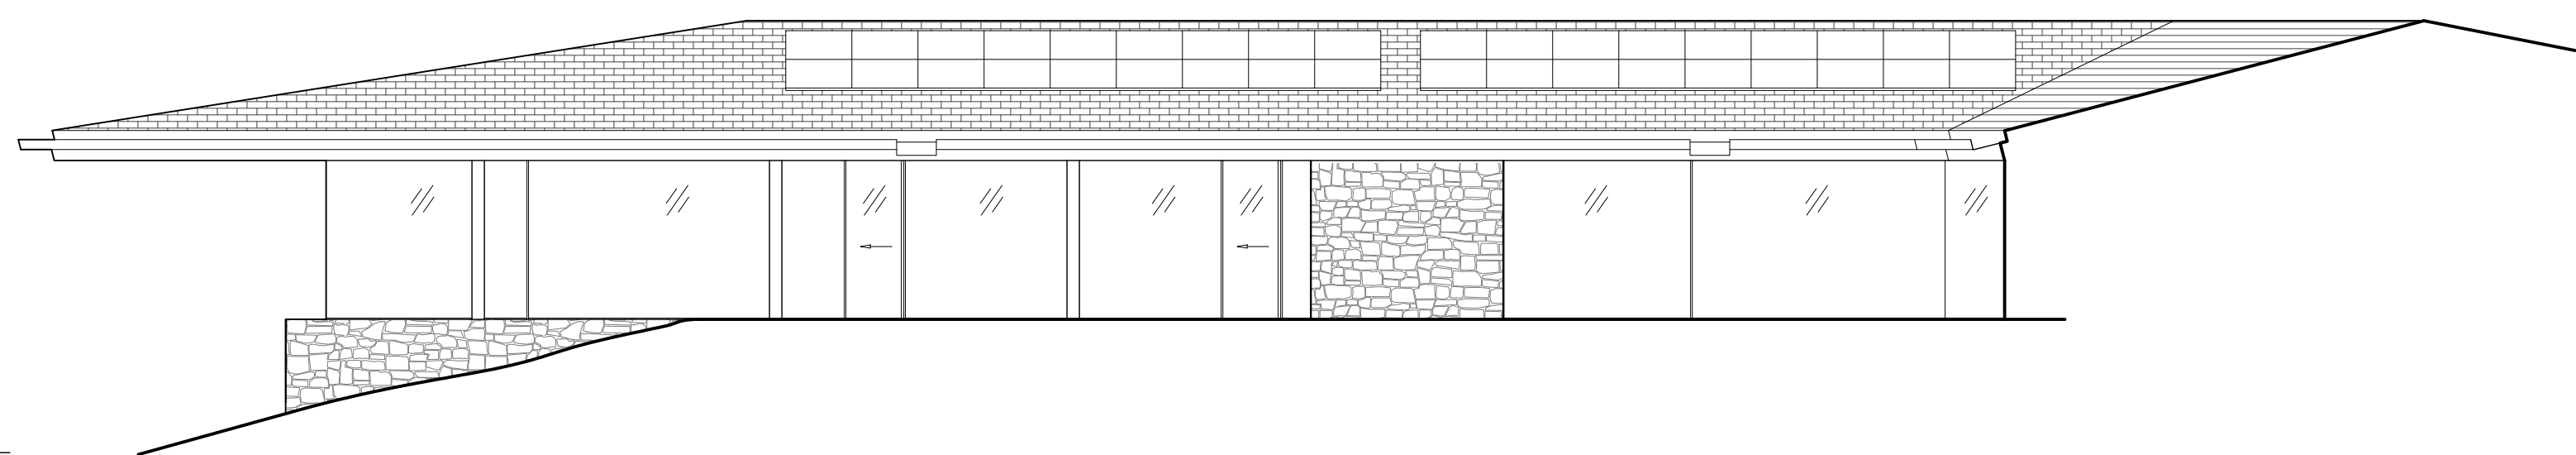

4 Southeast Building Elevation
1/8"=1'-0"

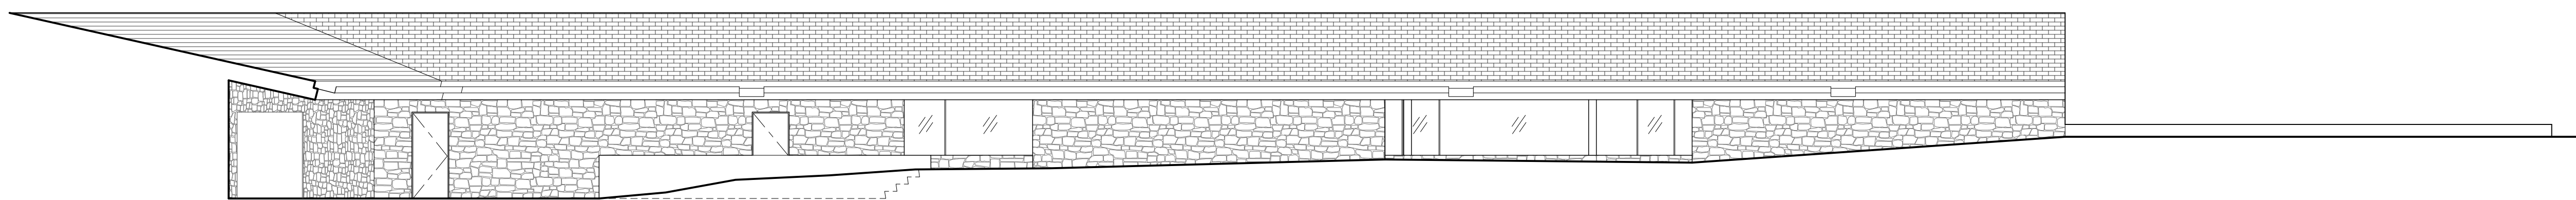

3 Northeast Building Elevation
1/8"=1'-0"

NOTES

Ogasawara Residence

23 Crest Road
Rolling Hills, CA 90274

STAMPS

ARCHITECT OF RECORD

Escher
GuneWardena
Architecture
1800 Stoneham Ave., Suite 200
Los Angeles, CA 90028
Tel: 323.955.9100
Fax: 323.955.9100

OWNER
Yukiko Ogasawara
3 Flying Mane Ln
Rolling Hills, CA 90274

GENERAL CONTRACTOR
TBD
1811 Streetname St.
Los Angeles CA #####

STRUCTURAL ENGINEER
Nous Engineering
5050 Eagle Rock Blvd
Los Angeles, CA 90041

CIVIL ENGINEER
Boltin Engineering Corp.
25834 Narbonne Ave, Ste 210
Lomita, CA 90717

MEP ENGINEER
PAE
6000 Center Dr, 10th Fl
Los Angeles, CA 90045

LANDSCAPE ARCHITECT
Terremoto
3401 Glendale Blvd
Los Angeles, CA 90039

Main Residence
Building Elevations

Date: 2024/10/14
Scale: As Shown
Drawn: DRW
Checked: CHK

A108

Ogasawara
Residence

23 Crest Road
Rolling Hills, CA 90274

STAMPS

ARCHITECT OF RECORD

**Escher
GuneWardena
Architecture**
1425 S. Main St., Suite 200
Los Angeles, CA 90028
Tel: 323.985.9100
Fax: 323.985.9103

OWNER
Yukiko Ogasawara
3 Flying Mane Ln
Rolling Hills, CA 90274

GENERAL CONTRACTOR
TBD
Mill Streetname St.
Los Angeles, CA #####

STRUCTURAL ENGINEER
Nous Engineering
5550 Eagle Rock Blvd
Los Angeles, CA 90041

CIVIL ENGINEER
Bottom Engineering Corp.
25834 Narbonne Ave, Ste 210
Lomita, CA 90717


MEP ENGINEER
PAE
8050 Center Dr, 10th Fl
Los Angeles, CA 90045

LANDSCAPE ARCHITECT
Terremoto
3401 Glendale Blvd
Los Angeles, CA 90039


Stable Plans and
Elevations

Date: 2024/10/14
Scale: As Shown
Drawn: DRW
Checked: CHK


A109

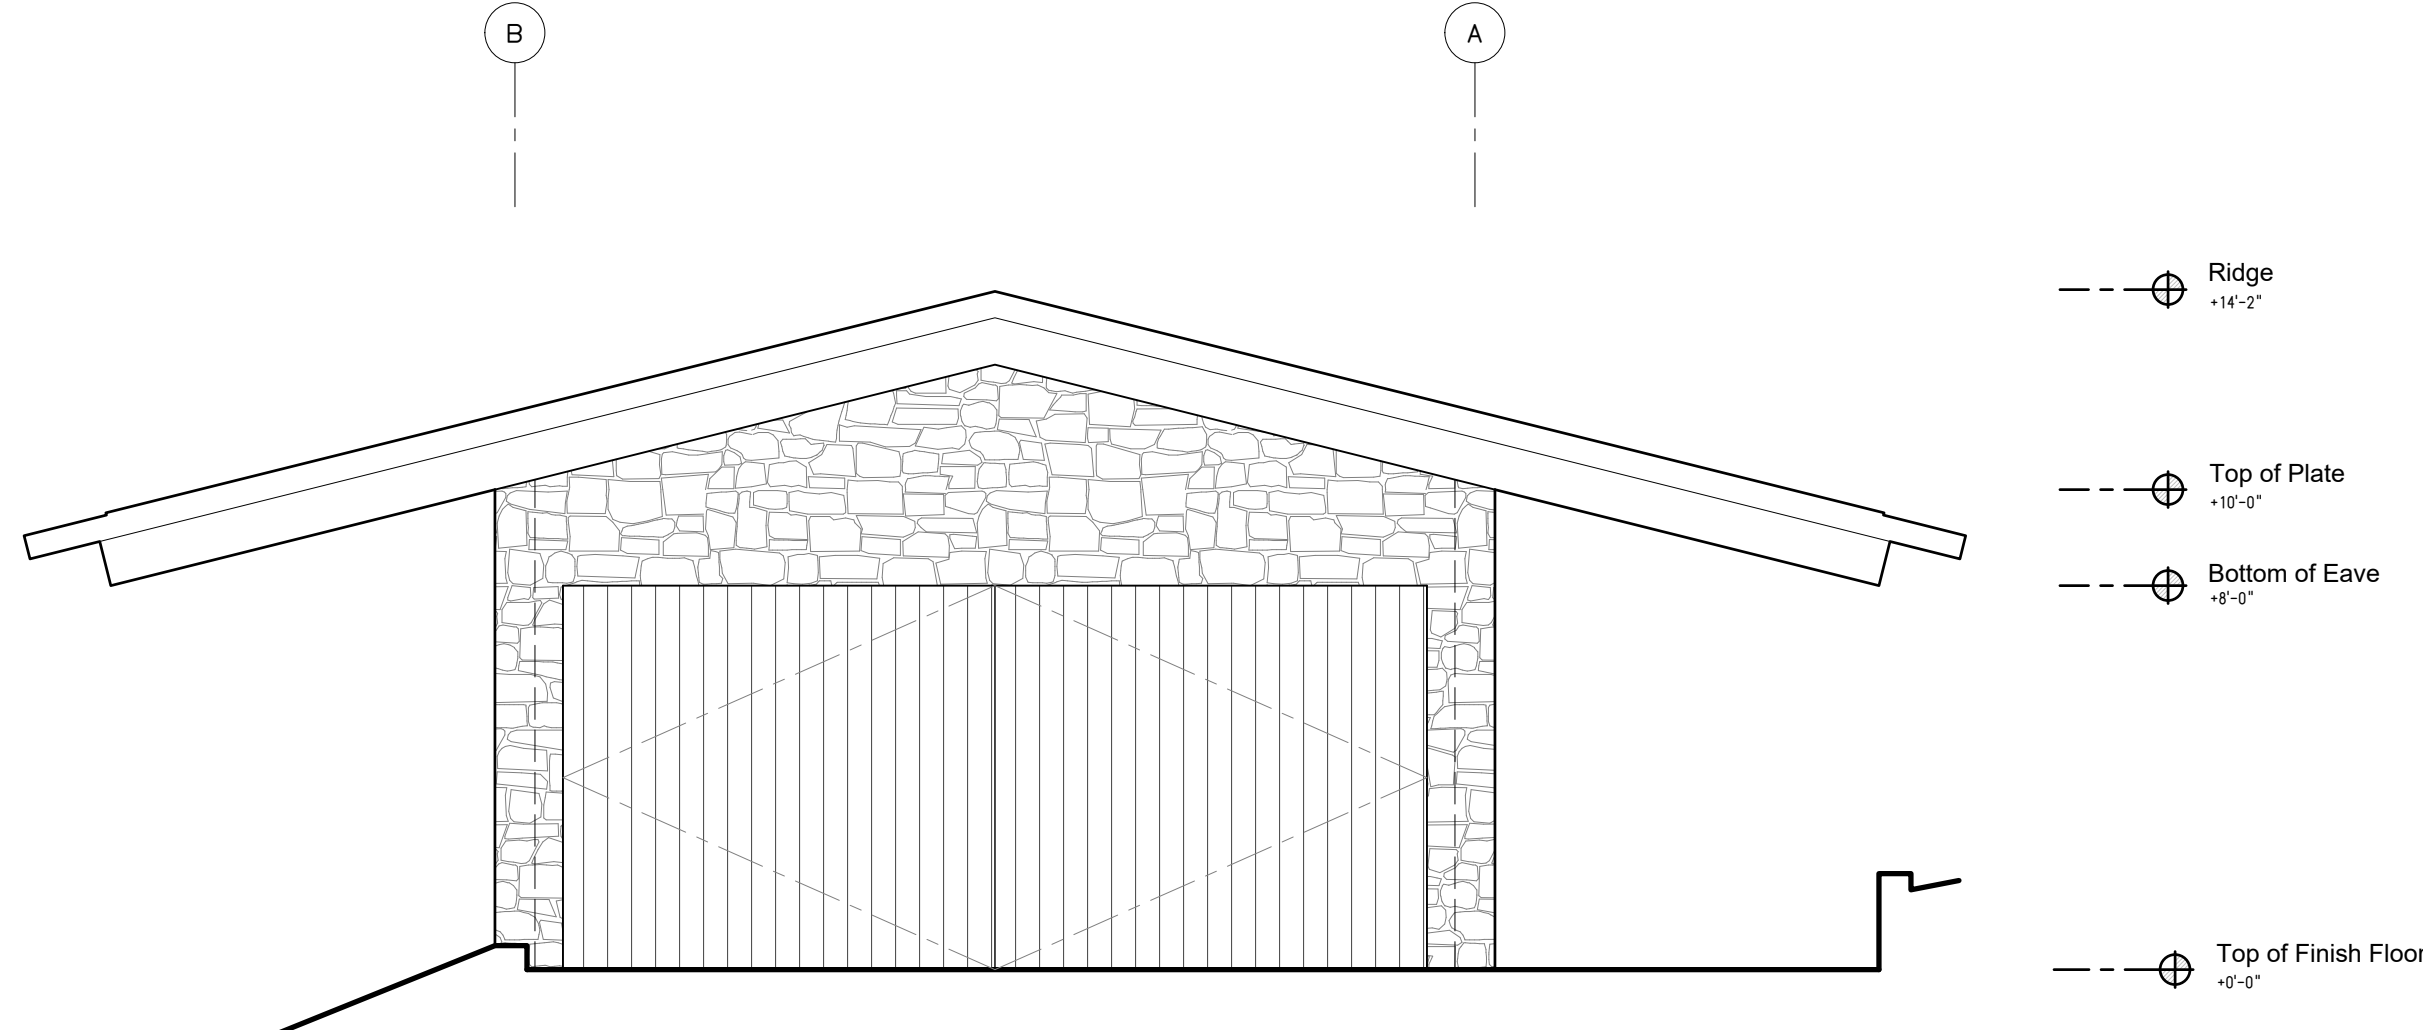


6 East Building Elevation
1/4"=1'-0"

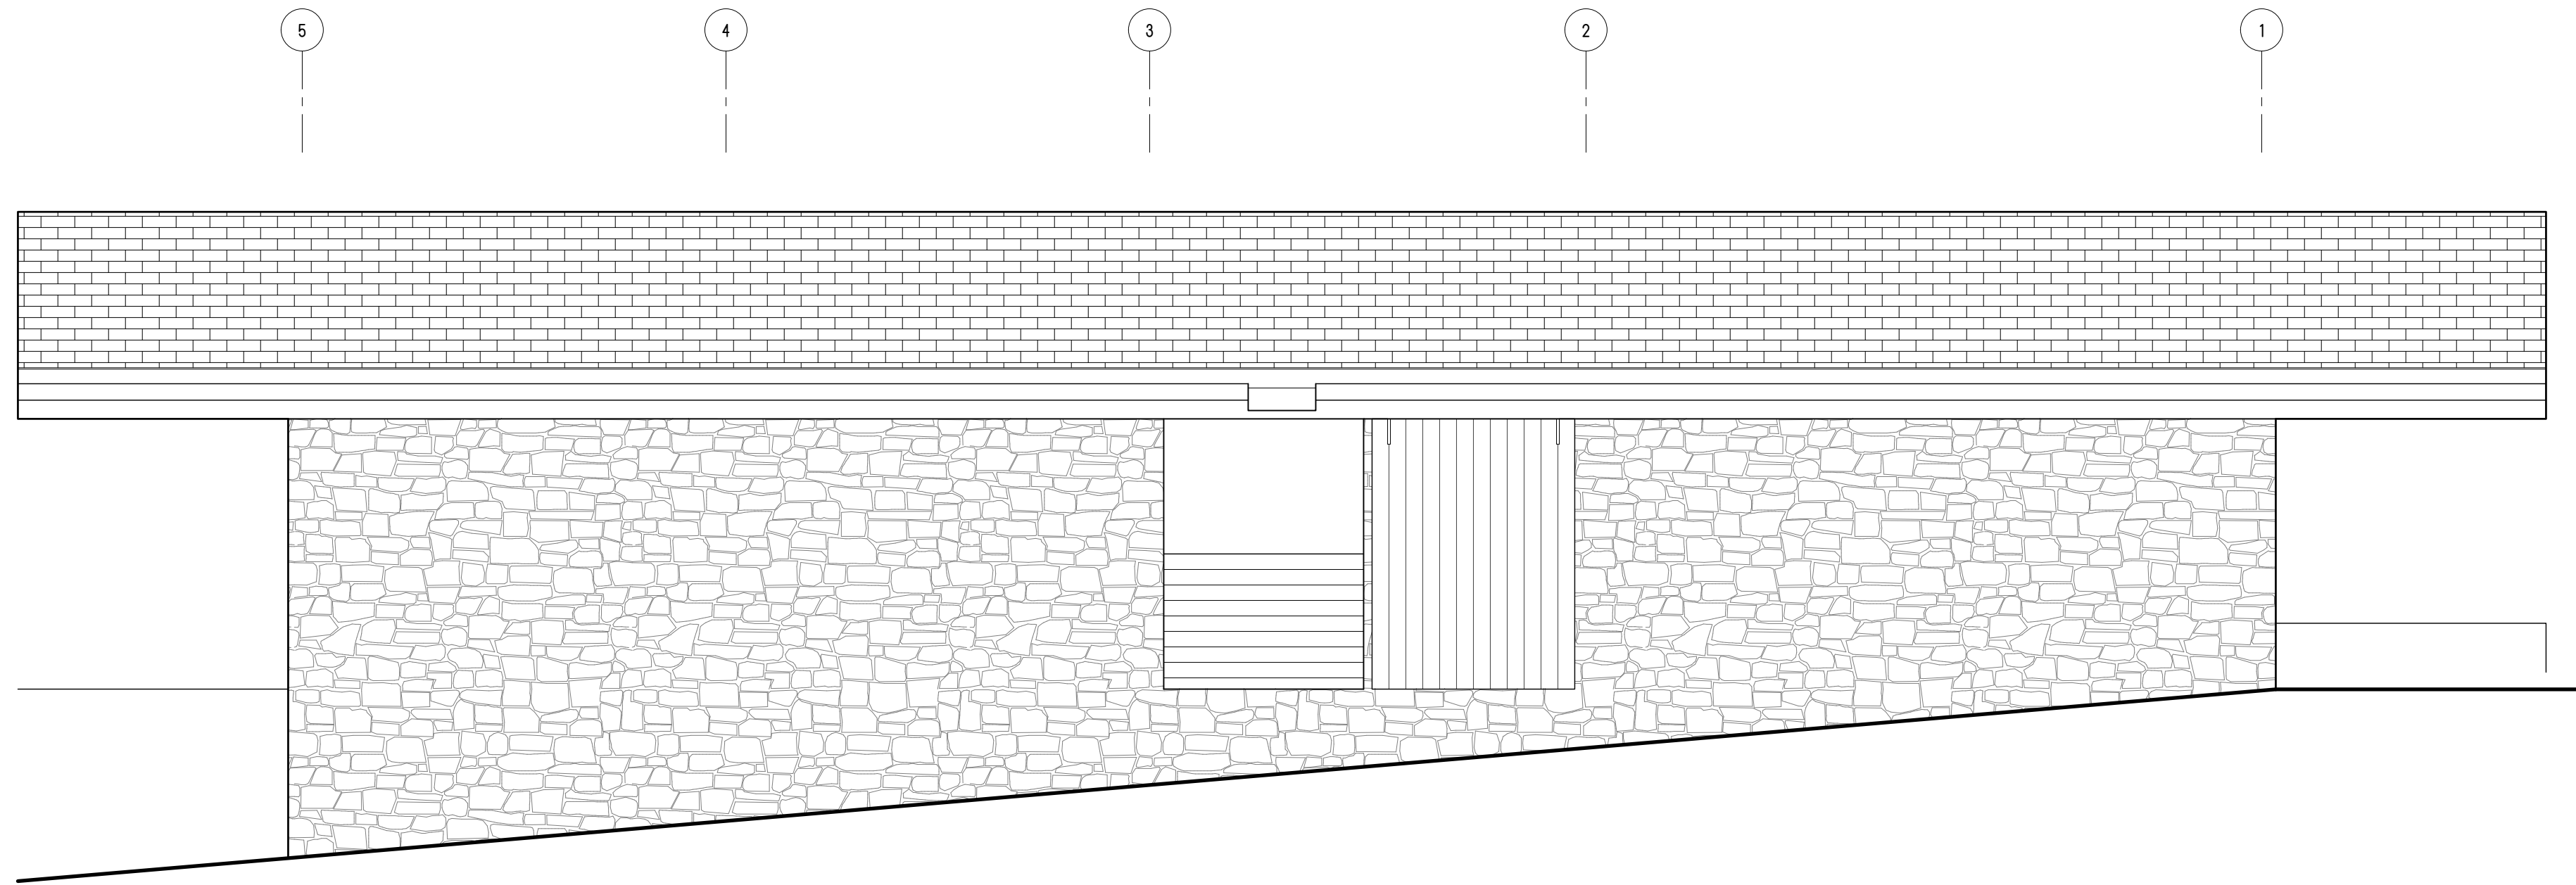


5 South Building Elevation
1/4"=1'-0"

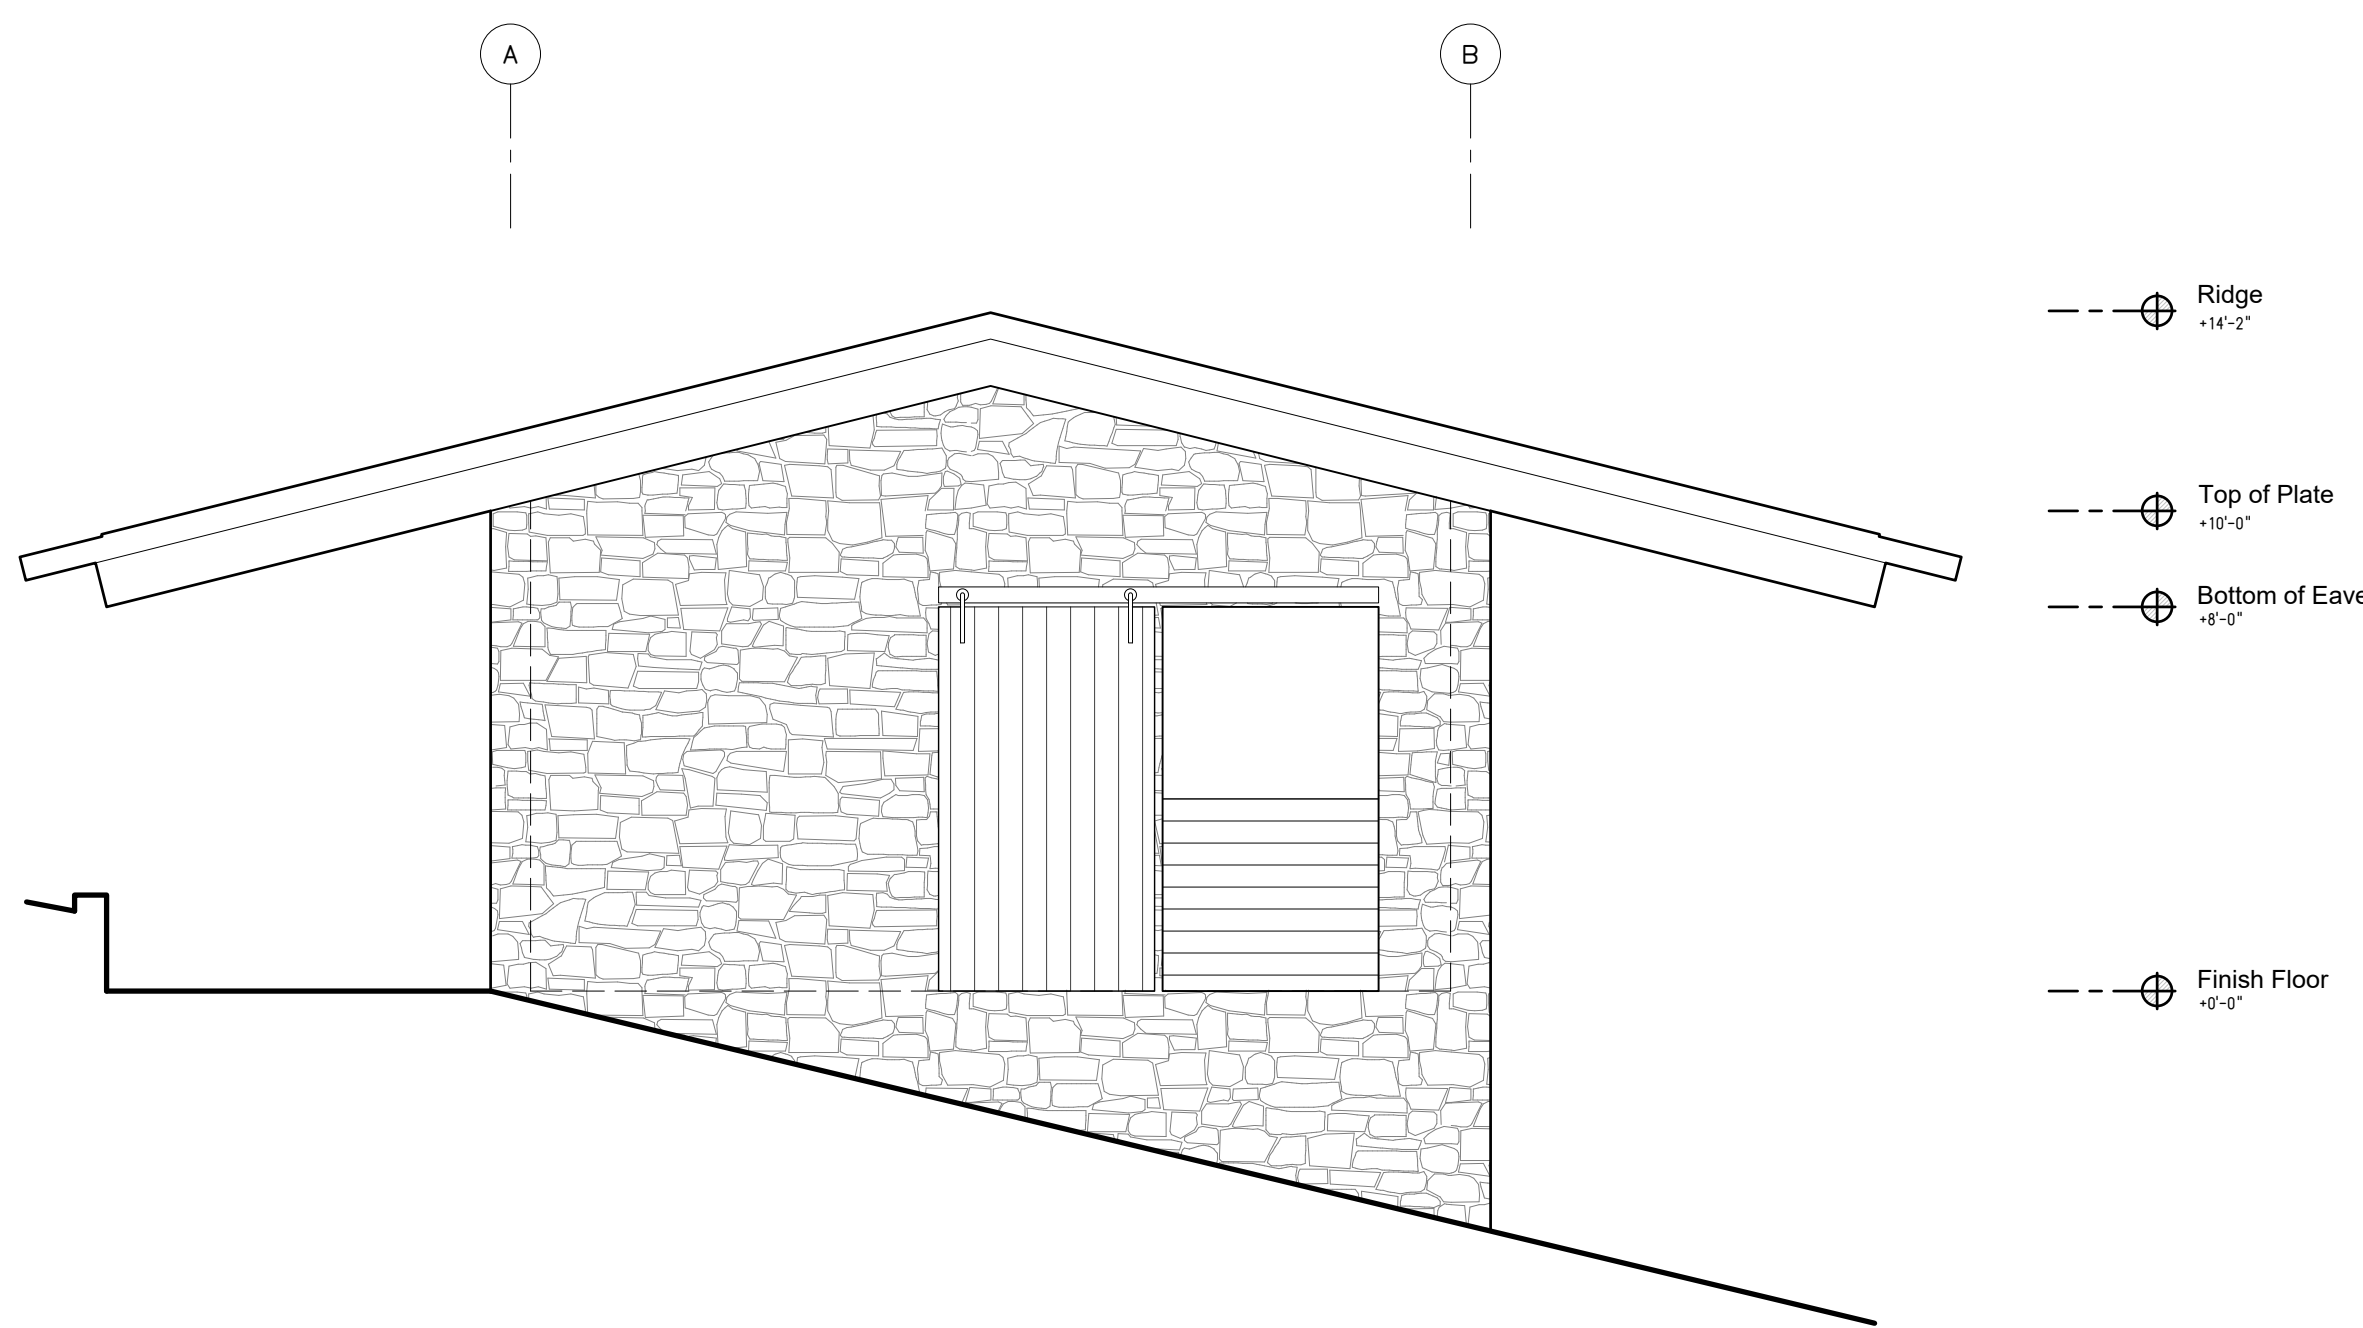


4 West Building Elevation
1/4"=1'-0"

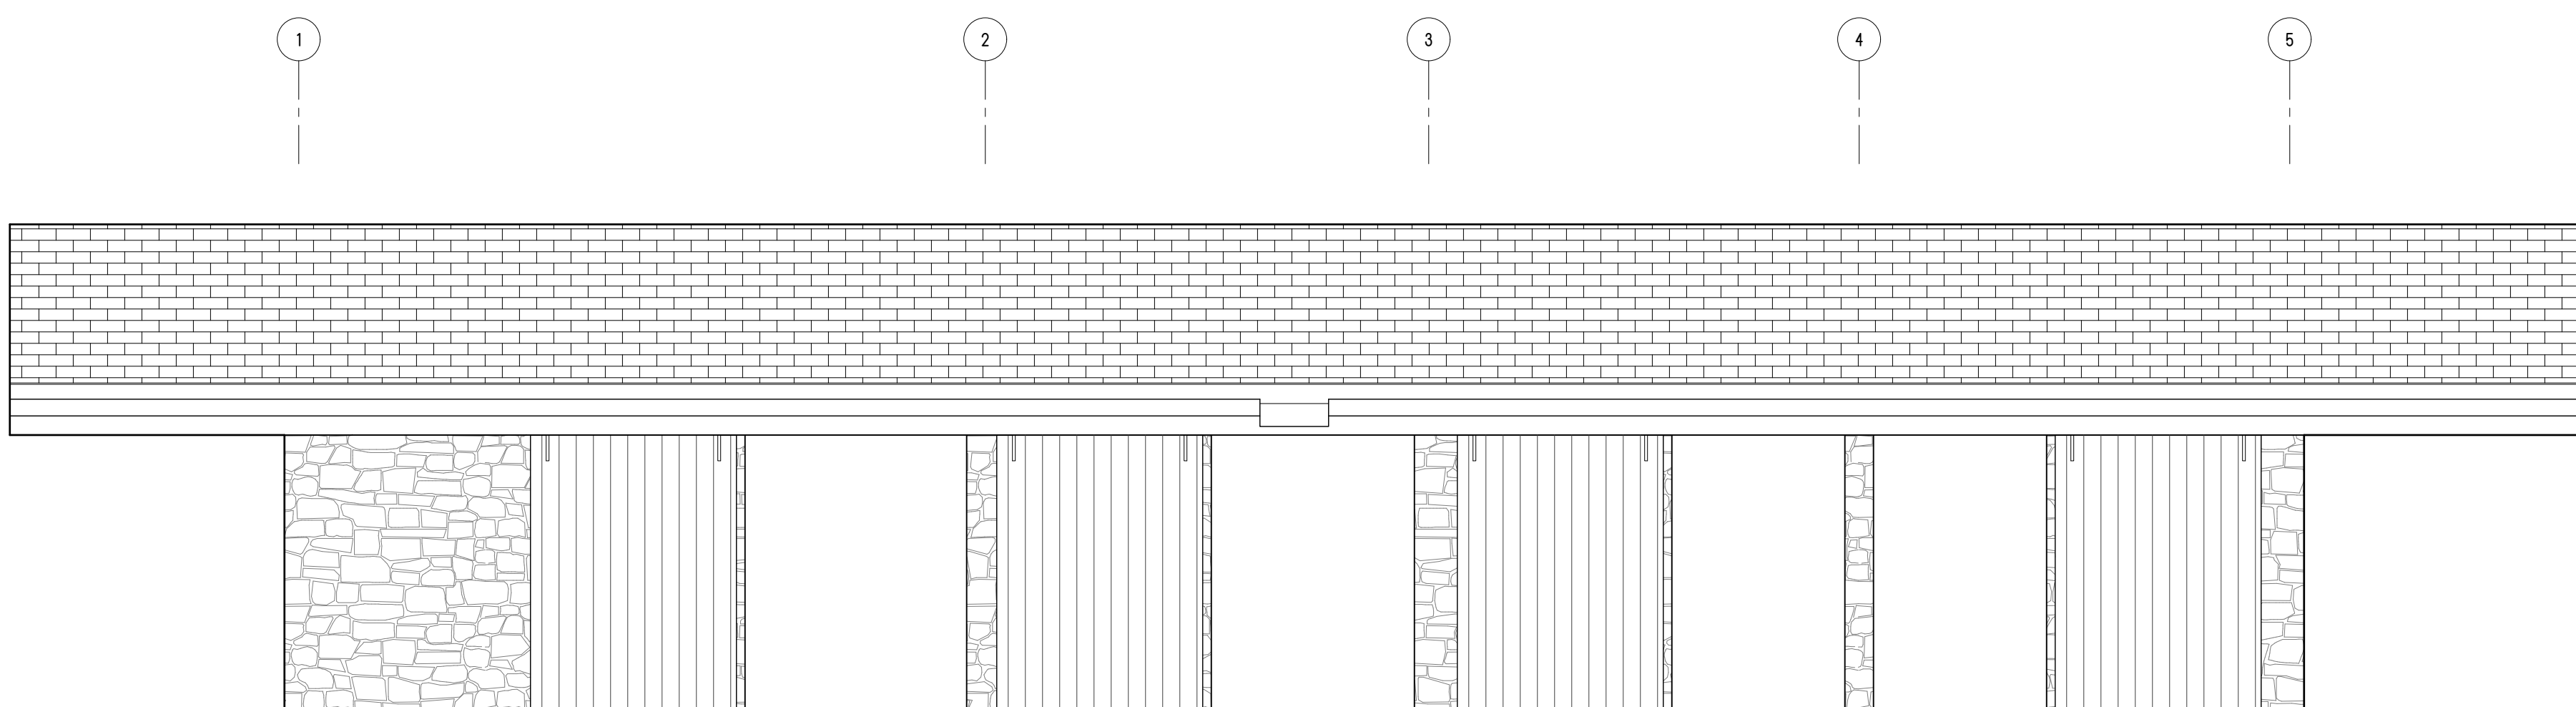

3 North Building Elevation
1/4"=1'-0"

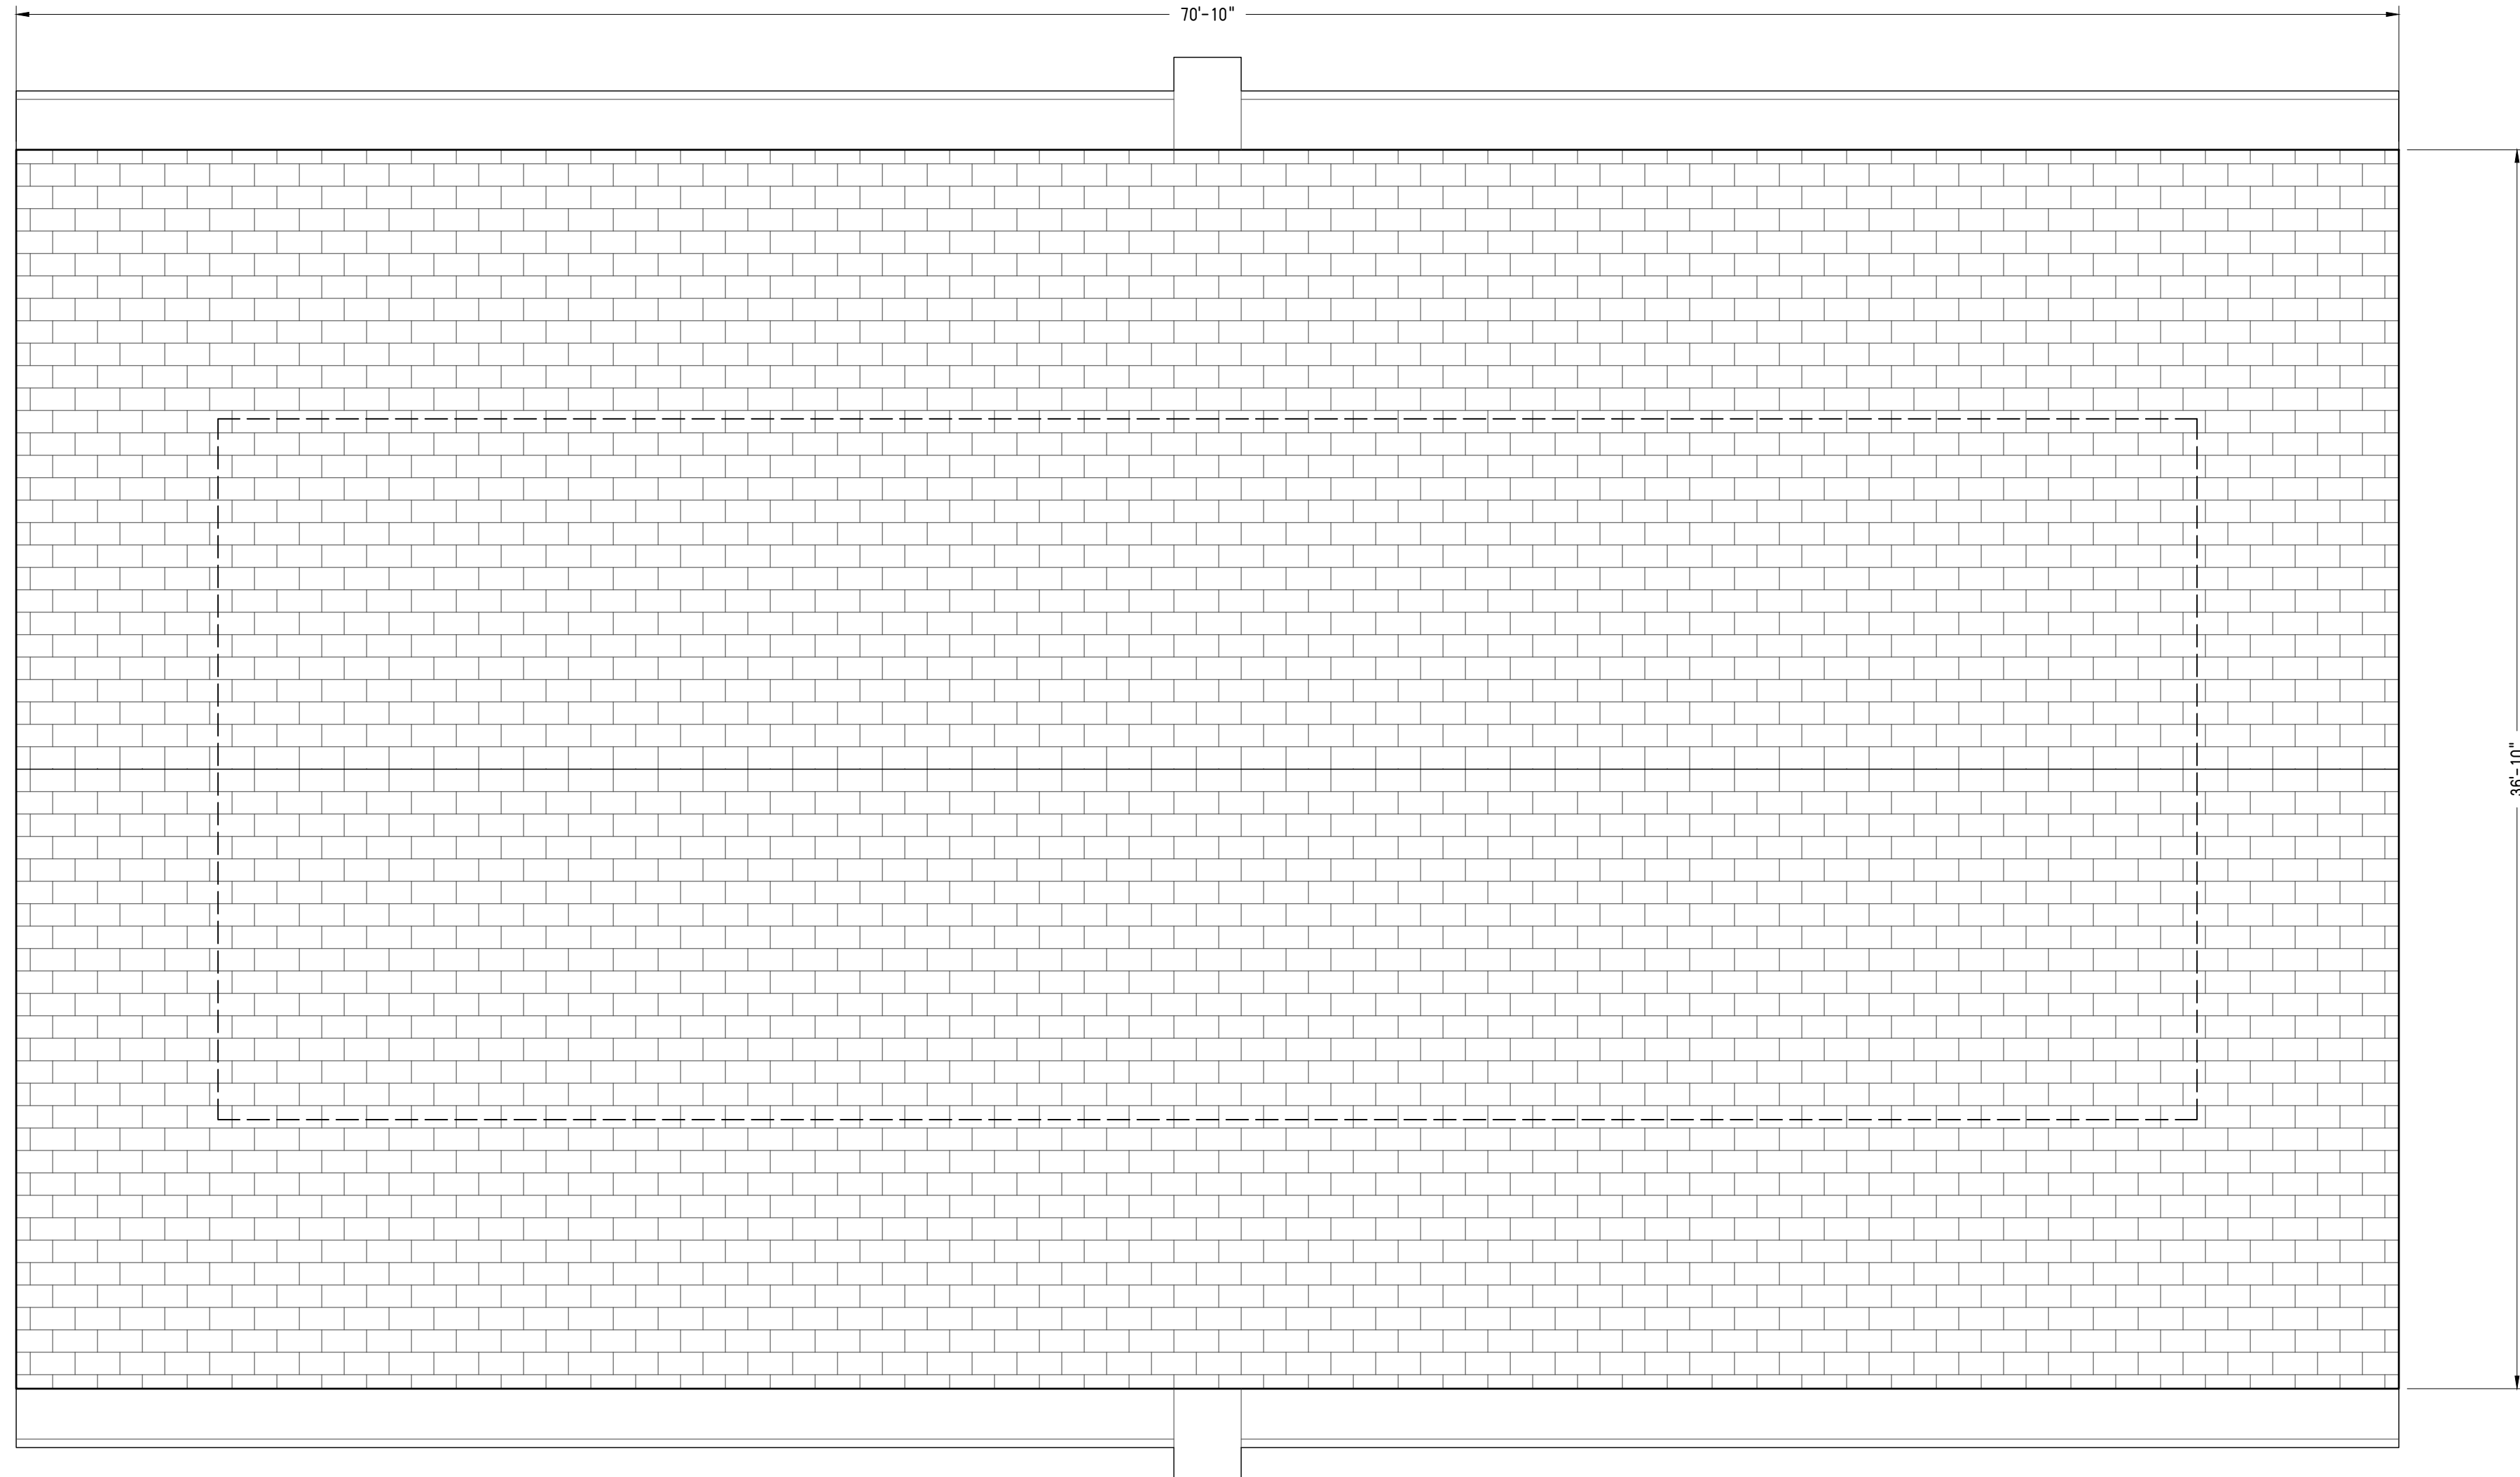

2 Roof Plan
1/4"=1'-0"

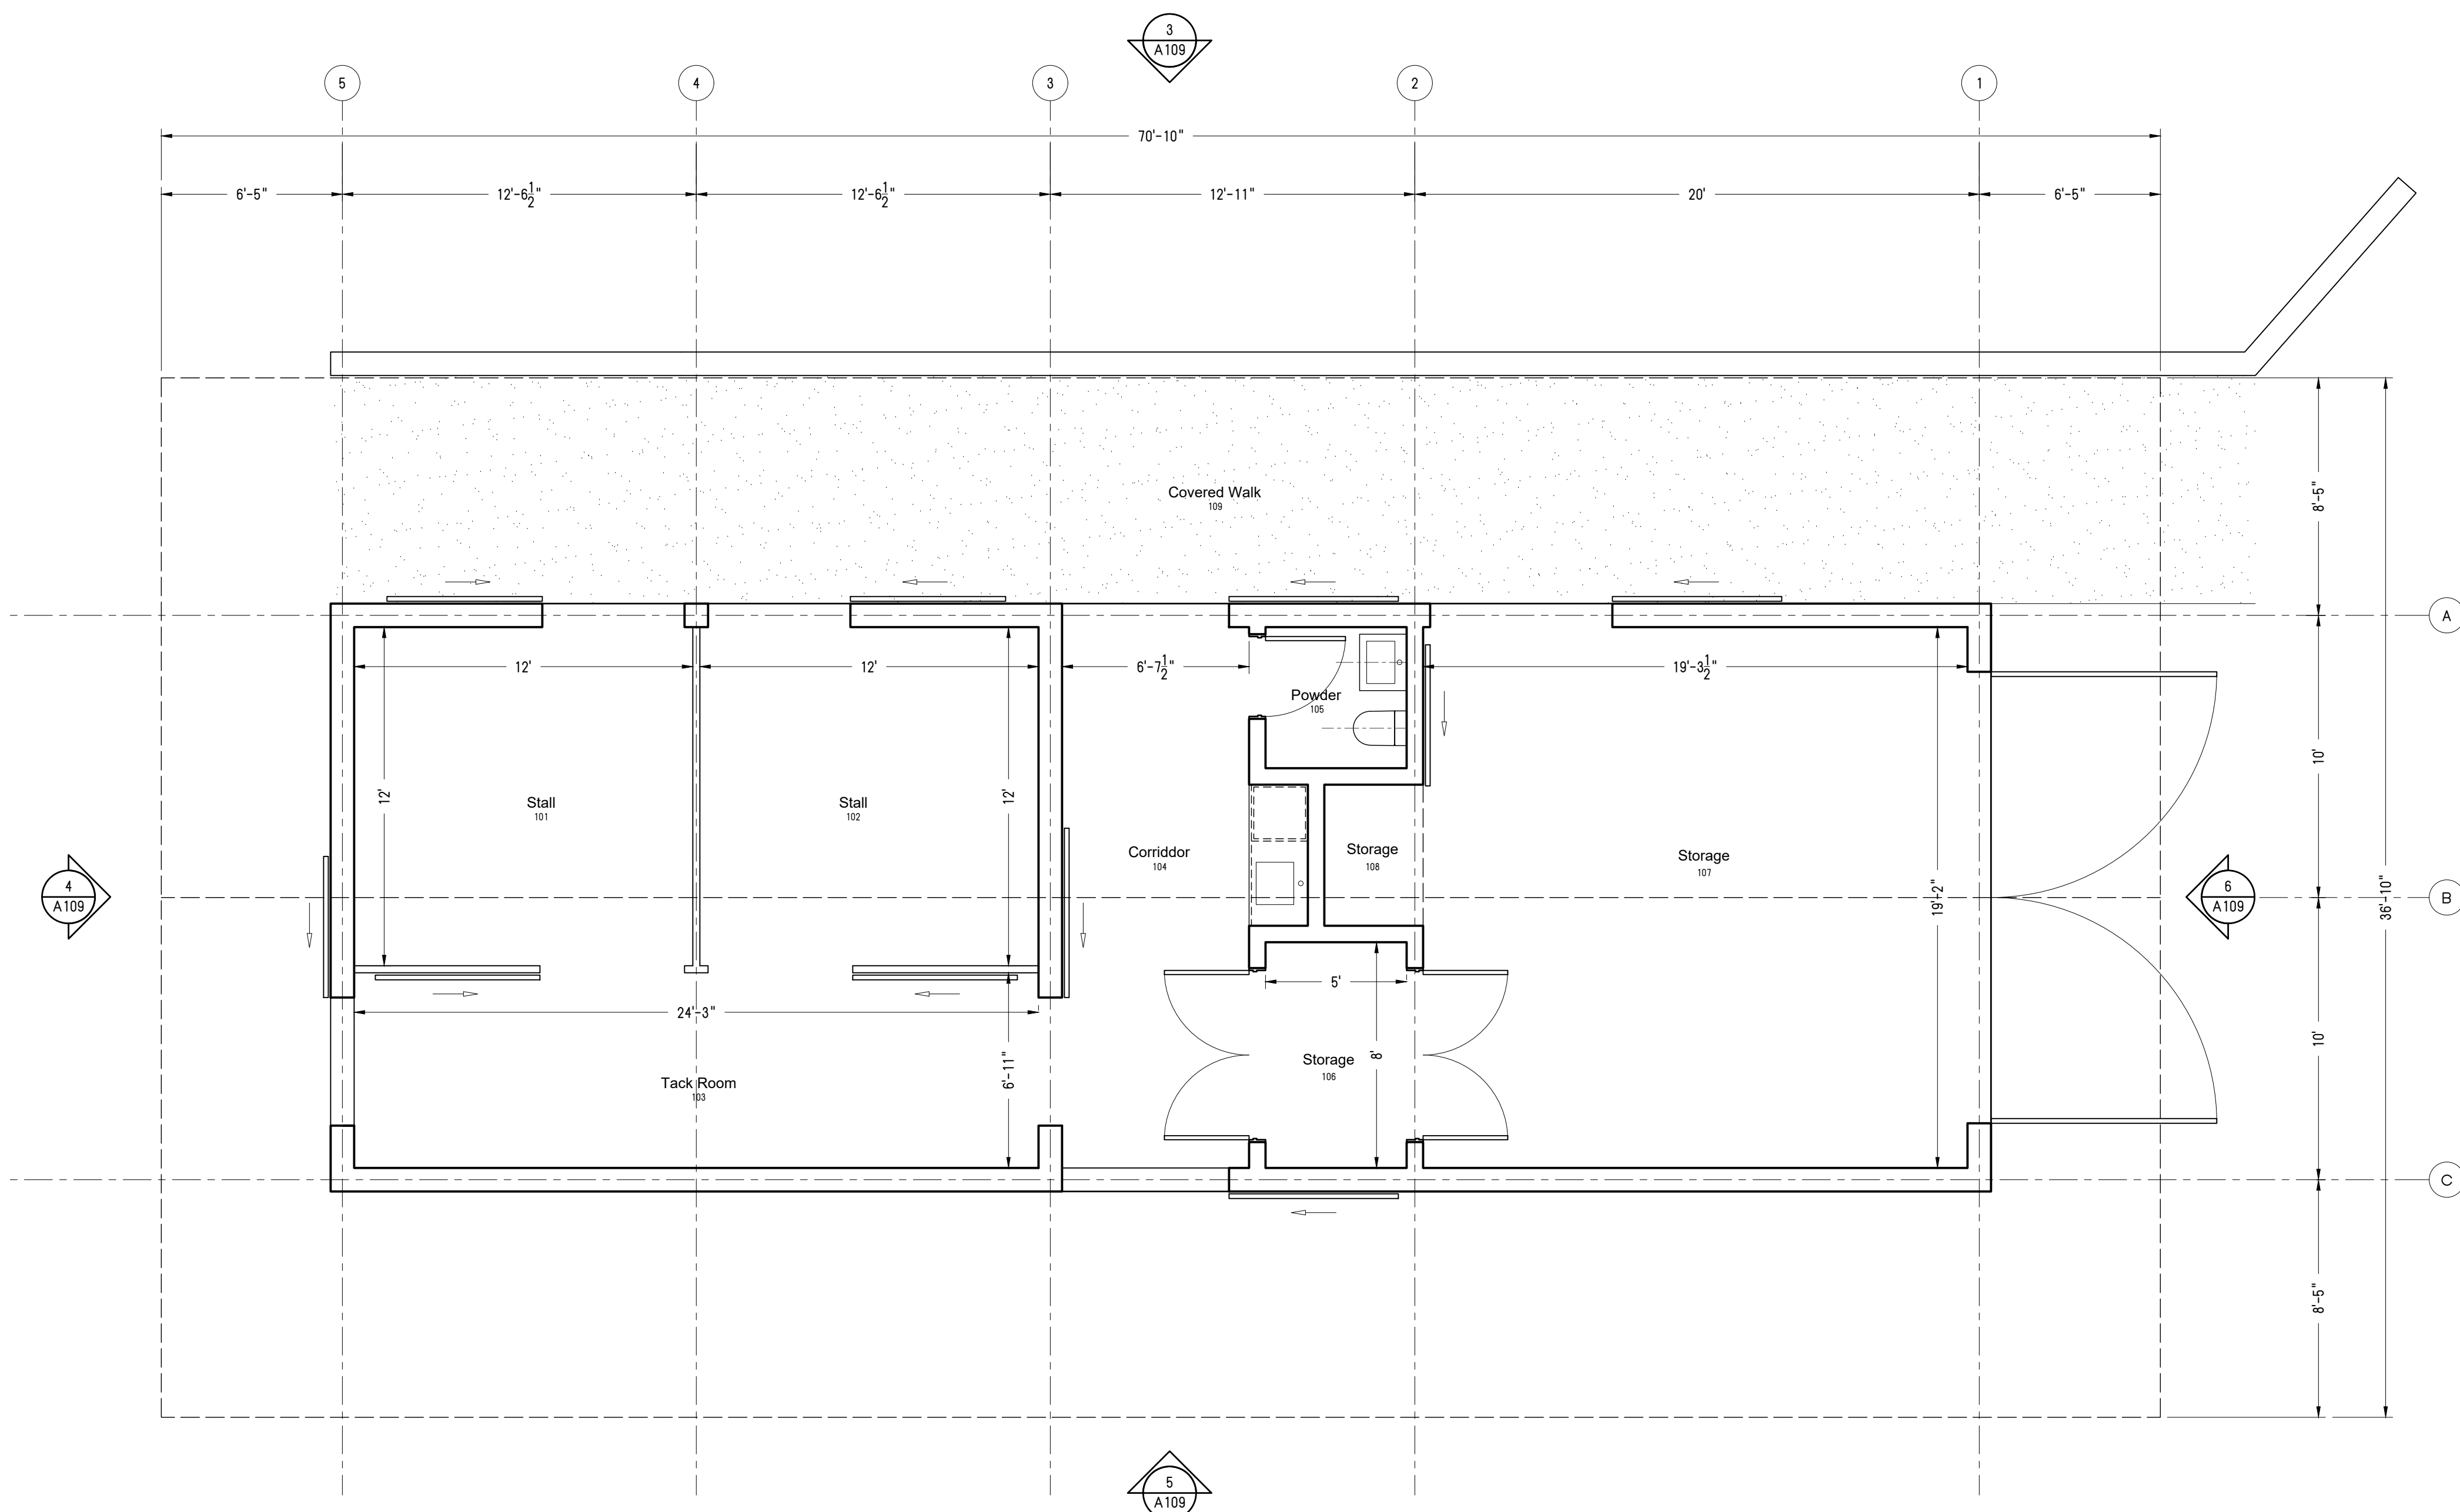

1 First Floor Plan
1/4"=1'-0"

NOTES

10/14/24 City Council
No. Date Issuance

Ogasawara
Residence

23 Crest Road
Rolling Hills, CA 90274

STAMPS

ARCHITECT OF RECORD

Escher
GuneWardena
Architecture
1825 Wilshire Blvd., Suite 200
Los Angeles, CA 90028
Tel: 323.955.9100
Fax: 323.955.9103

OWNER
Yukiko Ogasawara
3 Flying Mane Ln
Rolling Hills, CA 90274

GENERAL CONTRACTOR
TBD
Mill Streetname St.
Los Angeles, CA #####

STRUCTURAL ENGINEER
Nous Engineering
5050 Eagle Rock Blvd
Los Angeles, CA 90041

CIVIL ENGINEER
Boltan Engineering Corp.
25834 Narbonne Ave, Ste 210
Lomita, CA 90717


MEP ENGINEER
PAE
8050 Center Dr, 10th Fl
Los Angeles, CA 90045

LANDSCAPE ARCHITECT
Terremoto
3401 Glendale Blvd
Los Angeles, CA 90039


ADU Plans and
Elevations

Date: 2024/10/14
Scale: As Shown
Drawn: DRW
Checked: CHK


A110

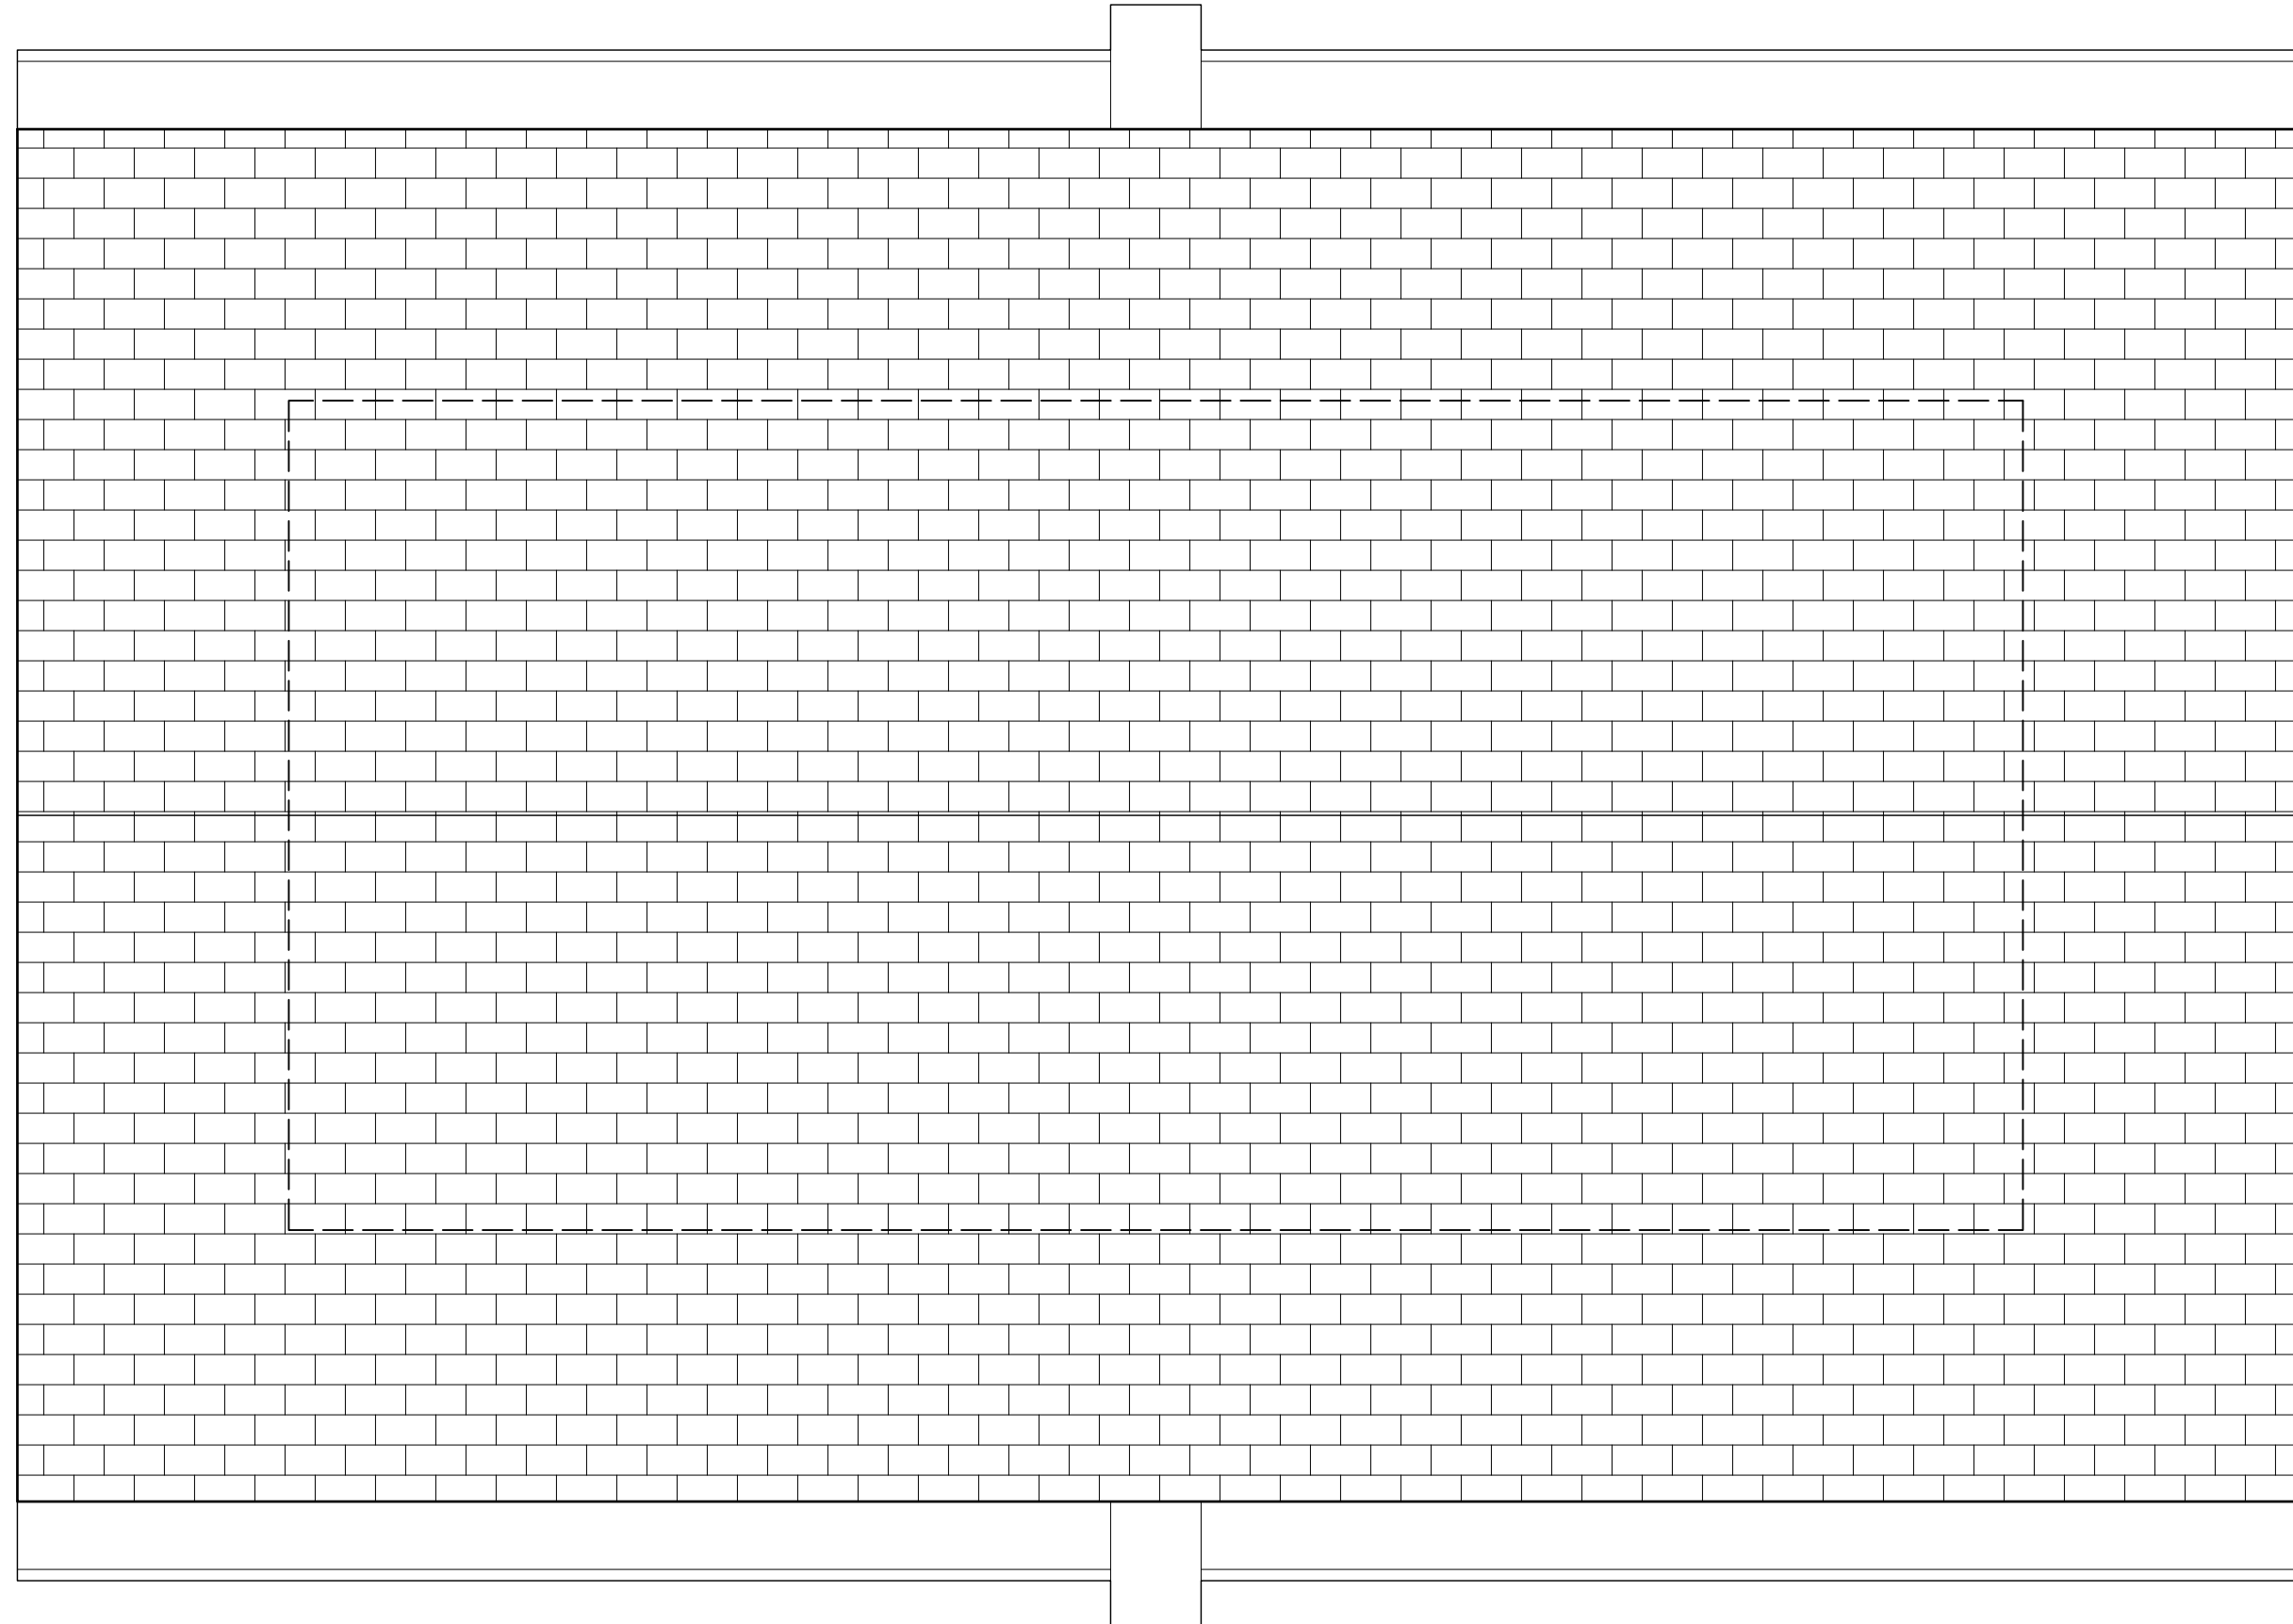

2 Roof Plan
1/4"=1'-0"

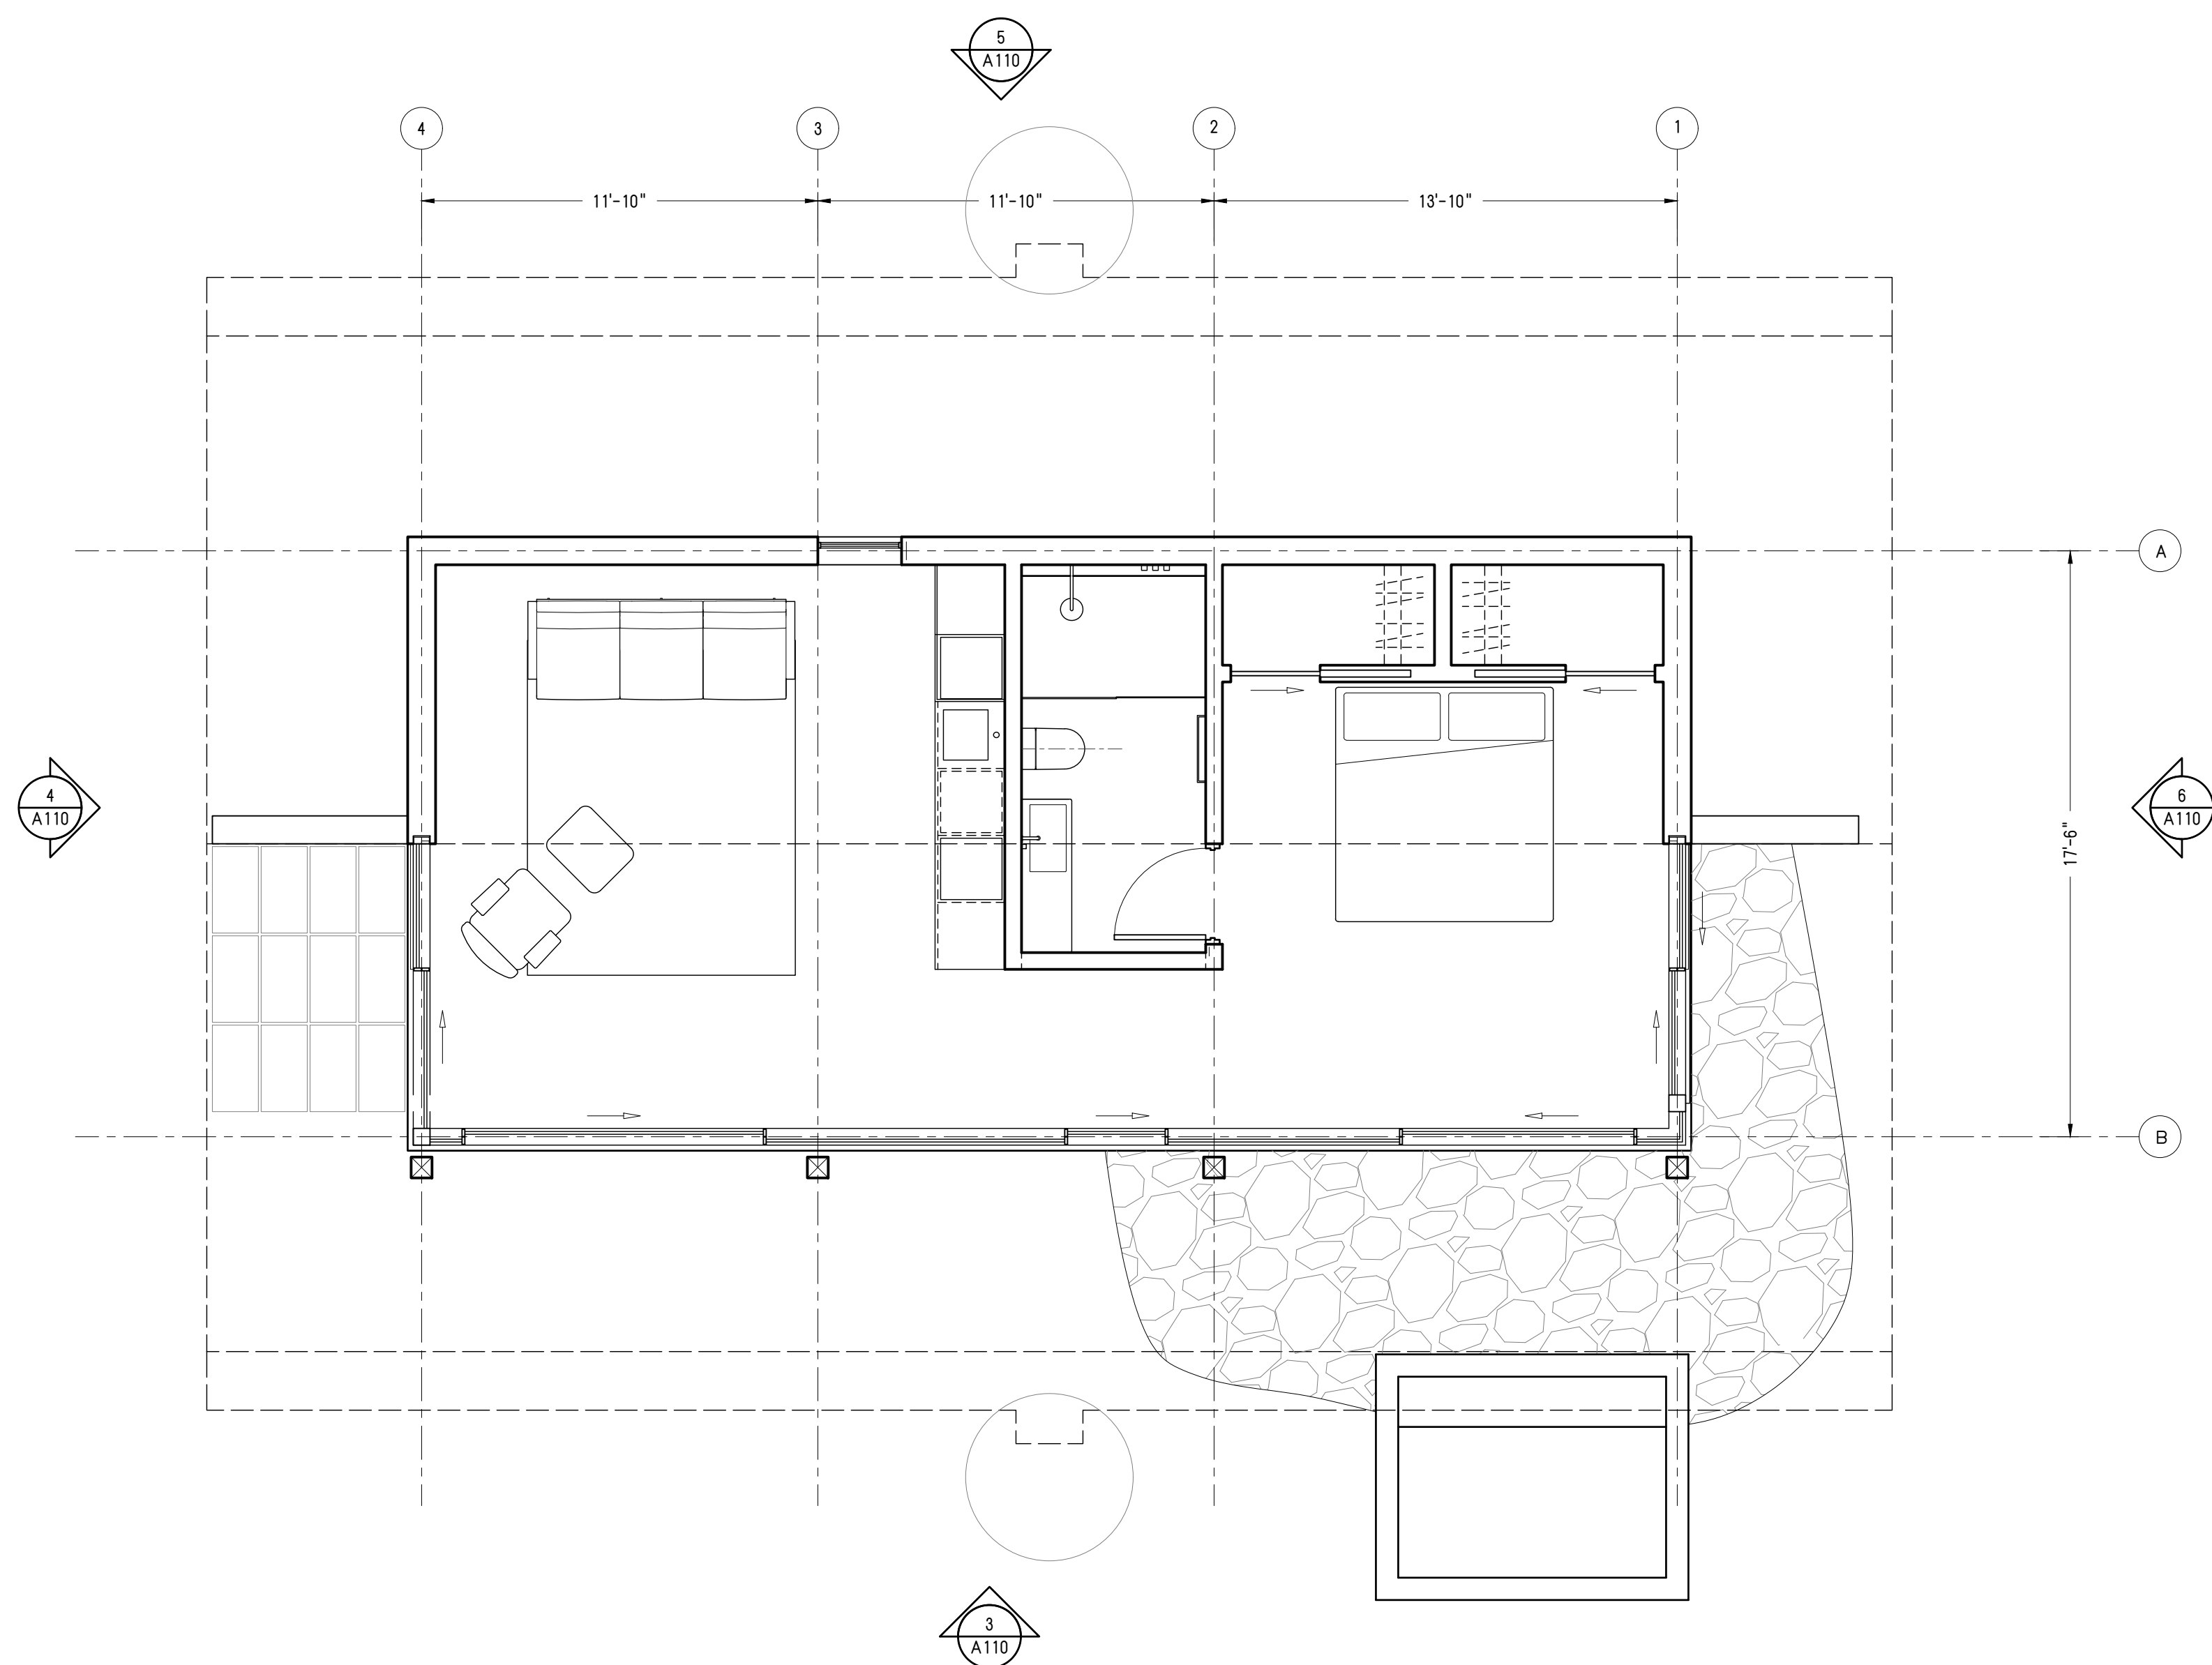


1 First Floor Plan
1/4"=1'-0"

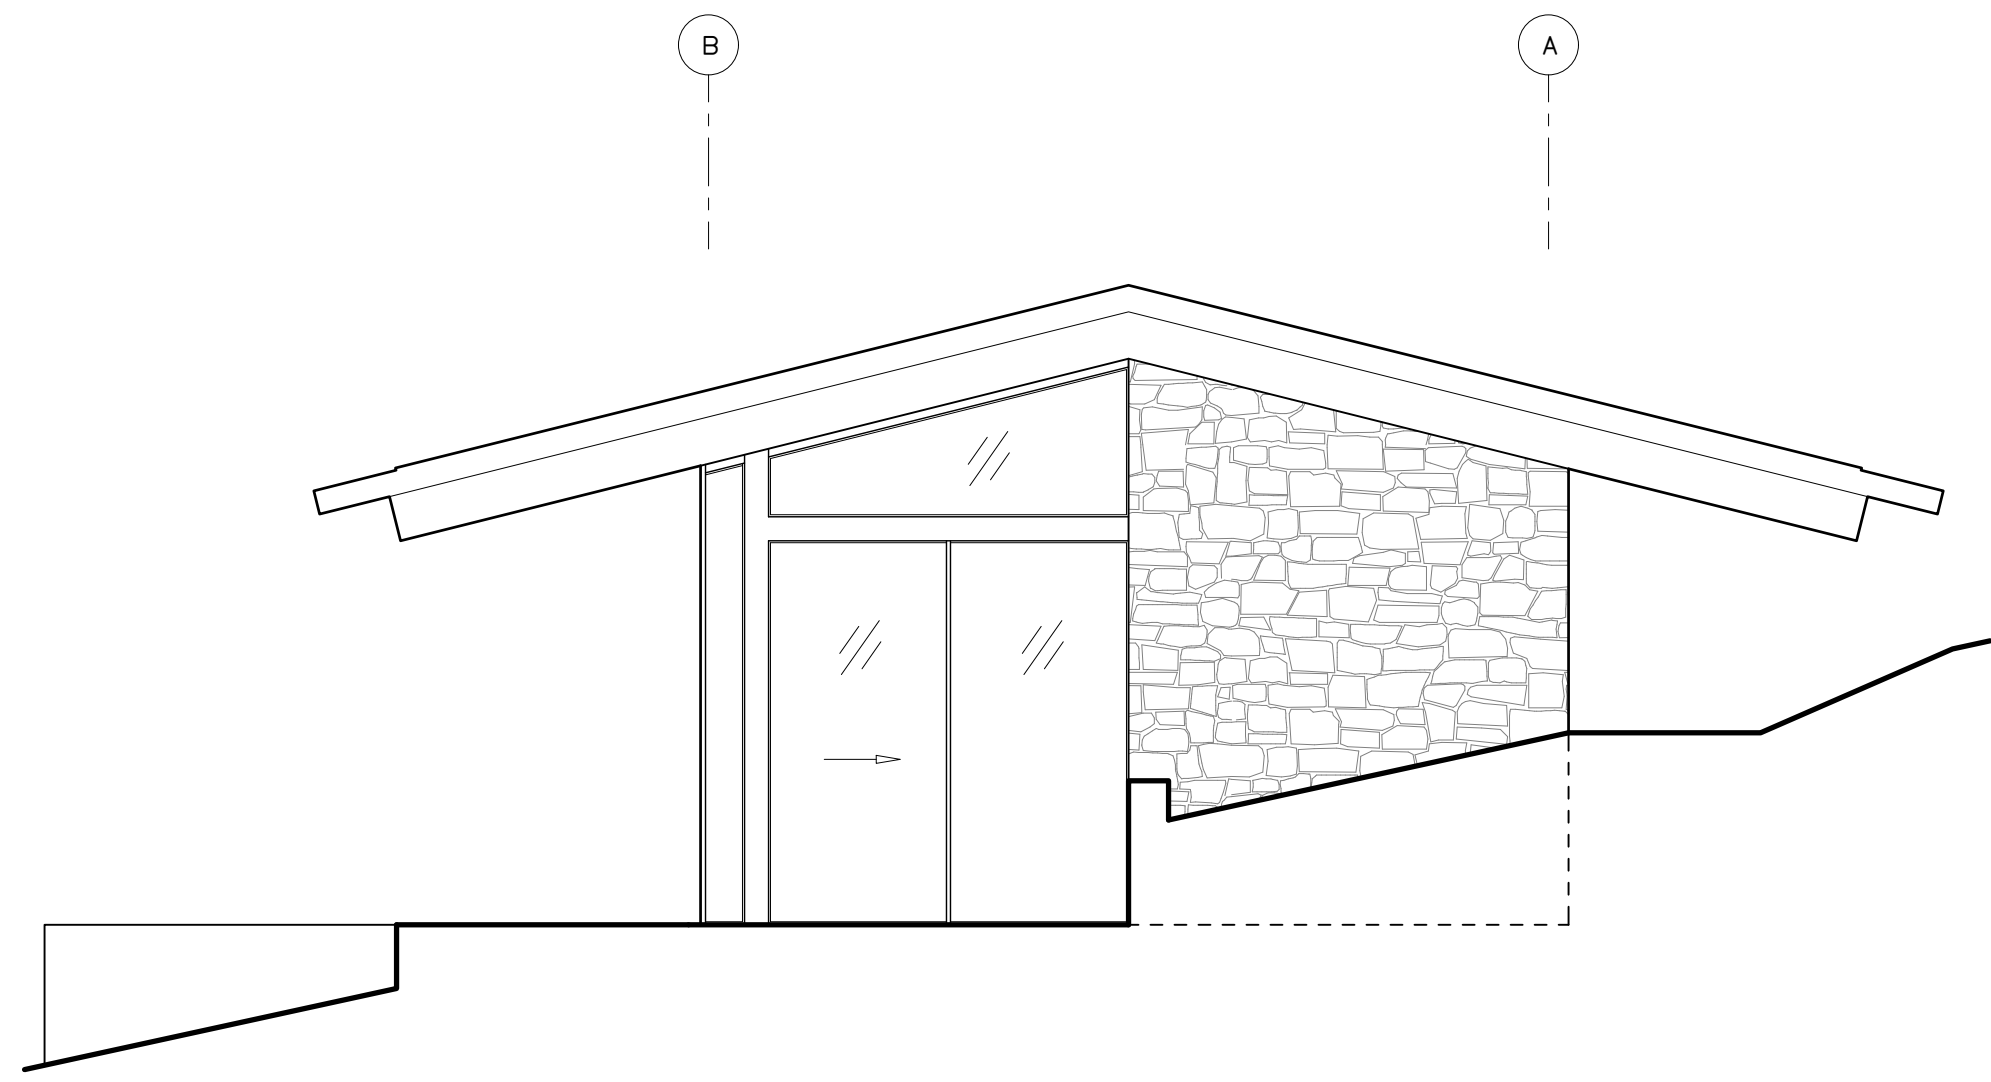


6 East Building Elevation
1/4"=1'-0"

- Ridge Line
+1'-4"
- Top of Plate
+1'-4"
- Bottom of Eave
+0'-0"
- Top of Retaining Wall
+2'-0"
- Finish Floor
+0'-0"

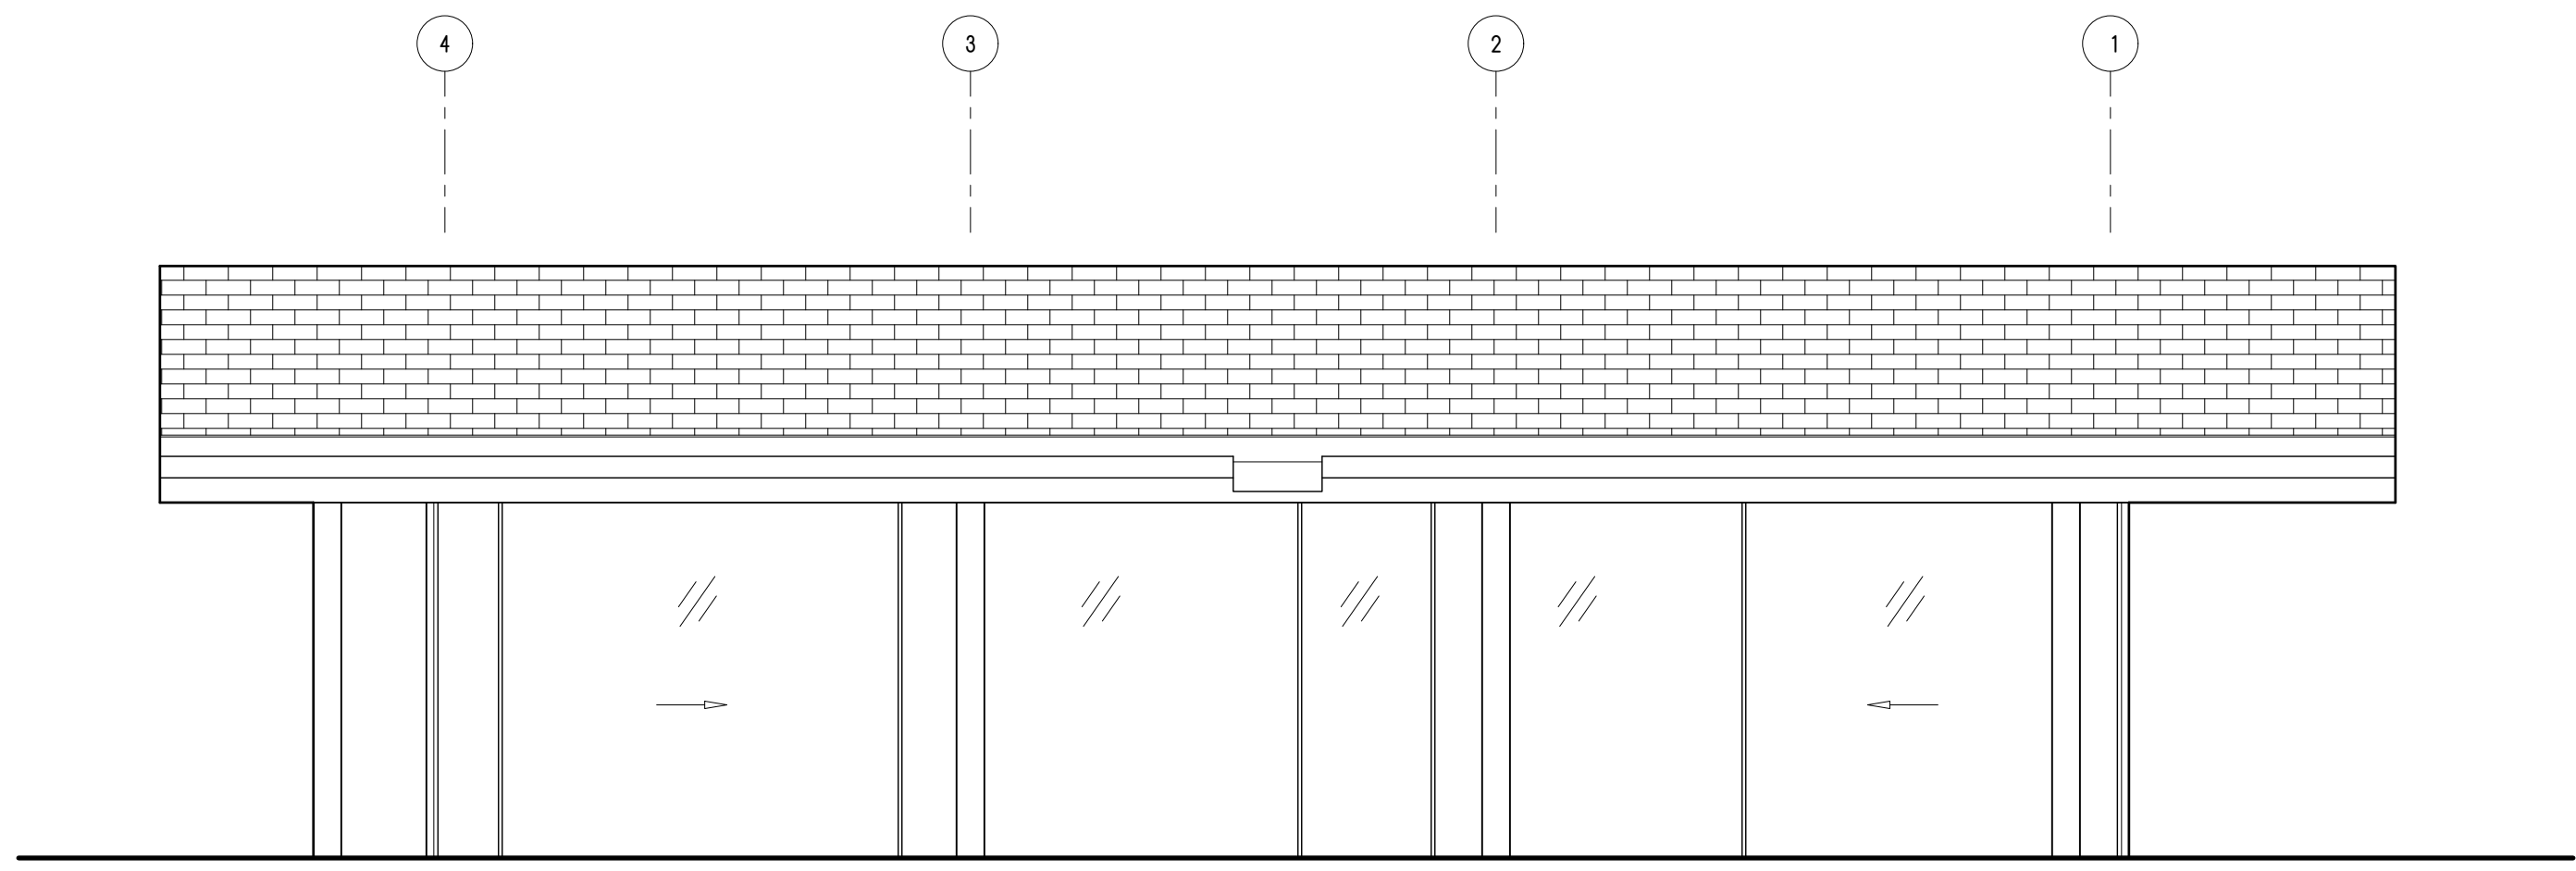


5 South Building Elevation
1/4"=1'-0"

- Ridge Line
+1'-4"
- Top of Plate
+1'-4"
- Bottom of Eave
+0'-0"
- Top of Retaining Wall
+2'-0"
- Finish Floor
+0'-0"

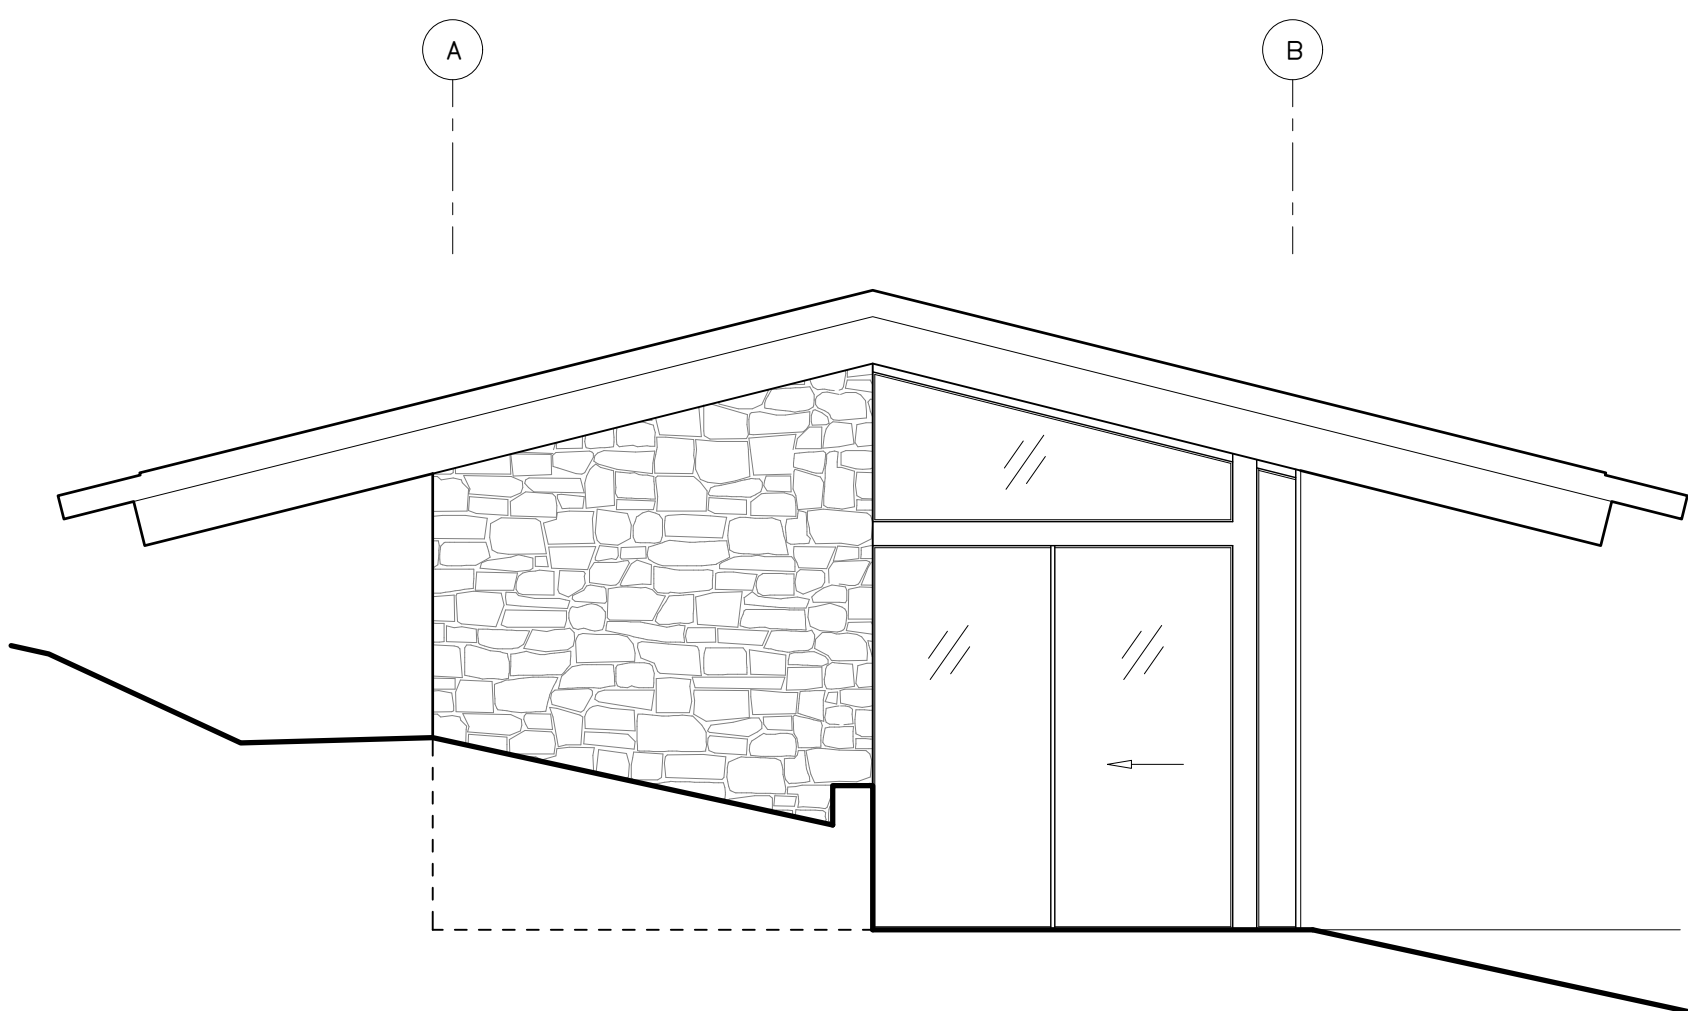


4 West Building Elevation
1/4"=1'-0"

- Ridge Line
+1'-4"
- Top of Plate
+1'-4"
- Bottom of Eave
+0'-0"
- Top of Retaining Wall
+2'-0"
- Finish Floor
+0'-0"

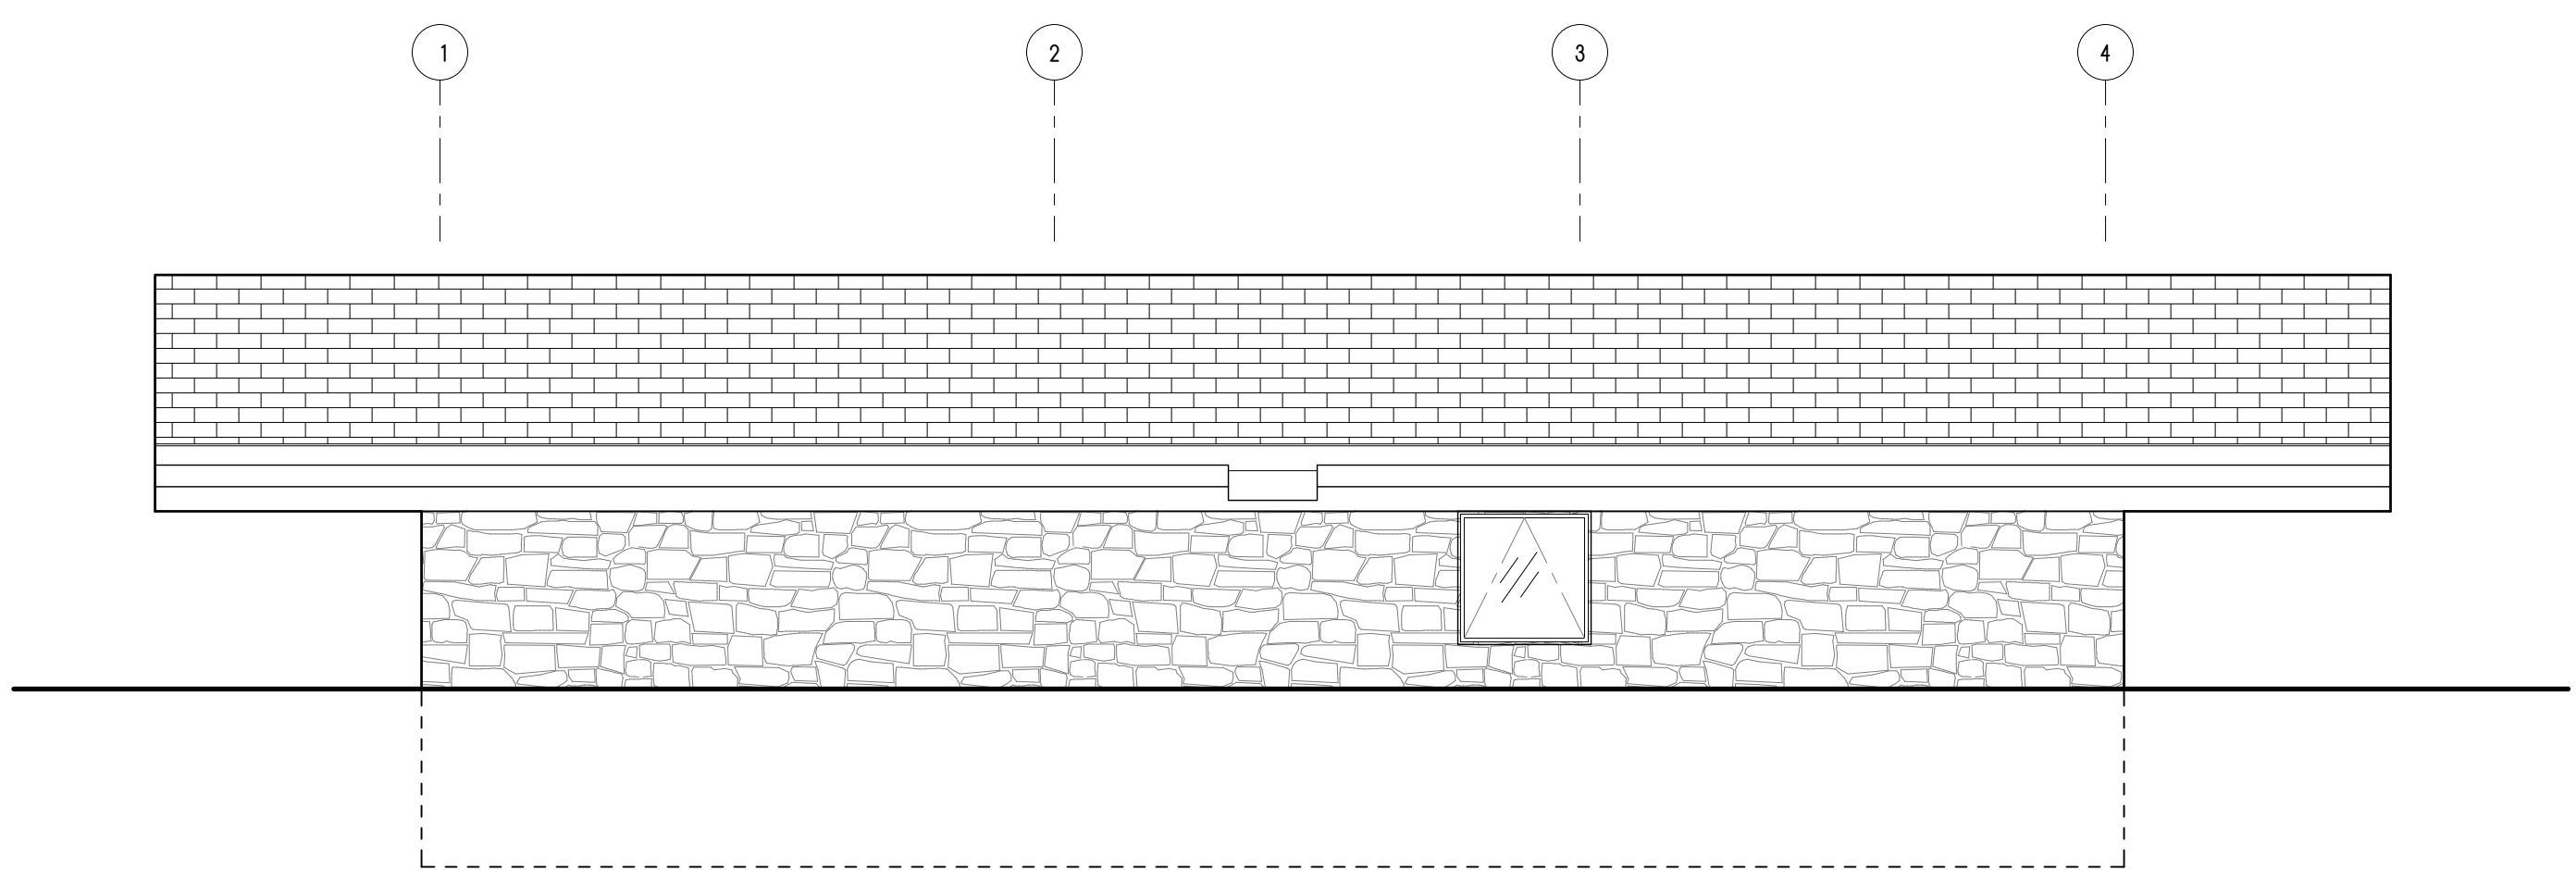


3 North Building Elevation
1/4"=1'-0"


- Ridge Line
+1'-4"
- Top of Plate
+1'-4"
- Bottom of Eave
+0'-0"
- Top of Retaining Wall
+2'-0"
- Finish Floor
+0'-0"

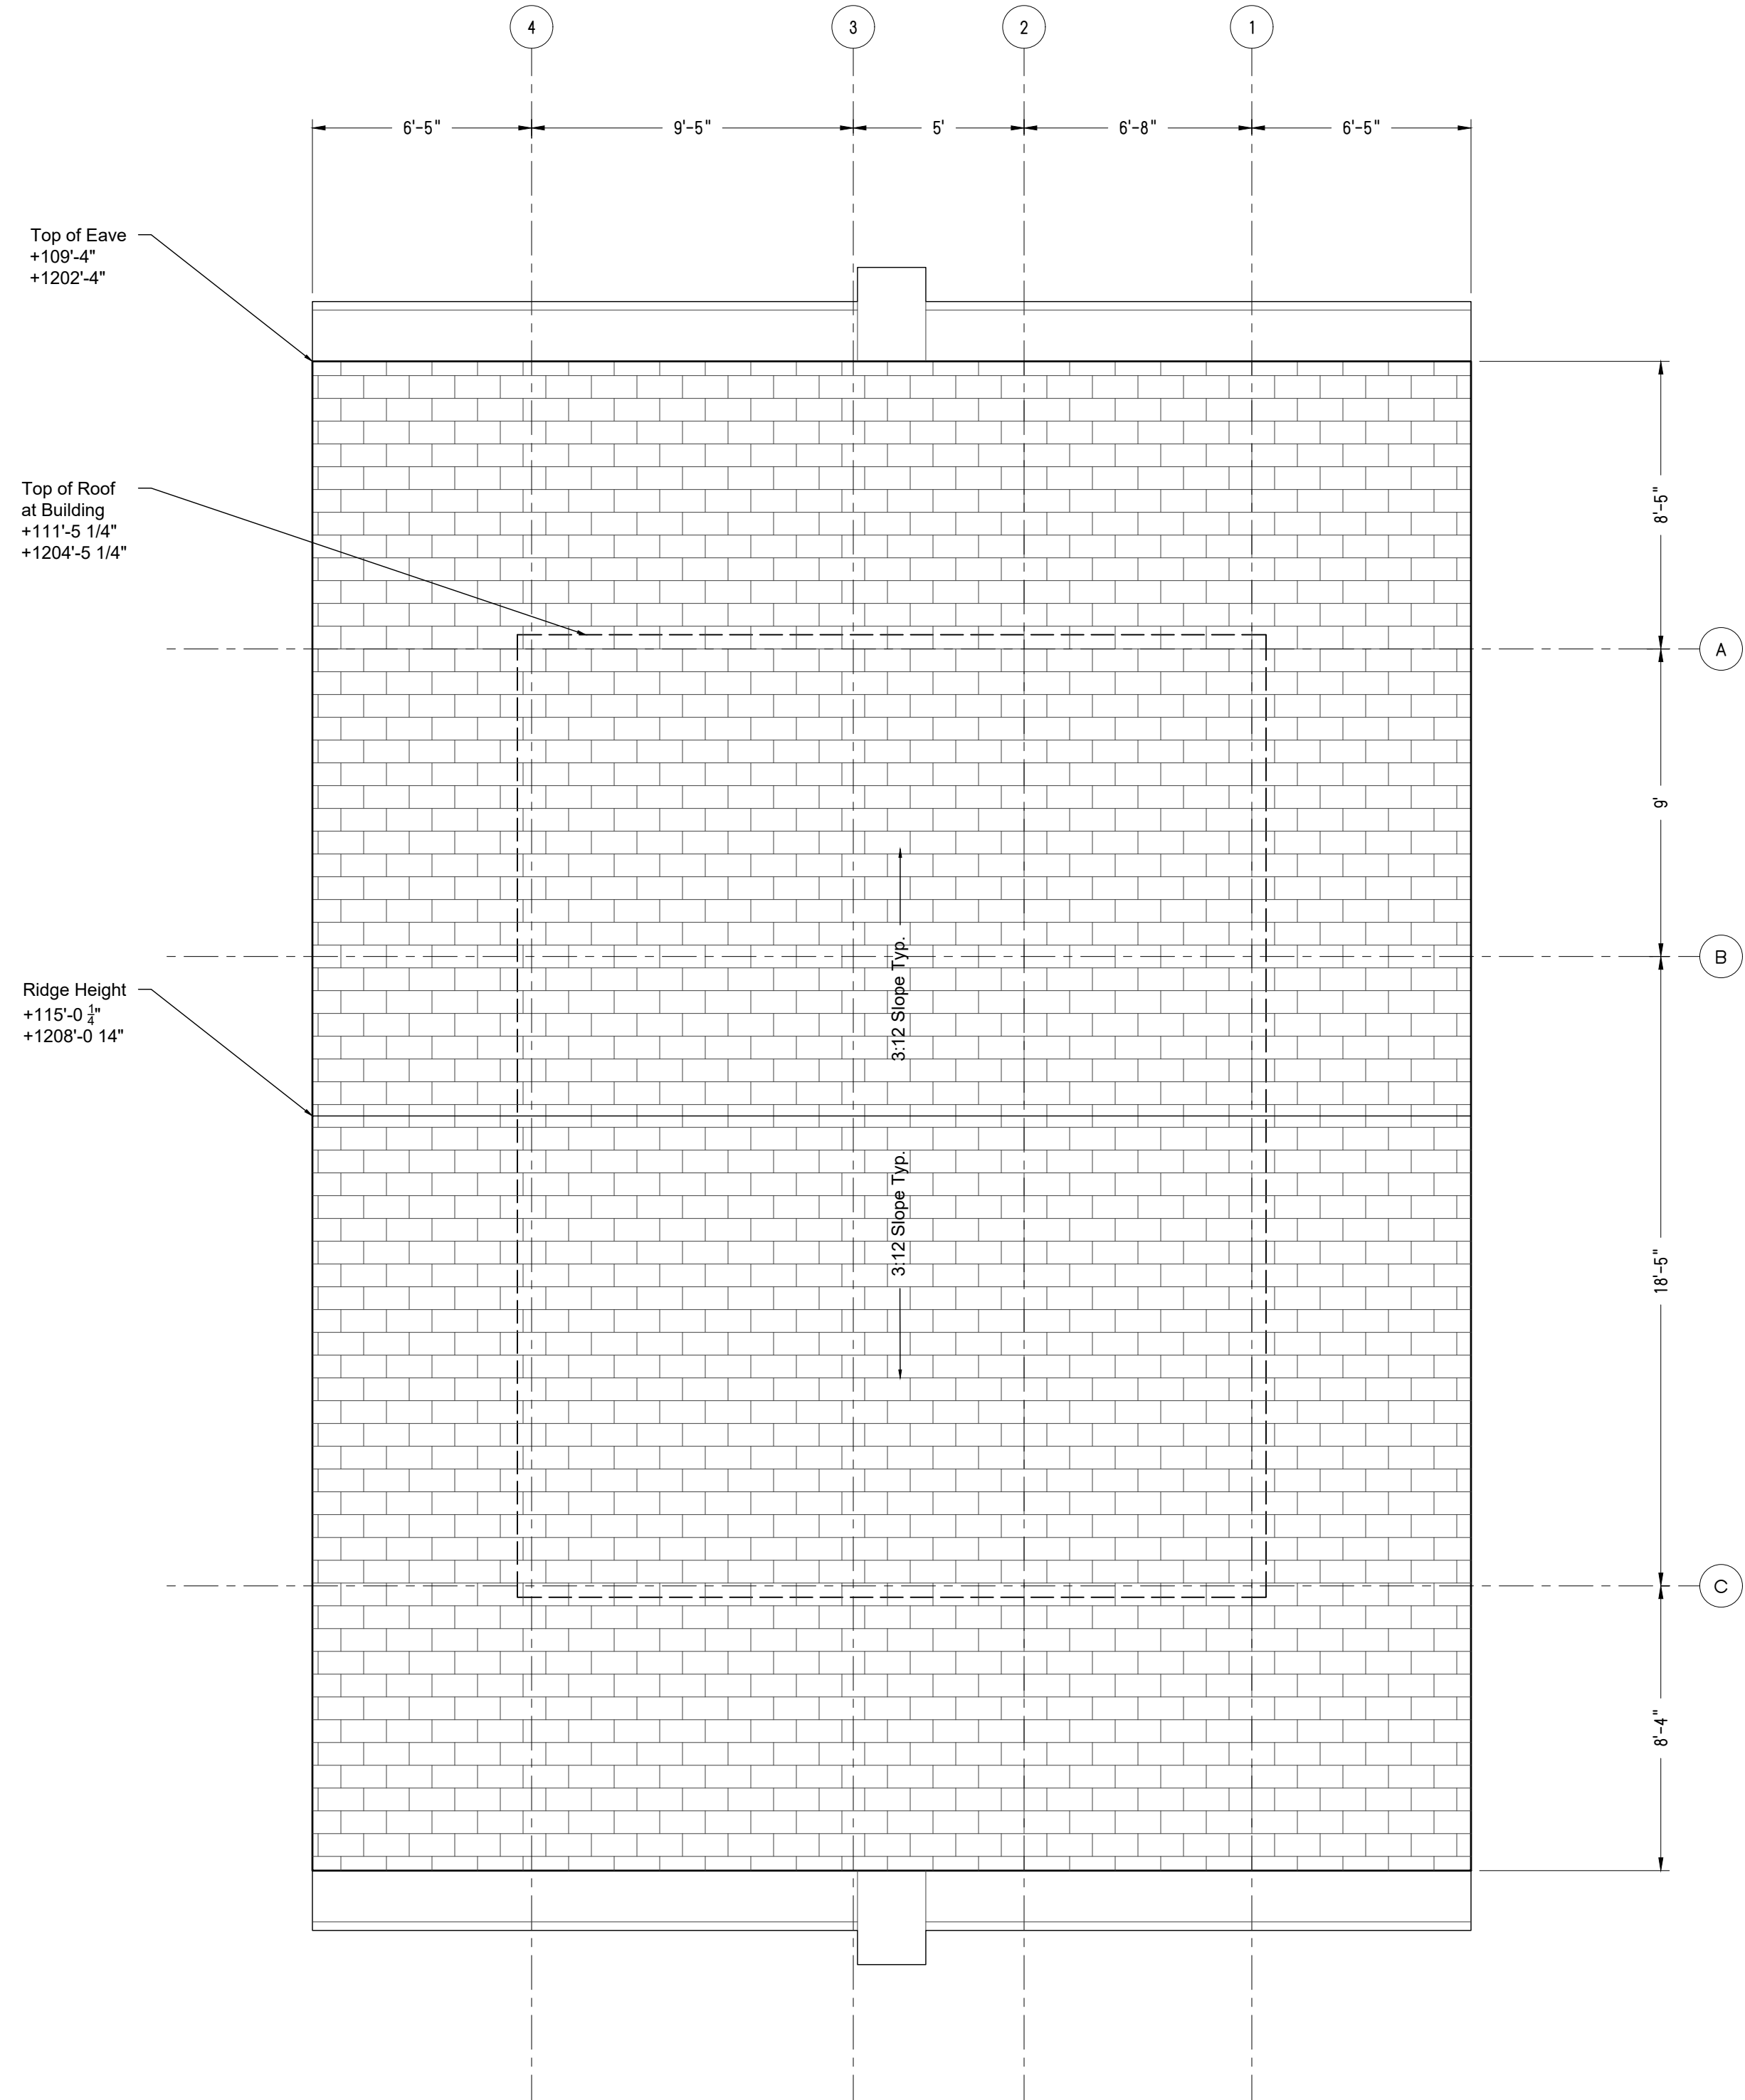


2 Roof Plan
1/4"=1'-0"

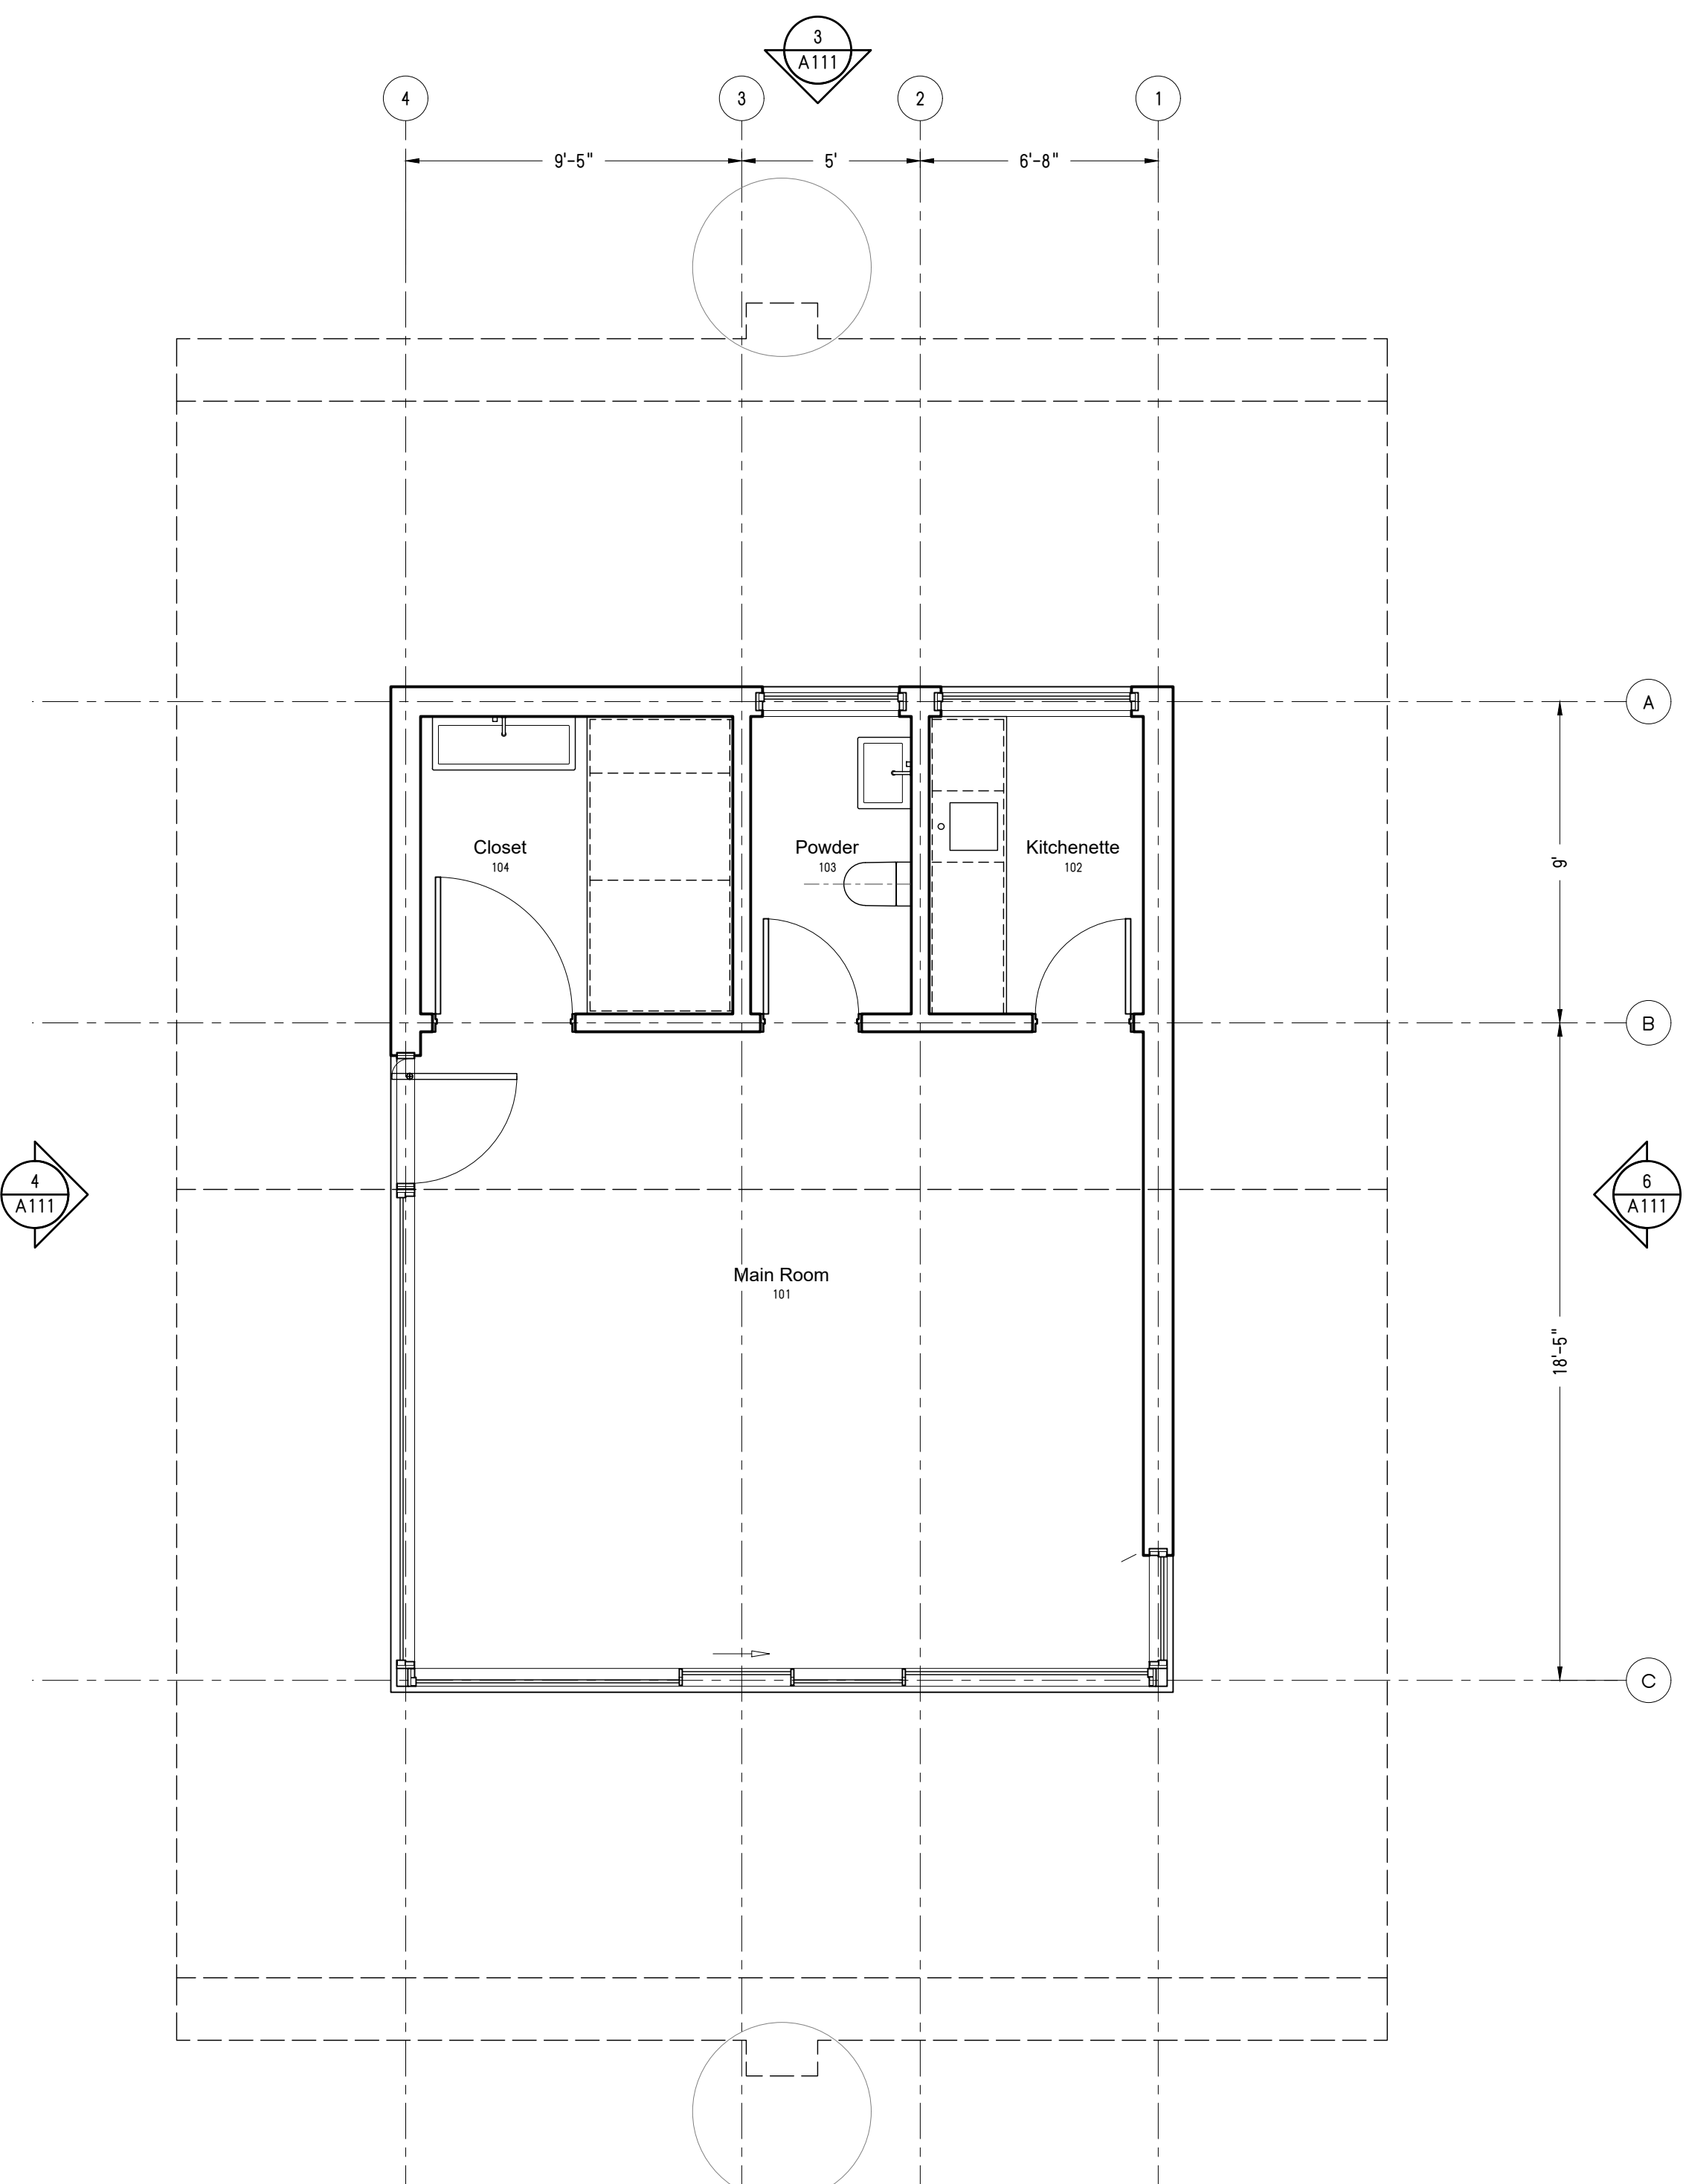


1 First Floor Plan
1/4"=1'-0"

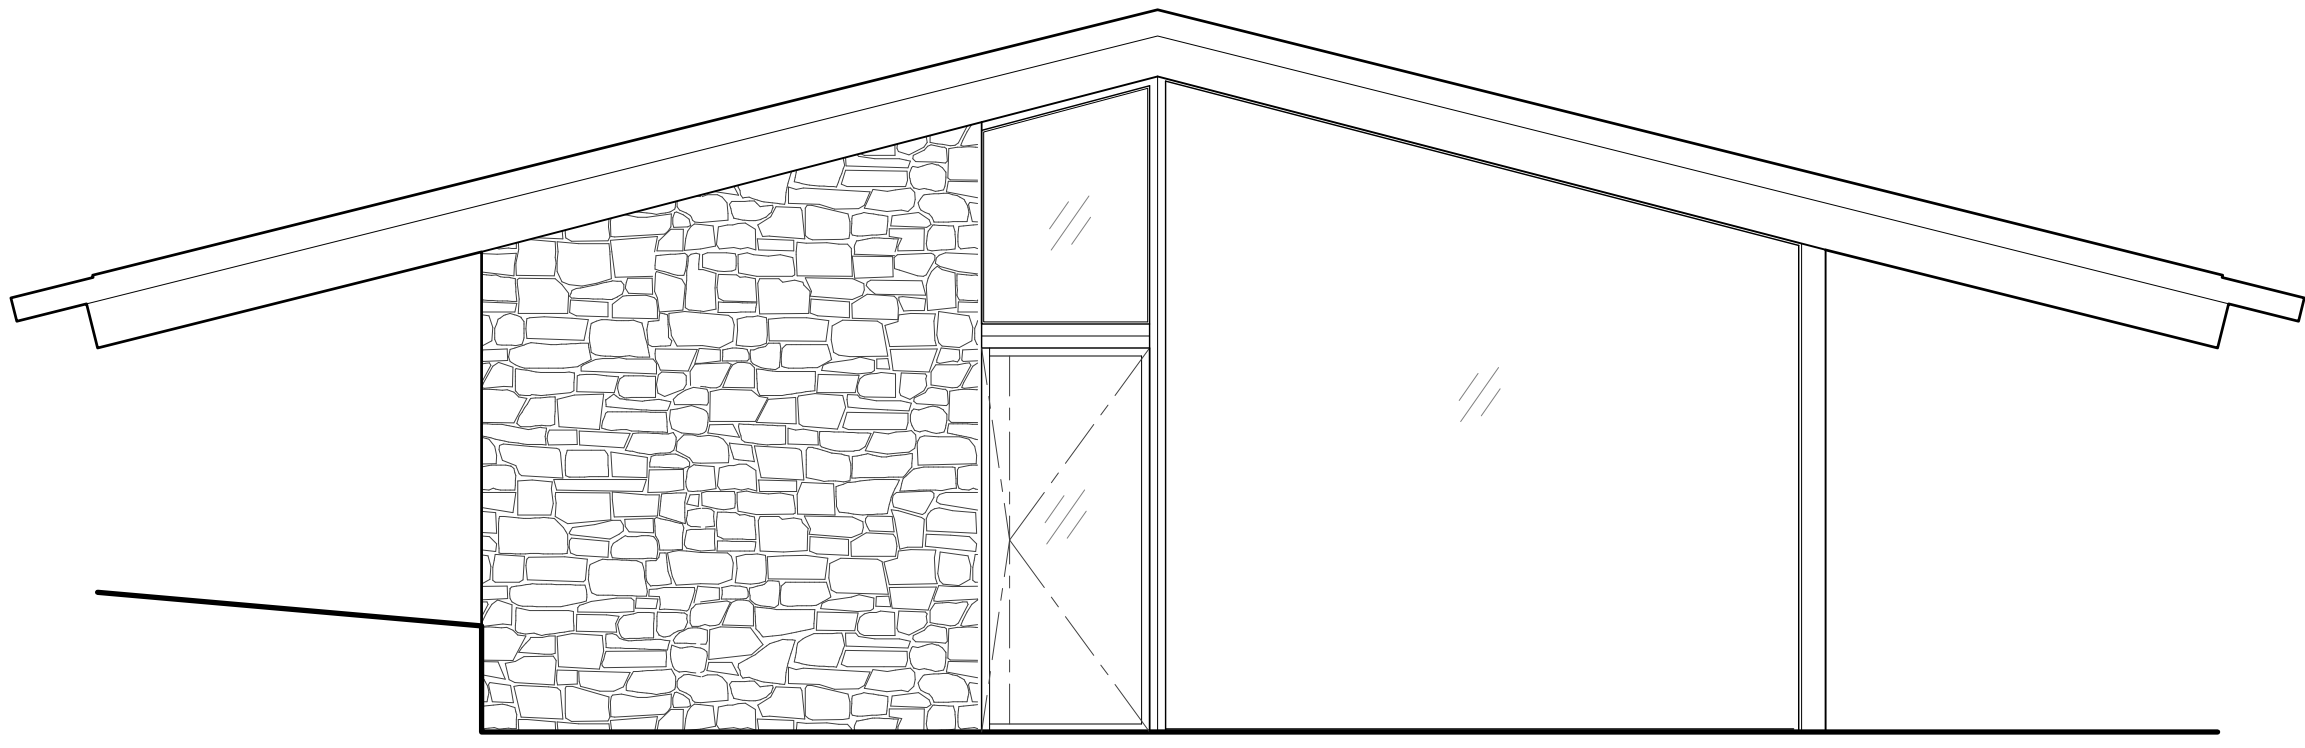


6 East Building Elevation
1/4"=1'-0"

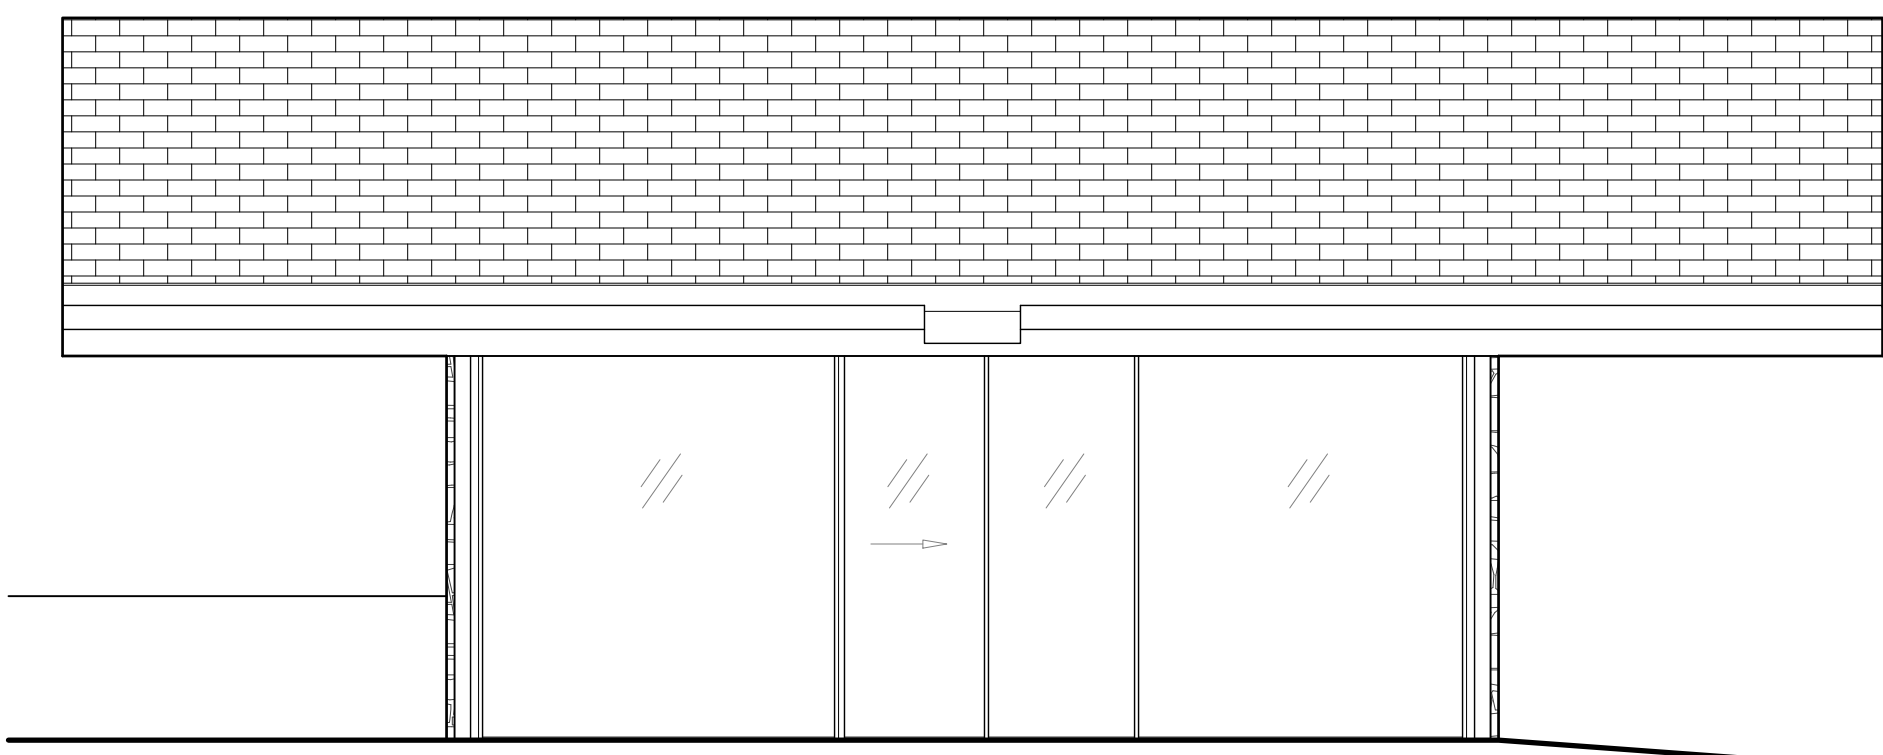


5 South Building Elevation
1/4"=1'-0"

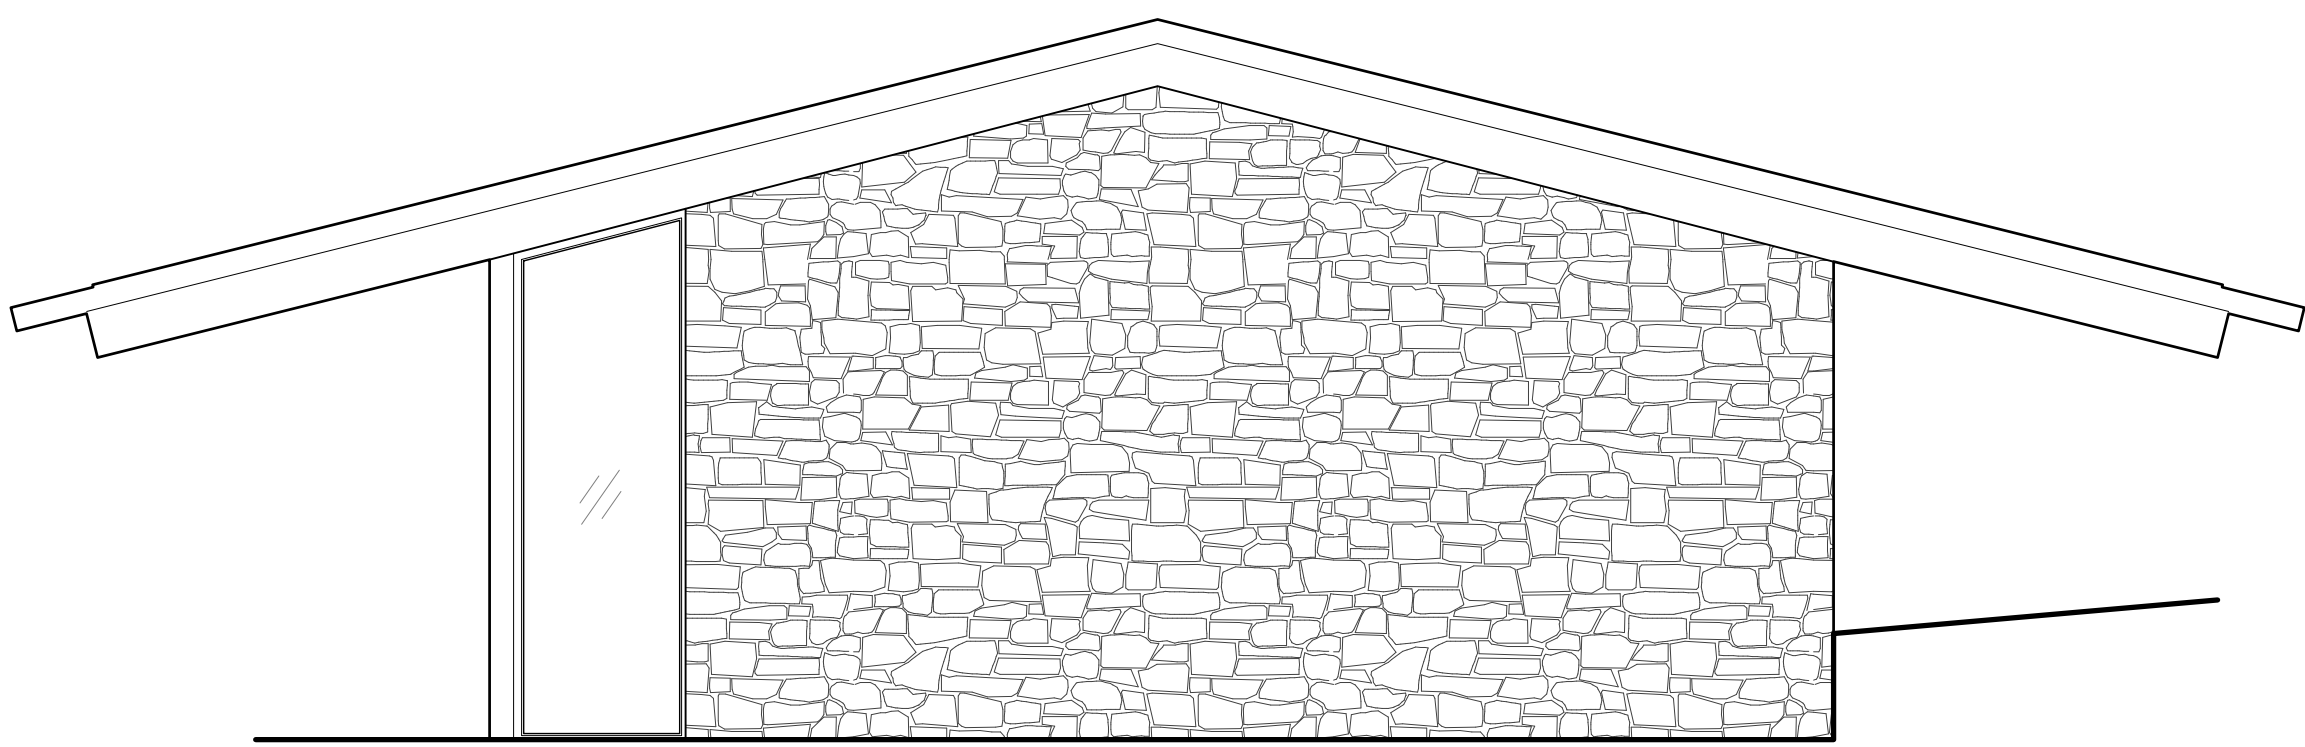


4 West Building Elevation
1/4"=1'-0"

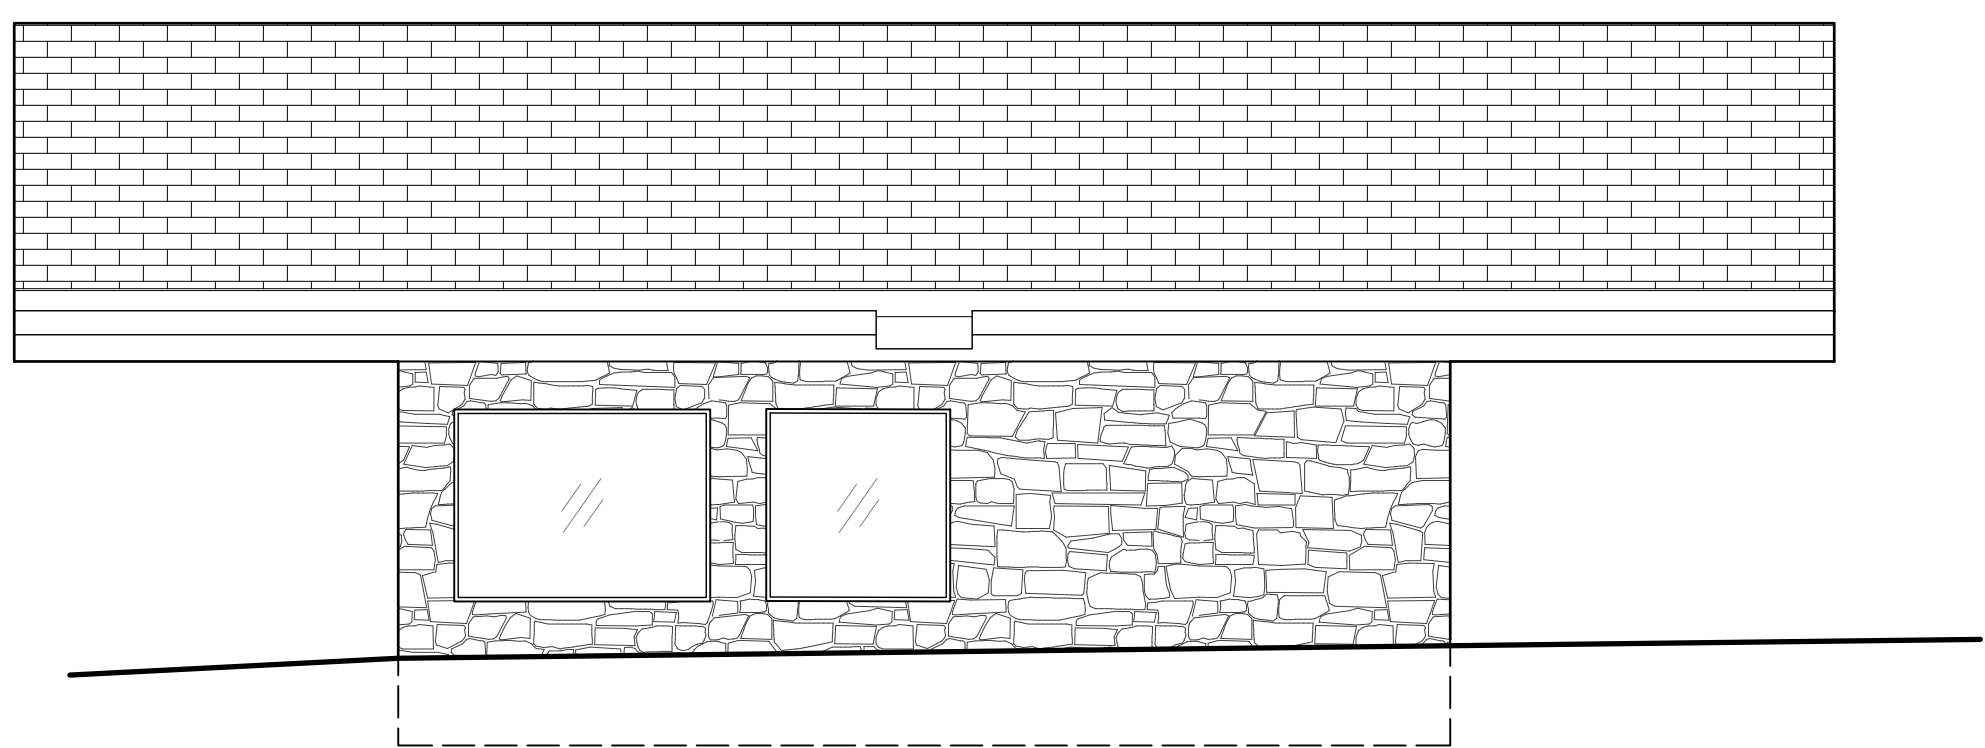


3 North Building Elevation
1/4"=1'-0"

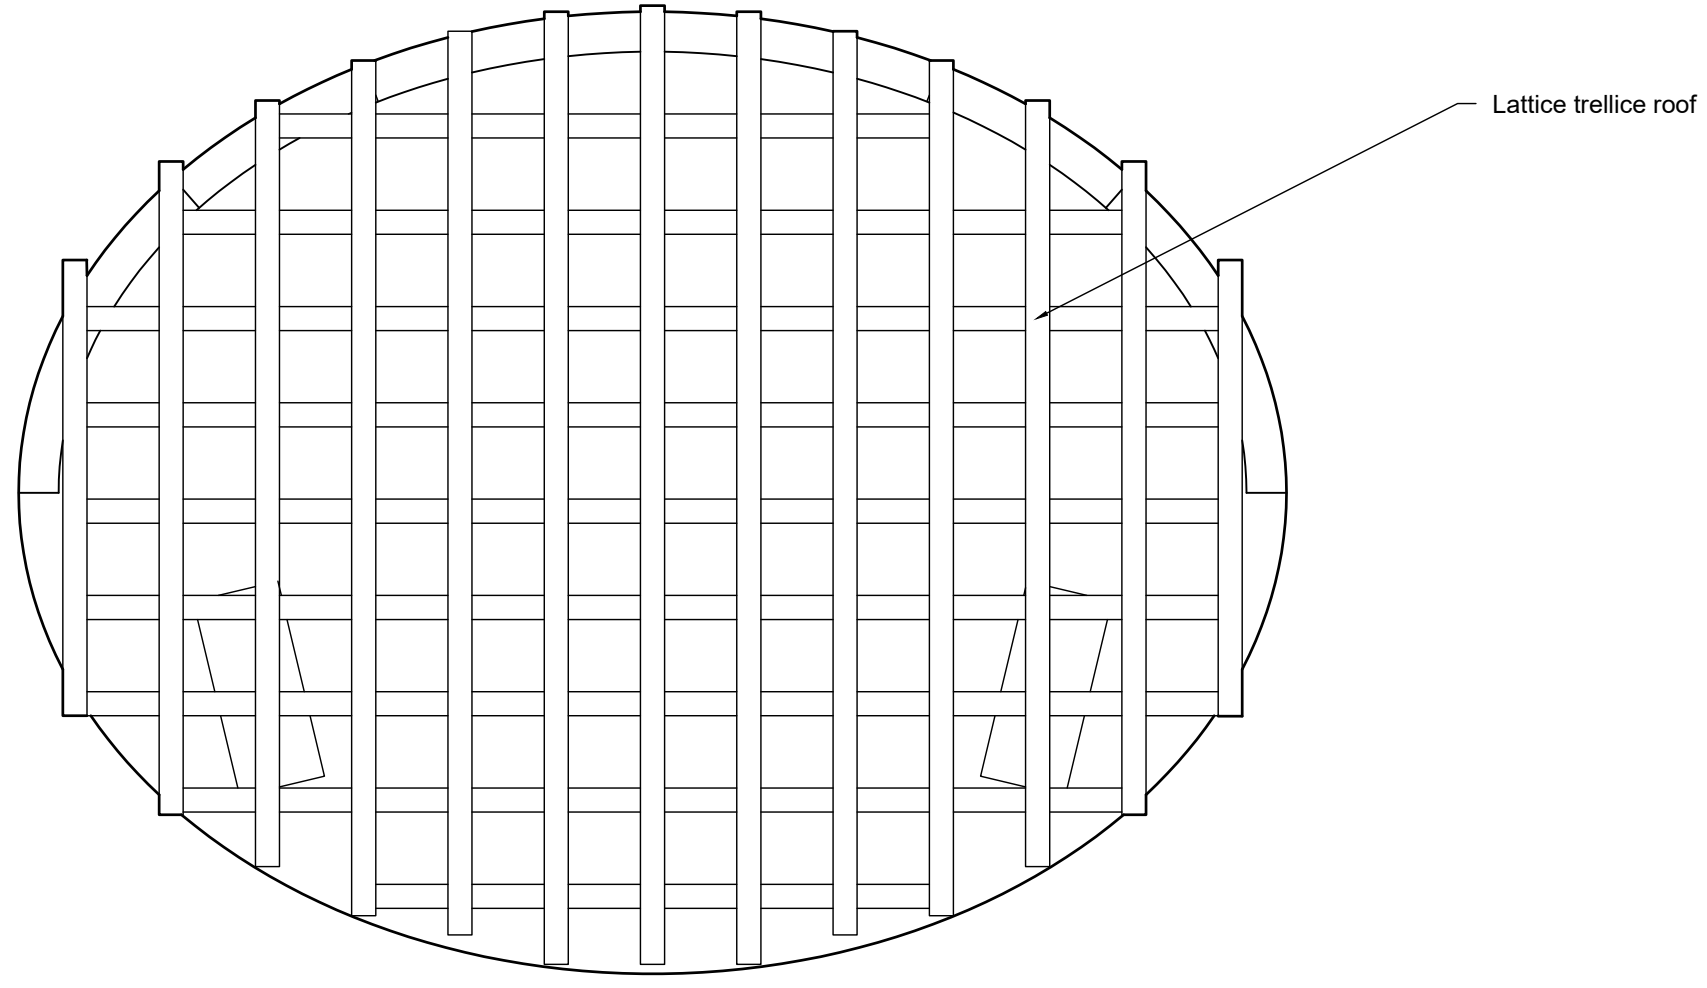


7 Trellis Roof Plan
1/4"=1'-0"

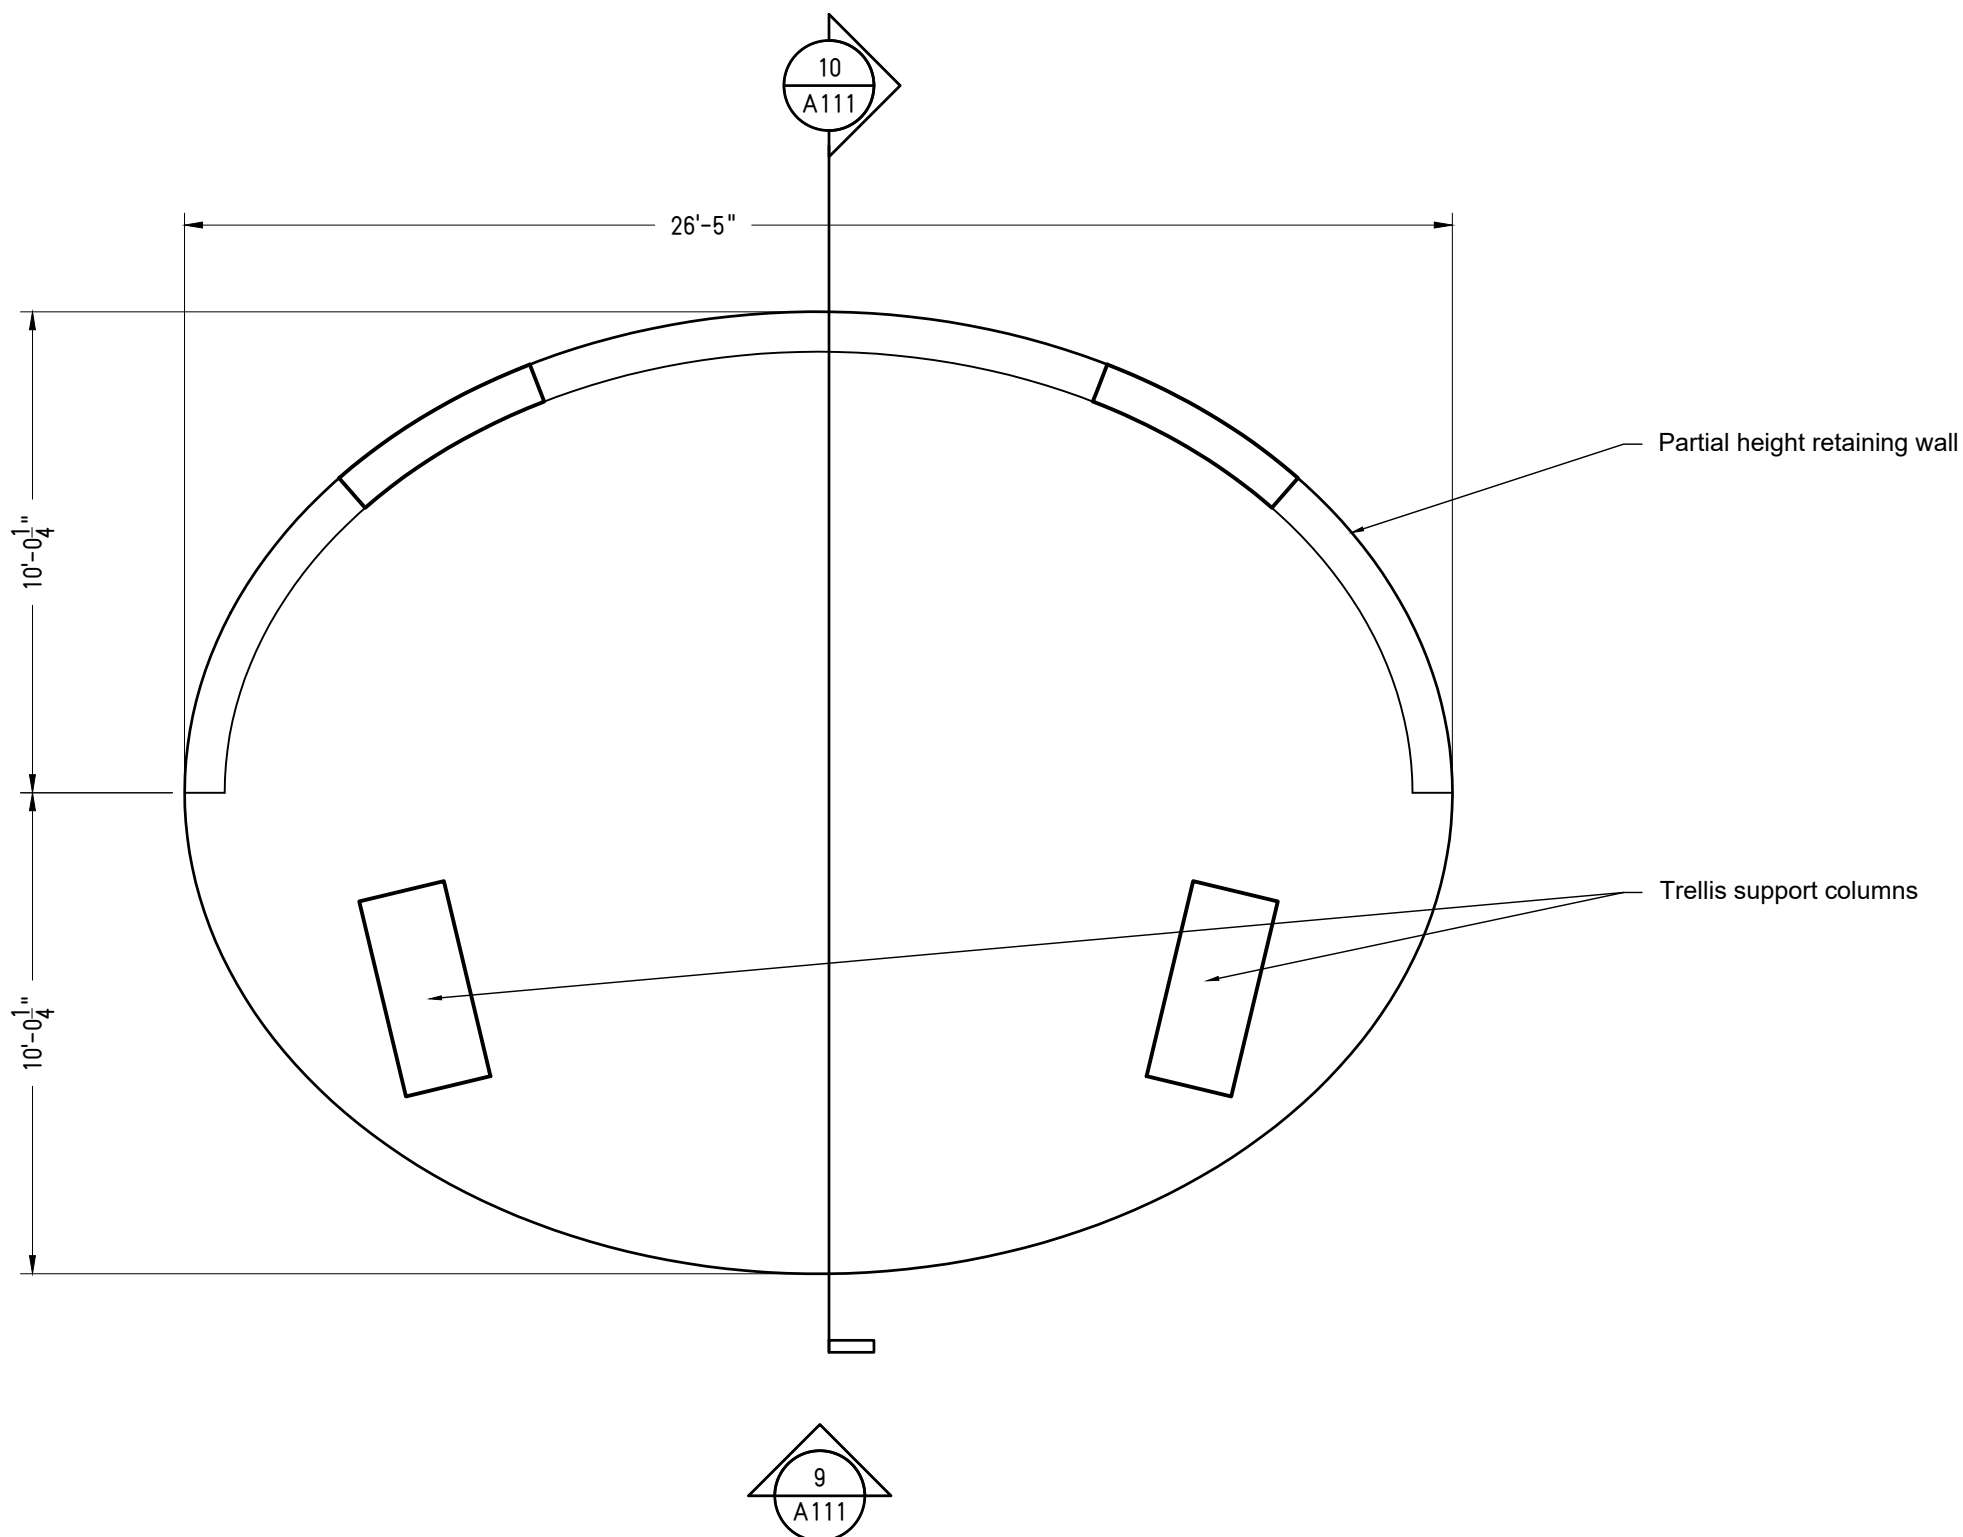

8 Trellis Floor Plan
1/4"=1'-0"

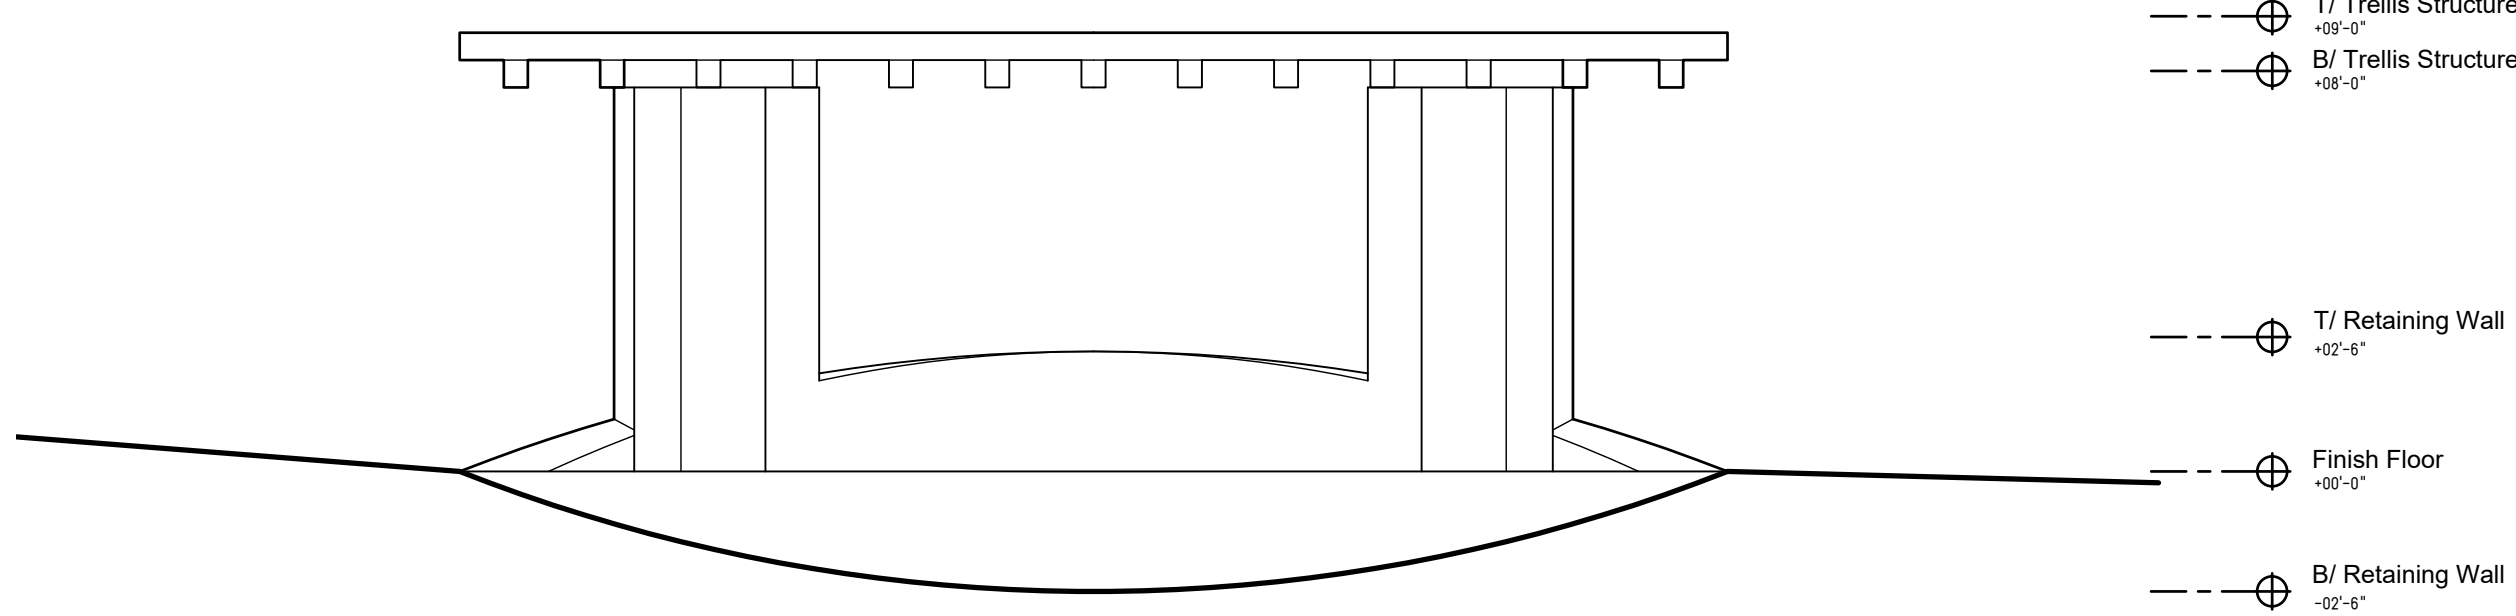



9 Trellis South Elevation
1/4"=1'-0"

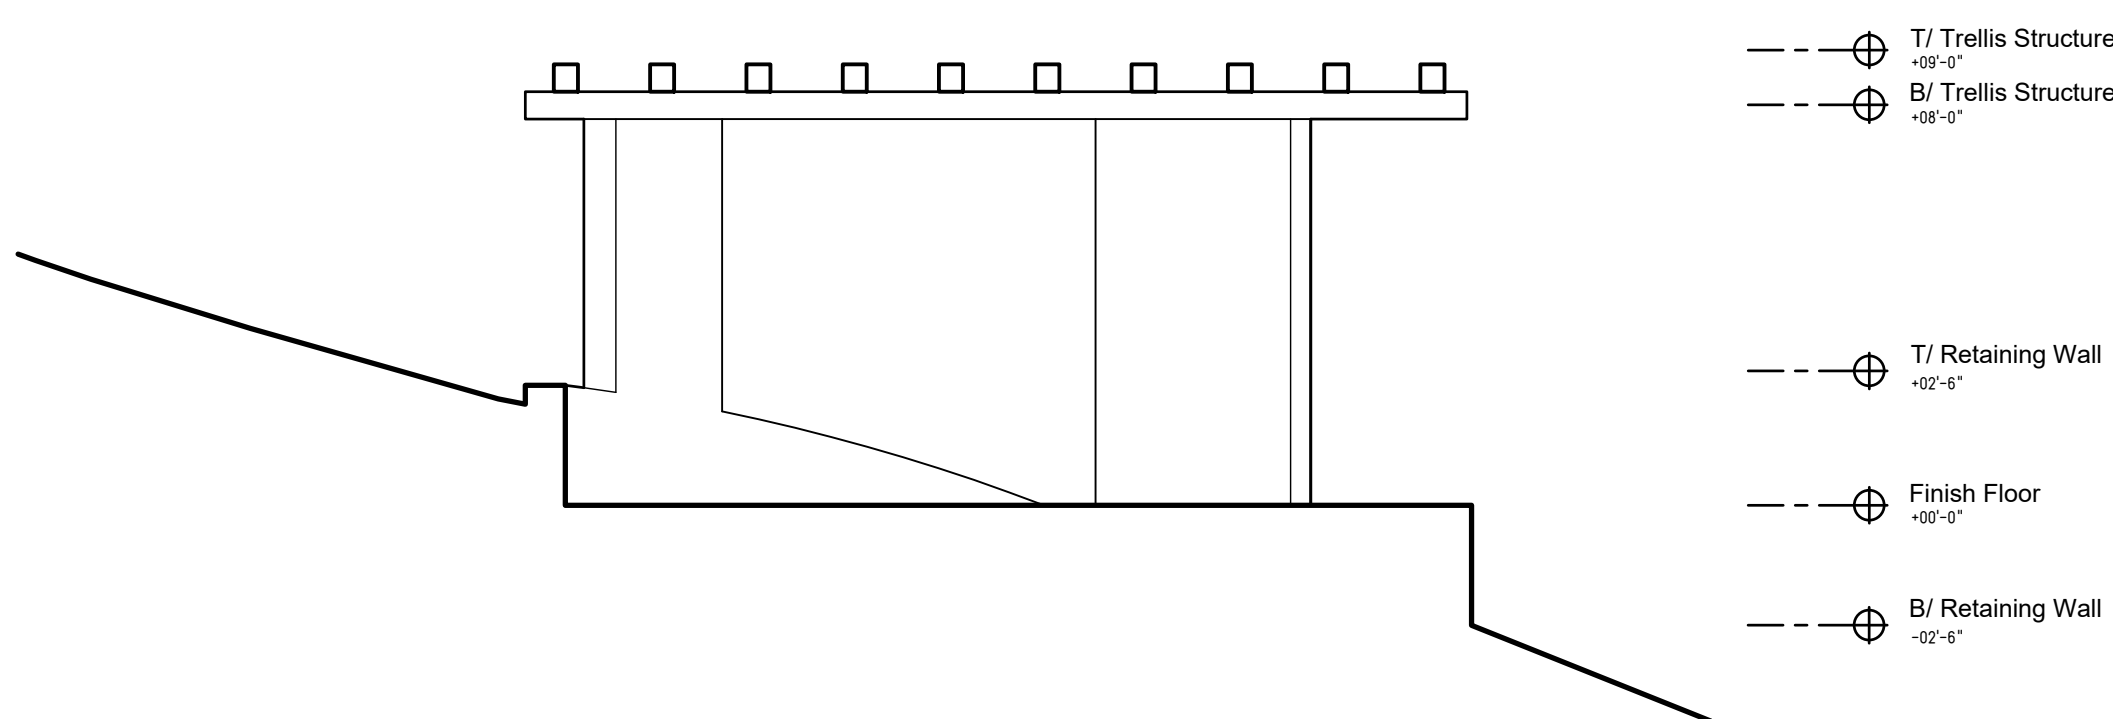

10 Trellis Section A-A
1/4"=1'-0"

23 CREST ROAD EAST
ROLLING HILLS, CA 90274

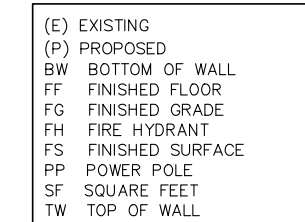

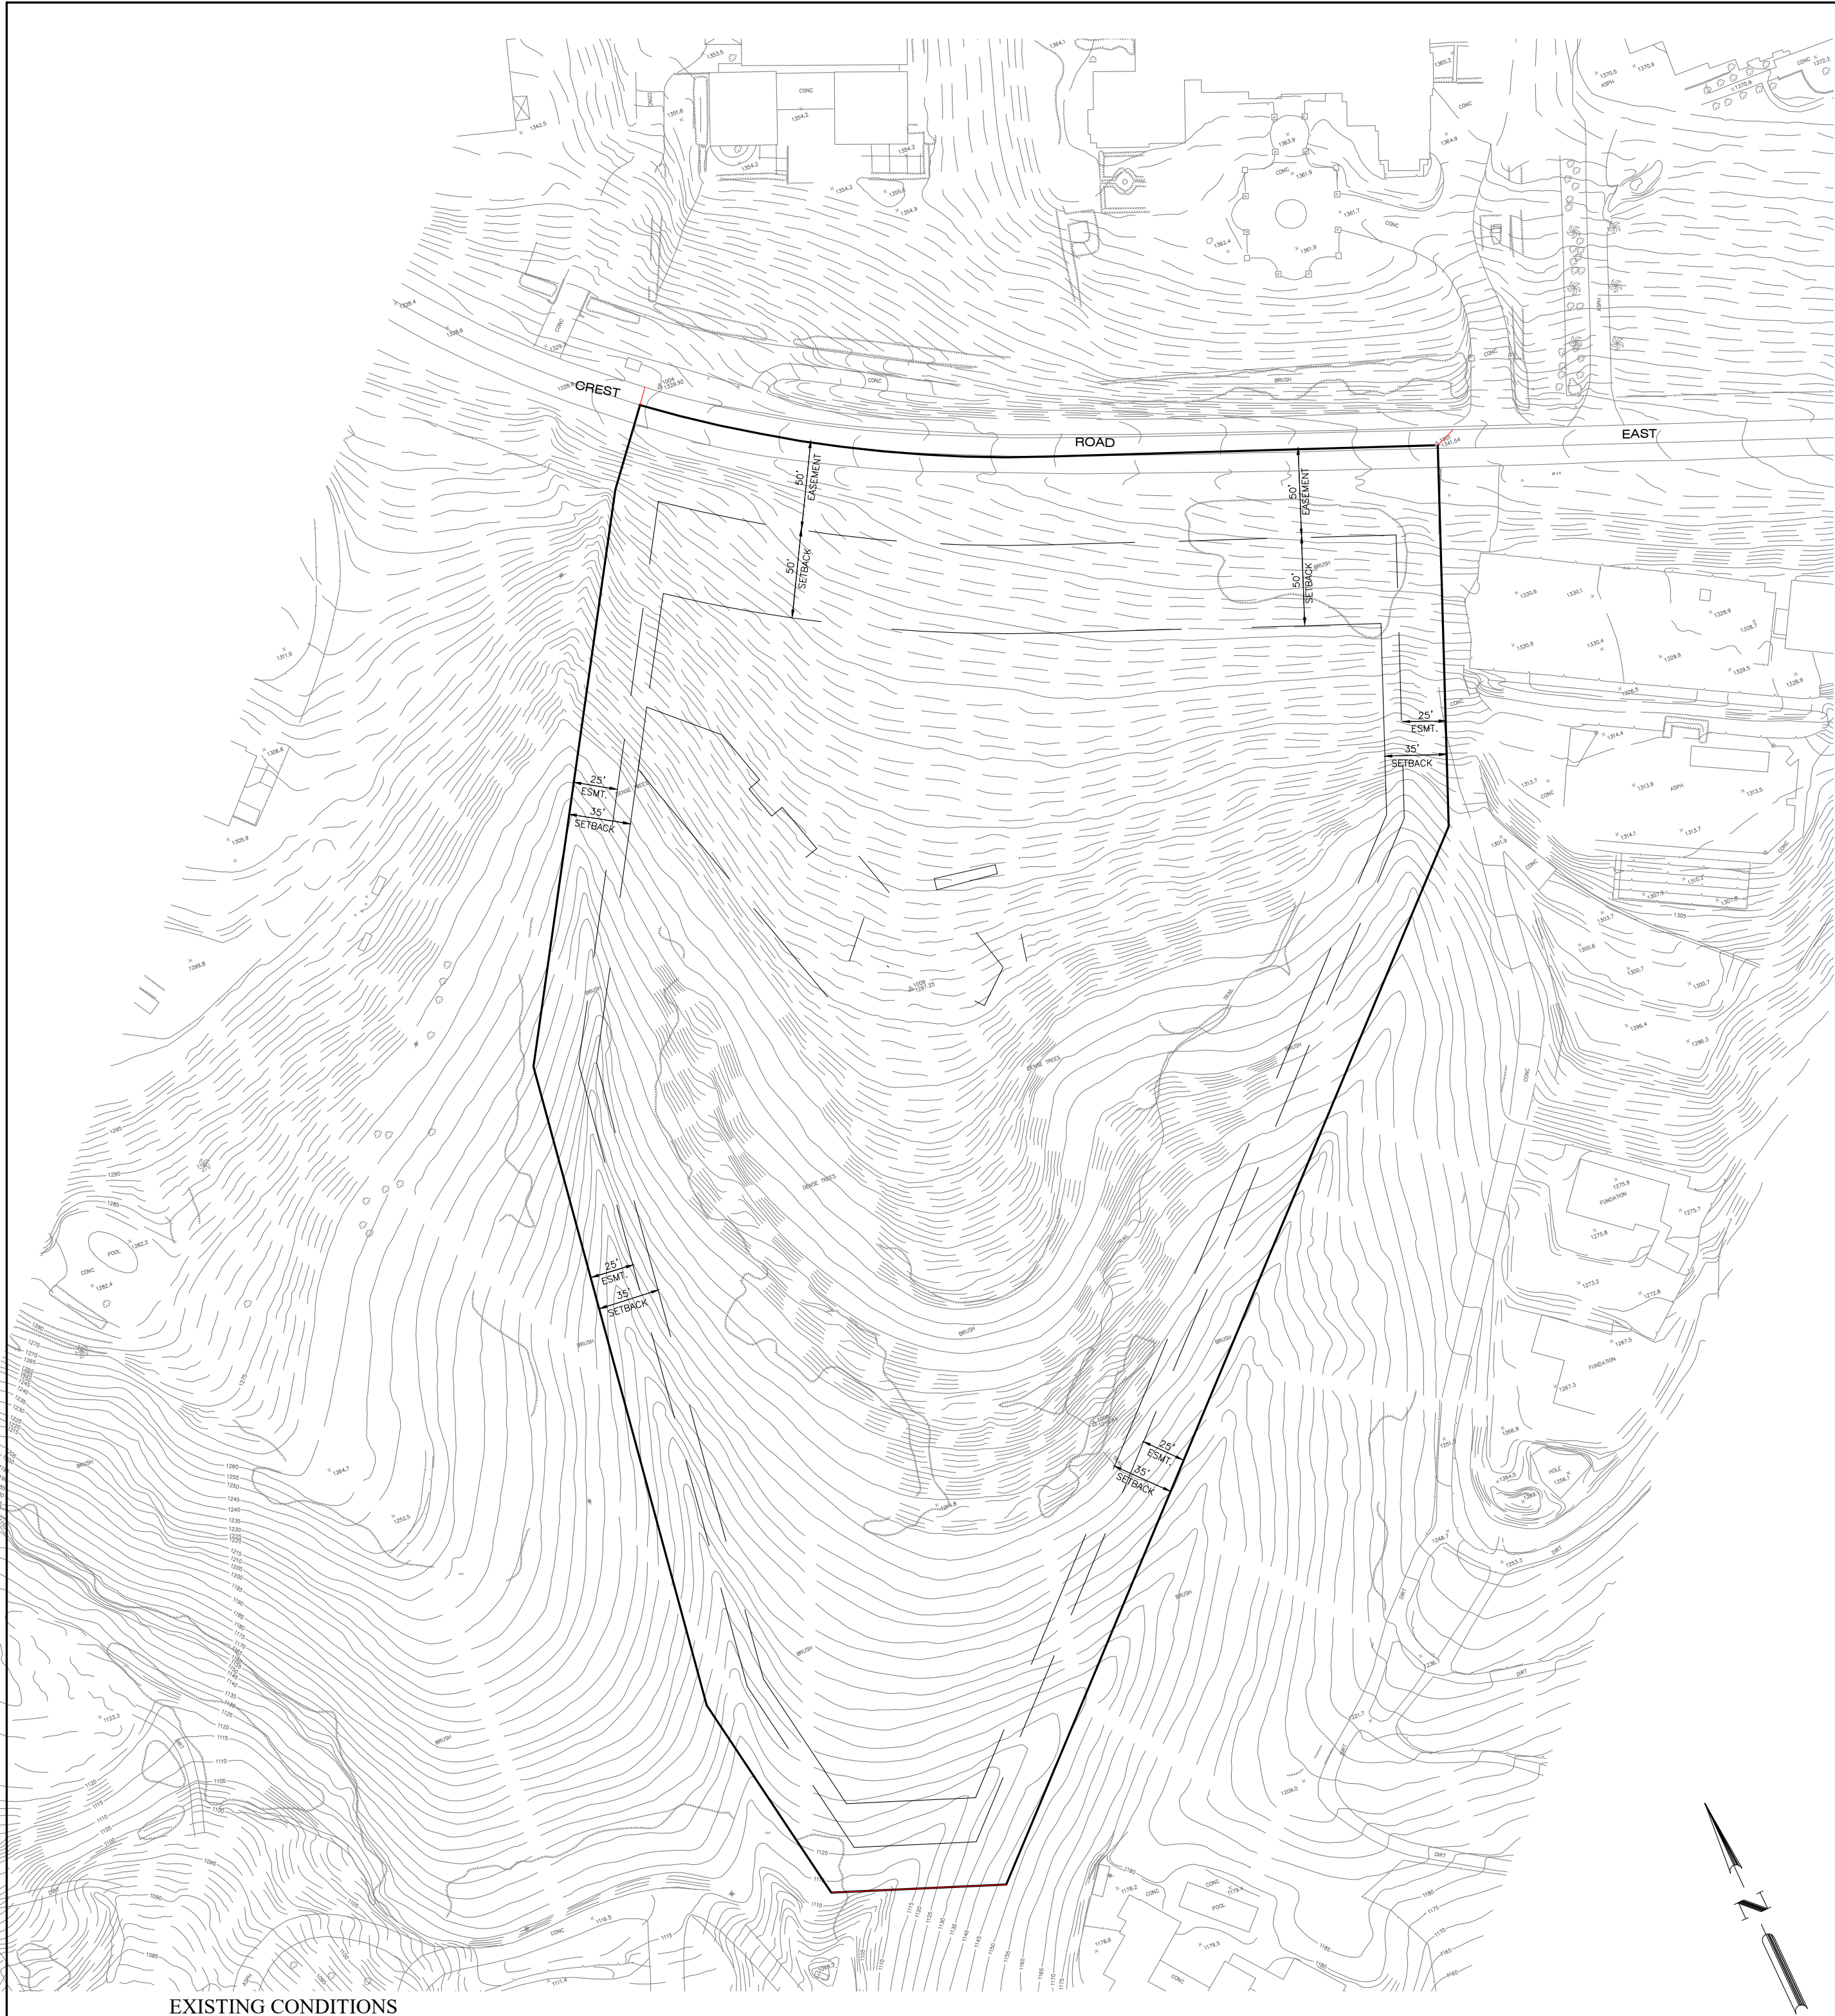

OGASAWARA RESIDENCE

23 CREST ROAD EAST
ROLLING HILLS, CA 90274

Revisions	By	424
Bolton Engineering Corp. Civil Engineering and Surveying 25834 Narbonne Avenue Suite 210 Rolling Hills, CA 90274 Ph: 310-325-5580 Fax: 310-325-5581 BEC		
CLIENT: YUKI OGASAWARA 452 S LORING AVENUE LOS ANGELES CA 90024		
TITLE: EXISTING CONDITIONS NEW RESIDENCE 17 CREST ROAD EAST ROLLING HILLS, CA 90274		
Date:	10/14/24	
Scale:	AS SHOWN	
Drawn:	gjb	
Checked:	DJB	
Job No.	22324	
Sheet	G2	
Of	8	Sheets




OGASAWARA RESIDENCE

23 CREST ROAD EAST
ROLLING HILLS, CA 90274

LEGEND	
PROPERTY LINE	
EASEMENT	
SETBACK	
(P) LIMIT OF GRADING	
(P) PAD AREA	
(E) CONTOUR	
(P) CONTOUR	
(P) STRUCTURE	
(P) BASEMENT	
(P) RETAINING WALL	
(P) DRIVEWAY	
(P) POOL DECK	
(P) PAVED WALK	
(P) COVERED PORCH	
(P) CORRAL	


Revisions		By	425
 Bolton Engineering Corp. Civil Engineering and Surveying 25834 Narbonne Avenue Suite 210 Lomita, Ca. 90717 Ph: 310-325-5580 Fax: 310-325-5581			
CLIENT: YUKI OGASAWARA 452 S LORING AVENUE LOS ANGELES CA 90024			
TITLE: PRELIM GRADING PLAN NEW RESIDENCE 17 CREST ROAD EAST ROLLING HILLS, CA 90274			
Date:	10/14/24		
Scale:	AS SHOWN		
Drawn:	djB		
Checked:	DJB		
Job No.	22324		
Sheet			
Of	8	Sheet	

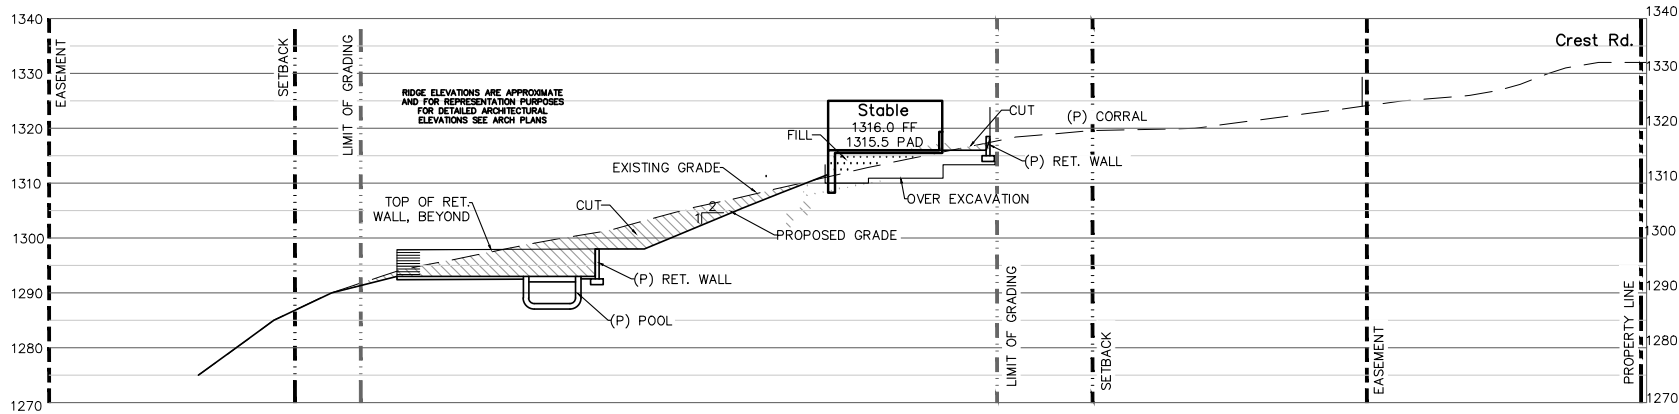

SECTION A-A


SCALE: 1" = 20'

SECTION A-A

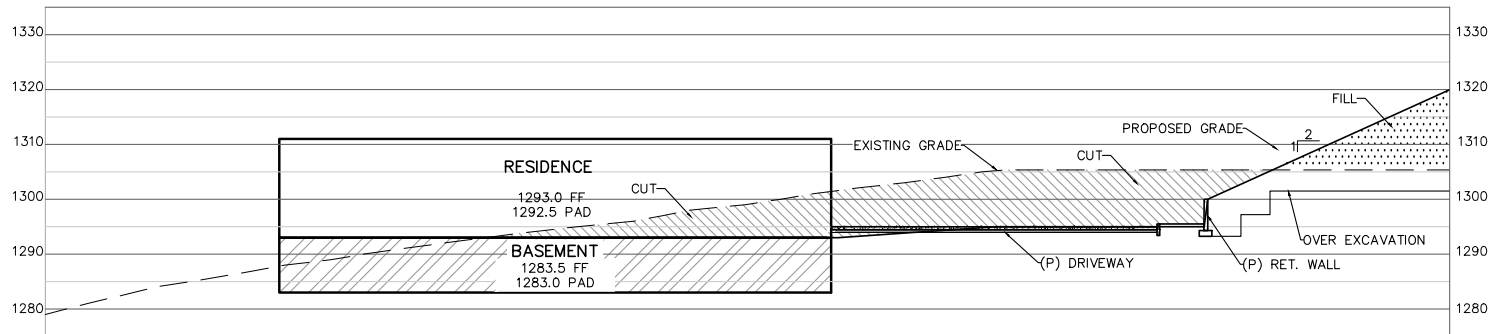


SECTION B-B

SCALE: 1" = 20'

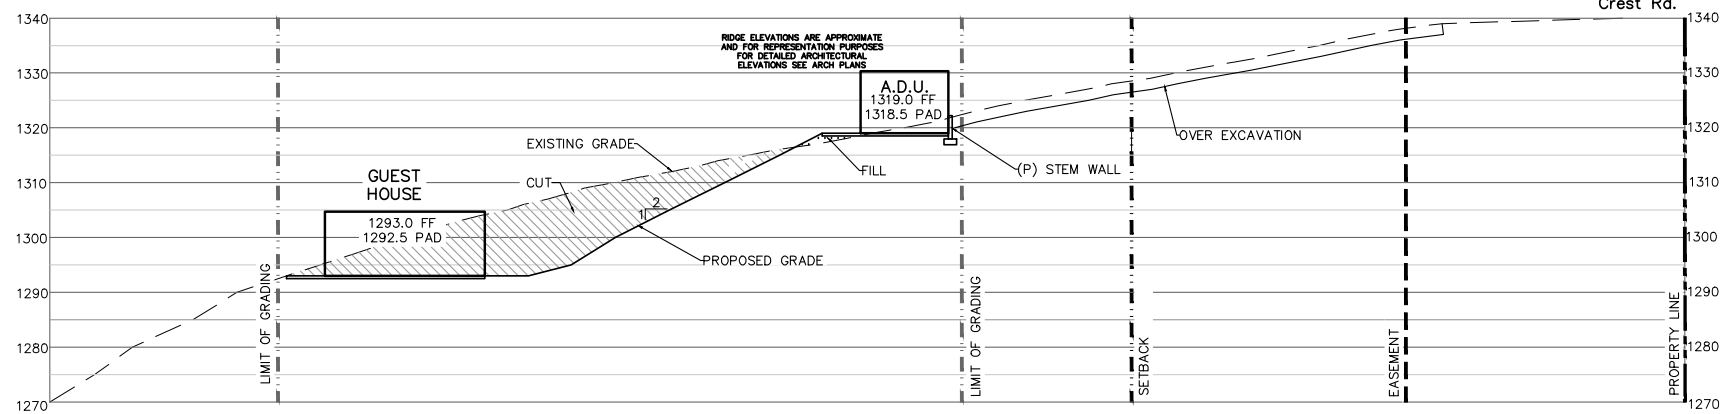


SECTION C-C

SCALE: 1" = 20'

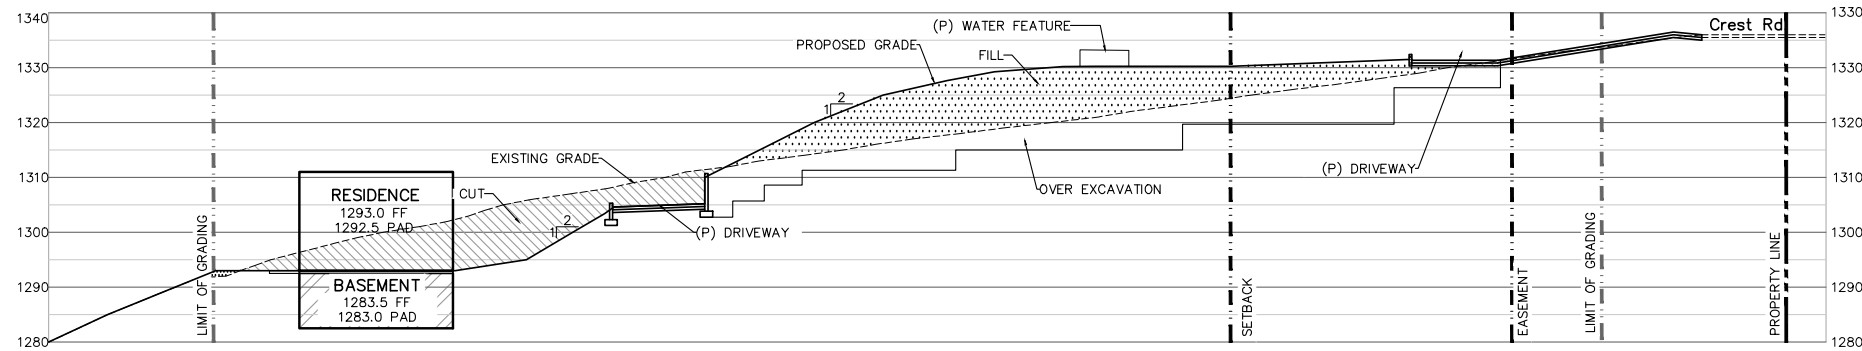


SECTION B1-B1

SCALE: 1" = 20'

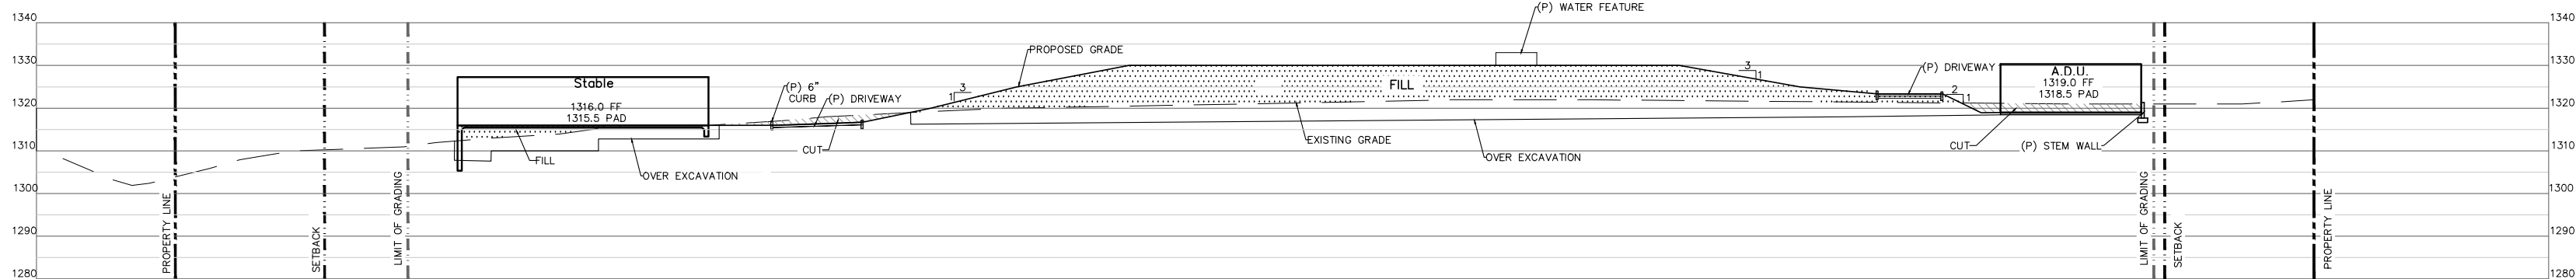

SECTION D-D


SCALE: 1" = 20'

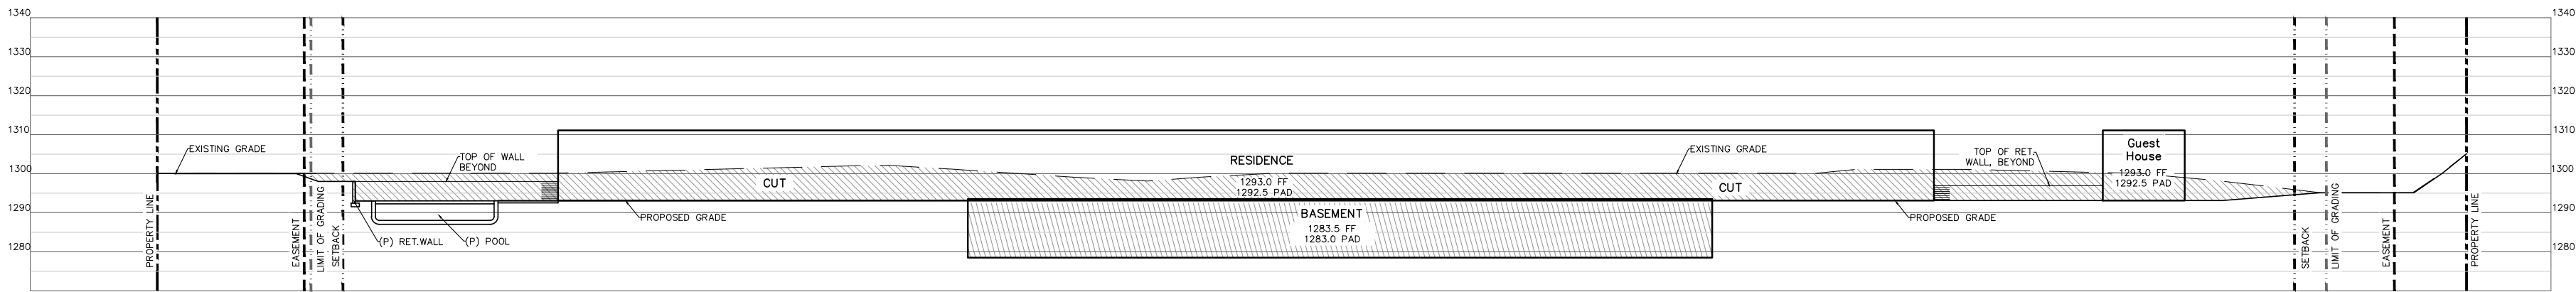


SECTION E-E

SCALE: 1" = 20'


Revisions	By	426
Bolton Engineering Corp. Civil Engineering and Surveying 25834 Narbonne Avenue Suite 210 Lomita, Ca. 90717 Ph: 310-325-5580 Fax: 310-325-5581		
CLIENT: YUKI OGASAWARA 452 S LORING AVENUE LOS ANGELES CA 90024		
TITLE: SITE SECTIONS NEW RESIDENCE 23 CREST ROAD EAST ROLLING HILLS, CA 90274		
Date:	10/14/24	
Scale:	AS SHOWN	
Drawn:	dj	
Checked:	DJB	
Job No.	22324	
Sheet	C4	
Of	8	Sheets

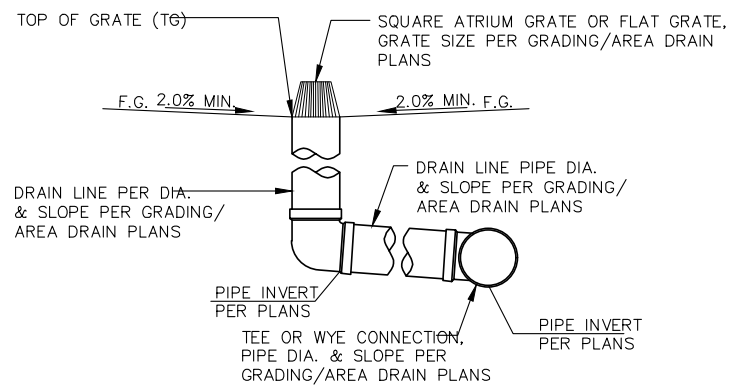


ROUND LANDSCAPE AREA DRAIN (OFF-LINE)

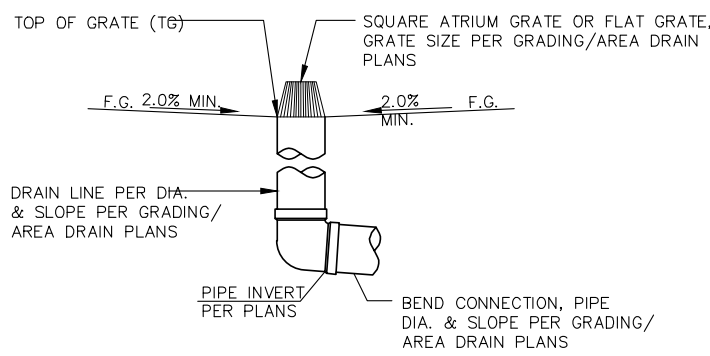


ROUND LANDSCAPE AREA DRAIN (TERMINAL)

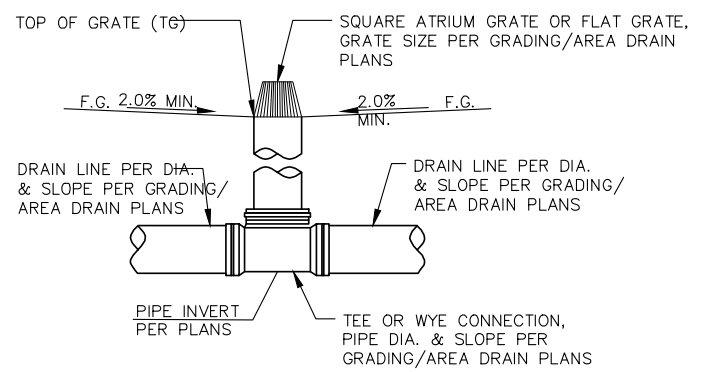


ROUND LANDSCAPE AREA DRAIN (IN-LINE)

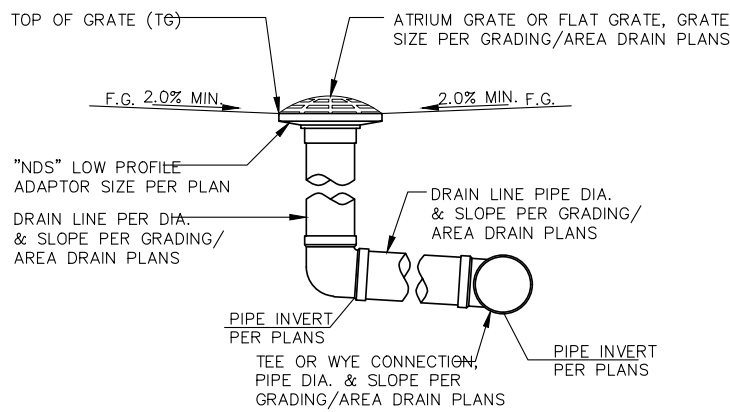


SQUARE LANDSCAPE AREA DRAIN (OFF-LINE)

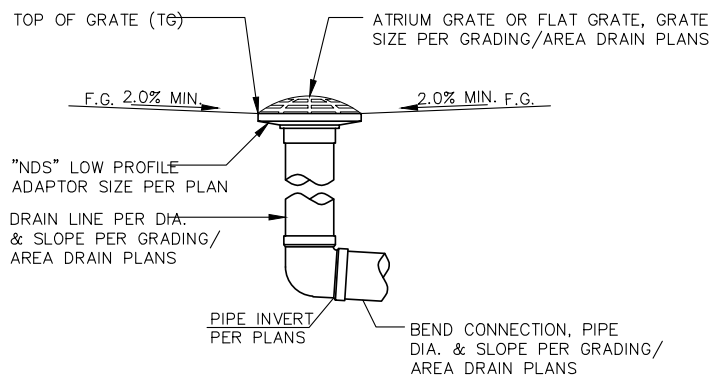


SQUARE LANDSCAPE AREA DRAIN (TERMINAL)

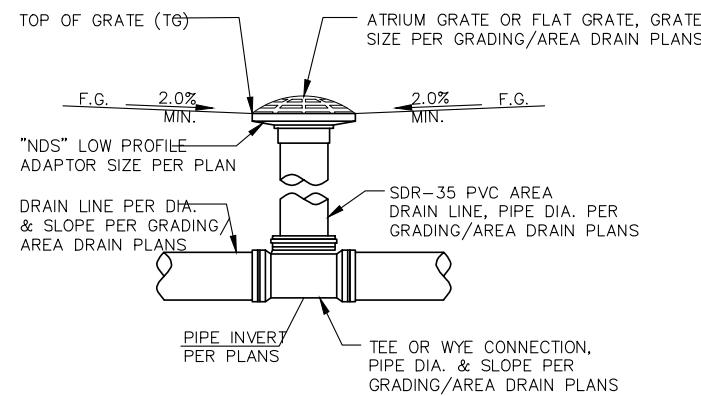

SQUARE LANDSCAPE AREA DRAIN (IN-LINE)

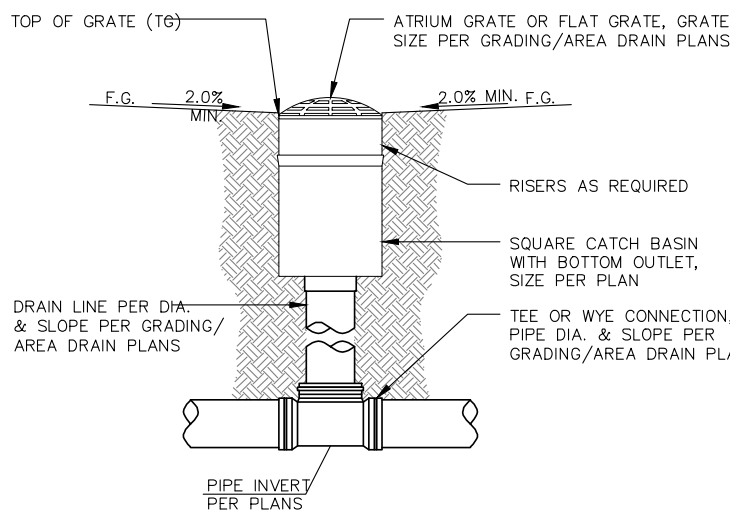


SUMP BOX LANDSCAPE AREA DRAIN

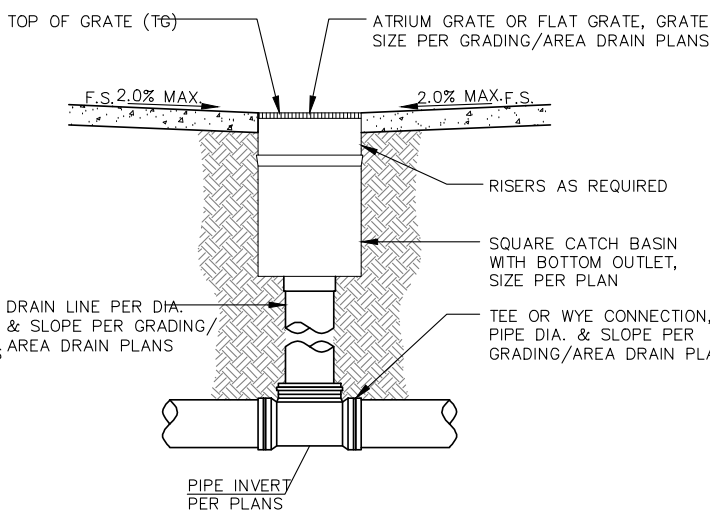


SUMP BOX PEDESTRIAN AREA DRAIN

Area Drain Details


N.T.S.

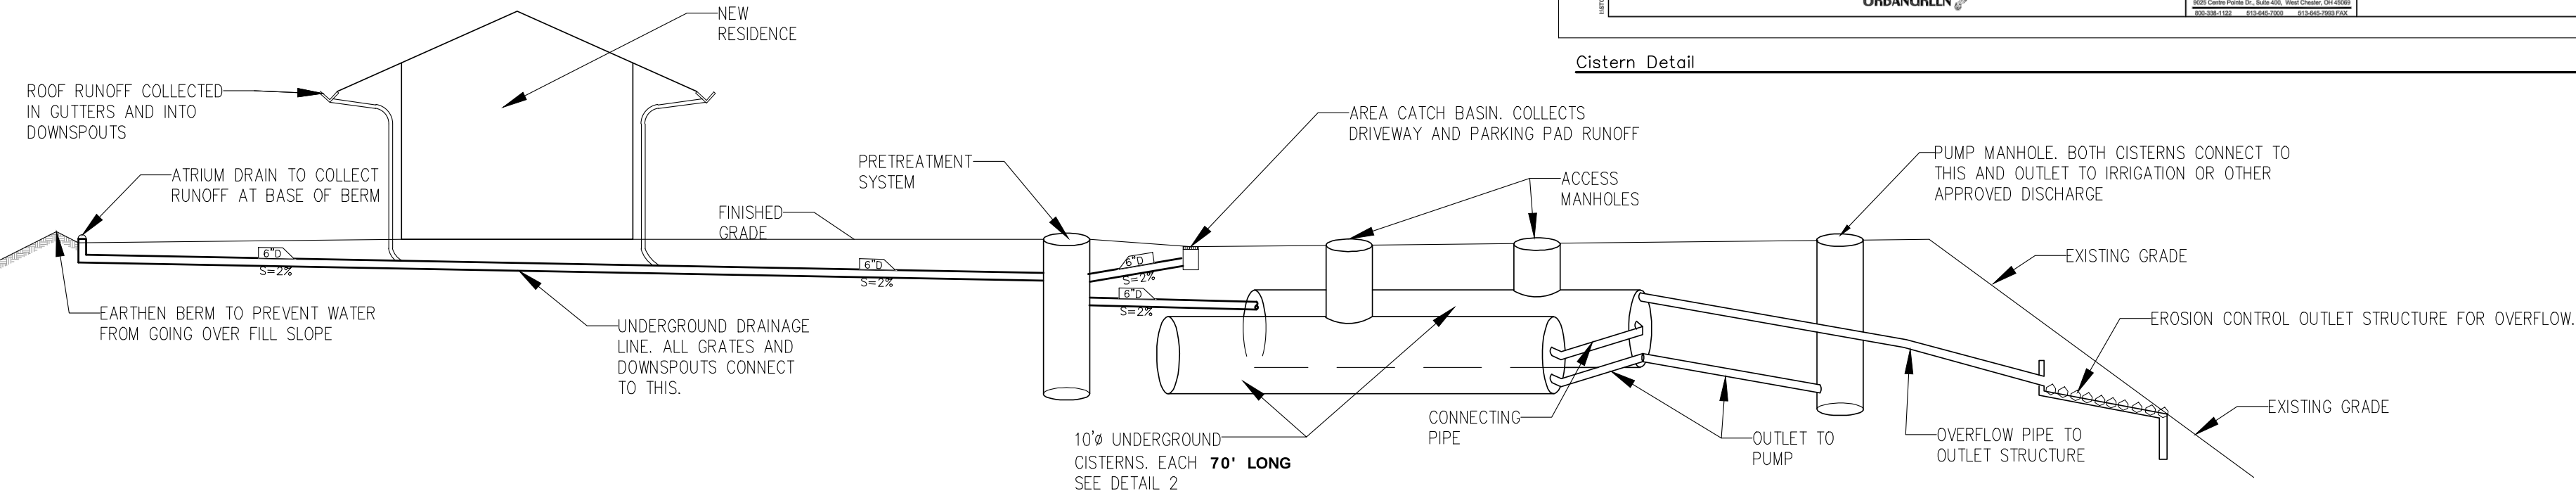


Site Drainage Schematic

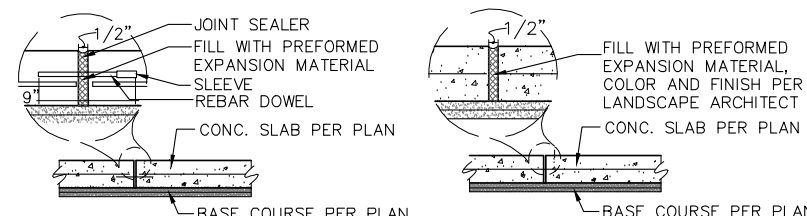

Typical Top of Slope Berm
N.T.S.

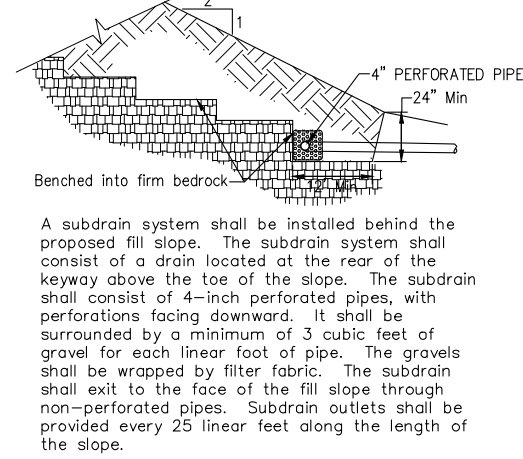


Typical Key and Benching
N.T.S.

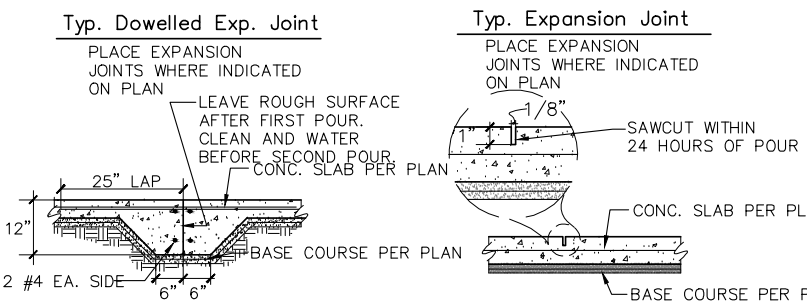


Typ. Construction Joint

Typ. Control Joint
SPACE CONTROL JOINTS 10' MAX. BOTH DIRECTIONS AND AT ALL INSET CORNERS.

Typical PCC Joints
N.T.S.


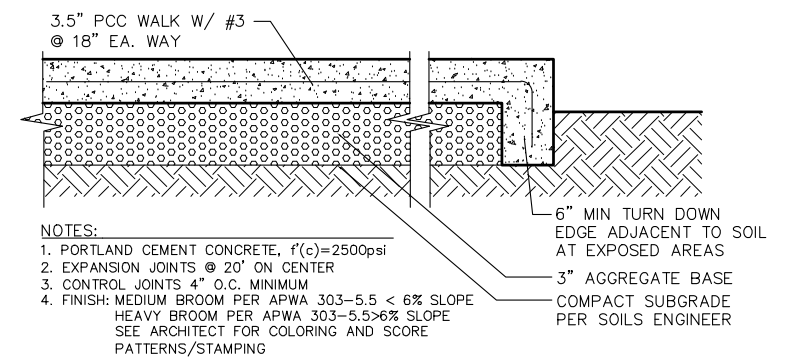


Typical PCC Paving
N.T.S.

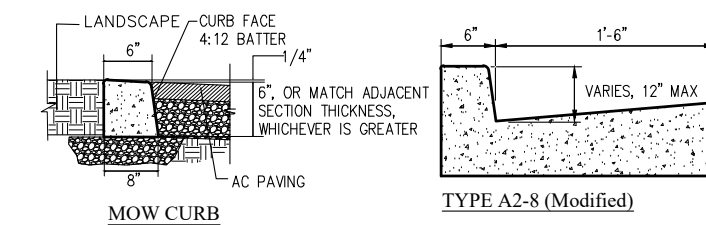


- NOTES:
1. FOR ALL OTHER CURBS, PLEASE SEE SPPWC STANDARD DETAILS.
 2. LOCATE EXPANSION JOINTS AT 30'-0" (MAXIMUM) ON CENTER. SEE DETAIL 5.

Typical PCC Curbs
N.T.S.

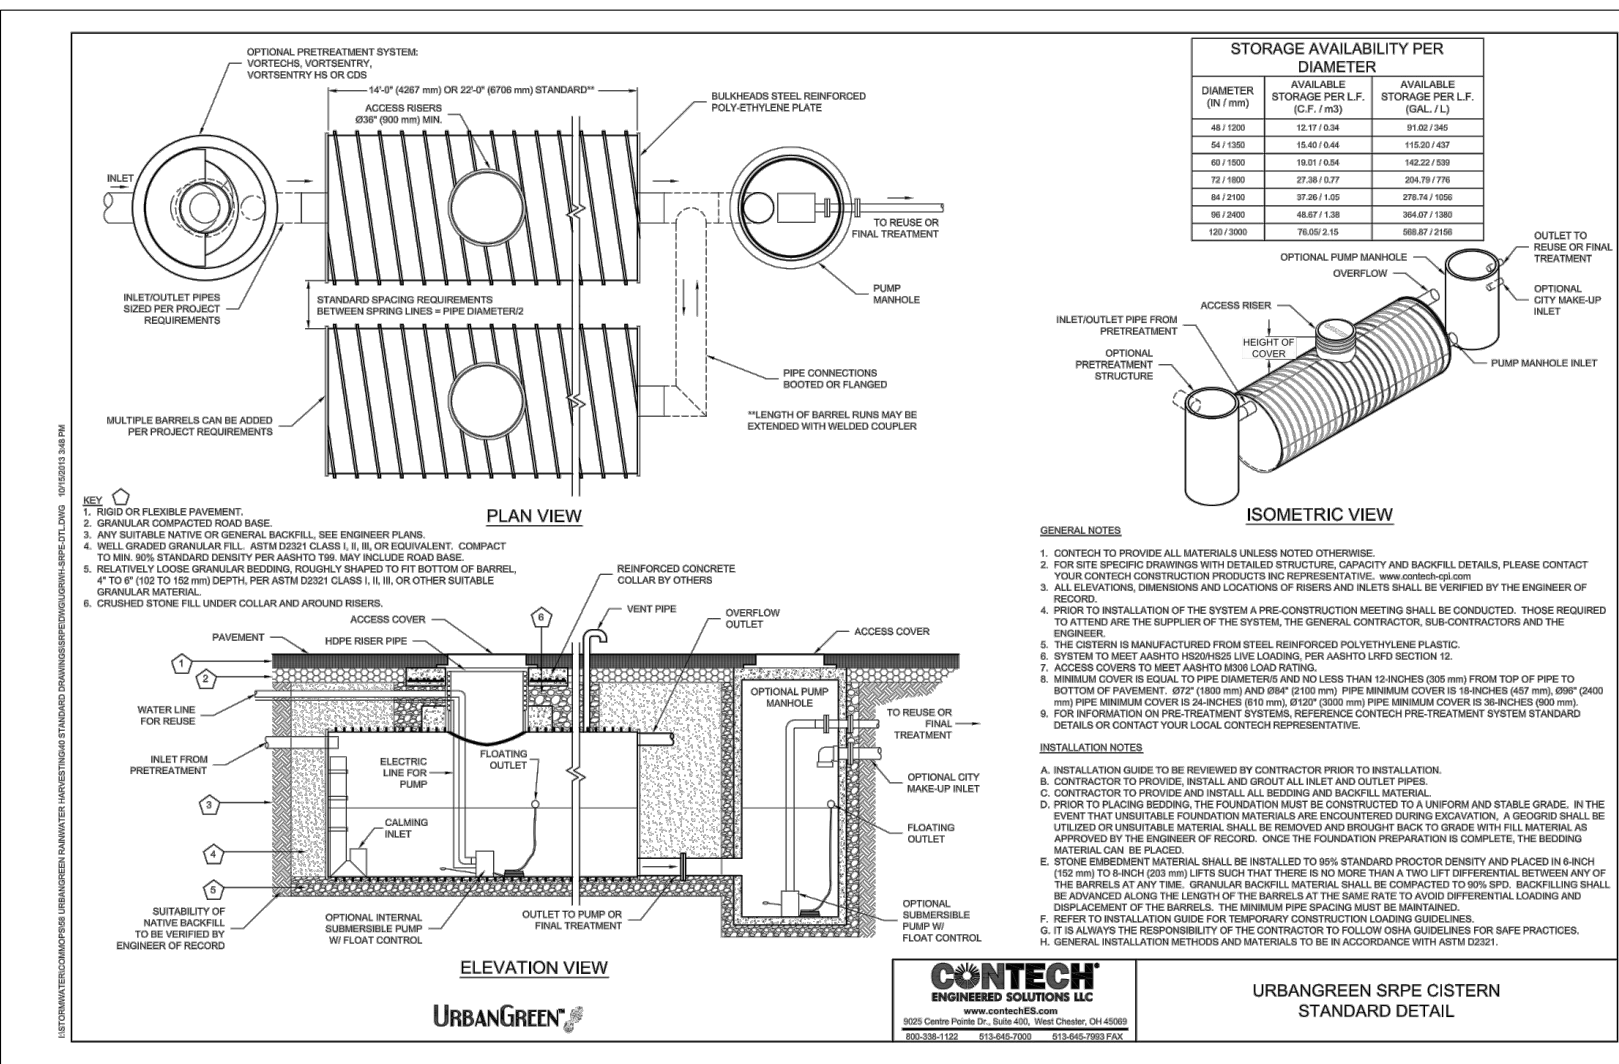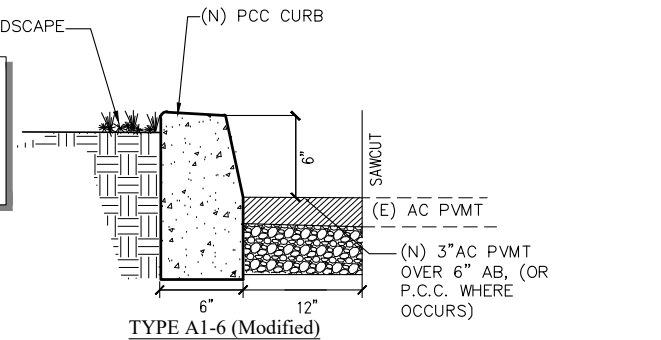


Cistern Detail

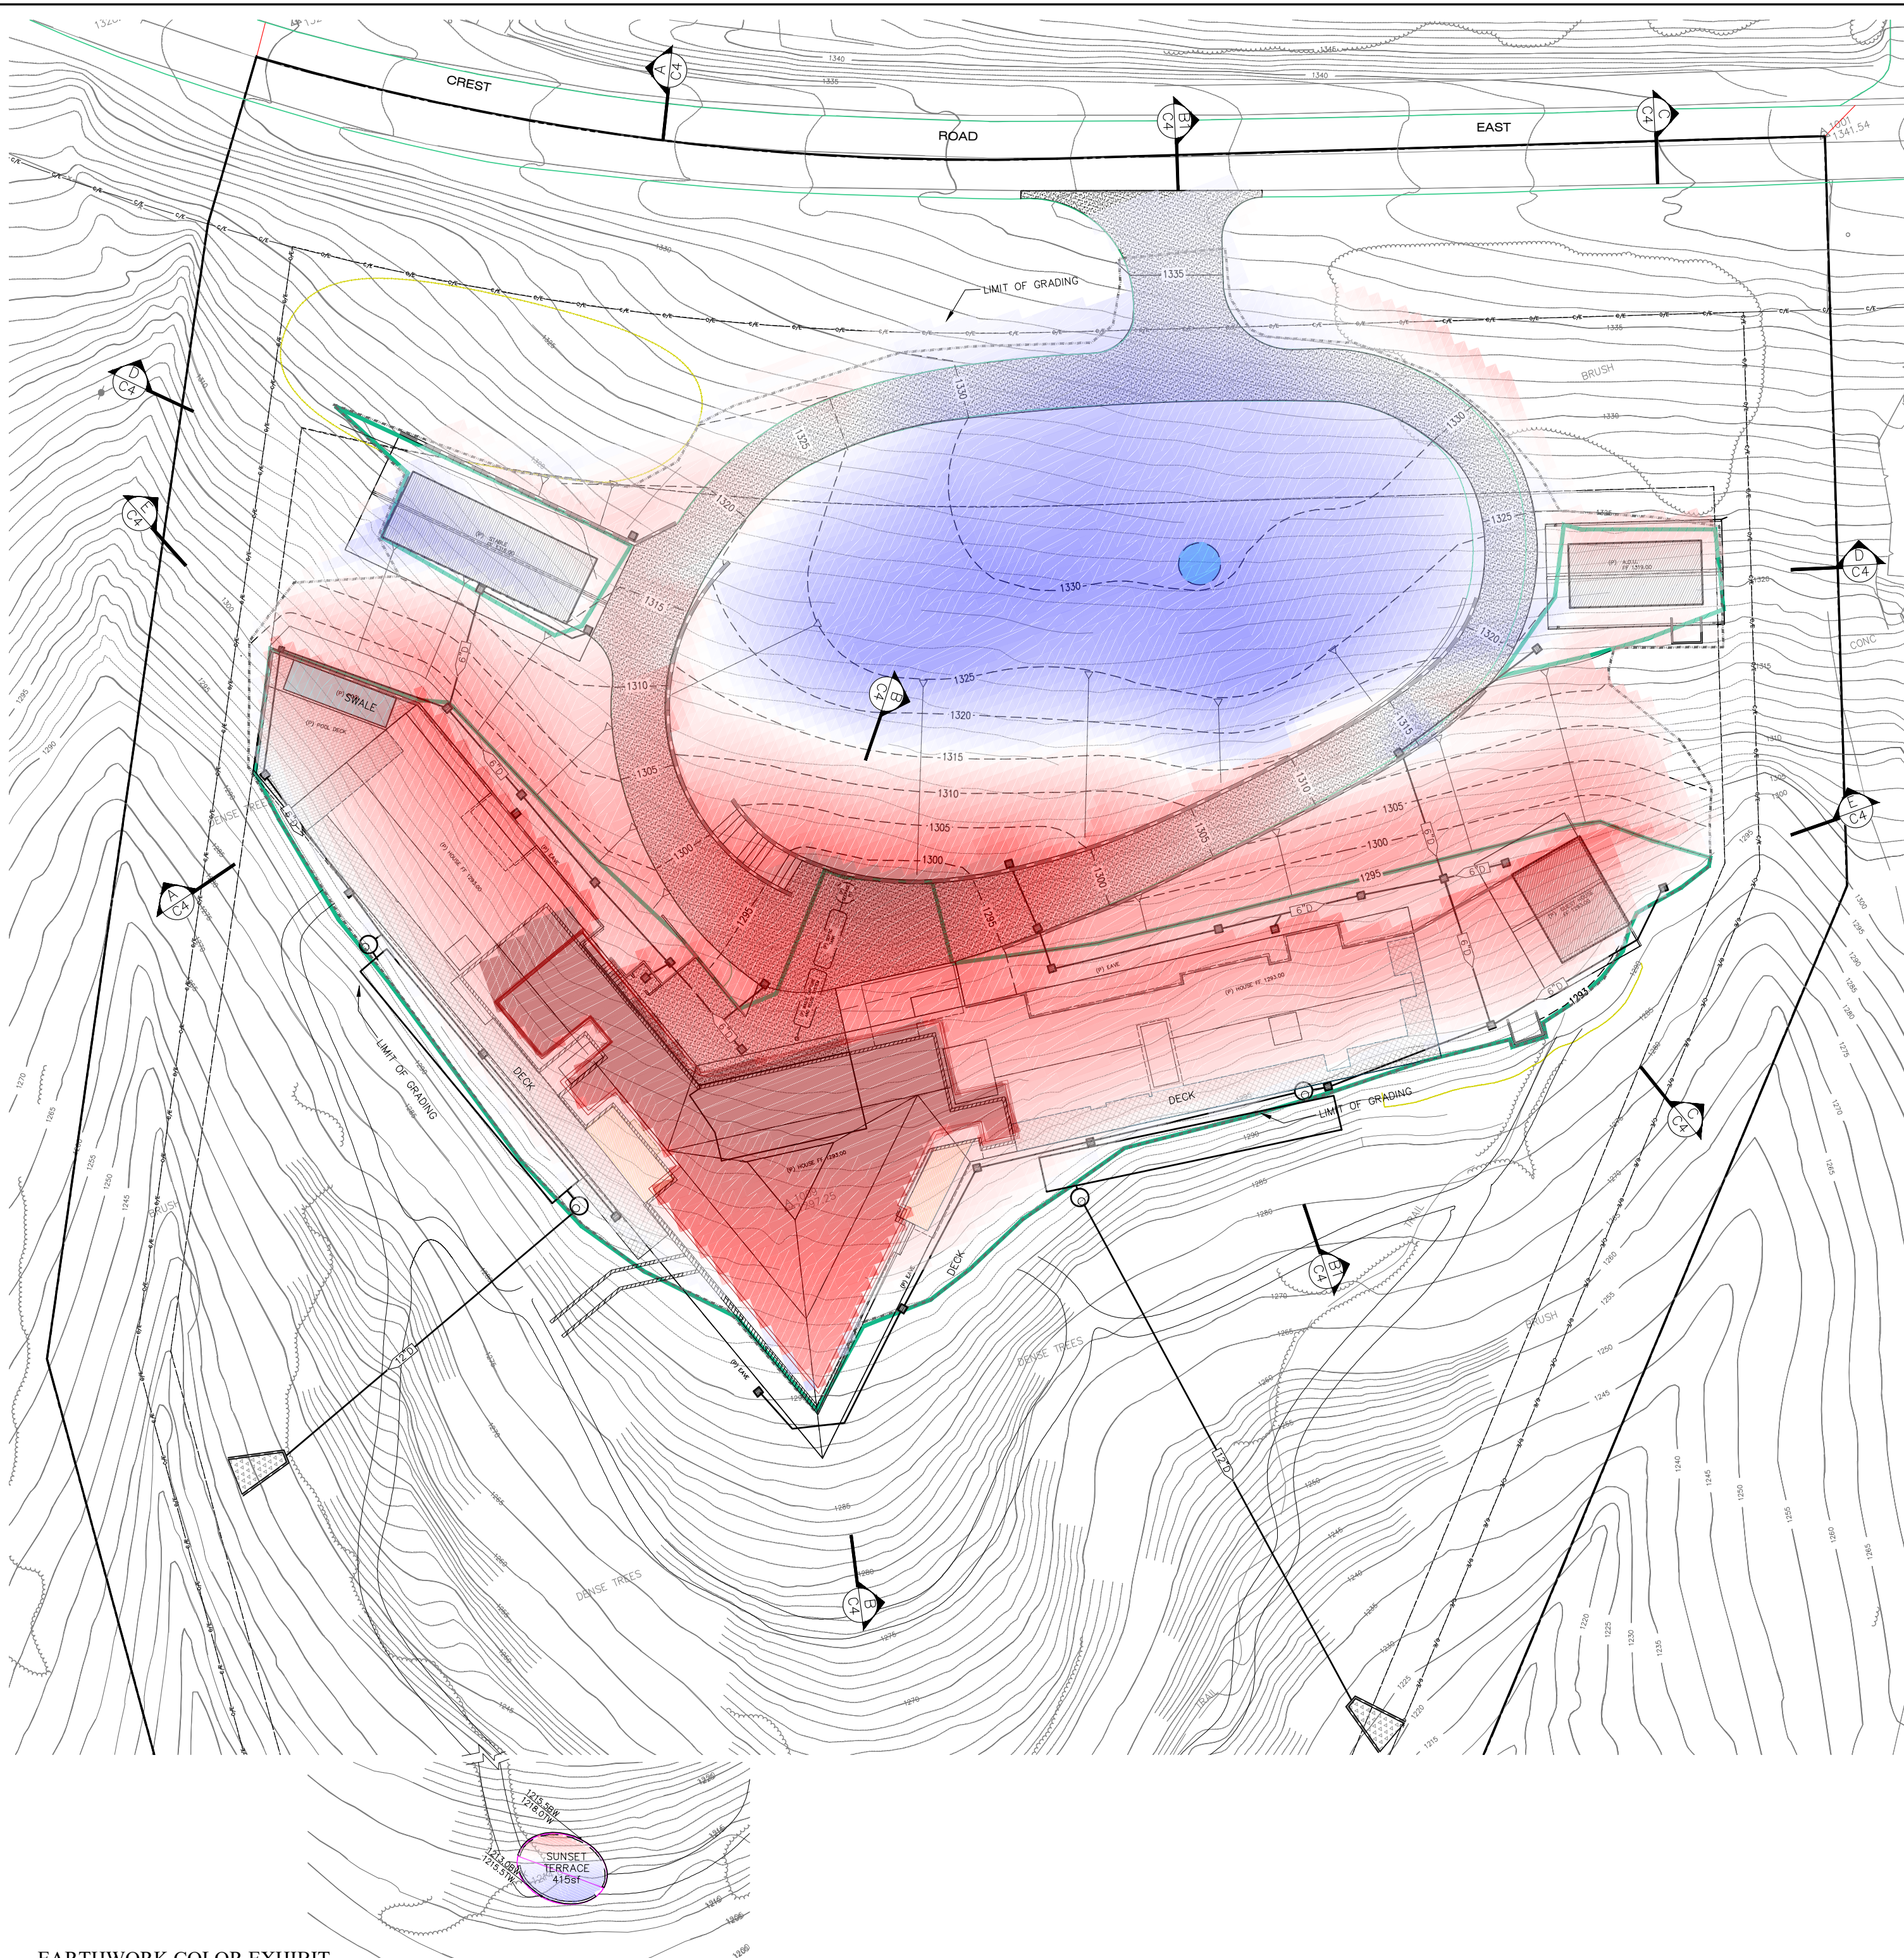


OGASAWARA RESIDENCE

23 CREST ROAD EAST
ROLLING HILLS, CA 90274

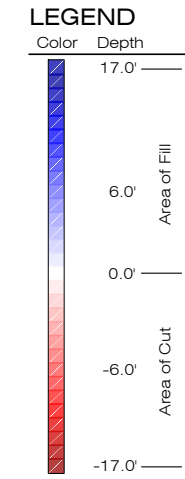

EARTHWORK COLOR EXHIBIT
SCALE: 1" = 20'

Revisions	By	428
Bolton Engineering Corp. Civil Engineering and Surveying 25834 Natoma Avenue Suite 210 Lomita, Ca 90717 Ph: 310-325-5580 Fax: 310-325-5581		
BEC		
CLIENT: YUKI OGASAWARA 452 S LORING AVENUE LOS ANGELES CA 90024		
TITLE: PRELIM GRADING PLAN NEW RESIDENCE 17 CREST ROAD EAST ROLLING HILLS, CA 90274		
Date:	10/14/24	
Scale:	AS SHOWN	
Drawn:	gjb	
Checked:	DJB	
Job No.	22324	
Sheet	6	
Of	8	Sheets

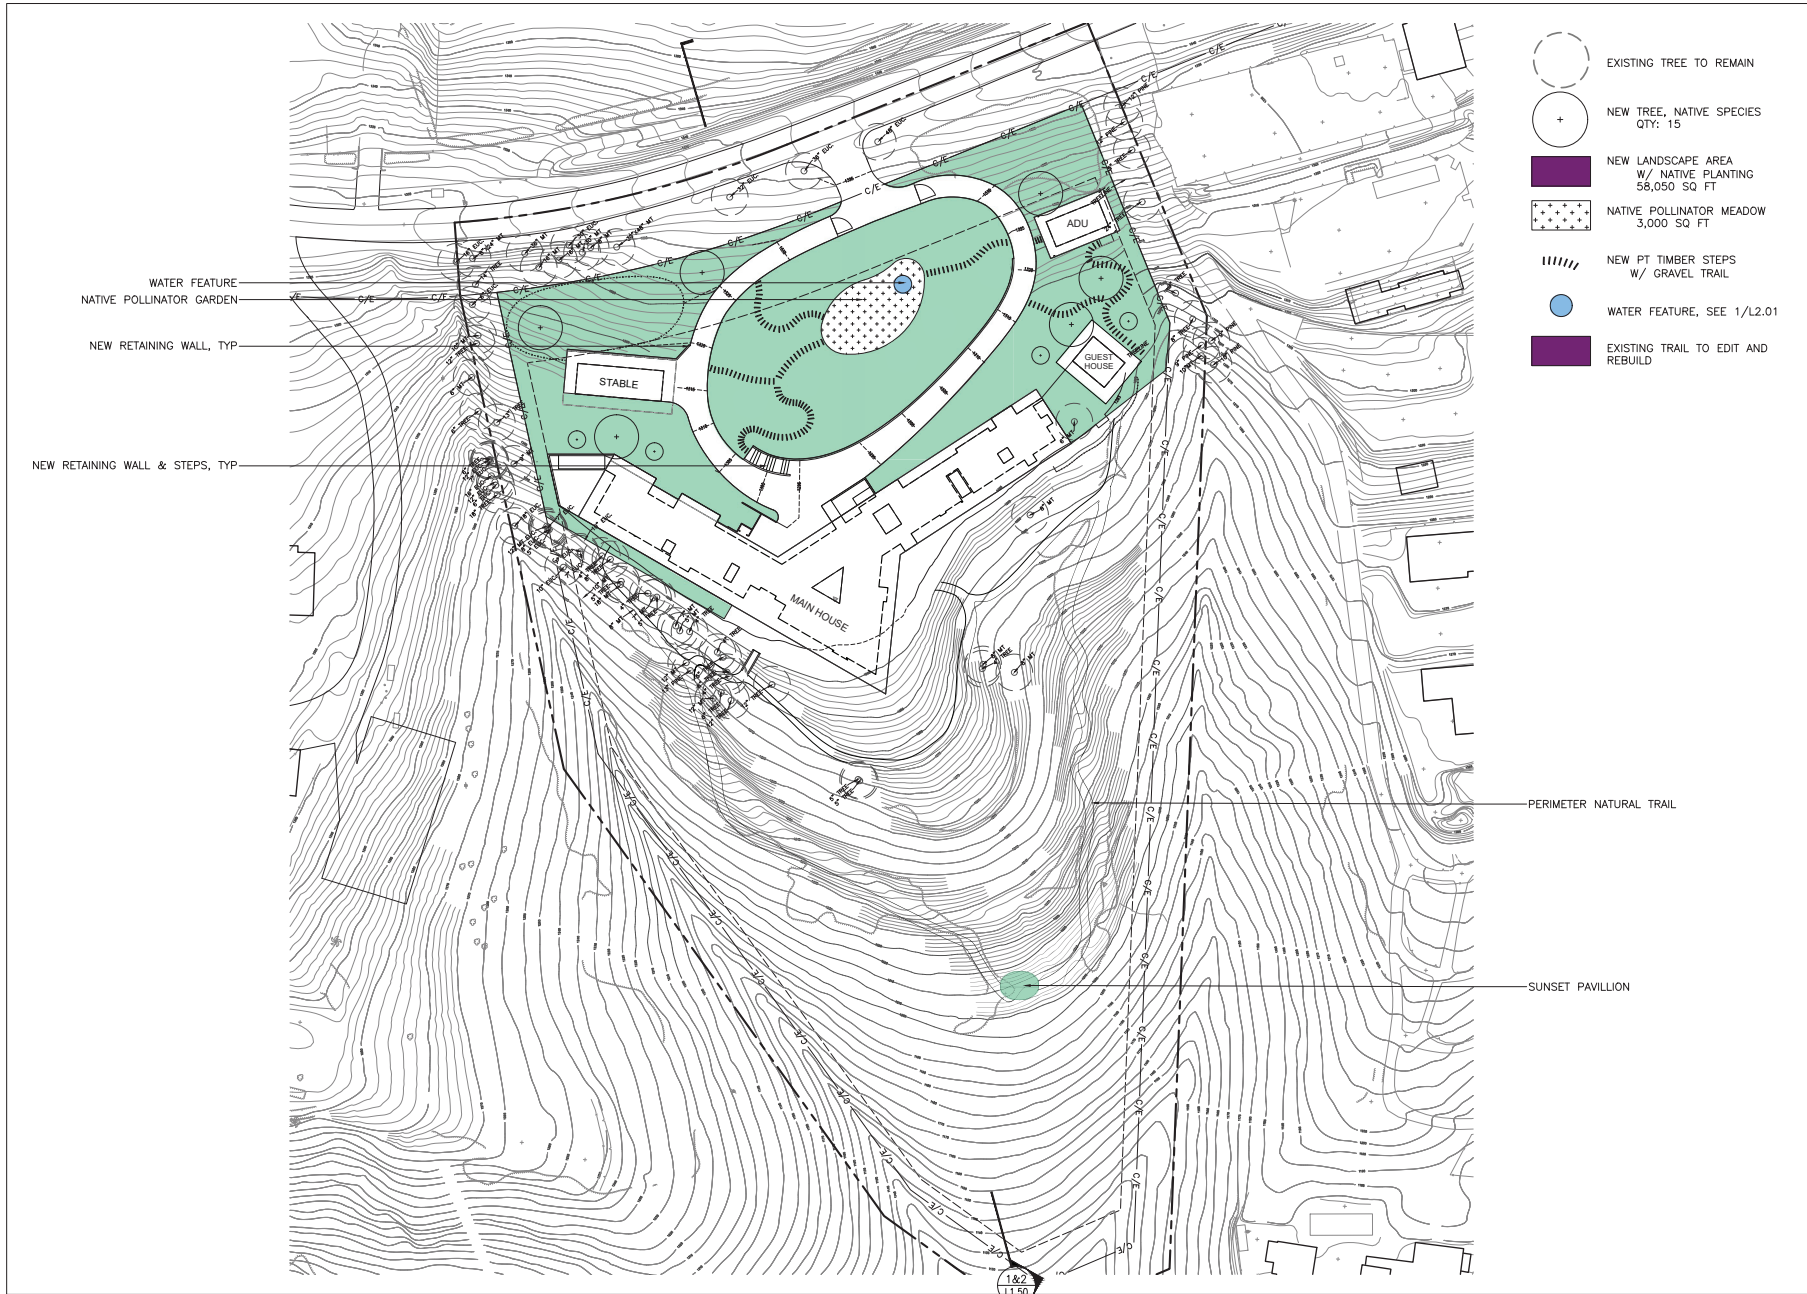

TERRE MOTO

3618 PASADENA AVE
LOS ANGELES, CA 90031
WWW.TERRMOTO.LA
INFO@TERRMOTO.LA

PROJECT
OGASAWARA
23 CREST ROAD E.
ROLLING HILLS, CA 90274

ISSUE SET
CITY COUNCIL
ISSUE DATE
10/14/24
REV DATE ISSUE BY

DRAWN BY
CHECKED BY
SCALE
1" = 40'-0"
SHEET TITLE
CONCEPTUAL LANDSCAPE PLAN
SHEET NUMBER

L1.00



- EXISTING TREE
- NEW TREE, NATIVE SPECIES
QTY: 15

TERRE MOTO

3618 PASADENA AVE
LOS ANGELES, CA 90031
WWW.TERRMOTO.LA
INFO@TERRMOTO.LA

PROJECT

OGASAWARA
23 CREST ROAD E,
ROLLING HILLS, CA 90274

ISSUE SET
CITY COUNCIL

ISSUE DATE
10/14/24

REV DATE ISSUE BY


DRAWN BY
CHECKED BY

SCALE
1" = 40'-0"

SHEET TITLE
EXISTING AND PROPOSED
TREE PLAN

SHEET NUMBER

L1.01

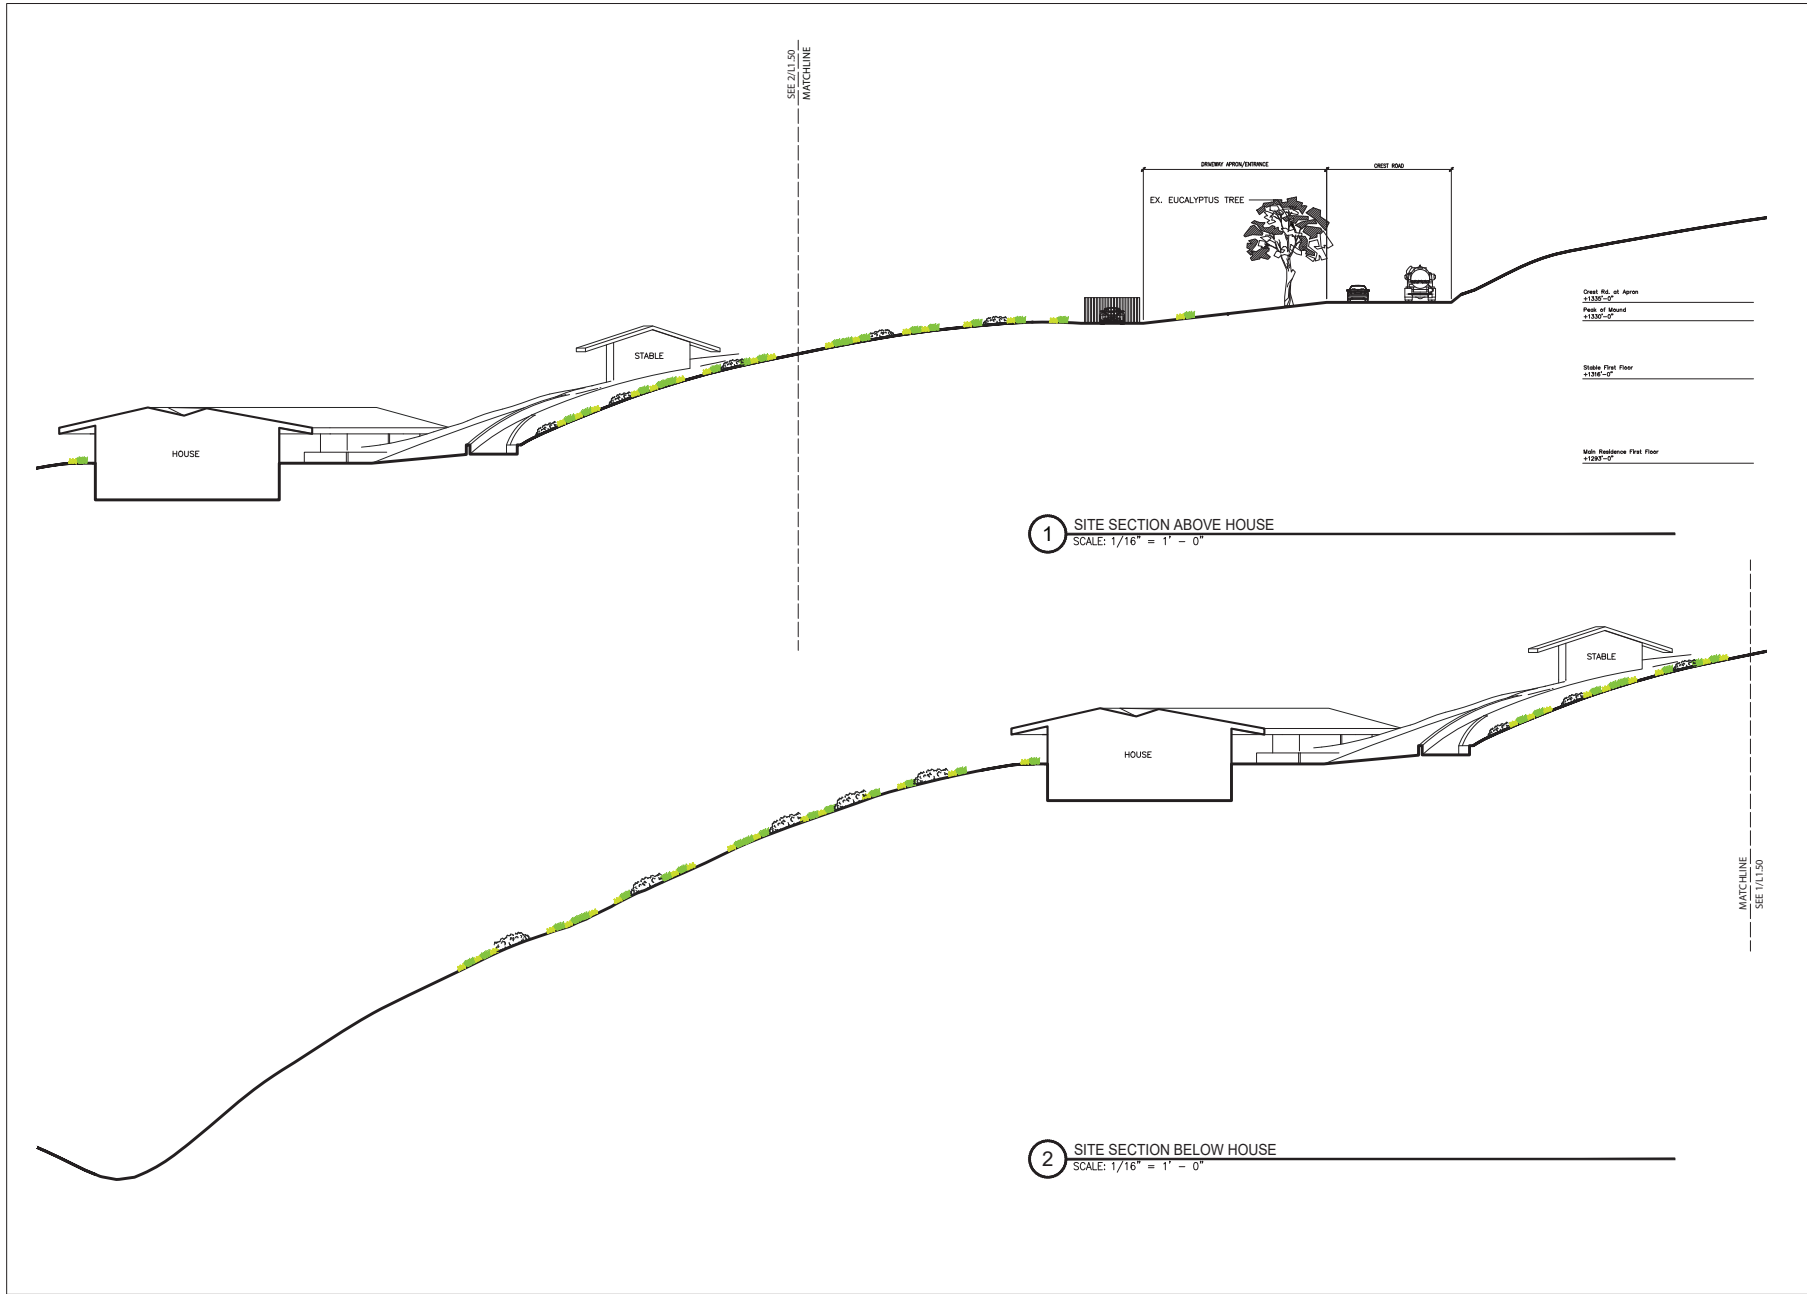

TERRE
MOTO

3618 PASADENA AVE
LOS ANGELES, CA 90031
WWW.TERRMOTO.LA
INFO@TERRMOTO.LA

PROJECT

OGASAWARA

23 CREST ROAD E.
ROLLING HILLS, CA 90274

ISSUE SET

CITY COUNCIL

ISSUE DATE

10/14/24

REV DATE ISSUE BY

DRAWN BY

CHECKED BY

SCALE


AS SHOWN

SHEET TITLE

SITE SECTION

SHEET NUMBER


L1.50

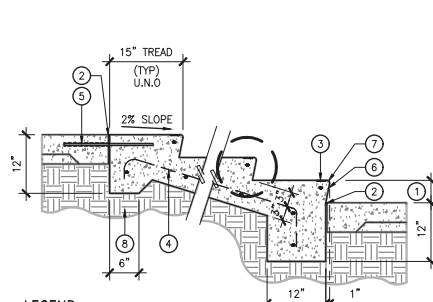

- LEGEND**
1. SEE GRADING PLAN FOR STEP RISER HT.
 2. E.J.
 3. 2" WIDE WARNING STRIP.
 4. #4 @ 18" O.C. BOTH WAYS.
 5. #3 X 18" SLIP DOWEL @ 18" O.C.
 6. #3 NOSE REBAR.
 7. 1/2" RAD.
 8. COMPACTED SUBGRADE.

9 CONCRETE STEPS
SCALE: 1" = 1'-0"


- LEGEND**
1. HANDRAIL AND POSTS, 1-1/2" (NOM.) GALVANIZED STEEL PIPE.
 2. FINISH SURFACE OF PAVEMENT.
 3. CONC. FOOTING FOR HANDRAIL POST.
 4. SET RAIL W/ POUR-ROD.
 5. COMPACTED SUBGRADE.
 6. FINISH GRADE AT PLANTING AREA.
 7. ADJ. WALL.
- NOTE**
- A. SET RAIL AT LEAST 3" (CLR) FROM EDGE OF PAVEMENT.
 - B. GRIND ALL WELDS SMOOTH.
 - C. LEVEL SURFACE OF RAIL EXTENDS 12" MIN. BEYOND TOP AND BOTTOM OF RAMP.
 - D. WHERE RAMP IS LONGER THAN 6', PROVIDE INTERMEDIATE POSTS AT EQUALLY SPACED INTERVALS NOT TO EXCEED 6'.

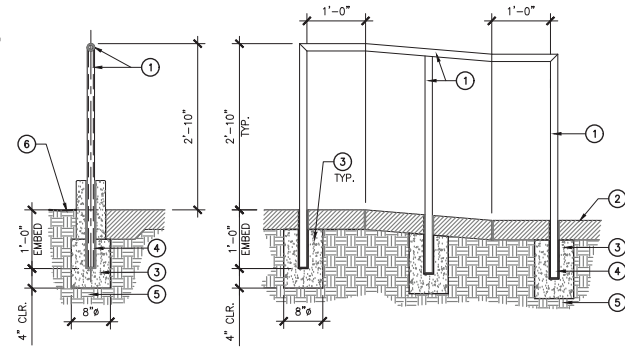


HANDRAIL AT CURB

HANDRAIL AT PAVING


8 HANDRAIL AT RAMPS
SCALE: 1" = 1'-0"

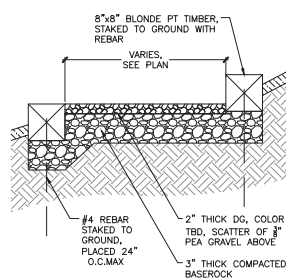


7 PT TIMBER TRAIL SECTION
SCALE: 1" = 1'-0"

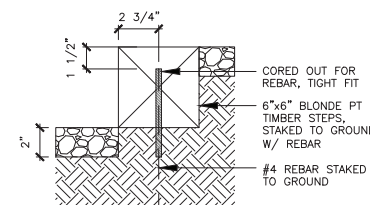


6 PT TIMBER STEPS CLOSE-UP
SCALE: 3" = 1'-0"

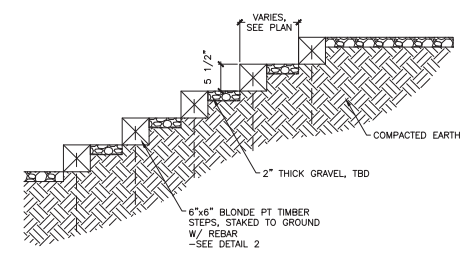


5 PT TIMBER STEPS SECTION
SCALE: 1" = 1'-0"

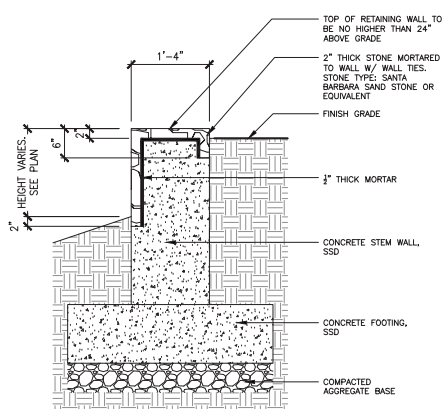


4 STONE VENEERED RETAINING WALL
SCALE: 1" = 1'-0"

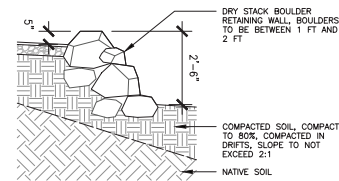

3 DRY STACK STONE RETAINING WALL
SCALE: 1/2" = 1'-0"

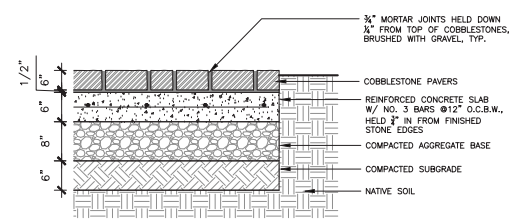

2 COBBLESTONE DRIVEWAY
SCALE: 1" = 1'-0"

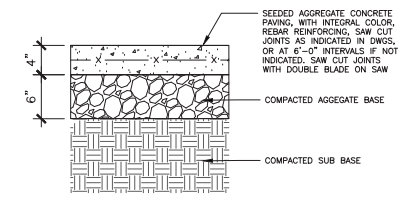

1 CONCRETE DRIVEWAY
SCALE: 1 1/2" = 1'-0"

TERRE MOTO

3618 PASADENA AVE
LOS ANGELES, CA 90031
WWW.TERRMOTO.LA
INFO@TERRMOTO.LA

PROJECT

OGASAWARA

23 CREST ROAD E.
ROLLING HILLS, CA 90274

ISSUE SET

CITY COUNCIL

CODE DATE

10/14/24

REV DATE

ISSUE

BY

DRAWN BY:
CHECKED BY:

SCALE

AS NOTED

SHEET TITLE

LANDSCAPE DETAILS

SHEET NUMBER

L2.00






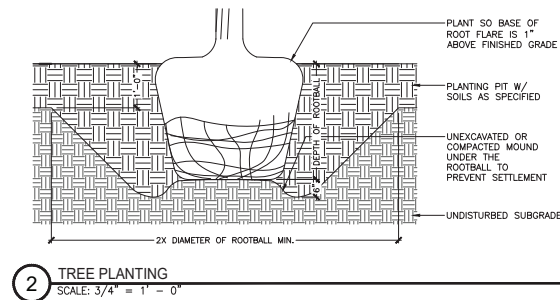


IMAGE FOR REFERENCE ONLY

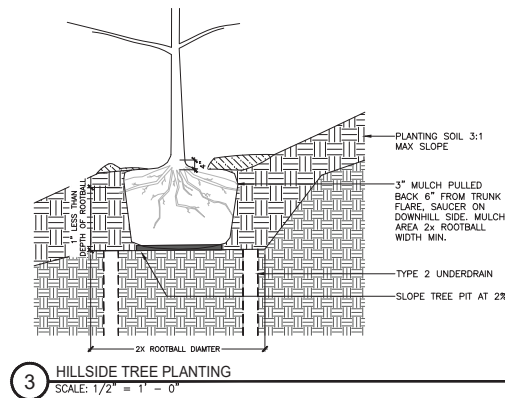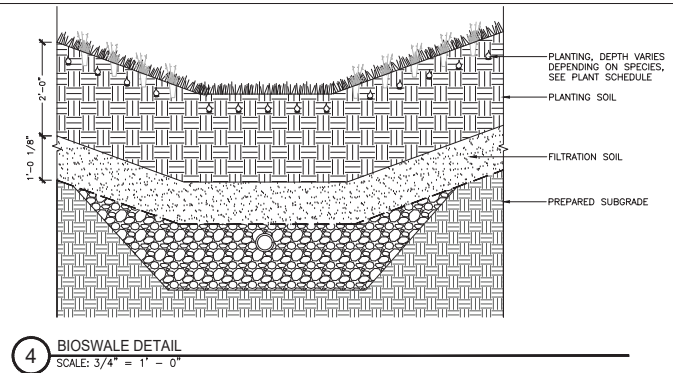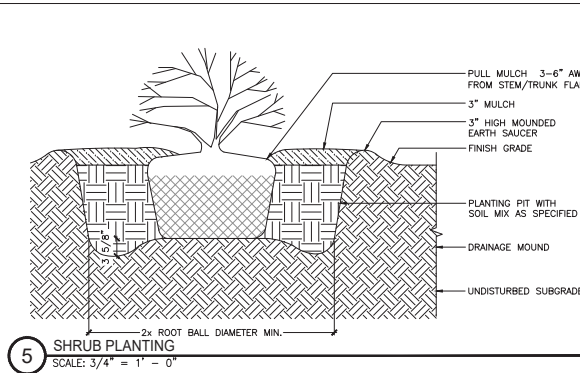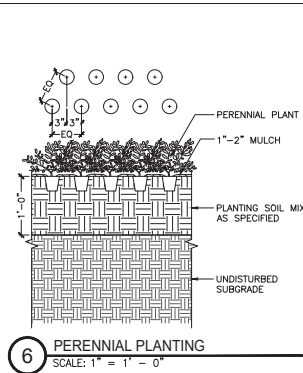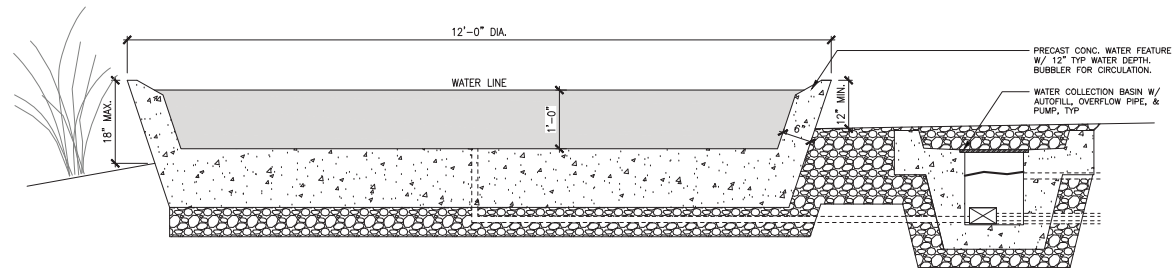

TERRE MOTO

3618 PASADENA AVE
LOS ANGELES, CA 90031
WWW.TERMOTO.LA
INFO@TERMOTO.LA

PROJECT

OGASAWARA
23 CREST ROAD E.
ROLLING HILLS, CA 90274

ISSUE SET

CITY COUNCIL

ISSUE DATE

10/14/24

REV DATE

ISSUE

BY

DRAWN BY

CHECKED BY

SCALE


AS NOTED

SHEET TITLE

LANDSCAPE DETAILS

SHEET NUMBER

L2.01

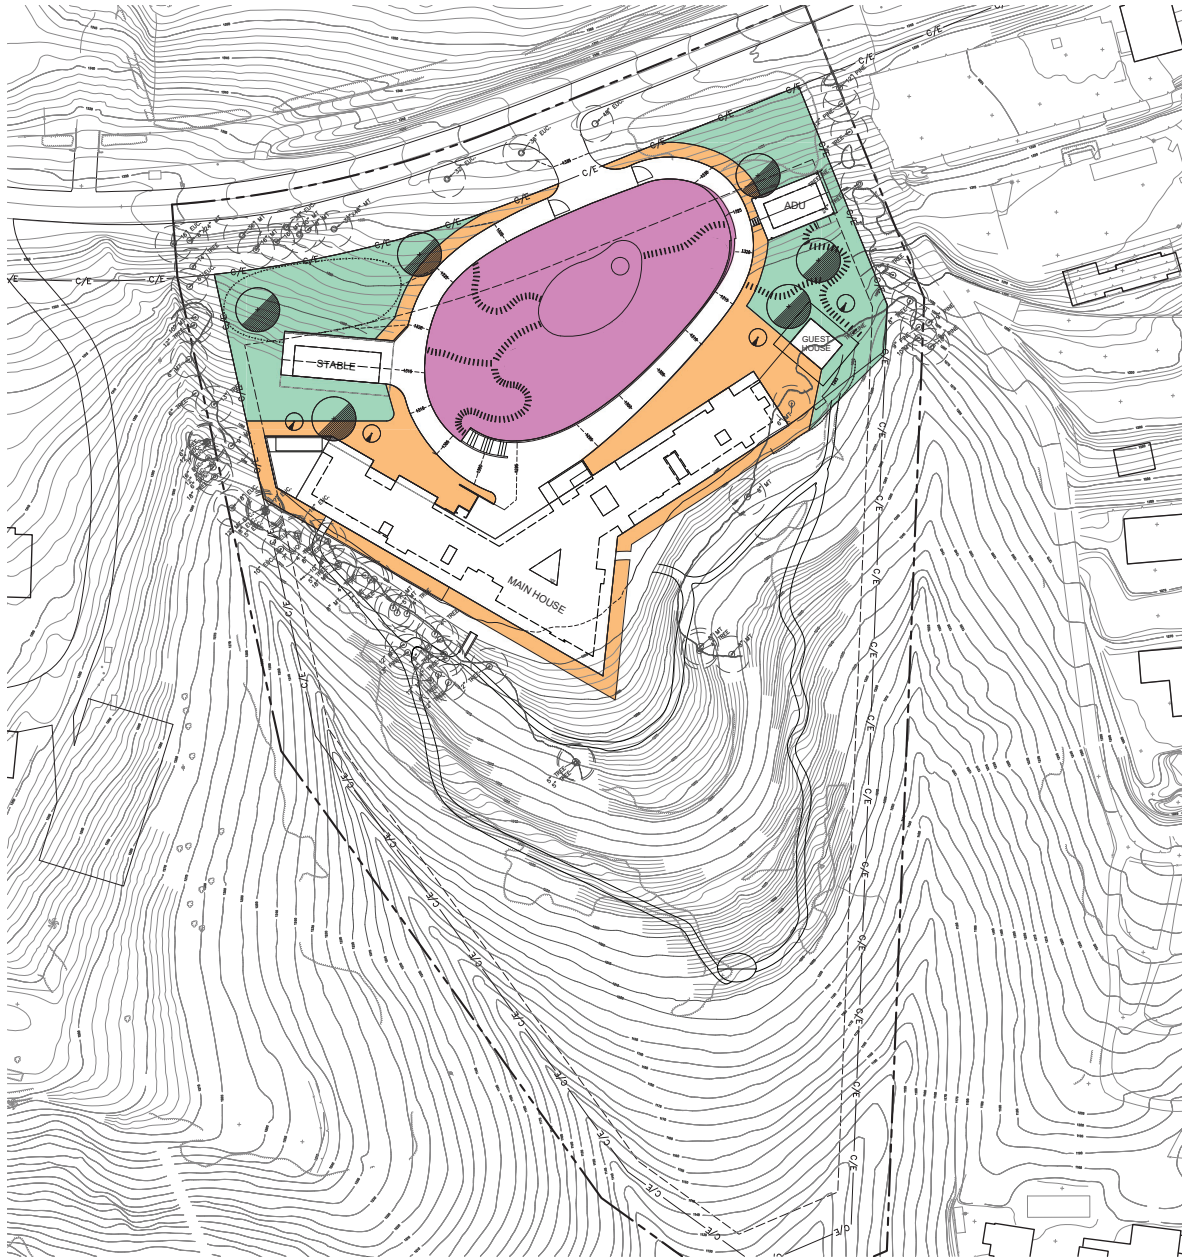

EXISTING TREE

- (6) QUERCUS AGRIFOLIA
Max Height - 30'
Max Width - 30'
- (4) CERCIS CANADENSIS 'FOREST PANSY'
Max Height - 12'
Max Width - 12'

MATRIX 1: NATIVE MEADOW
24,000 SQ FT = 2,780 PLANTS

- (200) ACHILLEA MILLEFOLIUM (L)
(600) BACCHARIS PILULARIS (L)
(200) BOUTELLOIA GRACILIS (L)
(100) CEANOTHUS 'SKYLARK' (M)
(600) CEANOTHUS 'YANKEE POINT' (L)
(400) FESTUCA CALIFORNICA (L)
(30) HETEROMELES ARBUTIFOLIA (L)
(250) LAVANDULA DENTATA (L)
(200) LUPINUS SUCCULENTUS (L)
(200) SALVIA SPATHACEA (L)

MATRIX 2: NATIVE GARDEN
20,000 SQ FT = 2,480 PLANTS

- (150) AGAVE VILMORINIANA (VL)
(300) DUDLEYA LANCEOLATA (VL)
(25) OPUNTIA FIGUS-INDICA (VL)
(150) ACHILLEA MILLEFOLIUM (L)
(250) BACCHARIS PILULARIS (L)
(25) CEANOTHUS 'RAY HARTMAN' (L)
(300) CEANOTHUS 'YANKEE POINT' (L)
(150) DICHELOSTEMMA CAPITATUM (VL)
(150) ESCHSCHOLZIA CALIFORNICA (VL)
(200) FESTUCA CALIFORNICA (L)
(30) HETEROMELES ARBUTIFOLIA (L)
(150) LAVANDULA DENTATA (L)
(150) LUPINUS SUCCULENTUS (L)
(300) OLEA EUROPAEA 'LITTLE OLLIE' (L)
(150) SALVIA SPATHACEA (L)

MATRIX 3: NATIVE CHAPARRAL
21,000 SQ FT = 2,500 PLANTS

- (200) ARTEMISIA CALIFORNICA (VL)
(150) ASCLEPIAS FASCICULARIS (VL)
(150) CALOCHORTUS CATALINAE (VL)
(150) ENCELIA CALIFORNICA (VL)
(200) ERIOGONUM FASCICULATUM (VL)
(200) ERIOGONUM PARVIFOLIUM (VL)
(30) HETEROMELES ARBUTIFOLIA (L)
(150) ISOMERIS ARBOREA (VL)
(150) LOTUS SCOPARIUS (VL)
(200) MIMULUS AURANTIACUS (VL)
(300) RHUS INTEGRIFOLIA (VL)
(200) SALVIA APIANA (VL)
(200) SALVIA LEUCOPHYLLA (VL)
(200) SALVIA MELLIFERA (VL)
(50) SAMBUCUS MEXICANA (VL)

PLANT MATRIX LEGEND
(QTY) SPECIES (WUCOLS) MAX HEIGHT

TERRE MOTO

3618 PASADENA AVE
LOS ANGELES, CA 90031
WWW.TERMOTO.LA
INFO@TERMOTO.LA

PROJECT

OGASAWARA
23 CREST ROAD E.
ROLLING HILLS, CA 90274

ISSUE SET

CITY COUNCIL

ISSUE DATE

10/14/24

REV DATE

ISSUE

BY

DRAWN BY

CHECKED BY

SCALE

1" = 40'-0"

SHEET TITLE

PLANTING ZONE DIAGRAM

SHEET NUMBER

L3.00

TREES



Lyonothamnus floribundus
Catalina Ironwood
WUCOLS – L
MAX HEIGHT: 20'
MAX WIDTH: 12'



Quercus agrifolia
Coast Live Oak
WUCOLS – VL
MAX HEIGHT: 30'
MAX WIDTH: 30'



Cercis canadensis 'Forest Pansy'
Forest Pansy Redbud
WUCOLS – M
MAX HEIGHT: 12'
MAX WIDTH: 12'

GRASSES/GROUNDCOVERS



Baccharis pilularis
Dwarf Coyote Brush
WUCOLS – L



Bouteloua gracilis 'Blonde Ambition'
Blue Grama Grass
WUCOLS – L



Ceanothus 'Yankee Point'
Yankee Point Wild Lilac
WUCOLS – L




Festuca californica
California Fescue
WUCOLS – L

SHRUBS



Artemisia californica
California Sagebrush
WUCOLS – VL

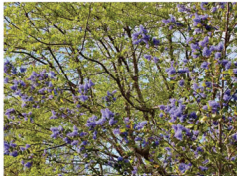

Ceanothus 'Ray Hartman'
Ray Hartman Ceanothus
WUCOLS – L



Ceanothus 'Stylark'
California Lilac
WUCOLS – M



Eriogonum fasciculatum
California Buckwheat
WUCOLS – VL



Eriogonum parvifolium
Seaciff Buckwheat
WUCOLS – VL



Heteromeles arbutifolia
Toyon
WUCOLS – VL



Olea europaea 'Little Ollie'
Little Ollie Dwarf Olive
WUCOLS – L



Rhus integrifolia
Lemonade Berry
WUCOLS – VL



Sambucus mexicana
Blue Elderberry
WUCOLS – L

SUCCULENTS



Agave vilmoriniana
Octopus Agave
WUCOLS – VL



Dudleya lanceolata
Lanceleaf Liveforever
WUCOLS – VL



Opuntia ficus-indica
Prickly Pear
WUCOLS – VL

TERRE
MOTO

3618 PASADENA AVE
LOS ANGELES, CA 90031
WWW.TERRMOTO.LA
INFO@TERRMOTO.LA

PROJECT

OGASAWARA
23 CREST ROAD E.
ROLLING HILLS, CA 90274

ISSUE SET
CITY COUNCIL

ISSUE DATE
10/14/24

REV DATE ISSUE BY

DRAWN BY
CHECKED BY
SCALE

SHEET TITLE
CONCEPTUAL PLANT IMAGES

SHEET NUMBER

L3.01

POLLINATORS



Achillea millefolium 'Californica'
Yarrow
WUCOLS – L



Asclepias fascicularis
Narrowleaf Milkweed
WUCOLS – VL



Astragalus trichopodus
Santa Barbara Milk Vetch
WUCOLS –



Calochortus catalinae
Catalina Mariposa Lily
WUCOLS – VL



Castilleja affinis
Coast Indian Paintbrush
WUCOLS –



Dichelostemma capitatum
Bluebirds
WUCOLS – VL



Encelia californica
Bush Sunflower
WUCOLS – VL



Epilobium canum
California Fuchsia
WUCOLS – VL
MAX HEIGHT: 2'



Eschscholzia californica
California Poppy
WUCOLS – VL



Isomeris arborea
Bladderpod
WUCOLS – M



Lavandula dentata
French Lavender
WUCOLS – L



Lotus scoparius
Deerweed
WUCOLS – L



Lupinus succulentus
Arroyo Lupine
WUCOLS – L



Mimulus aurantiacus
Bush Monkey Flower
WUCOLS – VL



Salvia apiana
White Sage
WUCOLS – VL



Salvia leucophylla
Purple Sage
WUCOLS – VL



Salvia mellifera
Black Sage
WUCOLS – VL



Salvia spathacea
Hummingbird Sage
WUCOLS – L

TERRE
MOTO

3618 PASADENA AVE
LOS ANGELES, CA 90031
WWW.TERRMOTO.LA
INFO@TERRMOTO.LA

PROJECT

OGASAWARA
23 CREST ROAD E.
ROLLING HILLS, CA 90274

ISSUE SET

CITY COUNCIL

ISSUE DATE

10/14/24

REV DATE

ISSUE

BY

DRAWN BY

CHECKED BY

SCALE

SHEET TITLE

CONCEPTUAL PLANT IMAGES

SHEET NUMBER

L3.02

October 24, 2024

Yukiko Ogasawara



Rolling Hills, CA 90274

City of Rolling Hills

Mayor and Members of the City Council

2 Portuguese Bend Rd

Rolling Hills, CA 90274

RE: Zoning Case No. 23-070

23 Crest Road East

Rolling Hills, CA 90274 (Lot 132A-MS)

Dear Honorable Mayor and Members of the City Council,

Thank you for taking time to review my new home, especially with all that is happening in the city. The impacts to the residents of the city due to land movement is devastating, and I certainly hope things will begin to resolve quickly.

There were many technical questions during the last City Council meeting regarding my project from the City Council members and from the residents. My group of design / engineer professionals answered these as best could be done during the meeting, but I know that the sheer number of questions seems daunting and creates doubt for you to approve the project. However, my understanding is that the prescribed process for resolving these questions in detail is through the city's plan check process in which the plans and reports prepared by my experts are reviewed by the city's experts.

The residents should have faith in the city's professionals and that everything will be scrutinized, will be proper, and in full knowledge of the recent land movement in the city.

I am thankful for the observations relayed to the City Council by our neighbors regarding the stormwater that flows onto the property from the public catch basins and pipe and into a ravine. However, the ravine is far outside the area where my project is being built and is not part of the review process for my home. As I committed to the City Council and residents at the last meeting, I will support and participate in whatever solution is determined to be best for the community, whether it be an easement, financial contribution, or otherwise, to create a complete storm drain system from Crest Road East to the ocean.

During the recent City Council meeting, the issue of the findings required to approve the various applications was discussed. Again, it is my understanding and I have been informed that making, or not making, the findings is the only legal allowed means to decide upon the project. In the report to the City Council, staff has detailed each finding and how each finding can be made, and staff has recommended approval of the project. The Planning Commission also reviewed each finding and approved the project on June 18, 2024.

It seems that the focus of the review has shifted away from the required findings and into areas, such as regional geology or disappearing water, which are not part of the required process. I would ask that you concur with staff and the Planning Commission, your experts in the findings, and approve the project.

With sincere regards,

A handwritten signature in black ink, appearing to be 'Yukiko Ogasanara', written in a cursive style.

YUKIKO OGASANARA

From: Charlie Raine [REDACTED]

Sent: Monday, October 28, 2024 10:06 AM

To: Karina Banales <kbanales@cityofrh.net>

Cc: frederick Lorig [REDACTED]

[REDACTED]; duncan mcbride [REDACTED]; Brooke Nash
[REDACTED]; Abas Goodarzi [REDACTED]; Shanashine
[REDACTED]; Alfred Visco [REDACTED]; Allison Maguire
[REDACTED]; Allison Smart [REDACTED]; Amy Zimmerman
[REDACTED]; Andrew Castaneda [REDACTED]
Ann Bellis [REDACTED]; Arthur Young [REDACTED]; Bill Rogers
[REDACTED]; Bill Ruth [REDACTED]; Carmen Schaye
[REDACTED]; Carol Marrone [REDACTED]; Charlie Raine
[REDACTED]; Chay Lapin [REDACTED]; Chloe Bell-Wilson
[REDACTED]; Chloe Bell-Wilson [REDACTED]; Connie Schwartzman
[REDACTED]; Dallas Taft [REDACTED]; Damoder Reddy [REDACTED];
Debbie Tull [REDACTED]; Deena Ruth [REDACTED] Don Crocker
[REDACTED]; Eliot Harary [REDACTED]; Fram Virjee [REDACTED];
Fred Lorig [REDACTED]; Gordon Schaye [REDACTED]; Greg Stager
[REDACTED]; Greg Stager [REDACTED]; Gretchen Goldsmith
[REDACTED]; Hanna Raine Carlson [REDACTED]; Heidi
Mackenbach [REDACTED]; Heidi Stager [REDACTED]; Henry Wilson
[REDACTED]; Houske [REDACTED]; Jackie Ellis
[REDACTED]; James Bellis [REDACTED]; James Wald
[REDACTED]; James Wald [REDACTED]; Jasmine Fournier
[REDACTED]; Jeff Millman [REDACTED]; Jim Partridge
[REDACTED]; Jim Partridge [REDACTED]; Joe & Erna Johnson
[REDACTED]; Joey Kramer [REDACTED] John Loiseaux Witte
[REDACTED]; Jon Ward [REDACTED]; Julie Virjee [REDACTED];
Justin Carlson [REDACTED]; Karl Frykman [REDACTED]; Kathy Conzen
[REDACTED]; Leah Mirsch <lmirsch@cityofrh.net>; Linda Tripp
[REDACTED]; Lynne Macer Rhodes [REDACTED]; Mahnaz
Tashakori [REDACTED]; Marie Rogers [REDACTED]; Marita
Geraghty [REDACTED]; Matthew Fournier [REDACTED];
Maureen Hill [REDACTED]; Melissa McNabb [REDACTED]; Michael
Nash [REDACTED]; Michael Nash Sales [REDACTED]; Michelle McBride
[REDACTED]; Nancy Hoffman [REDACTED] Nina Ritter
[REDACTED]; Pat Wilson [REDACTED] Paul Rajewski
[REDACTED]; Pia Raine [REDACTED]; Randa Marin
[REDACTED]; Raymond Abracosa [REDACTED]; Richard Folsom
[REDACTED] Ron & Diane Montalto [REDACTED]; Ron
Montalto [REDACTED]; Rox Santos [REDACTED] Ryan Brown
[REDACTED]; Sandy Sherman [REDACTED]; Terry Rhodes
[REDACTED]; Tracy Keim [REDACTED]; Van Schwartzman
[REDACTED]; Waylon Smart [REDACTED]; alitashakori
[REDACTED]
[REDACTED]
[REDACTED]; Rob K [REDACTED]

Subject: FINAL VOTE TONIGHT AT THE CITY COUNCIL MEETING

EXTERNAL EMAIL - This email was sent by a person from outside your organization. Exercise caution when clicking links, opening attachments or taking further action, before validating its authenticity.



P1223980.MOV



P1223981.MOV

Karina,
Please distribute to the City Council members.

All others..

Once again..the final vote is supposed to be tonight. Below is the letter directed to the City Council. I am told this will be it. Either our interests are protected or our safety and homes are jeopardized. I hope you add your voice to this critical issue.

23 Crest Development
October 28th,2024

23 Crest Development
October 28th,2024

Dear City Council members-

For many years I have been in front of you for the various projects planned for the property at 23 Crest Road and I remain an advocate for the current project coming to fruition ONLY if it can be done in a way that does not cause further damage to the properties below. That can be accomplished in only one way, which is by not adding ONE SINGLE DROP OF WATER INTO THE SLIDE PLANE.

The applicant has had a litany of experts tell you that the 23 Crest project is safe. It very well may be, but it is a disaster in the making for all the properties below that are currently affected (Flying Triangle), recently affected (Cinchring, Spur and Quailridge So) and potentially affected (Southfield, Packsaddle and Ringbit) by the increase in stormwater that will be generated by the 37,000 ft.² of newly created impermeable surfaces.

The development will generate an additional 23,000 gallons of water per inch. Multiplied by the 30 inches of rain last year it is an additional 690,000 gallons of water that will be pouring down into the landslide below. Certainly you can deduct the 80,000 gallons that will fill the cisterns, accounting for 3 1/2 inches of water but all the rest of it **will be a negative effect on the properties below.** In its natural state, the water percolates in over the whole of the 6 acres and does not cause the issues that will arise post development. See my 2017 videos attached to this letter. In a natural state there is virtually NO sheet flow off the property (right side of the canyon in the video). All the water coming down is on the left side- the 18 Crest Drain side..that is where the water comes from. **That is what is causing the damage and THAT is the water that this past Winter and the Winter before virtually all sinks into cracks or fissures in the 23 Crest Little Klondike tributary ON the 23 Crest SITE. THAT IS THE WATER THAT NO LONGER FLOWS DOWN THE CANYON, IT NOW GOES INTO THE GROUND ABOVE THE VISIBLE SLIDE PLANE, ALMOST ALL OF IT DISAPPEARING ON THE APPLICANT'S PROPERTY.**

THAT is why all hell broke loose in Rolling Hills this year.

There can ONLY be damage from this development unless the additional runoff created is channeled safely out of the landslide area. IN THAT SITUATION ALONE, it has the potential to be a benefit for all of us.

The city of Rolling Hills has lost one lawsuit for its contributing cause of land movement in the Flying Triangle. That lawsuit was lost, but at that time at least the city had a defense of ignorance of the ramifications of its decisions. **That is no longer the case.**

You go into this vote whether to approve or deny with full knowledge of what you have done in the past, the effects on so many other properties in the City this year, including your own- whether you live in the affected areas or not, and whether or not this development as presented will harm other properties in the City. You are representing all of us in this vote, **Can you vote yes and still have our best interest? Yes, but ONLY with a condition of safe transport of that excess storm water that doesn't fit into the cisterns.**

Ask their "experts" if this will harm the properties below? Ask their experts if more water coming down into an active landslide can harm the properties below? Ask yourselves, if you live in one of the properties below would you want that water coming down and triggering more movement?

An approval without Conditions will break the City. Protect the City and protect the residents, that is your job. **YOU DON'T HAVE TO DO WHAT YOUR ATTORNEY SUGGESTS.** . This time, do what is right. His advice has been catastrophic in the past, 51 of us are still reeling from that. **Put a condition on an approval. If you don't have the guts to do that, then have the guts to do the alternative and vote no.**

Protect us.

Charlie Raine

--

Charlie Raine
FOUNDER/REALTOR®
Lic. #00982925



I have not verified any of the information contained in those documents that were prepared by other people. You will never receive wire instructions or changes to previously provided wire instructions from myself or my team.

From: framvirjee@gmail.com [REDACTED]
Sent: Monday, October 28, 2024 11:48 AM
To: 'Charlie Raine' [REDACTED]; Karina Banales <kbanales@cityofrh.net>
Cc: 'frederick Lorig' [REDACTED]; [REDACTED]
[REDACTED]; 'duncan mcbride' [REDACTED]; 'Brooke Nash'
[REDACTED]; 'Abas Goodarzi' [REDACTED]; 'Shanashine'
[REDACTED]; 'Alfred Visco' [REDACTED]; 'Allison Maguire'
[REDACTED]; 'Allison Smart' [REDACTED]; 'Amy Zimmerman'
[REDACTED]; 'Andrew Castaneda' [REDACTED]
'Ann Bellis' [REDACTED]; 'Arthur Young' [REDACTED] 'Bill Rogers'
[REDACTED] 'Bill Ruth' [REDACTED]; 'Carmen Schaye'
[REDACTED] 'Carol Marrone' [REDACTED]; 'Charlie Raine'
[REDACTED] 'Chay Lapin' [REDACTED]; 'Chloe Bell-Wilson'
[REDACTED]; 'Chloe Bell-Wilson' [REDACTED] 'Connie Schwartzman'
[REDACTED] 'Dallas Taft' [REDACTED] 'Damoder Reddy' [REDACTED]
[REDACTED]; 'Debbie Tull' [REDACTED]; 'Deena Ruth' [REDACTED] 'Don
Crocker' [REDACTED] 'Eliot Harary' [REDACTED] 'Fred Lorig' [REDACTED]
'Gordon Schaye' [REDACTED]; 'Greg Stager' [REDACTED]; 'Greg Stager'
[REDACTED]; 'Gretchen Goldsmith' [REDACTED]; 'Hanna Raine
Carlson' [REDACTED] 'Heidi Mackenbach' [REDACTED] 'Heidi Stager'
[REDACTED]; 'Henry Wilson' [REDACTED] 'Houske'
[REDACTED] 'Jackie Ellis' [REDACTED] 'James Bellis'
[REDACTED]; 'James Wald' [REDACTED]; 'James Wald'
[REDACTED] 'Jasmine Fournier' [REDACTED]; 'Jeff Millman'
[REDACTED] 'Jim Partridge' [REDACTED]; 'Jim Partridge'
[REDACTED]; 'Joe & Erna Johnson' [REDACTED]; 'Joey Kramer'
[REDACTED]; 'John Loiseaux Witte' [REDACTED]; 'Jon Ward'
[REDACTED]; 'Julie Virjee' [REDACTED]; 'Justin Carlson'
[REDACTED]; 'Karl Frykman' [REDACTED]; 'Kathy Conzen'
[REDACTED]; Leah Mirsch <lmirsch@cityofrh.net>; 'Linda Tripp'
[REDACTED]; 'Lynne Macer Rhodes' [REDACTED] 'Mahnaz
Tashakori' [REDACTED]; 'Marie Rogers' [REDACTED]; 'Marita
Geraghty' [REDACTED] 'Matthew Fournier' [REDACTED]
'Maureen Hill' [REDACTED] 'Melissa McNabb' [REDACTED]
'Michael Nash' [REDACTED]; 'Michael Nash Sales' [REDACTED]; 'Michelle
McBride' [REDACTED]; 'Nancy Hoffman' [REDACTED]; 'Nina Ritter'
[REDACTED] 'Pat Wilson' [REDACTED]; 'Paul Rajewski'
[REDACTED]; 'Pia Raine' [REDACTED] 'Randa Marin'
[REDACTED] 'Raymond Abracosa' [REDACTED] 'Richard Folsom'
[REDACTED]; 'Ron & Diane Montalto' [REDACTED] 'Ron
Montalto' [REDACTED] 'Rox Santos' [REDACTED]; 'Ryan Brown'
[REDACTED]; 'Sandy Sherman' [REDACTED] 'Terry Rhodes'
[REDACTED] 'Tracy Keim' [REDACTED]; 'Van Schwartzman'
[REDACTED]; 'Waylon Smart' [REDACTED] 'alitashakori'
[REDACTED]
[REDACTED]
[REDACTED]; 'Rob K' [REDACTED]

Subject: RE: FINAL VOTE TONIGHT AT THE CITY COUNCIL MEETING

EXTERNAL EMAIL - This email was sent by a person from outside your organization. Exercise caution when clicking links, opening attachments or taking further action, before validating its authenticity.

Dear City Council ,

I write to acknowledge, add my voice, and agree without reservation with the letter below from Charlie Raine to the City Council. While there is no need to repeat what he has laid out so clearly, I will emphasize one point.

The City Council is fully on notice of this issue. If the City Council fails to take these indisputable facts into account and, as a result, limit and condition the project at 23 Crest Road to a project with complete remediation of all rainwater run off as described by Charlie's letter, then going forward, the City's actions will constitute a direct and substantial contributing cause to any resulting damage to the homes in the affected areas. Ignorance is no longer an excuse. Knowledge of the ramifications of the City's actions will be undisputed because the City has been warned so completely and so repeatedly. This fact alone, and the resulting effect in any subsequent legal actions, should be enough to convince *all* residents in the City of Rolling Hills – for *all* of us will be ultimately financially responsible for the City's actions – of the folly of any action by the City other than the limited conditional approval that Charlie Raine suggests. For anyone wondering if their home may be next, I simply invite you to Cinchring, Spur or Qualridge to take a look. 6 months ago, all was well. Now, not so much.

Please City Council. Do the right thing. All residents of Rolling Hills deserve it. To do otherwise actively and effectively abandons those homes in the Flying Triangle, on Cinching, Spur and Quailridge, and I can't imagine that such an abandonment will go unanswered.

Best regards,

Fram Virjee

[REDACTED]

Rolling Hills

From: Abas Goodarzi [REDACTED]

Sent: Monday, October 28, 2024 1:21 PM

To: Karina Banales <kbanales@cityofrh.net>; [REDACTED] 'Charlie Raine'

Cc: 'frederick Lorig' [REDACTED]; 'duncan mcbride'

[REDACTED] 'Brooke Nash' [REDACTED] 'Shanashine'

[REDACTED] 'Alfred Visco' [REDACTED] 'Allison Maguire'

[REDACTED] Abas Goodarzi [REDACTED] 'Allison Smart'

[REDACTED] 'Amy Zimmerman' [REDACTED]; 'Andrew

Castaneda' [REDACTED]; 'Ann Bellis' [REDACTED] 'Arthur Young'

[REDACTED] 'Bill Rogers' [REDACTED]; 'Bill Ruth'

[REDACTED]; 'Carmen Schaye' [REDACTED]; 'Carol Marrone'

[REDACTED]; 'Charlie Raine' [REDACTED]; 'Chay Lapin'

[REDACTED]; 'Chloe Bell-Wilson' [REDACTED]; 'Chloe Bell-Wilson'

[REDACTED]; 'Connie Schwartzman' [REDACTED] 'Dallas Taft' [REDACTED];

'Debbie Tull' [REDACTED]; 'Deena Ruth' [REDACTED] 'Don Crocker'

[REDACTED]; 'Eliot Harary' [REDACTED]; 'Fred Lorig' [REDACTED]; 'Gordon

Schaye' [REDACTED] 'Greg Stager' [REDACTED]; 'Greg Stager'

[REDACTED]; 'Gretchen Goldsmith' [REDACTED]; 'Hanna Raine

Carlson' [REDACTED]; 'Heidi Mackenbach' [REDACTED]; 'Heidi Stager'

[REDACTED]; 'Henry Wilson' [REDACTED]; 'Houske'

[REDACTED]; 'Jackie Ellis' [REDACTED]; 'James Bellis'

[REDACTED]; 'James Wald' [REDACTED]; 'James Wald'

[REDACTED]; 'Jasmine Fournier' [REDACTED]; 'Jeff Millman'

[REDACTED]; 'Jim Partridge' [REDACTED]; 'Jim Partridge'

[REDACTED]; 'Joe & Erna Johnson' [REDACTED]; 'Joey Kramer'

[REDACTED]; 'John Loiseaux Witte' [REDACTED]; 'Jon Ward'

[REDACTED]; 'Julie Virjee' [REDACTED]; 'Justin Carlson'

[REDACTED]; 'Karl Frykman' [REDACTED]; 'Kathy Conzen'

[REDACTED] Leah Mirsch <lmirsch@cityofrh.net>; 'Linda Tripp'

[REDACTED]; 'Lynne Macer Rhodes' [REDACTED]; 'Mahnaz

Tashakori' [REDACTED]; 'Marie Rogers' [REDACTED]; 'Marita

Geraghty' [REDACTED]; 'Matthew Fournier' [REDACTED];

'Maureen Hill' [REDACTED]; 'Melissa McNabb' [REDACTED]

'Michael Nash' [REDACTED]; 'Michael Nash Sales' [REDACTED]; 'Michelle

McBride' [REDACTED]; 'Nancy Hoffman' [REDACTED]; 'Nina Ritter'

[REDACTED]; 'Pat Wilson' [REDACTED]; 'Paul Rajewski'

[REDACTED]; 'Pia Raine' [REDACTED]; 'Randa Marin' [REDACTED]

[REDACTED]; 'Raymond Abracosa' [REDACTED]; 'Richard Folsom'

[REDACTED]; 'Ron & Diane Montalto' [REDACTED]; 'Ron

Montalto' [REDACTED]; 'Rox Santos' [REDACTED]; 'Ryan Brown'

[REDACTED]; 'Sandy Sherman' [REDACTED]; 'Terry Rhodes'

[REDACTED]; 'Tracy Keim' [REDACTED]; 'Van Schwartzman'

[REDACTED]; 'Waylon Smart' [REDACTED]; 'alitashakori'

[REDACTED]; [REDACTED]

[REDACTED] 'Rob K' [REDACTED]

Subject: Urgent Consideration of Storm Water Management in Development Decisions

EXTERNAL EMAIL - This email was sent by a person from outside your organization. Exercise caution when clicking links, opening attachments or taking further action, before validating its authenticity.

Please forward to city council and add to the agenda.

Dear City Council,

I am writing to emphasize the critical importance of comprehensive storm water management in any new developments, particularly regarding the project at 23 Crest Road. It is essential that the city fully understands the existing/lack-of storm water management system and its implications on our community.

My evaluations, along with observable subsidence issues at the intersection of Portugues Bend Road and Ranchero Road, indicate that water from the Crest drains is infiltrating underground, causing significant damage before it reaches Paintbrush Canyon. This not only contributes to erosion but also affects the integrity of our properties.

It appears that the City Council may not fully recognize the geological risks involved. Should the council proceed without addressing these concerns and implementing necessary remediation for stormwater runoff, it could lead to further damage to homes in the area. This would make the city liable for the consequences, especially since the community has repeatedly raised these issues.

I am in the process of conducting underground cavity detection to better understand the sources of subsidence and sinkholes in our area. This step underscores the need for informed decision-making by the council. Neither city nor RHCA has done any study, analysis and seek plans for storm water management system to better understand the issues and keep talking about the aftereffects of measuring land movement, with no regards for understanding the cause, which is directly coupled with storm water.

Our community deserves careful consideration of these factors. A lack of understanding of storm water management has already lost over \$800 million in property devaluations in our region. Let's take lessons from other communities and ensure that Rolling Hills does not face similar challenges. I urge you to make decisions rooted in the interest of community welfare with knowledge or lack of. Please note that our utilities were cut off within 48 hours' notice only a short while ago and city and associations were helpless in any support for the community, and you are now subjecting the same flying triangle community to same faith pretending not knowing. What is more urgent getting our utilities back or making a rush decision for the development that may sink to the bottom of hill in near future.

Sincerely,

Abas Goodarzi, Ph.D., PE.

[REDACTED]

James and Ann Bellis

██████████
Rolling Hills, CA 90274
██████████
██████████

October 28, 2024

City of Rolling Hills
City Council
2 Portuguese Bend Rd.
Rolling Hills, CA 90274

Cc Rolling Hills Community Association
1 Portuguese Bend Rd.
Rolling Hills, CA 90274

Dear City of Rolling Hills:


This letter opposes the development of 23 Crest Rd. Prior to allowing any further development in and near the Greater Portuguese Bend Landslide Complex, the city council should agendaize and vote on a development and tree removal moratorium (proposed moratorium area shown on Figure 8 in this letter).

Pursuant to Government Code section 66300, subdivision (b)(1)(B)(ii), a city cannot enforce a moratorium that would limit housing development until it has submitted the ordinance to and received approval from HCD. Conditions for imposing a moratorium, or similar restrictions on housing development, must demonstrate “an imminent threat to the health and safety of persons residing in, or within the immediate vicinity of, the area subject to the moratorium” (Gov. Code, § 66300, subd. (b)(1)(B)(i)). **The City of Rolling Hills and its elected and appointed officials can demonstrate and know that there is an imminent threat to the Rolling Hills residents living in the vicinity of the Greater Portuguese Landslide Complex.**

I continue to submit this same letter. Until the City can prove that development is safe, not adversely affecting other properties, and not contributing to an existing and expanding landslide issue, should the moratorium be lifted.

I AGAIN REQUEST, THE CITY AGENDIZE A MORATORIUM ON DEVELOPMENT AND REMOVAL OF 3+ INCH DIAMETER TREES, PUBLICALLY DISCUSS THE ITEM, AND VOTE ON THE ITEM.

Sincerely,

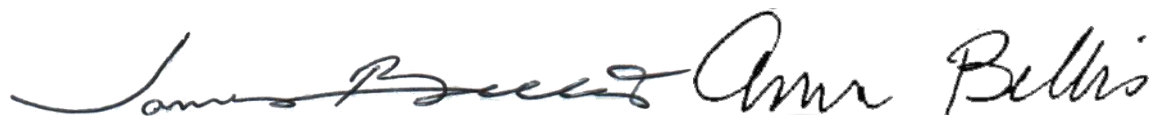

James and Ann Bellis
██████████ S., Rolling Hills, CA 90274

Enclosed
Table of Figures

James and Ann Bellis

Rolling Hills, CA 90274

Figure 1: September 9, 2024 Crack between 3 and 5 Quail Ridge Rd. S.....	2
Figure 2: September 9, 2024 Crack and movement on Quail Ridge Rd. S.	3
Figure 3: September 24th, 2024 Showing Expanding Crack and vertical movement	4
Figure 4: September 29, 2024 showing crack widening and vertical movement	5
Figure 5: September 29, 2024 showing crack all the way through property and damaging fence	5
Figure 6: September 30, 2024 Crack running through retaining wall	6
Figure 7: Greater Portuguese Bend Landslide Complex Overview Map	7
Figure 8: Proposed Rolling Hills Moratorium Area	8



Figure 1: September 9, 2024 Crack between 3 and 5 Quail Ridge Rd. S.

James and Ann Bellis

Rolling Hills, CA 90274



Figure 2: September 9, 2024 Crack and movement on Quail Ridge Rd. S.

James and Ann Bellis

Rolling Hills, CA 90274



Figure 3: September 24th, 2024 Showing Expanding Crack and vertical movement

James and Ann Bellis

Rolling Hills, CA 90274



Figure 4: September 29, 2024 showing crack widening and vertical movement



Figure 5: September 29, 2024 showing crack all the way through property and damaging fence

James and Ann Bellis


Rolling Hills, CA 90274



Figure 6: September 30, 2024 Crack running through retaining wall

James and Ann Bellis


Rolling Hills, CA 90274

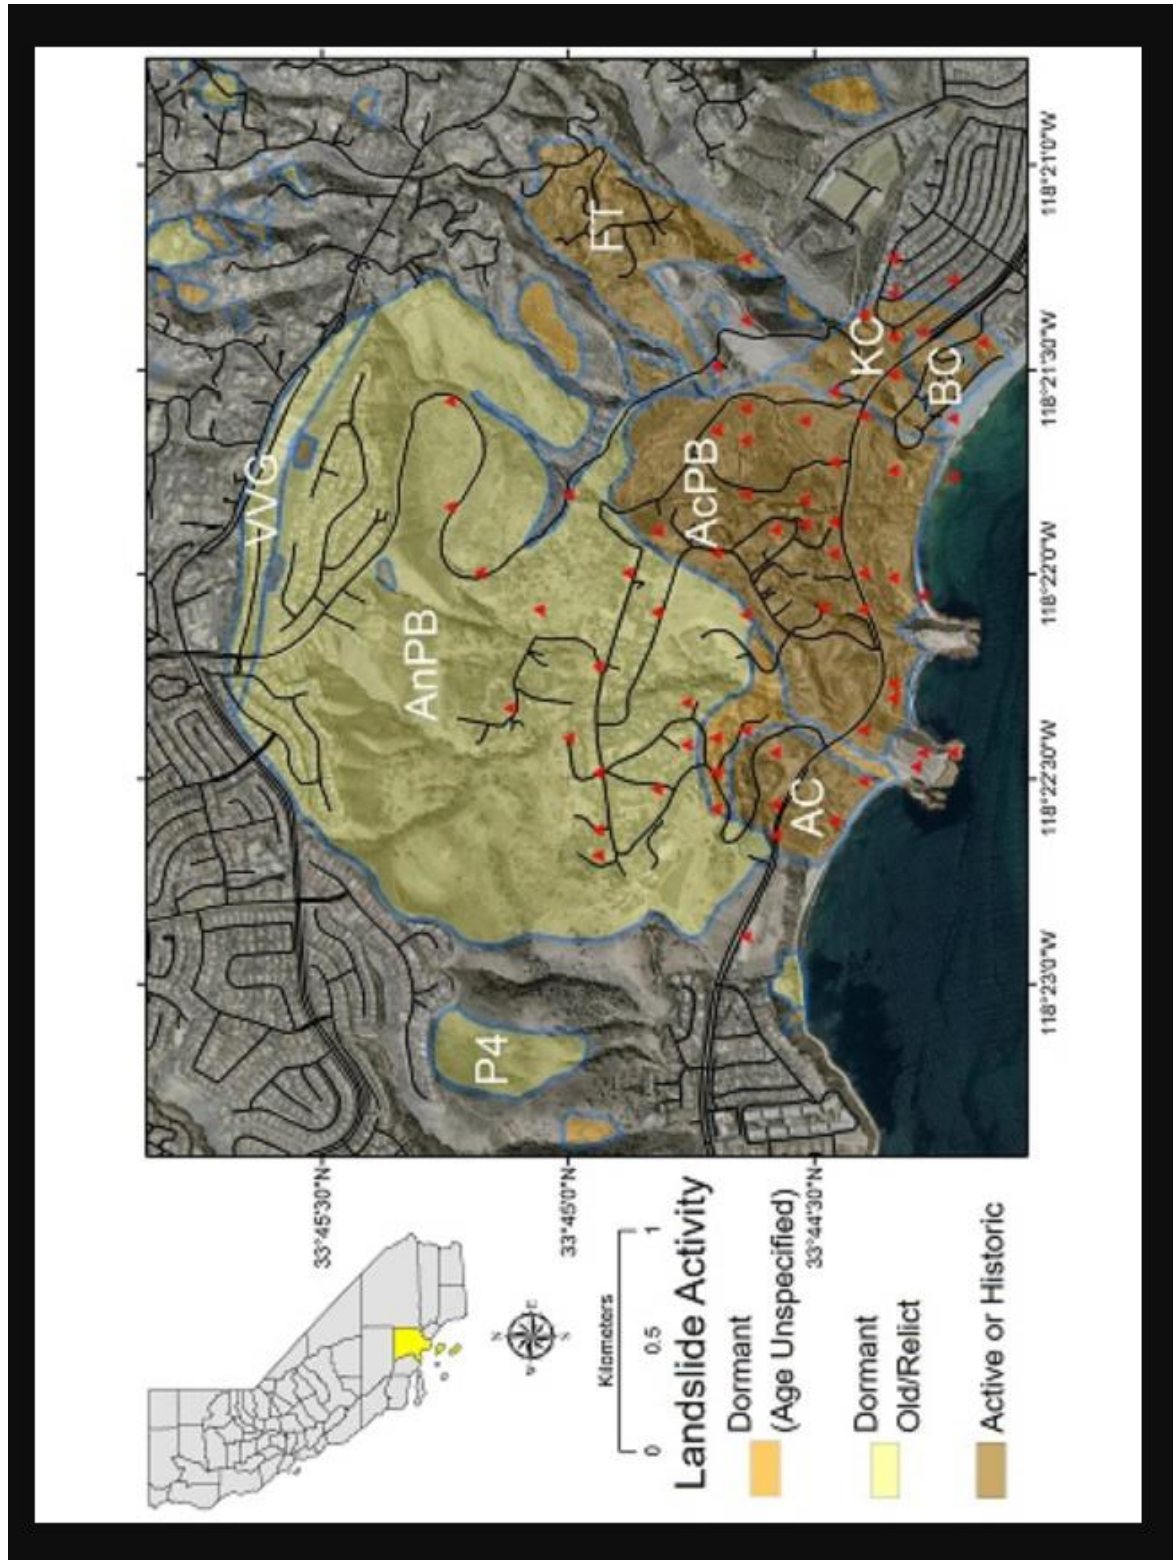

Greater Portuguese Bend Landslide Complex Overview Map

James and Ann Bellis

Rolling Hills, CA 90274

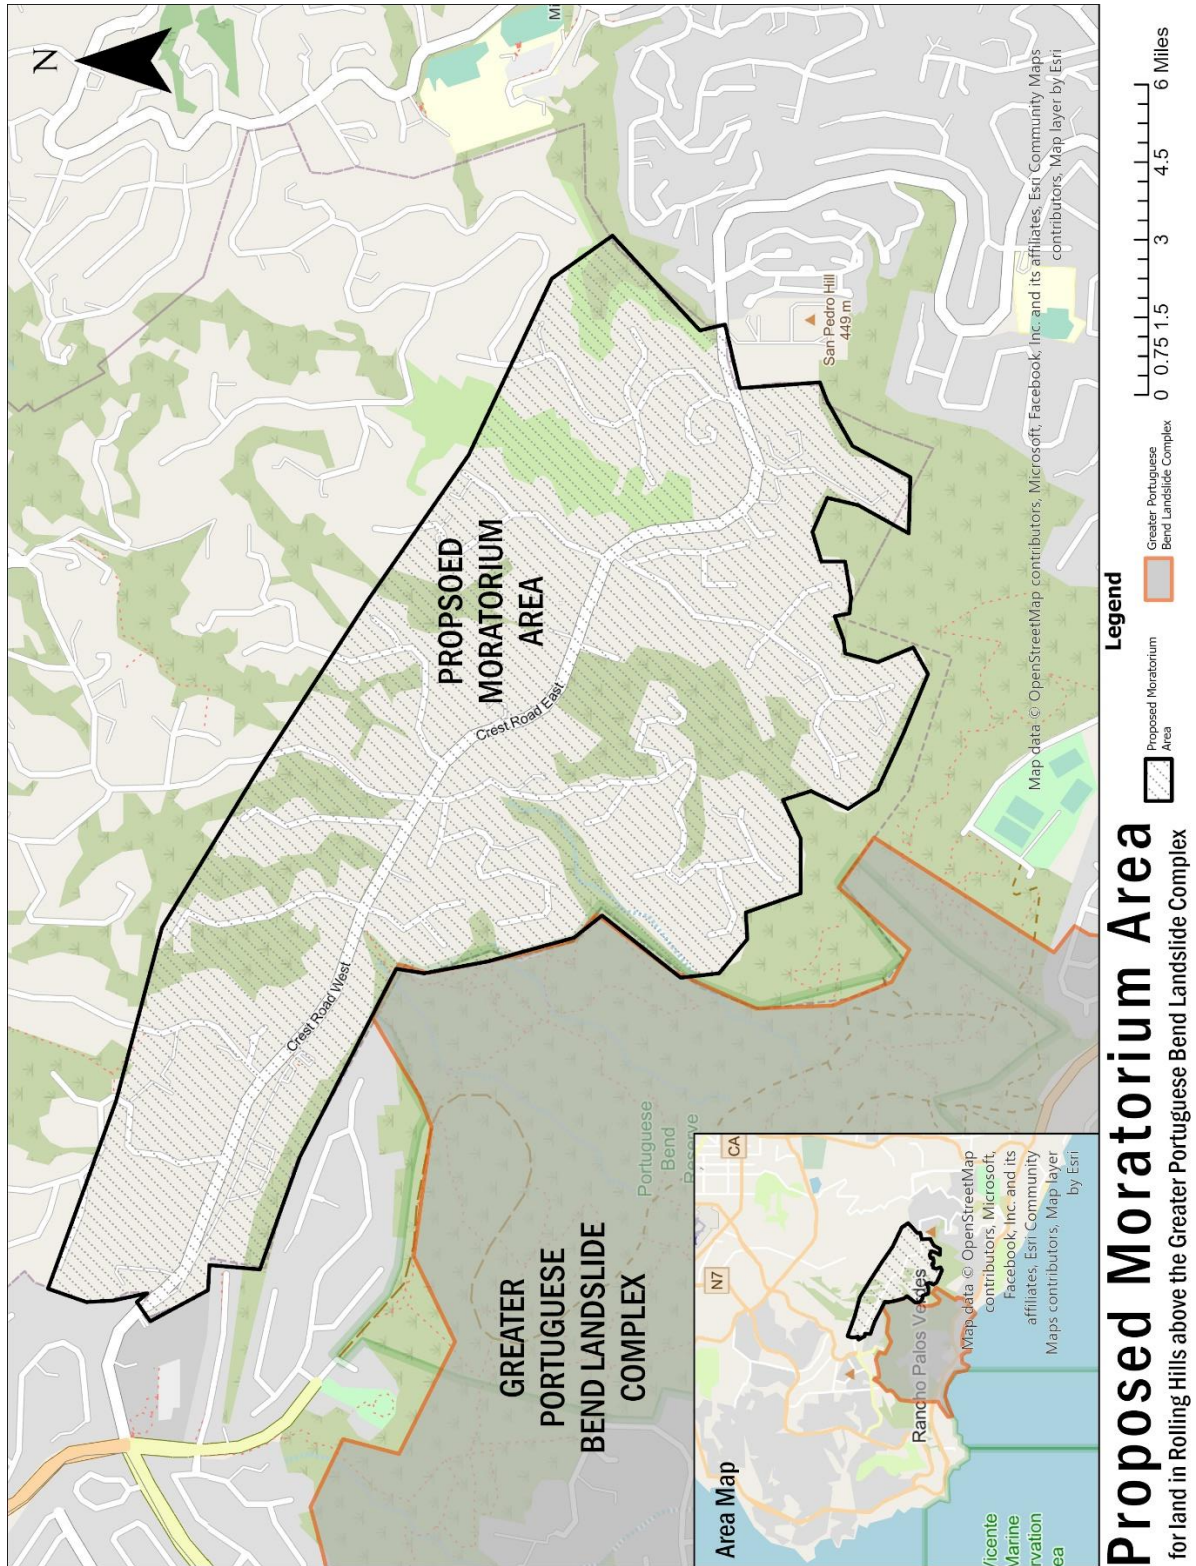

Proposed Rolling Hills Moratorium Area

To: Karina Banales <kbanales@cityofrh.net>

Cc: [REDACTED]

A horizontal bar chart with 40 bars, all colored black. The bars represent data points for various categories, with lengths varying significantly. The longest bar is the 10th one, and the shortest is the 33rd one.

EXTERNAL EMAIL - This email was sent by a person from outside your organization. Exercise caution when clicking links, opening attachments or taking further action, before validating its authenticity.

Hello,

What time is the meeting tonight? We have an appointment but will try to make it.
Karina, please share this letter with the council. Thank you.

Dear City Council,

We are in agreement with Charlie's letter. This project as is currently would be a disaster. We cannot believe the city would even consider such a project without storm drain mitigation, especially under the current land movement and our loss of utilities, which the city lawyer allowed to happen. We believe your role as City Council members is to protect the rights of the majority of the city, rather than one single property owner. The time is NOW to solve the drainage issues. You are aware of the existing potential hazards and issues. This will exacerbate existing issues. Protect your residents and city properties. So far, the city lawyer has not protected this area of residents. We are suffering greatly and unnecessarily- we deserve your support now and always. Please do not approve this project unless it includes proper storm drainage and the water mitigation is resolved. We appreciate you advocating for the greater good. It is your civic duty as council members.

Best,

Mike and Brooke Nash

On Mon, Oct 28, 2024 at 11:59 AM Karina Banales <kbanales@cityofrh.net> wrote:

Subject: Re: FINAL VOTE TONIGHT AT THE CITY COUNCIL MEETING

EXTERNAL EMAIL - This email was sent by a person from outside your organization. Exercise caution when clicking links, opening attachments or taking further action, before validating its authenticity.

Hey all,

I cannot make tonight meeting, but I too am very concerned and think this should be approved with the conditions Charlie has recommended.

Anything short will do significant damage to many more properties and CRUSH all of our property values. I know this may not “seem fair” to the homeowner that is simply trying to use their property, but in this case I believe we need to address this issue that should have been addressed *70 years ago*.

Quit putting it off.

Paul

PAUL RAJEWSKI
MANAGING DIRECTOR

PINNACLE INVESTMENTS
(310) 400-3400 D
(310) 779-7000
(310) 400-313

“Today is a Good Day for a Good Day!!”

From: Nina Ritter [REDACTED]
Sent: Monday, October 28, 2024 5:18 PM
To: Karina Banales <kbanales@cityofrh.net>
Cc: [REDACTED]

Subject: Re: FINAL VOTE TONIGHT AT THE CITY COUNCIL MEETING/7pm

EXTERNAL EMAIL - This email was sent by a person from outside your organization. Exercise caution when clicking links, opening attachments or taking further action, before validating its authenticity.

The same attorney who continues to waste RH \$\$ and risk insurance companies dropping us by refusing to admit defeat in Colyear. The same attorney who recently applied to the CA Supreme Court to have the Colyear decision overturned — and was denied reconsideration. Yet still continues to fight on-- increasing the legal fees RH will owe due to refusing to accept the reality: that since the 1940s RHCA has failed to 'take care of business' ? Whether it's arrogance or greed — it's at the RH homeowner's expense.

RHCA/RH lost a lawsuit in the 1980s about its failure to address and mitigate damage due to water runoff and the damage it did. RH/RHCA can no longer plead ignorance. Please stop this now. The legal fees are going to sink us if the water doesn't get us first.

Nina Ritter



City of Rolling Hills

INCORPORATED JANUARY 24, 1957

Agenda Item No.: 12.A
Mtg. Date: 10/28/2024

TO: HONORABLE MAYOR AND MEMBERS OF THE CITY COUNCIL

FROM: CHRISTIAN HORVATH, CITY CLERK / EXECUTIVE ASSISTANT TO CITY MANAGER

THRU: KARINA BAÑALES, CITY MANAGER

SUBJECT: UPDATE ON THE CITY HALL ADA IMPROVEMENT PROJECT AND PACIFIC ARCHITECTURE AND ENGINEERING'S INC. (PAE) REQUEST FOR ADDITIONAL BUDGET TO COMPLETE RESPONSES TO PLAN REVIEW COMMENTS; ADOPT BY RESOLUTION NO. 1379 AUTHORIZING A FISCAL YEAR 2024-2025 BUDGET MODIFICATION TO APPROPRIATE \$4,000.00 IN THE CAPITAL PROJECTS FUND FUNDED FROM A TRANSFER FROM GENERAL FUND RESERVES AND APPROVE FIFTH AMENDMENT TO PROFESSIONAL SERVICES AGREEMENT WITH PAE COVERING ADDITIONAL SERVICES FOR THE CITY HALL ADA IMPROVEMENT PROJECT

DATE: October 28, 2024

BACKGROUND:

On May 31, 2023, the City Hall ADA Improvement project plans were re-submitted to Los Angeles County Building & Safety (LACBS) after addressing initial plan review comments. The expectation was that reviews and approvals by LACBS would be completed in July 2023 and ready to solicit construction bids in late summer.

On June 26, 2023, staff presented an update on the status of the City Hall ADA Improvement project to the City Council. Due to a backlog at LACBS, as well as coordination with other County departments requiring project review, the plan check continued through November 2023.

On November 9, 2023, the City received notification from Pacific Architecture and Engineering (PAE) that LACBS had returned plan review comments requesting ADA upgrades/grading in the parking lot and path of travel to the sidewalk at Palos Verdes Drive North, additional structural details, and some other minor comments. PAE also informed staff that the Los Angeles County Health and Fire Departments required payment of fees for their portion of the plan check before documents could be finalized. While LACBS can waive review fees for public projects, the other departments cannot.

PAE notified the City that the plan review comments required additional design work outside the existing project scope; therefore, additional budget is required to complete the improvement plans for this project. Staff requested and received a comprehensive itemized cost to complete the additional service requests covering plan completion through LACBS approval. This additional service request is attached.

On January 9, 2024, City Staff met with PAE to discuss the additional costs addressing LACBS comments. The City also contacted LACBS to discuss several plan review comments and determine if any of the requested ADA improvements would be required for the City Hall Improvement project or could be waived/deferred.

At the January 22, 2024, City Council meeting, City Staff updated the Council on the project and presented a list of eight additions to the scope from PAE. Based on internal discussion as well as information provided by LACBS staff, the recommendation included removing three of the proposed scope changes. Two of these were specific to the preparation of the ADA Parking layout (\$3,000) and preparation of the path of travel (\$4,000) per plan check comments. The City Council voted 4/1, with Councilmember Black dissenting, to approve five additions to the scope of work at a not-to-exceed amount of \$11,500.

At the February 12, 2024, City Council meeting, the Council voted 4/1, with Councilmember Black dissenting, to approve Resolution No. 1356 authorizing a budget modification for the \$11,500.

DISCUSSION:

On July 29, 2024, LACBS Senior Civil Engineer Mike Dorta visited the City Hall campus to inspect plan check comments that conflicted with previous communications made to City Staff. The previous miscommunication had led to a finding that the City could enact changes to the ADA parking and path of travel at a later time. This, in turn, led to the January 22 staff recommendation not to include those line items in the proposed scope of work.

During the visit and a subsequent email on July 31, 2024 to PAE, Mr. Dorta stated, *"...Originally I believed the City Hall scope of work was solely for the purpose of adding ADA restrooms. In that case there is an exception in the code for removing ADA barriers. But since the scope of work includes further tenant improvements to other areas/items in the City Hall, and the valuation is well over \$200k, there is no exception to providing a fully compliant ADA parking space and path of travel to the entrance..."*

During the month of August, staff discussed resolving this issue with PAE and LACBS. As originally presented on January 22, 2024, the proposed cost to complete both requirements totaled \$7,000. On August 27, 2024, PAE sent an Additional Services proposal for the scope of work necessary to complete these final two requirements at a discounted rate of \$4,000.

The Scope of work includes:

- Examine survey for existing grade for compliance
- Include in the scope of work correction of Cross Slope at one square foot of area from root upheaval
- Addition of Van-accessible parking striping on drawing detail

- Addition of Van-accessible parking striping on the site plan
- Addition of (1) Signage detail showing graphics of the required sign
- Addition of (1) Footing detail for the new signpost
- Striping for the path of travel area
- Revision showing the compliant path of travel on-site plan
- Specifications revision for sign, post, grading, paint
- Revision of Scope of Work Description
- Revision of Sheet Index
- Additional plan check time

The City Hall ADA Improvement Project plans are nearly complete but require these final modifications to gain approval from LACBS. Staff is requesting approval of the additional scope and adoption of the budget amendment in Resolution No.1379.

At the September 9, 2024 City Council meeting, the City Council present voted to continue this item to the next meeting with a full council present.

FISCAL IMPACT:

Council action is required to amend the budget and increase appropriations in the Capital Projects Fund by \$4,000 through a transfer from available General Fund Reserves. The use of General Fund Reserves is consistent with City policy.

Total Cost for PAE through the 5th Amendment would be a not-to-exceed amount of \$211,723.01.

NOTE:

This not-to-exceed total includes services outside the design scope of the City Hall ADA Improvement Project. The not-to-exceed total includes:

- \$4,096.43 (part of Amendment No. 1) was for the evaluation of the existing emergency generator and providing recommendations
- \$58,897.01 (Amendment No. 2) was for a Solar Power System, of which only \$28,286.63 of this budget was used before the project was put on hold as the City evaluated other options
- \$20,293 of the \$96,485 budget (Amendment No. 3) remains unused/allocated for bid phase support and Construction Administration support.

RECOMMENDATION:

Receive and file. Approve as presented.

ATTACHMENTS:

[ResolutionNo1379_CityHallADA_PAE_BudgetAmendment_F.pdf](#)
[CA_AGR_240909_PAE_5thAmendment_F.pdf](#)
[CA_AGR_240827_PAE_5A_ScopeChange_Proposal.pdf](#)
[CL_AGN_240909_CC_Item12A_PublicComment01.pdf](#)

RESOLUTION NO. 1379

A RESOLUTION OF THE CITY COUNCIL OF THE CITY OF ROLLING HILLS, CALIFORNIA AUTHORIZING A FISCAL YEAR 2024-2025 BUDGET MODIFICATION TO APPROPRIATE \$4,000.00 IN THE CAPITAL PROJECTS FUND FUNDED BY A TRANSFER FROM AVAILABLE GENERAL FUND RESERVES FOR ADDITIONAL DESIGN AND ENGINEERING SERVICES FROM PACIFIC ARCHITECTURE AND ENGINEERING, INC. FOR ADA IMPROVEMENT DESIGN AT CITY HALL CAMPUS

THE CITY COUNCIL OF THE CITY OF ROLLING HILLS, CALIFORNIA, DOES HEREBY RESOLVE, DECLARE, DETERMINE, AND ORDER AS FOLLOWS:

Section 1. Recitals.

A. On February 24, 2020, the CITY entered into a Professional Services Agreement with CONSULTANT ("Agreement") for architectural and engineering design services to prepare ADA improvement plans for the CITY.

B. On February 22, 2021, the CITY and CONSULTANT entered into a First Amendment to expand the scope of work in the Agreement, clarify the term, and increase the cost for the CONSULTANT to provide engineering services for the replacement of the generator at City Hall (the "First Amendment").

C. On June 28, 2021, the CITY and CONSULTANT entered into a Second Amendment to expand the scope of work and increase the cost for CONSULTANT to provide engineering services for (1) the installation of a photovoltaic system per the General Assessment Report dated April 18, 2019 and (2) upgrades needed for existing structure which houses the generator (the "Second Amendment").

D. On May 9, 2022 the CITY and CONSULTANT entered into a Third Amendment to expand the scope of work and increase the cost for CONSULTANT to provide further architectural and engineering design services and to prepare ADA improvement plans for the City.

E. On February 12, 2024 the CITY and CONSULTANT entered into a Fourth Amendment to clarify the scope of work and increase the cost for CONSULTANT to provide further architectural and engineering design services and to prepare ADA improvement plans for the City.

F. To meet additional requirements from the Los Angeles County Building and Safety plan check process, the CITY must provide a path of travel to the building before any final approvals.

G. The City desires to appropriate \$4,000.00 in the Capital Projects Fund funded from a transfer of General Fund reserves to additionally fund the Fifth Amendment to the Professional Services Agreement with Pacific Architecture and Engineering, Inc. attached as Exhibit "A."

Section 2. The sum of four thousand dollars (\$4,000.00) is hereby appropriated in the Capital Projects Fund to further fund the Fifth Amendment to the Professional Services Agreement with Pacific Architecture and Engineering, Inc.

Section 3. This Resolution shall take effect immediately upon its adoption by the City Council, and the City Clerk shall certify to the passage and adoption of this Resolution and enter it into the book or original resolutions.

PASSED, APPROVED, AND ADOPTED this 9th day of September, 2024

LEAH MIRSCH
MAYOR

ATTEST:

CHRISTIAN HORVATH
CITY CLERK

STATE OF CALIFORNIA)
COUNTY OF LOS ANGELES) §§
CITY OF ROLLING HILLS)

The foregoing Resolution No. 1379 entitled:

**A RESOLUTION OF THE CITY COUNCIL OF THE
CITY OF ROLLING HILLS. CALIFORNIA
AUTHORIZING A FISCAL YEAR 2024-2025
BUDGET MODIFICATION TO APPROPRIATE
\$4,000.00 IN THE CAPITAL PROJECTS FUND
FUNDED BY A TRANSFER FROM AVAILABLE
GENERAL FUND RESERVES FOR ADDITIONAL
DESIGN AND ENGINEERING SERVICES FROM
PACIFIC ARCHITECTURE AND ENGINEERING,
INC. FOR ADA IMPROVEMENT DESIGN AT CITY
HALL CAMPUS**

was approved and adopted at a regular meeting of the City Council on the 9th
day of September 2024, by the following roll call vote:

AYES:

NOES:

ABSENT:

ABSTAIN:

CHRISTIAN HORVATH
CITY CLERK

Exhibit A

FIFTH AMENDMENT TO PROFESSIONAL SERVICES AGREEMENT

THIS FIFTH AMENDMENT TO PROFESSIONAL SERVICES AGREEMENT ("Fourth Amendment") is made and entered into this 9th day of September 2024 in the City of Rolling Hills, County of Los Angeles, State of California, by and between the CITY OF ROLLING HILLS, a California municipal corporation (hereinafter the "CITY"), and Pacific Architecture and Engineering, Inc., a California corporation (hereinafter the "CONSULTANT").

RECITALS:

A. On February 24, 2020, the CITY entered into a Professional Services Agreement with CONSULTANT ("Agreement") for architectural and engineering design services to prepare ADA improvement plans for the CITY; and

B. On February 22, 2021, the CITY and CONSULTANT entered into a First Amendment to expand the scope of work in the Agreement, clarify the term, and increase the cost for the CONSULTANT to provide engineering services for the replacement of the generator at City Hall (the "First Amendment"); and

C. On June 28, 2021, the CITY and CONSULTANT entered into a Second Amendment to expand the scope of work and increase the cost for CONSULTANT to provide engineering services for (1) the installation of a photovoltaic system per the General Assessment Report dated April 18, 2019 and (2) upgrades needed for existing structure which houses the generator (the "Second Amendment"); and

D. On May 9, 2022 the CITY and CONSULTANT entered into a Third Amendment to expand the scope of work and increase the cost for CONSULTANT to provide further architectural and engineering design services and to prepare ADA improvement plans for the City; and

E. On February 12, 2024 the CITY and CONSULTANT entered into a Fourth Amendment to expand the scope of work and increase the cost for CONSULTANT to provide further architectural and engineering design services and to prepare ADA improvement plans for the City; and

D. CITY and CONSULTANT now desire to amend the Agreement a fifth time (the "Fifth Amendment") to clarify the remaining scope of work and increase the cost by \$4,000.00 so that CONSULTANT may provide services for the CITY; and

E. CONSULTANT is well qualified by reason of education, training, and experience to perform such services; and

F. CONSULTANT is willing to render such professional services as hereinafter defined.

Now, therefore, for and in consideration of the mutual covenants and conditions herein contained, CITY hereby engages CONSULTANT and CONSULTANT agrees to perform the services set forth in this Fourth Amendment.

1. CITY and CONSULTANT agree to supplement Exhibit A (Scope of Work) that was attached to the First Amendment, Exhibit A (Scope of Work – Supplemental) that was attached to the Second Amendment, Exhibit A (Scope of Work - Supplemental) that was attached to the Third Amendment and Exhibit A (Scope of Work - Supplemental) that was attached to the Fourth Amendment with Exhibit A (Scope of Work – Supplemental) attached hereto and incorporated herein by reference to this Fifth Amendment.

2. Paragraph 3 (COST) of the Agreement is amended to read as follows:

3. COST

The CITY agrees to pay CONSULTANT for the services required by this Agreement on a Time and Materials basis in an amount not to exceed \$4,000 for the scope of services identified by this Fifth Amendment, \$11,500 for the scope of services identified by the Fourth Amendment, \$96,485.00 for the scope of services identified by the Third Amendment, \$58,897.42 for the scope of services identified by the Second Amendment, and \$40,840.59 for the scope of services identified by the First Amendment. Now, the current amended and increased not to exceed amount is \$211,723.01. This not to exceed amount includes all expenses, consisting of all incidental blueprinting, photography, travel, attendance at meetings, and miscellaneous costs, estimated to be accrued during that period. It also includes any escalation or inflation factors anticipated. Any increase in Agreement cost or scope of work shall be by express written amendment approved by the CITY and CONSULTANT.

3. All terms and conditions of the Agreement not amended by the First Amendment, the Second Amendment, the Third Amendment, the Fourth Amendment or this Fifth Amendment shall remain in full force and effect.

IN WITNESS WHEREOF, the parties hereto have executed this Third Amendment on the date and year first above written.

CITY OF ROLLING HILLS

**PACIFIC ARCHITECTURE AND
ENGINEERING, INC.**

CITY MANAGER:

PRINCIPAL PROJECT MANAGER

KARINA BAÑALES

JUN FUJITA HALL

ATTEST:

CHRISTIAN HORVATH
CITY CLERK

APPROVED AS TO FORM:

PATRICK DONEGAN
CITY ATTORNEY

EXHIBIT A
Scope of Work - Supplemental



PACIFIC ARCHITECTURE AND ENGINEERING, INC.

1137 SECOND ST, SUITE 214

SANTA MONICA, CA 90403

(310)424-9658

August 27, 2024

Subject: Proposal for for Rolling Hills ADA Improvement Additional Services 2

Pacific Architecture and Engineering, Inc., is pleased to submit this proposal for engineering services for improvements for the ADA improvements at City Hall. Our understanding of the scope of work is described below.

Scope of Work:

Examine survey for existing grade for compliance

Include in scope of work correction of Cross Slope at one square foot of area from root upheaval

Addition of Van accessible parking striping on drawing detail

Addition of Van accessible parking striping on site plan

Addition of (1) Signage detail showing graphics of required sign

Addition of (1) Footing detail for new sign post

Striping for path of travel area

Revision showing compliant path of travel on site plan

Specifications revision for sign, post, grading, paint

Revision of Scope of Work Description

Revision of Sheet Index

Additional plan check time

Amendment Fee

\$4,000

We appreciate the opportunity to offer this proposal. If you have any questions please contact me for any further information you may need at (310)405-3878 or jun@pacific-ae.com

Sincerely,

Jun Fujita Hall, AIA, LEED AP BD & C, Lic#C 30954

Principal Project Manager, Pacific Architecture and Engineering, Inc.

310-405-3878

jun@pacific-ae.com

Required note: Architects are licensed and regulated by the California Architects Board located at 2420 Del Paso Road, Suite 105, Sacramento, CA 95834

September 9, 2024

Rolling Hills City Council
2 Portuguese Bend Road,
Rolling Hills, CA 90274

Dear Esteemed Members of the Rolling Hills City Council,

As the Women's Community Club of Rolling Hills, we are thrilled to see the ongoing improvements at City Hall. The progress is a testament to the care and dedication that our city officials put into enhancing our community spaces.

We understand that our suggestions come very late in your project. But with our recent success at our events, we have realized the need is great for a larger area for the City and Clubs to host resident gatherings and meetings, such as holiday parties, Block Captain meetings, neighborhood meetings, etc.

Towards this end, we respectfully submit the following minor modifications to the existing plan, which would provide an improved functional space for meetings and events:

1. Flip the locations of the kitchen and the smaller meeting room adjacent to it, for better connectivity to council chambers.
2. Install bi-fold door panels between the council chambers and the small meeting room to create a flexible and adaptable space.
3. Add a separate entrance at the front of the large meeting room to ensure that the movement of attendees does not disturb the City's daily activities.
4. Create an accessible outdoor deck with bi-fold windows, allowing for an indoor-outdoor flow and providing additional event space.

The Women's Club fully supports the City's efforts to educate residents and host events throughout the year. These minor improvements would make it easier for the City and Clubs to continuously achieve these goals.

The Women's Club greatly appreciates all that you do for Rolling Hills, and we would be happy to assist in any way possible to make these changes a reality. Thank you for your continued commitment to our beautiful city.

Warm regards,

Melissa McNabb
President, Women's Community Club of Rolling Hills



City of Rolling Hills

INCORPORATED JANUARY 24, 1957

Agenda Item No.: 13.A
Mtg. Date: 10/28/2024

TO: HONORABLE MAYOR AND MEMBERS OF THE CITY COUNCIL

FROM: KARINA BAÑALES, CITY MANAGER

THRU: KARINA BAÑALES, CITY MANAGER

SUBJECT: APPROVE FIFTH AMENDMENT TO THE PROFESSIONAL SERVICES AGREEMENT WITH WILLDAN ENGINEERING TO PROVIDE ADDITIONAL SUPPLEMENTAL SERVICES FOR THE CITY ON AN ON-CALL BASIS

DATE: October 28, 2024

BACKGROUND:

The Planning and Community Services Department of the City of Rolling Hills is staffed by two employees and plays a critical role in the City's operations. The department oversees daily planning activities in accordance with the City's zoning, subdivision, and General Plan provisions. It is also responsible for issuing permits for construction and development, as well as supporting the Planning Commission and Traffic Commission – to name a few.

The Planning and Community Services Department is currently staffed to meet the City's ongoing needs. However, as with any organization, staff members may occasionally take leave due to personal or medical reasons. Given the critical nature of planning activities and the need for timely processing of permits, applications, and other planning services, it is prudent to have augmentation plans in place.

This evening, staff seeks City Council authorization for the City Manager to engage Willdan for planning staff augmentation services on an on-call basis. This will ensure continuity of planning services during periods of staff leave, absences, or unexpected needs.

DISCUSSION:

The City of Rolling Hills and Willdan have maintained a strong professional relationship since January 14, 2008, when the City first entered into an agreement with Willdan Engineering for civil engineering, city engineering, traffic engineering, building official, and geotechnical services. This agreement was amended in 2010, 2012, 2015, and 2024, reflecting the ongoing trust and collaboration between both parties (Attachments B-F). Willdan's familiarity with the City's codes, processes, and community standards makes them an ideal partner for planning and public works projects.

To avoid disruption to City services, staff recommends utilizing Willdan on an as-needed basis during periods of absence in the Planning Department. Willdan's experienced planners are capable of seamlessly integrating with City operations to maintain services such as permit reviews, development applications, and resident inquiries without delay.

By amending the current agreement with Willdan, the City will have the flexibility to engage their services quickly, if needed, ensuring continuity in planning functions. The City Attorney has reviewed the proposal and prepared the attached amendment (Attachment A - To be supplied via Blue Folder Items at Monday's meeting) for the City Council's consideration.

Below are the fully burdened* rates for potential staff augmentation:

Position	Hourly Rate*
Assistant Planner	\$140
Principal Planner	\$180

Fully burdened rate means the complete cost of labor, factoring in all direct and indirect costs associated with contracting someone, beyond just their base pay.

These additional assignments/duties may include, and are not limited to, the following:

- Public Counter Assistance
- Design Review
- CEQA/NEPA Documentation
- Special Planning Studies
- Report Writing/Research/Analysis/Presentations
- Planning Commission and City Council Meeting attendance, as needed
- Assisting in the day-to-day operations of the Planning Department, as well as any other additional related planning assignments and duties as needed.

It is important to note that Willdan understands the City's commitment to fiscal responsibility and conservation. As a result, they have worked closely with the City Manager to ensure that their fully burdened rates align with these priorities.

CONCLUSION

To ensure the City of Rolling Hills continues to provide uninterrupted planning services, staff recommends entering into an on-call agreement with Willdan for planning staff augmentation. This proactive measure will allow Staff to address potential staffing shortages while maintaining the high level of service expected by the community.

FISCAL IMPACT:

Staff will return at a future date with any budget amendments that may be needed.

RECOMMENDATION:

Approve as presented.

ATTACHMENTS:

[Attachment A - CA_AGR_241028_Willdan_Amendment05_F.pdf](#)

[Attachment B - CA_AGR_080114_Willdan_E.pdf](#)

[Attachment C - CA_AGR_100114_Willdan_Amendment01_E.pdf](#)

[Attachment D - CA_AGR_120629_Willdan_Amendment02_E.pdf](#)

[Attachment E - CA_AGR_150114_Willdan_Amendment03_E.pdf](#)

[Attachment F - CA_AGR_240325_Willdan_Amendment04_F_A_E.pdf](#)

FIFTH AMENDMENT TO PROFESSIONAL SERVICES AGREEMENT

This Fifth Amendment to Professional Services Agreement is entered into by and between the City of Rolling Hills, a municipal corporation ("City") and Willdan Engineering, a California corporation ("Consultant") as of October 28, 2024.

RECITALS

A. City and Consultant are parties to that Professional Services Agreement dated January 14, 2008 (the "Agreement"), as amended by that First Amendment on January 14, 2010, Second Amendment on June 29, 2012, Third Amendment on January 14, 2015 and Fourth Amendment on March 11, 2024 (collectively, the "Agreement"), by which City engaged Consultant to perform civil engineering, city engineering, city traffic engineer, building official and geotechnical engineering services for the City.

B. City and Consultant now desire to amend the Agreement to include additional services and to include the hourly rate for the aforementioned added services.

NOW, THEREFORE, in consideration of the foregoing, the Agreement is amended as follows:

A. Section 1.1 "Scope of Services" of the Agreement is amended to add the following services:

City Assistant Planner and City Principal Planner.

B. EXHIBIT B of the Agreement is amended to add the following scope of services at the listed hourly rates:

Assistant Planner \$140/hour

Principal Planner \$180/hour

Except as above modified, in all other respects the Agreement (including the other provisions of Exhibit B not amended by this Fifth Amendment) is hereby reaffirmed in full force and effect.

[Signature page to follow]

CITY OF ROLLING HILLS

CONSULTANT
WILLDAN ENGINEERING

KARINA BAÑALES
City Manager

VANESSA MUÑOZ
President

ATTEST:

CHRISTIAN HORVATH
City Clerk

DATE: _____

CITY OF ROLLING HILLS

AGREEMENT FOR AS NEEDED CIVIL ENGINEERING, CITY ENGINEERING, CITY TRAFFIC ENGINEER, BUILDING OFFICIAL, AND GEOTECHNICAL ENGINEERING SERVICES

THIS AGREEMENT is made and entered into this 14th day of January 2008, by and between the City of Rolling Hills, a municipal corporation ("City") and Willdan, a California corporation ("Consultant").

RECITALS

A. City desires to utilize the services of Consultant as an independent contractor in the field of building inspection, permitting, plan review, traffic engineering, and civil engineering to serve the City in performing such responsibilities and responding various building, traffic and engineering issues within City.

B. Consultant represents that it is fully qualified to perform such building inspection, permitting, plan review, traffic engineering and civil engineering by virtue of its experience and the training, education and expertise of its principals and employees.

C. City desires to pilot the concept of providing choices to residents and developers for building inspection, permitting, plan review and civil engineering.

NOW, THEREFORE, in consideration of performance by the parties of the mutual promises, covenants, and conditions herein contained, the parties hereto agree as follows:

1. Consultant's Services.

1.1 Scope of Services. Pursuant to the authority provided by Government Code Sections 36505 and 37103, Consultant shall serve as As-Needed City Engineer, City Traffic Engineer, Building Official and Geotechnical Engineer and shall perform general duties and functions related to civil engineering as assigned by the City Manager, or such other person designated in writing by the Director (herein referred to as "City Representative"). Consultant's duties are more particularly described in **Exhibit "A,"** attached hereto and incorporated herein by this reference as though set

forth in full.

1.1.1 Emergency Services. Consultant shall be available to provide as-needed emergency response services.

1.2 Use of City Hall. City staff shall be available to assist Consultant to permit it to properly perform its duties.

1.3 Appointments. Mr. Elroy L. Kiepke, P.E., an employee of Consultant, is appointed as As-Needed City Engineer.

Ms. Vanessa Muñoz, P.E., T.E., an employee of Consultant, is appointed as As-Needed Traffic Engineer.

Mr. Steve Widmayer, P.E., an employee of Consultant, is appointed as As-Needed Building Official, including the responsibilities of Chief Plumbing Inspector and Chief Electrical Inspector.

Mr. Ross Khiabini, P.E., an employee of Consultant, is appointed as As-Needed Geotechnical Engineer.

1.4 Additional Services. In addition to the services described in Section 1.1, Consultant may provide additional services as requested by City. Any additional services provided by Consultant shall be approved by the City Manager in writing prior to Consultant commencing work.

2. Term of Agreement.

2.1 This Agreement is effective as of January 14, 2008 (the "Effective Date"), and shall remain in full force and effect until January 14, 2010 (the "Initial Term"), unless sooner terminated as provided in Section 13 herein. The parties may agree to renew the Agreement for one (1) additional one (1) year term (the "Renewal Term").

2.2 Annual Review. An annual review by City staff may be conducted to determine effectiveness of Consultant services. By mutual agreement, adjustments or revisions may be made to the services or compensation.

3. Compensation.

3.1 Compensation for As-Needed Services. Compensation shall be in accordance with Attached **Exhibits "B" & "C"**, except that mileage reimbursement shall not be required.

3.2 Compensation for Additional Services. Consultant shall be compensated for any additional services provided pursuant to Section 1.4 herein in accordance with Consultant's standard hourly rate schedule, attached hereto as **Exhibit "C"** and incorporated herein by reference, or at such other rate as City and Consultant mutually agree to in writing. Mileage reimbursement shall not be required.

4. Method of Payment.

4.1 Monthly Invoices. Each month, Consultant shall submit to City Representative invoices for the services performed pursuant to this Agreement. The invoices shall describe in detail the services rendered during the period and shall show the days worked and number of hours worked in the period. Said invoices shall be remitted to the following address: City of Rolling Hills, 2 Portuguese Bend Road, Rolling Hills, California 90274.

4.2 Disputed Amounts. City shall review all invoices and notify Consultant in writing within ten (10) business days of any disputed amounts.

4.3 Payment. City shall pay all undisputed portions of the invoice within thirty (30) calendar days after receipt of the invoice up to the maximum amount set forth in Section 3.1.

4.4 Audit of Records. At any time during regular working hours, all records, invoices, time cards, cost control sheets and other records maintained by Consultant shall be available for review and audit by the City.

5. **Standard of Performance.** Consultant shall perform all services under this Agreement in accordance with the standard of care generally exercised by like professionals under similar circumstances and in a manner reasonably satisfactory to City.

6. **Ownership of Work Product.** All reports, documents or other written material developed by Consultant in the performance of this Agreement shall be and remain the property of City without restriction or limitation upon its use or dissemination by City. Such material shall not be the subject of a copyright application by Consultant. Any re-use by City of any such materials on any project other than the project for which they were prepared shall be at the sole risk of City unless City compensates Consultant for such use.

7. **Status as Independent Contractor.** Consultant is, and shall at all times remain as to City, a wholly independent contractor. Consultant shall have no power to incur any debt, obligation, or liability on behalf of City. Consultant

may act as an agent of City only to the extent necessary to perform the duties and obligations of As-Needed City Engineer, City Traffic Engineer, Building Official, and Geotechnical Engineer. Neither City nor any of its agents shall have control over the conduct of Consultant or any of Consultant's employees, except as set forth in this Agreement. Consultant shall not, at any time, or in any manner, represent that it or any of its officers, agents or employees are in any manner employees of City, provided, however, that nothing contained in this provision shall be construed or interpreted so as to deprive Consultant of any and all defenses or immunities available to public officials acting in their official capacities. Consultant agrees to pay all required taxes on amounts paid to Consultant under this Agreement, and to indemnify and hold City harmless from any and all taxes, assessments, penalties, and interest asserted against City by reason of the independent contractor relationship created by this Agreement. Consultant shall fully comply with the workers' compensation law regarding Consultant and Consultant's employees. Consultant further agrees to indemnify and hold City harmless from any failure of Consultant to comply with applicable workers' compensation laws. City shall have the right to offset against the amount of any fees due to Consultant under this Agreement any amount due to City from Consultant as a result of Consultant's failure to promptly pay to City any reimbursement or indemnification arising under this Section 7.

8. Confidentiality. Employees of Consultant in the course of their duties may have access to financial, accounting, statistical, and personnel data of private individuals and employees of City. Consultant covenants that all data, documents, discussion, or other information developed or received by Consultant or provided for performance of this Agreement are deemed confidential and shall not be disclosed by Consultant without prior written authorization by City. City shall grant such authorization if disclosure is required by law. All City data shall be returned to City upon the termination of this Agreement. Consultant's covenant under this section shall survive the termination of this Agreement.

9. Conflict of Interest. Consultant and its officers, employees, associates and subconsultants, if any, will comply with all conflict of interest statutes of the State of California applicable to Consultant's services under this agreement, including, but not limited to, the Political Reform Act (Government Code Sections 81000, et seq.) and Government Code Section 1090. During the term of this Agreement, Consultant and its officers, employees, associates and subconsultants shall not, without the prior written approval of the City Manager, perform work for another person or entity for whom Consultant is not currently performing work that would require Consultant or one of its officers, employees, associates or subconsultants to abstain from a decision under this Agreement pursuant to a conflict of interest statute.

10. Indemnification. Consultant agrees to indemnify and hold harmless City, and its elected officials, officers, attorneys, agents, employees, designated volunteers, successors and assigns, from any and all liability or financial loss, including legal expenses and costs of expert witnesses and consultants, resulting from any suits, claims, losses or actions brought by any person or persons, by reason of injury to persons or property arising directly or indirectly from the negligent acts, errors or omissions or willful misconduct of Consultant, including its officers, agents, employees, subcontractors or any person employed by Consultant, in the performance of this Agreement, by executing the Indemnification and Hold Harmless Agreement and Waiver of Subrogation and Contribution attached hereto as **Exhibit "D"** and incorporated herein by this reference. Consultant agrees that Consultant's covenant under this section shall survive the termination of this Agreement.

11. Insurance.

A. Consultant shall at all times during the term of this Agreement carry, maintain, and keep in full force and effect, with an insurance company admitted to do business in California, rated "A" or better in the most recent Best's Key Insurance Rating Guide, and approved by City, (1) a policy or policies of broad-form commercial general liability insurance with minimum limits of \$1,000,000 combined single limit coverage against any injury, death, loss or damage as a result of wrongful or negligent acts by Consultant, its officers, employees, agents, and independent contractors in performance of services under this Agreement; (2) automobile liability insurance, with minimum combined single limits coverage of \$1,000,000; (3) professional liability (errors and omissions) insurance on a form approved by the City Attorney; and (4) workers' compensation insurance with a minimum limit of \$1,000,000 or the amount required by law, whichever is greater. City, its officers, employees, attorneys, and designated volunteers shall be named as additional insureds on the policy(ies) as to commercial general liability bodily injury and property damage coverages and automobile coverages with respect to liabilities arising out of Consultant's work under this Agreement.

12. Cooperation. In the event any claim or action is brought against City relating to Consultant's performance or services rendered under this Agreement, Consultant shall render any reasonable assistance and cooperation, which City might require.

13. Termination. City shall have the right to terminate this Agreement for any reason on five (5) calendar days written notice to Consultant. Consultant shall have the right to terminate this Agreement for any reason on sixty (60) calendar days written notice to City. Consultant shall be paid for services satisfactorily rendered to the last working day the Agreement is in effect, and Consultant shall have no other claim against City by reason of such termination.

14. Notices. Any notices, bills, invoices, or reports required by this Agreement shall be deemed received on (a) the day of delivery if delivered by hand or overnight courier service during Consultant's and City's regular business hours or by facsimile before or during Consultant's regular business hours; or (b) on the third business day following deposit in the United States mail, postage prepaid, to the addresses heretofore set forth in the Agreement, or to such other addresses as the parties may, from time to time, designate in writing pursuant to the provisions of this section.

Notices:

City:

City Clerk
City of Rolling Hills
2 Portuguese Bend Road
Rolling Hills, CA 90274
Tel: (310) 377-1521
Fax: (310) 377-7288

With a copy to:

City of Rolling Hills
2 Portuguese Bend Road
Rolling Hills, CA 90274
Tel: (310) 377-1521
Fax: (310) 377-7288

Consultant:

William Pagett, Senior Vice President
Willdan
13191 Crossroads Parkway North, Suite 405
Industry, California 91746-3497

15. Non-Discrimination and Equal Employment Opportunity.

In the performance of this Agreement, Consultant shall not discriminate against any employee, subcontractor, or applicant for employment because of race, color, creed, religion, sex, marital status, national origin, ancestry, age, physical or mental handicap, medical condition, or sexual orientation. Consultant will take affirmative action to ensure that subcontractors and applicants are employed, and that employees are treated during employment, without regard to their race, color, creed, religion, sex, marital status, national origin, ancestry, age, physical or mental handicap, medical condition, or sexual orientation.

16. Non-Assignability; Subcontracting. Consultant shall not assign or subcontract all or any portion of this Agreement. Any attempted or purported assignment or sub-contracting by Consultant shall be null, void and of no effect.

17. Compliance with Laws. Consultant shall comply with all applicable federal, state and local laws, ordinances, codes and regulations.

18. Non-Waiver of Terms, Rights and Remedies. Waiver by either party of any one or more of the conditions of performance under this Agreement shall not be a waiver of any other condition of performance under this Agreement. In no event shall the making by City of any payment to Consultant constitute or be construed as a waiver by City of any breach of covenant, or any default which may then exist on the part of Consultant, and the making of any such payment by City shall in no way impair or prejudice any right or remedy available to City with regard to such breach or default.

19. Attorney's Fees. In the event that either party to this Agreement shall commence any legal action or proceeding to enforce or interpret the provisions of this Agreement, the prevailing party in such action or proceeding shall be entitled to recover its costs of suit, including reasonable attorney's fees.

20. Exhibits; Precedence. All documents referenced as exhibits in this Agreement are hereby incorporated in this Agreement. In the event of any material discrepancy between the express provisions of this Agreement and the provisions of any document incorporated herein by reference, the provisions of this Agreement shall prevail.


21. Entire Agreement. This Agreement, and any other documents incorporated herein by specific reference, represents the entire and integrated agreement between Consultant and City. This Agreement supersedes all prior oral or written negotiations, representations or agreements. This Agreement may not be amended, nor any provision or breach hereof waived, except in a writing

signed by the parties which expressly refers to this Agreement.

IN WITNESS WHEREOF, the parties, through their respective authorized representatives, have executed this Agreement as of the date first written above.

CITY OF ROLLING HILLS


By: _____

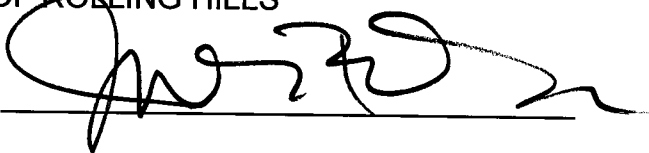

James Black
Mayor

WILLDAN

By: _____

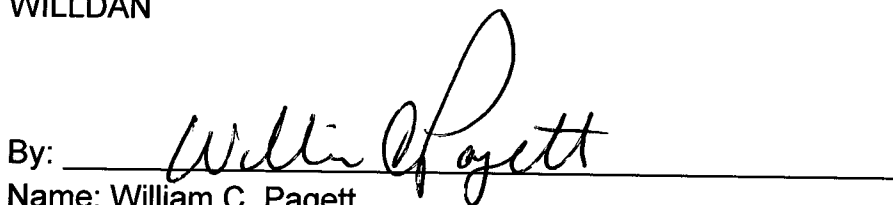

Name: William C. Pagett

Title: Senior Vice President

EXHIBIT "A"
SCOPE OF SERVICES

CITY OF ROLLING HILLS
AS-NEEDED ENGINEERING SERVICES

In accordance with the proposal submitted in November 2007, the following As-Needed Services will be provided:

- City Engineering
- City Traffic Engineer
- Building Official
- Geotechnical Engineering

EXHIBIT "B"

SCOPE AND LEVEL OF SERVICES

CITY OF ROLLING HILLS

AS-NEEDED ENGINEERING SERVICES

COMPENSATION

TRAFFIC ENGINEERING

The City Traffic Engineer would be available to the City on an on-call basis or up to 4 hours every other month on a regularly scheduled basis, as mutually agreed upon, at a reduced hourly rate of \$145.00 based on the enclosed Schedule of Hourly Rates. Other team members would be available for specific tasks as mutually agreed upon, at their normal hourly rates. The fee includes all typical overhead charges, attendance at meetings and reimbursable travel expenses to the City offices. In addition, the City Traffic Engineer will remain accessible to the community and City staff by telephone and/or e-mail during normal business hours.

CITY ENGINEERING

City Engineering Services would be available to the City on an on-call basis at a reduced hourly rate of \$160.00 based on the enclosed Schedule of Hourly Rates. Other team members would be available for specific tasks as mutually agreed upon, at their standard hourly rates. The fee includes all typical overhead charges, attendance at meetings and reimbursable travel expenses to the City offices. In addition, the Special City Engineer will remain accessible to the community and City staff by telephone and/or e-mail during normal business hours.

BUILDING AND SAFETY

Plan Review:

Willdan proposes to provide an alternate, accelerated plan review process. This process will be at the request of applicants desiring a more expeditious plan review. This process is based on the City collecting an additional 25% fee based on the City adopted accelerated plan review service fee.

Willdan's compensation for this alternate process is based on our normal schedule of hourly rates not to exceed 55% of the City collected accelerated plan review fee for each project.

Inspection:

Projects started within the alternate accelerated process will be inspected by Willdan staff. Since inspections are normally provided the next day or by appointment, there would be no accelerated procedure or accelerated fee required.

Willdan compensation for inspections will be based on our normal schedule of hourly rates not to exceed 75% of the City collected permit fee for each project.

Additional, as requested services may be provided at Willdan's schedule of hourly rates.

SOILS AND GEOLOGY

Geotechnical Engineering and Engineering Geology Services would be available for projects requiring or submitting soils and geology reports for Willdan selected building and safety services as listed above and in accordance with the following:

Soils and Geology Related Report or Plan Reviews:

Willdan proposes to provide an alternate, accelerated soils and geology review process. This process will be at the request of applicants desiring a more expeditious review in coordination with the building review. This process is based on the City collecting an additional 25% fee based on the City adopted accelerated plan review service fee.

Willdan's compensation for this alternate process is based on our normal schedule of hourly rates not to exceed 65% of the City collected plan check fee for each project.

Soils and Geology Related Site Inspections:

Projects started within the alternate accelerated process will be inspected by Willdan staff. Since inspections are normally provided the next day or by appointment, there would be no accelerated procedure required.

Willdan compensation for inspections will be based on our normal schedule of hourly rates not to exceed 75% of the City collected permit fee for each project.

Additional, as requested soils and geology services may be provided at Willdan's schedule of hourly rates.

ADDITIONAL SERVICES

Should additional professional services be required, Willdan will promptly prepare a change order proposal to be mutually signed with a lump sum or not-to-exceed fee for

the additional services in accordance with the enclosed Schedule of Hourly Rates.

Willdan will maintain the Schedule of Hourly Rates at its current rate for a period of one year following the contract execution date for each classification of personnel who will be providing any services included in this proposal. At the end of each year of service to the City, Willdan will jointly review the then current fees being charged to the City and mutually agree upon changes requested by Willdan, if any.

EXHIBIT "C"
HOURLY SCHEDULE

CITY OF ROLLING HILLS
AS-NEEDED ENGINEERING SERVICES

WILLDAN - Schedule of Hourly Rates

Effective July 1, 2007 to June 30, 2008

ENGINEERING

Principal Engineer	\$190.00
Division Manager	170.00
City Engineer	170.00
Project Manager	170.00
Program Manager	170.00
Supervising Engineer	155.00
Senior Engineer	140.00
Senior Design Manager	140.00
Design Manager	130.00
Associate Engineer	130.00
Senior Designer	125.00
Senior Design Engineer II	125.00
Senior Design Engineer I	120.00
Designer II	115.00
Designer I	110.00
Design Engineer II	115.00
Design Engineer I	110.00
Senior Drafter	105.00
Drafter II	95.00
Drafter I	90.00
Technical Aide	80.00

CONSTRUCTION MANAGEMENT

Division Manager	170.00
Project Manager	170.00
Senior Construction Manager	150.00
Construction Manager	140.00
Assistant Construction Manager	115.00
Utility Coordinator	120.00
Labor Compliance Manager	115.00
Labor Compliance Specialist	90.00

INSPECTION SERVICES

Supervising Public Works Observer	115.00
Senior Public Works Observer	105.00
Public Works Observer	**95.00/105.00
Assistant Public Works Observer	**95.00/105.00

SURVEYING

Division Manager	170.00
Supervisor - Survey & Mapping	150.00
Senior Survey Analyst	125.00
Senior Calculator	115.00
Calculator II	105.00
Calculator I	95.00
Survey Analyst II	110.00
Survey Analyst I	95.00
Survey Party Chief	110.00
Field Party (One)	170.00
Field Party (Two)	225.00
Field Party (Three)	285.00

LANDSCAPE ARCHITECTURE

Division Manager	170.00
Principal Landscape Architect	145.00
Senior Landscape Architect	120.00
Associate Landscape Architect	110.00
Assistant Landscape Architect	95.00

BUILDING AND SAFETY

Division Manager	170.00
Supervising Plan Check Engineer	145.00
Building Official	145.00
Plan Check Engineer	135.00
Deputy Building Official	135.00
Inspector of Record	135.00
Senior Plans Examiner	120.00
Supervising Building Inspector	120.00
Plans Examiner	110.00
Senior Building Inspector	110.00
Supervisor Code Enforcement	110.00
Building Inspector	**100.00/105.00
Supervising Construction Permit Specialist	100.00
Senior Construction Permit Specialist	95.00
Senior Code Enforcement Officer	90.00
Assistant Building Inspector	**90.00/105.00
Code Enforcement Officer	75.00
Construction Permit Specialist	75.00
Assistant Construction Permit Specialist	80.00
Plans Examiner Aide	70.00
Assistant Code Enforcement Officer	65.00

PLANNING

Division Manager	170.00
Principal Planner	145.00
Principal Community Development Planner	145.00
Senior Planner	125.00
Senior Community Development Planner	125.00
Associate Planner	110.00
Associate Community Development Planner	110.00
Assistant Community Development Planner	100.00
Assistant Planner	100.00
Planning Technician	80.00
Community Development Technician	80.00

ADMINISTRATIVE

Computer Data Entry	60.00
Clerical	60.00
Word Processing	60.00
Personal Computer Time	25.00

Mileage reimbursement will be charged at the current Federal guideline rate at the time of billing. Vehicles will be charged at a monthly rate of \$500.00.

** Prevailing Wage Project, Use \$105.00

Additional billing classifications may be added to the above listing during the year as new positions are created. Consultation in connection with litigation and court appearances will be quoted separately. The above schedule is for straight time. Overtime will be charged at 1.25 times, and Sundays and holidays, 1.70 times the standard rates. Blueprinting, reproduction, messenger services, and printing will be invoiced at cost plus fifteen percent (15%). A subconsultant management fee of fifteen percent (15%) will be added to the direct cost of all subconsultant services to provide for the cost of administration, consultation, and coordination. Valid July 1, 2007 thru June 30, 2008

ARROYO GEOTECHNICAL

Fee Schedule - Personnel

January 1, 2007
Accounting Cost Code 22006

TECHNICAL STAFF

GEOTECHNICAL

Principal/Chief Engineer/Geologist	185.00
Senior Geotechnical Engineer/Geologist	160.00
Project Engineer/Geologist	140.00
Senior Staff Engineer/Geologist	120.00
Staff Engineer/Geologist	100.00
Sr. Soil Technician (Non-prevailing Wages)	80.00
Sr. Soil Technician (Prevailing Wages)	90.00
Soil Technician (Non-prevailing Wages)	70.00
Soil Technician (Prevailing Wages)	90.00

SPECIAL INSPECTION

Construction Material Engineer	130.00
Supervisor	95.00
Construction Inspector (Non-prevailing Wages)	60.00
Construction Inspector (Prevailing Wages)	75.00

ADMINISTRATIVE

Computer Data Entry	60.00
Clerical	60.00
Word Processing	60.00
Computer Time	15.00
CAD Operator	75.00

EXPERT WITNESS

Principal Engineer/Geologist	320.00
------------------------------------	--------

Staff assignments depend on availability of personnel, site location, and the level of experience required to satisfy the technical requirements of the project and meet the prevailing standard of professional care. The above schedule is for straight time. Overtime will be charged at 1.5 times, and Sundays and holidays, 2.0 times the standard rates. Travel time to and from the job site will be charged at the hourly rates for the appropriate personnel. Blueprinting, reproduction, messenger services, and printing will be invoiced at cost plus fifteen percent (15%). A subconsultant management fee of fifteen percent (15%) will be added to the direct cost of all subconsultant services to provide for the cost of administration, consultation, and coordination. Mileage/Field Vehicle usage will be charged at the rate of \$.50/mile or \$5 per hour, subject to negotiation. The rates will remain firm for 120 days from the date of this submittal.

ARROYO GEOTECHNICAL

Fee Schedule - Laboratory

January 1, 2007

Identification and Index Properties

In-Situ Moisture and Density (ASTM D2937).....	20.00
Grain Size Analysis (ASTM D422)	
Sieve Only (3" to #200).....	70.00
Sieve and Hydrometer.....	110.00
Percent Passing #200 Sieve (ASTM D1140).....	50.00
Atterberg Limits (ASTM D4318)	
Multi Point.....	90.00
One Point.....	65.00
Specific Gravity (ASTM D854).....	65.00
Sand Equivalent (ASTM D2419).....	70.00

Compaction and Bearing Strength

Modified Proctor Compaction (ASTM D1557)	
Method A or B (4" Mold).....	160.00
Method A or B (6" Mold)....	185.00
Compaction, California 216.....	160.00
California Bearing Ratio CBR (ASTM D1883)	
3 points.....	450.00
R-Value.....	240.00

Shear Strength

Torvane/Pocket Penetrometer.....	15.00
Direct Shear - per point	
Consolidated-Drained (ASTM D3080).....	75.00
Residual.....	120.00
Unconfined Compression (ASTM D2166).....	100.00
Unconsolidated-Undrained (UU).....	135.00

Consolidation/Collapse and Swell Tests

Consolidation (ASTM D2435)	
8 load increments w/one time-rate.....	140.00
Additional load increment.....	20.00
Additional Time rate per load increment.....	40.00
Single point (collapse test).....	40.00
Single Load Swell (ASTM D4546)	
Ring sample, field moisture.....	60.00
Ring sample, air dried.....	60.00
Remolded sample per specimen.....	40.00
Expansion Index (ASTM D4829/UBC 29-2).....	110.00

Laboratory Permeability

Constant Head (ASTM D2434).....	225.00
Falling Head Flexible Wall (ASTM D5084).....	275.00
Triaxial Permeability (EPA 9100).....	325.00

Chemical Tests

Corrosivity (pH, resistivity, sulfates, chlorides).....	150.00
Organic content (ASTM D2974).....	60.00

Construction Material Testing

6 X12 Concrete Cylinder (C39).....	20.00
2", 4", 6" Diameter Concrete Cores (Test Only).....	30.00
Mortar and Grout, Cylinder, Prism, and Cubes.....	30.00
Reinforcing Steel, Tensile and Bend Tests.....	40.00

Unit rates presented are for routinely performed geotechnical and construction material laboratory tests. Other tests can be performed in our laboratory, including rock core, soil cement, and soil lime tests. Additional tests will be quoted on request. The rates will remain firm for a period of 120 days from the date of this submittal. Unit rates presented herein assume samples are uncontaminated and do not contain heavy metals, acids, carcinogens, or volatile organic compounds that can be measured by an OVA or PID with concentrations greater than 50 ppm. Arroyo will not accept contaminated samples. Uncontaminated samples will be disposed of 30 days after presentation of test results.

EXHIBIT "D"
CITY OF ROLLING HILLS
AS-NEEDED ENGINEERING SERVICES

**INDEMNIFICATION AND HOLD HARMLESS AGREEMENT
AND WAIVER OF SUBROGATION AND CONTRIBUTION**

Contract/Agreement/License Permit No. or description: Civil Engineering Services
Indemnitor(s) *(list all names)*:

Willdan

To the fullest extent permitted by law, Indemnitor hereby agrees, at its sole cost and expense, to protect, indemnify, and hold harmless the City of Rolling Hills and its elected officials, officers, attorneys, agents, employees, designated volunteers, successors, and assigns (collectively "Indemnitees") from and against any and all damages, costs, expenses, liabilities, claims, - demands, causes of action, proceedings, expenses, judgments, penalties, liens, and losses of any nature whatsoever, including fees of accountants, attorneys, or other professionals and all costs associated therewith (collectively "Liabilities"), resulting from any negligent act, failure to act, error or omission, or willful misconduct of Indemnitor or any of its officers, agents, servants, employees, subcontractors, materialmen, suppliers or their officers, agents, servants or employees, arising or claimed to arise, directly or indirectly, out of, in connection with, resulting from, or related to the above-referenced contract, agreement, license, or permit (the "Agreement") or the performance or failure to perform any term, provision, covenant, or condition of the Agreement, including this indemnity provision. This indemnity provision is effective regardless of any prior, concurrent, or subsequent passive negligence by Indemnitees and shall operate to fully indemnify Indemnitees against any such negligence. This indemnity provision shall survive the termination of the Agreement and is in addition to any other rights or remedies which Indemnitees may have under the law. Payment is not required as a condition precedent to an Indemnitee's right to recover under this indemnity provision, and an entry of judgment against the Indemnitor shall be conclusive in favor of the Indemnitee's right to recover under this indemnity provision. Indemnitor shall pay Indemnitees for any attorney's fees and costs incurred in enforcing this indemnification provision. Notwithstanding the foregoing, nothing in this instrument shall be construed to encompass (a) Indemnitees' active negligence or willful misconduct to the

limited extent that the underlying Agreement is subject to Civil Code § 2782(a), or (b) the contracting public agency's active negligence to be limited extent that the underlying Agreement is subject to Civil Code § 2782(b). This indemnity is effective without reference to the existence or applicability of any insurance coverages which may have been required under the Agreement or any additional insured endorsements which may extend to Indemnitees.

Indemnitor, on behalf of itself and all parties claiming under or through it, hereby waives all rights of subrogation and contribution against the Indemnitees, while acting within the scope of their duties, from all claims, losses and liabilities arising out of or incident to activities or operations performed by or on behalf of the Indemnitor regardless of any prior, concurrent, or subsequent non-active negligence by the Indemnitees.

In the event there is more than one person or entity named in the Agreement as an Indemnitor, then all obligations, liabilities, covenants and conditions under this instrument shall be joint and several.

"Indemnitor" Willdan

Name

Walter C. Fayett

By:

Walter C. Fayett

Name

[Signature]

By:

James Black
Mayor

FIRST AMENDMENT TO PROFESSIONAL SERVICES AGREEMENT

This First Amendment to Professional Services Agreement is entered into by and between the City of Rolling Hills, a municipal corporation ("City") and Willdan Engineering, a California corporation ("Consultant") as of January 14, 2010.

RECITALS

A. City and Consultant are parties to that Professional Services Agreement dated January 14, 2008 (the "Agreement") by which City engaged Consultant to perform civil engineering, city engineering, city traffic engineer, building official and geotechnical engineering services for the City for a term of two years.

B. City and Consultant now desire to amend the Agreement in order to extend the term of Consultant's services by an additional five years.


NOW, THEREFORE, in consideration of the foregoing, the Agreement is amended as follows:

Section 2.1 "Term" of the Agreement is amended to read as follows:


Unless sooner terminated as provided herein, this Agreement shall remain in force through and until January 14, 2015.

Except as above modified, in all other respects the Agreement is hereby reaffirmed in full force and effect.

CITY OF ROLLING HILLS

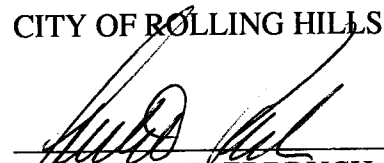
ANTON DAHLERBRUCH
City Manager

ATTEST:

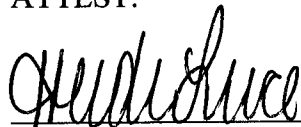
HEIDI LUCE
Deputy City Clerk

CONSULTANT
WILLDAN ENGINEERING


WILLIAM C. PAGETT
Senior Vice President

DATE: 4/28/10

CITY OF ROLLING HILLS

AGREEMENT FOR AS NEEDED CIVIL ENGINEERING, CITY ENGINEERING, CITY TRAFFIC ENGINEER, BUILDING OFFICIAL, AND GEOTECHNICAL ENGINEERING SERVICES

THIS AGREEMENT is made and entered into this 14th day of January 2008, by and between the City of Rolling Hills, a municipal corporation ("City") and Willdan, a California corporation ("Consultant").

RECITALS

A. City desires to utilize the services of Consultant as an independent contractor in the field of building inspection, permitting, plan review, traffic engineering, and civil engineering to serve the City in performing such responsibilities and responding various building, traffic and engineering issues within City.

B. Consultant represents that it is fully qualified to perform such building inspection, permitting, plan review, traffic engineering and civil engineering by virtue of its experience and the training, education and expertise of its principals and employees.

C. City desires to pilot the concept of providing choices to residents and developers for building inspection, permitting, plan review and civil engineering.

NOW, THEREFORE, in consideration of performance by the parties of the mutual promises, covenants, and conditions herein contained, the parties hereto agree as follows:

1. Consultant's Services.

1.1 Scope of Services. Pursuant to the authority provided by Government Code Sections 36505 and 37103, Consultant shall serve as As-Needed City Engineer, City Traffic Engineer, Building Official and Geotechnical Engineer and shall perform general duties and functions related to civil engineering as assigned by the City Manager, or such other person designated in writing by the Director (herein referred to as "City Representative"). Consultant's duties are more particularly described in **Exhibit "A,"** attached hereto and incorporated herein by this reference as though set

forth in full.

1.1.1 Emergency Services. Consultant shall be available to provide as-needed emergency response services.

1.2 Use of City Hall. City staff shall be available to assist Consultant to permit it to properly perform its duties.

1.3 Appointments. Mr. Elroy L. Kiepke, P.E., an employee of Consultant, is appointed as As-Needed City Engineer.

Ms. Vanessa Muñoz, P.E., T.E., an employee of Consultant, is appointed as As-Needed Traffic Engineer.

Mr. Steve Widmayer, P.E., an employee of Consultant, is appointed as As-Needed Building Official, including the responsibilities of Chief Plumbing Inspector and Chief Electrical Inspector.

Mr. Ross Khiabini, P.E., an employee of Consultant, is appointed as As-Needed Geotechnical Engineer.

1.4 Additional Services. In addition to the services described in Section 1.1, Consultant may provide additional services as requested by City. Any additional services provided by Consultant shall be approved by the City Manager in writing prior to Consultant commencing work.

2. Term of Agreement.

2.1 This Agreement is effective as of January 14, 2008 (the "Effective Date"), and shall remain in full force and effect until January 14, 2010 (the "Initial Term"), unless sooner terminated as provided in Section 13 herein. The parties may agree to renew the Agreement for one (1) additional one (1) year term (the "Renewal Term").

2.2 Annual Review. An annual review by City staff may be conducted to determine effectiveness of Consultant services. By mutual agreement, adjustments or revisions may be made to the services or compensation.

3. Compensation.

3.1 Compensation for As-Needed Services. Compensation shall be in accordance with Attached **Exhibits "B" & "C"**, except that mileage reimbursement shall not be required.

3.2 Compensation for Additional Services. Consultant shall be compensated for any additional services provided pursuant to Section 1.4 herein in accordance with Consultant's standard hourly rate schedule, attached hereto as **Exhibit "C"** and incorporated herein by reference, or at such other rate as City and Consultant mutually agree to in writing. Mileage reimbursement shall not be required.

4. Method of Payment.

4.1 Monthly Invoices. Each month, Consultant shall submit to City Representative invoices for the services performed pursuant to this Agreement. The invoices shall describe in detail the services rendered during the period and shall show the days worked and number of hours worked in the period. Said invoices shall be remitted to the following address: City of Rolling Hills, 2 Portuguese Bend Road, Rolling Hills, California 90274.

4.2 Disputed Amounts. City shall review all invoices and notify Consultant in writing within ten (10) business days of any disputed amounts.

4.3 Payment. City shall pay all undisputed portions of the invoice within thirty (30) calendar days after receipt of the invoice up to the maximum amount set forth in Section 3.1.

4.4 Audit of Records. At any time during regular working hours, all records, invoices, time cards, cost control sheets and other records maintained by Consultant shall be available for review and audit by the City.

5. **Standard of Performance.** Consultant shall perform all services under this Agreement in accordance with the standard of care generally exercised by like professionals under similar circumstances and in a manner reasonably satisfactory to City.

6. **Ownership of Work Product.** All reports, documents or other written material developed by Consultant in the performance of this Agreement shall be and remain the property of City without restriction or limitation upon its use or dissemination by City. Such material shall not be the subject of a copyright application by Consultant. Any re-use by City of any such materials on any project other than the project for which they were prepared shall be at the sole risk of City unless City compensates Consultant for such use.

7. **Status as Independent Contractor.** Consultant is, and shall at all times remain as to City, a wholly independent contractor. Consultant shall have no power to incur any debt, obligation, or liability on behalf of City. Consultant

may act as an agent of City only to the extent necessary to perform the duties and obligations of As-Needed City Engineer, City Traffic Engineer, Building Official, and Geotechnical Engineer. Neither City nor any of its agents shall have control over the conduct of Consultant or any of Consultant's employees, except as set forth in this Agreement. Consultant shall not, at any time, or in any manner, represent that it or any of its officers, agents or employees are in any manner employees of City, provided, however, that nothing contained in this provision shall be construed or interpreted so as to deprive Consultant of any and all defenses or immunities available to public officials acting in their official capacities. Consultant agrees to pay all required taxes on amounts paid to Consultant under this Agreement, and to indemnify and hold City harmless from any and all taxes, assessments, penalties, and interest asserted against City by reason of the independent contractor relationship created by this Agreement. Consultant shall fully comply with the workers' compensation law regarding Consultant and Consultant's employees. Consultant further agrees to indemnify and hold City harmless from any failure of Consultant to comply with applicable workers' compensation laws. City shall have the right to offset against the amount of any fees due to Consultant under this Agreement any amount due to City from Consultant as a result of Consultant's failure to promptly pay to City any reimbursement or indemnification arising under this Section 7.

8. Confidentiality. Employees of Consultant in the course of their duties may have access to financial, accounting, statistical, and personnel data of private individuals and employees of City. Consultant covenants that all data, documents, discussion, or other information developed or received by Consultant or provided for performance of this Agreement are deemed confidential and shall not be disclosed by Consultant without prior written authorization by City. City shall grant such authorization if disclosure is required by law. All City data shall be returned to City upon the termination of this Agreement. Consultant's covenant under this section shall survive the termination of this Agreement.

9. Conflict of Interest. Consultant and its officers, employees, associates and subconsultants, if any, will comply with all conflict of interest statutes of the State of California applicable to Consultant's services under this agreement, including, but not limited to, the Political Reform Act (Government Code Sections 81000, et seq.) and Government Code Section 1090. During the term of this Agreement, Consultant and its officers, employees, associates and subconsultants shall not, without the prior written approval of the City Manager, perform work for another person or entity for whom Consultant is not currently performing work that would require Consultant or one of its officers, employees, associates or subconsultants to abstain from a decision under this Agreement pursuant to a conflict of interest statute.

10. Indemnification. Consultant agrees to indemnify and hold harmless City, and its elected officials, officers, attorneys, agents, employees, designated volunteers, successors and assigns, from any and all liability or financial loss, including legal expenses and costs of expert witnesses and consultants, resulting from any suits, claims, losses or actions brought by any person or persons, by reason of injury to persons or property arising directly or indirectly from the negligent acts, errors or omissions or willful misconduct of Consultant, including its officers, agents, employees, subcontractors or any person employed by Consultant, in the performance of this Agreement, by executing the Indemnification and Hold Harmless Agreement and Waiver of Subrogation and Contribution attached hereto as **Exhibit "D"** and incorporated herein by this reference. Consultant agrees that Consultant's covenant under this section shall survive the termination of this Agreement.

11. Insurance.

A. Consultant shall at all times during the term of this Agreement carry, maintain, and keep in full force and effect, with an insurance company admitted to do business in California, rated "A" or better in the most recent Best's Key Insurance Rating Guide, and approved by City, (1) a policy or policies of broad-form commercial general liability insurance with minimum limits of \$1,000,000 combined single limit coverage against any injury, death, loss or damage as a result of wrongful or negligent acts by Consultant, its officers, employees, agents, and independent contractors in performance of services under this Agreement; (2) automobile liability insurance, with minimum combined single limits coverage of \$1,000,000; (3) professional liability (errors and omissions) insurance on a form approved by the City Attorney; and (4) workers' compensation insurance with a minimum limit of \$1,000,000 or the amount required by law, whichever is greater. City, its officers, employees, attorneys, and designated volunteers shall be named as additional insureds on the policy(ies) as to commercial general liability bodily injury and property damage coverages and automobile coverages with respect to liabilities arising out of Consultant's work under this Agreement.

12. Cooperation. In the event any claim or action is brought against City relating to Consultant's performance or services rendered under this Agreement, Consultant shall render any reasonable assistance and cooperation, which City might require.

13. Termination. City shall have the right to terminate this Agreement for any reason on five (5) calendar days written notice to Consultant. Consultant shall have the right to terminate this Agreement for any reason on sixty (60) calendar days written notice to City. Consultant shall be paid for services satisfactorily rendered to the last working day the Agreement is in effect, and Consultant shall have no other claim against City by reason of such termination.

14. Notices. Any notices, bills, invoices, or reports required by this Agreement shall be deemed received on (a) the day of delivery if delivered by hand or overnight courier service during Consultant's and City's regular business hours or by facsimile before or during Consultant's regular business hours; or (b) on the third business day following deposit in the United States mail, postage prepaid, to the addresses heretofore set forth in the Agreement, or to such other addresses as the parties may, from time to time, designate in writing pursuant to the provisions of this section.

Notices:

City:

City Clerk
City of Rolling Hills
2 Portuguese Bend Road
Rolling Hills, CA 90274
Tel: (310) 377-1521
Fax: (310) 377-7288

With a copy to:

City of Rolling Hills
2 Portuguese Bend Road
Rolling Hills, CA 90274
Tel: (310) 377-1521
Fax: (310) 377-7288

Consultant:

William Pagett, Senior Vice President
Willdan
13191 Crossroads Parkway North, Suite 405
Industry, California 91746-3497

15. Non-Discrimination and Equal Employment Opportunity.

In the performance of this Agreement, Consultant shall not discriminate against any employee, subcontractor, or applicant for employment because of race, color, creed, religion, sex, marital status, national origin, ancestry, age, physical or mental handicap, medical condition, or sexual orientation. Consultant will take affirmative action to ensure that subcontractors and applicants are employed, and that employees are treated during employment, without regard to their race, color, creed, religion, sex, marital status, national origin, ancestry, age, physical or mental handicap, medical condition, or sexual orientation.

16. Non-Assignability; Subcontracting. Consultant shall not assign or subcontract all or any portion of this Agreement. Any attempted or purported assignment or sub-contracting by Consultant shall be null, void and of no effect.

17. Compliance with Laws. Consultant shall comply with all applicable federal, state and local laws, ordinances, codes and regulations.

18. Non-Waiver of Terms, Rights and Remedies. Waiver by either party of any one or more of the conditions of performance under this Agreement shall not be a waiver of any other condition of performance under this Agreement. In no event shall the making by City of any payment to Consultant constitute or be construed as a waiver by City of any breach of covenant, or any default which may then exist on the part of Consultant, and the making of any such payment by City shall in no way impair or prejudice any right or remedy available to City with regard to such breach or default.

19. Attorney's Fees. In the event that either party to this Agreement shall commence any legal action or proceeding to enforce or interpret the provisions of this Agreement, the prevailing party in such action or proceeding shall be entitled to recover its costs of suit, including reasonable attorney's fees.

20. Exhibits; Precedence. All documents referenced as exhibits in this Agreement are hereby incorporated in this Agreement. In the event of any material discrepancy between the express provisions of this Agreement and the provisions of any document incorporated herein by reference, the provisions of this Agreement shall prevail.

21. Entire Agreement. This Agreement, and any other documents incorporated herein by specific reference, represents the entire and integrated agreement between Consultant and City. This Agreement supersedes all prior oral or written negotiations, representations or agreements. This Agreement may not be amended, nor any provision or breach hereof waived, except in a writing

signed by the parties which expressly refers to this Agreement.

IN WITNESS WHEREOF, the parties, through their respective authorized representatives, have executed this Agreement as of the date first written above.

CITY OF ROLLING HILLS

By: _____

James Black
Mayor

WILLDAN

By: _____

Name: William C. Pagett
Title: Senior Vice President

EXHIBIT "A"
SCOPE OF SERVICES

CITY OF ROLLING HILLS
AS-NEEDED ENGINEERING SERVICES

In accordance with the proposal submitted in November 2007, the following As-Needed Services will be provided:

- City Engineering
- City Traffic Engineer
- Building Official
- Geotechnical Engineering

EXHIBIT "B"

SCOPE AND LEVEL OF SERVICES

CITY OF ROLLING HILLS

AS-NEEDED ENGINEERING SERVICES

COMPENSATION

TRAFFIC ENGINEERING

The City Traffic Engineer would be available to the City on an on-call basis or up to 4 hours every other month on a regularly scheduled basis, as mutually agreed upon, at a reduced hourly rate of \$145.00 based on the enclosed Schedule of Hourly Rates. Other team members would be available for specific tasks as mutually agreed upon, at their normal hourly rates. The fee includes all typical overhead charges, attendance at meetings and reimbursable travel expenses to the City offices. In addition, the City Traffic Engineer will remain accessible to the community and City staff by telephone and/or e-mail during normal business hours.

CITY ENGINEERING

City Engineering Services would be available to the City on an on-call basis at a reduced hourly rate of \$160.00 based on the enclosed Schedule of Hourly Rates. Other team members would be available for specific tasks as mutually agreed upon, at their standard hourly rates. The fee includes all typical overhead charges, attendance at meetings and reimbursable travel expenses to the City offices. In addition, the Special City Engineer will remain accessible to the community and City staff by telephone and/or e-mail during normal business hours.

BUILDING AND SAFETY

Plan Review:

Willdan proposes to provide an alternate, accelerated plan review process. This process will be at the request of applicants desiring a more expeditious plan review. This process is based on the City collecting an additional 25% fee based on the City adopted accelerated plan review service fee.

Willdan's compensation for this alternate process is based on our normal schedule of hourly rates not to exceed 55% of the City collected accelerated plan review fee for each project.

Inspection:

Projects started within the alternate accelerated process will be inspected by Willdan staff. Since inspections are normally provided the next day or by appointment, there would be no accelerated procedure or accelerated fee required.

Willdan compensation for inspections will be based on our normal schedule of hourly rates not to exceed 75% of the City collected permit fee for each project.

Additional, as requested services may be provided at Willdan's schedule of hourly rates.

SOILS AND GEOLOGY

Geotechnical Engineering and Engineering Geology Services would be available for projects requiring or submitting soils and geology reports for Willdan selected building and safety services as listed above and in accordance with the following:

Soils and Geology Related Report or Plan Reviews:

Willdan proposes to provide an alternate, accelerated soils and geology review process. This process will be at the request of applicants desiring a more expeditious review in coordination with the building review. This process is based on the City collecting an additional 25% fee based on the City adopted accelerated plan review service fee.

Willdan's compensation for this alternate process is based on our normal schedule of hourly rates not to exceed 65% of the City collected plan check fee for each project.

Soils and Geology Related Site Inspections:

Projects started within the alternate accelerated process will be inspected by Willdan staff. Since inspections are normally provided the next day or by appointment, there would be no accelerated procedure required.

Willdan compensation for inspections will be based on our normal schedule of hourly rates not to exceed 75% of the City collected permit fee for each project.

Additional, as requested soils and geology services may be provided at Willdan's schedule of hourly rates.

ADDITIONAL SERVICES

Should additional professional services be required, Willdan will promptly prepare a change order proposal to be mutually signed with a lump sum or not-to-exceed fee for

the additional services in accordance with the enclosed Schedule of Hourly Rates.

Willdan will maintain the Schedule of Hourly Rates at its current rate for a period of one year following the contract execution date for each classification of personnel who will be providing any services included in this proposal. At the end of each year of service to the City, Willdan will jointly review the then current fees being charged to the City and mutually agree upon changes requested by Willdan, if any.

EXHIBIT "C"
HOURLY SCHEDULE

CITY OF ROLLING HILLS
AS-NEEDED ENGINEERING SERVICES

WILLDAN - Schedule of Hourly Rates

Effective July 1, 2007 to June 30, 2008

ENGINEERING

Principal Engineer	\$190.00
Division Manager	170.00
City Engineer	170.00
Project Manager	170.00
Program Manager	170.00
Supervising Engineer	155.00
Senior Engineer	140.00
Senior Design Manager	140.00
Design Manager	130.00
Associate Engineer	130.00
Senior Designer	125.00
Senior Design Engineer II	125.00
Senior Design Engineer I	120.00
Designer II	115.00
Designer I	110.00
Design Engineer II	115.00
Design Engineer I	110.00
Senior Drafter	105.00
Drafter II	95.00
Drafter I	90.00
Technical Aide	80.00

CONSTRUCTION MANAGEMENT

Division Manager	170.00
Project Manager	170.00
Senior Construction Manager	150.00
Construction Manager	140.00
Assistant Construction Manager	115.00
Utility Coordinator	120.00
Labor Compliance Manager	115.00
Labor Compliance Specialist	90.00

INSPECTION SERVICES

Supervising Public Works Observer	115.00
Senior Public Works Observer	105.00
Public Works Observer	**95.00/105.00
Assistant Public Works Observer	**95.00/105.00

SURVEYING

Division Manager	170.00
Supervisor - Survey & Mapping	150.00
Senior Survey Analyst	125.00
Senior Calculator	115.00
Calculator II	105.00
Calculator I	95.00
Survey Analyst II	110.00
Survey Analyst I	95.00
Survey Party Chief	110.00
Field Party (One)	170.00
Field Party (Two)	225.00
Field Party (Three)	285.00

LANDSCAPE ARCHITECTURE

Division Manager	170.00
Principal Landscape Architect	145.00
Senior Landscape Architect	120.00
Associate Landscape Architect	110.00
Assistant Landscape Architect	95.00

BUILDING AND SAFETY

Division Manager	170.00
Supervising Plan Check Engineer	145.00
Building Official	145.00
Plan Check Engineer	135.00
Deputy Building Official	135.00
Inspector of Record	135.00
Senior Plans Examiner	120.00
Supervising Building Inspector	120.00
Plans Examiner	110.00
Senior Building Inspector	110.00
Supervisor Code Enforcement	110.00
Building Inspector	**100.00/105.00
Supervising Construction Permit Specialist	100.00
Senior Construction Permit Specialist	95.00
Senior Code Enforcement Officer	90.00
Assistant Building Inspector	**90.00/105.00
Code Enforcement Officer	75.00
Construction Permit Specialist	75.00
Assistant Construction Permit Specialist	80.00
Plans Examiner Aide	70.00
Assistant Code Enforcement Officer	65.00

PLANNING

Division Manager	170.00
Principal Planner	145.00
Principal Community Development Planner	145.00
Senior Planner	125.00
Senior Community Development Planner	125.00
Associate Planner	110.00
Associate Community Development Planner	110.00
Assistant Community Development Planner	100.00
Assistant Planner	100.00
Planning Technician	80.00
Community Development Technician	80.00

ADMINISTRATIVE

Computer Data Entry	60.00
Clerical	60.00
Word Processing	60.00
Personal Computer Time	25.00

Mileage reimbursement will be charged at the current Federal guideline rate at the time of billing. Vehicles will be charged at a monthly rate of \$500.00.

** Prevailing Wage Project, Use \$105.00

Additional billing classifications may be added to the above listing during the year as new positions are created. Consultation in connection with litigation and court appearances will be quoted separately. The above schedule is for straight time. Overtime will be charged at 1.25 times, and Sundays and holidays, 1.70 times the standard rates. Blueprinting, reproduction, messenger services, and printing will be invoiced at cost plus fifteen percent (15%). A subconsultant management fee of fifteen percent (15%) will be added to the direct cost of all subconsultant services to provide for the cost of administration, consultation, and coordination. Valid July 1, 2007 thru June 30, 2008

ARROYO GEOTECHNICAL

Fee Schedule - Personnel

January 1, 2007
Accounting Cost Code 22006

TECHNICAL STAFF

GEOTECHNICAL

Principal/Chief Engineer/Geologist	185.00
Senior Geotechnical Engineer/Geologist	160.00
Project Engineer/Geologist	140.00
Senior Staff Engineer/Geologist	120.00
Staff Engineer/Geologist	100.00
Sr. Soil Technician (Non-prevailing Wages)	80.00
Sr. Soil Technician (Prevailing Wages)	90.00
Soil Technician (Non-prevailing Wages)	70.00
Soil Technician (Prevailing Wages)	90.00

SPECIAL INSPECTION

Construction Material Engineer	130.00
Supervisor	95.00
Construction Inspector (Non-prevailing Wages)	60.00
Construction Inspector (Prevailing Wages)	75.00

ADMINISTRATIVE

Computer Data Entry	60.00
Clerical	60.00
Word Processing	60.00
Computer Time	15.00
CAD Operator	75.00

EXPERT WITNESS

Principal Engineer/Geologist	320.00
------------------------------------	--------

Staff assignments depend on availability of personnel, site location, and the level of experience required to satisfy the technical requirements of the project and meet the prevailing standard of professional care. The above schedule is for straight time. Overtime will be charged at 1.5 times, and Sundays and holidays, 2.0 times the standard rates. Travel time to and from the job site will be charged at the hourly rates for the appropriate personnel. Blueprinting, reproduction, messenger services, and printing will be invoiced at cost plus fifteen percent (15%). A subconsultant management fee of fifteen percent (15%) will be added to the direct cost of all subconsultant services to provide for the cost of administration, consultation, and coordination. Mileage/Field Vehicle usage will be charged at the rate of \$.50/mile or \$5 per hour, subject to negotiation. The rates will remain firm for 120 days from the date of this submittal.

ARROYO GEOTECHNICAL

Fee Schedule - Laboratory

January 1, 2007

Identification and Index Properties

In-Situ Moisture and Density (ASTM D2937)	20.00
Grain Size Analysis (ASTM D422)	
Sieve Only (3" to #200)	70.00
Sieve and Hydrometer	110.00
Percent Passing #200 Sieve (ASTM D1140)	50.00
Atterberg Limits (ASTM D4318)	
Multi Point	90.00
One Point	65.00
Specific Gravity (ASTM D854)	65.00
Sand Equivalent (ASTM D2419)	70.00

Compaction and Bearing Strength

Modified Proctor Compaction (ASTM D1557)	
Method A or B (4" Mold)	160.00
Method A or B (6" Mold)	185.00
Compaction, California 216	160.00
California Bearing Ratio CBR (ASTM D1883)	
3 points	450.00
R-Value	240.00

Shear Strength

Torvane/Pocket Penetrometer	15.00
Direct Shear - per point	
Consolidated-Drained (ASTM D3080)	75.00
Residual	120.00
Unconfined Compression (ASTM D2166)	100.00
Unconsolidated-Undrained (UU)	135.00

Consolidation/Collapse and Swell Tests

Consolidation (ASTM D2435)	
8 load increments w/one time-rate	140.00
Additional load increment	20.00
Additional Time rate per load increment	40.00
Single point (collapse test)	40.00
Single Load Swell (ASTM D4546)	
Ring sample, field moisture	60.00
Ring sample, air dried	60.00
Remolded sample per specimen	40.00
Expansion Index (ASTM D4829/UBC 29-2)	110.00

Laboratory Permeability

Constant Head (ASTM D2434)	225.00
Falling Head Flexible Wall (ASTM D5084)	275.00
Triaxial Permeability (EPA 9100)	325.00

Chemical Tests

Corrosivity (pH, resistivity, sulfates, chlorides)	150.00
Organic content (ASTM D2974)	60.00

Construction Material Testing

6 X12 Concrete Cylinder (C39)	20.00
2", 4", 6" Diameter Concrete Cores (Test Only)	30.00
Mortar and Grout, Cylinder, Prism, and Cubes	30.00
Reinforcing Steel, Tensile and Bend Tests	40.00

Unit rates presented are for routinely performed geotechnical and construction material laboratory tests. Other tests can be performed in our laboratory, including rock core, soil cement, and soil lime tests. Additional tests will be quoted on request. The rates will remain firm for a period of 120 days from the date of this submittal. Unit rates presented herein assume samples are uncontaminated and do not contain heavy metals, acids, carcinogens, or volatile organic compounds that can be measured by an OVA or PID with concentrations greater than 50 ppm. Arroyo will not accept contaminated samples. Uncontaminated samples will be disposed of 30 days after presentation of test results.

EXHIBIT "D"
CITY OF ROLLING HILLS
AS-NEEDED ENGINEERING SERVICES

**INDEMNIFICATION AND HOLD HARMLESS AGREEMENT
AND WAIVER OF SUBROGATION AND CONTRIBUTION**

Contract/Agreement/License Permit No. or description: Civil Engineering Services
Indemnitor(s) (*list all names*):

Willdan

To the fullest extent permitted by law, Indemnitor hereby agrees, at its sole cost and expense, to protect, indemnify, and hold harmless the City of Rolling Hills and its elected officials, officers, attorneys, agents, employees, designated volunteers, successors, and assigns (collectively "Indemnitees") from and against any and all damages, costs, expenses, liabilities, claims, - demands, causes of action, proceedings, expenses, judgments, penalties, liens, and losses of any nature whatsoever, including fees of accountants, attorneys, or other professionals and all costs associated therewith (collectively "Liabilities"), resulting from any negligent act, failure to act, error or omission, or willful misconduct of Indemnitor or any of its officers, agents, servants, employees, subcontractors, materialmen, suppliers or their officers, agents, servants or employees, arising or claimed to arise, directly or indirectly, out of, in connection with, resulting from, or related to the above-referenced contract, agreement, license, or permit (the "Agreement") or the performance or failure to perform any term, provision, covenant, or condition of the Agreement, including this indemnity provision. This indemnity provision is effective regardless of any prior, concurrent, or subsequent passive negligence by Indemnitees and shall operate to fully indemnify Indemnitees against any such negligence. This indemnity provision shall survive the termination of the Agreement and is in addition to any other rights or remedies which Indemnitees may have under the law. Payment is not required as a condition precedent to an Indemnitee's right to recover under this indemnity provision, and an entry of judgment against the Indemnitor shall be conclusive in favor of the Indemnitee's right to recover under this indemnity provision. Indemnitor shall pay Indemnitees for any attorney's fees and costs incurred in enforcing this indemnification provision. Notwithstanding the foregoing, nothing in this instrument shall be construed to encompass (a) Indemnitees' active negligence or willful misconduct to the

limited extent that the underlying Agreement is subject to Civil Code § 2782(a), or (b) the contracting public agency's active negligence to be limited extent that the underlying Agreement is subject to Civil Code § 2782(b). This indemnity is effective without reference to the existence or applicability of any insurance coverages which may have been required under the Agreement or any additional insured endorsements which may extend to Indemnitees.

Indemnitor, on behalf of itself and all parties claiming under or through it, hereby waives all rights of subrogation and contribution against the Indemnitees, while acting within the scope of their duties, from all claims, losses and liabilities arising out of or incident to activities or operations performed by or on behalf of the Indemnitor regardless of any prior, concurrent, or subsequent non-active negligence by the Indemnitees.

In the event there is more than one person or entity named in the Agreement as an Indemnitor, then all obligations, liabilities, covenants and conditions under this instrument shall be joint and several.

"Indemnitor" Willdan

Name

Walter C. Fayett

By:

Walter C. Fayett

Name

[Signature]

By:

James Black
Mayor

SECOND AMENDMENT TO PROFESSIONAL SERVICES AGREEMENT

This Second Amendment to Professional Services Agreement is entered into by and between the City of Rolling Hills, a municipal corporation ("City") and Willdan Engineering, a California corporation ("Consultant") as of June 29, 2012.

RECITALS

A. City and Consultant are parties to that Professional Services Agreement dated January 14, 2008 (the "Agreement") as amended on January 14, 2010 by which City engaged Consultant to perform civil engineering, city engineering, city traffic engineer, building official and geotechnical engineering services for the City through January 14, 2015.

B. City and Consultant now desire to amend the Agreement in order to modify the agreement pertaining to the Consultant's insurance coverage.

NOW, THEREFORE, in consideration of the foregoing, the Agreement is amended as follows:

Section 11 "Insurance" of the Agreement is amended to include the following:

B. Self Insured Retention/Deductibles. All policies required by this Agreement to name the City as additional insured shall allow City, to satisfy the self-insured retention ("SIR") and/or deductible of the policy in lieu of the Consultant (as the named insured) should Consultant fail to pay the SIR or deductible requirements. The amount of the SIR or deductible shall be subject to the approval of the City Attorney and the Finance Director. Consultant understands and agrees that satisfaction of this requirement is an express condition precedent to the effectiveness of this Agreement. Failure by Consultant as primary insured to pay its SIR or deductible constitutes a material breach of this Agreement. Should City pay the SIR or deductible on Consultant's behalf upon the Consultant's failure or refusal to do so in order to secure defense and indemnification as an additional insured under the policy, City may include such amounts as damages in any action against Consultant for breach of this Agreement in addition to any other damages incurred by City due to the breach.

Except as above modified, in all other respects the Agreement is hereby reaffirmed in full force and effect.

CITY OF ROLLING HILLS




ANTON BÄHLERBRUCH
City Manager

ATTEST:



Heidi Luce, Deputy City Clerk

CONSULTANT
WILLDAN ENGINEERING

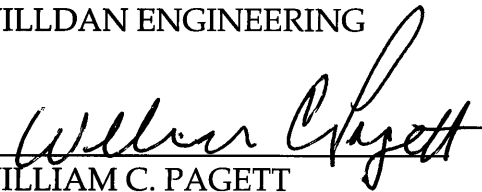

WILLIAM C. PAGETT
Senior Vice President

DATE: 6/29/12

THIRD AMENDMENT TO PROFESSIONAL SERVICES AGREEMENT

This Third Amendment to Professional Services Agreement is entered into by and between the City of Rolling Hills, a municipal corporation ("City") and Willdan Engineering, a California corporation ("Consultant") as of January 14, 2015.

RECITALS

A. City and Consultant are parties to that Professional Services Agreement dated January 14, 2008 (the "Agreement"), as amended by that First Amendment on January 14, 2010 and Second Amendment on June 29, 2012 (collectively, the "Agreement"), by which City engaged Consultant to perform civil engineering, city engineering, city traffic engineer, building official and geotechnical engineering services for the City through January 14, 2015.

B. City and Consultant now desire to amend the Agreement in order to extend the term of Consultant's services by an additional five years.

NOW, THEREFORE, in consideration of the foregoing, the Agreement is amended as follows:

1. Section 2.1 "Term" of the Agreement is amended to read as follows:

Unless sooner terminated as provided herein, this Agreement shall remain in force through and until January 14, 2020.


2. EXHIBIT B of the Agreement is replaced with and superseded by Attachment 1 to this Third Amendment.

Except as above modified, in all other respects the Agreement is hereby reaffirmed in full force and effect.

CITY OF ROLLING HILLS


RAYMOND R. CRUZ
City Manager

ATTEST:

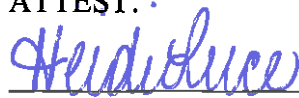
HEIDI LUCE
City Clerk

CONSULTANT
WILLDAN ENGINEERING


WILLIAM C. PAGETT
Senior Vice President

DATE: 1.12.15

EXHIBIT "B"

SCOPE AND LEVEL OF SERVICES

CITY OF ROLLING HILLS

AS-NEEDED ENGINEERING SERVICES

COMPENSATION

TRAFFIC ENGINEERING

The City Traffic Engineer would be available to the City on an on-call basis or up to 4 hours every other month on a regularly scheduled basis, as mutually agreed upon, at a reduced hourly rate of \$145.00 based on the enclosed Schedule of Hourly Rates. Except that effective on July 1, 2015 the reduced hourly rate for the Traffic Engineer shall be \$155.00. Other team members would be available for specific tasks as mutually agreed upon, at their normal hourly rates. The fee includes all typical overhead charges, attendance at meetings and reimbursable travel expenses to the City offices. In addition, the City Traffic Engineer will remain accessible to the community and City staff by telephone and/or e-mail during normal business hours.

CITY ENGINEERING

City Engineering Services would be available to the City on an on-call basis at a reduced hourly rate of \$160.00 based on the enclosed Schedule of Hourly Rates. Other team members would be available for specific tasks as mutually agreed upon, at their standard hourly rates. The fee includes all typical overhead charges, attendance at meetings and reimbursable travel expenses to the City offices. In addition, the Special City Engineer will remain accessible to the community and City staff by telephone and/or e-mail during normal business hours.

BUILDING AND SAFETY

Plan Review:

Willdan proposes to provide an alternate, accelerated plan review process. This process will be at the request of applicants desiring a more expeditious plan review. This process is based on the City collecting an additional 25% fee based on the City adopted accelerated plan review service fee.

Willdan's compensation for this alternate process is based on our normal schedule of hourly rates not to exceed 55% of the City collected accelerated plan review fee for each project.

FOURTH AMENDMENT TO PROFESSIONAL SERVICES AGREEMENT

This Fourth Amendment to Professional Services Agreement is entered into by and between the City of Rolling Hills, a municipal corporation ("City") and Willdan Engineering, a California corporation ("Consultant") as of March 11, 2024.

RECITALS

A. City and Consultant are parties to that Professional Services Agreement dated January 14, 2008 (the "Agreement"), as amended by that First Amendment on January 14, 2010, Second Amendment on June 29, 2012 and Third Amendment on January 14, 2015 (collectively, the "Agreement"), by which City engaged Consultant to perform civil engineering, city engineering, city traffic engineer, building official and geotechnical engineering services for the City.

B. City and Consultant now desire to amend the Agreement in order to extend the term of Consultant's services by an additional three years.

NOW, THEREFORE, in consideration of the foregoing, the Agreement is amended as follows:

1. Section 2.1 "Term" of the Agreement is amended to read as follows:

Unless sooner terminated as provided herein, this Agreement shall remain in force through and until March 11, 2027.


2. EXHIBIT B of the Agreement is amended to increase the hourly rates for the following personnel:

City Traffic Engineer - \$175/hr

City Engineer - \$175/hr.

Except as above modified, in all other respects the Agreement (including the other provisions of Exhibit B not amended by this Fourth Amendment) is hereby reaffirmed in full force and effect.


CITY OF ROLLING HILLS

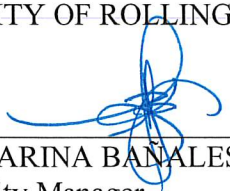
KARINA BANALES
City Manager

CONSULTANT
WILLDAN ENGINEERING


VANESSA MUÑOZ
President

ATTEST:

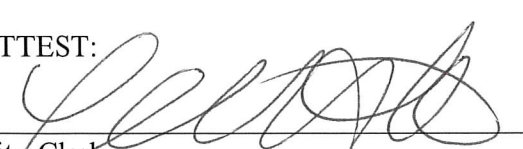
City Clerk

DATE: 3/27/2024



City of Rolling Hills

INCORPORATED JANUARY 24, 1957

Agenda Item No.: 13.B
Mtg. Date: 10/28/2024

TO: HONORABLE MAYOR AND MEMBERS OF THE CITY COUNCIL

FROM: CHRISTIAN HORVATH, CITY CLERK / EXECUTIVE ASSISTANT TO CITY MANAGER

THRU: KARINA BAÑALES, CITY MANAGER

SUBJECT: ADOPT RESOLUTION NO. 1382 AUTHORIZING A FISCAL YEAR 2024-2025 BUDGET MODIFICATION TO INCREASE APPROPRIATIONS BY \$23,485.40 IN THE GENERAL FUND REPAIRS AND MAINTENANCE ACCOUNT FUNDED FROM AVAILABLE GENERAL FUND RESERVES FOR EMERGENCY PLUMBING REPAIRS RELATED TO EXTERIOR WATER MAIN LEAKS ON THE CITY HALL CAMPUS

DATE: October 28, 2024

BACKGROUND:

On September 30, 2024, Cal Water Service notified city staff during their monthly water meter checks that the City's meter was spinning more rapidly than it should under normal usage conditions. Staff called the approved vendor, Stephen's Plumbing, to evaluate.

On October 1, 2024, Stephen's Plumbing and their leak detection subcontractor evaluated the situation and determined there was a leak near the water main's entrance into the city hall structure. Stephens spent the two days unearthing an approximately 8' by 3' area and found a pinhole leak in the original 2" copper riser at a depth of about 6 feet. They installed a temporary clamp in order to restore water service to the building and ordered parts for repairs to the leak and degraded piping at the entrance to the structure.

On the evening of October 3, 2024, staff noticed water leaking into another unrelated area and informed Stephen's personnel upon their arrival the following morning. Leak detection was brought out again, and with a quieter ambient environment, was able to locate another potential leak source under the asphalt in the same general area about 10-12 feet from the first leak.

Between Monday, October 7, 2024, and October 12, 2024, work continued, including asphalt removal and excavating. The second leak was unearthed about 6 feet below grade and adjacent to the main gas lines. Final repairs were made in both areas, mud and asphalt were hauled away, and the pavement area was backfilled, compacted, and repaved.

DISCUSSION:

City staff seeks approval to amend the budget due to the emergency repairs, which were not considered part of the FY 24/25 adopted budget.

FISCAL IMPACT:

The total cost to repair the water main leaks totaled \$23,485.40, which exceeds the FY 24/25 budgeted amount of \$19,100 for general repairs and maintenance.

RECOMMENDATION:

Approve as presented.

ATTACHMENTS:

[ResolutionNo1382_WaterMainRepair_BudgetAmendment_F.pdf](#)

RESOLUTION NO. 1382

A RESOLUTION OF THE CITY COUNCIL OF THE CITY OF ROLLING HILLS, CALIFORNIA AUTHORIZING A FISCAL YEAR 2024-2025 BUDGET MODIFICATION TO APPROPRIATE \$23,485.40 IN THE GENERAL FUND REPAIRS AND MAINTENANCE ACCOUNT FROM AVAILABLE GENERAL FUND RESERVES FOR EMERGENCY PLUMBING REPAIRS RELATED TO EXTERIOR WATER MAIN LEAKS ON THE CITY HALL CAMPUS

THE CITY COUNCIL OF THE CITY OF ROLLING HILLS, CALIFORNIA, DOES HEREBY RESOLVE, DECLARE, DETERMINE, AND ORDER AS FOLLOWS:

Section 1. Recitals.

A. On September 30, 2024 City staff were notified by Cal Water Service that the City's water meter was running in an abnormal way, inconsistent with normal usage conditions.

B. On October 1, 2024, the City's approved plumbing vendor (Stephen's Plumbing) and its subcontractor evaluated the situations and determined there was a leak and took some temporary remedial measures.

C. On the evening of October 3, 2024, City staff noticed water leaking into another unrelated area and again reached out to the plumbing vendor.

D. Between October 7, 2024 and October 12, 2024 work continued to remedy the issues and impacts from the leak.

E. The complete cost to repair the water main leaks totaled \$23,485.40 – in excess of the fiscal year 24/25 budgeted amount of \$19,100.

F. The City desires to appropriate \$23,485.40 in the General Fund Repairs and Maintenance Account from available General Fund Reserves for emergency plumbing repairs related to exterior water main leaks on the City Hall Campus.

Section 2. The sum of twenty-three thousand, four hundred and eighty five dollars and forty cents (\$23,485.40) is hereby appropriated in the General Fund Repairs and Maintenance Account to fund the emergency plumbing repairs related to exterior water main leaks on the City Hall Campus.

Section 3. The City Council finds this Resolution is not subject to the California Environmental Quality Act (CEQA) in that the activity is covered by the general rule that CEQA applies only to projects which have the potential for causing a significant effect on the environment. Where it can be seen with certainty, as in this case, that there is no possibility that the activity in question may have a significant effect on the environment, the activity is not subject to CEQA. This resolution is just a funding and budgeting action to accurately reflect previous City action already taken to make emergency repairs.

Section 4. This Resolution shall take effect immediately upon its adoption by the City Council, and the City Clerk shall certify to the passage and adoption of this Resolution and enter it into the book or original resolutions.

PASSED, APPROVED, AND ADOPTED this 28th day of October, 2024

LEAH MIRSCH
MAYOR

ATTEST:

CHRISTIAN HORVATH
CITY CLERK

STATE OF CALIFORNIA)
COUNTY OF LOS ANGELES) §§
CITY OF ROLLING HILLS)

The foregoing Resolution No. 1382 entitled:

**A RESOLUTION OF THE CITY COUNCIL OF THE
CITY OF ROLLING HILLS. CALIFORNIA
AUTHORIZING A FISCAL YEAR 2024-2025
BUDGET MODIFICATION TO APPROPRIATE
\$23,485.40 IN THE GENERAL FUND REPAIRS AND
MAINTENANCE ACCOUNT FROM AVAILABLE
GENERAL FUND RESERVES FOR EMERGENCY
PLUMBING REPAIRS RELATED TO EXTERIOR
WATER MAIN LEAKS ON THE CITY HALL
CAMPUS**

was approved and adopted at a regular meeting of the City Council on the 28th
day of October 2024, by the following roll call vote:

AYES:

NOES:

ABSENT:

ABSTAIN:

CHRISTIAN HORVATH
CITY CLERK



City of Rolling Hills

INCORPORATED JANUARY 24, 1957

Agenda Item No.: 15.A
Mtg. Date: 10/28/2024

TO: HONORABLE MAYOR AND MEMBERS OF THE CITY COUNCIL

FROM: JOHN F. SIGNO, AICP,

THRU: KARINA BAÑALES, CITY MANAGER

SUBJECT: RECEIVE AND FILE FIRE FUEL ABATEMENT AND CODE ENFORCEMENT QUARTERLY REPORT FOR THE THIRD QUARTER OF 2024 (JULY 1 TO SEPTEMBER 30)

DATE: October 28, 2024

BACKGROUND:

Quarterly Fire Fuel Abatement Meeting

On October 10, 2024, a quarterly fire fuel meeting was held to discuss fire fuel issues in Rolling Hills. Representatives participated from the Los Angeles County Department of Agricultural Commissioner/Weights and Measures (LACWM) and Southern California Edison (SCE). Each agency is responsible for reducing fire-fuel hazards in the city. LACWM inspects vacant properties to ensure proper fire fuel reduction. SCE monitors vegetation growth around its powerlines and sends crews to trim vegetation when necessary.

Code Enforcement Cases

The Code Enforcement Division provides quarterly updates. Cases include dead vegetation and other code violations for the second quarter of 2024. The attachments demonstrate cases that have been opened and closed during the quarter. Also included is a list of cumulative open cases (See Attachments 1, 2, and 3).

DISCUSSION:

During the third quarter of 2024, a total of seven cases were closed, including six dealing with vegetation or dead trees; 10 cases were opened, including four involving overgrown vegetation or dead trees. All but 5 of the 10 cases opened this quarter were closed, including all four vegetation cases. Currently, code enforcement is working on 13 open cases, of which three deal with overgrown vegetation or dead trees. Each case is unique, and some require more time than others to resolve. In certain cases, in which the owner is nonresponsive and remains out of compliance, cases have been referred to the City Attorney's office.

FISCAL IMPACT:

Code enforcement services is provided contractually, and payment is made from the General Fund.

RECOMMENDATION:

Receive and file.

ATTACHMENTS:

[Attachment 1: CE_QRP_2024_Q3_241022_CC_CE_OpenedCases.pdf](#)

[Attachment 2: CE_QRP_2024_Q3_241010_CC_CE_ClosedCases.pdf](#)

[Attachment 3: CE_QRP_2024_Q3_241022_CC_CE_AllOpenCases.pdf](#)



Case Report – OPENED CASES THIRD QUARTER 2024

7/1/2024 - 9/30/2024

Case Date	Address of Violation	Description	Comments	Follow Up Date	Main Status
9/19/2024	10 Saddleback Road	Unpermitted loft	Follow-up needed	10/31/2024	Open
8/27/2024	7 Portuguese Bend Rd	Unpermitted storage container	Follow-up needed	10/31/2024	Open
8/27/2024	12 Crest Rd E	Dead palm fronds	--	--	Closed
8/27/2024	7 Crest Rd W	Dead and overgrown palm fronds	--	--	Closed
8/22/2024	25 Portuguese Bend Rd	Dead/ damaged tree	--	--	Closed
8/20/2024	74 Portuguese Bend Rd	Unpermitted storage container	Affected area	--	Open
8/20/2024	56 Portuguese Bend Rd	Unpermitted storage container	Affected area	--	Open
8/20/2024	11 Buggy Whip Dr	Unpermitted Container	--	--	Closed
8/20/2024	21 Buggy Whip Dr	Dead Palm Fronds	--	--	Closed
7/24/2024	6 Upper Blackwater Cyn Rd	Illegal structure	Confirmation needed	10/31/2024	Pending

Total Records: 10

10/22/2024



Case Report – CLOSED CASES THIRD QUARTER 2024

07/01/2024 - 09/30/2024

Case Date	Address of Violation	Description	Main Status	Case Closed
3/6/2024	28983 Palos Verdes Dr E	Stormwater drainage	Closed	8/6/2024
5/7/2024	1 Roundup Rd	Overgrown Vegetation, decayed property, and vermin	Closed	8/6/2024
6/4/2024	49 Saddleback Rd	Overgrown weeds and vegetation	Closed	7/16/2024
6/11/2024	7 Ranchero Rd	Overgrown Vegetation and Trash/Debris	Closed	7/16/2024
6/11/2024	9 Buggy Whip Dr	Overgrown Vegetation (Yellow mustard)	Closed	7/16/2024
6/11/2024	4 Buggy Whip Dr	Dead vegetation on fence	Closed	7/2/2024
6/18/2024	2 Chestnut Ln	Dead Vegetation on the back side of property (Visible on Morgan Lane)	Closed	7/2/2024

Total Records: 7

10/10/2024



Case Report – ALL OPEN CASES

Case Date	Address of Violation	Description	Comments	Follow Up Date	Main Status
10/22/2024	2720 Palos Verdes Dr N	Dried and overgrown vegetation	Follow-up needed	11/1/2024	Open
10/10/2024	38 Crest Rd E	Dead tree on slope	Follow-up needed	10/31/2024	Open
9/19/2024	10 Saddleback Rd	Unpermitted loft	Follow-up needed	10/31/2024	Open
8/27/2024	7 Portuguese Bend Rd	Unpermitted storage container	Follow-up needed	10/31/2024	Open
8/20/2024	74 Portuguese Bend Rd	Unpermitted storage container	Affected area	--	Open
8/20/2024	56 Portuguese Bend Rd	Unpermitted storage container	Affected area	--	Open
5/28/2024	10 Flying Mane Rd	Illegal grading and retaining walls	Message left; follow-up needed	10/31/2024	Open
4/9/2024	8 Quail Ridge Rd N	Unpermitted Building	Owner working with staff to obtain proper permits	10/31/2024	Open
11/7/2023	16 Buggy Whip Dr	2nd Violation of Trees in Violation of Conditions of Approval	Letter sent 10/22/24; Follow-up needed	11/5/2024	Open
11/2/2023	17 Eastfield Dr	Unpermitted construction	Property listed for sale; owner still responsible for correction	10/31/2024	Open
6/22/2023	4 Possum Ridge Rd	Unpermitted work/grading	Planning application required	10/31/2024	Open
9/22/2022	29 Middleridge Ln S	Extensive grading and importing of soil. Dead shrubs/trees/vegetation visible from road	Approved by PC; Follow-up on grading permit	Ongoing	Open
7/6/2021	1 Chestnut Ln	Unpermitted structure (gazebo)	Approved by PC; Follow-up with building permit	Ongoing	Open

Total Records: 13

10/22/2024



City of Rolling Hills

INCORPORATED JANUARY 24, 1957

Agenda Item No.: 15.B
Mtg. Date: 10/28/2024

TO: HONORABLE MAYOR AND MEMBERS OF THE CITY COUNCIL

FROM: SAMANTHA CREW, MANAGEMENT ANALYST

THRU: KARINA BAÑALES, CITY MANAGER

SUBJECT: RECEIVE AND FILE A PUBLIC SAFETY AND EMERGENCY PREPAREDNESS UPDATE

DATE: October 28, 2024

BACKGROUND:

On September 9, 2024, staff presented a status update on Public Safety and Emergency Preparedness to the City Council (Attachment A). The report outlined recent utility shut offs in Rancho Palos Verdes and detailed the actions taken by the City of Rolling Hills and the Rolling Hills Community Association (RHCA) to proactively address similar land movement issues in Rolling Hills. During that meeting, Mayor Mirsch requested that staff provide regular updates on any new developments to the City Council.

The following day, September 10, the City was unexpectedly informed that potential utility shut offs were also imminent in Rolling Hills. Southern California Edison (SCE) notified staff that 28 households could potentially experience eventual electrical shut offs, a number that eventually increased to 51.

On Thursday, September 12, staff received notice from SoCal Gas (SCG) that they would shut off service to 35 homes in Rolling Hills due to ongoing land movement in the Palos Verdes Peninsula area. It is important to note that both Mayor Leah Mirsch and Councilmember Patrick Wilson attended an emergency meeting with SCE and SCG, where they strongly advocated against shutting off gas services without further investigation. Despite this, on Monday, September 16—five days after receiving notice—SCG indefinitely shut off services to 37 homes, with gas restored to one household on September 24.

On Friday, September 13, the City learned that SCE planned to indefinitely shut off power to 51 households by no later than Wednesday, September 18, at 6:00 p.m.

Residents affected by the SCG shutoff were contacted via email, text, and home visits. SCE sent notifications by email and text to affected households, but unfortunately, some residents were notified as late as within the hour of the scheduled shut-off.

On Wednesday, September 18, COX Communications notified 44 households that they would discontinue service on Saturday, September 21.

This evening, staff will present an update on the events since the last report and outline the actions the City has taken to address these unprecedented utility shut offs.

DISCUSSION:

The City immediately began coordination efforts on September 11, 2024. Key tasks included:

- Seeking legal counsel to stop the utility shut offs
- Hosting a community meeting for residents affected by the shut offs on Thursday, September 19, to provide updates and address concerns
- Organizing an Information Center on Saturday, September 28, which included resources from the County and communication partners
- Assisting residents with the permitting process for solar, generators, and propane installations
- Establishing expedited permitting processes at both the City and County levels
- Reaching out to elected officials to bolster opposition to the shut offs and request financial support
- Developing a communication plan with Tripepi Smith and updating the City's website with emergency alerts
- Collaborating with the RHCA to send additional messaging via Dwelling Live and coordinate efforts
- Meeting with first responders to discuss response plans, additional monitoring, and security measures
- Partnering with the Rotary Club to establish a relief fund for impacted residents
- Enlisting Block Captain support for neighborhood communication and assistance
- Securing financial donations from SCE, SCG, and COX for the Rotary Relief Fund
- Coordinating with COX to set up a public charging station at City Hall for residents needing power and a workspace
- Coordinating with Verizon to establish a second charging station at the RHCA building

City Correspondence to Local, State, Federal Partners

- City Request to SCG Regarding Delay of Planned Gas Shut-Off:

On September 13, the City Attorney formally requested that SCG delay the planned natural gas shut-off (Attachment B). The letter argued that the timing of the shut-off did not provide sufficient notice for residents to adequately plan or prepare. The letter concluded that if a delay was not granted, the City would pursue formal legal action with the California Public Utilities Commission (CPUC) or through the courts.

On September 14, SCG responded, expressing regret over the need for the gas shut-off and stating they were continuing to monitor land movement in the community with the intention of restoring gas service when it could be done safely (Attachment C).

- Filing a Formal Complaint with the CPUC:

On September 22, the City Council met in closed session and unanimously voted to direct the City Attorney to file complaints with the CPUC against SCG and SCE. This filing has been completed and the City is awaiting a hearing date.

- Letter to Supervisor Janice Hahn Requesting Support:

On September 23, the City Council voted to send a letter to LA County Supervisor Janice Hahn requesting County assistance to cover the cost of additional law enforcement patrols during the utility shut offs (Attachment D). The letter also sought the Supervisor's support in urging the LA County Fire and Public Works departments to waive permitting fees for alternative power solutions during the emergency. The LA County Sheriff's Department has been conducting active patrols in the affected areas, with Lomita Station deputies visiting homes impacted by the shut offs.

On September 8, the Board of Supervisors approved and authorized the Fire Chief to waive inspection and permitting fees for propane, solar, and energy storage system installations until December 31, 2025, as well as reimburse residents who had already paid these fees. Councilmember Bea Dieringer spoke in favor of this request during public comment.

Willdan Engineering graciously waived up to \$5,000 in permitting fees.

The City has supported residents through the permitting process and worked with the LA County Public Works Department to expedite applications and issue refunds to impacted residents. They will work with residents in the affected areas to ensure required permitting is submitted.

- Proclaiming a Local Emergency:

On September 23, the City Council voted against declaring a local emergency. City staff will continue to monitor the situation and keep the Council up to date on any other developments related to this issue.

- Federal Legislators Urge Federal Emergency Management Agency (FEMA) Support:

On October 21, 2024, Representative Ted Lieu, along with Senator Alex Padilla, Senator

Laphonza Butler, and Representative Adam Schiff, sent a joint letter urging FEMA to provide assistance and funding for residents affected by land movement on the Palos Verdes Peninsula. The letter called on FEMA Administrator Deanne Criswell to explore ways the agency could support mitigation efforts and provide relief to impacted homeowners (Attachment E).

City Officials' Meetings with Local, State, and Federal Elected Officials

Over the past month, City staff and Council members have held multiple meetings with elected officials. The key themes discussed included:

- the re-energization of power
- data demonstrating significant land movement that prompted the shut offs
- collaboration with LA County Public Works on stormwater management and infrastructure
- financial assistance for residents impacted by the shut offs, and
- preventative programs or measures to mitigate future land movement.

- September 20:
Mayor Leah Mirsch and City Manager Karina Bañales met with Assemblymember Al Muratsuchi and his staff to discuss recent shut offs and toured the impacted areas. Later that day, Councilmember Brea Dieringer and City Manager Bañales held a conference call with Senator Ben Allen and his staff.

- October 7:
Mayor Leah Mirsch, Mayor Pro Tem Jeff Pieper, and City Manager Bañales met with CPUC Commissioner Darcie L. Houck and her staff, along with local officials, including Rancho Palos Verdes Mayor John Cruikshank, Councilmember Dave Bradley, City Manager Ara Mhuranian, LA County Public Works Director Mark Pestrella, and Assistant Director Art Vander.
The group toured affected areas in Rolling Hills and Rancho Palos Verdes. Following the tour, a meeting was held with key individuals, including LA County Supervisor Janice Hahn, SCG President Maryam Brown, SCG Chief Operating Officer Jimmie Cho, SCE President and CEO Steven Powell, and Cal Water President and CEO Martin A. Kropelnicki.

- October 11:
City Manager Karina Bañales met with staff members from local, state, and federal representatives to brief them on the City's current situation in preparation for the October 22 tour.

- October 18:
Councilmember Patrick Wilson and City Manager Karina Bañales met with Senator Ben Allen and staff to discuss RH and toured the impacted areas.

- October 22:

Mayor Pro Tem Pieper, Councilmember Patrick Wilson, and City Manager Karina Bañales led a tour of the City's impacted areas. The group included Representative Ted Lieu, Representative Adam Schiff, State Senator Ben Allen, Assemblymember Al Muratsuchi, representatives from the office of Senator Laphonza Butler, LA County Supervisor Janice Hahn, Councilmember Dave Bradley, Councilmember Paul Seo, and Rancho Palos Verdes City Manager Ara Mhrianian.

Staff will report out information as a result of these meetings.

Coordination Meetings

City staff have been holding coordination meetings with the California Office of Emergency Services Southern Region, Los Angeles County Disaster Management Area G, and other local partners to discuss status updates on impacted areas. Representatives from RPV and the RHCA have been in attendance.

Donations and Relief Efforts

The City Manager's Office secured donations for winterization supplies from Republic Services, Thompson Building Materials, and COX Communications. Sandbags and rolls of plastic sheeting were procured at a reduced cost from Thompson. Educational resources on winterization were provided on the City's website with assistance from LA County Public Works and Tripepi Smith.

The Palos Verdes Peninsula Rotary Club hosted three community meals at City Hall, with food donated by local restaurants. Volunteers from the Block Captain program assisted with serving and setup. Additionally, Robert Half Staffing Services provided support to assist City staff during this time.

On October 22, 2024, the Palos Verdes Peninsula Transit provided a 22-passenger shuttle for a tour of impacted areas.

New Developments

- City FAQ Email:

The City has created an email address (faqs@cityofrh.net) for residents to submit questions regarding the recent power and gas shut offs. This resource is intended to help residents get answers from SCE, SCG, Cal Water, or COX.

- Rolling Hills Community Association:

The RHCA has contracted McGee Survey Consulting to monitor land movement, with reports presented at RHCA board meetings. The RHCA also continues to maintain roads to ensure they remain open and accessible for residents. However, vehicle weight and size limits are in place in the affected areas. Any vehicles larger than passenger cars or pickups visiting homes in these areas require authorization from the RHCA, though mail and Amazon deliveries are exempt from this restriction.

Permitting for solar panels and generators has been streamlined, allowing applications to be approved in person and over the counter during normal business hours. Permit fees have been waived. Additionally, the RHCA board has approved waiving late fees for the December 10 Association assessment for properties that have had their utilities shut off. This waiver applies only to occupied homes with functional utilities that had gas or electricity turned off in September due to the land movement.

- SCE:

On October 21 SCE notified the City that power would be restored to 12 households on October 25. As of this report, the total number of households slated for restoration has not been confirmed. City staff met with SCE on October 24 to address gaps in communication, the timing of notifications to residents, and setting realistic expectations for power restoration. Staff has requested that SCE improve communication and clarify restoration timelines for any future outages.

- Cal Water:

Staff and Cal Water representatives are coordinating a presentation to the City Council to provide updates on their above-ground infrastructure.

- SCG:

As a preventative measure, SCG has been installing valves throughout the City.

Winterization

The City is actively promoting proactive winterization to residents to help safeguard their property from groundwater infiltration during the winter months with information such as:

- Begin filling any ground fissures
- Planning and installing flood, debris, and erosion control measures prior to the storm season, as it may be too late once the conditions arise
- While these protective installations may not always be aesthetically pleasing, their

effectiveness should take priority over appearance

- Be prepared to personally monitor and maintain these installations during storm periods, as even minor adjustments can prevent significant failures.

The City has partnered with Thompson Building and Materials to procure plastic sheeting and 100 filled sandbags for impacted residents. Local partners, including COX and Republic Services, are partially covering the cost of these materials. Frontier Communications has also donated 60 sandbags and 50 12x16' tarps.

The City is providing information regarding winterization through its website, under the Resident Resources tab and RHCA e-newsletter.

Additional Information

The City continues to remind residents that if they See Something, Say Something. This pertains to utility concerns, fire, and public safety. Residents should call 911 in an emergency.

Reporting Water Leaks to Cal Water:

Cal Water has seen an increase in pipe leaks with customer private water lines and other utility lines. Residents should report water leaks to 310-257-1400

Palos Verdes Peninsula Emergency Readiness

- Alert SouthBay:
Staff continues to promote Alert South Bay and having residents sign up for Alerts by texting "alertrh" to 888-777 or registering at AlertSouthBay.com
- Know Your Zone:
The *Know Your Zone* maps are utilized by local public safety agencies (Sheriff and Fire departments), as well as the Peninsula cities, to prepare residents in the event of an evacuation. In urgent situations, when an evacuation need arises, residents and visitors are provided with timely critical information for impacted zones. Knowing your zone is critical to the evacuation process. If there is a wildfire or emergency, navigating the

Know Your Zone map can help determine residents next steps in emergency incidents affecting where they live, work, and play. More information is available at: PVPPReady.gov.

- Planning for Evacuation:

Residents are asked to consider the items in their homes and determine which of them are important. If residents had twenty minutes to evacuate, what would they grab first? Residents should consider their vehicle size and write a list of belongings that would take priority. If an emergency were to occur being prepared could save time when time is critical.

- Emergency Siren Test:

On Wednesday, October 16, the City performed its first emergency Siren test after three poles were installed at separate locations within Rolling Hills. The purpose of the test was to examine the tone and volume of the siren as part of the installation process. Following the alert a survey was sent to residents, via Dwelling Live, to gather information on the effectiveness of the sound. Many residents reported that they did not hear the siren. Staff will help identify potential deficiencies and compile a list of locations to provide HQE ahead of any full testing and going live. Additionally, HQE have produced a draft standard operating procedure (SOP) for review. Staff will begin to draft red-line versions / comments, gain feedback and input from our Public Safety partners, and then present a draft version to the Siren subcommittee for review and input prior to bringing to City Council.

- Prepared Peninsula Expo:

On Sunday, October 27, 2024, from 10am –1pm, the peninsula cities hosted a free event at the Palos Verdes Farmers Market at the Peninsula High School on how to be disaster ready. There were demonstrations, instructions on building emergency bags, emergency preparedness tips for family and pets, School District preparedness plans.

FISCAL IMPACT:

None.

RECOMMENDATION:

Receive and file.

ATTACHMENTS:

[Attachment A - CL_AGN_240909_CC_Item15B.pdf](#)

[Attachment B - CL_AGN_240909_CC_Item15B_Letter_SCG_09-13-24.pdf](#)

[Attachment C - CL_AGN_240914_CC_Item15B_SCG_ResponseLetter.pdf](#)

[Attachment D - CL_AGN_240926_CC_Item15B_Letter_SupervisorHahn.pdf](#)

[Attachment E - CL_AGN_240926_CC_Item15B_CongressionalFEMA_Letter.pdf](#)



City of Rolling Hills

INCORPORATED JANUARY 24, 1957

Agenda Item No.: 15.B
Mtg. Date: 09/09/2024

TO: HONORABLE MAYOR AND MEMBERS OF THE CITY COUNCIL

FROM: SAMANTHA CREW, MANAGEMENT ANALYST

THRU: KARINA BAÑALES, CITY MANAGER

SUBJECT: RECEIVE AND FILE A PUBLIC SAFETY AND EMERGENCY PREPAREDNESS REPORT

DATE: September 09, 2024

BACKGROUND:

On July 29, 2024, Southern California Gas Company (SoCal Gas) notified approximately 135 Portuguese Bend Community of Rancho Palos Verdes (RPV) households that their service would be discontinued. On August 31, 2024, Southern California Edison (SCE) gave a similar notice. Power was de-energized, and an evacuation notice was put into effect. On September 2, 2024, Edison also discontinued service to 105 Seaview homes for varying lengths of time. There is currently no evacuation warning for Seaview. As of writing this report, gas services to additional homes in the Portuguese Bend Beach Club community have been discontinued until SoCal Gas determines it is safe to resume service.

This evening, staff will provide an update on recent events in the City of Rolling Hills and how the City, in partnership with the Rolling Hills Community Association and local partners, is working proactively to stay vigilant, informed, and prepared. Our shared commitment to keeping the community safe remains our top priority.

DISCUSSION:

The City of Rolling Hills is directly above the RPV communities impacted by gas and electric shutoffs. What has transpired in RPV has alerted our community and local partners. It is important to note that some incidents have occurred in our community that were surprising and unexpected. As a result, a proactive approach on utility infrastructure has been taken.

Cal Water

There have been two significant water line breaks on Cinchring Road, both of which were promptly addressed by Cal Water. After the first break, City staff and RHCA were able to resolve the issue the same day. Cal Water representatives then met with both agencies to discuss the next steps and reaffirm their commitment to staying proactive and vigilant.

Additionally, Cal Water hired a geologist to closely monitor these areas and ensure their infrastructure meets community needs.

A separate rupture was found on Quail Ridge Road South, caused by a tree root, and repairs were made with minimal disruption.

Southern California Gas

SoCal Gas began daily monitoring of its natural gas lines in this area, including the Flying Triangle. RHCA and City staff joined SoCal Gas representatives on a tour to ensure that key areas of concern were being addressed. Their monitoring efforts have included both drive-throughs and walk-throughs. SoCal Gas has also hired a geologist to gather data and ensure the integrity of their infrastructure. Recently, they informed RHCA and the City of their plans to install isolation valves, which will allow them to safely section off the gas for repairs with minimal service disruptions, if necessary. As they continue monitoring, they are keeping City staff and RHCA updated with any developments.

Southern California Edison

SCE is also proactively inspecting its infrastructure. Residents may have received notices informing them that drones will inspect their power lines. In addition, helicopter activity throughout Rolling Hills has increased to ensure sound infrastructure. SCE aims to identify any damaged or hazardous poles that may need repair. This work is also in conjunction with SCE's wildfire prevention and mitigation program.

Los Angeles County Fire Department

The RHCA and City staff have held ongoing meetings and walk-throughs with LA County Fire Acting Assistant Fire Chief Brian Kane and Community Services Liaison Rosemary Viveros. These meetings, which include frequent monitoring of the Flying Triangle and recently affected areas by Station 52, are aimed at ensuring community safety.

Of particular note, we discussed recent developments at Station 56. The LA County Fire Department's maintenance team inspected the reported damage to the firehouse garage door frame at Station 56. The necessary repairs were addressed, and Chief Kane assured the City there would be no interruptions to their daily operations.

Los Angeles County Sheriff's Department

Similarly, City staff informed LASD Captain Kimberly Guerrero of new developments within Rolling Hills.

Los Angeles Public Works – Flood Control District

The City Council Storm Drain Ad Hoc Committee, comprised of Mayor Leah Mirsch and Mayor Pro Tem Jeff Pieper, recently met with executives from the LA County Flood Control District to discuss the feasibility of capturing stormwater from the Flying Triangle. The meeting was productive as LA County provided insight into how a project of this magnitude can be approached, such as meeting with additional state and federal agencies. An additional meeting is being scheduled for an on-site visit/tour of the Flying Triangle.

Rolling Hills Community Association

The Rolling Hills Community Association is conducting GPS monitoring to assess movement

on Cinchring Road, Quailridge Road South, and the Flying Triangle. Ten monitoring points have been established, and the collected data will be shared with homeowners and other stakeholders once it becomes available.

Additionally, the City's Storm Drain Ad Hoc Committee has met with the RHCA's Ad Hoc Committee, which includes President Fred Lorig and Director Anne Smith, to address related issues.

The City of Rolling Hills is actively collaborating with its utility partners, public safety officials, and the Rolling Hills Community Association to ensure the safety of its community.

Communication

City staff understands the importance of keeping the community informed about developments within the City of Rolling Hills and neighboring areas. To achieve this, staff will continue to use the Blue Newsletter and enhance the City website for information dissemination. Additionally, the RHCA has offered to use Dwelling Live for further information sharing and messaging.

PUBLIC SAFETY AND EMERGENCY PREPAREDNESS

City staff and RHCA recognize that emergency preparedness is a collective effort, not just an individual concern. Below are a few helpful tips on getting started now:

Prepared Peninsula Expo

On Sunday, October 27, 2024, from 10 am to 1 pm, the peninsula cities are hosting a free event at the Palos Verdes Farmers Market at the Peninsula High School on how to be disaster ready. There will be demonstrations, instructions on building your own emergency bag, emergency preparedness tips for your family and pets, School District preparedness plans, trick or treating for the youth (wear costumes!) and free market food vouchers. This family fun event will be held at 27118 Silver Spur Road, Rolling Hills Estates.

We are partners in keeping our community safe. If you see something, say something. In an emergency, call 911.

So Cal Gas - Look, Listen And Smell

- Look – If you see a damaged connection to a natural gas appliance, dirt/water blowing into the air, a dry patch of grass, fire, or an explosion near a pipeline.
- Listen – If you hear unusual sounds like hissing or whistling.
- Smell – If you smell the distinctive odor of natural gas*.

**Please note that odors do fade so it's important to not solely rely on just your nose.*

Report leaks to SoCal Gas at 1.800.427.2200

SoCal Edison: Look Up, Look Out, And Live

When doing yard work or outdoor chores, remember to look up and look out for power lines. Any contact with a power line can seriously hurt you, or even kill you. Be extra careful with ladders, tree trimming equipment, fruit-harvesting poles, pool skimmers, or any tool that you use above your head.

Whether overhead or on the ground, consider all power lines energized and dangerous.

Downed Lines? Stay 100 Ft. away and call 911

Report Water Leaks to Cal Water

Cal Water has seen an increase in pipe leaks with customer private water lines and other utility lines. Please report water leaks to 310.257.1400.

Alert Southbay

Please make sure you are signed up for Alerts by texting “alertrh” to 888-777 or registering at AlertSouthBay.com

Know Your Zone

The Know Your Zone maps will be utilized by local public safety agencies (sheriff and fire departments), as well as your Peninsula cities, to prepare you in the event of an evacuation. In urgent situations, when an evacuation need arises, residents and visitors will be provided with timely critical information for impacted zones. Knowing your zone is critical to the evacuation process. If there is a wildfire or emergency situation, navigating the Know Your Zone map can help determine your next steps in emergency incidents affecting where you live, work, and play. It's also essential to sign-up for important emergency notifications through the Alert Southbay system. To find your zone, go to PVPRReady.gov

All Rolling Hills Zones begin with the letters **ROL**

CONCLUSION

Based on the information provided, City staff welcomes feedback from the City Council on increasing communication or collaboration with local partners.

FISCAL IMPACT:

Not applicable

RECOMMENDATION:

Receive and file.

ATTACHMENTS:



Patrick T. Donegan
Of Counsel
(310) 220-2172
Patrick.Donegan@bbklaw.com

September 13, 2024

VIA E-MAIL

The Southern California Gas Company
Attn: Gabriela Medina
1851 N. Gaffey Street
San Pedro, CA 90731
GMedina1@socalgas.com

Dear Ms. Medina:

The purpose of this letter is to formally request that Southern California Gas Company (“SoCalGas”) delay the planned natural gas turn off in the City of Rolling Hills (“City”) as stated in SoCalGas’ September 12, 2024 Community Update (“Service Turn-Off”).

As you are likely aware, the City and its residents were provided notice Thursday morning that natural gas service would be turned off the following Monday. In other words, roughly 1.5 business days to prepare for this catastrophic event. The timing of this notice and Service Turn-Off are unacceptable and do not give the City and its residents sufficient time to make plans and prepare for what appears to be an indefinite turn-off of natural gas service.

In short, SoCalGas’ Community Update relies upon a “recent geological hazard survey” and “an incident with the water system” to justify its decision. These tenuous reasons create more questions than they answer. Among others, what did this “recent geological hazard survey” show that would justify this drastic step? What is new and different today than say 1 week, 1 month or 1 year ago? Are there any other remedial measures that can be taken to address the issues raised by this “recent geological hazard survey” short of the Service Turn-Off? What does the water system and that entirely different utility system have to do with SoCalGas’ infrastructure and service in the City?

While SoCalGas does have the authority to take action to ameliorate public safety issues, this ability is not unlimited. The California Public Utilities Commission has promulgated a comprehensive set of tariffs and rules (see Rule 23, Schedule No. GR – Residential Service Special Condition 6., etc.) governing the turn off of services. As such, an indeterminate Service Turn-Off is a drastic step and must be supported by the facts. It is the City’s position that SoCalGas’ Service Turn-Off, as currently constituted, is not supported and would be a draconian overreach that would place numerous City residents in an extremely precarious position with limited time to prepare and make other living arrangements that contemplates no natural gas service to their homes. Further, to the City’s understanding, SoCalGas has not undertaken any less impactful remedial measures as it has done in other neighboring jurisdictions. The City is unclear as to why these other jurisdictions were afforded different treatment than the City and its residents.

The Southern California Gas Company

September 13, 2024

Page 2

Please be advised, that if a delay is not granted, the City will have no other choice but pursue other formal legal action with the California Public Utilities Commission or the courts. Due to the impending Monday Service Turn-Off, please respond by Saturday, September 13, 2024 by 3:00p.m.

Sincerely,



Patrick T. Donegan
for BEST BEST & KRIEGER LLP

PTD:wh

65277.00001\42678410.2



Morgan B. Van Buren, Esq.
Senior Counsel - Litigation

Office of the General Counsel
555 W. Fifth Street, Suite 1400
Los Angeles, CA 90013-1034

Tel: (213) 244-2937
Fax: (213) 629-9620
Email: mvanbure@socalgas.com

September 14, 2024

Patrick T. Donegan
BEST BEST & KRIEGER
Patrick.Donegan@bbklaw.com

Dear Mr. Donegan:

Please allow this correspondence to serve as Southern California Gas Company's ("SoCalGas") response to your September 13, 2024 letter, in which you request that SoCalGas delay the shutoff of gas service to the City of Rolling Hills (the "City") scheduled to occur September 16, 2024, at approximately 3:00 p.m.

As discussed below, the dynamic and ongoing land movement in the affected area requires that SoCalGas take immediate action to promote the safety of the community. Therefore, SoCalGas unfortunately cannot delay the scheduled shutoff.

**Longstanding and Accelerated Land Movement in the Palos Verdes Peninsula
Has Caused Damage to City and Utility Infrastructure, and is Presently Exerting a High
Degree of Stress on Gas Lines in the Affected Area of Rolling Hills**

As you are aware, the City sits on top of a geologically active zone, which consists of four active landslides impacting the Palos Verdes Peninsula. Although Rolling Hills and Rancho Palos Verdes ("RPV") are separate and distinct municipalities with different geographical locations, the two cities are similarly impacted by the four active landslides.

SoCalGas technical and operational personnel, as well as third-party experts, have been closely monitoring land movement in the Palos Verdes Peninsula. Beginning in approximately November of 2023 and through the Winter season, heavy precipitation in the area resulted in increasingly active land movement which has been continuing¹. Recently, the City of RPV provided an update from its engineers on the land movement, who determined, "movement on the north and west ends of the landslide complex is slowing down, while movement at the south end continues to accelerate." RPV's engineers estimate that the land may be moving up to 4.5 feet per month at its current rate, "about 88 times faster than it was in October 2022."

¹ See Portuguese Bend Land Movement Monitoring Survey October 10, 2023 through May 28, 2024 Survey Report for the City of Rancho Palos Verdes prepared by McGee Surveying Consulting and Gov. Gavin Newsom's Proclamation of a State of Emergency dated September 3, 2024.

Land movement has been accelerating over the past several months, with visible signs of movement observed in the Rolling Hills community. Notably, a water main line on Cinchring Road ruptured on September 8, 2024. Visible signs of land movement consisting of road cracks that run east-west were also observed across the street from the location of the ruptured water main. The Rolling Hills Community Association (“RHCA”), which has been monitoring areas of concern in the City, has also observed visible signs of land movement in the area, including a recent drop in soil surface of approximately 4 to 5 inches near the location of the ruptured water main. Additionally, an approximately 300-foot-long landslide scarp trending northwest-southeast was observed by SoCalGas’s engineers at the intersection of Portuguese Bend Road and Rancho Road. The vertical offset of the roadway at the scarp was approximately 6 to 8 inches high. The visible signs of significant land movement in the affected area, including the ruptured water main, are indicative of a high degree of stress on SoCalGas’s infrastructure.

Further, based on geotechnical data recently obtained by SoCalGas, multiple sections of underground gas pipeline within the affected area of the City of Rolling Hills, including in the location of the recent water main break, are within an active landslide area that is exhibiting a high degree of ground movement from differential land movement. This data indicates that SoCalGas’s infrastructure in the area is presently under significant stress caused by a high degree of land movement.

Moreover, large portions of the three landslide areas located directly below the City have been moving at an estimated rate of approximately 5 inches per week, resulting in multiple instances of infrastructure breakage. This includes a gas main line that broke in the Seaview community of RPV on August 30, 2024, which necessitated shutting off gas service to 23 homes using a shutoff valve that SoCalGas installed due to land movement in the area. This main break, which was caused by sudden tensile overload, resulted in approximately 5 inches of separation between the broken ends of the line. Of note, SoCalGas was performing daily leak surveys in this area. However, there were no gas leaks detected prior to the sudden main break, so leaks do not seem to be predictive of larger main breaks.

Similarly, SoCalGas determined it was unsafe to continue providing natural gas service to 28 homes in the western Seaview area and 24 homes in the Portuguese Bend Beach Club of RPV because the gas line serving these communities is located in an area where land is moving at an estimated rate of approximately 5 inches per week. As such, on September 6, 2024, SoCalGas shut off service to these communities in order to promote public safety.

///

///

///

///

**SoCalGas Has Exercised Reasonable Diligence and Care
to Safely Provide Gas Service to the Areas Impacted by the Accelerated Land Movement
Throughout the Palos Verdes Peninsula**

Despite challenges posed by the accelerated land movement throughout the Palos Verdes Peninsula, SoCalGas has taken reasonable steps in its efforts to continue safely serving the areas impacted by the active landslides. These efforts have included:

- Acceleration of leak inspection intervals throughout the Palos Verdes Peninsula, including in the City of Rolling Hills.
- Close coordination with first responders, city officials and third-party experts to keep the public informed and to support infrastructure enhancements.

The dynamic and fast-changing land movement on the Palos Verdes Peninsula has since entered a new phase, prompting several decisive actions to protect affected residents and business owners:

- Southern California Edison has shut off electric service to hundreds of homes in the Portuguese Bend and Seaview communities of RPV, some indefinitely;
- The City of RPV issued an evacuation warning for the Portuguese Bend Community Association, advising residents that they should, “prepare to evacuate and seek alternative housing;”
- Governor Gavin Newsom declared a State of Emergency for the City of RPV due to increasing land movement and utilities’ increasing inability to safely serve portions of the community.

**Conditions Beyond SoCalGas’s Reasonable Control Have Made the
Provision of Gas Service to the Affected Area of Rolling Hills Unsafe**

SoCalGas operates under the laws of the State of California and is regulated by the California Public Utilities Commission (“CPUC”). SoCalGas’s activities are guided by the Rules and Tariffs that are approved by the CPUC. Safety of its customers and its facilities are paramount to SoCalGas.

CPUC Tariff Rule No. 23, sets forth the rules regarding continuity of service and interruption of delivery:

The Utility will exercise reasonable diligence and care to furnish and deliver service to its customers, and to avoid any interruption of same. The Utility shall not be liable for damages or otherwise for any failure to deliver gas or provide service to its customers, which failure in any way or manner results from breakage of its facilities, however caused, war, riots, acts of God, strikes, failure

of or interruption in service, operating limitations or other conditions beyond its reasonable control.

Further, California Public Utilities Code section 451 provides in relevant part that, “[e]very public utility shall furnish and maintain such adequate, efficient, just, and reasonable service, instrumentalities, equipment, and facilities,...as are necessary to promote the safety, health, comfort, and convenience of its patrons, employees and the public.”

Notwithstanding SoCalGas’s reasonable efforts, the ongoing land movement – a natural condition beyond SoCalGas’s reasonable control – has made the provision of gas service to the affected area of the City unsafe at this time. The water main breakage on September 8, 2024, as well as the visible signs of land movement in the area, including road cracks, fissures, and an approximately 4 to 5 inch drop in soil surface, are consistent with the land movement observed in connection with the gas main rupture that occurred in the Seaview community on August 30, 2024: approximately 5 inches of land movement that was sufficient to cause a sudden line break of approximately 5 inches due to tensile overload.

As discussed above, given the rate at which the land has moved within the geographically active areas, gas lines can suddenly break in the absence of a preceding gas leak, as demonstrated by the gas main break in the Seaview community. As such, a line break cannot be predicted even when performing daily leak surveys and monitoring the area on a 24-hour basis.

A broken gas line could pose significant safety risks to the community, including the risk of fire and gas migration to nearby structures. This risk is heightened when, as here, a sudden gas line break cannot be predicted due to the dynamic and accelerated nature of the land movement.

Indeed, SoCalGas is not the only utility that has identified the significant safety risks created by the accelerated land movement. Today, Southern California Edison (“SCE”) notified customers that, “[d]ue to critical safety issues,” SCE will turn off power to approximately 51 properties located within and/or near the affected area of Rolling Hills no later than September 18, 2024, at 6:00 p.m.

Based on the foregoing, SoCalGas unfortunately cannot delay the scheduled 9/16/24 shut off of gas service to the affected area of the City. Doing so would subject the community to significant safety risks. SoCalGas will therefore carry out a process for a safe shut down of gas service to the community on September 16, 2024, at 3:00 p.m. in compliance with Federal safety regulations and standards. The CPUC is aware of this unfortunate situation.

///

///

///

September 14, 2024
Page 5

SoCalGas Continues to Actively Monitor the Land Movement

SoCalGas regrets the need to shut off service at this time and is continuing to monitor the ongoing land movement in the community with the intent of restoring gas service if and when it may be reasonably safe to do so.

If you have any questions or would like to discuss this matter further, please do not hesitate to contact me.

Sincerely,



Morgan B. Van Buren, Esq.



City of Rolling Hills

INCORPORATED JANUARY 24, 1957

2 PORTUGUESE BEND ROAD
ROLLING HILLS, CA 90274
(310) 377-1521
FAX (310) 377-7288

September 26, 2024

The Honorable Supervisor Janice Hahn
Los Angeles County 4th District Office
302 W. 5th Street, #200
San Pedro, CA 90731

RE: City of Rolling Hills Seeking Assistance with Additional Law Enforcement Services and Waiving or Reducing Costs Associated with Permits

Honorable Supervisor Hahn:

I hope this letter finds you well. I am writing on behalf of the City of Rolling Hills to request your support in securing additional funding for law enforcement services from the Los Angeles County Sheriff's Department for those areas in our City impacted by recent natural gas and electricity shut-offs. We also seek your assistance in waiving or reducing the permit fees imposed by the Los Angeles County Public Works and the Los Angeles County Fire Department for the installation of propane tanks, generators, and solar panels for these same residents.

You have been a key advocate for connecting cities with the essential services they need. Such as your efforts in securing supplemental law enforcement for our neighbor Rancho Palos Verdes ensured the communities of Sea View and Portuguese Bend remained safe. We deeply appreciate your leadership and swift action, and we know you understand the importance of these services for your constituents impacted but utility service shut-offs.

The recent natural gas and electricity shutdowns have created new challenges for our community. The current state of the City has underscored our reliance on the Los Angeles County Sheriff's Department, but these circumstances are straining our existing resources. Securing additional funding would help us maintain the safety our residents depend on by increasing patrols and improving response times during this challenging time.

Additionally, due to these disruptions, the need for alternative utility sources like propane tanks, generators, and solar systems has become urgent. However, the current County permit fees present an unnecessary financial burden for our residents that are faced with securing these alternative sources. Thus, on behalf of the City, I am kindly asking for your assistance in getting these fees waived or reduced. Doing so will help expedite installations and provide much-needed relief.

To highlight our specific asks, the City is requesting funding for immediate needs such as:

Law Enforcement services

- The City is seeking one (1) deputy for each of the three (3) shifts for seven days a week for up to twelve months;

Permitting Fees:

- Waiving or reducing the fees associated with LA County Public Works and LA County Fire permitting fees for residents impacted by the utility shut-offs.

We are committed to continue working closely with your office and relevant departments to address these issues. With your continued support, we can enhance the safety and well-being of our community during this difficult time in our City.

Thank you for your ongoing dedication to the City of Rolling Hills and the communities you serve. We look forward to collaborating with you further and appreciate your consideration of this request. Please feel free to reach out to me at any time with any questions or concerns regarding the above.

Sincerely,



Karina Bañales
City Manager

Encl: Los Angeles Sheriff's Department: City of Rolling Hills Landslide Detail

cc:
Rolling Hills City Council

CITY OF ROLLING HILLS

RH Landslide Detail

COST ESTIMATE SHEET

0500-1300

1 Deputy @ 8 Hours X 119.41 = **\$955.28**

1300-2100

1 Deputy @ 8 Hours X 119.41 = **\$955.28**

2100-0500

1 Deputy @ 8 Hours X 119.41= **\$955.28**

TOTAL (1 Day): \$2,865.84

TOTAL (7 Days): \$20,060.88

This is only an estimate of expenses, based on an average of Deputies' salaries. The actual cost may vary, based on rank of the Deputies working these events. Sergeant Tina McCoy may be contacted at (310) 891-3227.

Congress of the United States
Washington, DC 20515

October 21, 2024

The Honorable Deanne Criswell
Administrator
Federal Emergency Management Agency
500 C Street, SW, 8th Floor
Washington, D.C. 20472

Dear Administrator Criswell,

Thank you for your commitment to protecting all communities before, during, and after disaster strikes. We write to you regarding the urgent landslide on the Palos Verdes Peninsula and its devastating consequences for the residents of the communities of Rancho Palos Verdes, Rolling Hills, and Rolling Hills Estates.

The Greater Portuguese Bend Landslide complex is located on the Palos Verdes Peninsula in western Los Angeles County. As a result of the 2022 and 2023 winter storms, all three cities have experienced land movement at an unprecedented pace. In the City of Rancho Palos Verdes, the amount of land movement that the city was previously experiencing over the course of an entire year is now occurring on a weekly basis.

With this accelerated movement, utility infrastructure has been significantly impacted, and many residents are now without access to basic utilities. The de-energization of the region also poses a significant threat to critical public infrastructure such as sewage service and the dewatering wells that are needed to mitigate the landslide.

Your leadership has been key in addressing this land movement. Through FEMA's Building Resilient Infrastructure and Communities (BRIC) grant, the City of Rancho Palos Verdes will be able to mitigate this crisis by eliminating excess moisture and reducing future ground movement. The City of Rancho Palos Verdes has also been working closely with FEMA and the California Office of Emergency Services (CalOES) in updating their scope of work for this project. This close partnership has allowed the City to maintain eligibility for the BRIC grant while conducting immediate work that is critical in addressing the ongoing movement.

We are thankful that federal resources are being utilized in the area. After a recent visit from Regional Administrator Bob Fenton, FEMA has requested the U.S. Army Corps of Engineers and the U.S. Geological Survey to provide technical assistance to the City of Rancho Palos Verdes as they work to stabilize the land. We urge any assistance be extended to the City of Rolling Hills and City of Rolling Hills Estates, so they too can work to mitigate the land movement and restore a sense of safety for their residents.

It is our understanding that the region faces challenges in accessing both state and federal aid because the land movement has persisted over time. We ask that FEMA work to identify any

assistance and funding, that can be made available, to the residents impacted by land movement on the Palos Verdes Peninsula.

We know you share our deep concern about the impact that this land movement is having on the residents and businesses in these communities. Like you, several of us have visited the landslide area and witnessed firsthand the devastating impact this issue has had on the community. Following the increased land movement, we have held several meetings with experts from FEMA and our state and county representatives to better understand the impacts of this movement and what resources could be deployed in response. Additionally, we are continuing to advocate for projects submitted by the Geologic Hazard Abatement Districts through the federal appropriations process.

We urge you to consider all pathways to provide support to residents impacted by land movement on the Palos Verdes Peninsula. We will continue to work with federal, state, and local officials to support these communities and their residents to ensure that any resources that can be offered to support them are available. We ask that you continue to keep our offices apprised of your work in the region and maintain communication as we work together to support impacted residents.

Thank you again for your attention to this emergency. We look forward to your response and cooperation in tackling this challenge.

Sincerely,



Ted W. Lieu
Member of Congress



Alex Padilla
U.S. Senator, California



Adam Schiff
Member of Congress



Laphonza Butler
U.S. Senator, California



City of Rolling Hills

INCORPORATED JANUARY 24, 1957

Agenda Item No.: 15.C
Mtg. Date: 10/28/2024

TO: HONORABLE MAYOR AND MEMBERS OF THE CITY COUNCIL

FROM: CHRISTIAN HORVATH, CITY CLERK / EXECUTIVE ASSISTANT TO CITY MANAGER

THRU: KARINA BAÑALES, CITY MANAGER

SUBJECT: RECEIVE AND FILE A REPORT ON THE PLANNING COMMISSION AND TRAFFIC COMMISSION TERMS EXPIRING ON JANUARY 1, 2025

DATE: October 28, 2024

BACKGROUND:

The appointment process for filling expiring Commission terms calls for the incumbents and the public to be informed of the openings before the expiration of the current terms. As noted in the appointment schedule Attachment A), staff will provide approximately four weeks of public notification by:

1. Posting the notices at City Hall per the Maddy Act (Attachments B & C)
2. Sending letters to each incumbent advising them of the process to be considered for re-appointment
3. Advertising the openings in the City Blue Newsletter during the remainder of October and early November 2024

Incumbents or interested individuals must submit Letters of Interest to the City Clerk by 12pm on Thursday, November 21, 2024. Once received, staff will schedule interviews with the candidates and the City Council Personnel Committee during the week of December 2, 2024, ahead of the publication and posting of the December 10, 2024, City Council agenda.

Current terms expiring are as follows:

Name	Commission	Original Appointment Date	Current Term Expires
Jana Cooley	Planning	11/14/16	1/1/25
Charlie Raine	Traffic	5/9/16	1/1/25

DISCUSSION:

None.

FISCAL IMPACT:

None.

RECOMMENDATION:

Receive and file.

ATTACHMENTS:

[Attachment A - CL_AGN_241028_CC_TentativeCommissionerAppointment_Timeline.pdf](#)

[Attachment B - CL_AGN_241028_CC_PC-Appt_Posting.pdf](#)

[Attachment C - CL_AGN_241028_CC_TC-Appt_Posting.pdf](#)

Attachment 1
Tentative Planning & Traffic Commission Appointment Schedule

Oct. 28, 2024	City Council Reviews Appointment Timeline and directs changes as necessary
Oct. 28, 2024	Local Appointment List Posted at City Hall
Oct. 29, 2024	Letters mailed to incumbents advising of Commission reappointment process
Oct. 30, 2024 (Special) Nov. 6, 2024	Notice of Planning Commission Member recruitment in City Blue Newsletter and City Website
Nov. 21, 2024 at 12pm	Due date for Letters of Interest in serving on the Planning Commission
Week of Dec. 2, 2024	City Council Personnel Committee interviews Commission candidates (Councilmember Pieper and Mayor Dieringer)
Dec. 10, 2024	City Council appoints Commission Members for terms beginning in January 2025
Week of Jan. 2, 2025	Staff conducts orientation for any new Commission members



City of Rolling Hills

INCORPORATED JANUARY 24, 1957

NO. 2 PORTUGUESE BEND ROAD
ROLLING HILLS, CA 90274
(310) 377-1521
FAX (310) 377-7288

PLEASE POST
CITY OF ROLLING HILLS
Local Appointments List
of Positions on City Commissions for Calendar Year 2024

This list is prepared pursuant to Government Code § 54972 to inform residents of the City of Rolling Hills regarding opportunities that exist for appointment to City Planning Commission in calendar year 2025.

A. Appointive Terms.

The following is a list of all positions on the City's Planning Commission for which the terms of office expire on January 1, 2025 and for which the City Council will be appointing or reappointing persons to fill those positions:

PLANNING COMMISSION (4-year term)

<u>Position/Name of Incumbent</u>	<u>Last Appt. Date</u>	<u>Term Exp.</u>
Jana Cooley	1/1/20	1/1/2025

The necessary qualification to be a member of the Planning Commission is to be a resident of the City of Rolling Hills at least 18 years of age (Rolling Hills Municipal Code § 2.20.025).

B. List of Board, Commissions and Committees.

The Planning Commission is one of two permanent Commissions or Committees of the City of Rolling Hills. All members of these bodies are appointed by the City Council and all serve at the pleasure of the City Council. The qualifications for the Planning Commission are listed in part A of the List.

Prepared this 28th day of October 2024.

By:

Christian Horvath
City Clerk



City of Rolling Hills

INCORPORATED JANUARY 24, 1957

NO. 2 PORTUGUESE BEND ROAD
ROLLING HILLS, CA 90274
(310) 377-1521
FAX (310) 377-7288

PLEASE POST
CITY OF ROLLING HILLS
Local Appointments List
of Positions on City Commissions for Calendar Year 2024

This list is prepared pursuant to Government Code § 54972 to inform residents of the City of Rolling Hills regarding opportunities that exist for appointment to City Traffic Commission in calendar year 2025.

A. Appointive Terms.

The following is a list of all positions on the City's Traffic Commission for which the terms of office expire on January 1, 2025 and for which the City Council will be appointing or reappointing persons to fill those positions:

TRAFFIC COMMISSION (4-year term)

<u>Position/Name of Incumbent</u>	<u>Last Appt. Date</u>	<u>Term Exp.</u>
Charlie Raine	1/1/20	1/1/2025

The necessary qualification to be a member of the Traffic Commission is to be a resident of the City of Rolling Hills at least 18 years of age (Rolling Hills Municipal Code § 2.20.025).

B. List of Board, Commissions and Committees.

The Traffic Commission is one of two permanent Commissions or Committees of the City of Rolling Hills. All members of these bodies are appointed by the City Council and all serve at the pleasure of the City Council. The qualifications for the Traffic Commission are listed in part A of the List.

Prepared this 28th day of October 2024.

By:

Christian Horvath
City Clerk



City of Rolling Hills

INCORPORATED JANUARY 24, 1957

Agenda Item No.: 16.A

Mtg. Date: 10/28/2024

TO: HONORABLE MAYOR AND MEMBERS OF THE CITY COUNCIL

FROM: CHRISTIAN HORVATH, CITY CLERK / EXECUTIVE ASSISTANT TO CITY MANAGER

THRU: KARINA BAÑALES, CITY MANAGER

SUBJECT: EXISTING LITIGATION - GOVERNMENT CODE SECTION 54956.9(D)(1)
THE CITY FINDS, BASED ON ADVICE FROM LEGAL COUNSEL, THAT DISCUSSION IN OPEN SESSION WILL PREJUDICE THE POSITION OF THE CITY IN THE LITIGATION. (1 CASE)
a. NAME OF CASE: CONNIE ANDERSEN, ET AL. V. CALIFORNIA WATER COMPANY, ET AL. (SEAVIEW CASE) CASE NO.: 24STCV20953

DATE: October 28, 2024

BACKGROUND:

None.

DISCUSSION:

None.

FISCAL IMPACT:

None.

RECOMMENDATION:

None.

ATTACHMENTS:



City of Rolling Hills

INCORPORATED JANUARY 24, 1957

Agenda Item No.: 16.B

Mtg. Date: 10/28/2024

TO: HONORABLE MAYOR AND MEMBERS OF THE CITY COUNCIL

FROM: CHRISTIAN HORVATH, CITY CLERK / EXECUTIVE ASSISTANT TO CITY MANAGER

THRU: KARINA BAÑALES, CITY MANAGER

SUBJECT: CONFERENCE WITH LEGAL COUNSEL - EXISTING LITIGATION
GOVERNMENT CODE SECTION 54956.9 (TWO CASES) CPUC
COMPLAINTS AGAINST SOUTHERN CALIFORNIA EDISON AND
SOCAL GAS

DATE: October 28, 2024

BACKGROUND:

None.

DISCUSSION:

None.

FISCAL IMPACT:

None.

RECOMMENDATION:

None.

ATTACHMENTS:



City of Rolling Hills

INCORPORATED JANUARY 24, 1957

Agenda Item No.: 16.C

Mtg. Date: 10/28/2024

TO: HONORABLE MAYOR AND MEMBERS OF THE CITY COUNCIL

FROM: CHRISTIAN HORVATH, CITY CLERK / EXECUTIVE ASSISTANT TO CITY MANAGER

THRU: KARINA BAÑALES, CITY MANAGER

SUBJECT: PUBLIC EMPLOYEE PERFORMANCE EVALUATION PURSUANT TO GOVERNMENT CODE SECTION 54957 (B)(1)
TITLE: CITY MANAGER

DATE: October 28, 2024

BACKGROUND:

None.

DISCUSSION:

None.

FISCAL IMPACT:

None.

RECOMMENDATION:

None.

ATTACHMENTS: